LINE TYPES

- DIRECTION OF PIPE FLOW
- DIRECTION OF ROOF FLOW
- DIRECTION OF OVERLAND FLOW

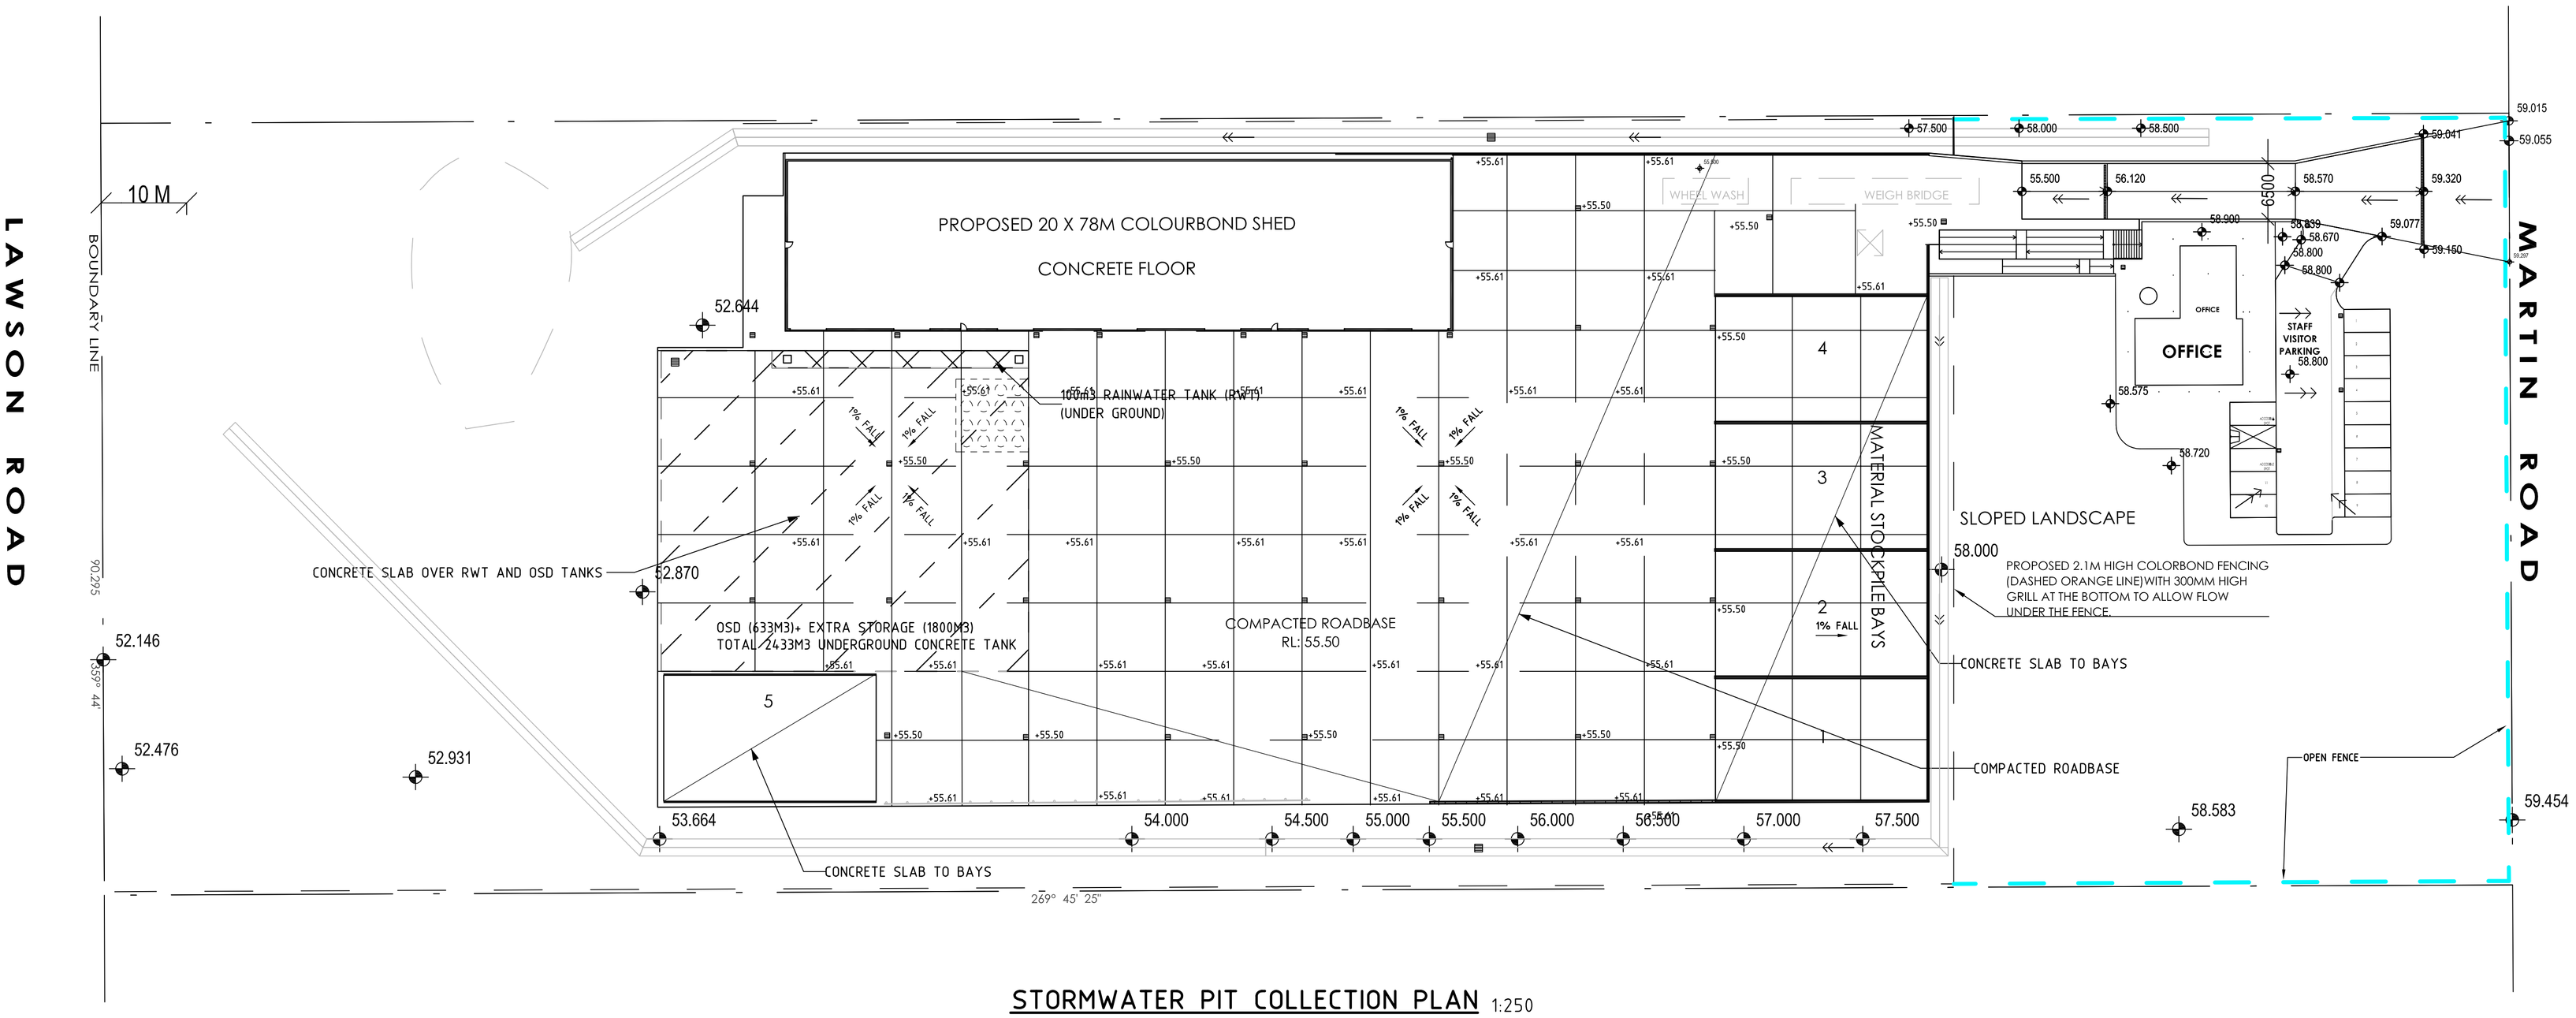

STORMWATER PIT COLLECTION PLAN 1:250

Concept storwater collection pit plan	AMENDMENTS A 16/01/19 Issue for DA L Y	ARCHITECT	PROJECT **Proposed stormwater plan** **for A M J** **at 55 Martin Rd, Badgery Creek**	T.O.P. Consulting Group (NSW) Pty. Ltd A.B.N. 76 156 071 706 Structural and Civil Engineers Shop 1, 13-19 Hogben St, Kogarah, NSW 2217 Ph. (02)9588-9966 Fax. (02)9588-9977 Email: office@topconsulting.com.au	SCALE AS SHOWN	DATE 17/01/18	ISSUE A	DRAWN CHECKED APPR'D	L Y	SHEET D2	JOB NUMBER 17-040