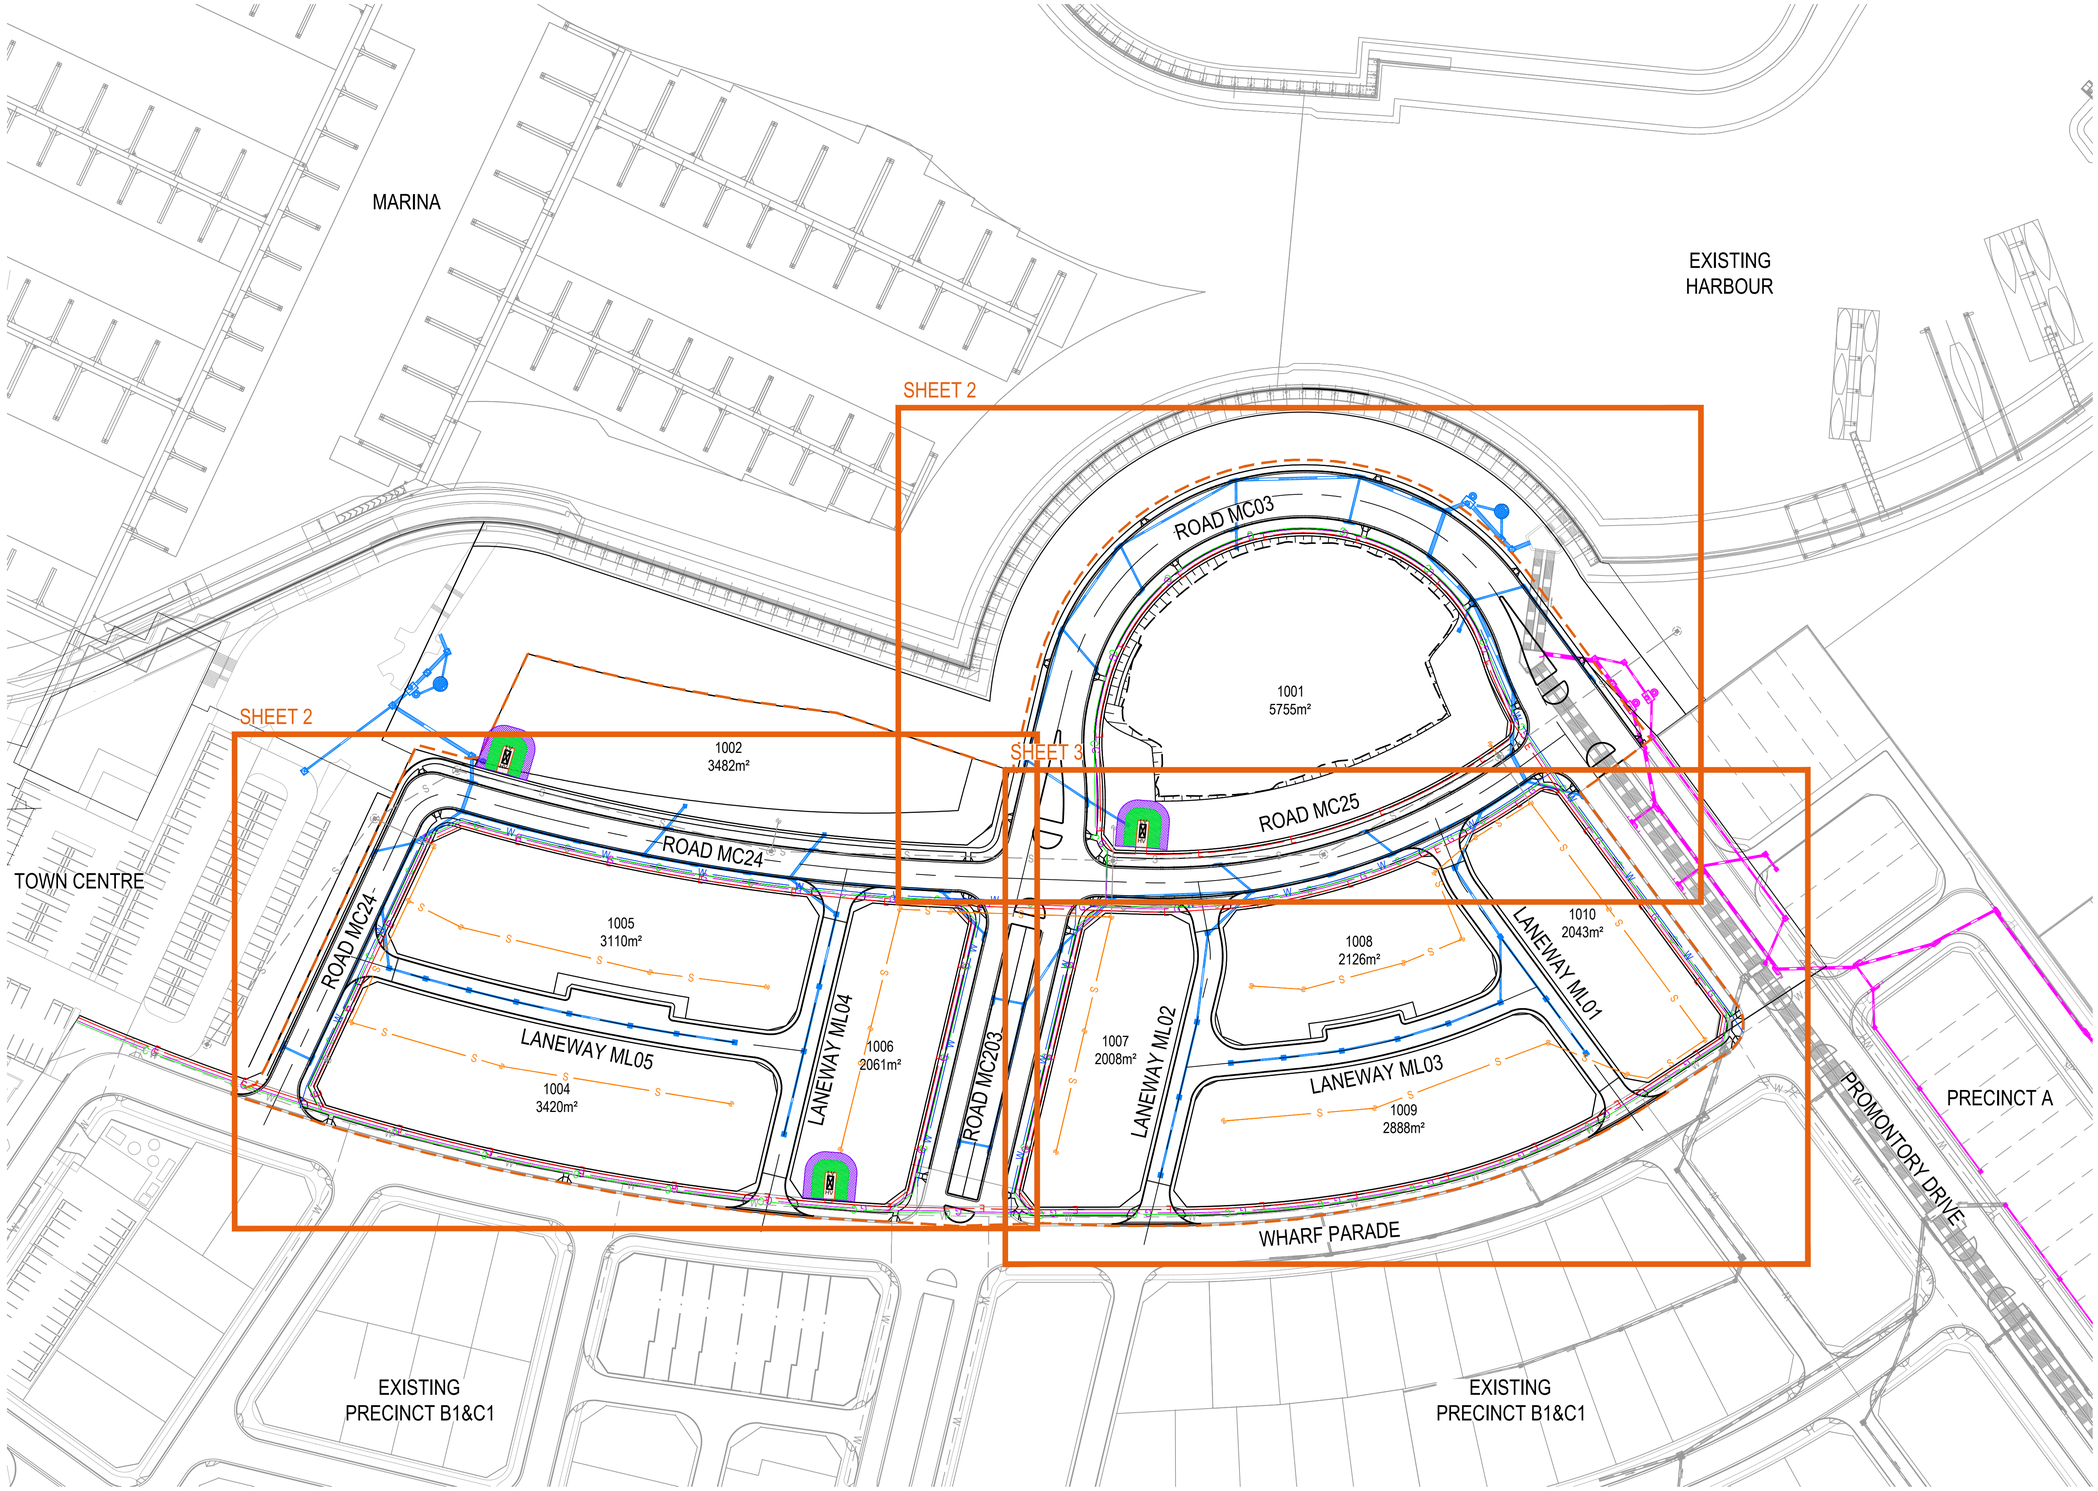

Issue	Description	Date
05	UPDATED DA ISSUE	04/11/2019
04	UPDATED DA ISSUE	25/10/2019
03	UPDATED DA ISSUE	04/10/2019
02	FINAL ISSUE	10/05/2018
01	DRAFT ISSUE	10/04/2018

0 15 30 45 60 75m

1 : 750

100mm on Original

Client: FRASERS PROPERTY

Status: PRELIMINARY ONLY
NOT TO BE USED FOR CONSTRUCTION

Scales	1 : 750	Current Issue Signatures	
		Drawn A. CARDEÑO	
Original Size	A1	Designed J. WOOD	
Height Datum	AHD	Checked J. HEYDON	
Grid	MGA	Approved J. HEYDON	

Filename: C-b2c2-601-10006310-nsd-CombinedServicesPlan.dwg

Project: SHELL COVE
PRECINCT B2 AND C2

Title: COMBINED SERVICES
LAYOUT

ARCADIS
Arcadis Australia Pacific Pty Limited
Level 16, 580 George Street
SYDNEY NSW 2000
ABN 76 104 485 289

Tel No: +61 2 8907 9000
Fax No: +61 2 8907 9001
arcadis.com

Drawing No.	Project No.	Issue
C-B2C2-601	10006310	05

Date Plotted: 4 Nov 2019 - 04:56PM File Name: C:\12dSW\data\AUSY01APP04\AA006310-Shell Cove_28\D-DigEng\DA-CAD\DAC-Drawings\DACA-Civil\DACAB-Precinct B2 C2\1-DA\c-b2c2-601-10006310-nsd-CombinedServicesPlan.dwg V1