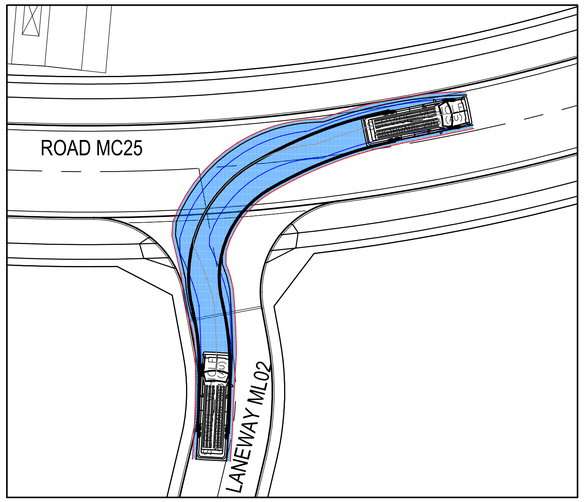

INTERSECTION 9 - LANEWAY ML02 - ROAD MC25
8.8 SERVICE VEHICLE - RIGHT OUT AT 5 km/h
SCALE 1 : 250

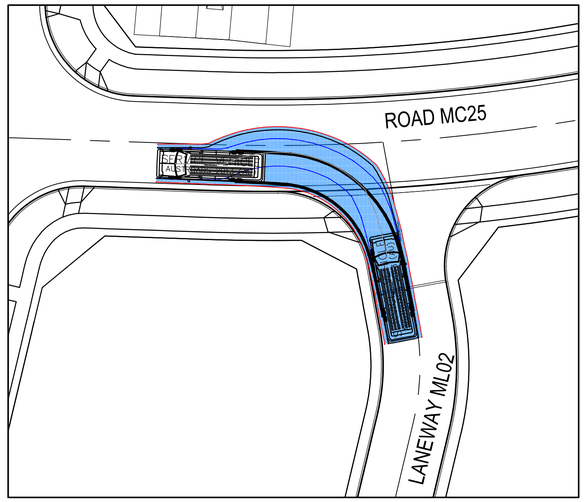

INTERSECTION 9 - LANEWAY ML02 - ROAD MC25
8.8 SERVICE VEHICLE - LEFT OUT AT 5 km/h
SCALE 1 : 250

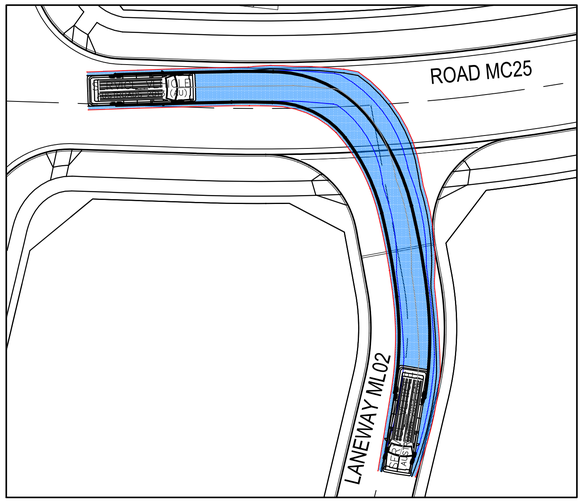

INTERSECTION 9 - LANEWAY ML02 - ROAD MC25
8.8 SERVICE VEHICLE - RIGHT IN AT 5 km/h
SCALE 1 : 250

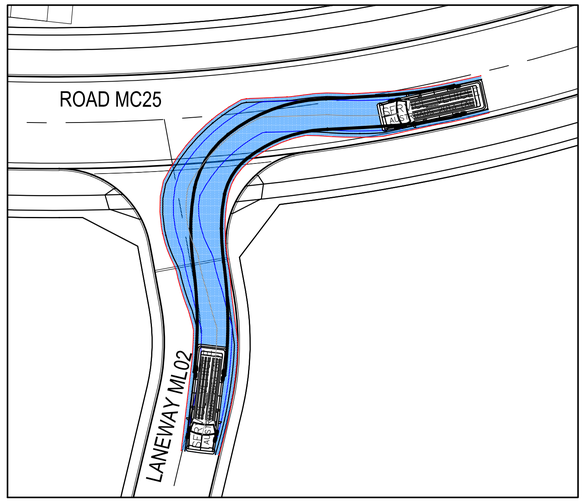

INTERSECTION 9 - LANEWAY ML02 - ROAD MC25
8.8 SERVICE VEHICLE - LEFT IN AT 5 km/h
SCALE 1 : 250

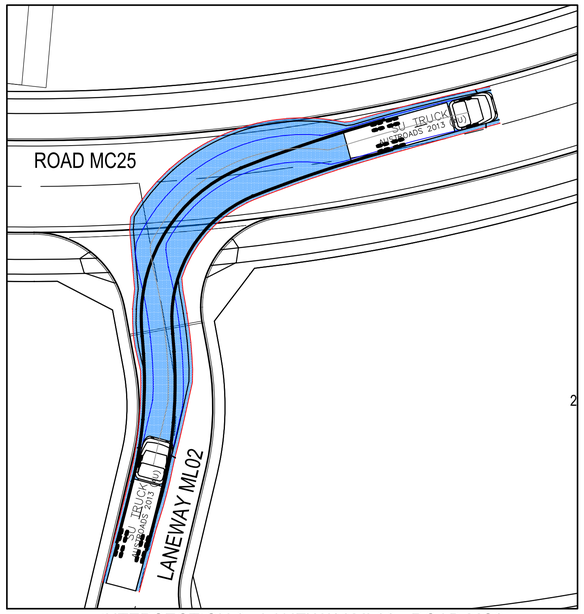

INTERSECTION 9 - LANEWAY ML02 - ROAD MC25
12.5 SU TRUCK -RIGHT OUT AT 5 km/h
SCALE 1 : 250

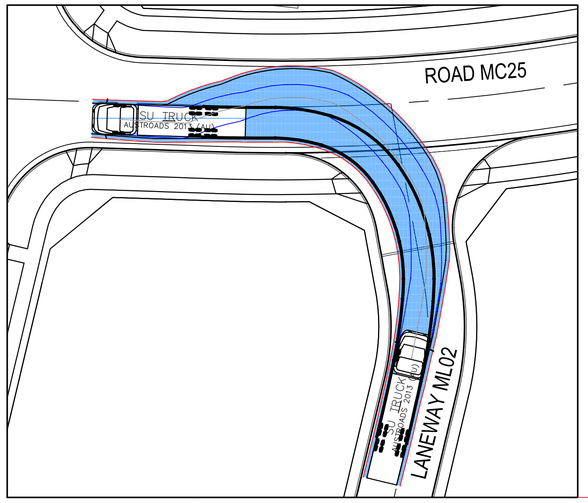

INTERSECTION 9 - LANEWAY ML02 - ROAD MC25
12.5 SU TRUCK - LEFT OUT AT 5 km/h
SCALE 1 : 250

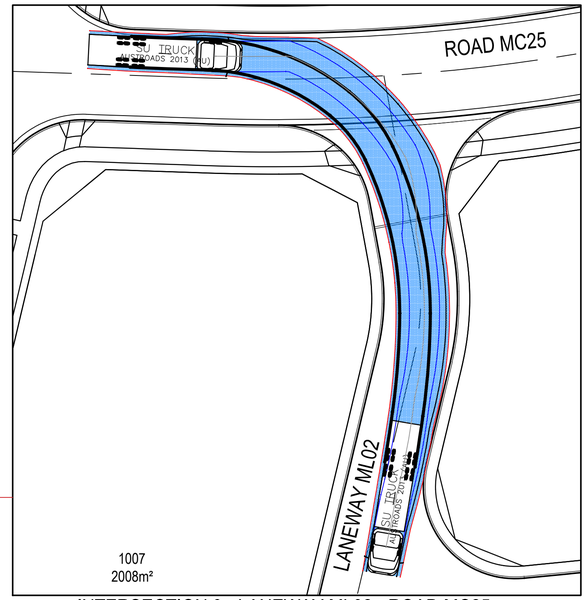

INTERSECTION 9 - LANEWAY ML02 - ROAD MC25
12.5 SU TRUCK - RIGHT IN AT 5 km/h
SCALE 1 : 250

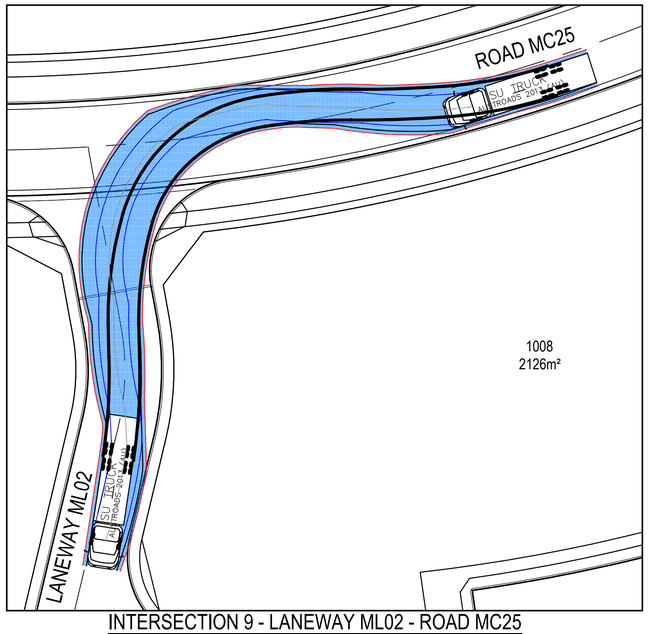

INTERSECTION 9 - LANEWAY ML02 - ROAD MC25
12.5 SU TRUCK - LEFT IN AT 5 km/h
SCALE 1 : 250

NOTE

REFER TO DRAWING
C-B2C2-411 FOR LAYOUT PLAN.

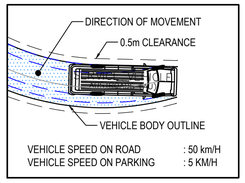

VEHICLE SPEED ON ROAD : 50 km/H
VEHICLE SPEED ON PARKING : 5 KM/H

CHECK VEHICLE

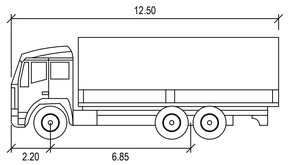

SU TRUCK

		meters
Width	:	2.50
Track	:	2.50
Lock to Lock Time	:	6.0
Steering Angle	:	36.6

DESIGN VEHICLE

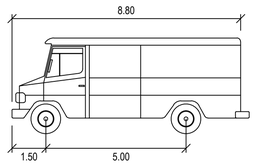

SERVICE VEHICLE

		meters
Width	:	2.50
Track	:	2.50
Lock to Lock Time	:	6.0
Steering Angle	:	38.7

Issue	Description	Date
05	UPDATED DA ISSUE	04/11/2019
04	UPDATED DA ISSUE	25/10/2019
03	UPDATED DA ISSUE	04/10/2019
02	FINAL ISSUE	10/05/2018
01	DRAFT ISSUE	10/04/2018

0 5 10 15 20 25m
1 : 250

Client
FRASERS PROPERTY

Status
PRELIMINARY ONLY
NOT TO BE USED FOR CONSTRUCTION

Scales	1 : 250	Current Issue Signatures	
		Drawn A. CARDEÑO	
Original Size	A1	Designed J. WOOD	
Height Datum	AHD	Checked J. HEYDON	
Grid	MGA	Approved J. HEYDON	
Filename:	C-b2c2-421-10006310-nsd-TurningPathsSheet10.dwg		

Project
SHELL COVE
PRECINCT B2 AND C2

Title
TURNING PATHS
SHEET 10

ARCADIS
Arcadis Australia Pacific Pty Limited
Level 16, 580 George Street
SYDNEY NSW 2000
ABN 76 104 485 289
Tel No: +61 2 8907 9000
Fax No: +61 2 8907 9001
arcadis.com

Drawing No.	Project No.	Issue
C-B2C2-421–	10006310	– 05

100mm on Original