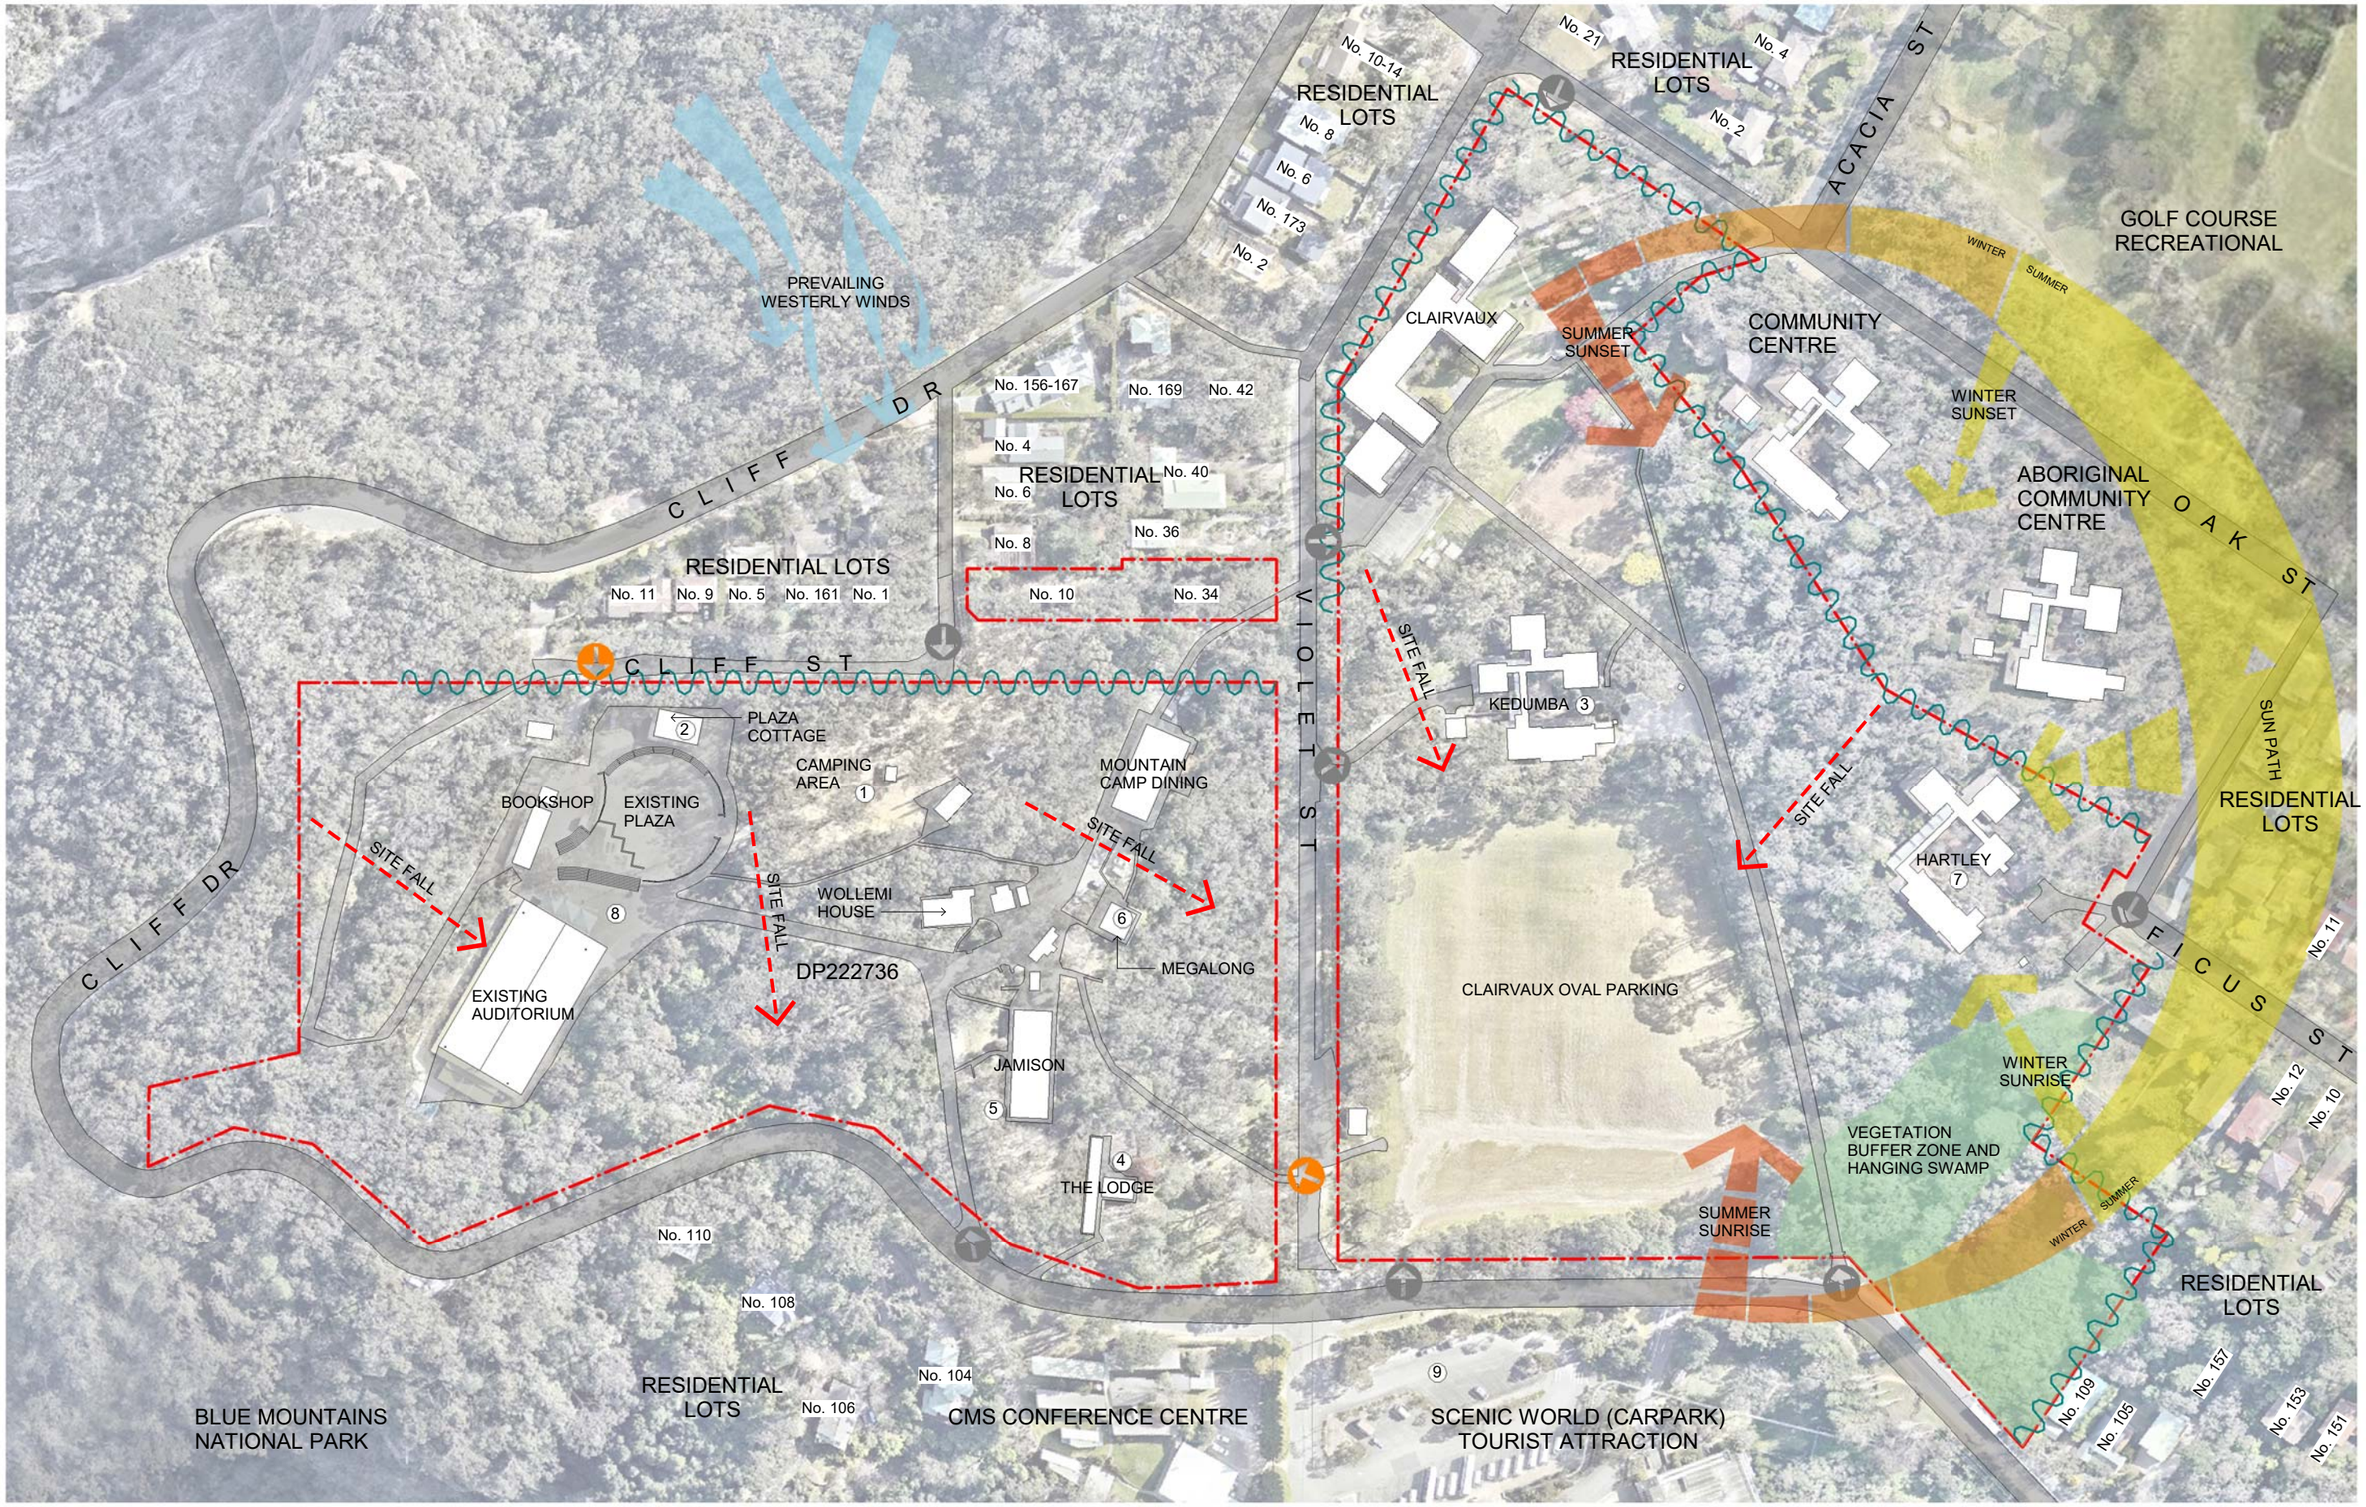

Key Plan

Issue			
No.	Date	Description	Chkd
A	15/02/2018	DA SUBMISSION	AT

VEHICULAR
PEDESTRIAN
PRIVACY
BOUNDARY

SITE PHOTOS: REFER TO SHEET 005

1 CAMPING AREA
2 PLAZA COTTAGE
3 KEDUMBA
4 THE LODGE
5 JAMISON
6 MEGALONG
7 HARTLEY
8 PLAZA & AUDITORIUM
9 SCENIC RAILWAY SITE

Building

Drawing Title
SITE ANALYSIS

Project & Client
Katoomba Christian Convention
at
Cliff Dr & Violet St, Katoomba NSW 2780
for
KCC

Architect
NBRSARCHITECTURE.
Sydney
61 2 9922 2344
nbrsarchitecture.com
Any form of replication of this drawing in full or in part without the written permission of NBRS+PARTNERS Pty Ltd consisitutes an infringement of the copyright.
Nominated Architects: Geoffery Deane 3766; Andrew Duffin 5602; Garry Hoddinett 5286
ABN 16 002 247 565
© 2017

Date 15/02/2018 4:51:04 PM
Scale: 1000@A1 or 2000@A3
0 10m 20m 30m 40m 50m 60m

Drawing Reference
14289 - 002

Revision
A