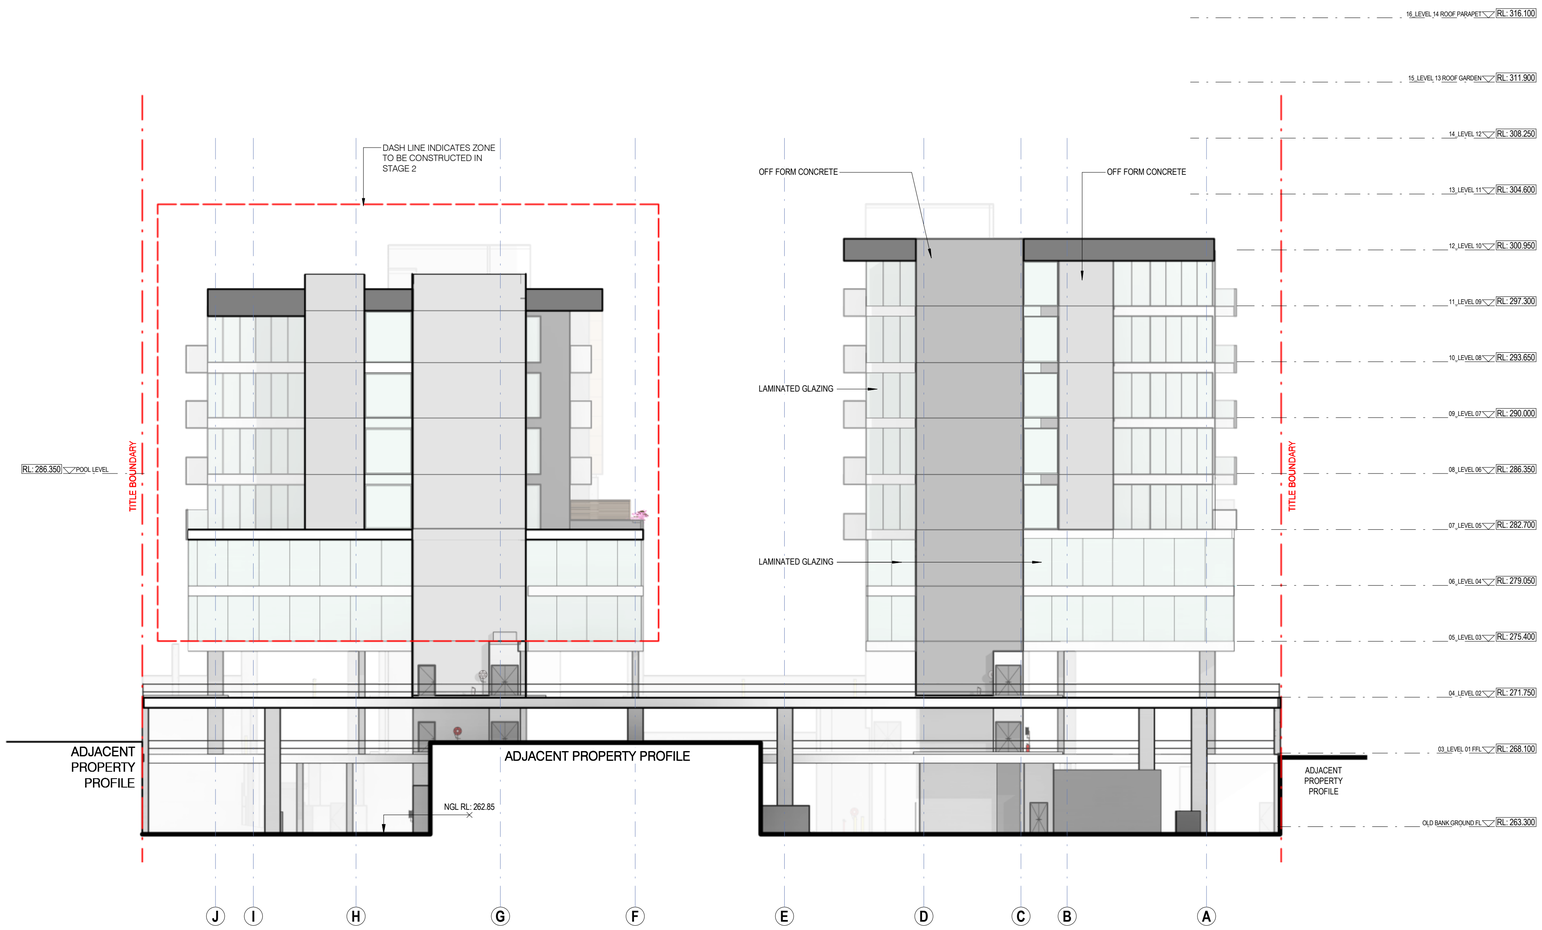

(7) PROPOSED SOUTH EAST ELEVATION 1 : 200

BLK-01
EX. SANDSTONE MASONRY. NATURAL FINISH. BEIGE PAINT FINISH TO MACQUARIE STREET FRONTAGE ONLY.

BRK-01
RECYCLED RED HAWTHORN BRICKS.

MTL-03
STAINLESS STEEL CANOPY. THIN PROFILE. NATURAL FINISH.

PDC-01
BLACK POWDER COAT FINISH TO INDUSTRIAL STEEL FRAMING.

MTL-04
STAINLESS STEEL LASER CUT SIGNAGE.

TIMB-01
RECYCLED TIMBER SEATING ELEMENTS.

TIMB-02
TIMBER PERGOLA STRUCTURE.

CFC-01
CEMINTEL EXTERNAL 'BARESTONE' CLADDING.
PRE-FINISHED COMPRESSED FIBRE CEMENT SHEET

LVR-01
EXTRUDED ALUMINIUM LOUVRES
- DULUX MONUMENT OR SIMILAR

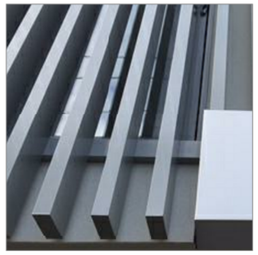

MTL-01
RHS EXTRUDED ALUMINIUM BATTENS
- DULUX ZEUS SILVER GREY OR SIMILAR

SCRN-01
EXTRUDED TIMBER LOOK BATTENS
- WOOD GRAIN ALUMINIUM SCREEN

ACP-01
ALUMCANBOND ALUMINIUM CORE PANEL. FINISH AS SELECTED

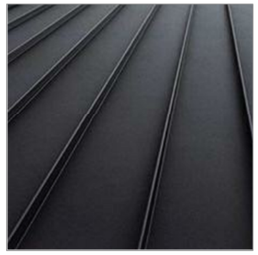

MTL-02
COLOBROND STEEL MATT FINISH LONGLINE 305 OR SIMILAR.
COLOUR TBC

SCRN-02
VERTICAL ALUMINIUM BATTENS.
COLOUR AS SPECIFIED

no.	date	ISSUE / revision	by
A	28.02.18	DEVELOPMENT APPLICATION	RB
B	23.10.18	DEVELOPMENT APPLICATION	RB
C	27.09.18	PRELIMINARY ISSUE DA-2	MO
D	04.10.18	DA SET	RM
E	05.02.19	DA AMENDMENTS	RM

client
MAAS Group Family Properties

project - address
THE LIBERAL - MIXED USE DEVELOPMENT, DUBBO
216-236 MACQUARIE STREET

drawing title
SOUTH EAST ELEVATION

job no.
2017-112

drawing no.
DA-204

issue
E

scale @ A1
As indicated

drawn
RB

All dimensions in millimetres unless noted otherwise.
Do not scale these drawings - Figured dimensions take precedence.
This drawing and its contents are subject to copyright laws and protection.
Do not reproduce in full or in part without approval. ©Copyright

MELBOURNE
SYDNEY
PERTH
1800 422 533
i2C.COM.AU

5/02/2019 1:34:44 PM