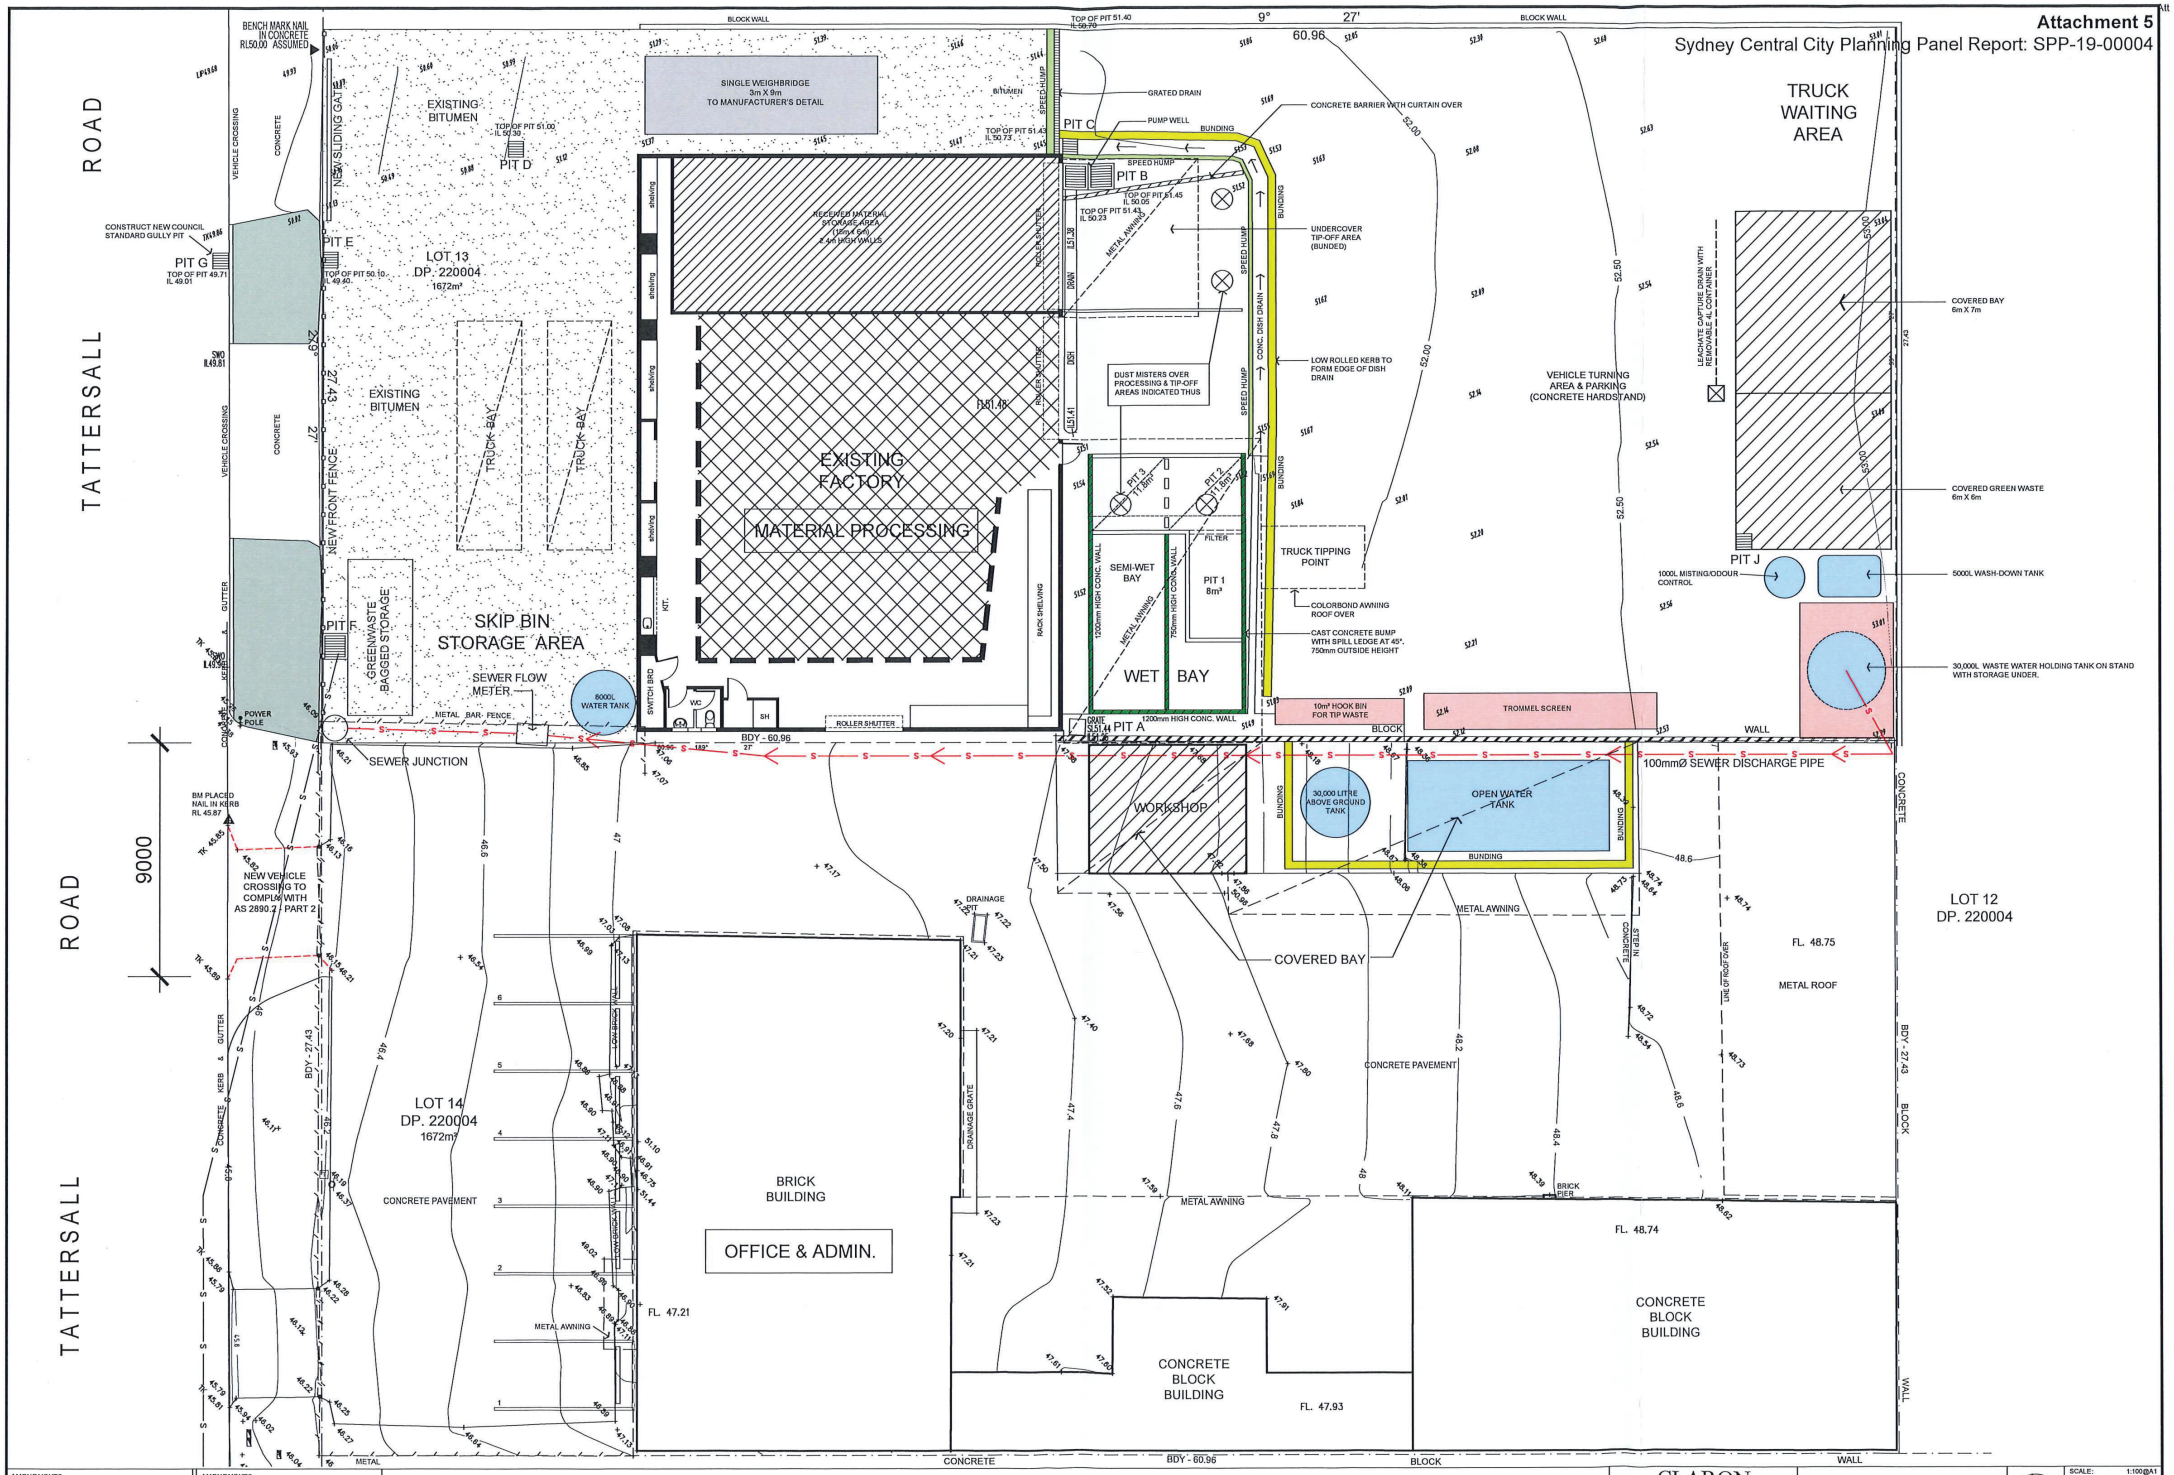

AMENDMENTS		
A	-	
B	1.10.18	MINOR AMENDMENTS
C	29.10.18	AMEND CROSSING, TRUCK PARKING
D	16.4.19	AMEND PROCESSING BAY
E	25.7.19	PITS, WETBAY & DRAINAGE AMENDMENTS

SITE PLAN

CLARON CONSULTING PTY LTD
PO Box 542
Lindfield NSW 2070
m 0418 242 738

ENVIROCIVIL Pty Ltd
52 TATTERSALL ROAD, KINGS PARK
LOT 14 IN DP220004

SCALE: 1:100@A1
DATE: 31.3.18
DRAWN: SB
PROJECT #: –

DA1.01 E