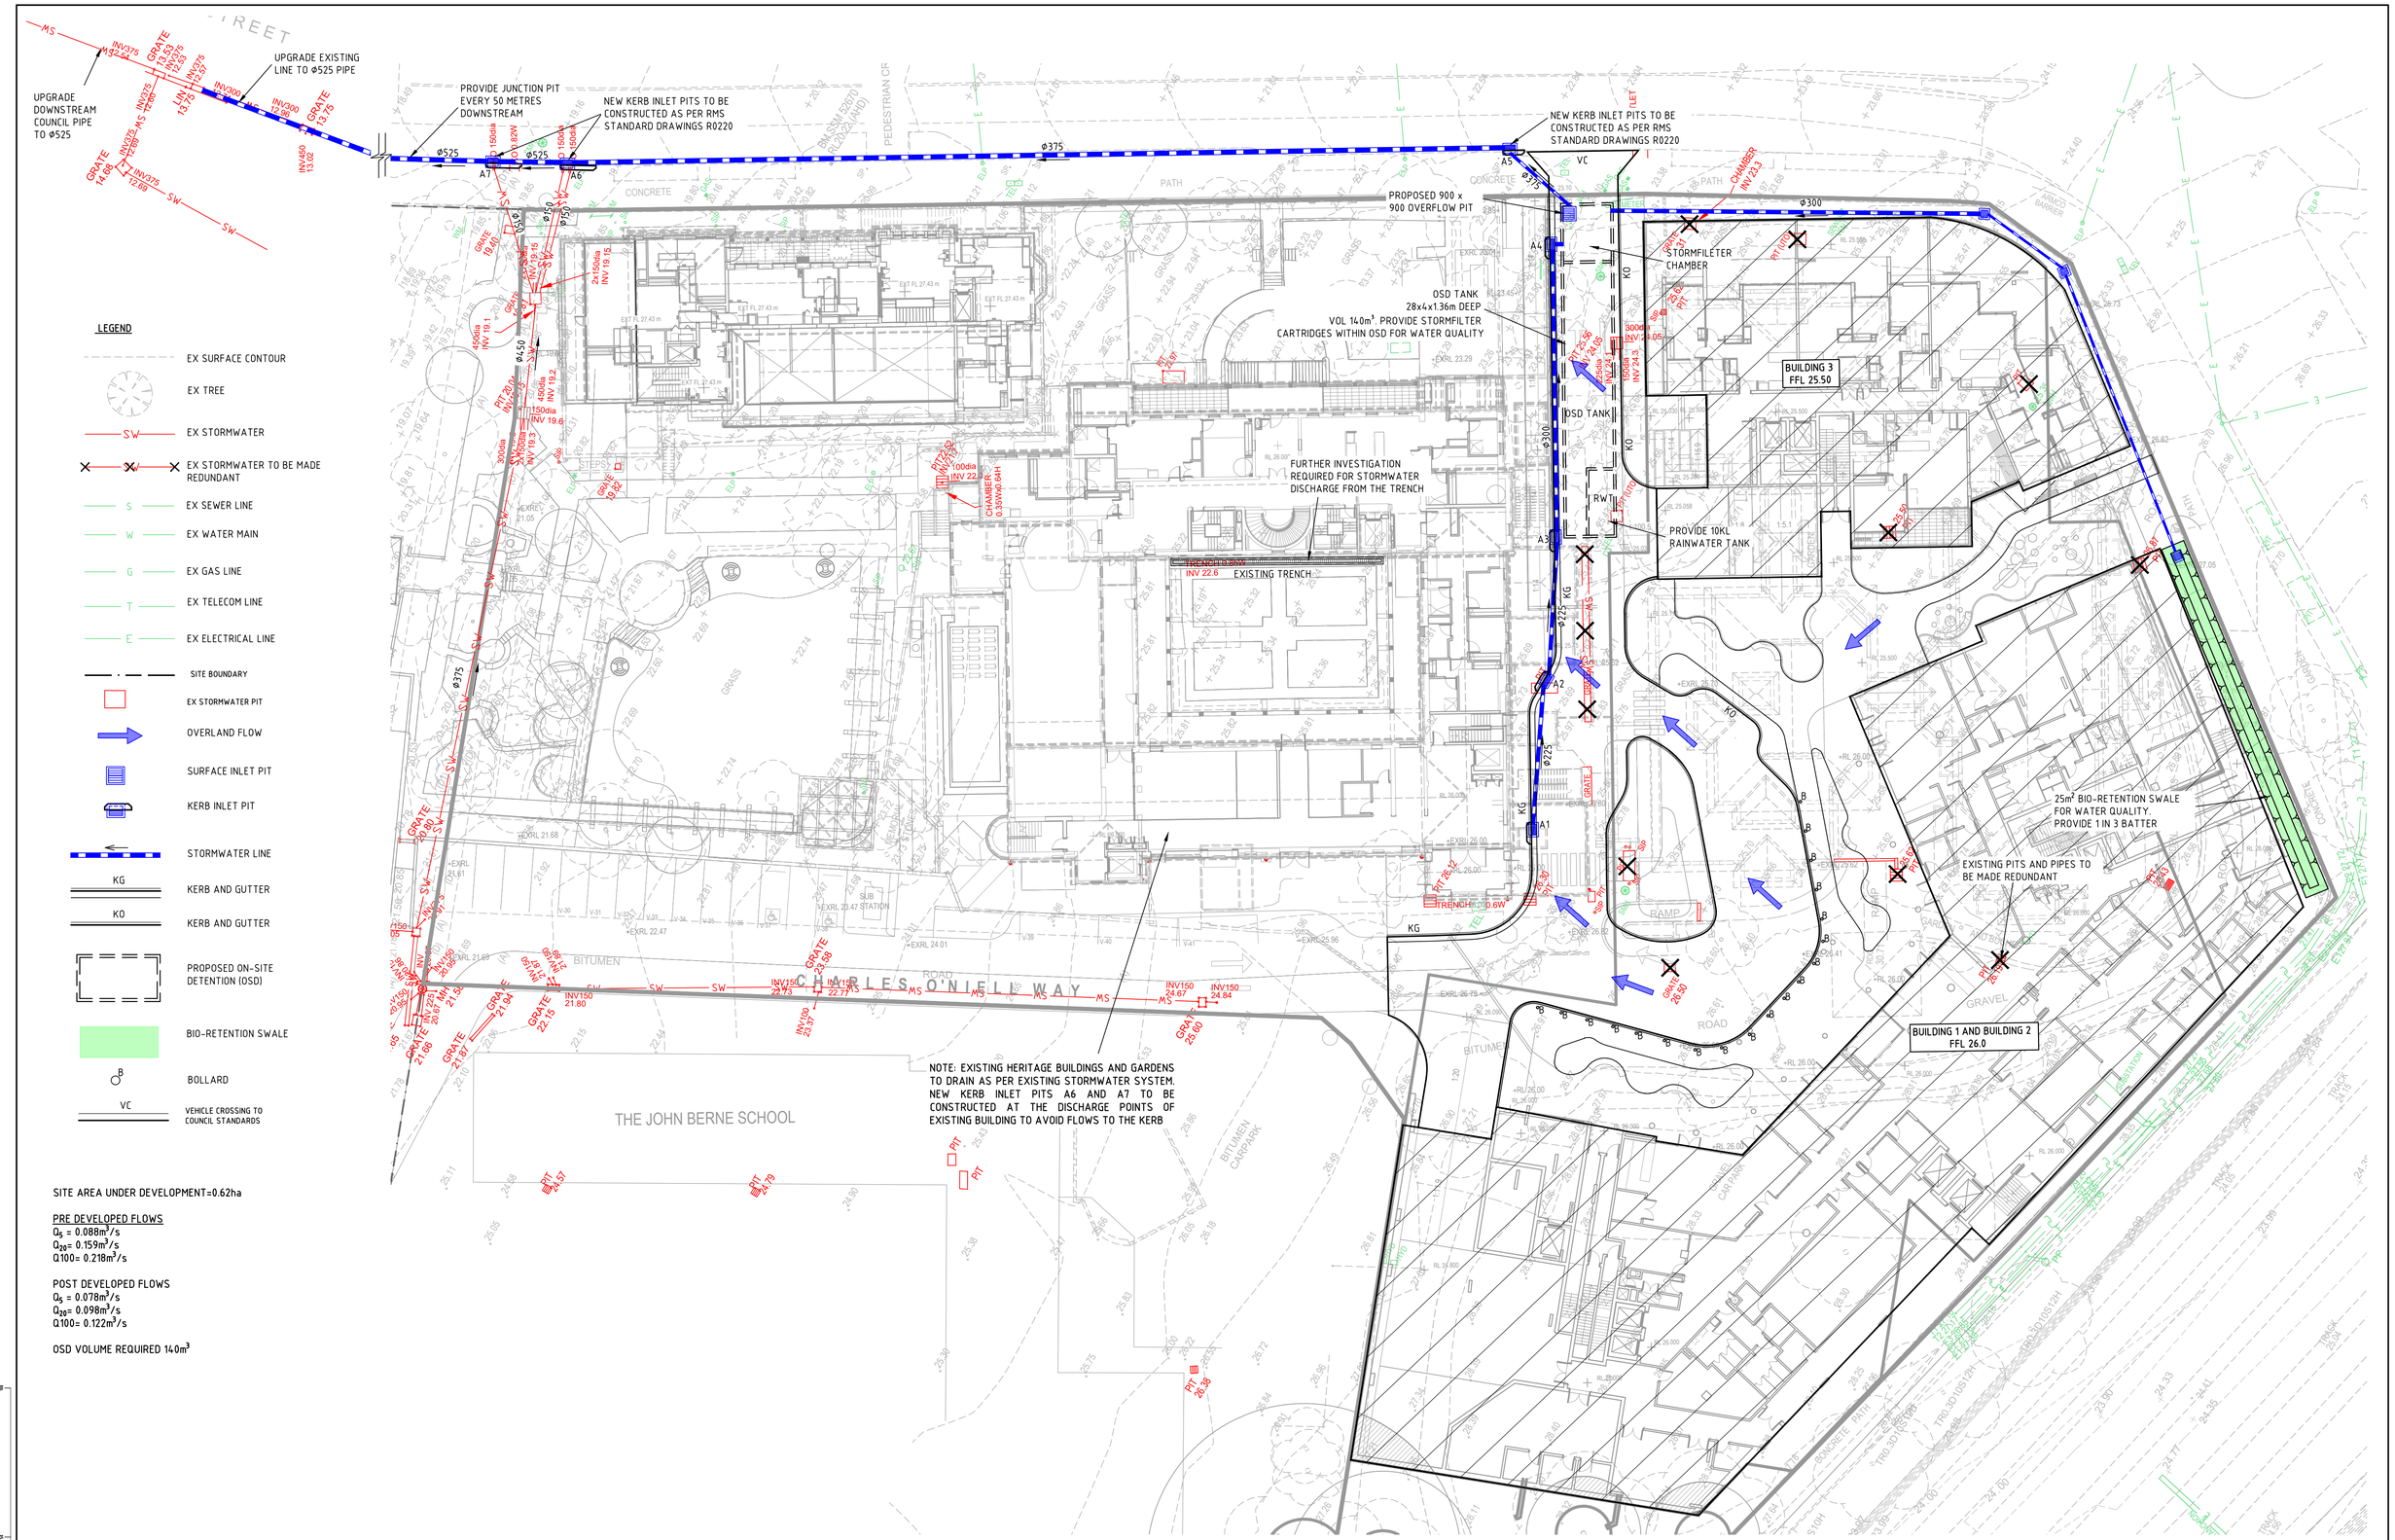

SITE AREA UNDER DEVELOPMENT=0.62ha

PRE DEVELOPED FLOWS
Q_5 = 0.088m³/s
Q_{20}= 0.159m³/s
Q100= 0.218m³/s

POST DEVELOPED FLOWS
Q_5 = 0.078m³/s
Q_{20}= 0.098m³/s
Q100= 0.122m³/s

OSD VOLUME REQUIRED 140m³

COPYRIGHT All rights reserved.
These drawings, plans and specifications and the copyright therein are the property of the Bonacci Group and must not be used, reproduced or copied wholly or in part without the written permission of the Bonacci Group.

Rev	Description	Date	By	App
P5	ISSUED FOR DISCUSSION	13.08.19	PA	-
P4	UPDATED ARCHITECTURAL PLAN	02.10.18	SK	-
P3	ISSUED FOR DA	10.09.18	PA	-
P2	ISSUED FOR DA	07.09.18	PA	-
P1	ISSUED FOR DRAFT DA	17.08.18	PA	-

Rev	Description	Date	By	App

BONACCI
BONACCI GROUP Pty Ltd
ABN 42 060 332 345
Consulting Engineers, Structural - Civil - Infrastructure
Level 6, 37 York Street, Sydney, NSW 2000 Australia
Tel: +61 2 8247 6400 Fax: +61 2 8247 8444
sydney@bonaccigroup.com
www.bonaccigroup.com

Project Name: CATHOLIC HEALTH CARE LEWISHAM, NSW

Drawing Title: STORMWATER CONCEPT PLAN

DEVELOPMENT APPLICATION

Designed	SK	Project Director Approved	Date
Drawn	PA		
Scale	1:250		
Date	Nov 2016		
Sheet	A1		

North

Project Ref	Drawing No	Rev
20 2175701C	C030	P5

File: G:\Job\2021757011_Civil\Issued\Dwg\20217570 1C- C030-CAD[P5].dwg Plotted: 13.08.19 at 5:24 PM By: Prawal Adhikari