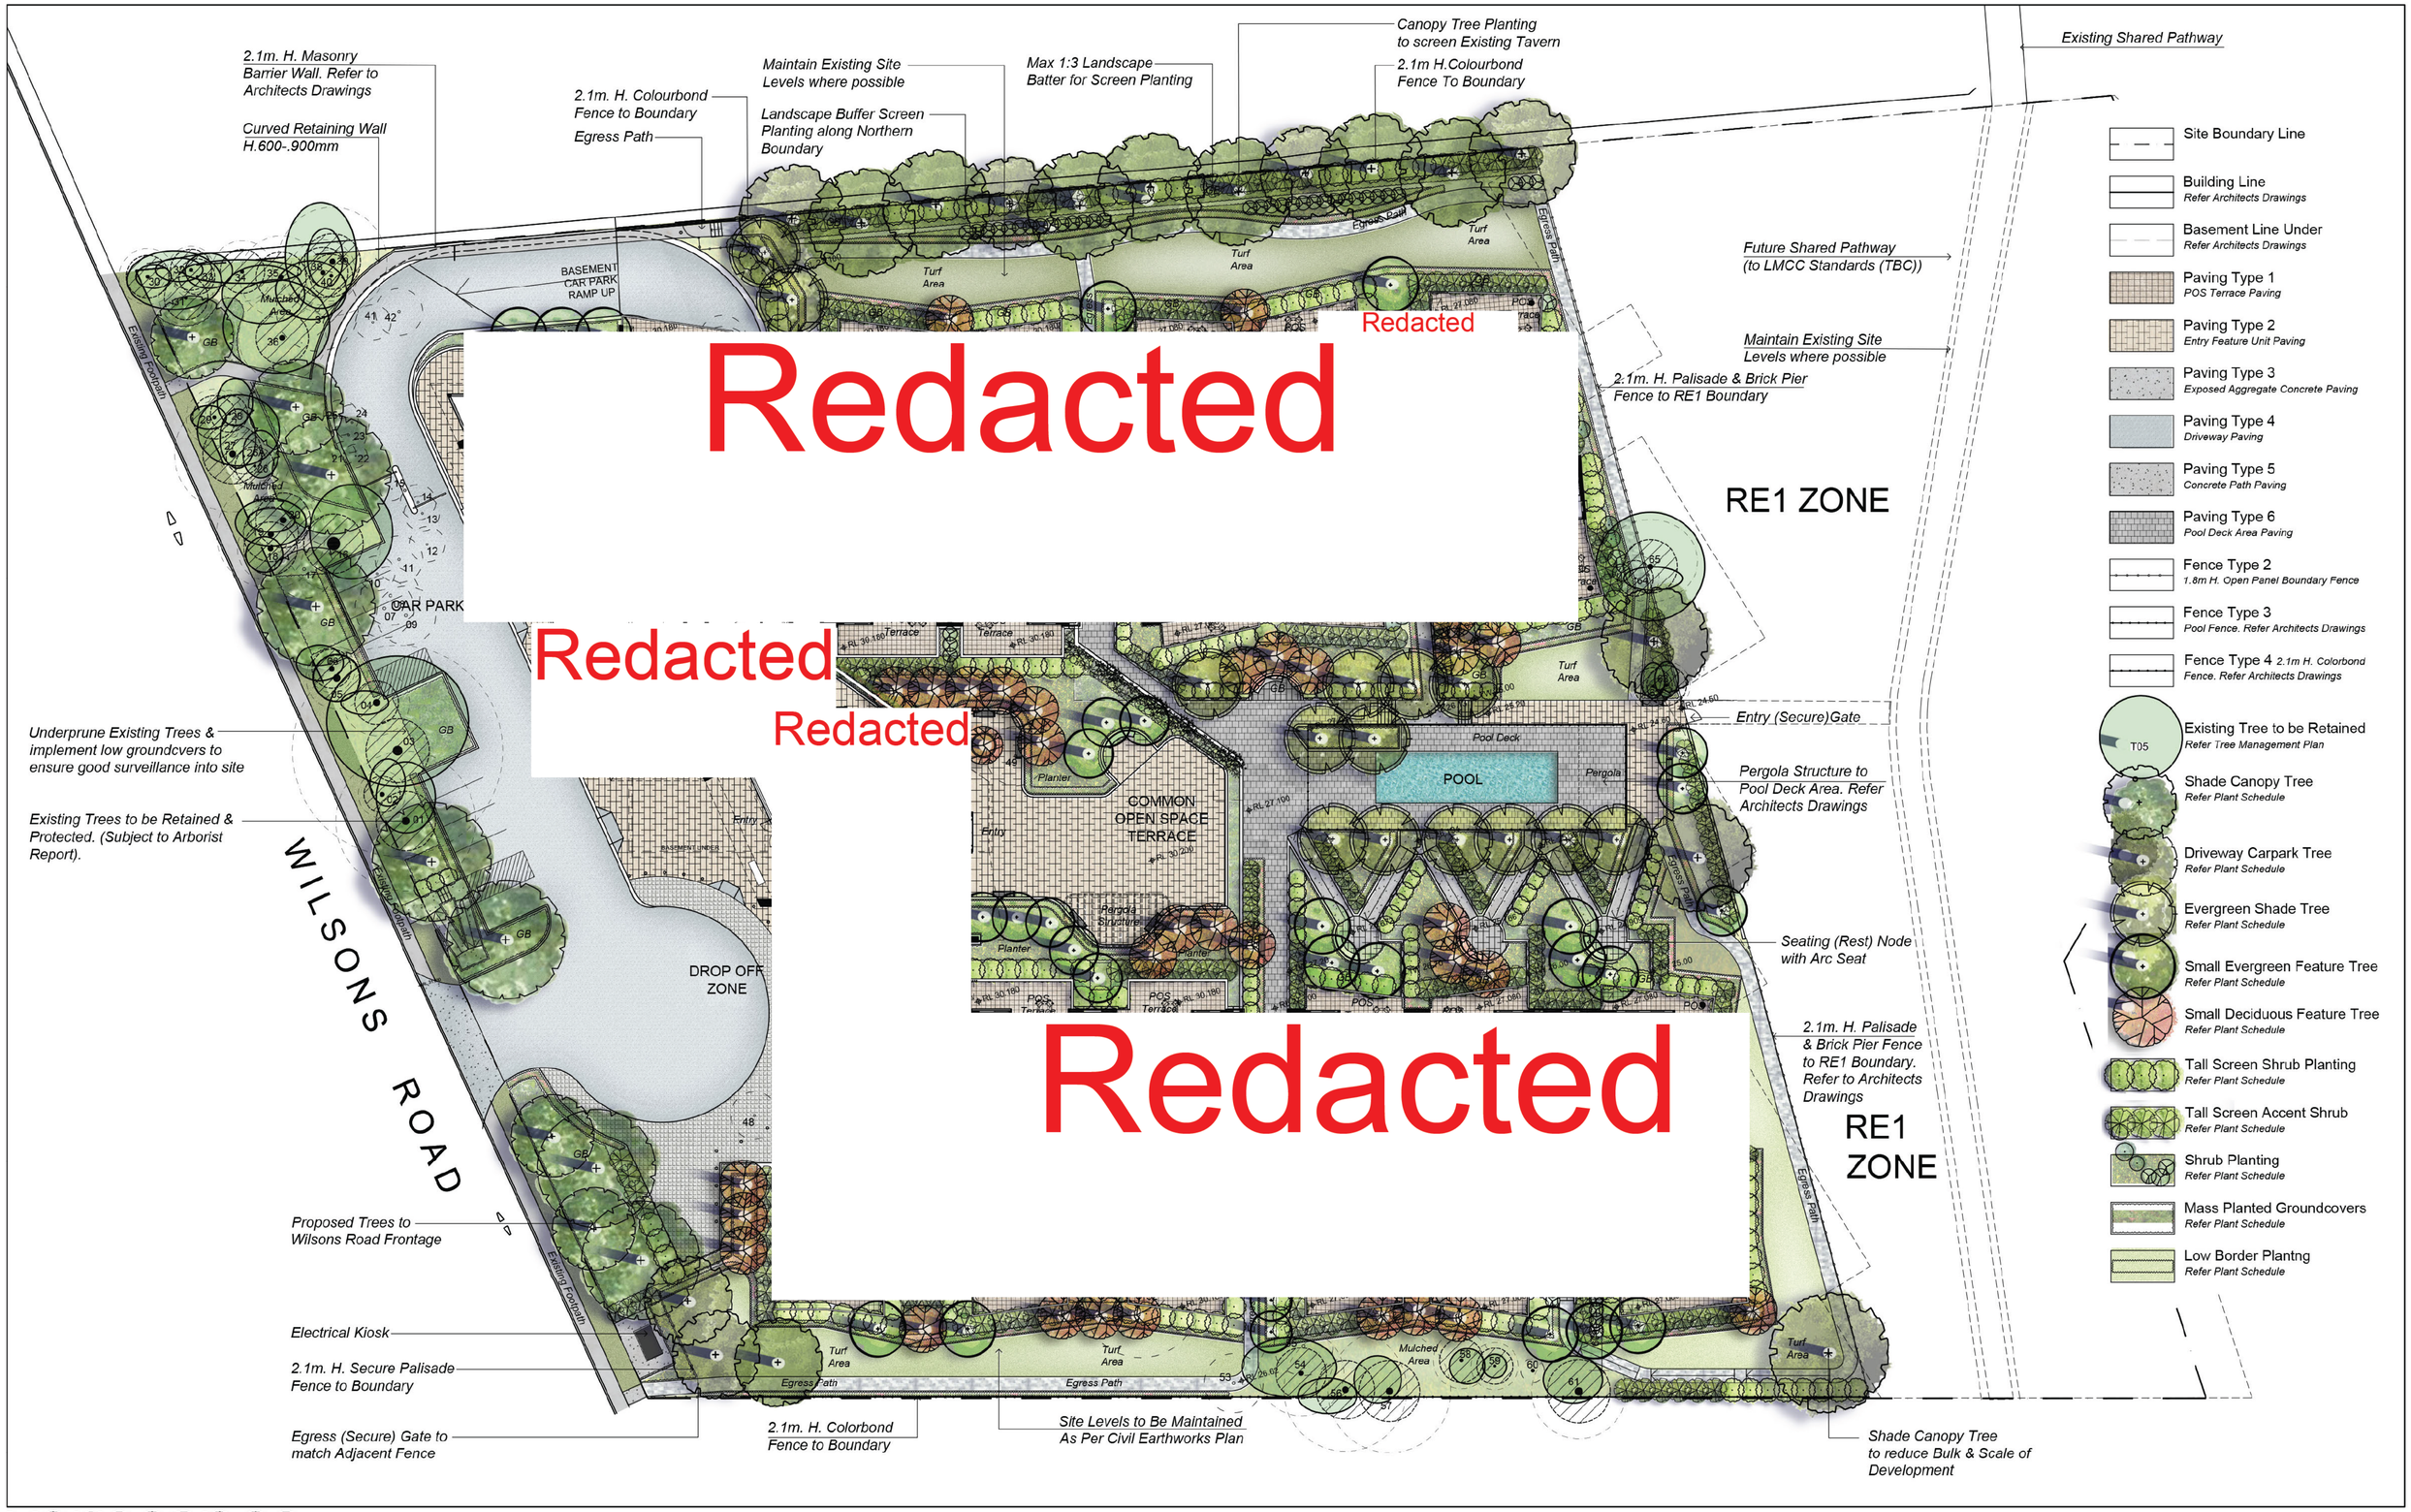

xeriscapes
1/28 Adelaide Street East Gosford NSW 2250
115 King Street Newcastle NSW 2300
P: 02 4302 0477 • ABN 12 129 231 269

PROJECT
OAKTREE RETIREMENT VILLAGE
72 WILSONS ROAD MOUNT HUTTON NSW 2290

DRAWING NAME
LANDSCAPE PLAN - LEVEL 01

CLIENT	OAK TREE GROUP	REVISION	G
PROJECT	21106	DATE	29.04.2022
NO	L101		
DRAWING	1:250 @ A1		