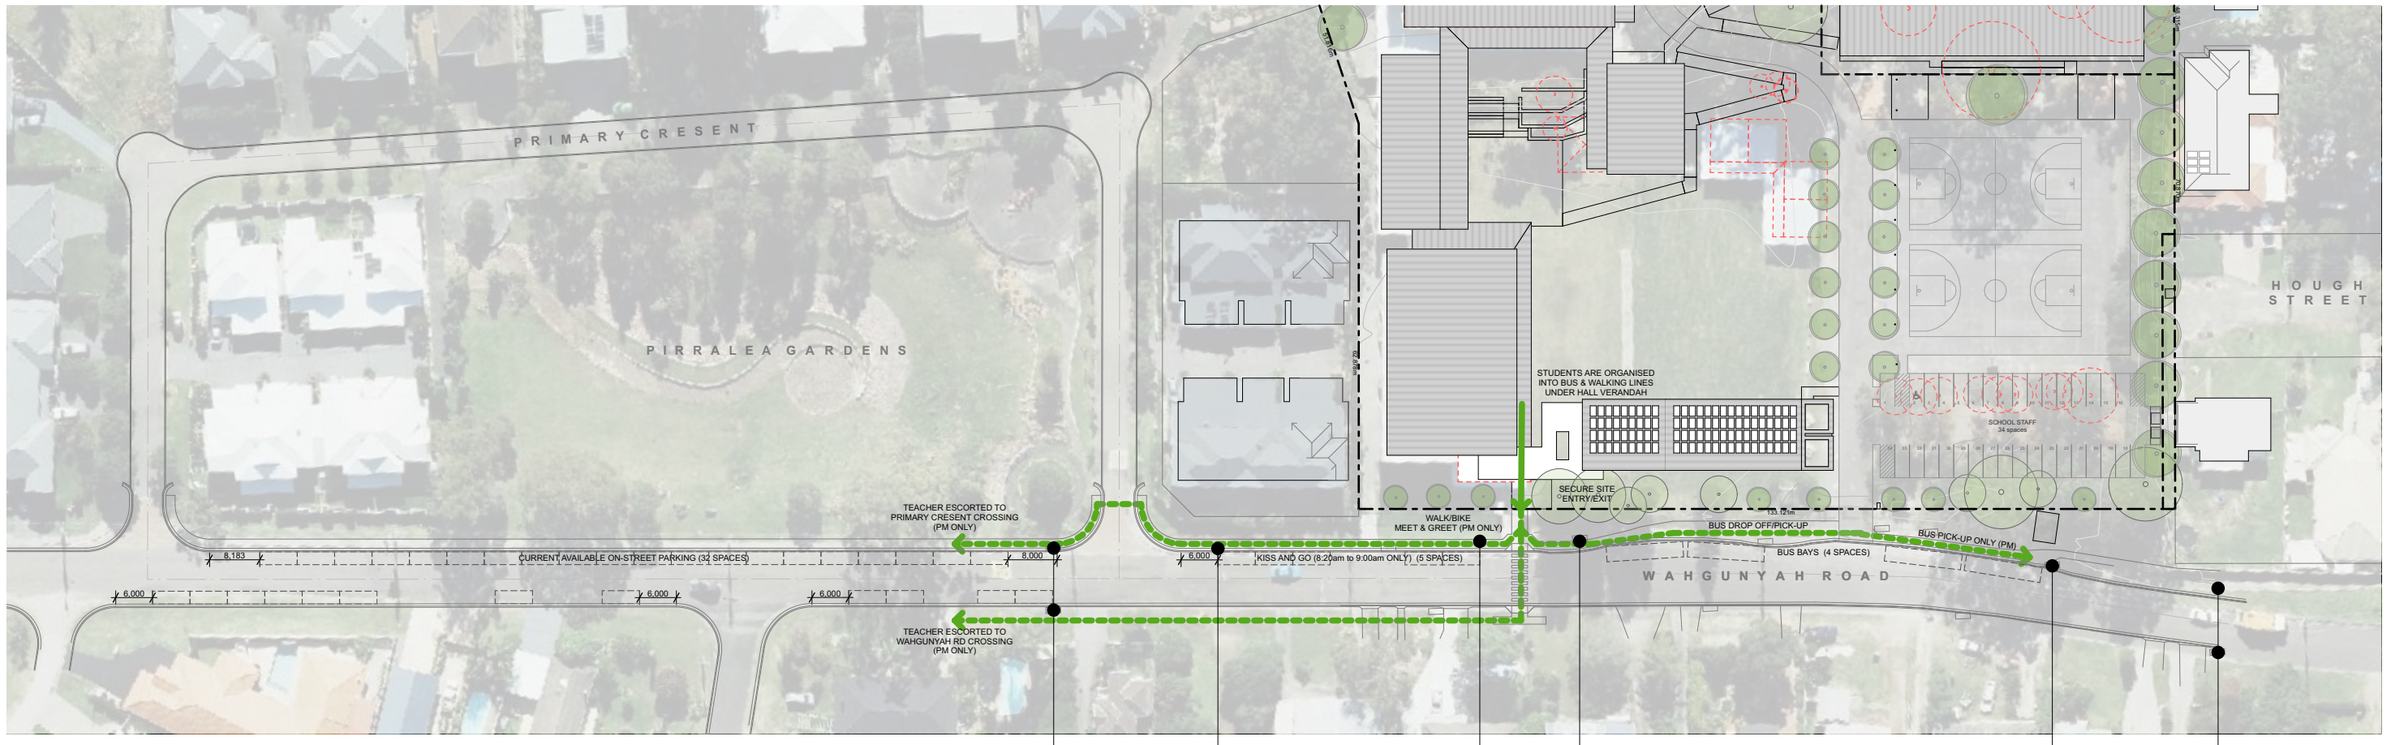

1 Wahgunyah Rd Traffic Plan
SCALE 1:1000 @ A3

TRAFFIC PLAN TO BE READ IN CONJUNCTION WITH ST MICHAEL'S PRIMARY SCHOOL TRAFFIC MANAGEMENT PLAN

EXISITING

RELOCATED

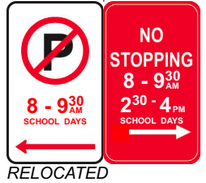

RELOCATED

RELOCATED EXISITING

RELOCATED 'NO PARKING' SIGN TO ALLOW FOR RELOCATED CROSSING AND KISS & GO.

EXISTING MORNING BUS ARRIVALS;
- ROUTE S902 at 8:25 AM
- ROUTE 130 at 8.38 AM
- ROUTE S703/S704 at 8.42 AM
- ROUTE S402 at 8.45 AM
- ROUTE S503 at 8.51 AM

EXISTING AFTERNOON BUS DEPARTURE;
- ROUTE S112 at 3:01 PM
- ROUTE S412 at 3.03 PM
- ROUTE S512 at 3.04 PM
- ROUTE S812 at 3.05 PM
- ROUTE S413 at 3.15 PM

EXISITING

EXISITING

DA SUBMISSION

CKDS
Architecture | Planning | Interiors
NEWCASTLE
115 King Street (P.O. Box 958) Newcastle NSW 2300
P 02 4929 1843
E admin@ckds.com.au
www.ckds.com.au
ABN 12 129 231 269

North Point

St Michaels Nelson Bay
project # 20024
12 Sproule Street Nelson Bay NSW 2315

Site Plan - Traffic Plan
drawing # A-0211
issue 01
AS SHOWN
29/11/2022

This document is the copyright of CKDS Architecture PTY Limited. Check and verify all dimensions on site. Refer any discrepancies to the designer before proceeding with the work. Do not scale drawings manually or electronically. Drawing shall not be used for construction until issued for construction by designer.