


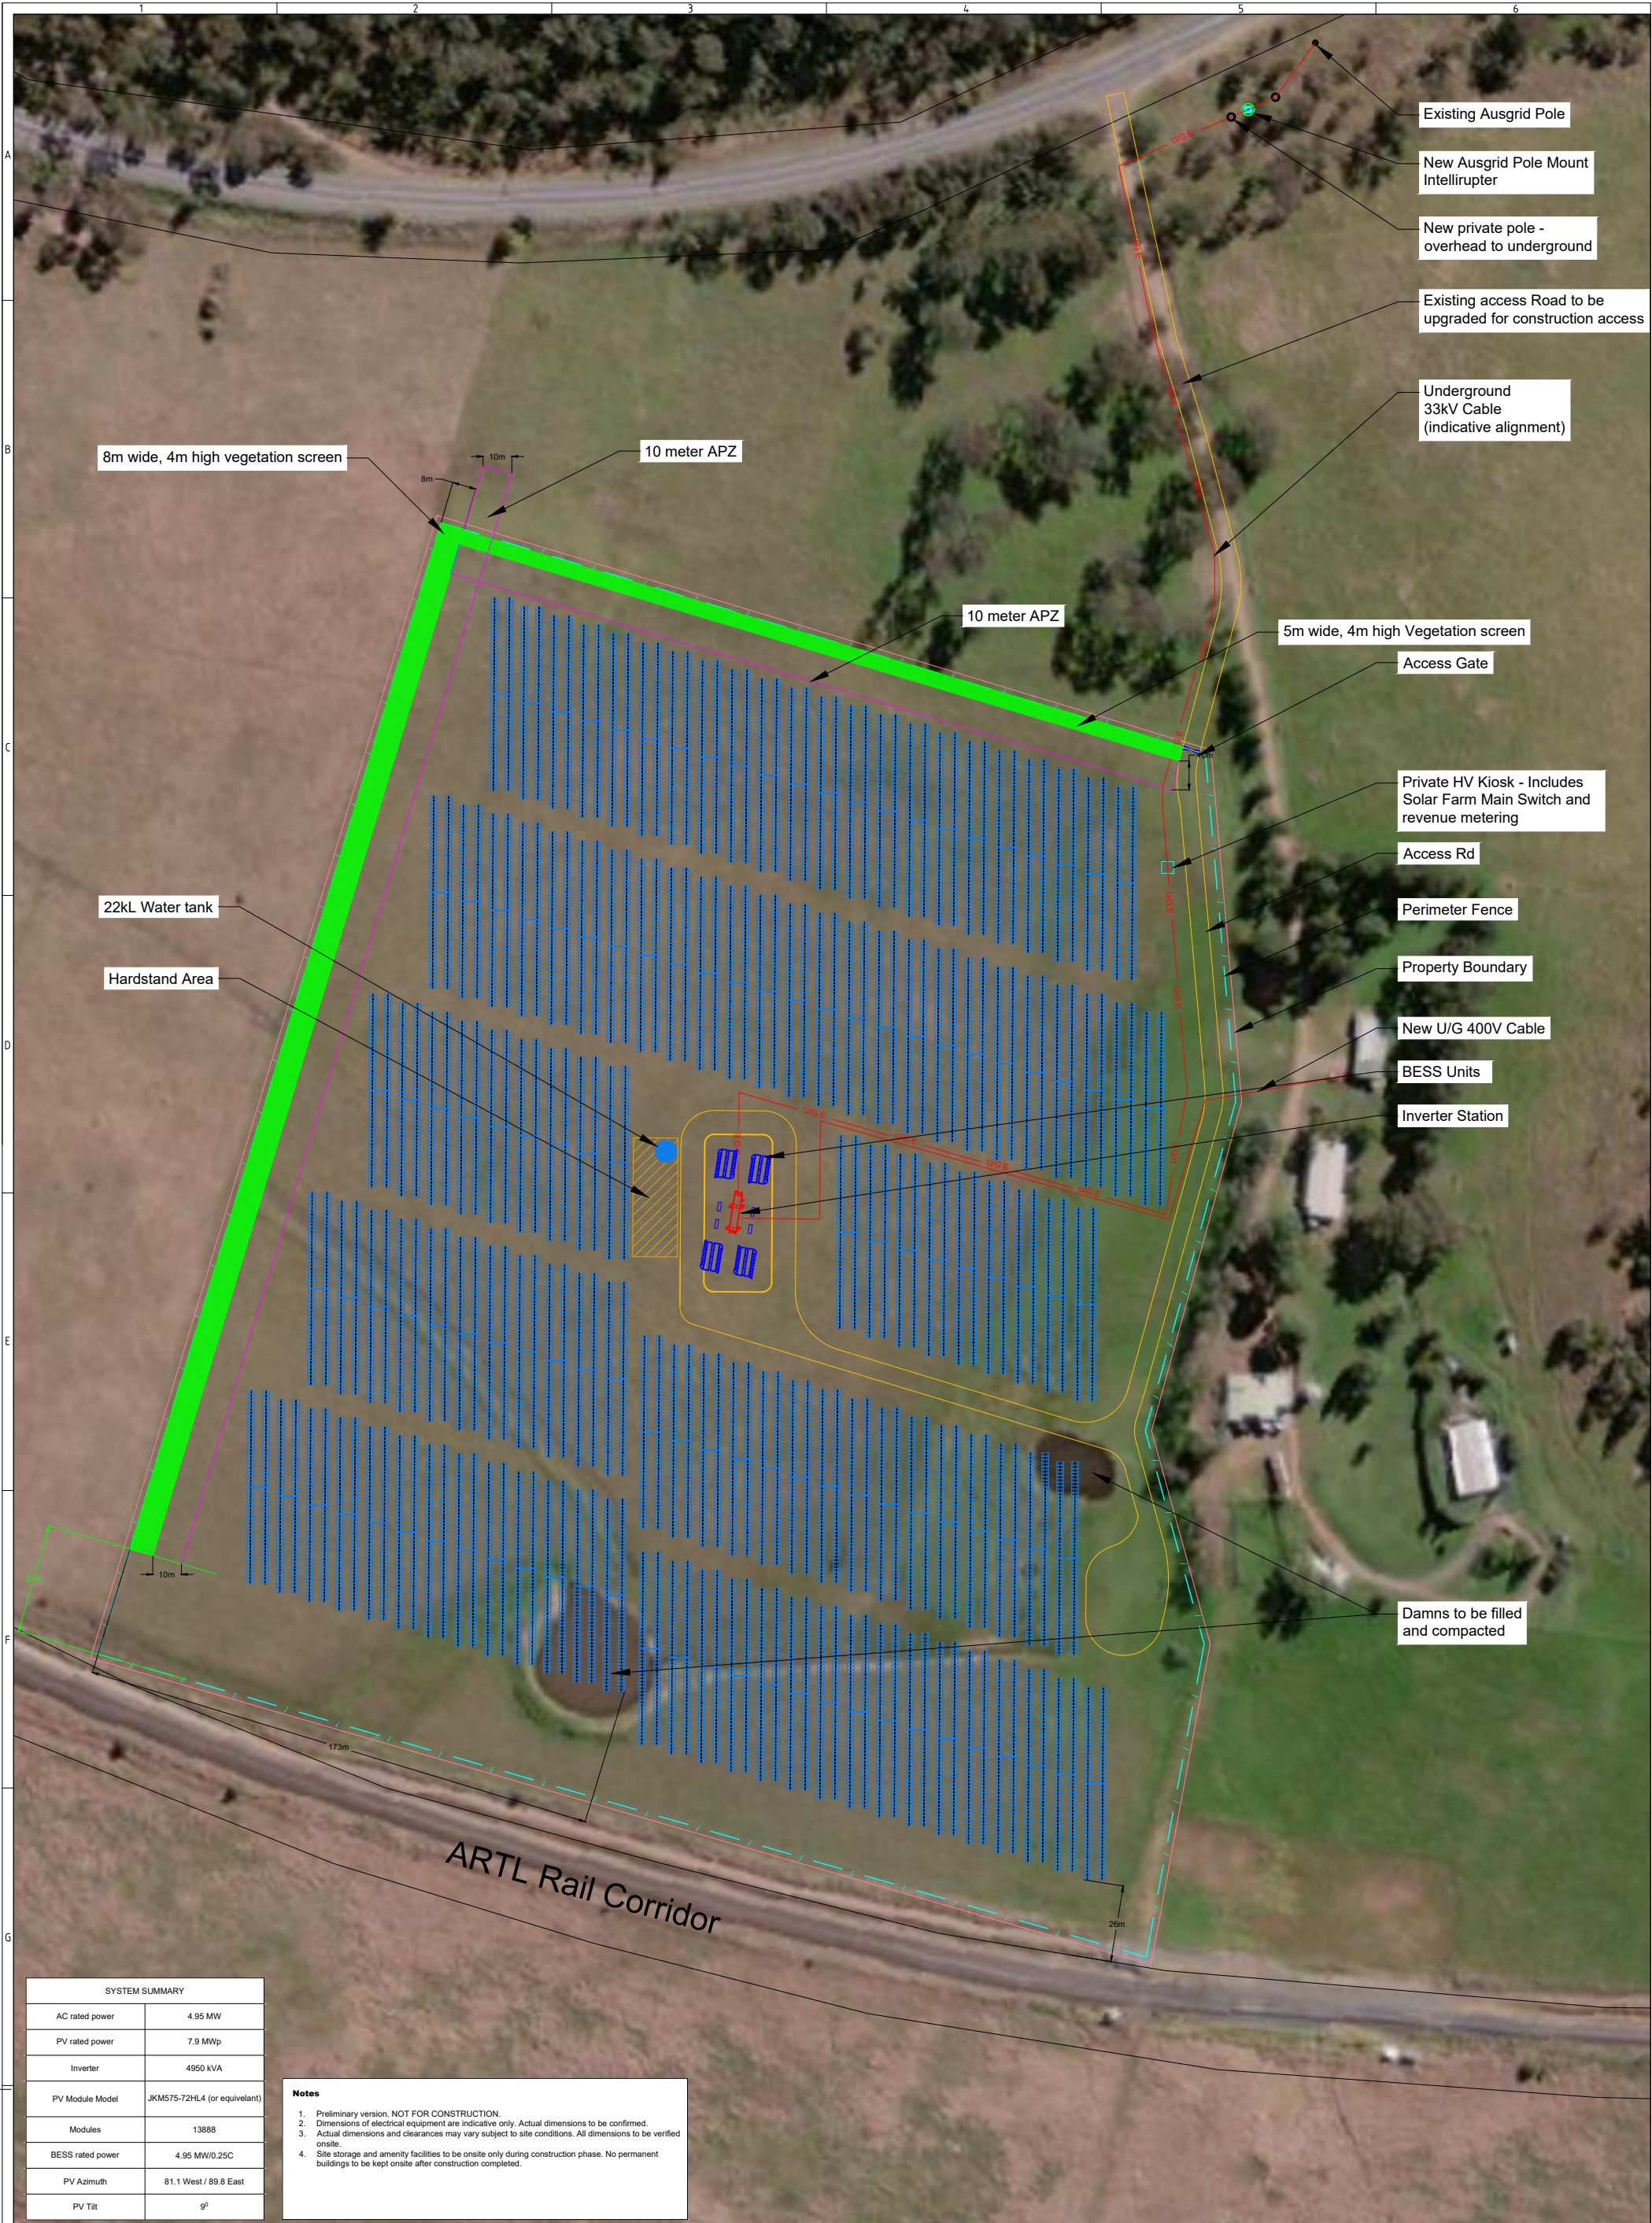

SYSTEM SUMMARY	
AC rated power	4.95 MW
PV rated power	7.9 MWp
Inverter	4950 KVA
PV Module Model	JKM575-72HL4 (or equivalent)
Modules	13888
BESS rated power	4.95 MW/0.25C
PV Azimuth	81.1 West / 89.8 East
PV Tilt	9°

- Notes**
- Preliminary version. NOT FOR CONSTRUCTION.
 - Dimensions of electrical equipment are indicative only. Actual dimensions to be confirmed.
 - Actual dimensions and clearances may vary subject to site conditions. All dimensions to be verified onsite.
 - Site storage and amenity facilities to be onsite only during construction phase. No permanent buildings to be kept onsite after construction completed.

Legend	
	33kV Overhead Cable
	33kV Underground Cable
	Security Fence
	Livestock Fence
	Tree
	Dead Tree
	Gate
	Vegetation Drip Line
	Watercourse
	Major Contour

No.	DATE	BY	CHK.	REVISION NOTES
A07	03/07/24	RC	PD	Vegetation screening
A06	04/06/24	RC	SY	New HV cable alignment
A05	31/10/23	RC	SY	PV array adjusted to allow for drainage basin
A04	02/10/23	RC	AA	Preliminary Version

PROPERTY OF BIRDWOOD ENERGY PTY LTD; ABN 18 658 194 177
AND/OR ITS RELATED BODIES CORPORATE AS DEFINED IN THE CORPORATIONS
ACT ("BIRDWOOD ENERGY") - ALL RIGHTS, TITLE AND INTERESTS
RESERVED. STRICTLY NO USE, COPYING OR REPRODUCTION PERMITTED
WITHOUT WRITTEN PERMISSION FROM BIRDWOOD ENERGY

birdwood energy
Level 15, 1 Nicholson St
VIC 3001, Australia
East Melbourne
<https://www.birdwoodenergy.com/>

Scale 1:2000	SHEET 1 OF 1	A3
BA14 Sandy Hollow Concept Layout - 1333 Merriwa Road, Sandy Hollow, NSW 2333		
BA14-SF-DWG-001		REV A07