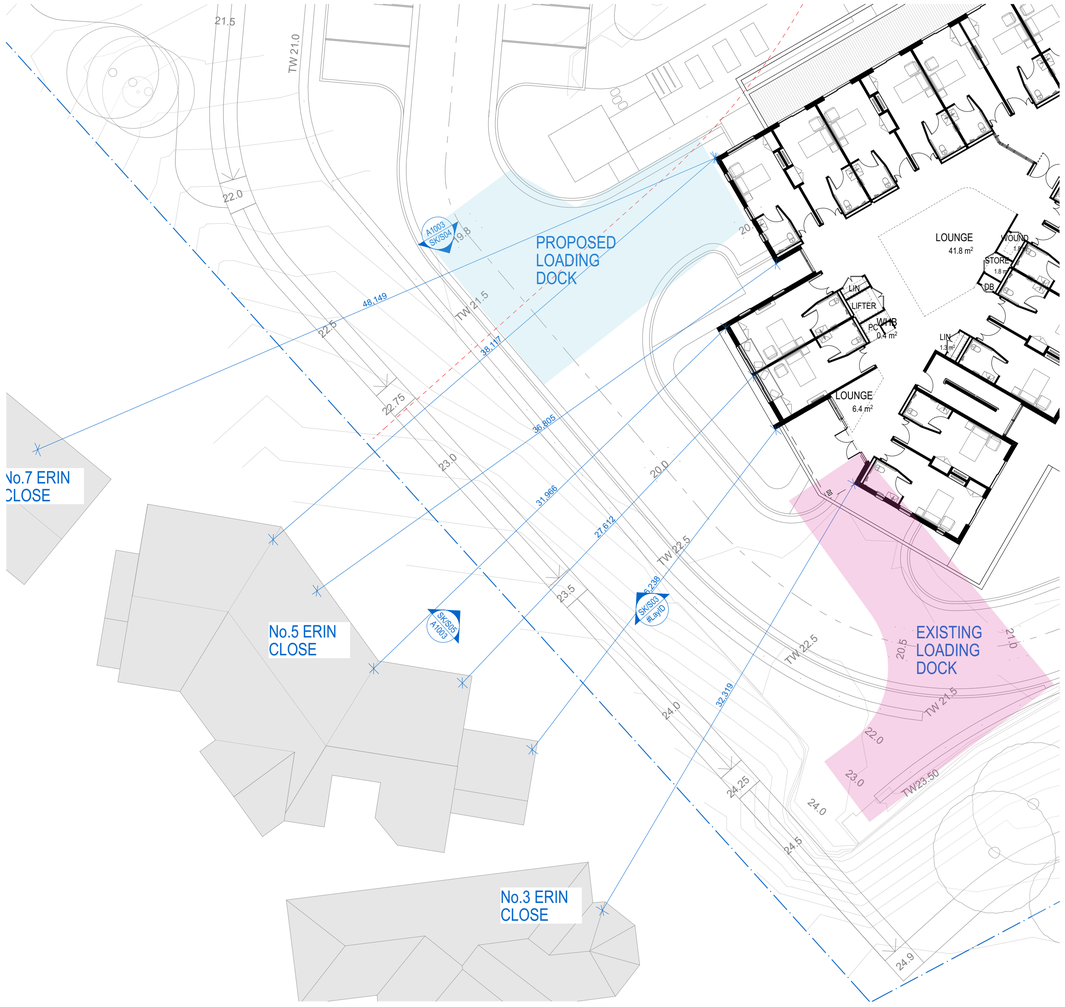

01 PRIVACY TO ERIN CLOSE HOUSES

SCALE: 1:200 0 5.0M 10.0M

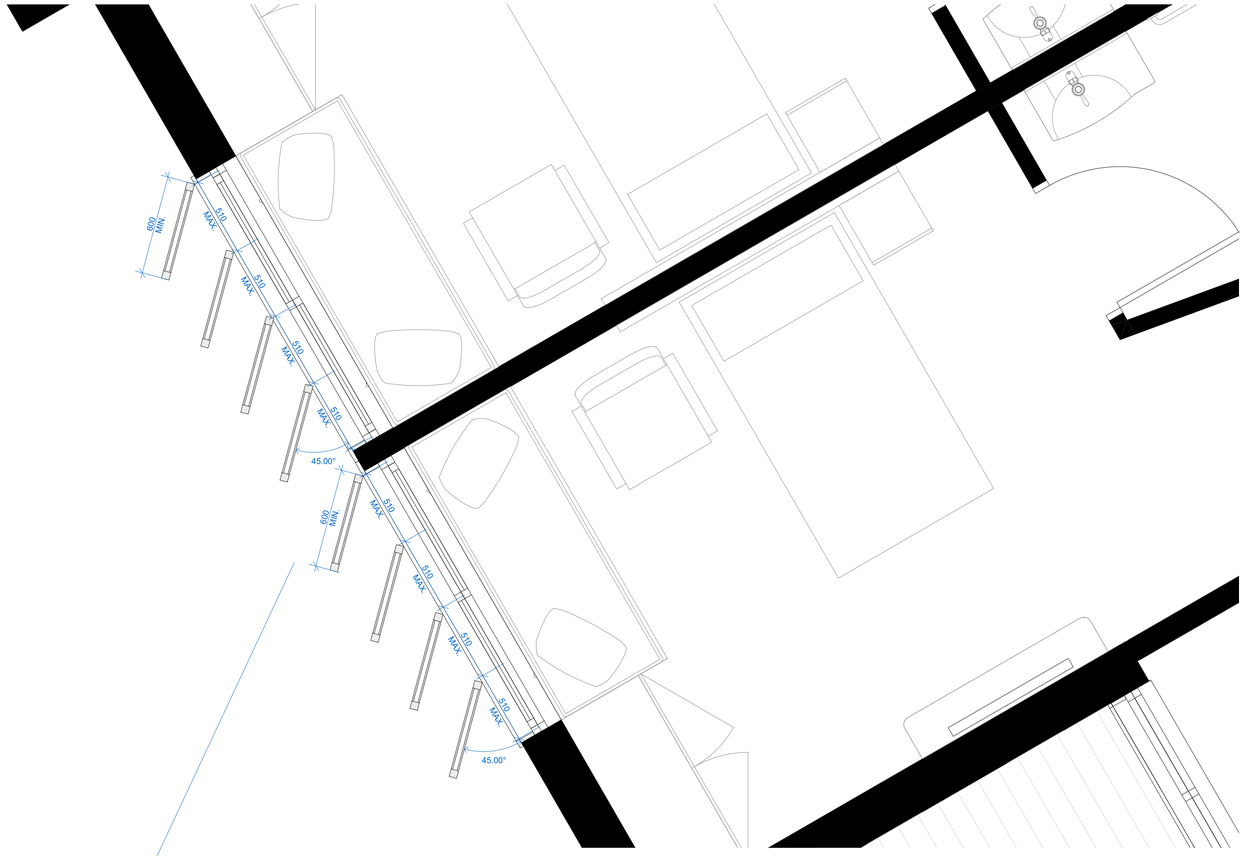

03 PRIVACY SCREENS TO ERIN CLOSE

SCALE: 1:20 0 0.5M 1.0M

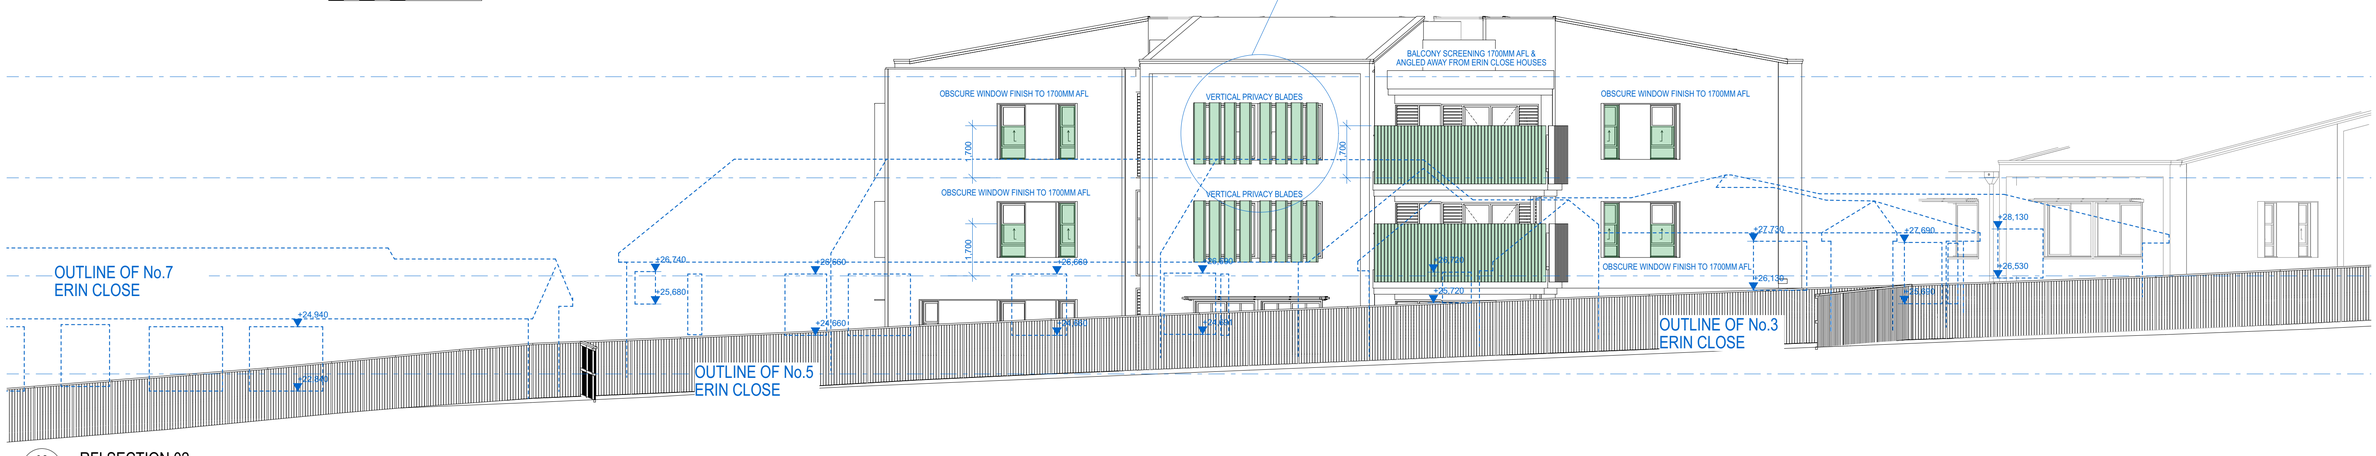

02 RFI SECTION 02

SCALE: 1:100 0 2.0M 5.0M

ARCHITECT:

CALDERFLOWER architecture

CALDER FLOWER ARCHITECTS PTY LTD • ABN 66 001 900 278 • NOMINATED ARCHITECT: L CALDER 6955
Level 2 - 140 Myrtle St Chippendale NSW 2008 • T (02) 9698 9822 • www.calderflower.com.au

CLIENT:

fresh hope care

FRESH HOPE CARE

RESPONSE TO COUNCIL RFI'S

icon project management

Icon Project Management
10/350 KENT STREET SYDNEY NSW 2000

DRAWING REVISIONS	REV	DATE
		1/12/20

DATE	DESCRIPTION	Issue ID	DRAWN	APP'D
1/12/20	ADDITIONAL INFORMATION FOR JRPP	E	CFA	CFA

GENERAL NOTES:

- DO NOT SCALE FROM DRAWINGS. USE FIGURED DIMENSIONS ONLY.
- ANY DISCREPANCIES IN DOCUMENTATION-CONTACT THE ARCHITECT FOR CLARIFICATION.
- CALDER FLOWER ARCHITECTS ARE NOT LIABLE FOR ANY LOSS-DAMAGE-CLAIM-COST DEMAND AS A RESULT OF THE USE OR RECEIPT OF DRAWINGS ISSUED IN DWG FORMAT.
- THIS DRAWING IS NOT AN APPROVED CC DRAWING.
- PRIOR TO USE FOR BUILDING CONSTRUCTION THE BUILDER MUST ENSURE THEY ARE IN POSSESSION OF A CC AND ALL OTHER REQUIRED COUNCIL APPROVALS

PROJECT:

FHC MAITLAND

7 Martin Close & 42 Stronach Ave East Maitland,
NSW 2323

DRAWING TITLE:

PRIVACY ANALYSIS FOR ERIN CLOSE HOUSES

SCALE:	REFER DRAWING TITLES		
PROJECT NO.	19160		
DATE:	01/12/2020		
PROJECT STATUS	DEVELOPMENT APPLICATION		
ORIGINAL PAPER SIZE: A1			
PROJECT STATUS	DRAWING NO.	ISSUE	
DA	A1006	A	

NORTH