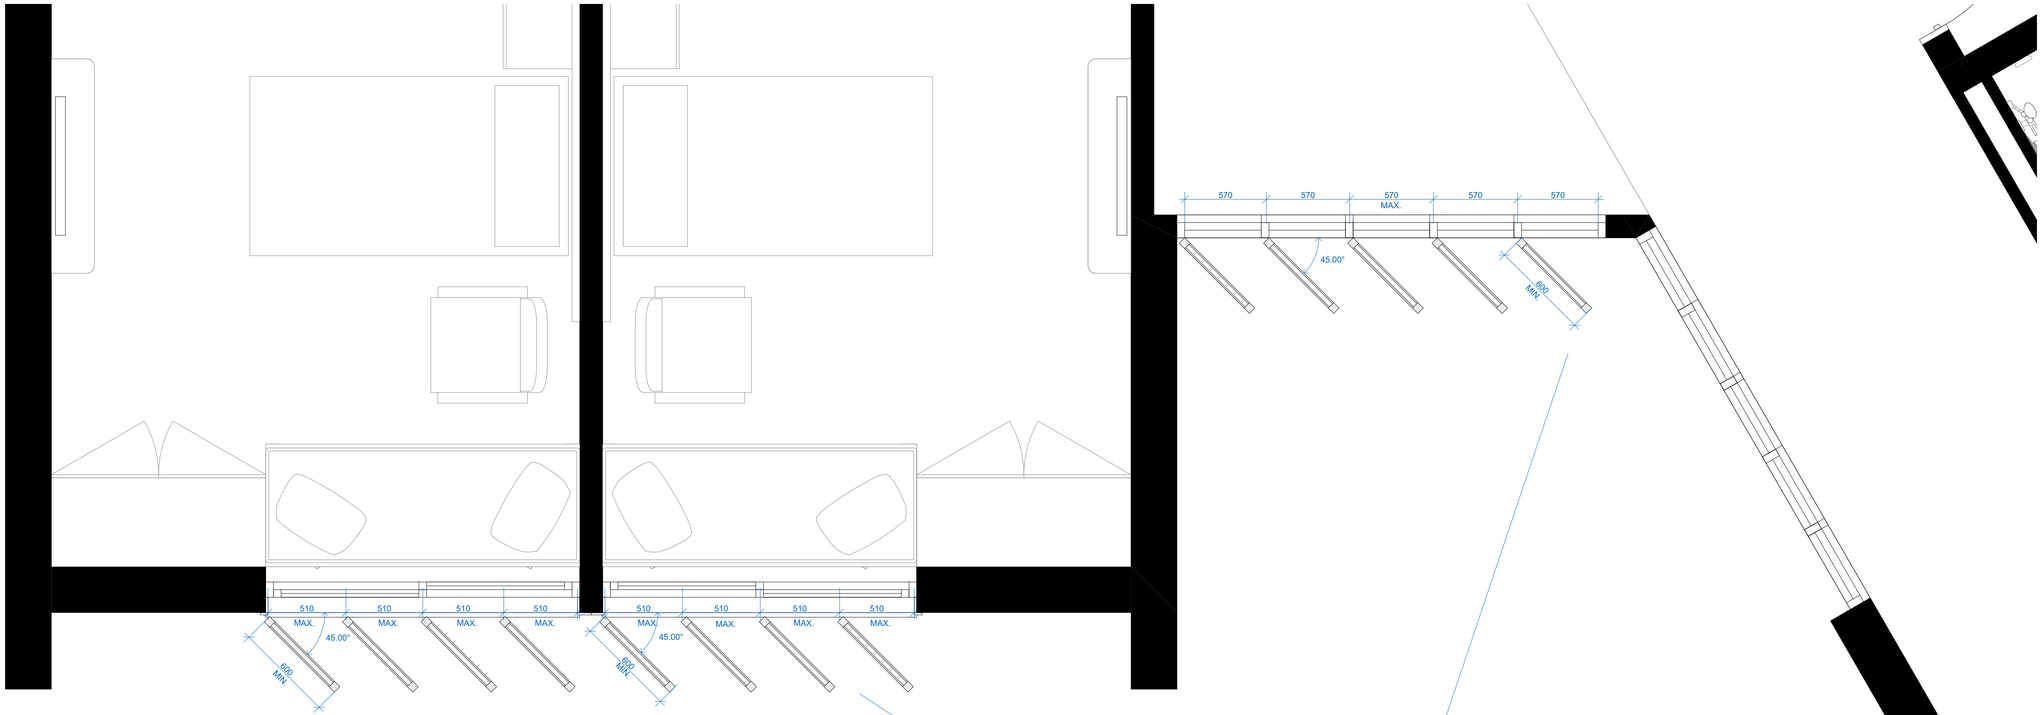


01 PRIVACY SCREENS TO MARTIN CLOSE

SCALE: 1:20 0 0.5M 1.0M

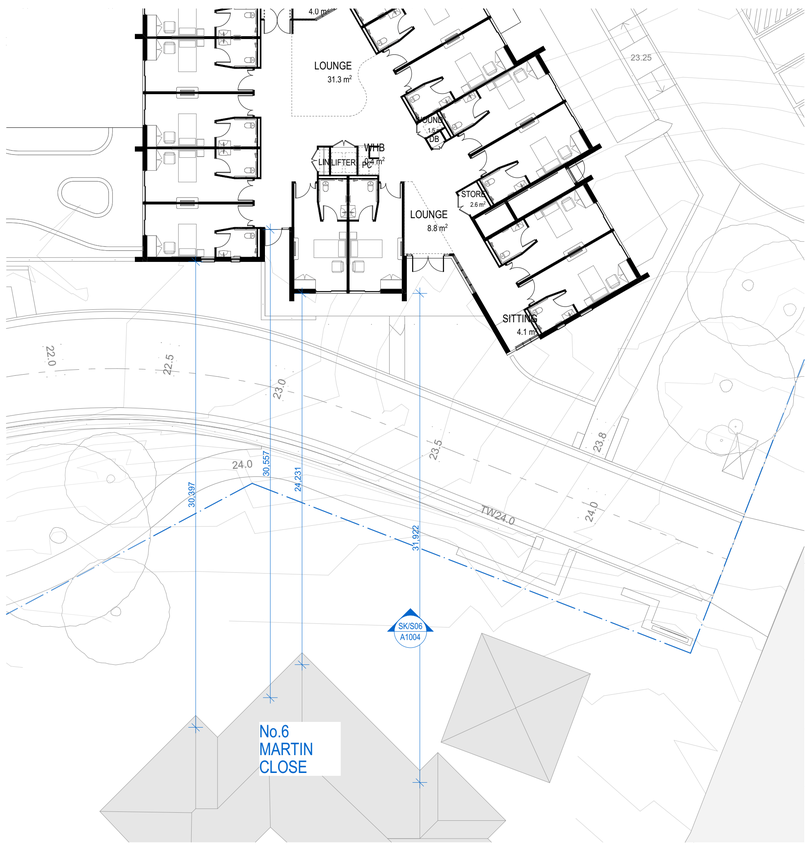


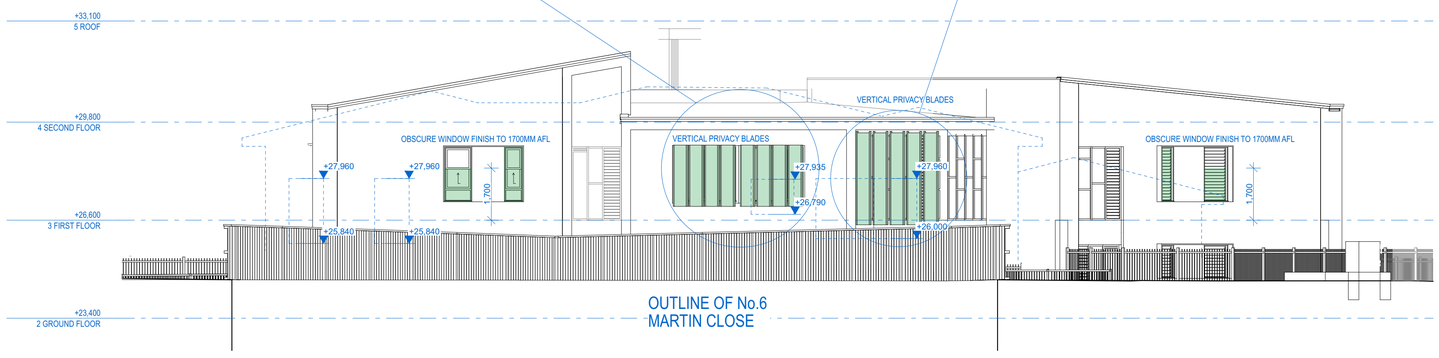


03 RFI SECTION 05

SCALE: 1:100 0 2.0M 5.0M

02 PRIVACY TO NO. 6 MARTIN CLOSE

SCALE: 1:200 0 5.0M 10.0M

ARCHITECT:

CALDERFLOWER
architecture

CALDER FLOWER ARCHITECTS PTY LTD • ABN 66 001 900 278 • NOMINATED ARCHITECT: L CALDER 6955
Level 2 - 140 Myrtle St Chippendale NSW 2008 • T (02) 9698 9822 • www.calderflower.com.au

CLIENT:

fresh hope care

FRESH HOPE CARE

RESPONSE TO COUNCIL RFI'S

icon project management

Icon Project Management
10/350 KENT STREET SYDNEY NSW 2000

| DRAWING REVISIONS | REV | DATE |
|---|---|---|

| DATE | DESCRIPTION | Issue ID | DRAWN | APP'D |
|---|---|---|---|---|
| 1/12/20 | ADDITIONAL INFORMATION FOR JRPP | E | CFA | CFA |

GENERAL NOTES:

- DO NOT SCALE FROM DRAWINGS. USE FIGURED DIMENSIONS ONLY.
- ANY DISCREPANCIES IN DOCUMENTATION-CONTACT THE ARCHITECT FOR CLARIFICATION.
- CALDER FLOWER ARCHITECTS ARE NOT LIABLE FOR ANY LOSS-DAMAGE-CLAIM-COST DEMAND AS A RESULT OF THE USE OR RECEIPT OF DRAWINGS ISSUED IN DWG FORMAT.
- THIS DRAWING IS NOT AN APPROVED CC DRAWING.
- PRIOR TO USE FOR BUILDING CONSTRUCTION THE BUILDER MUST ENSURE THEY ARE IN POSSESSION OF A CC AND ALL OTHER REQUIRED COUNCIL APPROVALS

PROJECT:

# FHC MAITLAND

7 Martin Close & 42 Stronach Ave East Maitland,
NSW 2323

DRAWING TITLE:

## PRIVACY ANALYSIS FOR MARTIN CLOSE HOUSE

| | | |
|---|---|---|
| SCALE: | REFER DRAWING TITLES | |
| PROJECT NO. | 19160 | |
| DATE: | 01/12/2020 | |
| PROJECT STATUS | DEVELOPMENT APPLICATION | |
| ORIGINAL PAPER SIZE: A1 | | |
| PROJECT STATUS | DRAWING NO. | ISSUE |
| DA | A1007 | A |

NORTH