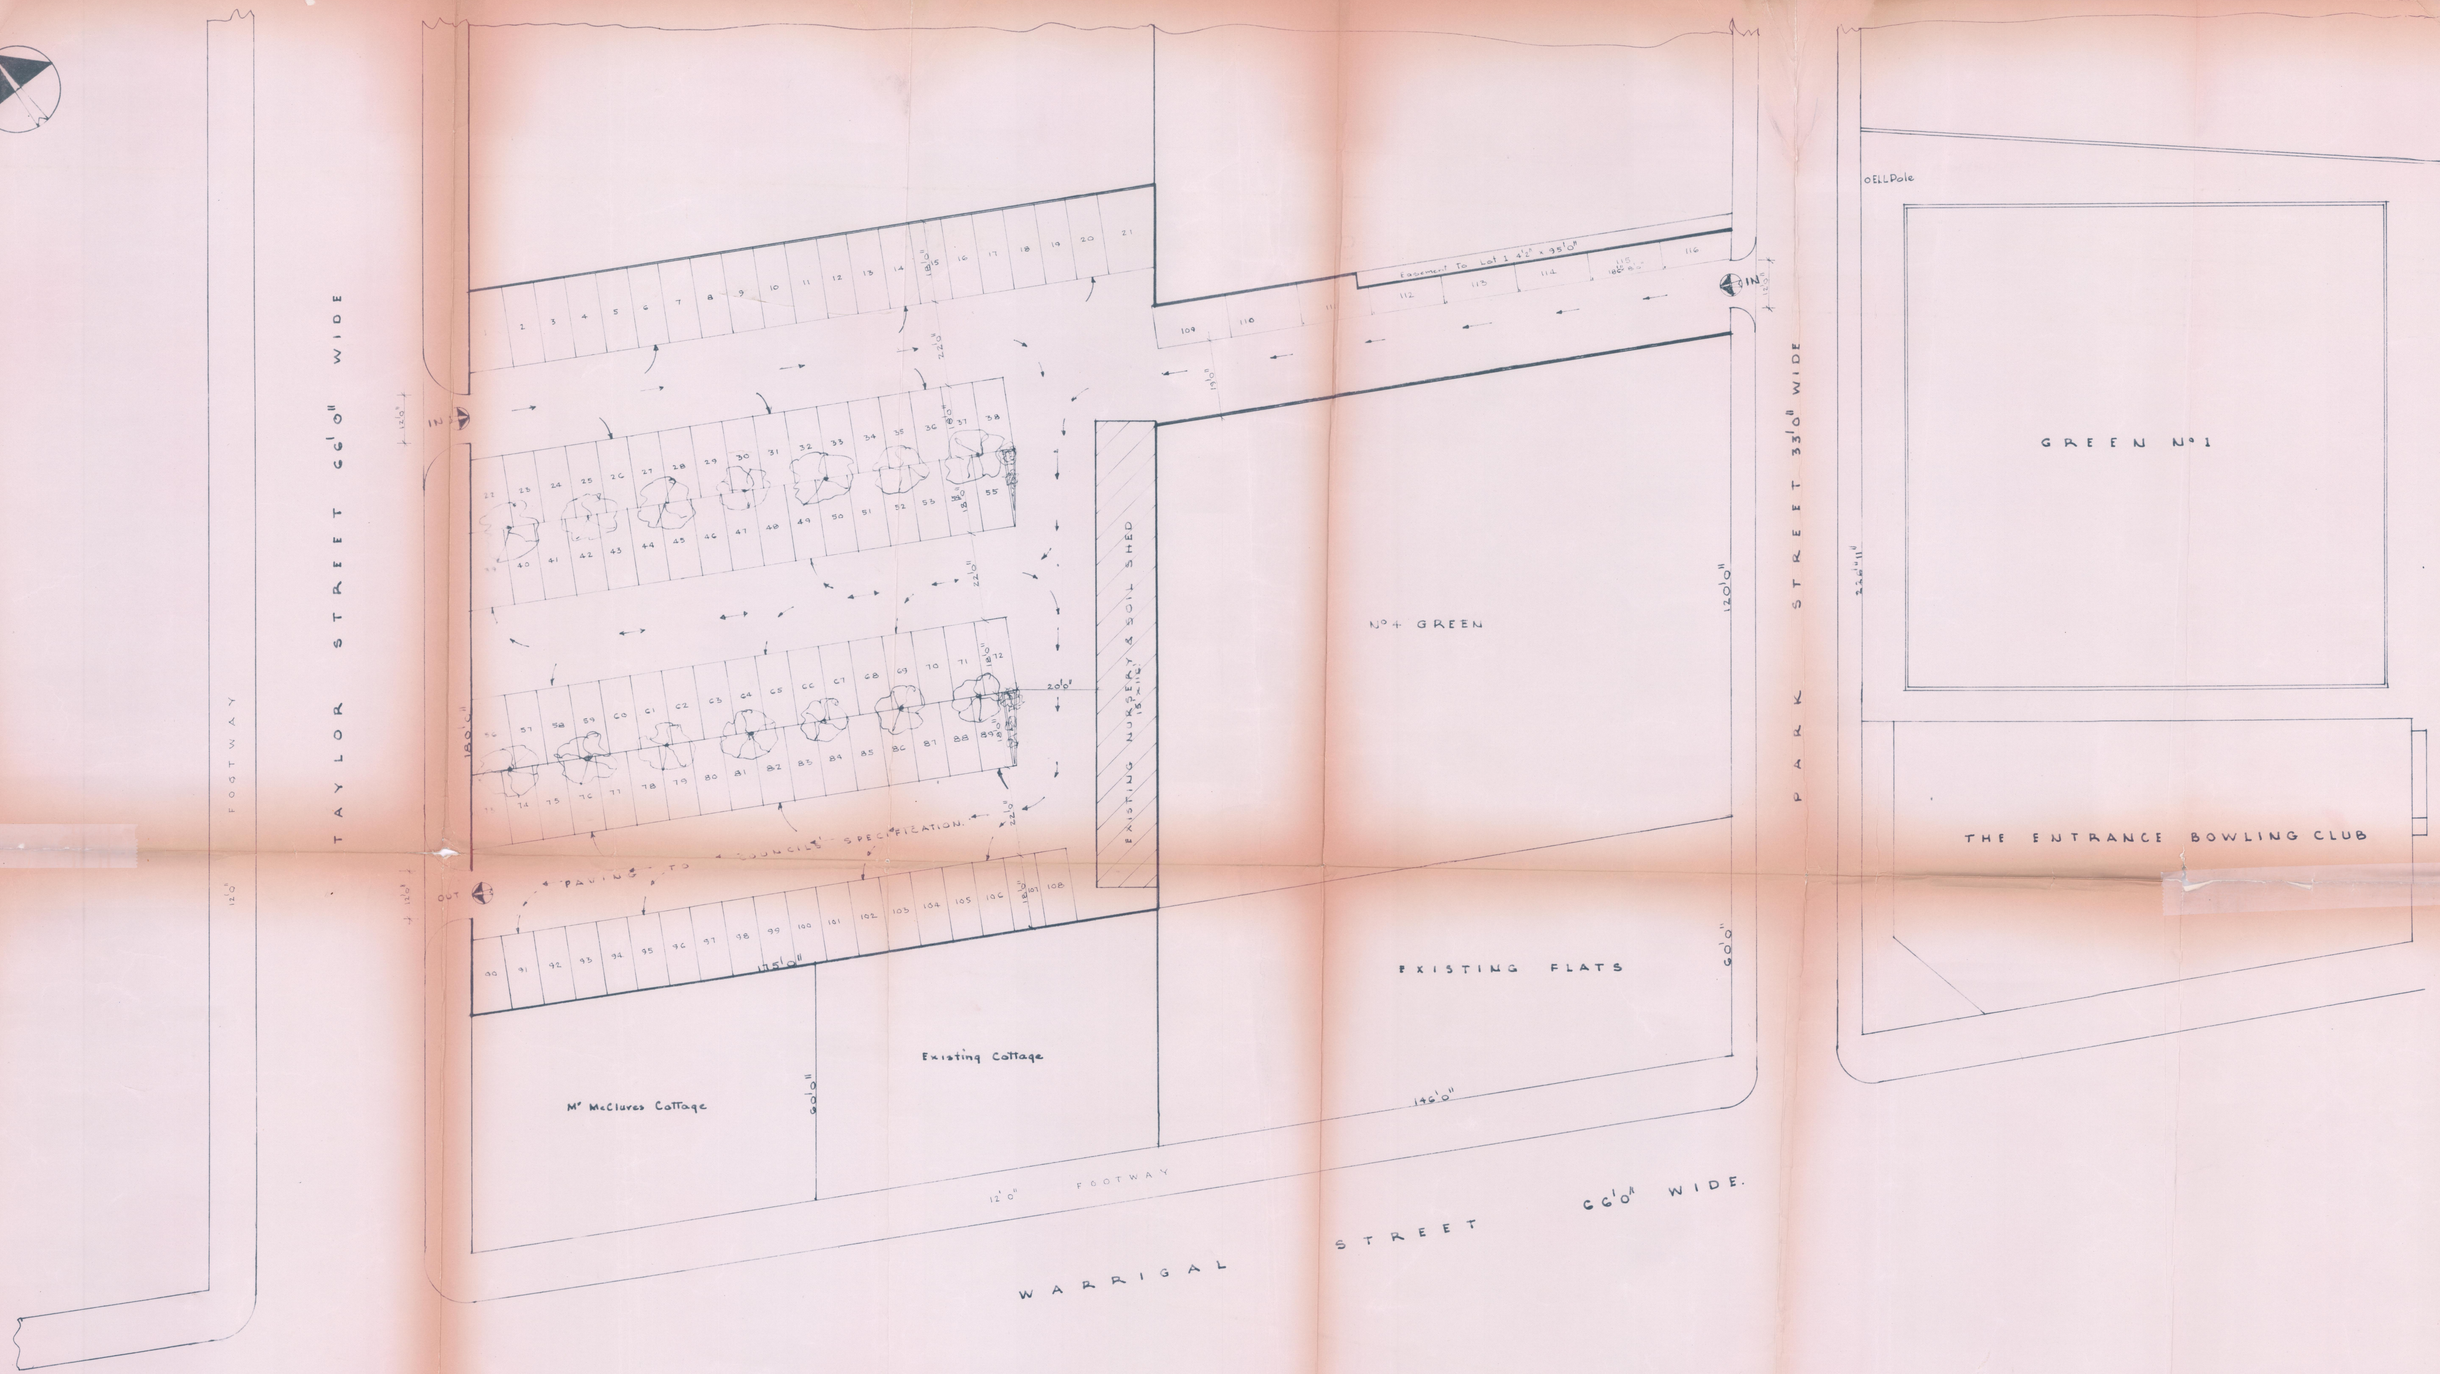

THE ENTRANCE BOWLING CLUB SHEET No 7.

PROPOSED SITE PLAN AND PARKING TO THE ENTRANCE BOWLING CLUB AT THE CORNER OF PARK ROAD AND WARRIGAL STREET THE ENTRANCE N.S.W.	JOB No 673	G W RICHARDSON AND ASSOCIATES DESIGNERS & PROJECT CONSULTANTS 65 PARK ROAD CABRAMATTA PH 724923			
	CHECKED	DATE 18·2·72	SCALE 1/16"=1FT	DRAWN G.W.R.	AMEND'