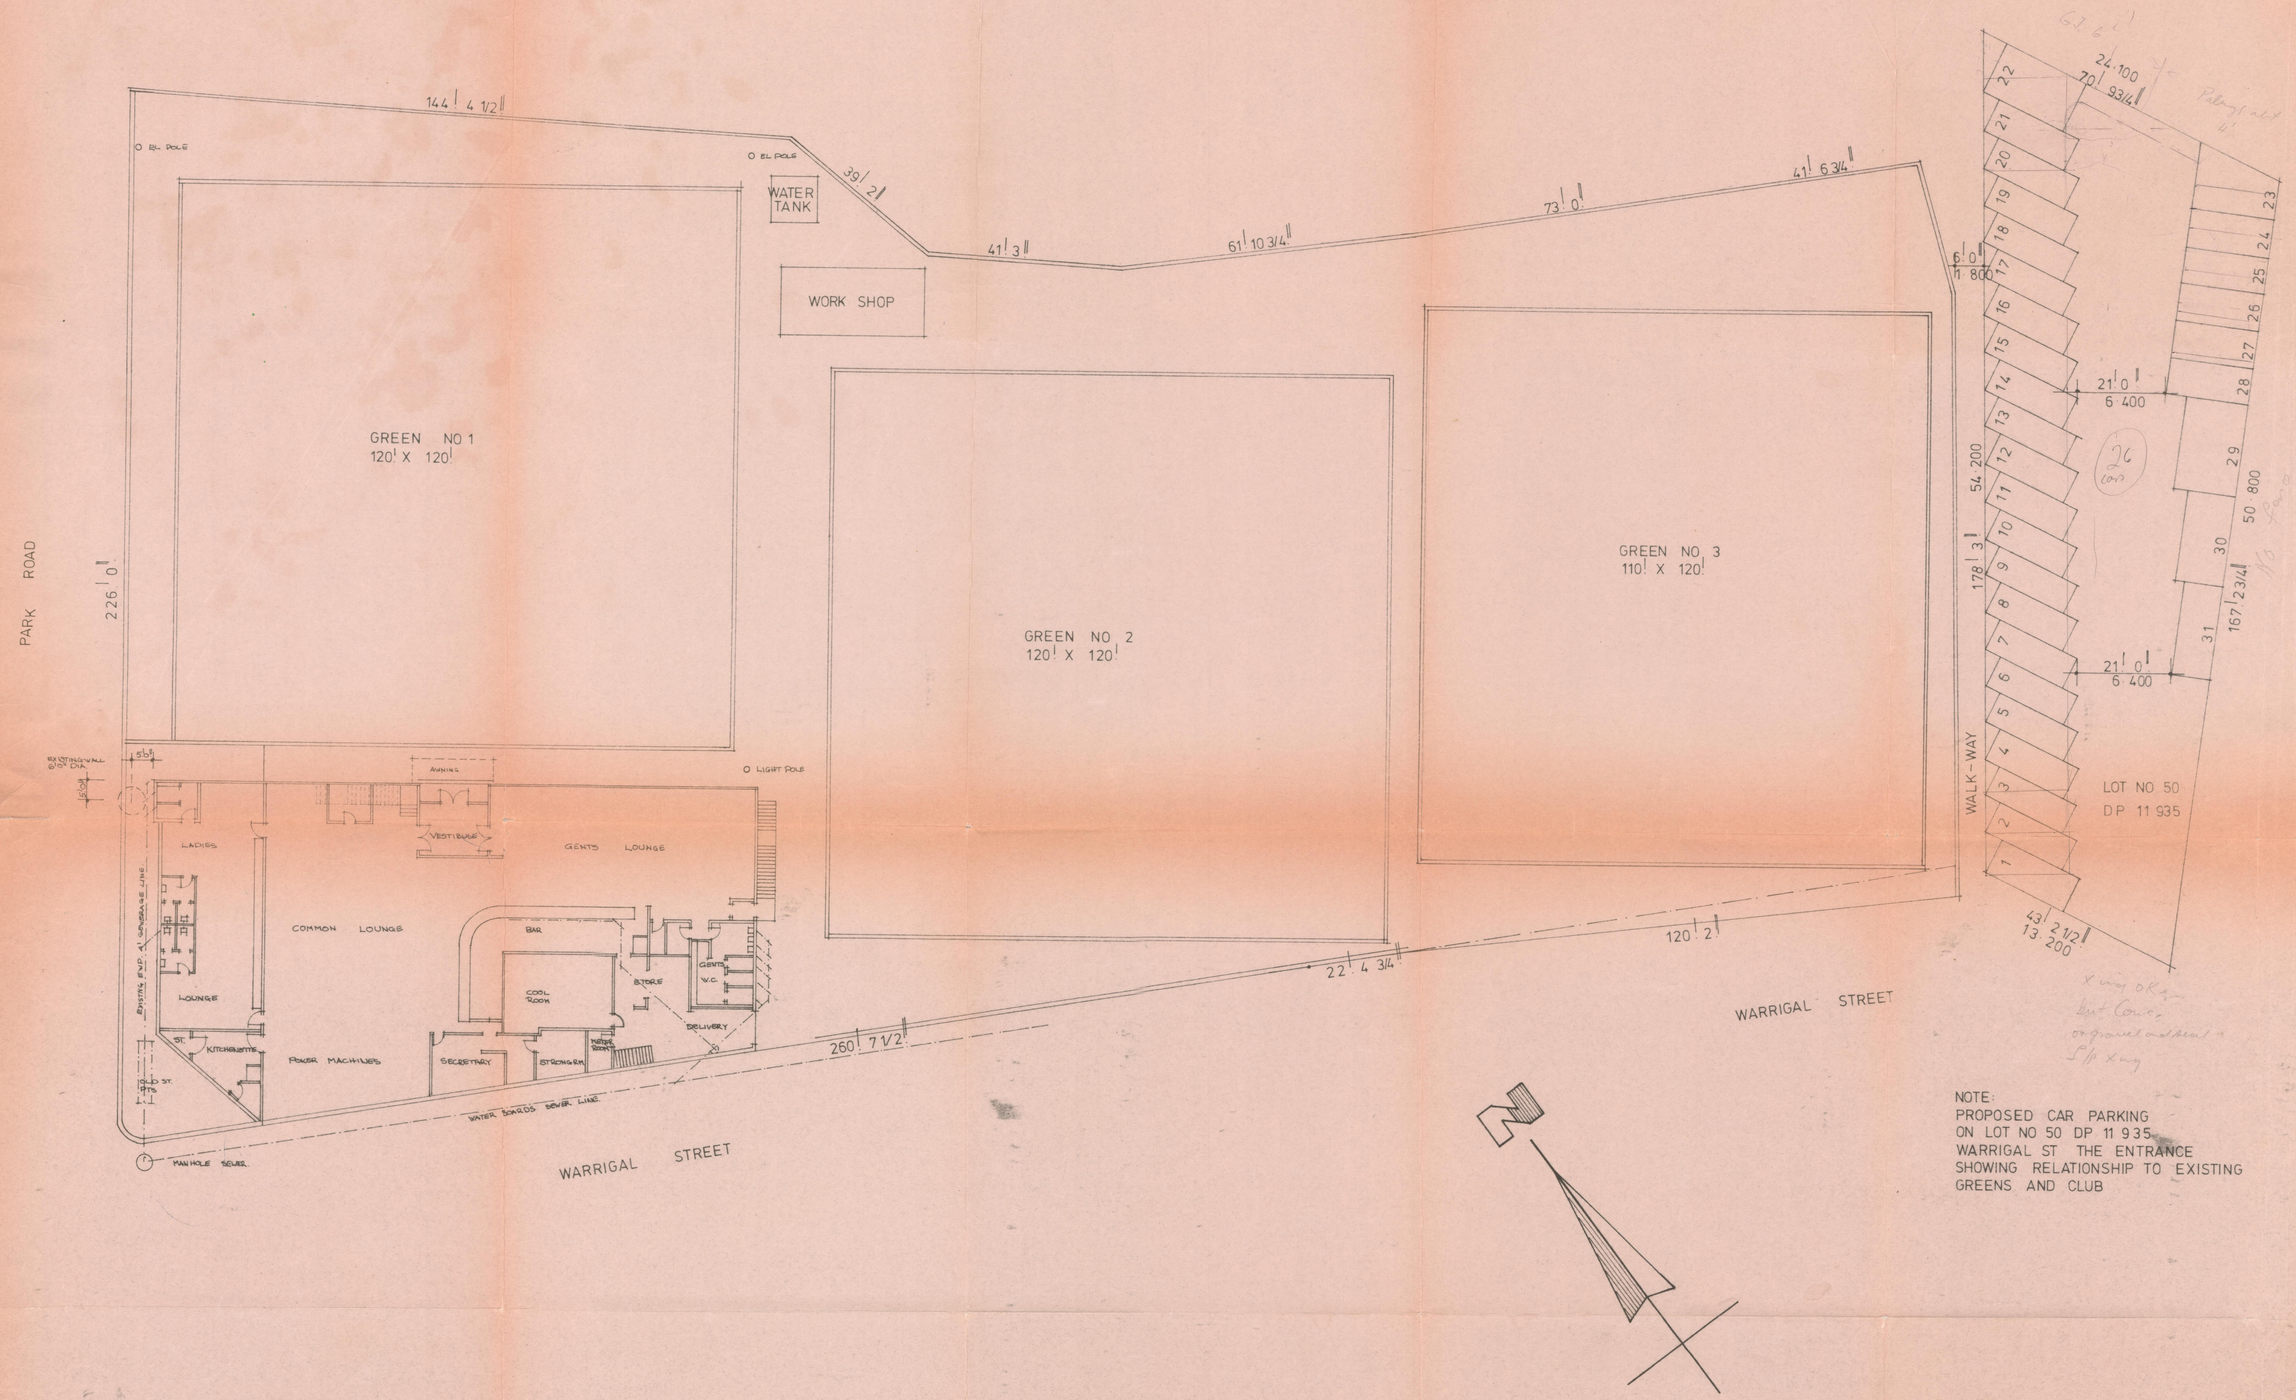

SITE PLAN SCALE 1/16" TO 1'0"

THE ENTRANCE BOWLIN CLUB SHEET NO 8

PROPOSED CAR PARKING ON:
LOT NO 50 D. P. 11 935
WARRINGAL STREET THE ENTRANCE
SHOWING RELATIONSHIP TO EXISTING GREENS.

JOB NO 673	G W RICHARDSON AND ASSOCIATES DESIGNERS & PROJECT CONSULTANTS 65 PARK ROAD CABRAMATTA PH 7244923			
CHECKED....	DATE 23·9·76	SCALE 1/16"TO1'	DRAWN R.G.	AMEND'....