

CLARENCE VALLEY CONSERVATORIUM
LOT 10 DP1047477
8 VILLIERS STREET - GRAFTON NSW
LANDSCAPE

Dwg No.	Title	Revision
3646/DA01	Cover Sheet and Site Locality	-
3646/DA02	Landscape Layout and Elevation	-
3646/DA03	Indicative Species	-



Rev.	Description	Date	Des.	App.	Chk.
Amendments					

© GeoLINK

This drawing must not be relied upon for any purpose other than that for which it was prepared or by any person or corporation other than the referred client.

GeoLINK

environment | engineering | planning | design

Lennox Head Office
PO Box 119
Lennox Head NSW 2478
Bundjalung Nation
Tel: 02 6637 7666

Coffs Harbour Office
PO Box 1446
Coffs Harbour NSW 2450
Gumbaynggir Country
Tel: 02 6651 7666

Armidale Office
PO Box 1267
Armidale NSW 2350
Nganyaywana Country
Tel: 02 6772 0454

Email: info@geolink.net.au

www.geolink.net.au

quality solutions sustainable future

Project Title					
Clarence Valley Conservatorium					
Client					
Clarence Valley Conservatorium Inc.					
Designed	RE	Drawn	RE	Checked	
Approved	RE	Date	21/11/2024	AB	
XREFs					
Scale					
metres Not To Scale					

Drawing Title


Development Application
Cover Sheet and Site Locality

3646-1008


Drawing Number

3646/DA01

Revision

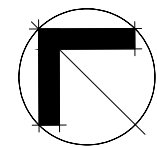

West Elevation

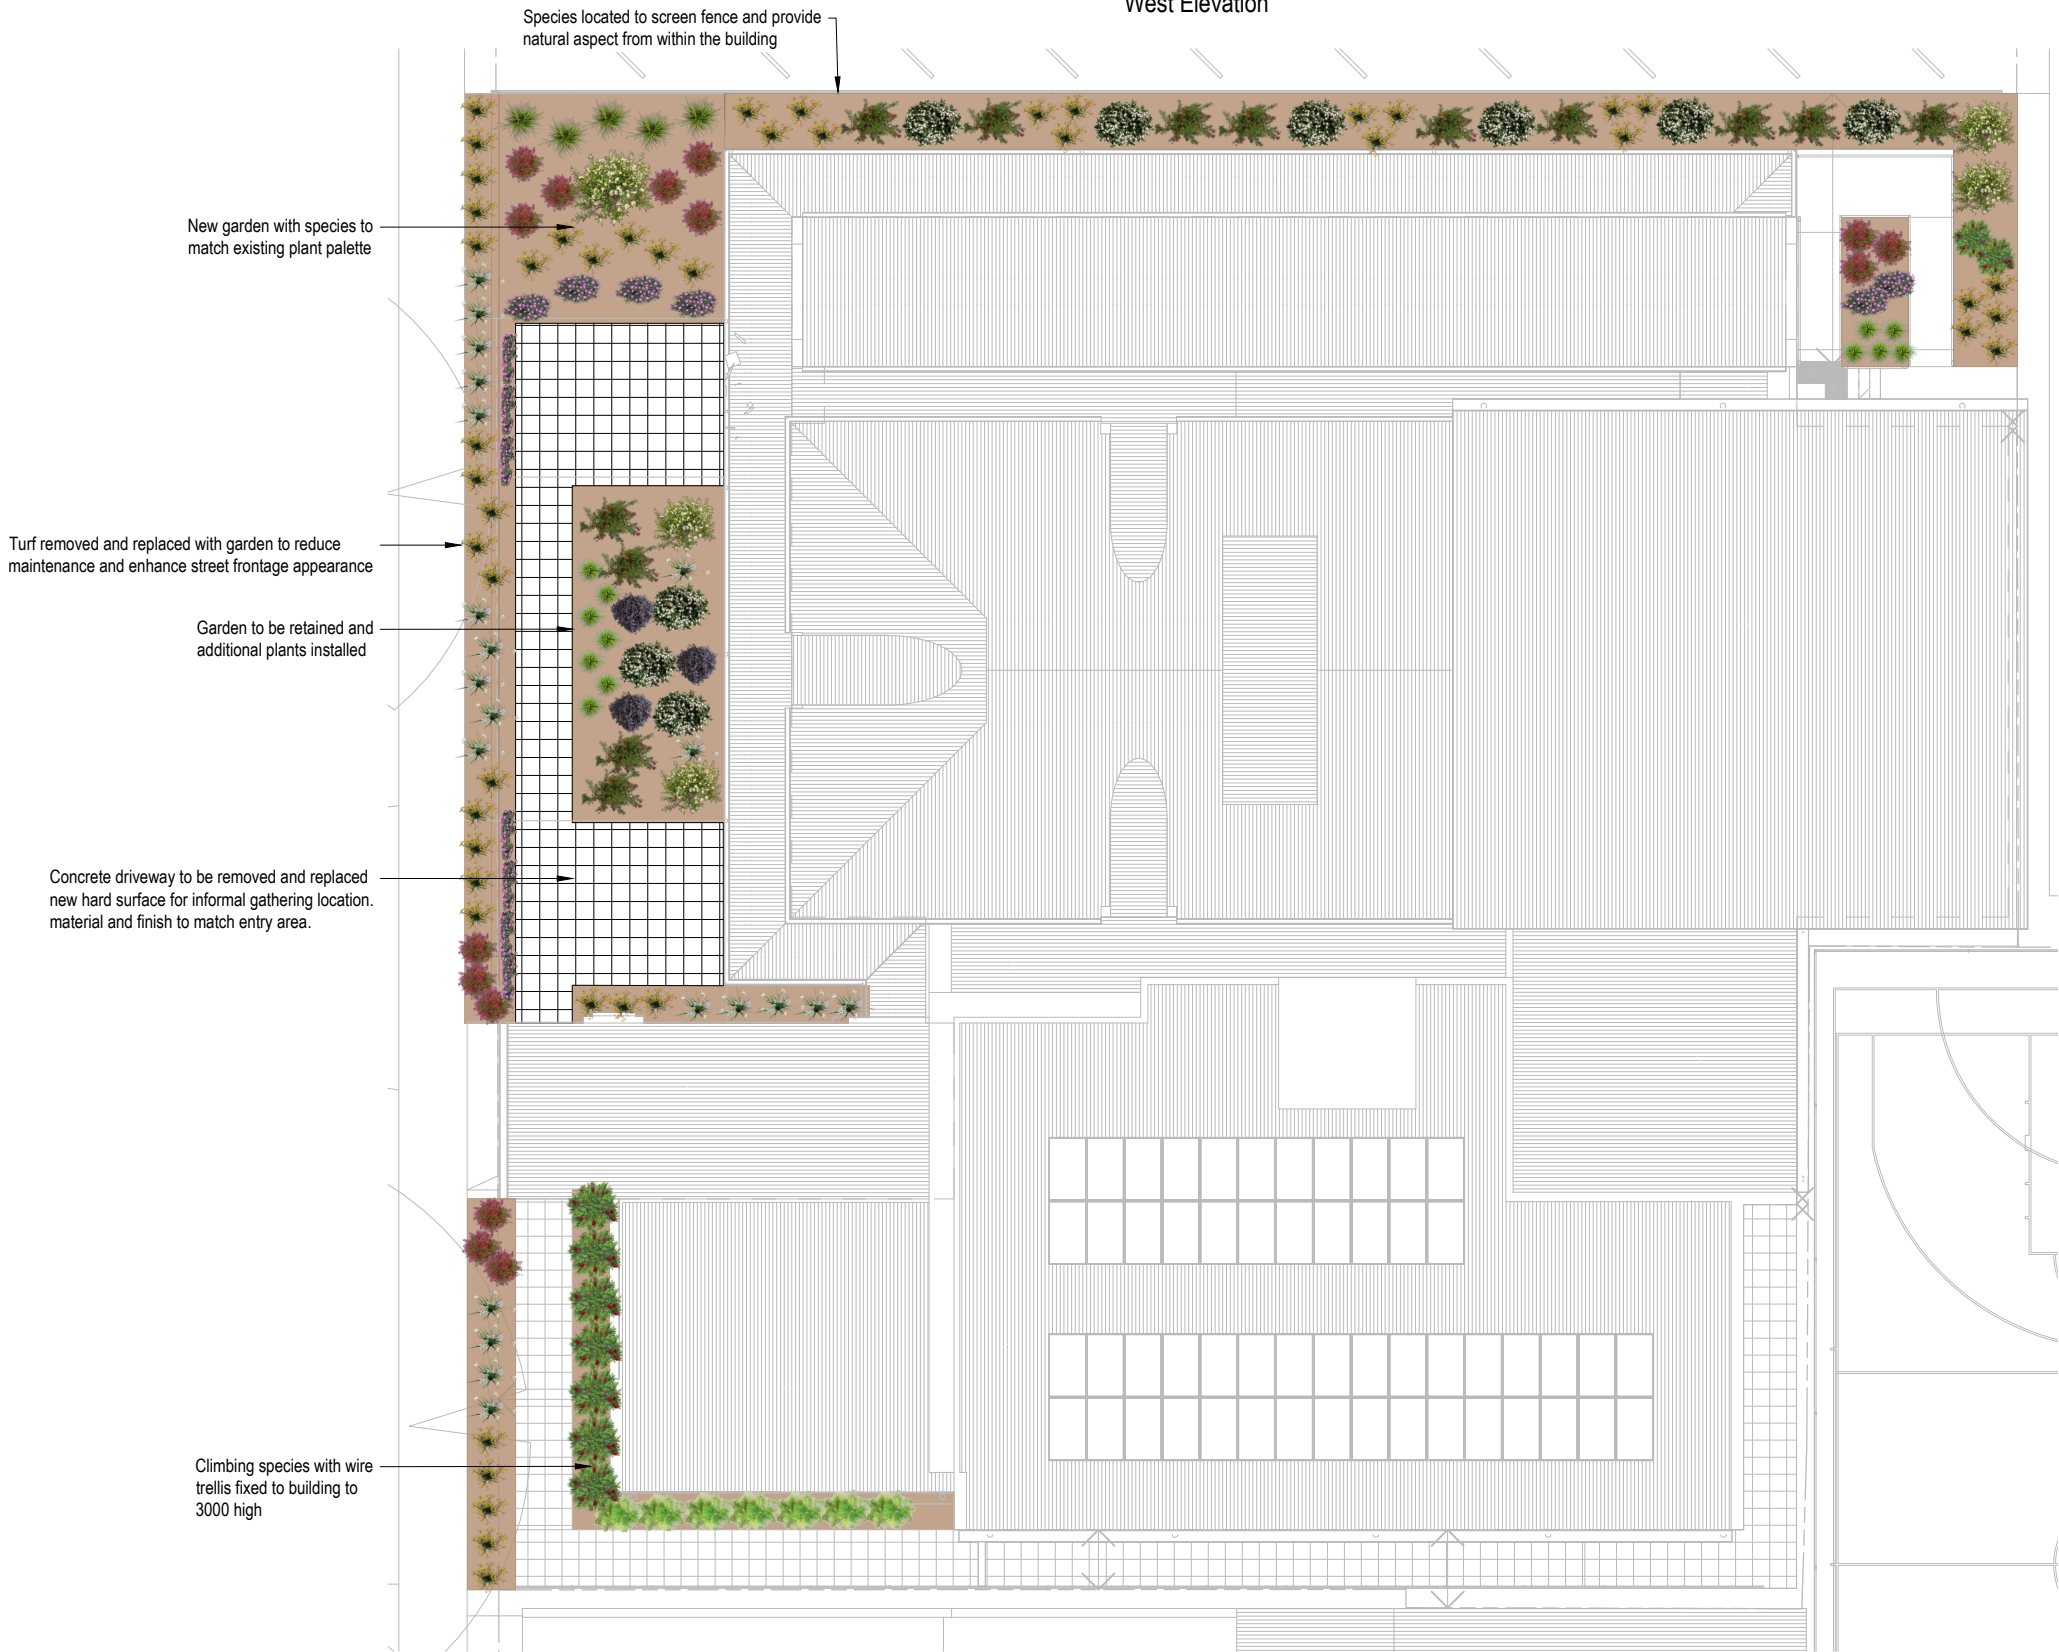

Rev.	Description	Date	Des.	App.	Chk.
Amendments					

© GeoLINK

This drawing must not be relied upon for any purpose other than that for which it was prepared or by any person or corporation other than the referred client.

GeoLINK
environment | engineering | planning | design

Lennox Head Office
PO Box 119
Lennox Head NSW 2478
Bundjalung Nation
Tel: 02 6637 7666

Coffs Harbour Office
PO Box 1446
Coffs Harbour NSW 2450
Gumbaynggir Country
Tel: 02 6651 7666

Armidale Office
PO Box 1267
Armidale NSW 2350
Nganyaywana Country
Tel: 02 6772 0454

Email: info@geolink.net.au
www.geolink.net.au

quality solutions sustainable future

Project Title					
Clarence Valley Conservatorium					
Client					
Clarence Valley Conservatorium Inc.					
Designed	RE	Drawn	RE	Checked	
Approved	RE	Date	21/11/2024	AB	
XREFs					
Scale					
metres 0 1 2 3 4 5					

Drawing Title

Development Application
Landscape Layout and Elevation

3646-1008

Drawing Number
3646/DA02

Revision

SHRUB



Prostanthera
Mint Bush
Height:0.5
Width: 0.8



Correa alba
White Correa
Height: 1.0
Width: 1.0



Grevilea Peaches and Cream
Grevilea
Height:1.2
Width: 1.5

GROUND



Cuphea hyssopifolia
Mexican Heather
Height:0.4
Width: 0.6



Hibbertia "Golden Sunshine"
Hibertia
Height:0.2
Width: 0.3



Melaleuca thymifolia
Honey-myrtle
Height:0.4
Width: 0.6



Gardenia augusta 'Radicans'
Gardenia
Height: 0.4
Width: 0.8



Myoporum parvifolium purpurea
Creeping Boobialla
Height: 0.4
Width: 1.5



Blechnum cartilagineum
Gristle Fern
Height: 0.45
Width: 0.45

STRAP LEAF



Alpinia caerulea 'red back'
Native Ginger
Height:1.5
Width: 2.0



Cordyline stricta
Slender Palm Lilly
Height: 1.5
Width: 1.5



Alpinia zerumbet
Variegated Shell Ginger
Height:1.0
Width: 0.8



Dianella caerulea 'Little Jess'
Flax Lilly
Height: 0.4
Width: 0.4



Diates bicolor
Wild Iris
Height:1.0
Width: 1.2



Anigozanthos
Kangaroo Paw
Height: 0.8
Width: 0.8

NOTE
SPECIES LIST IS INDICATIVE ONLY AND
EXISTING SPECIES MAY BE REUSED

Rev.	Description	Date	Des.	App.	Chk.

© GeoLINK

This drawing must not be relied upon for any purpose other than that for which it was prepared or by any person or corporation other than the referred client.

GeoLINK

environment | engineering | planning | design

Lennox Head Office
PO Box 119
Lennox Head NSW 2478
Bundjalung Nation
Tel: 02 6637 7666

Coffs Harbour Office
PO Box 1446
Coffs Harbour NSW 2450
Gumbaynggir Country
Tel: 02 6651 7666

Armidale Office
PO Box 1267
Armidale NSW 2350
Nganyaywana Country
Tel: 02 6772 0454

Email: info@geolink.net.au

www.geolink.net.au

quality solutions sustainable future

Project Title

Clarence Valley Conservatorium

Client

Clarence Valley Conservatorium Inc.

Designed	RE	Drawn	RE	Checked
Approved	RE	Date	21/11/2024	AB

XREFs

Scale

metres

Not To Scale

Drawing Title

Development Application
Indicative Species

3646-1008

Drawing Number

3646/DA03

Revision