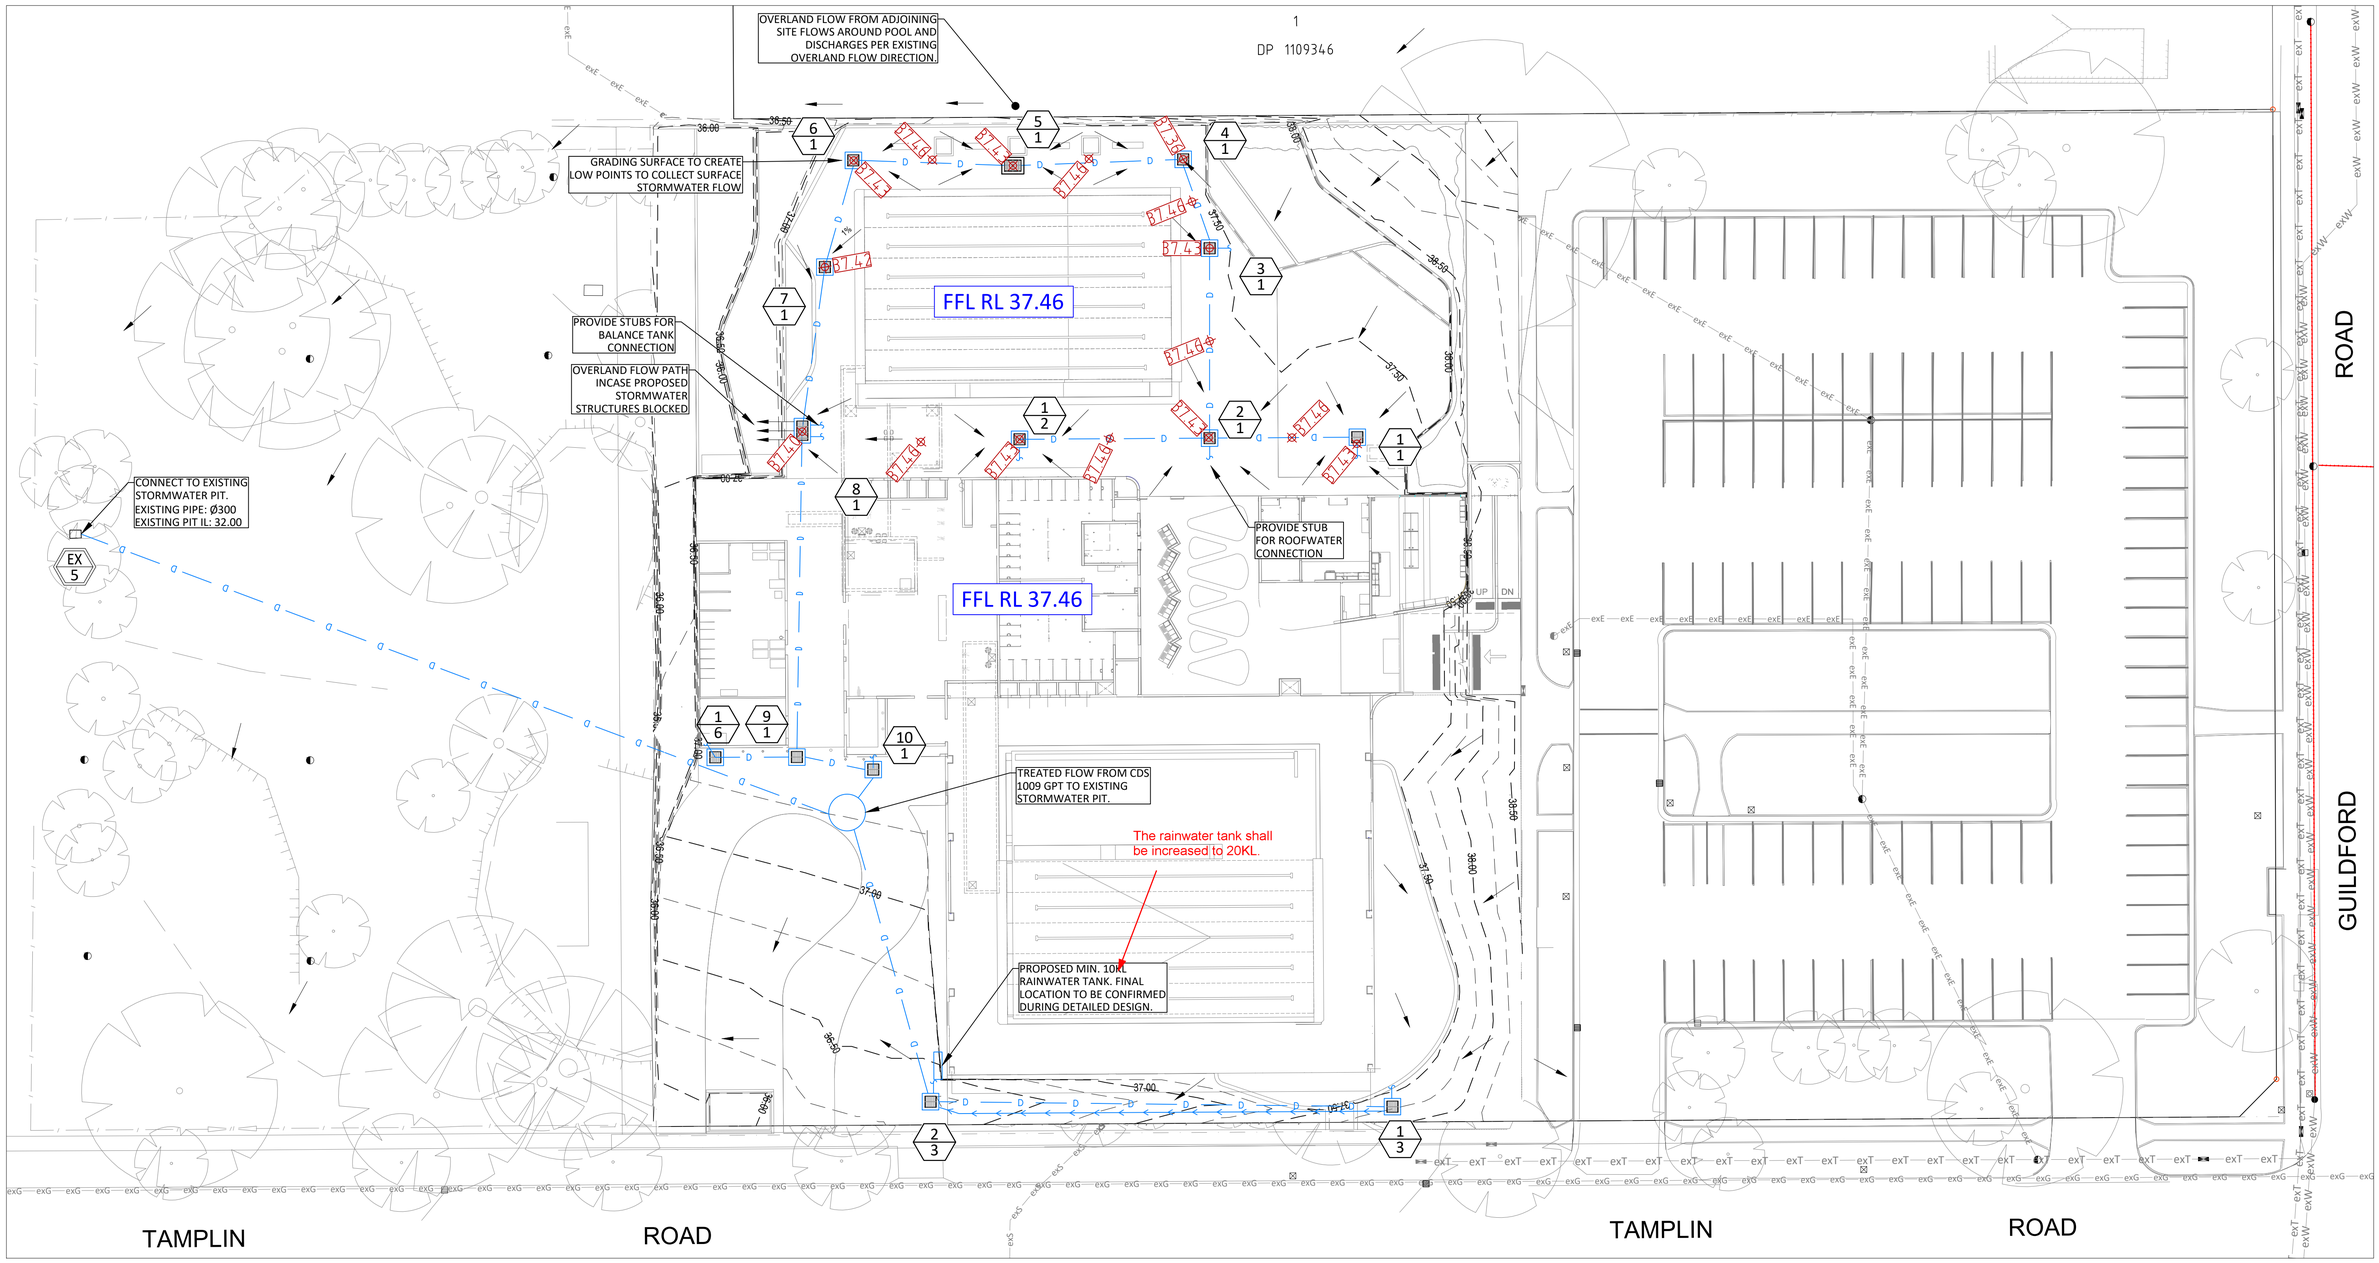

SCALE BARS

SIZE: A1 / A3

0 2.5 5.0 7.5 10.0 12.5m

1 : 250 / 1 : 500

DO NOT SCALE DRAWINGS

STATUS

ISSUED FOR

APPROVAL

PRINT DRAWING IN COLOUR

DIAL BEFORE YOU DIG www.1100.com.au

REV	DATE	DESCRIPTION	DWN	DES	CHK	APP
A	15/08/24	50% DETAILED DESIGN	P.B.	P.B.	R.K.	R.K.
B	13/09/24	REVISED DA SUBMISSION	P.B.	P.B.	R.K.	R.K.
C	10/10/24	95% DESIGN DEVELOPMENT	P.B.	P.B.	R.K.	R.K.
D	06/11/24	100% DESIGN DEVELOPMENT DRAFT	P.B.	P.B.	R.K.	R.K.

CERTIFICATION

NAME: RHYS KILPATRICK

CPENG NO: 2952822

DATE: 06/11/2024

SIGNATURE:

BEC NINNES FONG engineered design + management

ASSOCIATED CONSULTANTS

mode

SYDNEY
Gadigal Country
Level 5, 111-117 Devonshire Street
Surry Hills, NSW 2010
T +61 2 8396 9500
syd@modedesign.com.au
ABN: 65 112 807 931

CLIENT

CUMBERLAND COUNCIL

PROJECT

GUILDFORD POOL MODERNISATION PROJECT

1 TAMPLIN ROAD, GUILDFORD, 2161

DRAWING TITLE

STORMWATER DRAINAGE PLAN

PROJECT NORTH

CIVIL DOCUMENTATION

PROJECT No.	DRAWING No.	REVISION
8767	C310	D

COPYRIGHT © - The concepts and information contained in this document are the copyright of Built Environment Collective Pty Ltd. Use or copying of the document in whole or in part without the written permission of Built Environment Collective Pty Ltd constitutes an infringement of copyright.Do not scale drawings. If in doubt, ask!

ORIGINAL SIZE A1 0 10 20 30 40 50 100

Document Set ID: 11236298
Version: 1, Version Date: 14/11/2024