BALUSTRADE

TYPE: POWDERCOATED GALVANISED STEEL BALUSTRADE

COLOUR: COLOURBOND MONUMENT
NOTE: FLAT TOP RAIL WITH CIRCULAR POSTS AND CIRCULAR BALUSTER

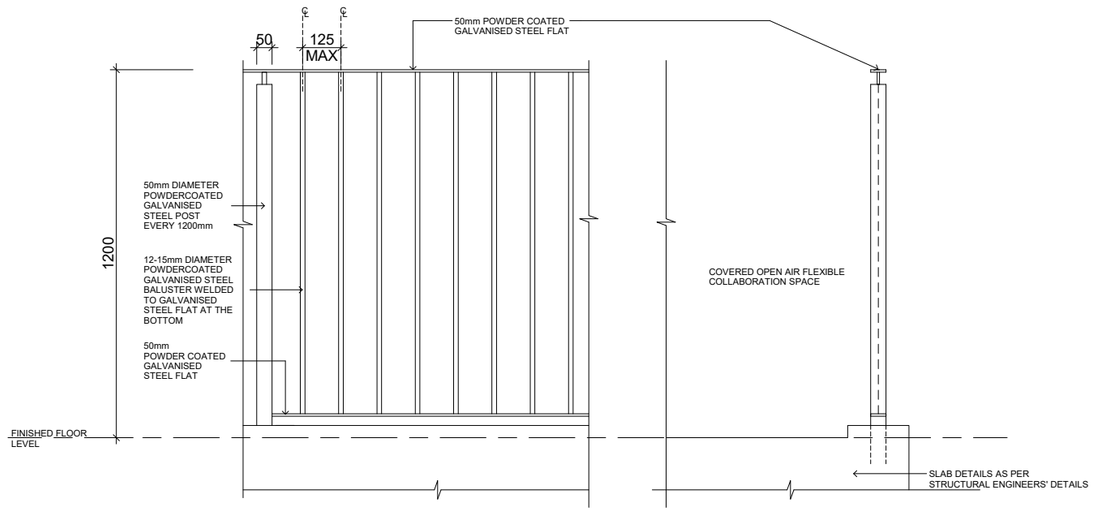

ISSUE	AMENDMENT DESCRIPTION	DATE
A	ISSUE FOR DA AMENDMENT	27.05.2020

ARCHITECT

MAYOH ARCHITECTS
ABN: 16788096806
Peter Mayoh: Registered Architect No. 3788

60 Strathallen Ave, Northbridge NSW 2063
P: (02) 9958 0488 F: (02) 9958 6424
E: info@mayoharchitects.com.au
www.mayoharchitects.com.au

CLIENT

OUR LADY OF MERCY COLLEGE
2-6 Victoria Rd, Parramatta NSW 2150

TITLE

BALUSTRADE DETAIL - COLLABORATION SPACES

PROJECT

BRIGID SHELLY REFURBISHMENT & EXTENSION

DRAWING STATUS: DA

0 m 2 4 6

SCALE: 1 : 10 @ A1 | JOB NO: 1904

CHECKED: Checker | DRAWN: Author

DRAWING No. A255 | REV A

27-May-20 4:49:44 PM