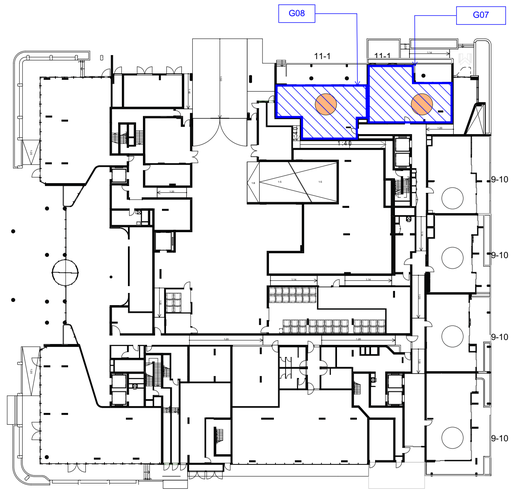

01 - GROUND FLOOR
SCALE: 1:500@A1

SOLAR ACCESS: 2/6

NO SOLAR ACCESS: 0/6

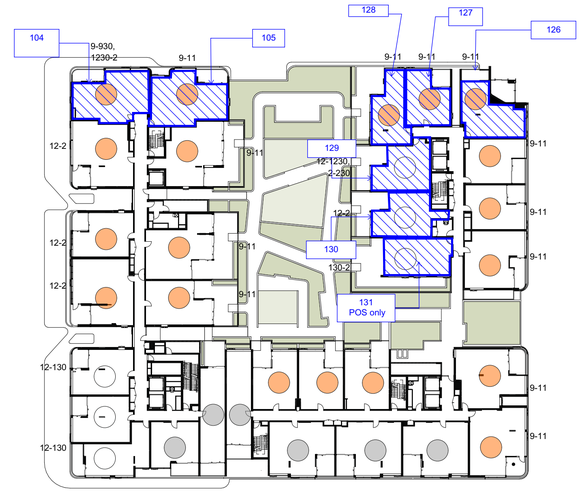

02 - TYPICAL LEVEL 01
SCALE: 1:500@A1

SOLAR ACCESS: 19/31

NO SOLAR ACCESS: 6/31

03 - TYPICAL LEVEL 02-03
SCALE: 1:500@A1

SOLAR ACCESS: Level 2: 20/31 and Level 3: 21/31

NO SOLAR ACCESS: 6/30

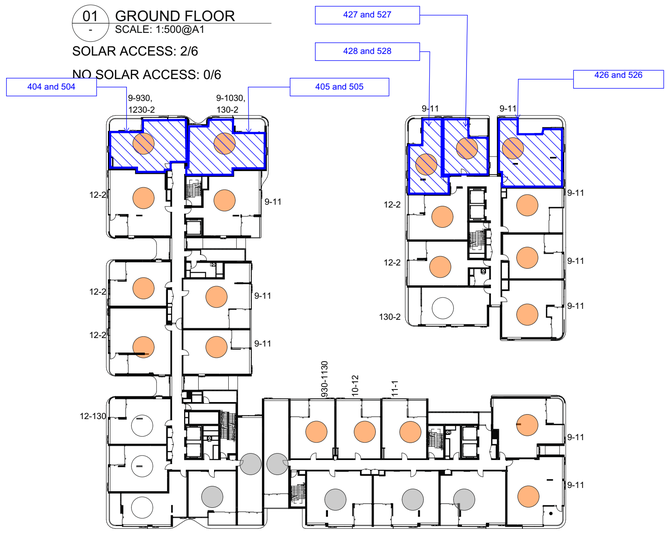

04 - TYPICAL LEVEL 04-05
SCALE: 1:500@A1

SOLAR ACCESS: 21/31

NO SOLAR ACCESS: 6/31

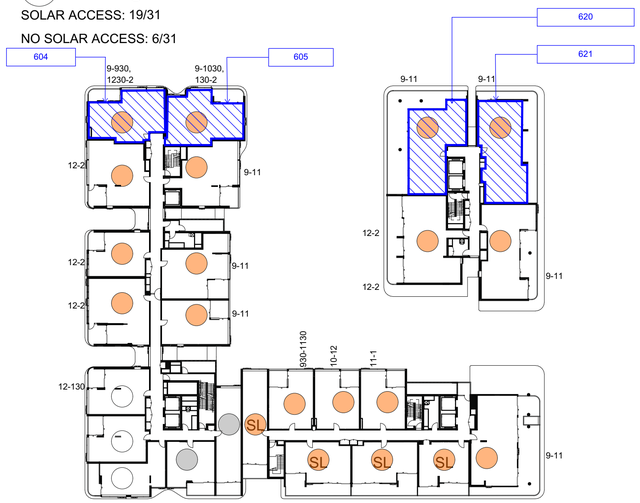

05 - LEVEL 06
SCALE: 1:500@A1

SOLAR ACCESS: 20/25

NO SOLAR ACCESS: 2/25

06 - TYPICAL LEVEL 07-08
SCALE: 1:500@A1

SOLAR ACCESS: 9/11

NO SOLAR ACCESS: 0/11

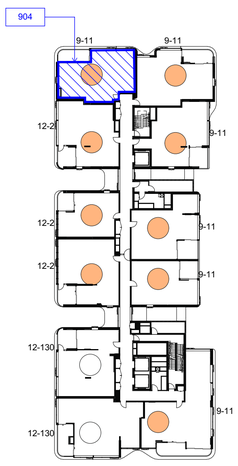

07 - LEVEL 09
SCALE: 1:500@A1

SOLAR ACCESS: 9/11

NO SOLAR ACCESS: 0/11

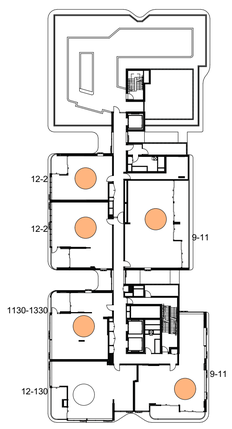

08 - LEVEL 10
SCALE: 1:500@A1

SOLAR ACCESS: 5/6

NO SOLAR ACCESS: 0/6

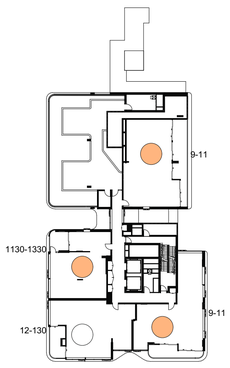

09 - LEVEL 11
SCALE: 1:500@A1

SOLAR ACCESS: 3/4

NO SOLAR ACCESS: 0/4

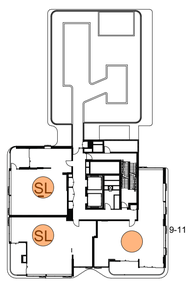

10 - LEVEL 12
SCALE: 1:500@A1

SOLAR ACCESS: 3/3

NO SOLAR ACCESS: 0/3

KEY

Apartments on Lot C impacted by Lot F

DRAWING TO BE READ IN CONJUNCTION WITH A0000 LEGEND, RELEVANT SCHEDULES AND PROJECT SPECIFICATION.

MINOR CHANGES TO FORM AND CONFIGURATION MAY BE REQUIRED WHEN DRAWINGS ARE SUBSEQUENTLY PREPARED FOR CONSTRUCTION PURPOSES AFTER THE GRANT OF DEVELOPMENT CONSENT. THE DESIGN IS NOT IN A FORM SUITABLE FOR USE IN CONNECTION WITH BUILDING WORK

SOLAR ACCESS: 162/232 (70%)
REQUIRED MIN. 70%

NO SOLAR ACCESS: 32/232 (14%)
REQUIRED MAX. 15%

DATE	REVISION	BY	CHK	NO.
19/06/2024	FOR DA	A	A	A
10/09/2024	FOR DA	B	B	B
30/10/2024	FOR DA	C	C	C
13/12/2024	FOR DA	D	D	D

MERITON

plus architecture
Melbourne Sydney
Brisbane Western Australia
Christchurch Auckland

Level 4, 222 Clarence Street
Sydney, NSW 2000 Australia

Telephone +61 2 8823 7000
Instagram #plusarchitecture

arch@plusarchitecture.com.au
www.plusarchitecture.com.au

Plus Architecture Pty. Ltd.
ACN 600506303

Nominated Architect (NSW):
Amit Julka 10002
Rido Pin 11286

PROJECT
MERITON PAGEWOOD LOT C
NSW AUSTRALIA

DRAWING TITLE
SOLAR ACCESS DIAGRAM

FOR INFORMATION

DATE	PLOT DATE	SCALE
22/01/2025	22/01/2025	1:500 @A1
DRAWN DC, SL	CHECKED PDS	

JOB NO.
20721

In accepting and utilising this document the recipient agrees that Plus Architecture Pty. Ltd. ACN 600506303, retain all common law, statutory law and other rights including copyright and intellectual property rights. The recipient agrees not to use this document for any purpose other than its intended use; to waive all claims against Plus Architecture resulting from unauthorised changes; or to reuse the document on other projects without the prior written consent of Plus Architecture. Under no circumstances shall transfer of this document be deemed a sale. Plus Architecture makes no warranties of fitness for any purpose.
The Builder/Contractor shall verify job dimensions prior to any work commencing. Figured dimensions shall take precedence over scaled work.

DRG. NO.
PLA-DA-3000

REVISION
D