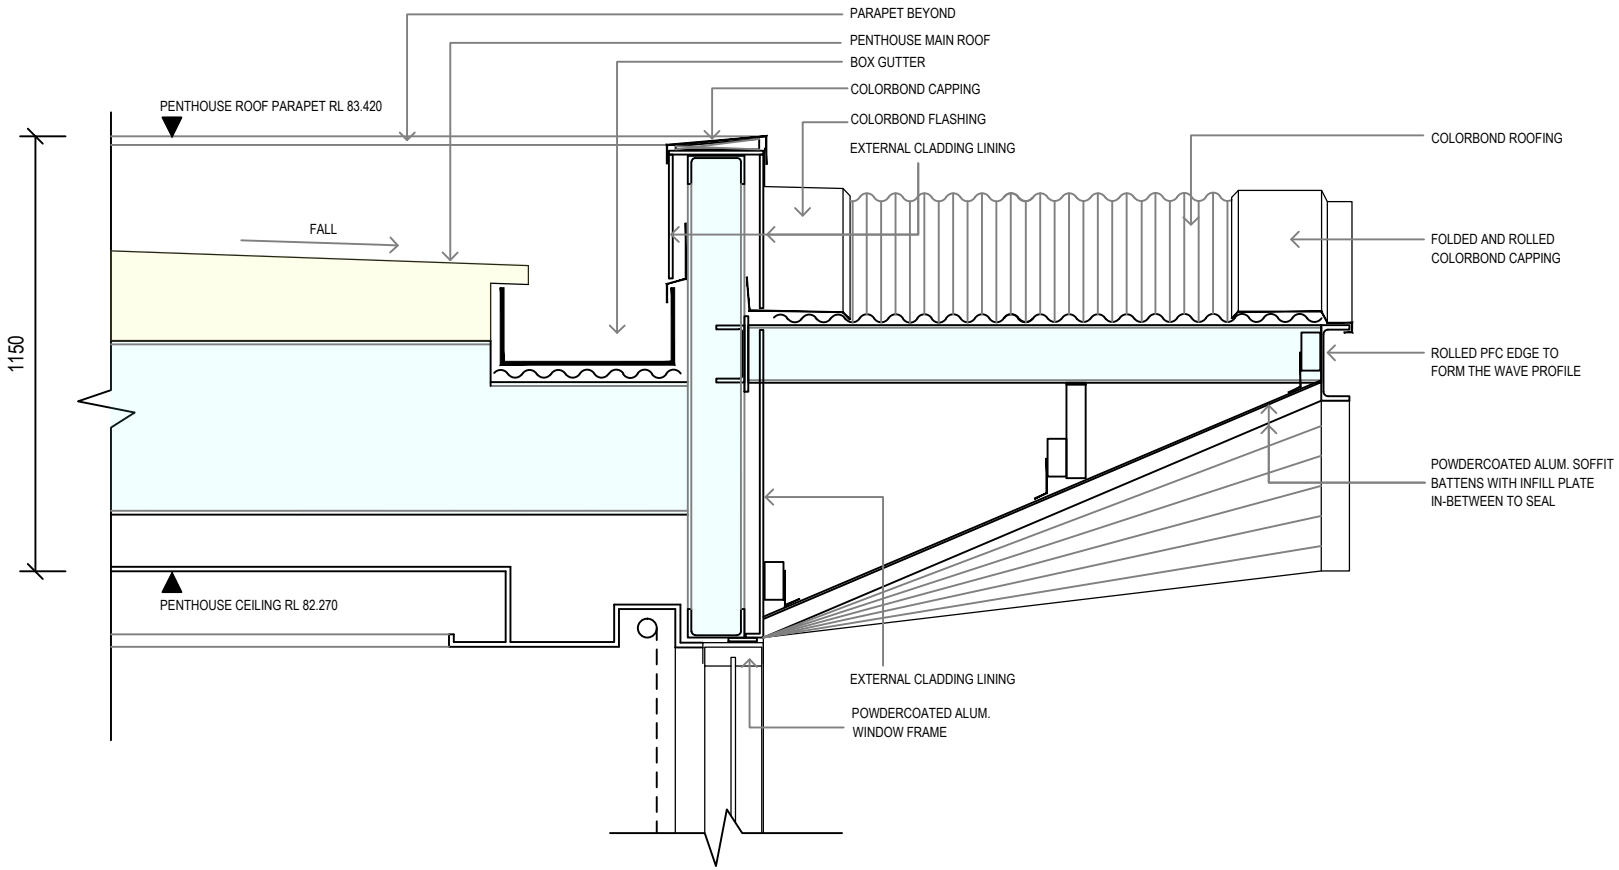

GROUP GSA

20 ILLAWONG AVENUE, TAMARAMA
ALTERATIONS & ADDITIONS

This drawing is the copyright of Group GSA Pty Ltd and may not be altered, reproduced or transmitted in any form or by any means in part or in whole without the written permission of Group GSA Pty Ltd.
All levels and dimensions are to be checked and verified on site prior to the commencement of any work, making of shop drawings or fabrication of components. Do not scale drawings. Use figured Dimensions.

SKETCH 01
LEVEL 8 PENTHOUSE S4.55
AWNING ROOF PROFILE

10/07/2020

1:20@A4