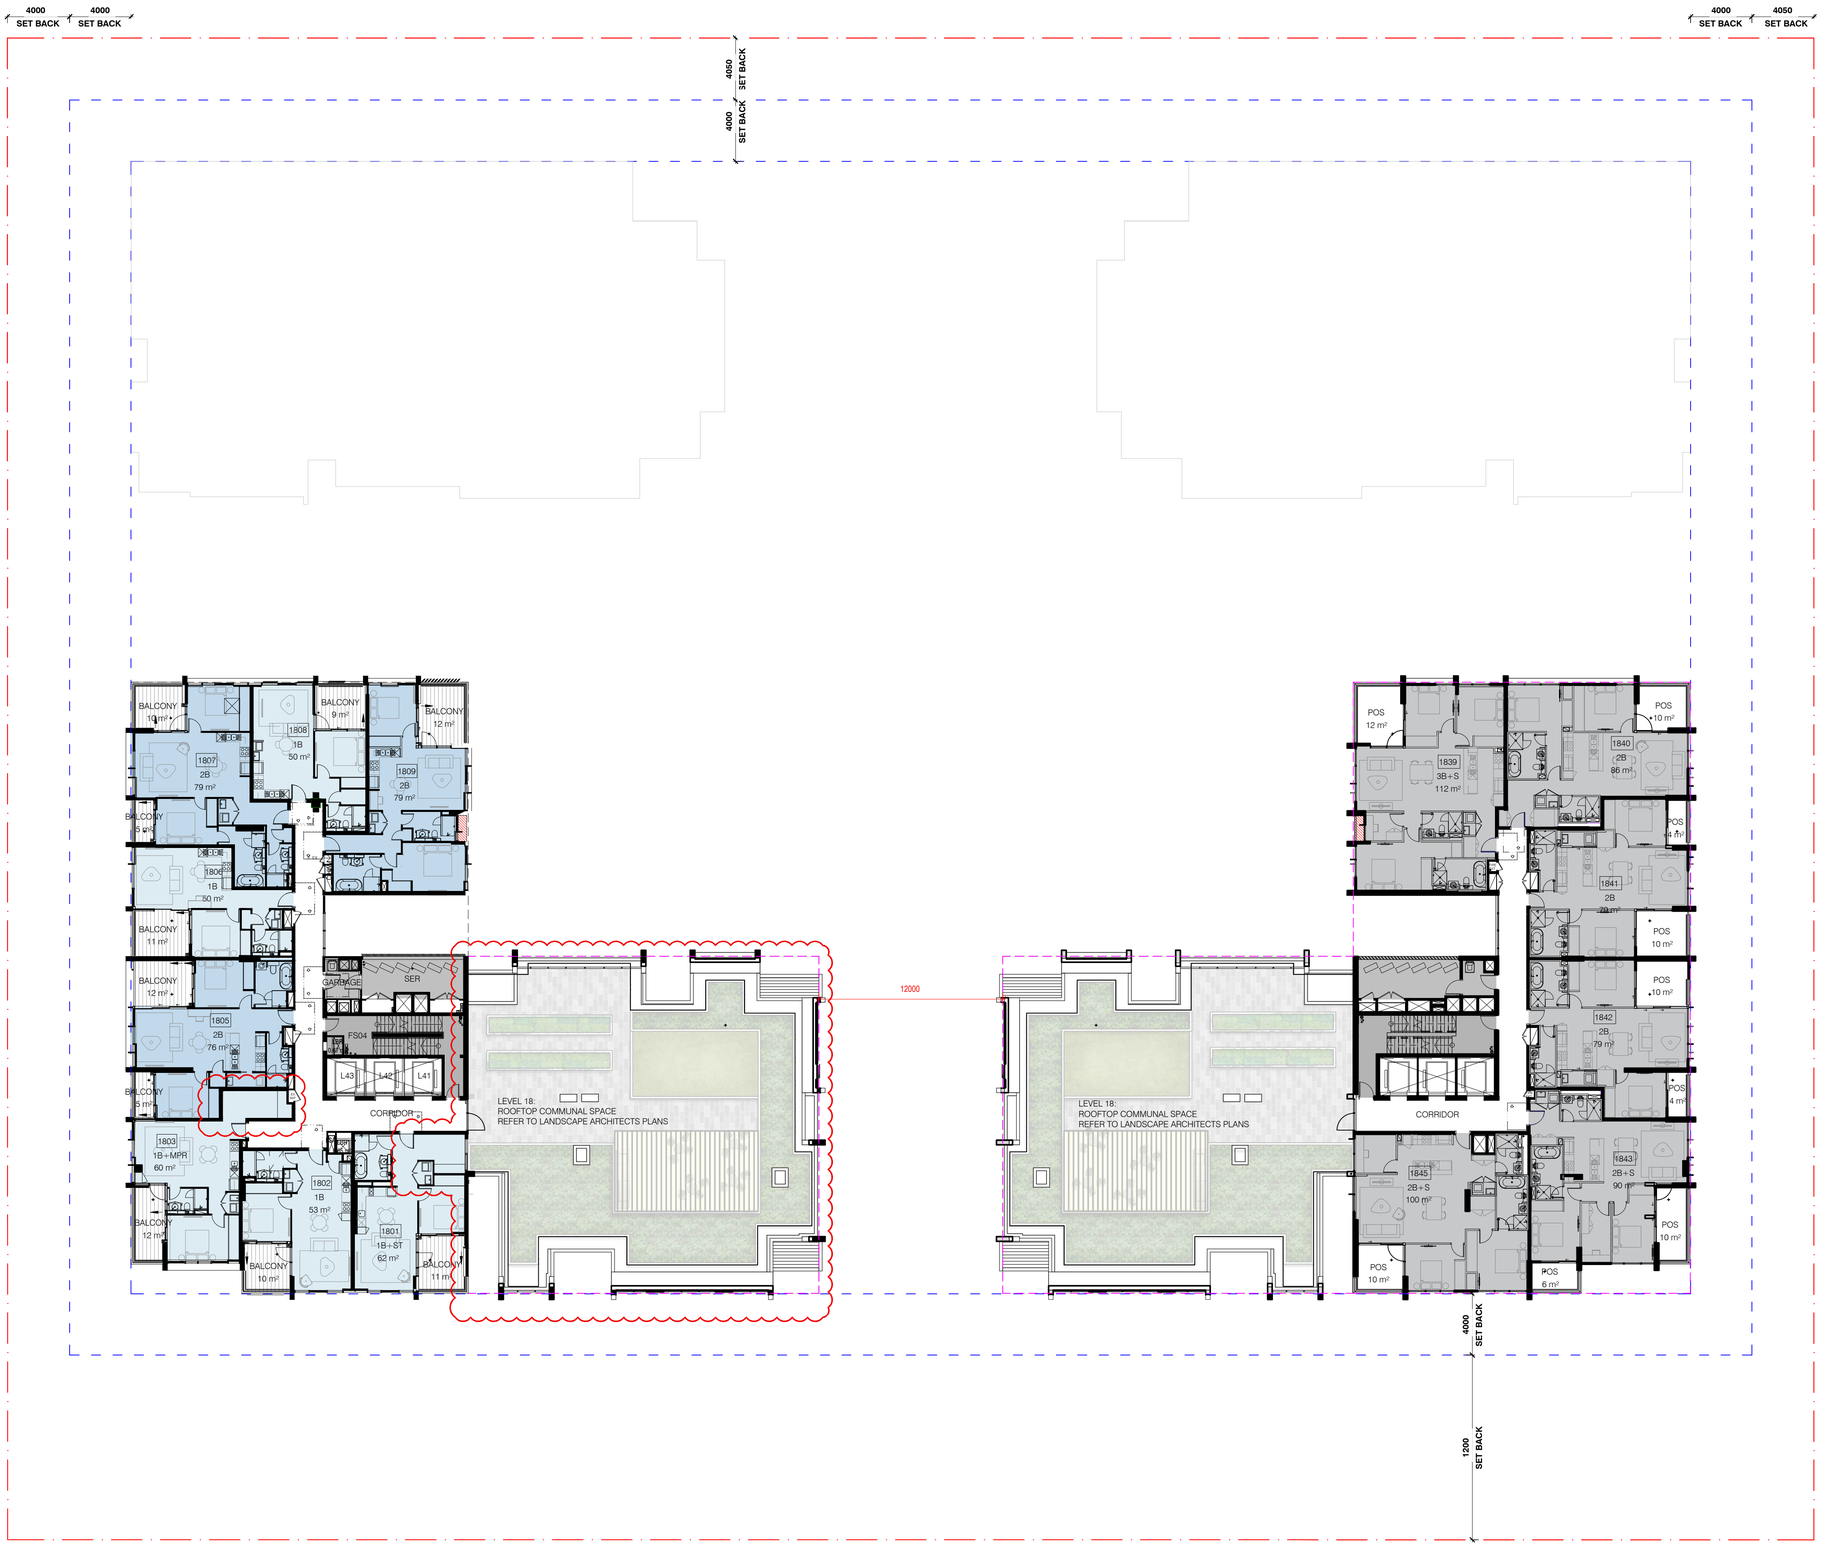

Key Plan:

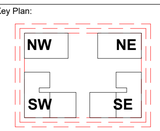

N

Drawing Disclaimer:

LEGEND:

- 1B RESIDENTIAL
- 2B RESIDENTIAL
- 3B RESIDENTIAL

Rv	Amendment	By	Ck	Date
F	ISSUE FOR S4.55			20.04.2020
E	FINAL SUBMISSION			08.11.19
D	COUNCIL COMMENTS			20.09.19
C	AMENDED DA			17.05.19
B	AMENDED DA			12.09.18
A	DA SUBMISSION			22.12.17

Client
MERITON

MERITON

Project PA015822
PAGEWOOD UB5C

130-150 BUNNERONG ROAD, PAGEWOOD

Title
09-OVERALL GENERAL ARRANGEMENT

LEVEL 18-20 PLAN

0 1 2 5 10 15m
1 : 200@A1

Drawing Number
DA-09-2800

Revision
F

Status
DEVELOPMENT APPLICATION

C:\Revit_Local\PA015822_Pagewood\UB5C_AA_AR_DD_minh.nguyenEEYHZ.rvt