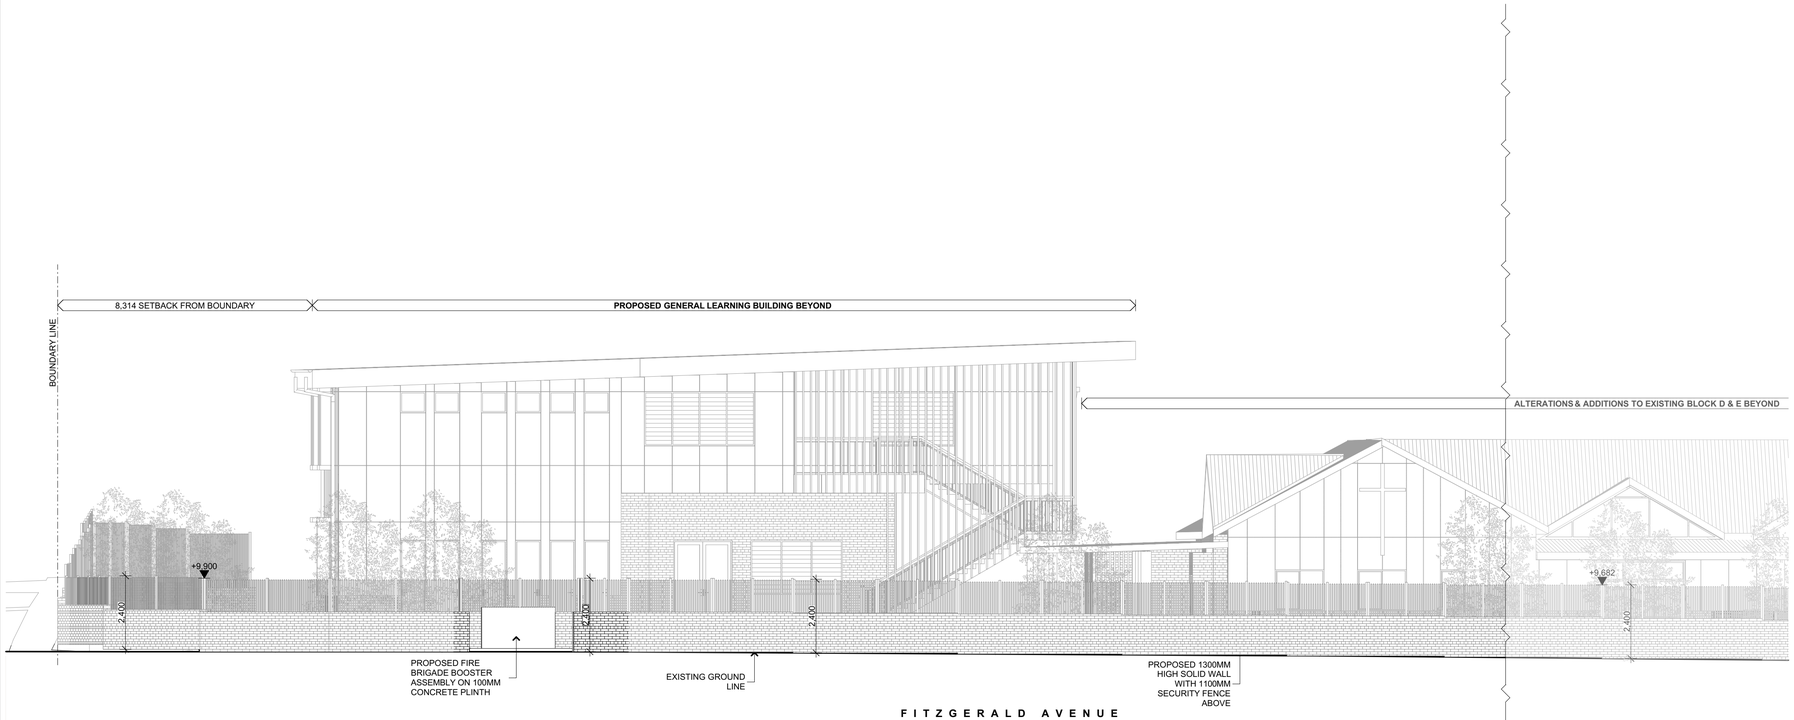

B FITZGERALD AVENUE STREET ELEVATION
1:100

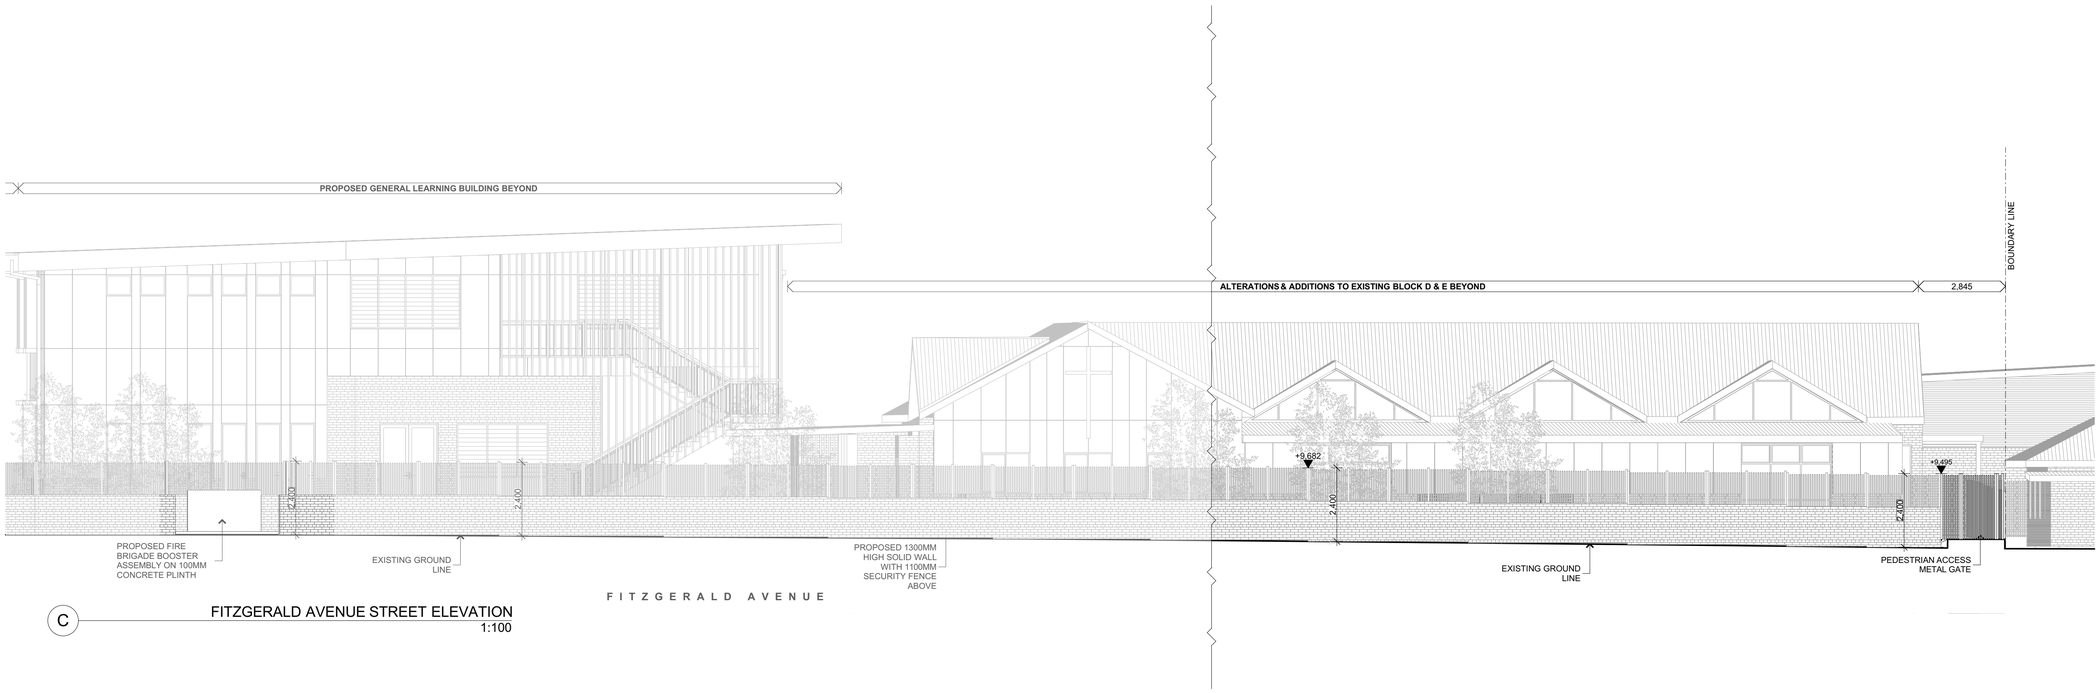

C FITZGERALD AVENUE STREET ELEVATION
1:100

DEVELOPMENT APPLICATION
259/2020
Randwick City Council
10 June 2020
Records Received

© COPYRIGHT JDH ARCHITECTS PTY. LTD.
THE CONTRACTOR SHALL CHECK AND VERIFY ALL DIMENSIONS AND VERIFY ALL ERRORS AND OMISSIONS TO THE ARCHITECT. USE FIGURATIVE DIMENSIONS. DO NOT SCALE THE DRAWINGS. DRAWINGS SHALL NOT BE USED FOR CONSTRUCTION PURPOSES UNTIL ISSUED BY THE ARCHITECT FOR CONSTRUCTION.

Rev	Date	By	Issue Name	CK
A	18-05-2020	DF	Issued for DA	SH

BCA Consultant: BLACKETT MAGUIRE+ GOLDSMITH

Flood, Stormwater Hydraulic Engineering Consultant: cohort engineering

Structural Engineer: NORTHROP

Landscape: CONTEXT LANDSCAPE ARCHITECTURE

Planner: dfp

Acoustic: DAY DESIGN PTY LTD CONSULTING ACOUSTICAL ENGINEERS

Arborist: arboreport Vegetation Management Consultants

Access Consultant: AEDGROUP

Project Manager: IMPACT GROUP

Architect
JDH architects
JDH ARCHITECTS PTY. LTD.
info@jdharchitects.com.au
ABN 27 110 978 802
ACN 110 978 802
NOMINATED ARCHITECT:
JAYNE HARRISON (7403)
44 Little Oxford Street
Darlinghurst, NSW 2010
Telephone: 02 9281 8697
www.jdharchitects.com.au

Client
Sydney Catholic Schools
38 Renwick St
Leichhardt
NSW, 2040
Telephone:9569 6111
Fax: 9550 0052
www.ceosyd.catholic.edu.au

Project Name
ST MARY ST JOSEPH CPS, MAROUBRA
280 FITZGERALD AVE, MAROUBRA NSW 2035

Drawing Title
STREET ELEVATIONS - FITZGERALD AVENUE

Scale : 1:100 @A1	Date : 29-05-2020
Drawn : DF	Checked :SH

Project No.	Drawing No.	Rev.
1076	DA-506	A

QUALITY CERTIFIED ISO 9001
INITIALLING THE 'DRAWN' AND THE 'CHECK' BOXES CONFIRMS THAT THIS DRAWING HAS BEEN PREPARED IN CONFORMITY WITH JDH ARCHITECTS Q.M.S. PROCEDURES.

Status: DEVELOPMENT APPLICATION