DEVELOPMENT APPLICATION
249/2020
Amended/Additional Information

Randwick City Council
20 January 2021
Records Received

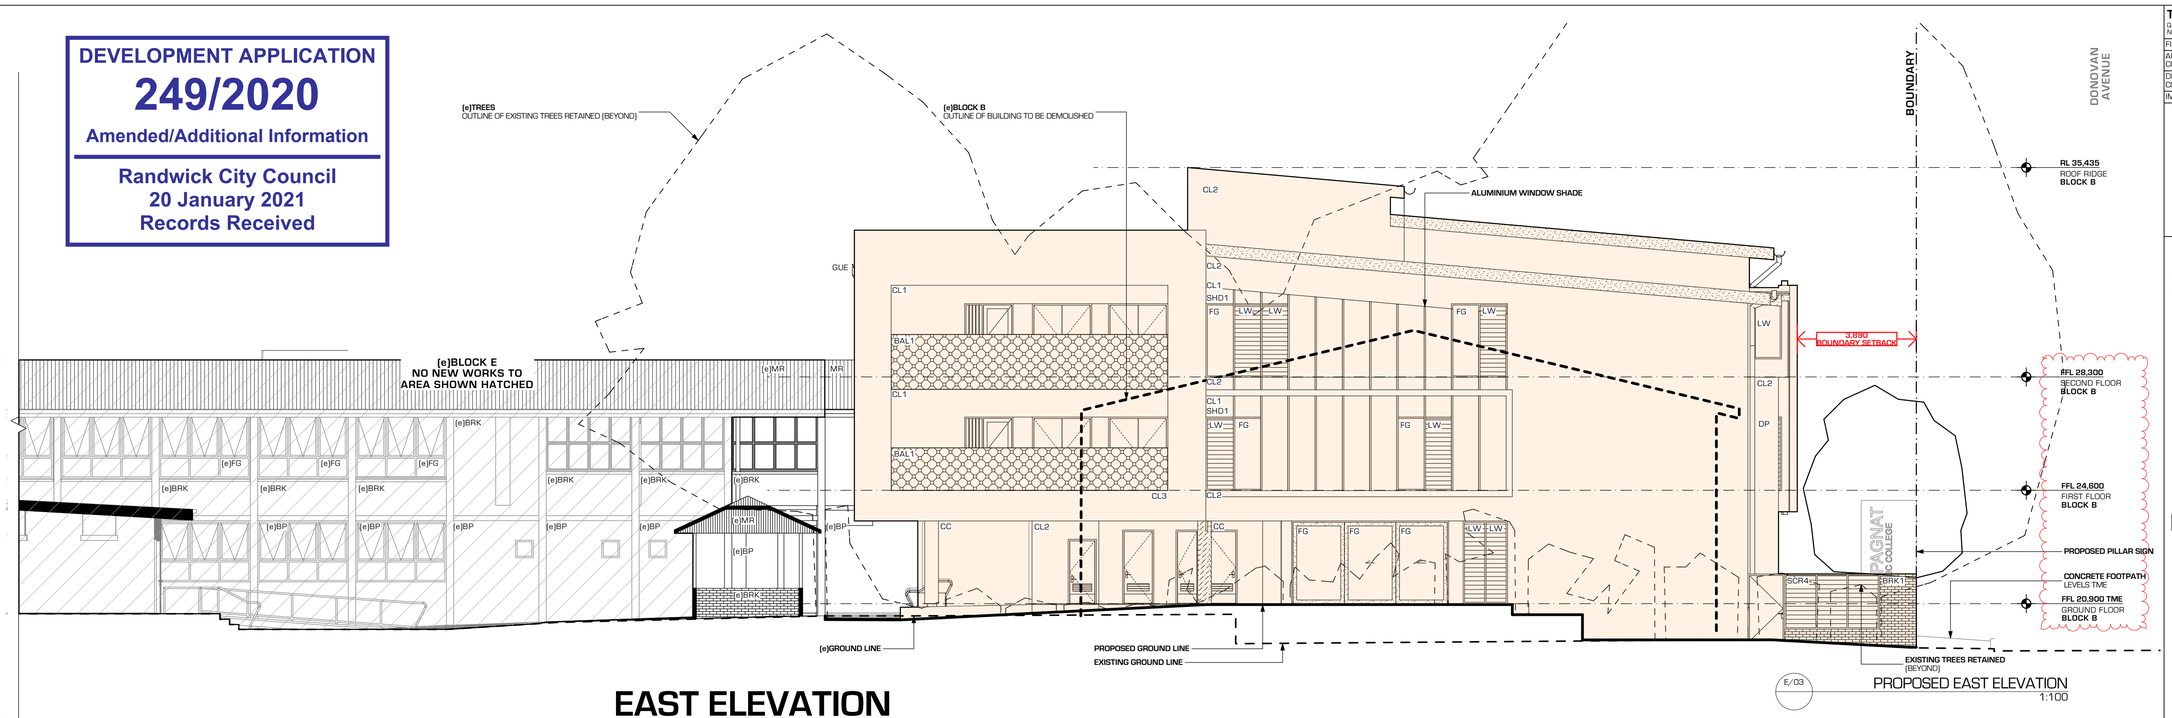

E/03 PROPOSED EAST ELEVATION
1:100

EAST ELEVATION

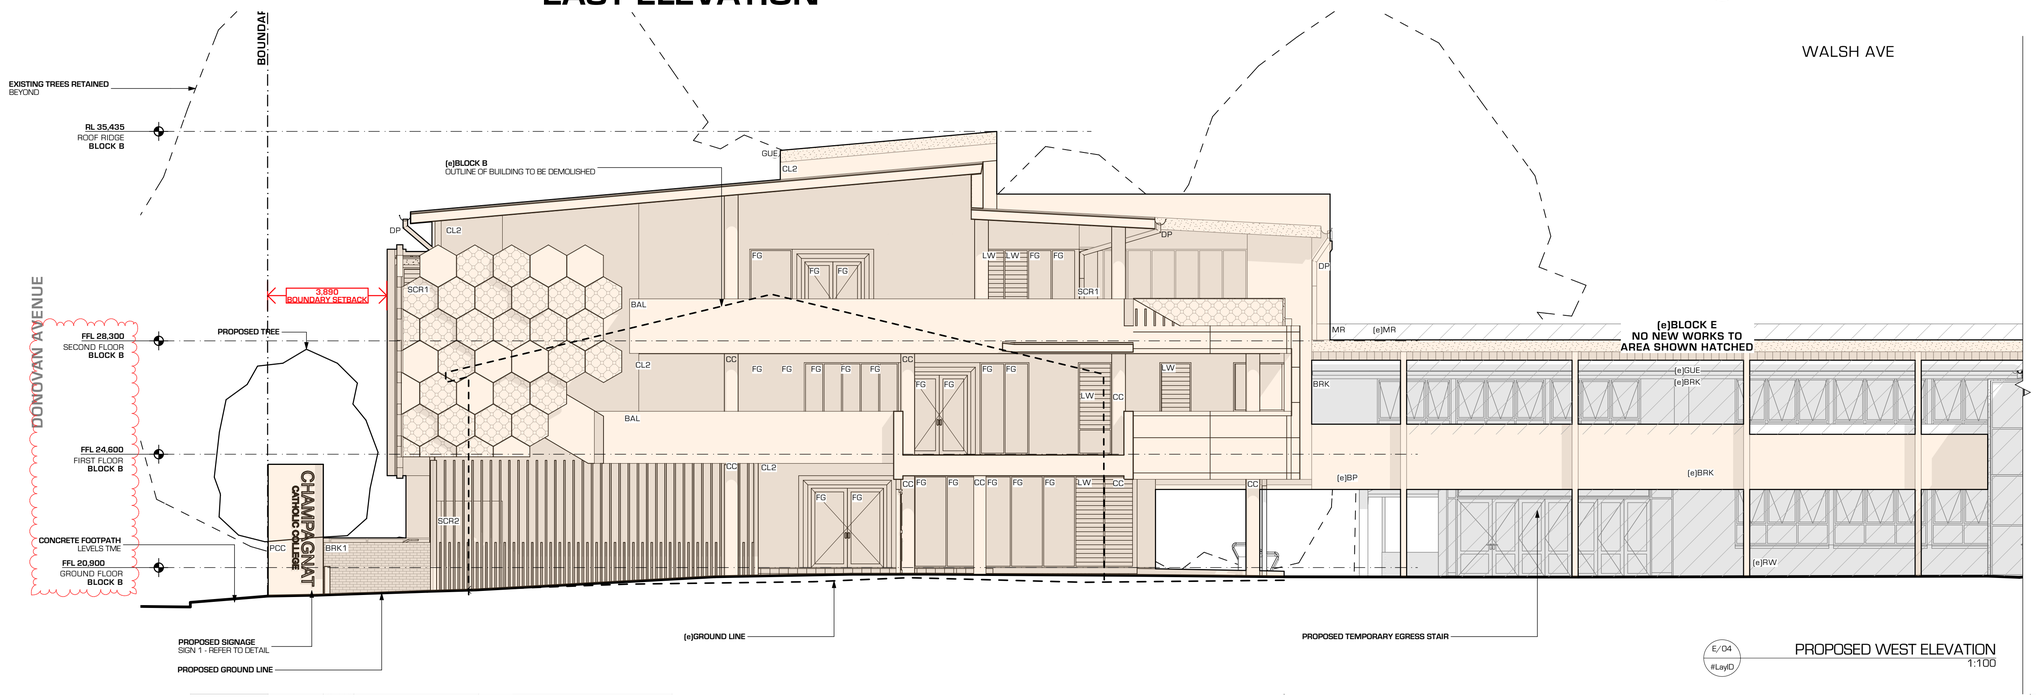

E/04 PROPOSED WEST ELEVATION
#LayID
1:100

WEST ELEVATION

TIM BLACKALL
QUINN O'HANLON ARCHITECTS - NOMINATED ARCHITECT
NSW ARCHITECTS REGISTRATION NO 5785

FIGURED DIMENSIONS TO BE USED ONLY. DO NOT SCALE

ANY DISCREPANCIES MUST BE REFERED TO THE ARCHITECT PRIOR TO THE COMMENCEMENT OF WORK ON SITE.

DIMENSIONS TO BE VERIFIED ON SITE BEFORE ANY SHOP DRAWINGS ARE COMMENCED OR OTHER WORK PUT IN HAND

IMMEDIATELY REFER ANY SIGNIFICANT DISCREPANCIES TO THE ARCHITECT

Sydney Catholic Schools
INSPIRING SPIRITS AND MINDS

NOT FOR CONSTRUCTION

ELEVATION/ SECTION LEGEND

NOTE: IF AN (e) IS LOCATED AT THE FRONT OF AN ABBREVIATION IT INDICATES THE ELEMENT IS EXISTING, OTHERWISE IT SHOULD BE ASSUMED AS NEW (n)

(e)	EXISTING		
AC	AIR CONDITIONER	MR	METAL ROOF
AV	AUDIO VISUAL EQUIPMENT	MSS	METAL SLATTED SCREEN
BAL	BALUSTRADE	P	PROJECTOR
BP	BRICK PIER	PB	PLASTERBOARD
BR	BAG RACK	PCC	PRECAST CONCRETE
BRK	BRICK	PLW	POWERED LOUVRE WINDOW
CC	CONCRETE COLUMN	PT	PAINT FINISH
CL	CLADDING (LIGHTWEIGHT)	REN	RENDER
CF	CEILING FAN	RL	RELATIVE LEVEL
CONC	CONCRETE	RV	RIDGE VENT
DL	DOWN LIGHT	RW	RETAINING WALL
DP	DOWN PIPE	RWT	RAIN WATER TANK
EL	EXHAUST LOUVRE	SC	STEEL COLUMN
FCL	FINISHED CEILING LEVEL	SCM	SECURITY CAMERA
FCP	FEATURE CEILING PANEL	SCR	SCREEN
FEN	FENCE	SPD	SPREADER DOWNPIPE
FFL	FINISHED FLOOR LEVEL	S/FAN	SOLAR ROOF FAN/VENT
FG	FIXED GLASS	SHD	SUN SHADING
FWP	FEATURE WALL PANEL	SK	SKYLIGHT
GUE	EAVES GUTTER	SLF	SURFACE MOUNT LIGHT FITTING
HR	HANDRAIL	TC	TRANSLUCENT CLADDING
HWS	HOT WATER SYSTEM	TGI	TACTILE GROUND INDICATOR
IL	INTAKE LOUVRES	TME	TO MATCH EXISTING
JD	JOINERY DETAIL	TOW	TOP OF WALL
KR	KERB RAIL	TP	THRESHOLD PLATE
LW	LOUVRE WINDOW	WLF	WALL MOUNTED LIGHT FITTING

HATCH LEGEND

PROPOSED BUILDING

QOH ARCHITECTS
QUINN O'HANLON ARCHITECTS PTY LTD

SYDNEY
1/153 Victoria Road, GLADESVILLE NSW 2111
(02) 9420 3155 T
(02) 9240 3655 F

NEWCASTLE
20 Church Street, WICKHAM NSW 2293
PO Box 293
NEWCASTLE NSW 2293
(02) 4929 1165 T

www.qoh.net.au W

PROJECT
CHAMPAGNAT CATHOLIC COLLEGE BLOCK B

ADDRESS
35 Donovan Avenue MAROUBRA NSW

CLIENT
SYDNEY CATHOLIC SCHOOLS

DATE	REVISION	ISSUE
23/12/20	DA SUBMISSION - REVISED LEVELS	04
1/05/20	REVISED DEVELOPMENT APPLICATION	03

SCALEBAR: 0 5 10

SCALE:	1:200 @ A3
DRAWN BY:	JB, AB, AF, NZ, ST
CHECKED BY:	TB
DATE:	23/12/20

ALL DRAWINGS © QUINN O'HANLON ARCHITECTS PTY LTD

DRAWING TITLE
2300 ELEVATIONS
EAST & WEST ELEVATION

JOB NUMBER	DRAWING NUMBER	ISSUE
1912N	DA2301	04

DEVELOPMENT APPLICATION