PLANTS SCHEDULE

Botanic Name	Common Name	Mature Heig	Pot Size	Qty
Angophora hispida	Dwarf Apple	7m	200Ltr	2
Asplenium australasicum	Bird's Nest Fern	0.5-1.5	300mm	44
Banksia ericifolia	Heath-leaved Banksia	4-7m	400mm	183
Banksia integrifolia	Coastal Banksia	5-10m	200Ltr	32
Banksia serrata	Old Man Banksia	3-6m	200Ltr	13
Blechnum gibbum	Silverlady Fern	0.5-1m	200mm	45
Blechnum nudum	Fishbone Waterfern	0.4m	200mm	589
Callistemon 'Great Balls of Fire'	Bottlebrush	1.5-2m	300mm	44
Cissus antarctica	Kangaroo Vine	0.3m	140mm	1854
Cissus 'Ellen Danica'	Grape Ivy	0.3m	140mm	2084
Cordyline australis	Cabbage-palm	1.5m	500mm	74
Correa alba	White Correa	1.2m	300mm	61
Cupaniopsis anacardioides	Tuckeroo	5-10m	200Ltr	7
Cyathea cooperi	Coin Spot Tree Fern	3-7m	advanced	33
Dichondra repens	Kidney Weed	0.2m	100mm	1630
Doodia aspera	Prickly Rasp Fern	0.35m	200mm	545
Doryanthes excelsa	Gymea Lily	1-3m	500mm	157
Doryanthes palmeri	Giant Spear Lily	3m	400mm	54
Elaeocarpus reticulatus	Blueberry Ash	3-10m	200Ltr	10
Epipremnum aureum	Devil's Ivy	0.3m	140mm	88
Ficus rubiginosa	Port Jackson Fig	15m	advanced	2
Grevillea 'Ivanhoe'	Ivanhoe Grevillea	2-5m	300mm	231
Grevillea 'Moonlight'	Moonlight	4m	400mm	22
Grevillea sp.	Grevillea	0.5-5m	300mm	115
Hibbertia scandens	Climbing Guinea Flower	Climber	200mm	1977
Howea forsteriana	Kentia Palm	5-12m	advanced	22
Howea forsteriana (double trunk)	Kentia Palm	5-12m	advanced	1
Leptospemum laevigatum	Coastal Tea Tree	2-5m	300mm	189
Livistona australis	Cabbage Tree Palm	10-20m	advanced	29
Lomandra hystrix	Histrix Matt Rush	0.7m	200mm	1315
Lomandra katrinus	Fine Matt Grass	0.7m	200mm	1196
Lomandra tanika	Fine Matt Grass	0.7m	200mm	1922
Lophostemon confertus	Brush Box	10-15m	200Ltr	1
Macrozamia communis	Burrawang	1.5-2m	400mm	126
Melaleuca decora	White Feather Honeymyrtle	10m	500mm	16
Melaleuca decora	White Feather Honeymyrtle	10m	200Ltr	4
Monstera deliciosa	Fruit Salad Plant	0.5-1.5m	200mm	48
Muehlenbeckia axillaris	Creeping Wire Vine	0.4m	200mm	1520
Pandorea jasminoides	Bower Plant	Climber	200mm	191
Pandorea pandorana	Wonga Wonga Vine	Climber	200mm	1909
Syzygium Resilience	Resilient Lilly Pilly	2-4m	500mm	105
Tristaniopsis laurina 'Luscious'	Luscious Water Gum	4-6m	200Ltr	9
Viola hederacea	Native Violet	0.2m	140mm	2706
Westringia fruticosa	Coastal Rosemary	2m	200mm	433

Denotes Native Species

GENERAL NOTES

Graphic Illustration
Please note that the plant graphics are indicative sizes only and not an accurate representation at time of purchase. Do not scale from drawings. All dimensions in mm unless otherwise stated. Figure dimensions shall take precendence over scale. Contractors must verify all dimensions on site before commencing any work or making shop drawings. All works shall be carried out in accordance with ASA,BCA and Local Government Regulations. This drawing is protected by copyright.

Site Preparation
All existing plants marked for retention shall be protected for the duration of works. Remove from site all perennial weeds and rubbish before commencing landscape works.

Soilworks
Thoroughly cultivate the subsoil to a depth of 200mm. Supply and install to a depthof 300mm quality garden soil mix to all planting beds and 150mm turf underlay to lawn areas.

Mulch
Supply and install a 75mm layer of hardwood horticultural grade mulch to all planting beds set down 25mm from adjacent paving or garden edge.

Maintenance
All failed or defective plant species to be replaced by landscaper for a 3 months period following completion of work. Further maintenance during and after this period should include watering, weeding, fertilising, pest and disease control, pruning and hedging, reinstatement of mulch and keeping the site neat and tidy.

GENERAL PLANTING NOTES

Note It is recommended that all plants used be subject to an establishment period. During this period maintenance work carried out will include; watering, mowing, weeding, fertilising, pest and disease control, reseeding, returfing, staking and tying, replanting, cultivating, pruning, hedge clipping, aerating, reinstatement of mulch, top dressing and keeping the site neat and tidy.

Note Plants shall be vigorous, well established, of good form consistent with species or variety, not soft or forced, free from disease and insect pests, with large healthy root systems and no evidence of having been restricted in growth or damaged. Root system shall be well balanced in relation to the size of the plant.

Note install "root barrier" or equivalent to manufacturers specifications to protect nearby structures and services.

Note Install temporary drip irrigation system under mulch in tree protection zones and water on allotted days.

LOCATION MAP

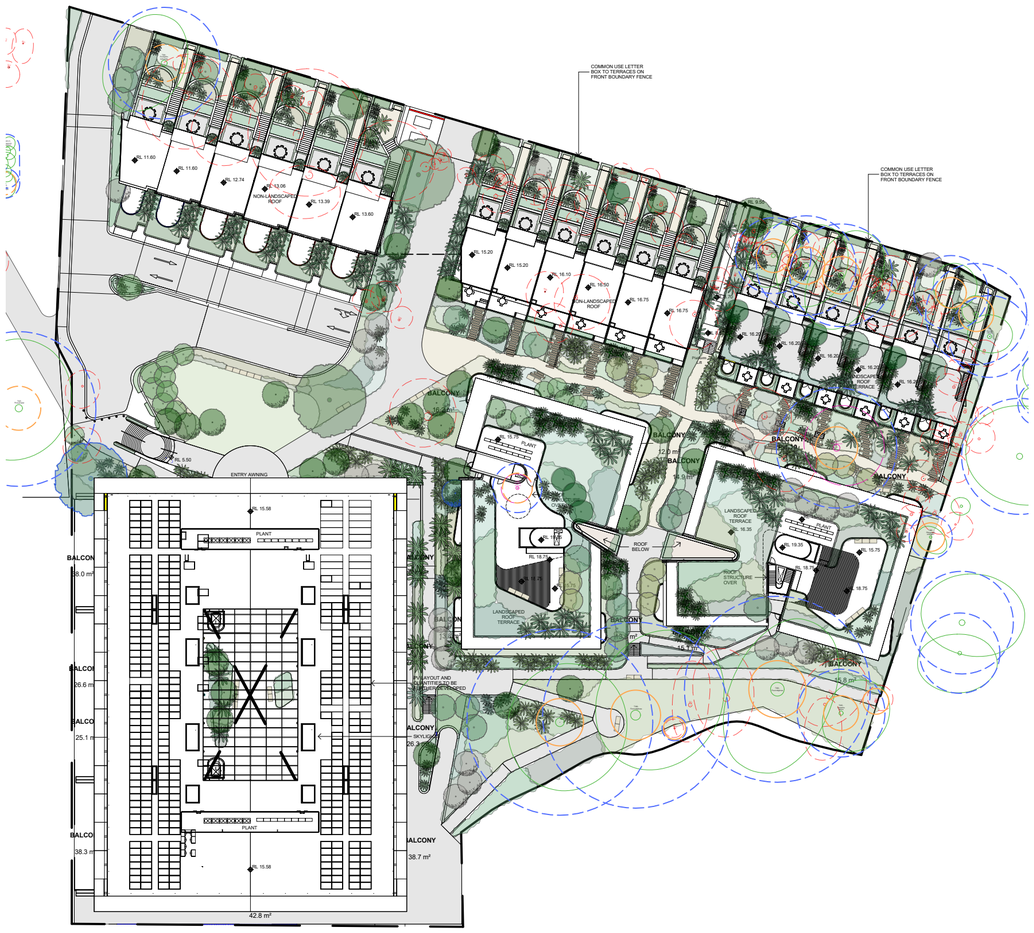

Figure dimensions shall take precendence over scale.
Contractors must verify all dimensions on job before commencing any work or making shop drawings. This drawing is protected by copyright.

N

Client: Perifa
Project Address:
20 Waterview St,
Putney, NSW 2112

Dwg no: LP00-D4723
Title: DA
Cover Page

Drawn by: TB
Issue: 01

Checked: NB
Revision: F

Scale: 1:700 @ A2
Date: 19.06.2024

Landscape Design Sydney
53 Cranbrook St, Botany
T (02) 9316 9044
F (02) 9316 9055

DA Cover Page

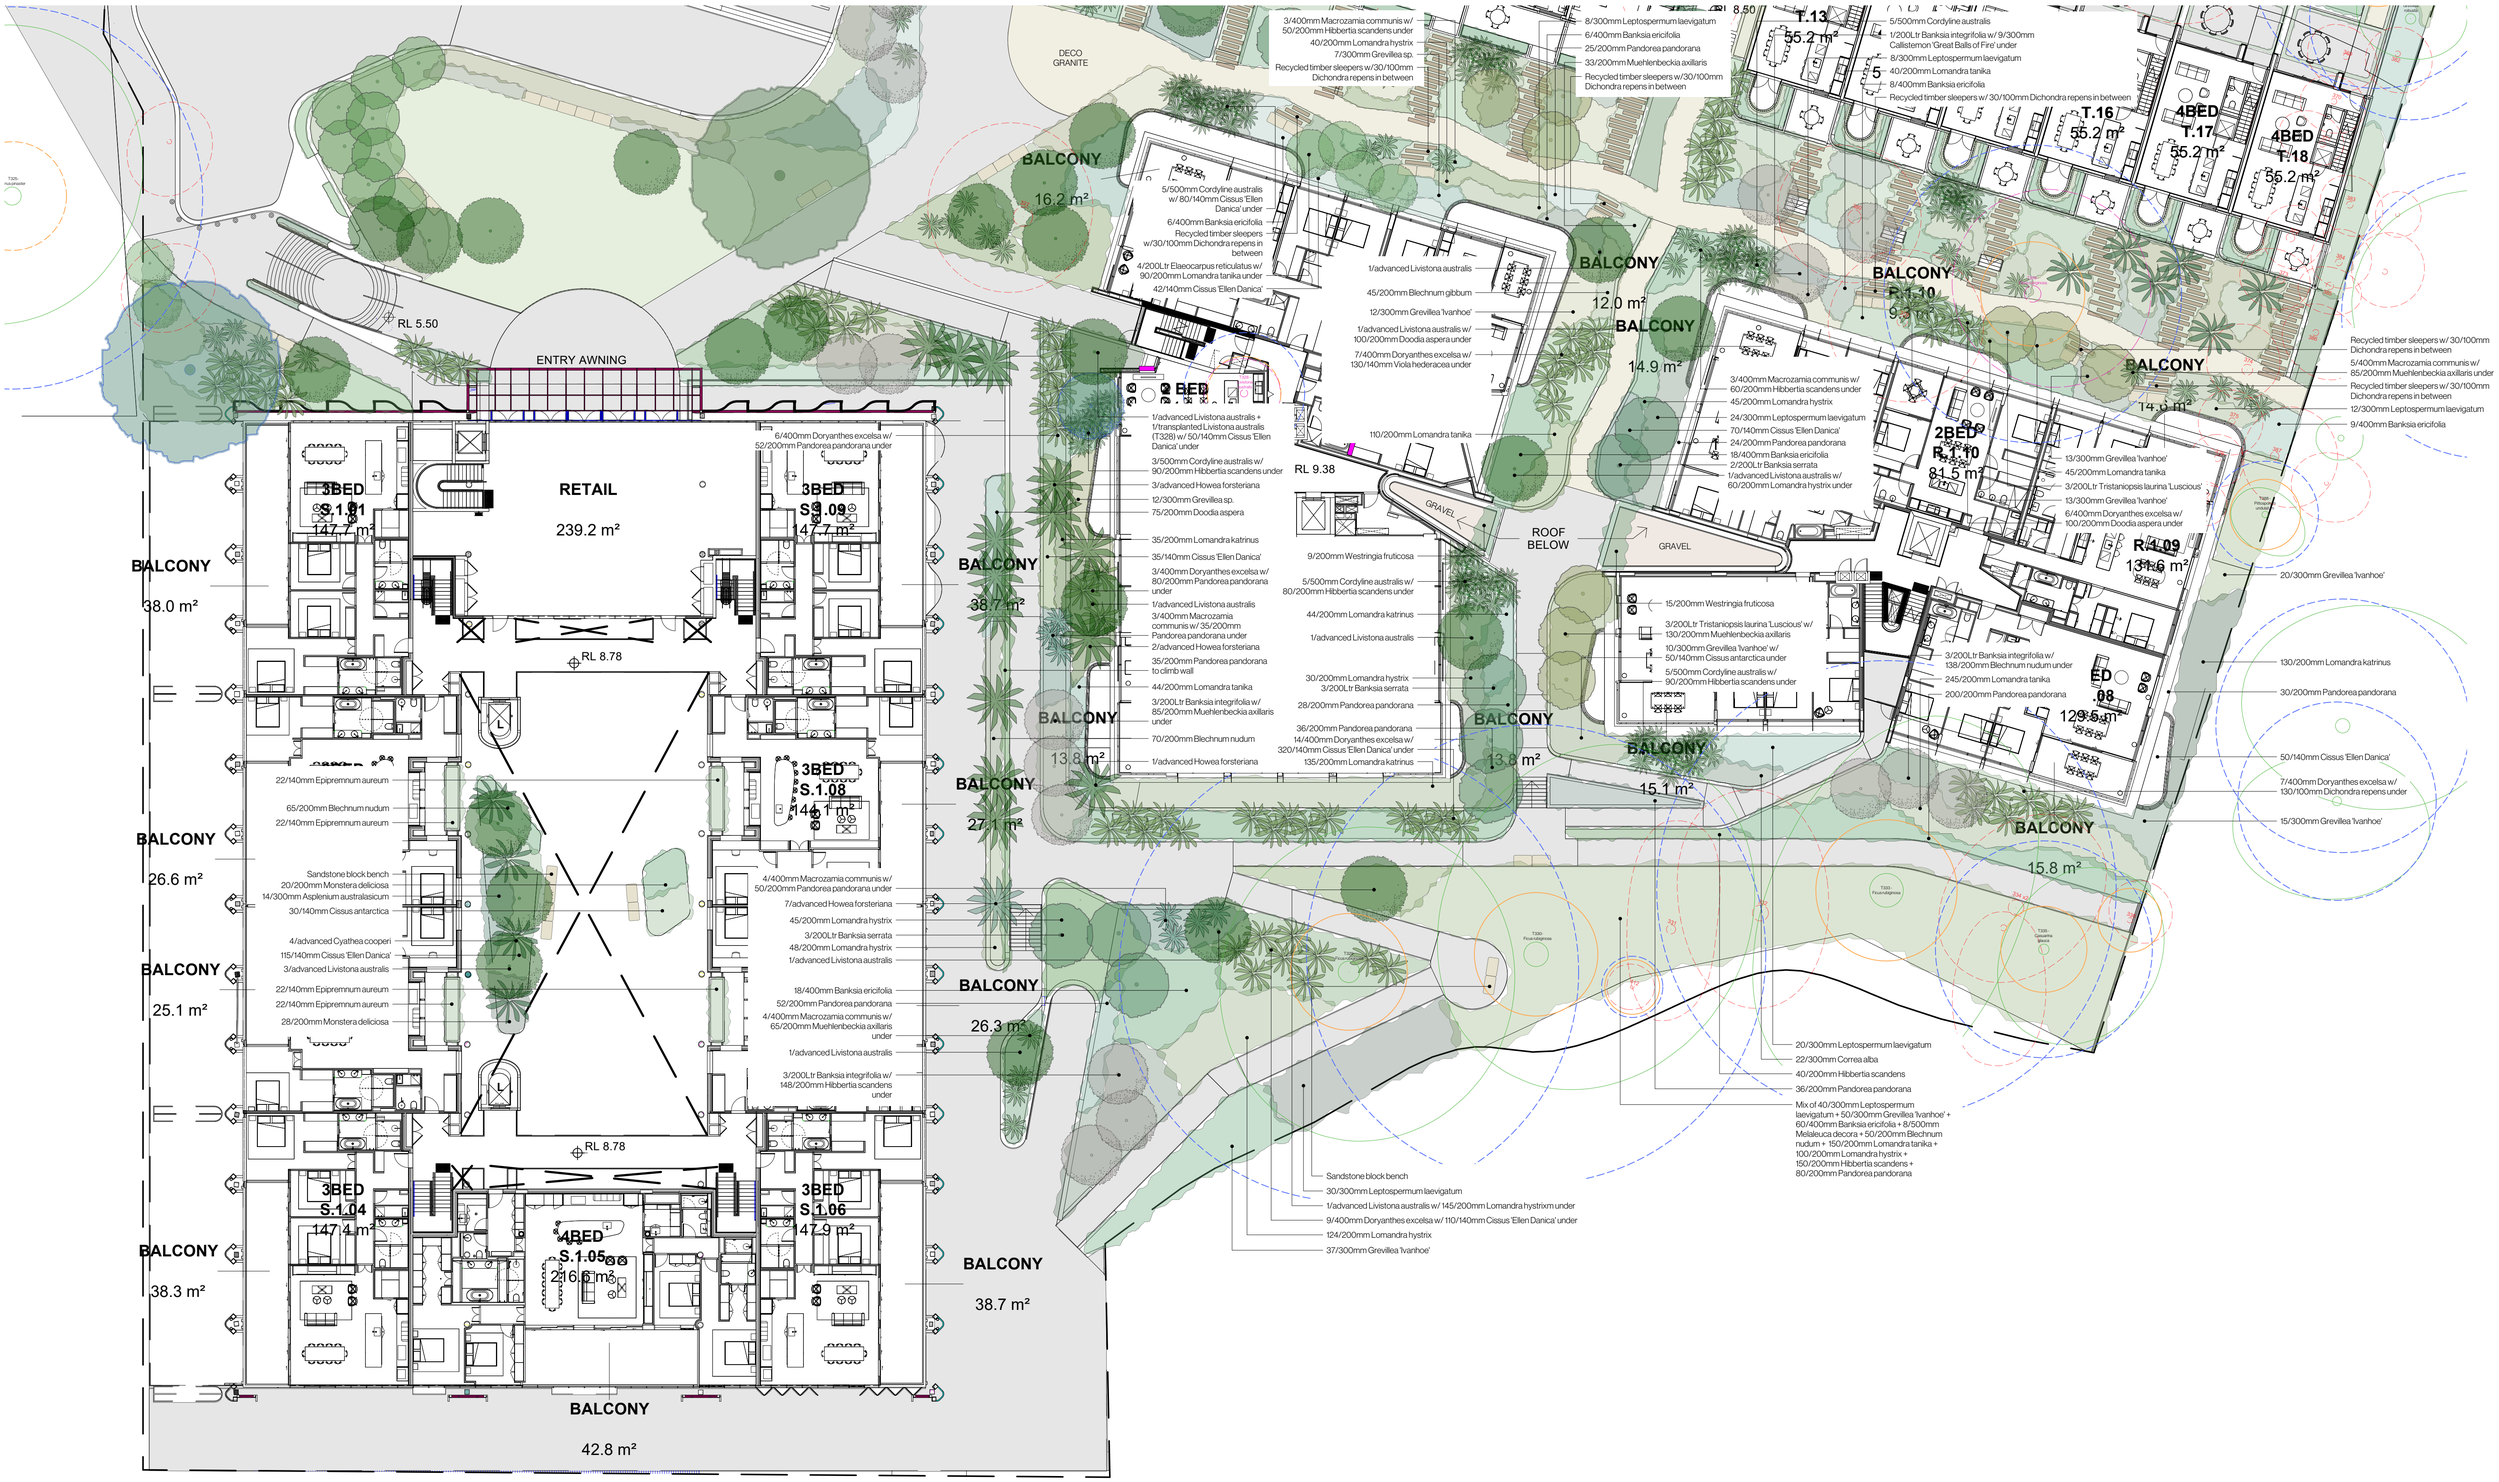

Existing Tree Key

- Existing tree to be retained
- Existing tree to be transplanted
- Existing tree to be removed
- Existing tree TPZ
- Existing tree SRZ

Southern Landscape

Figure dimensions shall take precendence over scale.
Contractors must verify all dimensions on job before commencing any work or making shop drawings. This drawing is protected by copyright.

N

Client: Perifa
Project Address:
20 Waterview St,
Putney, NSW 2112

Dwg no: LP01-D4723
Title: DA
Southern Landscape Plan

Drawn by: TB
Issue: 01

Checked: TS
Revision: F

Scale: 1:200 @ A1
Date: 19.06.2024

Landscape Design Sydney
53 Cranbrook St, Botany
T (02) 9316 9044
F (02) 9316 9055

Figure dimensions shall take precendence over scale.
Contractors must verify all dimensions on job before commencing any work or making shop drawings. This drawing is protected by copyright.

N

Client: Perifa
Project Address:
20 Waterview St,
Putney, NSW 2112

Dwg no: LP02-D4723
Title: DA
Northern Landscape Plan

Drawn by: TB
Issue: 01

Checked: TS
Revision: F

Scale: 1:200 @ A1
Date: 19.06.2024

Landscape Design Sydney
53 Cranbrook St, Botany
T (02) 9316 9044
F (02) 9316 9055

Northern Landscape

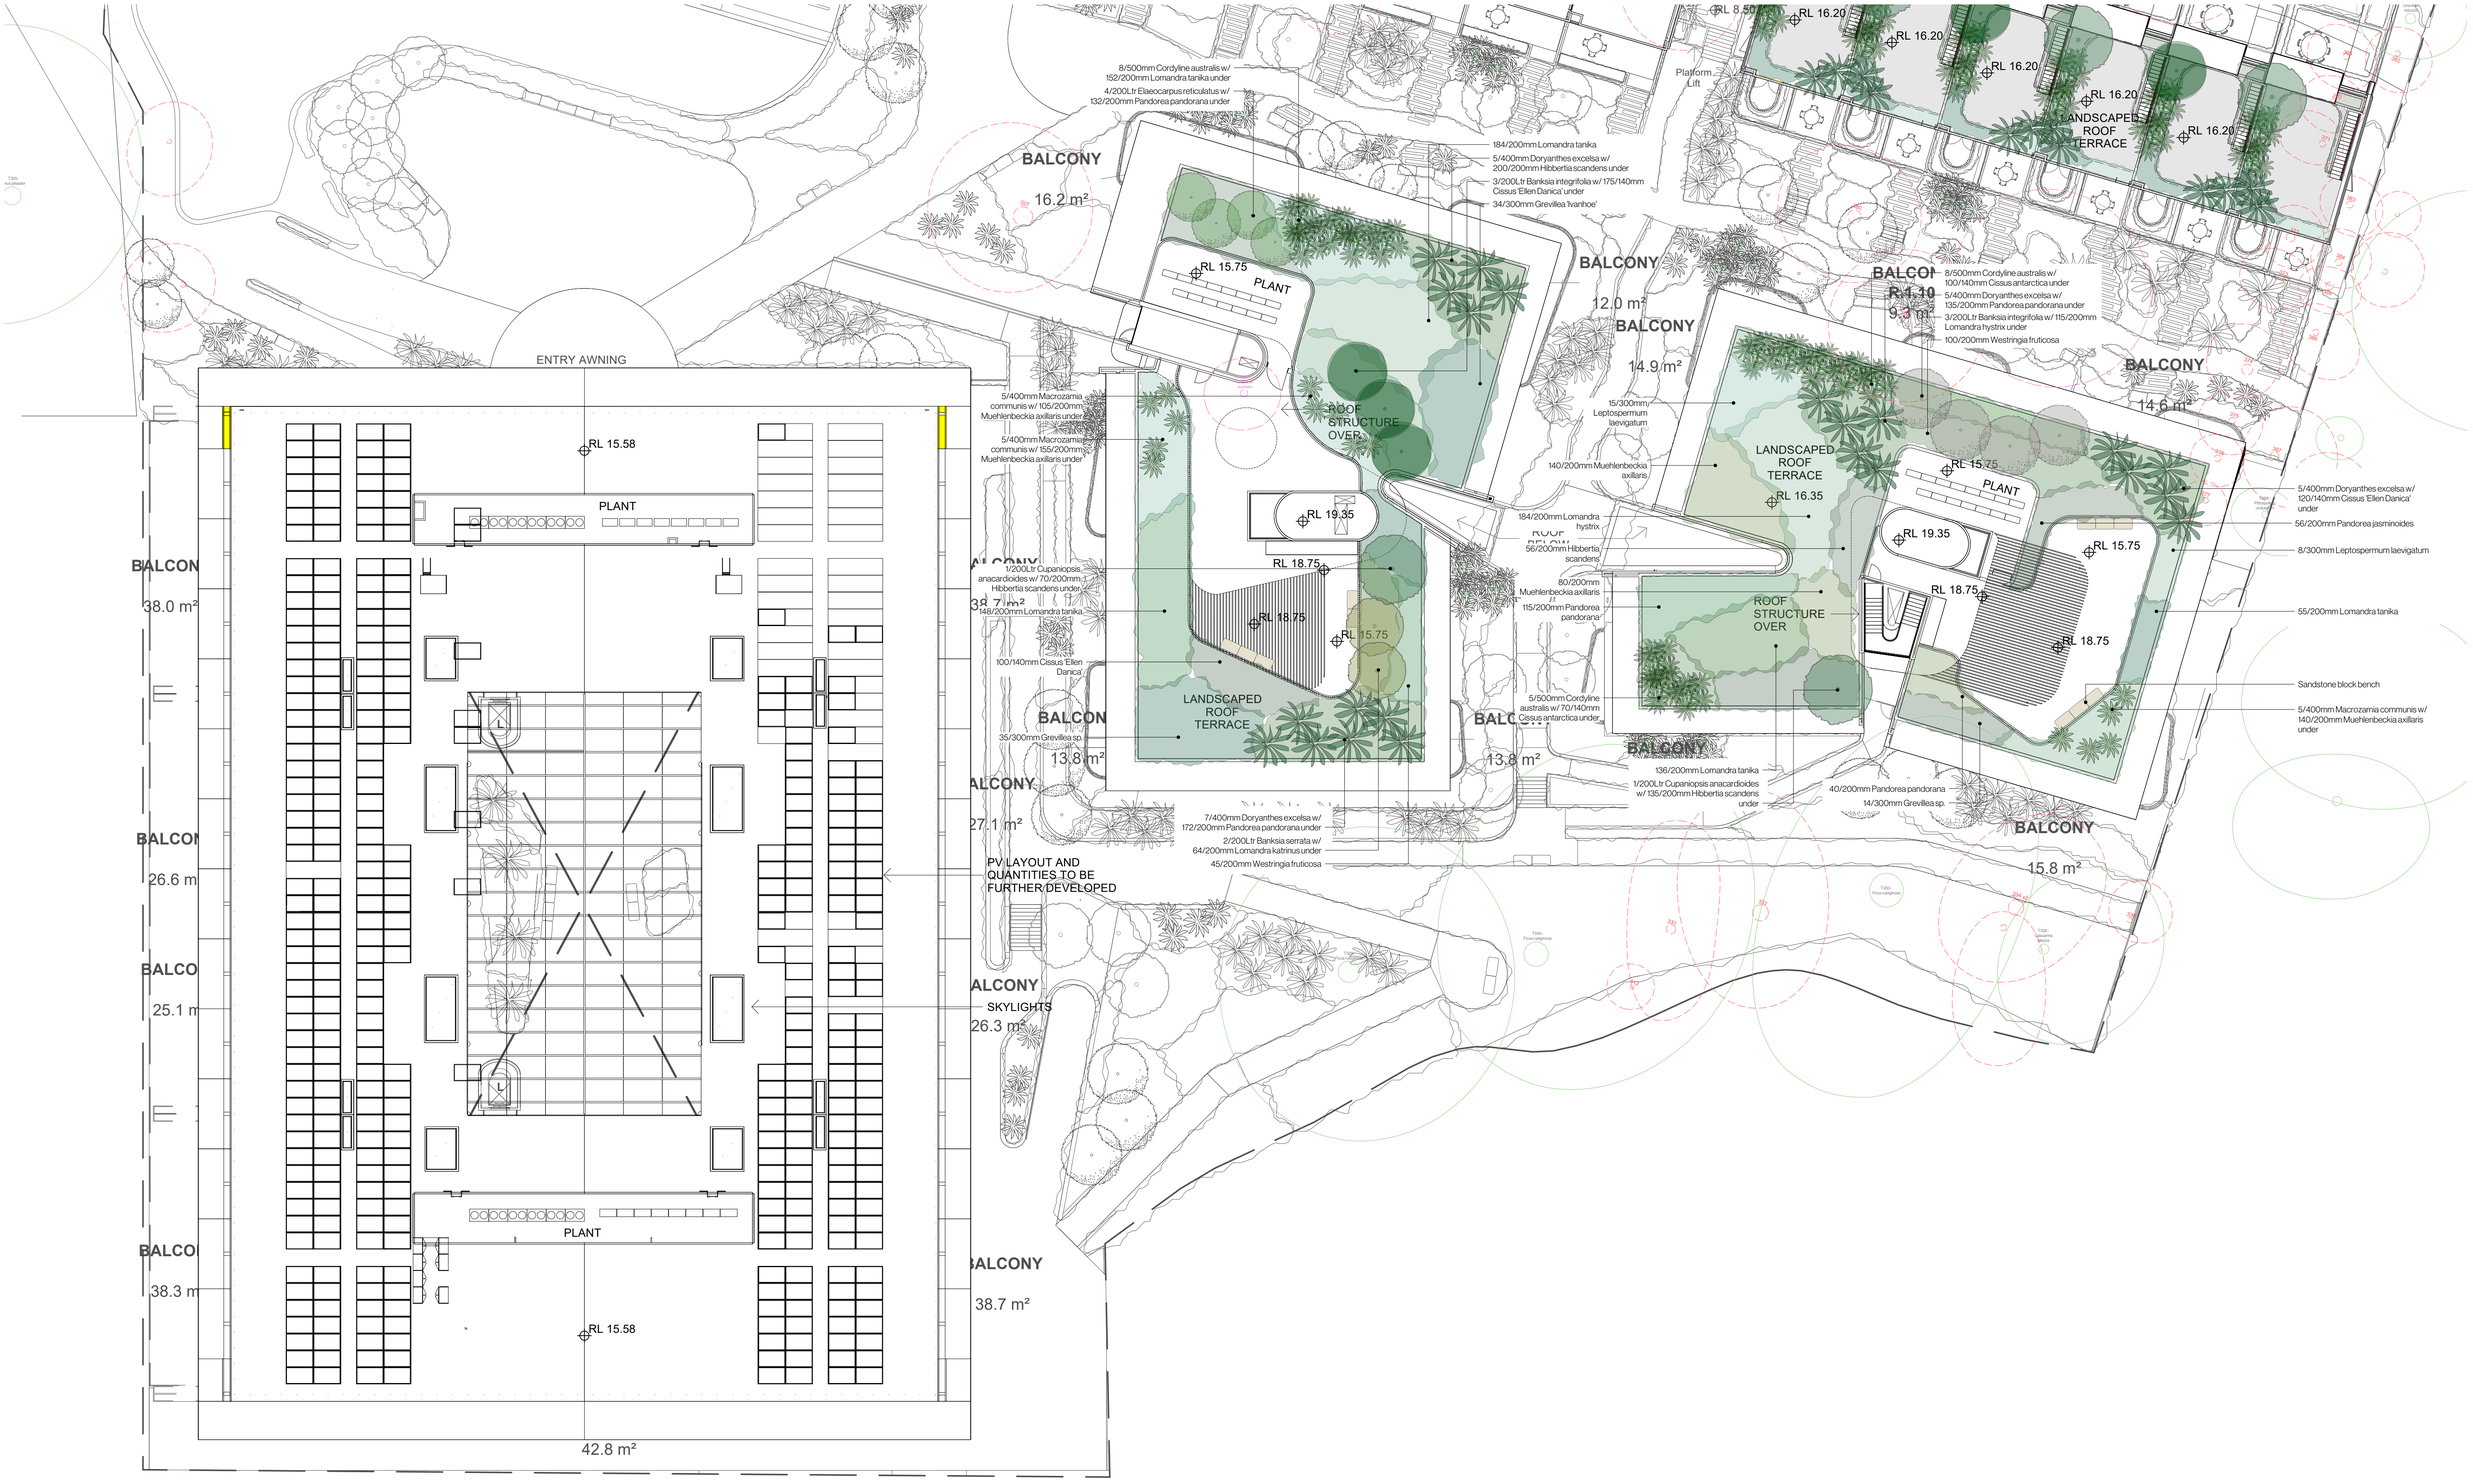

Figure dimensions shall take precendence over scale.
Contractors must verify all dimensions on job before commencing any work or making shop drawings. This drawing is protected by copyright.

Client: Perifa
Project Address:
20 Waterview St,
Putney, NSW 2112

Dwg no: LP03-D4723
Title: DA
Southern Roof Landscape Plan

Drawn by: TB
Issue: 01

Checked: TS
Revision: F

Scale: 1:200 @ A1
Date: 19.06.2024

Landscape Design Sydney
53 Cranbrook St, Botany
T (02) 9316 9044
F (02) 9316 9055

Southern Roof Landscape

Figure dimensions shall take precendence over scale. Contractors must verify all dimensions on job before commencing any work or making shop drawings. This drawing is protected by copyright.

N

Client: Perifa
Project Address:
20 Waterview St,
Putney, NSW 2112

Dwg no: LP04-D4723
Title: DA
Northern Roof Landscape Plan

Drawn by: TB
Issue: 01

Checked: TS
Revision: F

Scale: 1:200 @ A1
Date: 19.06.2024

Landscape Design Sydney
53 Cranbrook St, Botany
T (02) 9316 9044
F (02) 9316 9055

Northern Roof Landscape