


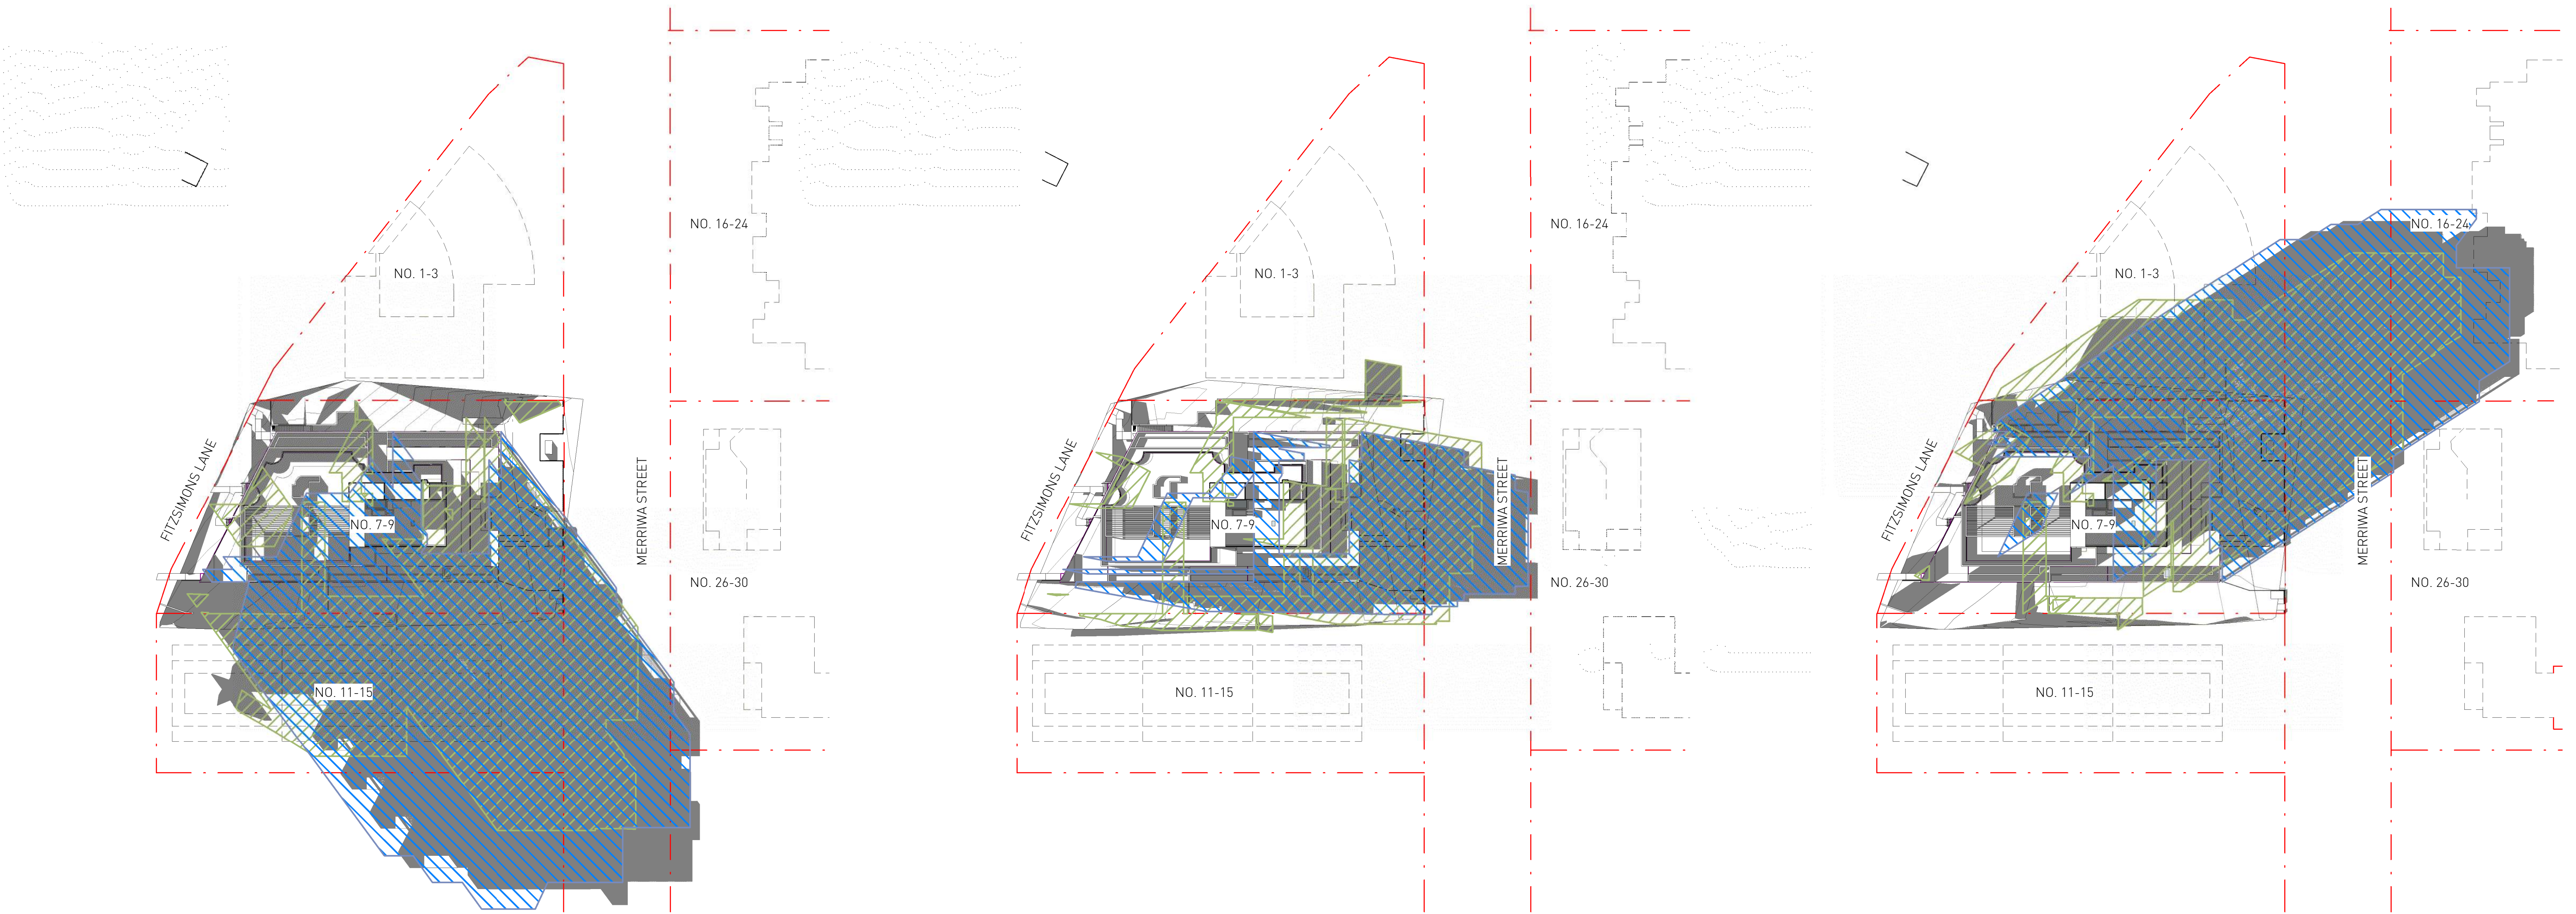

9AM - 21 JUNE (INTERPOLATED TOPO)

12PM - 21 JUNE (INTERPOLATED TOPO)

3PM - 21 JUNE (INTERPOLATED TOPO)

REV H
COMPLIANT SHADOW REVISED

No.	Date	Description
H	21/01/2025	AS PER SNPP RECORD OF DEFERRAL 20 12.24
G	04/10/2024	AS PER COUNCIL PRELIM ASSESSMENT LETTER
F	10/05/2024	CSLT COORDINATION
E	17/04/2024	CSLT COORDINATION
D	13/03/2024	BUILDING SERVICES & WASTE COORDINATED
C	20/02/2024	DRAFT ISSUE FOR COORDINATION
B	22/01/2024	PRELIMINARY DA ISSUE
A	17/08/2023	ISSUED FOR INFORMATION

GILES TRIBE

Level 1, 1 Chandos Street
St Leonards 2065 NSW AUSTRALIA

t: 61 2 9264 5005
e: gta@gilestribe.com.au
Giles Tribe Pty Ltd ABN 50 001259 507

Nominated Architects:

Mark G Broadley (5823)
Victor Schneider (11137)

Verify all dimensions on site prior to commencement of work.
Refer all discrepancies to the Architect for determination.
Use figured dimensions in preference to scaling.
This drawing is copyright and must not be retained, copied
or used without the written consent of Giles Tribe Architects.

Project:
**LOT 2 DP 566663
7-9 MERRIWA STREET
GORDON NSW 2072**

Drawn:
GENERAL SHADOWS 1

- EXISTING SHADOWS
- PROPOSED COMPLIANT SHADOWS
- PROPOSED SHADOWS

Status:
FOR DA APPROVAL

Applicant:
FLIVE DEVELOPMENT PTY LTD

Scale: As indicated Job No. Drawing No. Rev.

Sheet Size: A1


Date: 03/09/2023

Drawn: QT


22054

DA406 H


Reviewed: VS

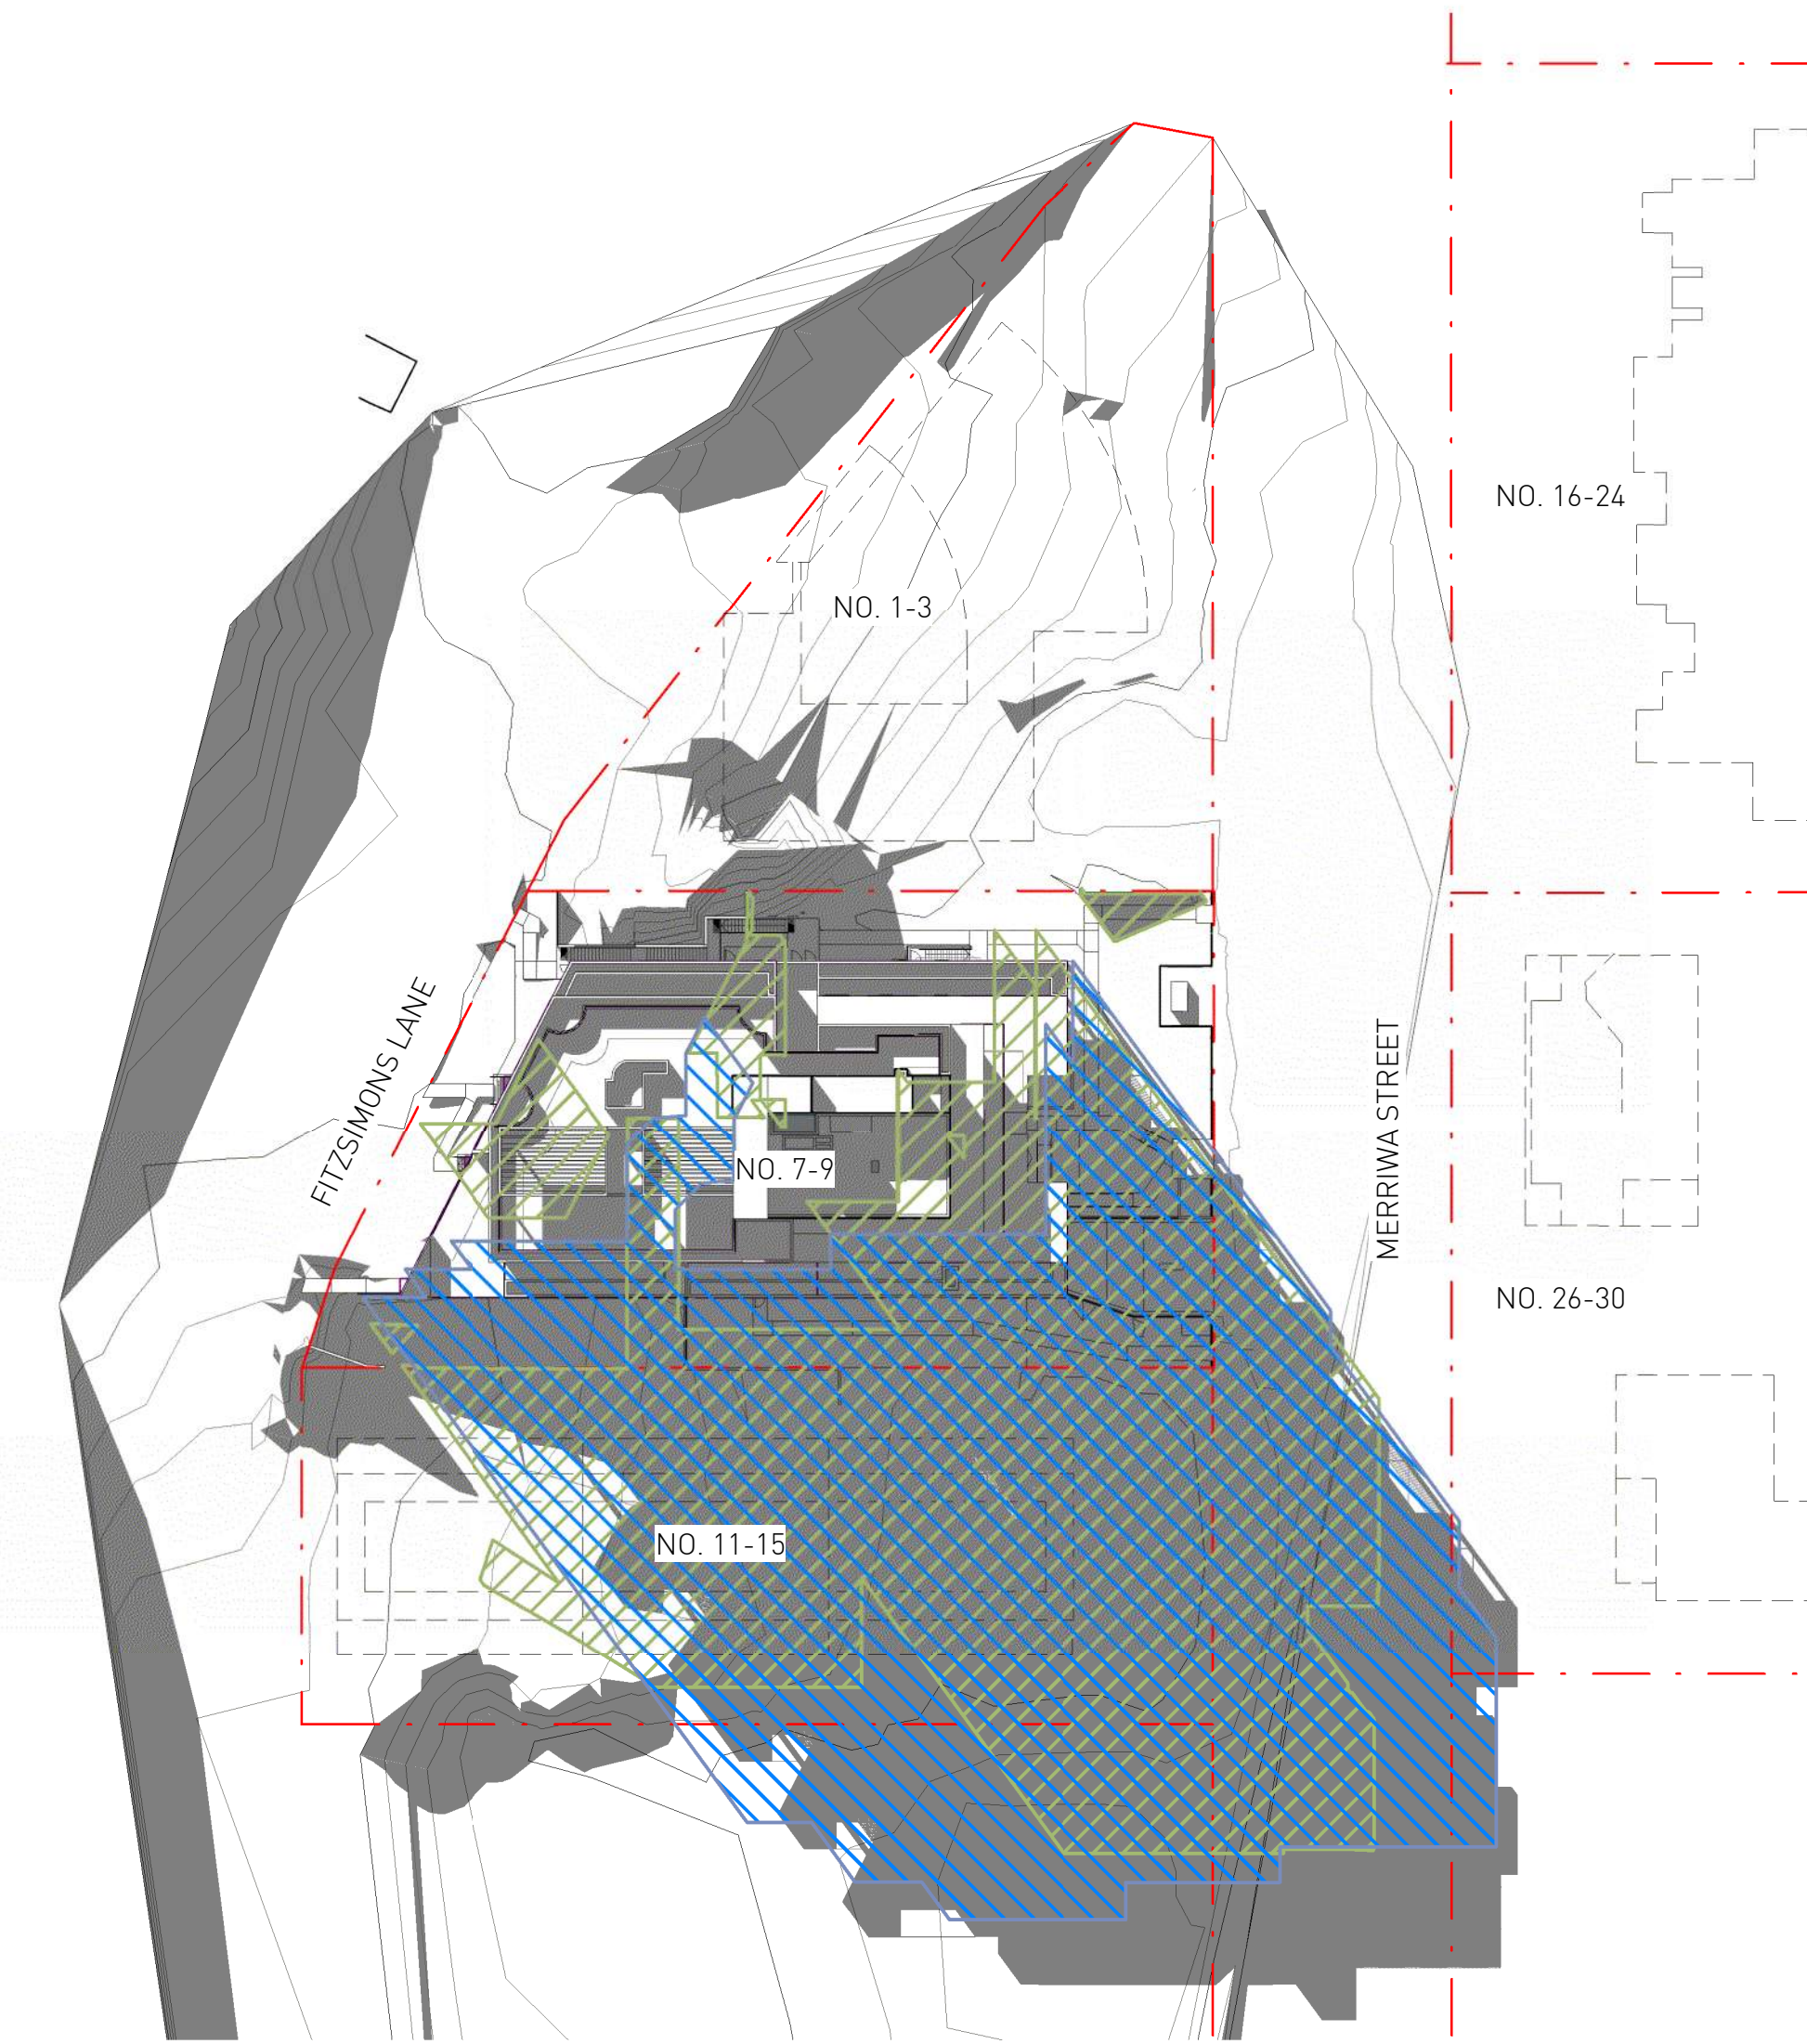

9AM - 21 JUNE (EXISTING TOPO)

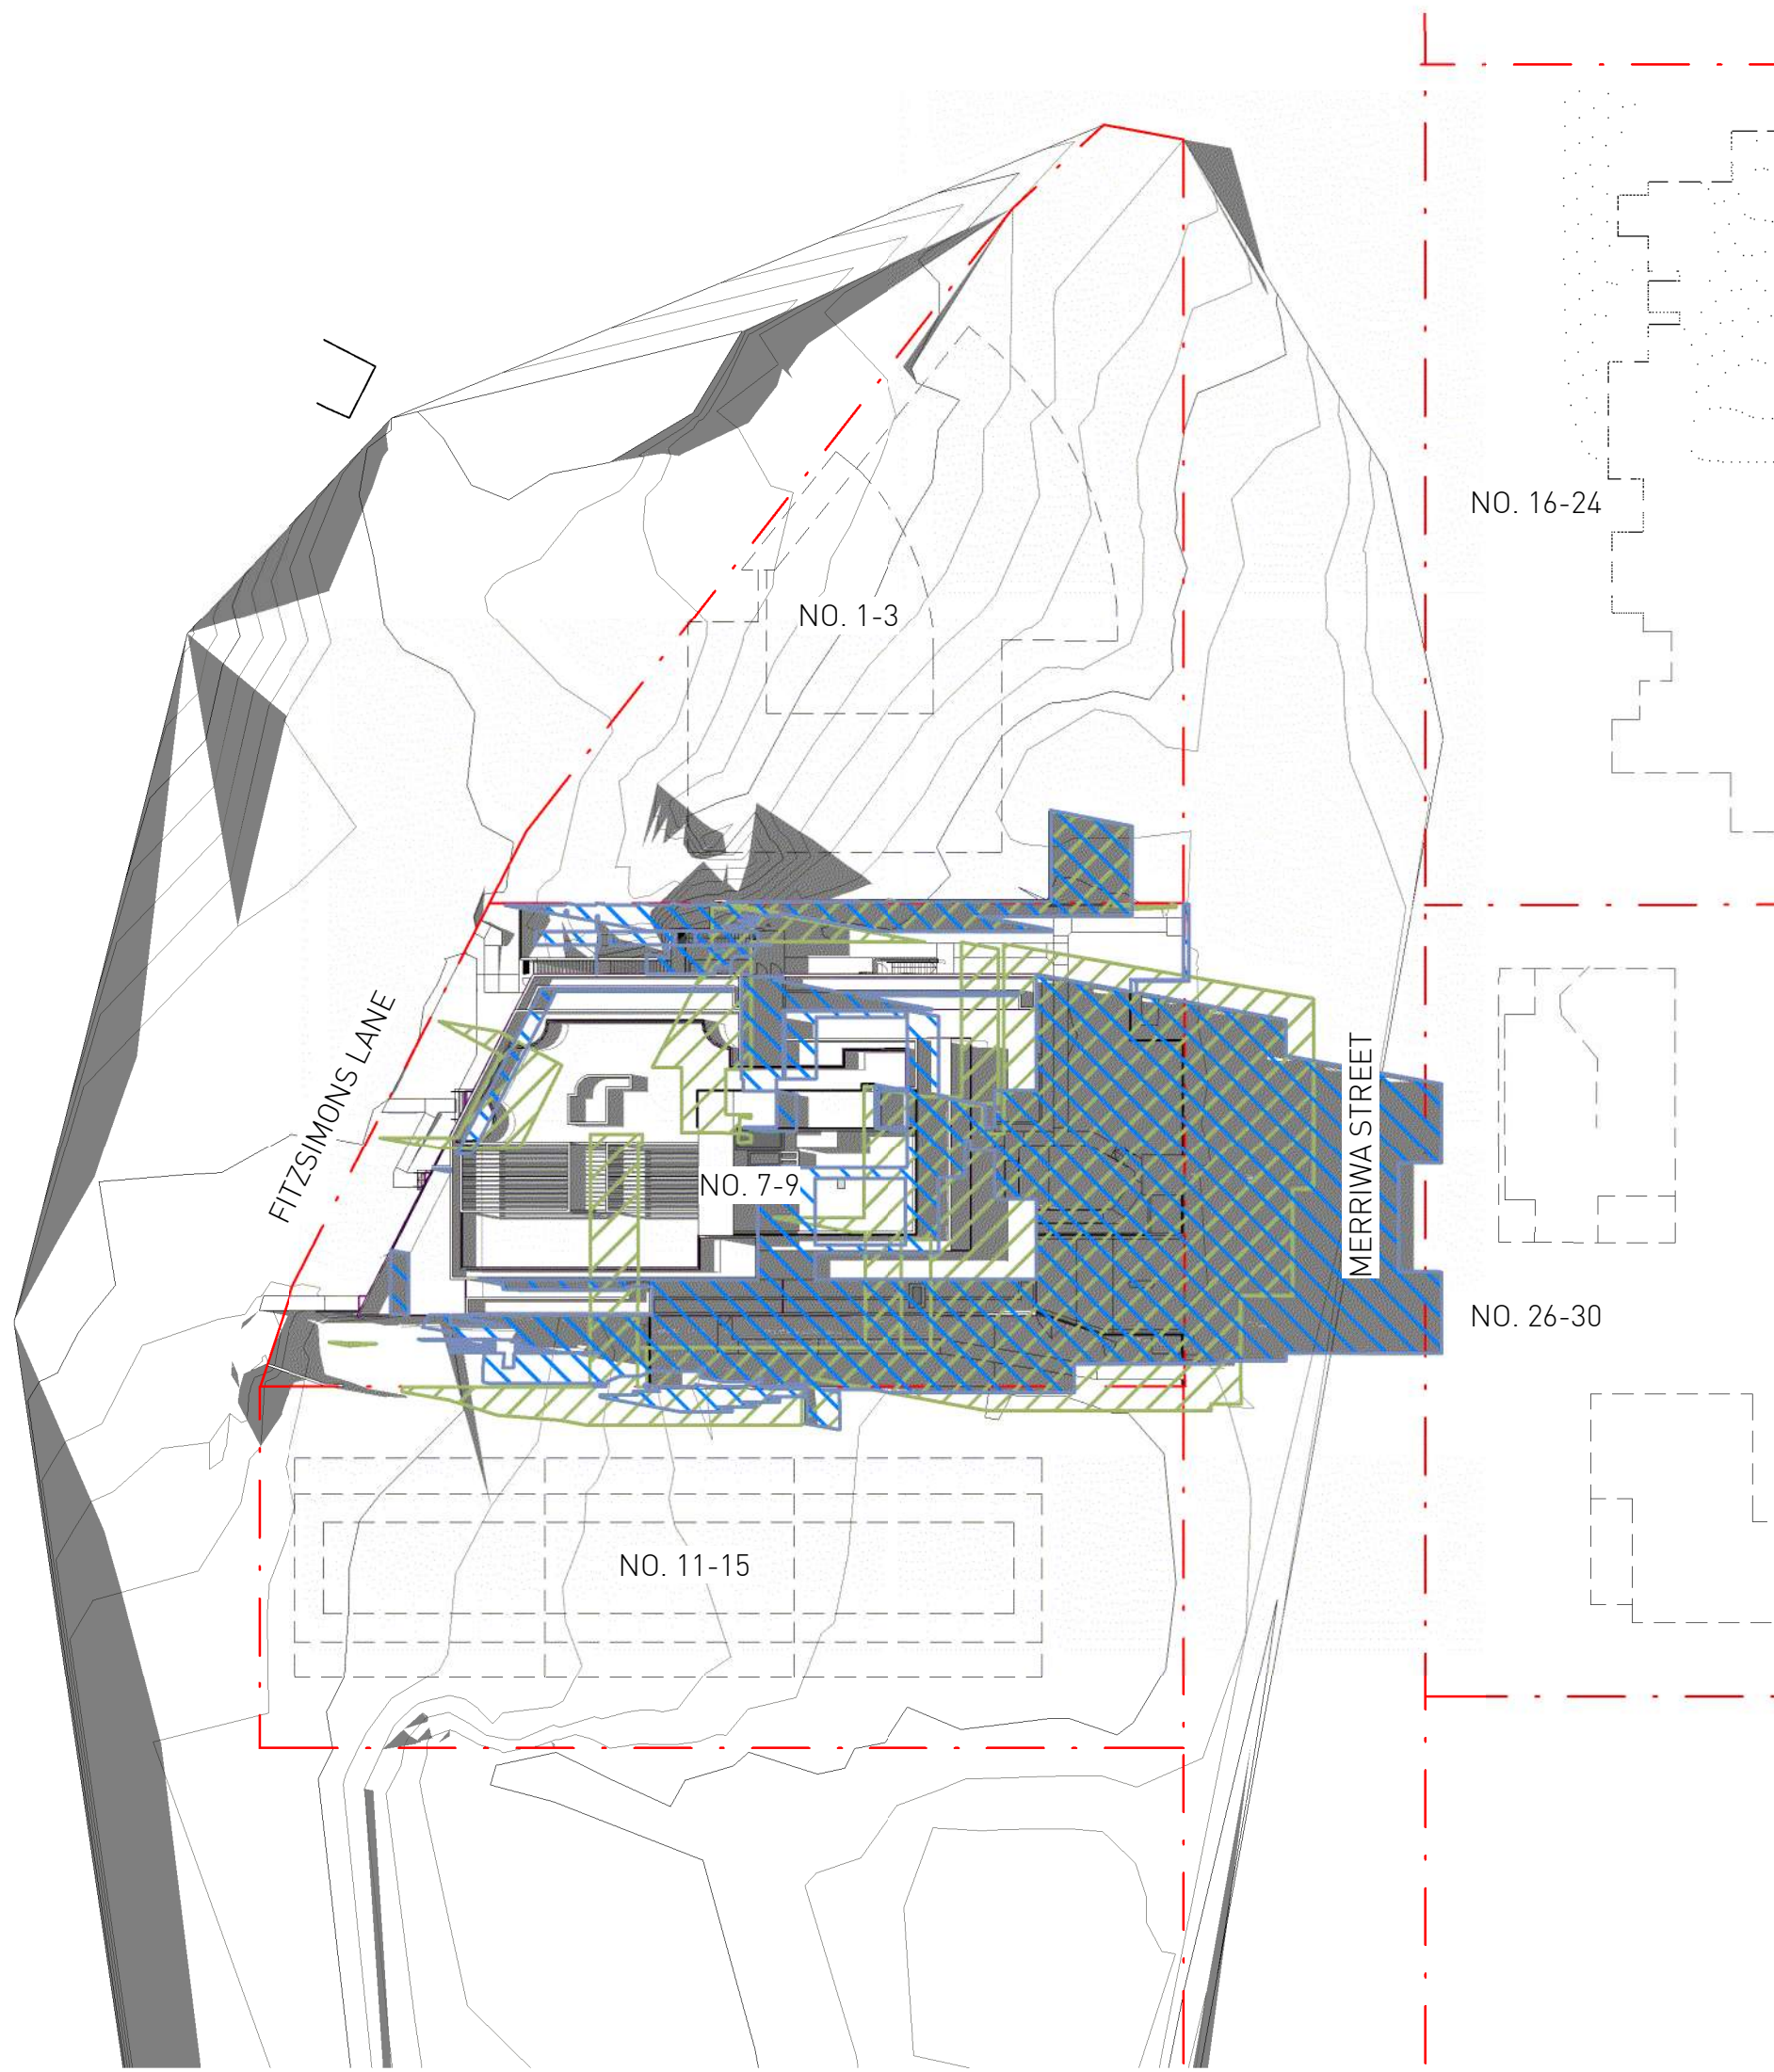

12PM - 21 JUNE (EXISTING TOPO)

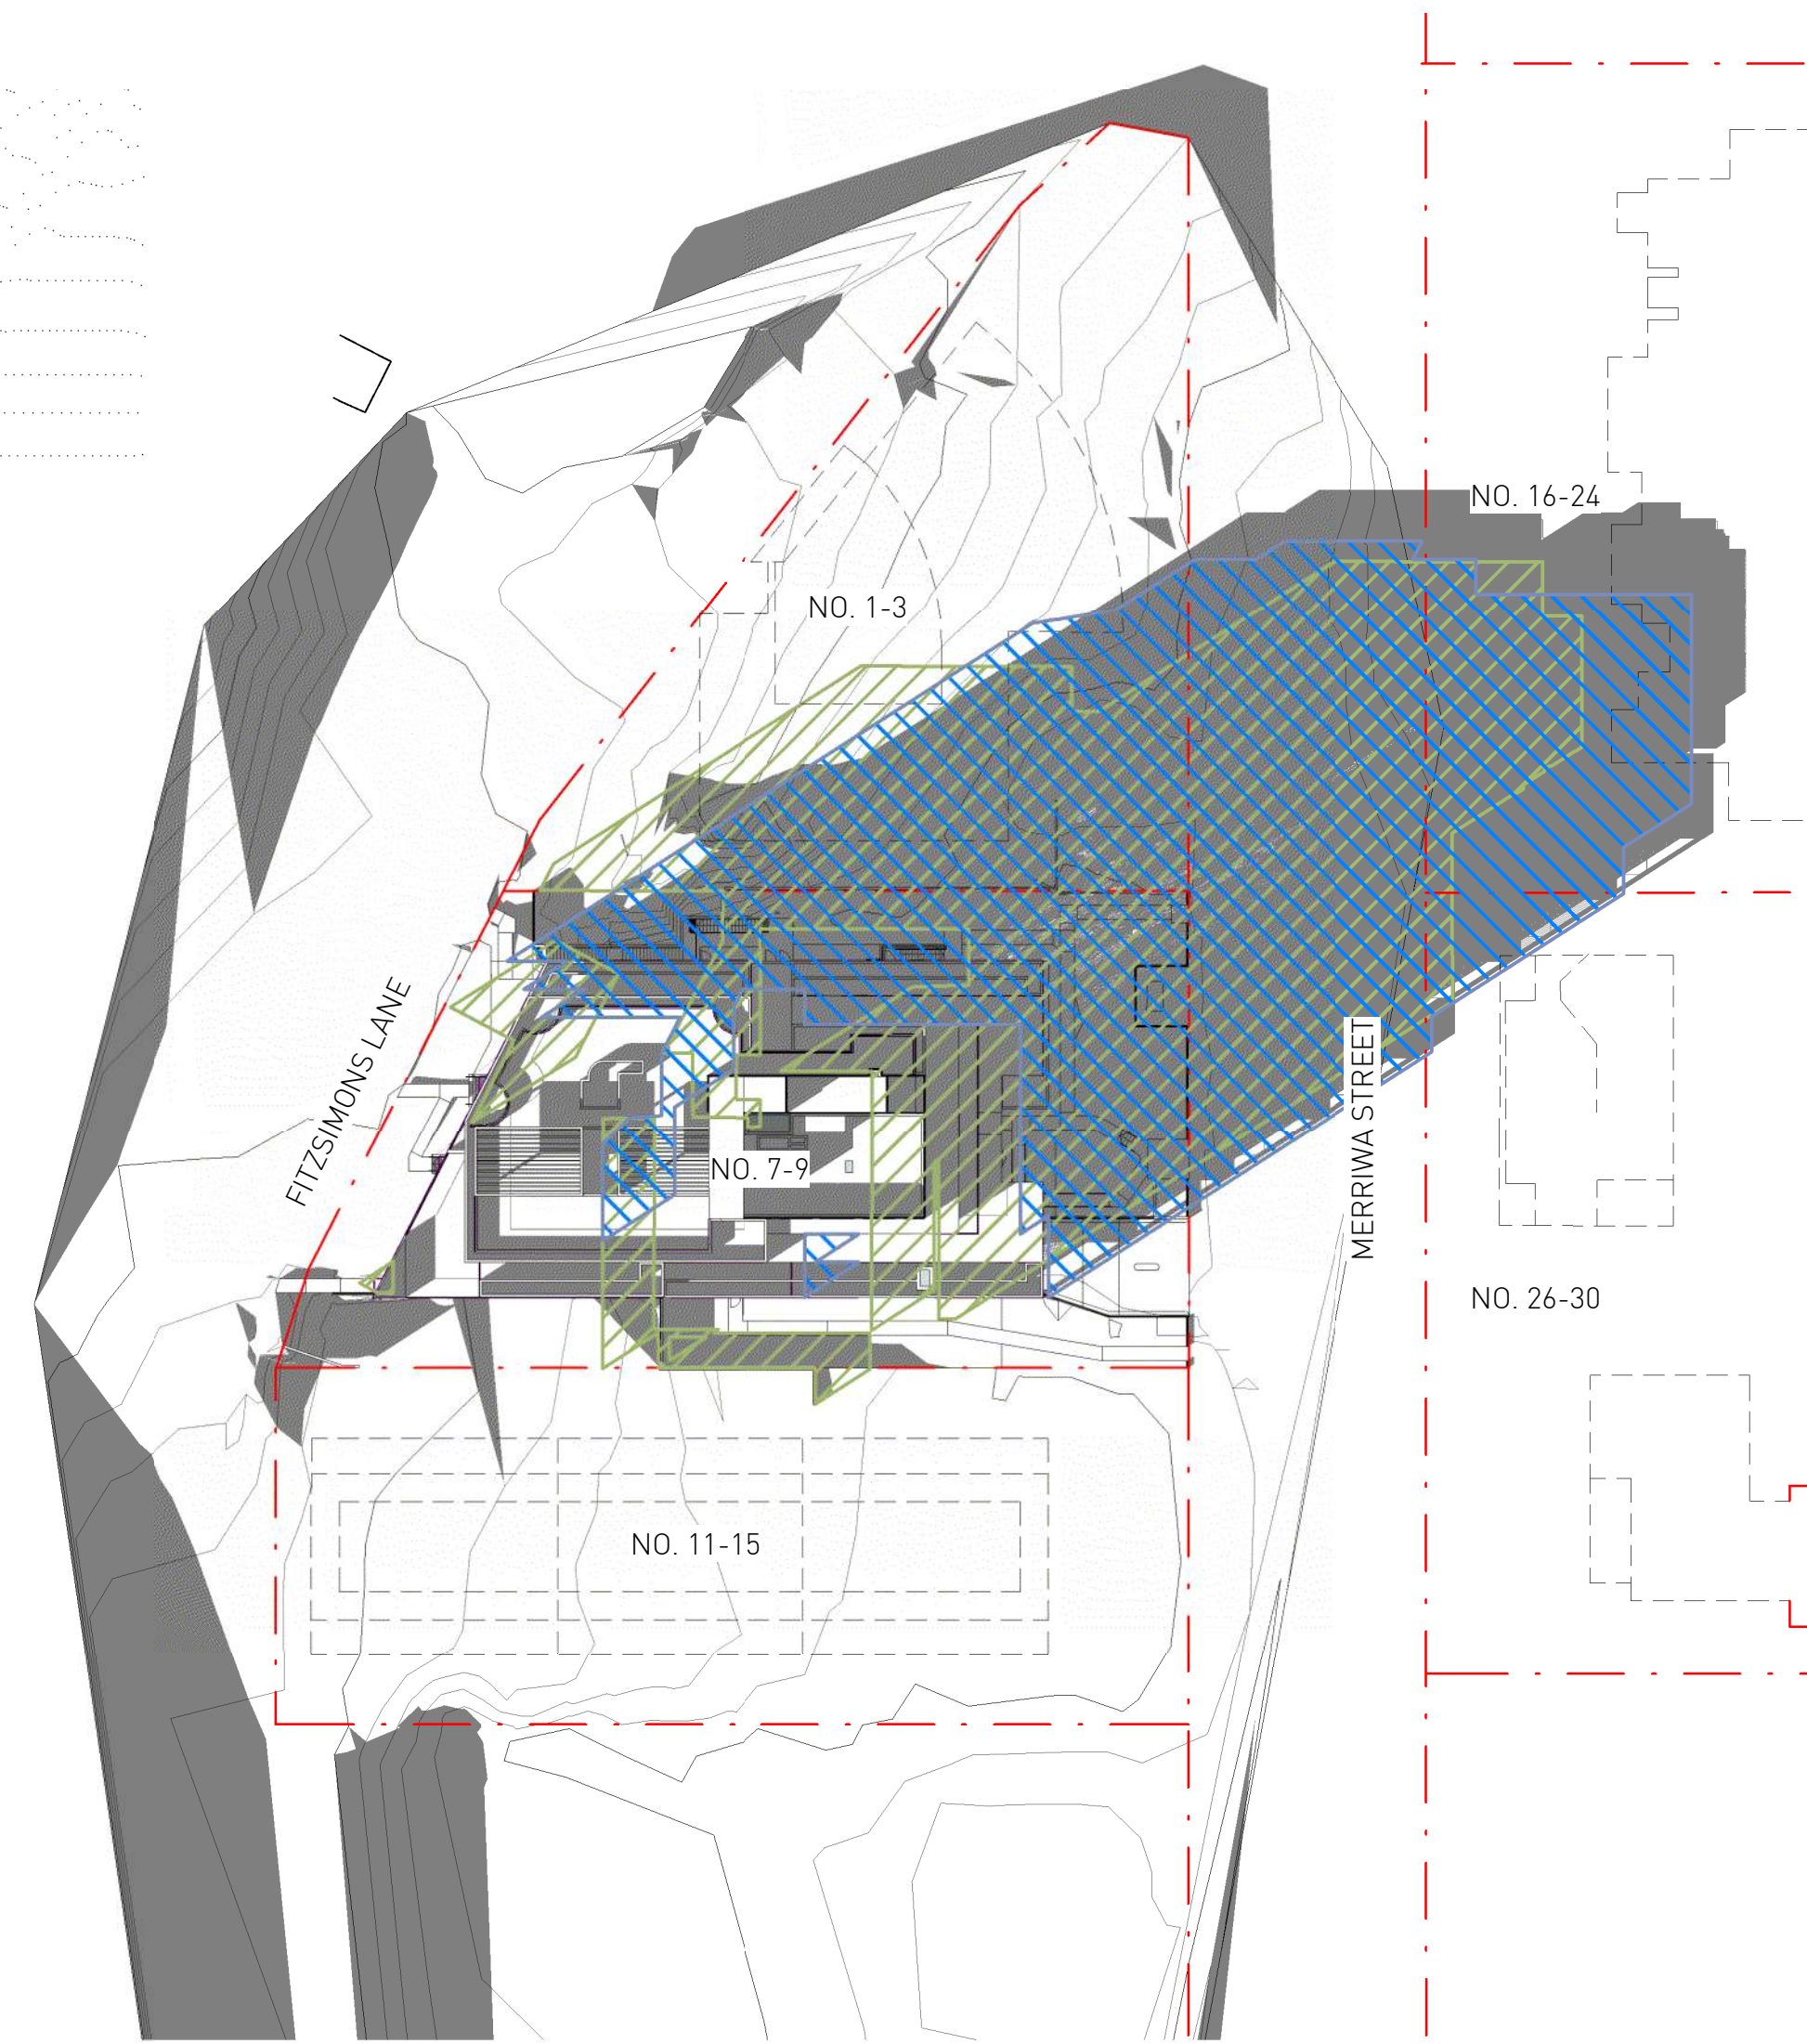

3PM - 21 JUNE (EXISTING TOPO)

REV B
COMPLIANT SHADOW REVISED



EXISTING SHADOWS



PROPOSED COMPLIANT SHADOWS



PROPOSED SHADOWS

B	21/01/2025	AS PER SNPP RECORD OF DEFERRAL 20.12.24
A	04/10/2024	AS PER COUNCIL PRELIM ASSESSMENT LETTER
No.	Date	Description

Amendments



GILES TRIBE

Level 1, 1 Chandos Street
St Leonards 2065 NSW AUSTRALIA
t: 61 2 9264 5005
e: gta@gilestribe.com.au
Giles Tribe Pty Ltd ABN 50 001259 507

Nominated Architects: Mark G Broadley (5823)
Victor Schneider (11137)


Verify all dimensions on site prior to commencement of work.
Refer all discrepancies to the Architect for determination.
Use figured dimensions in preference to scaling.
This drawing is copyright and must not be retained, copied
or used without the written consent of Giles Tribe Architects.

Project:
**LOT 2 DP 566663
7-9 MERRIWA STREET**


GORDON NSW 2072

Drawing:
GENERAL SHADOWS 2


Status:		FOR DA APPROVAL	
Applicant:		FLIVE DEVELOPMENT PTY LTD	
Scale:	As indicated	Job No:	Drawing No:
Sheet Size:	A1	22054 DA407 B	
Date:	10/03/24	Drawn:	Author
Drawn:	Author	Reviewed:	Checker

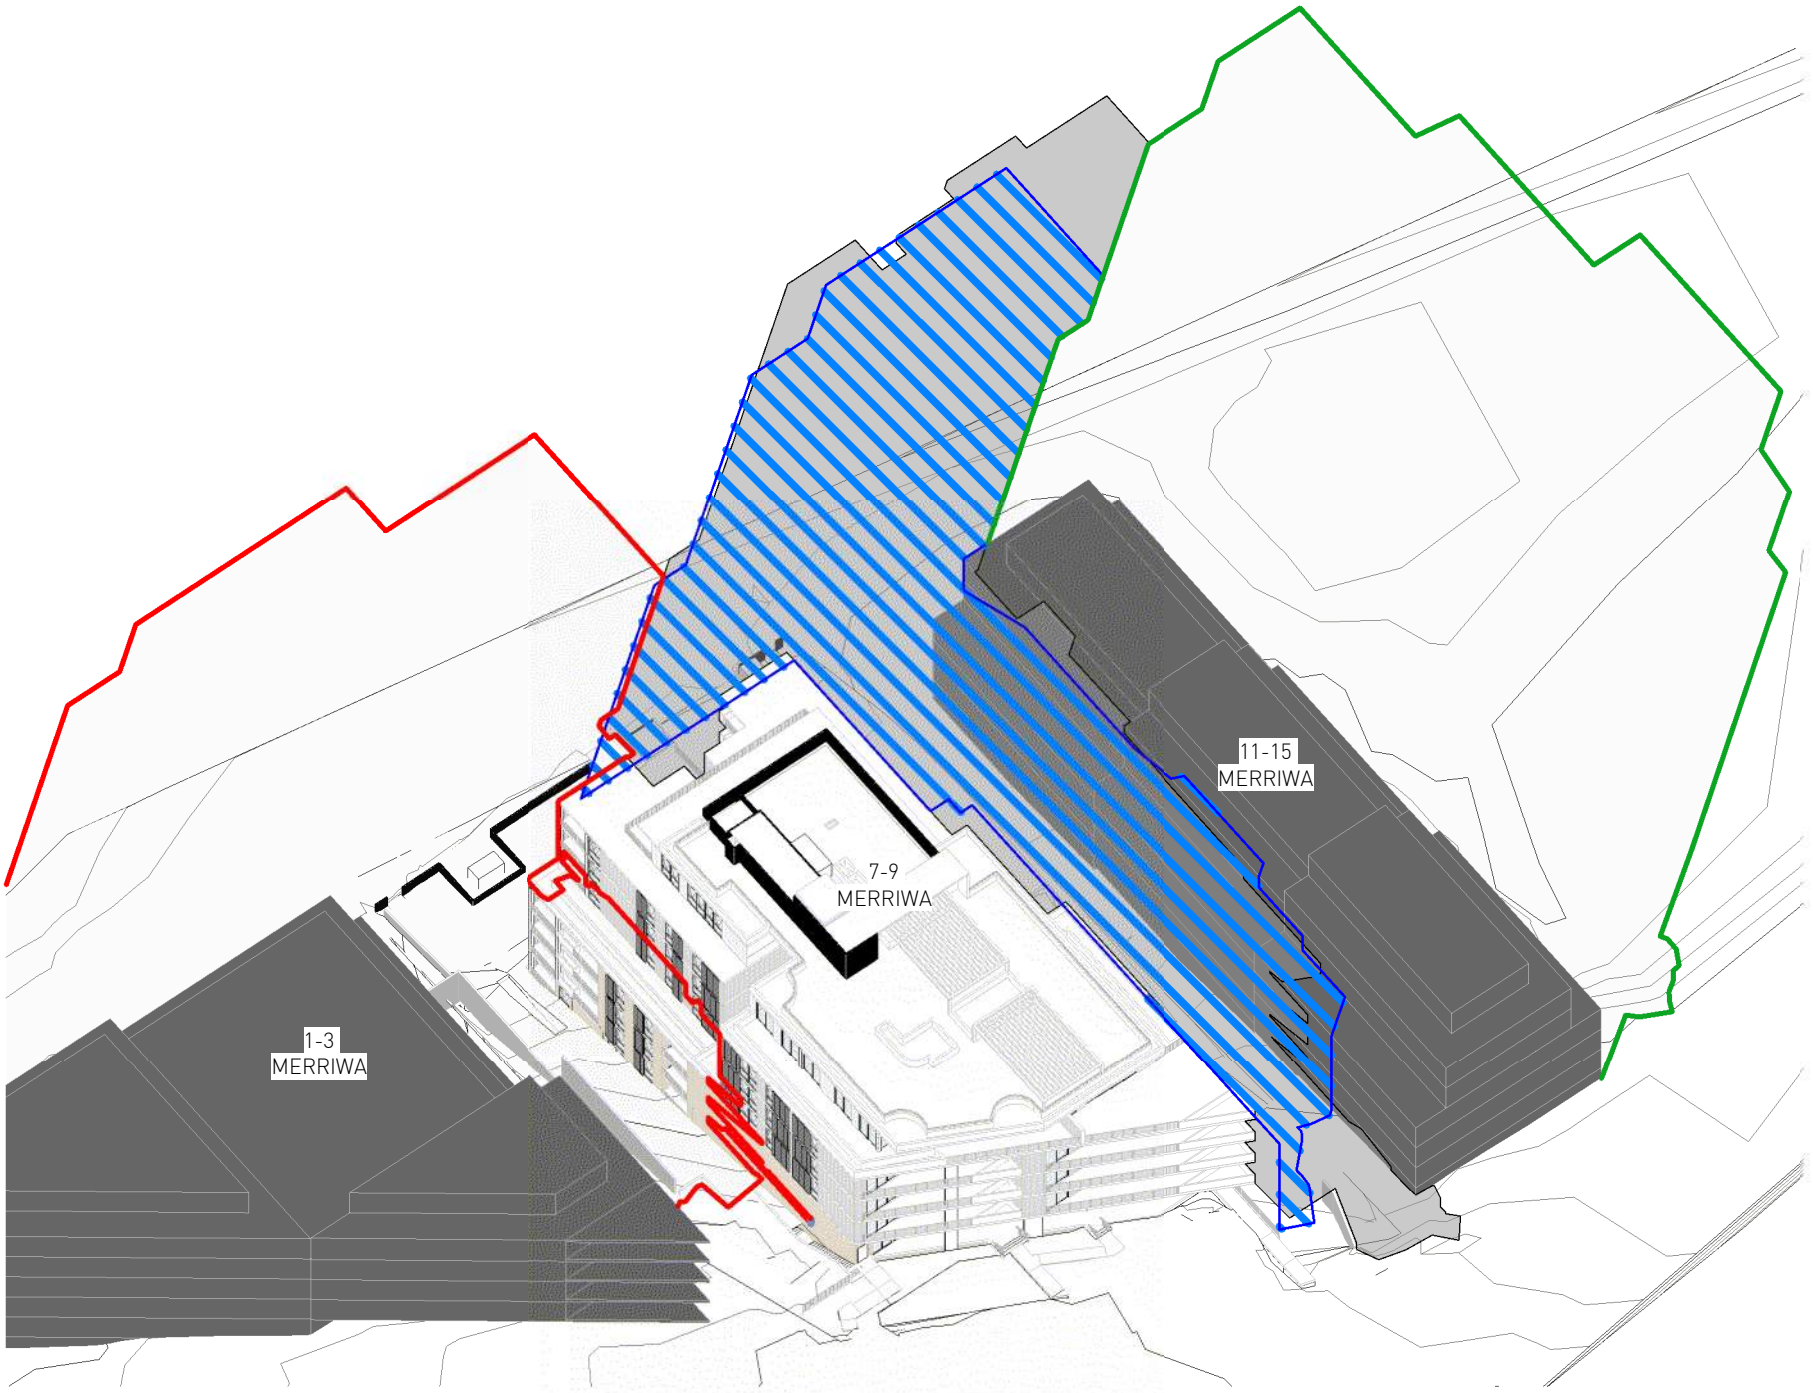


PROPOSED 21 June 9AM

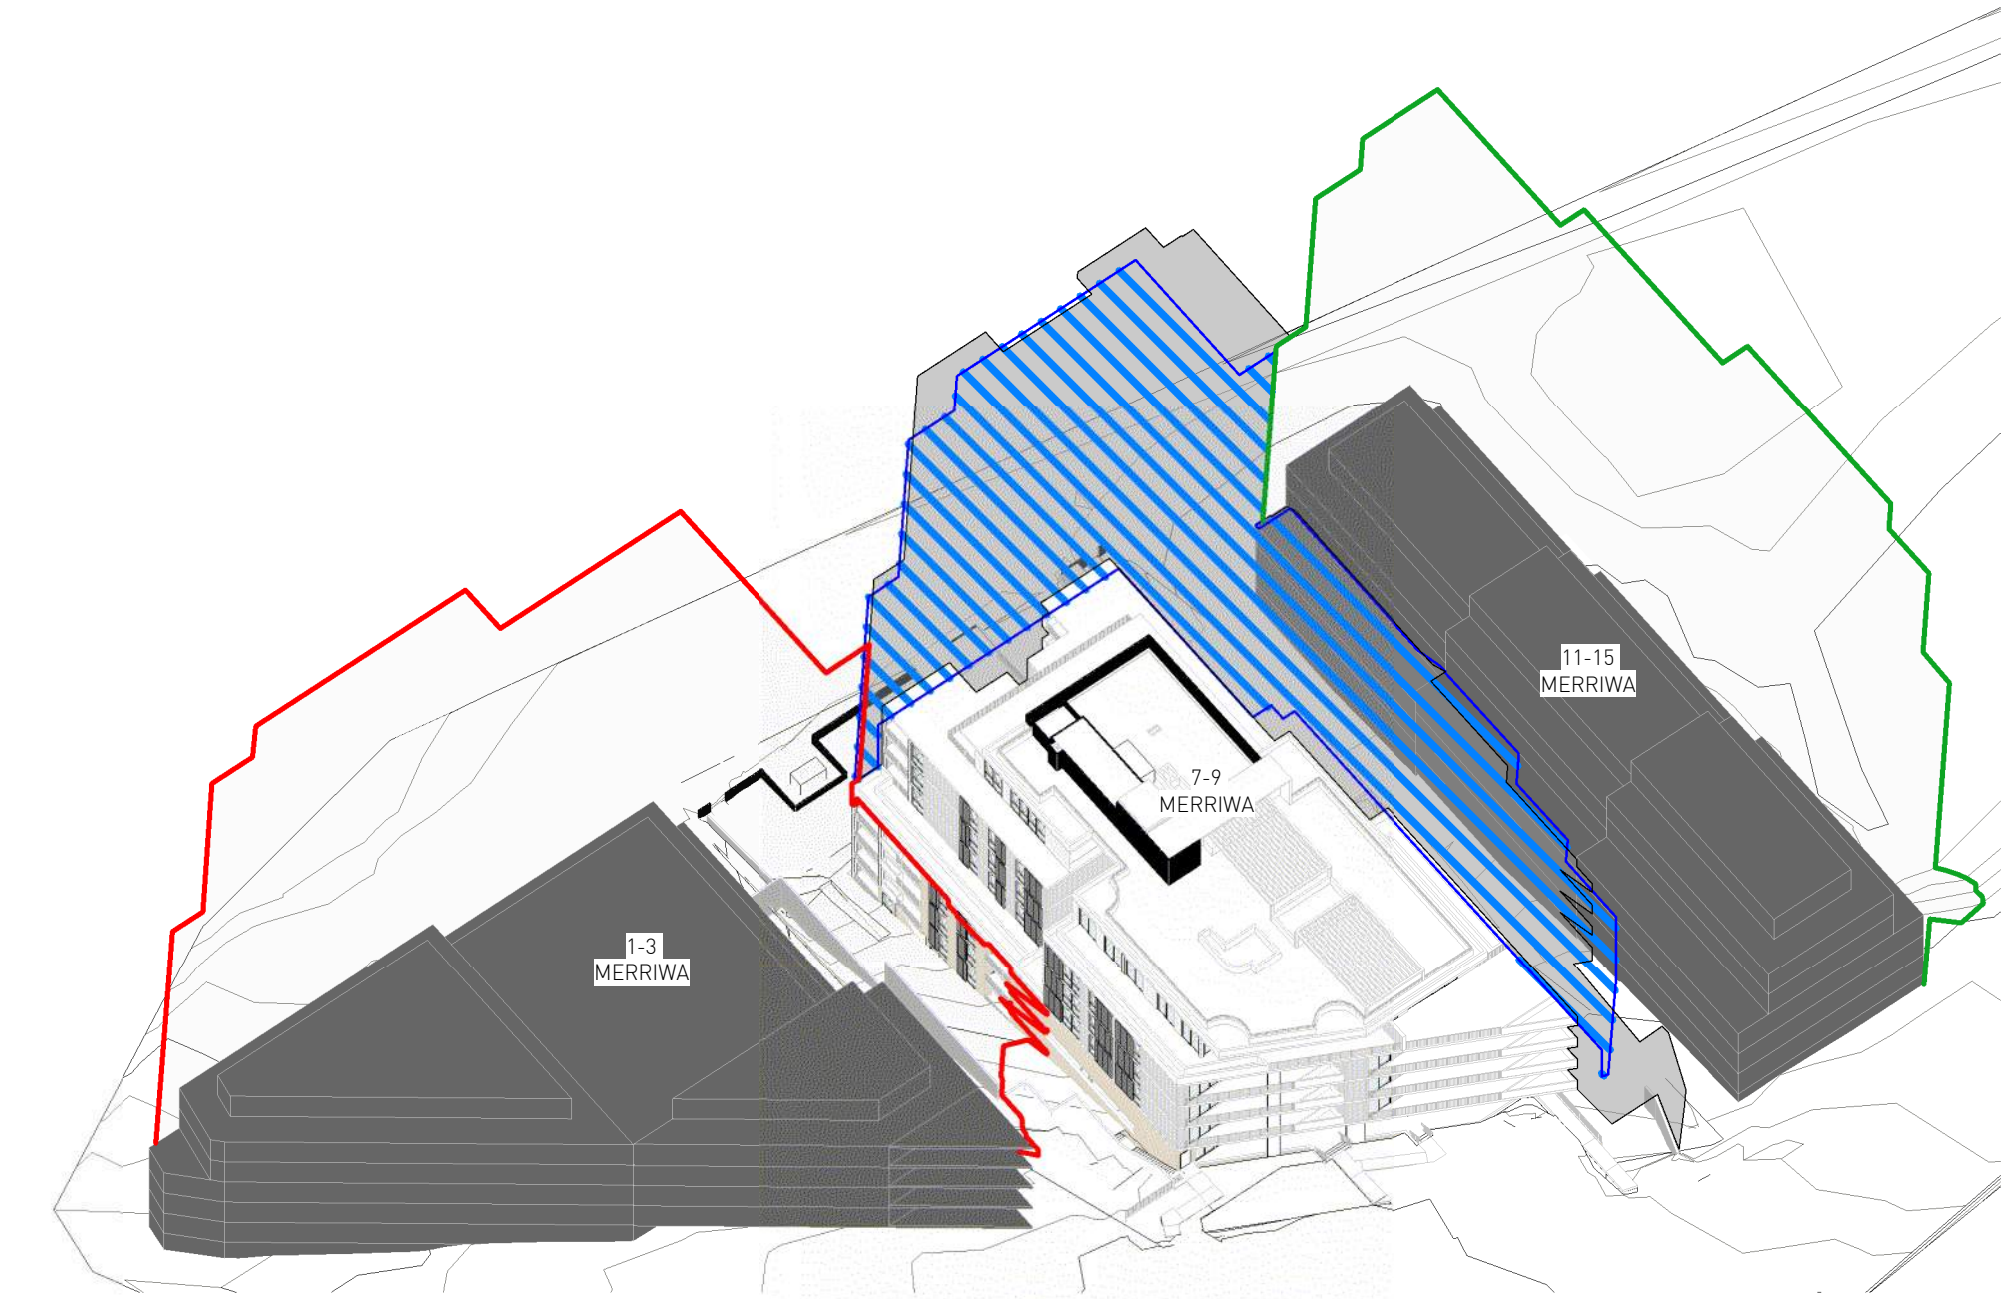


PROPOSED 21 June 10AM

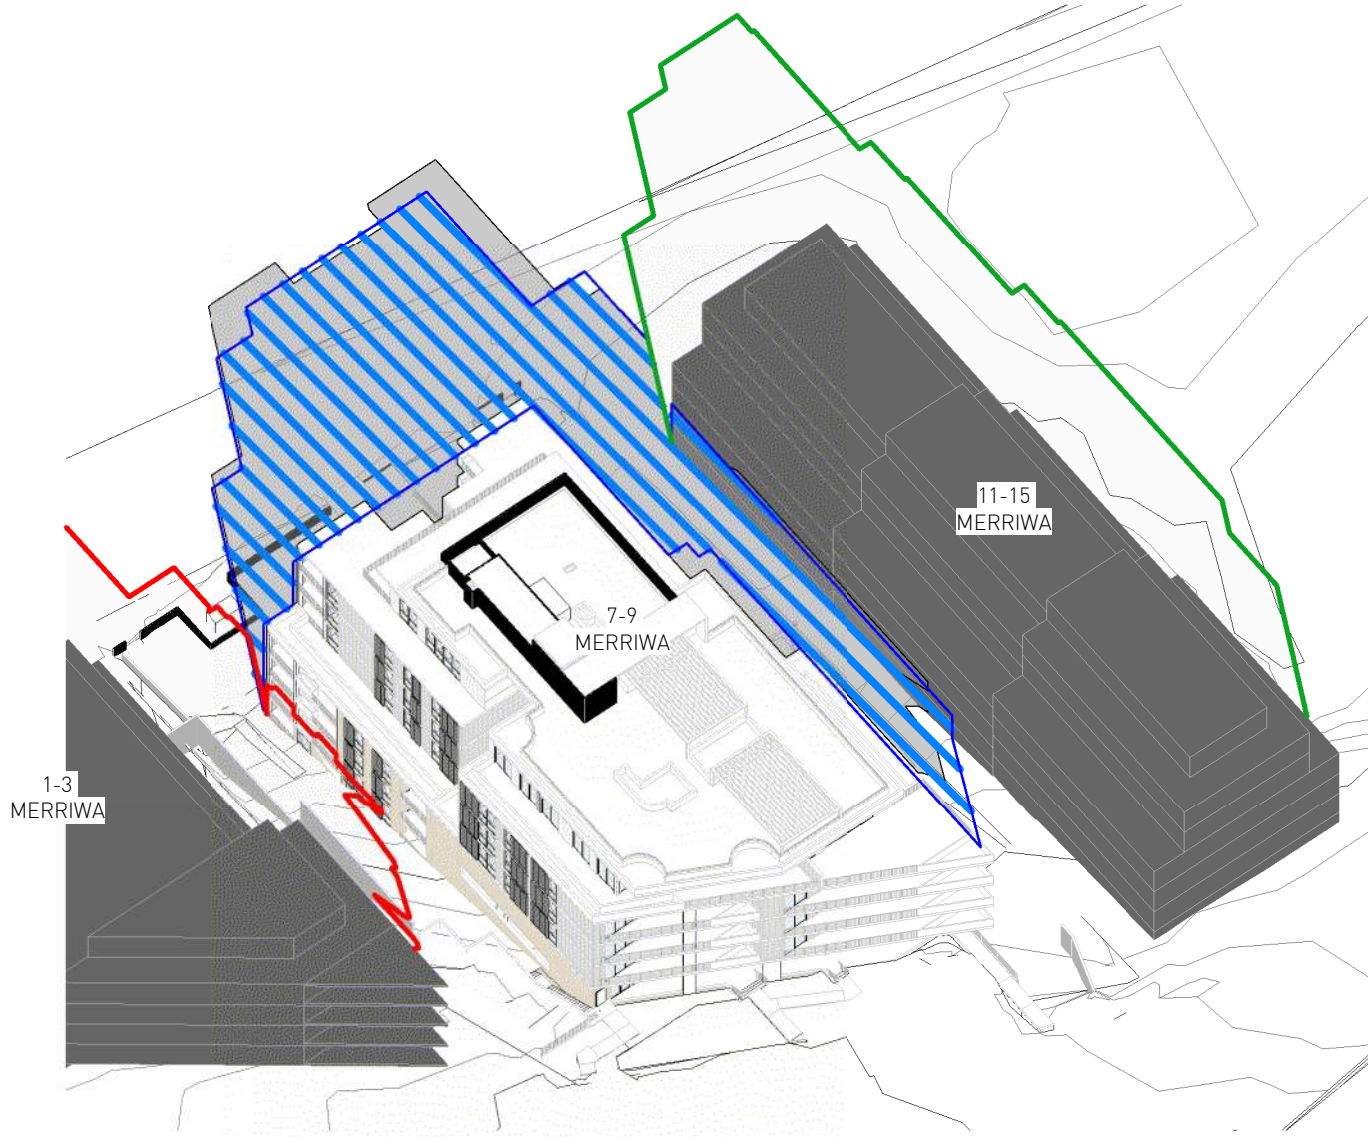


PROPOSED 21 June 11AM

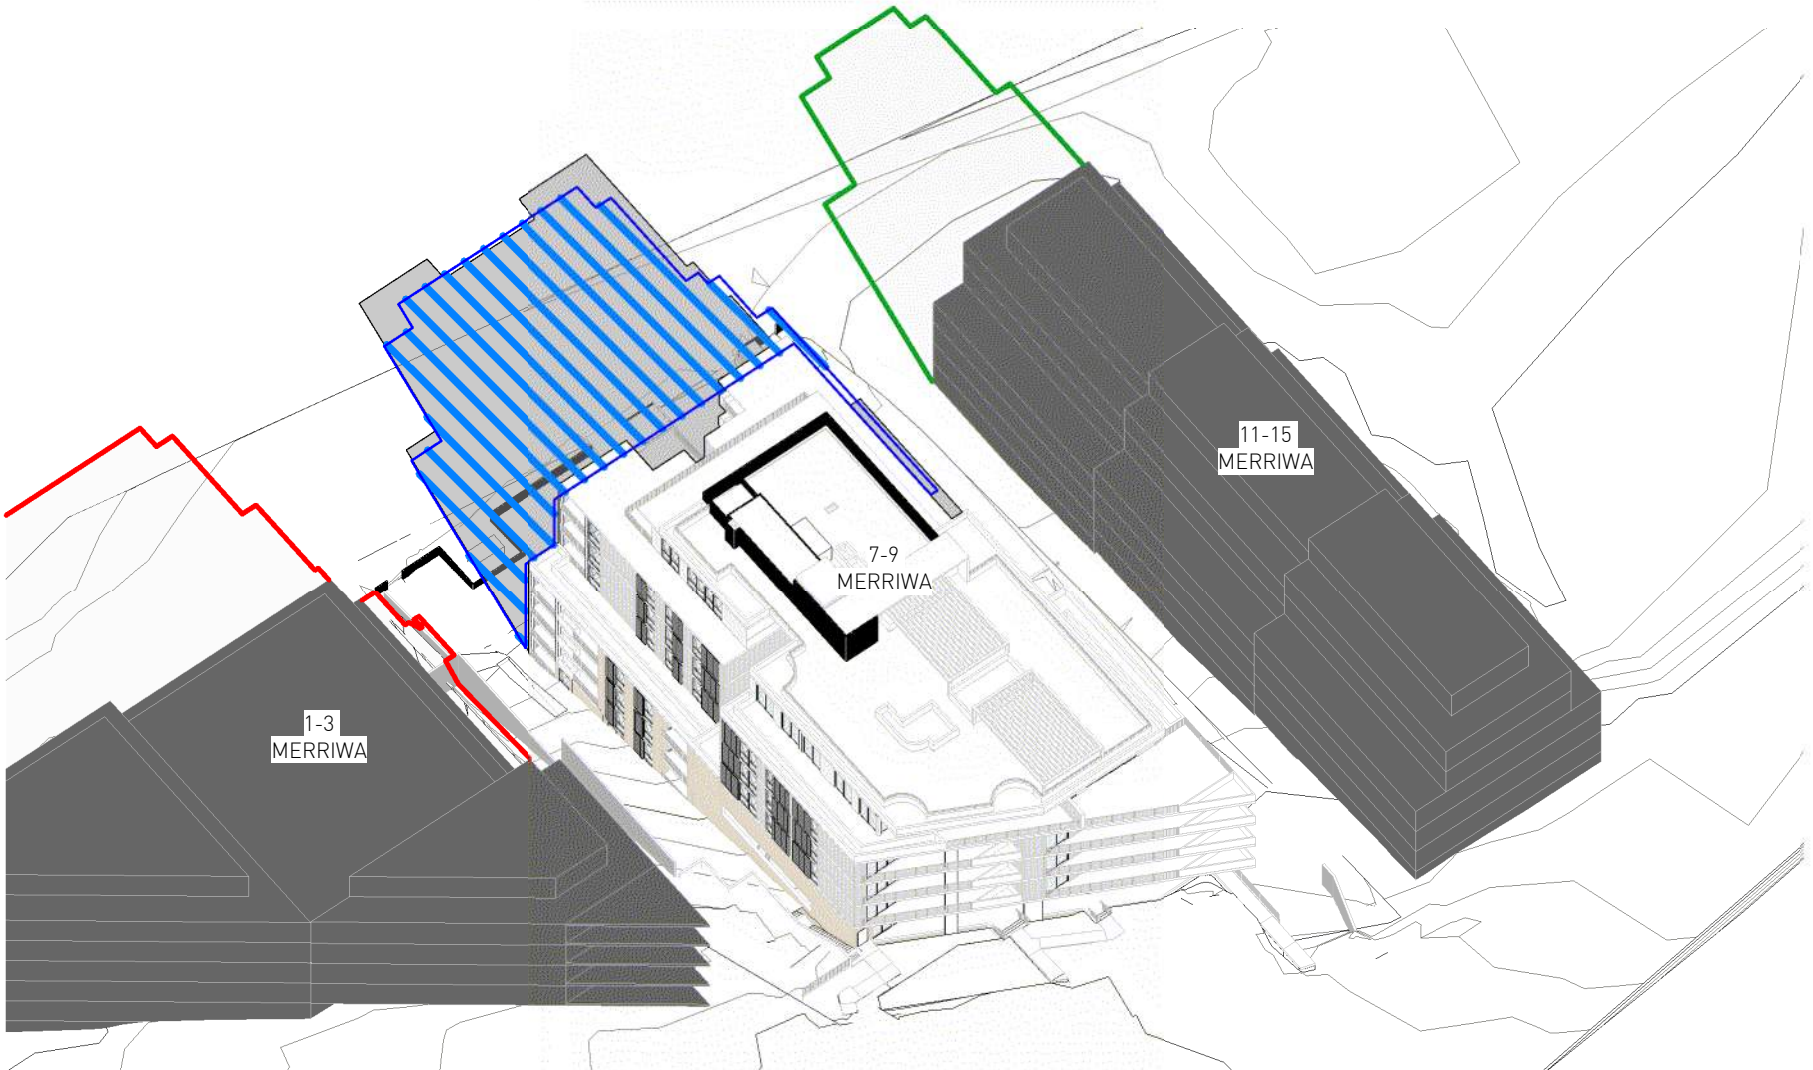


PROPOSED 21 June 12PM

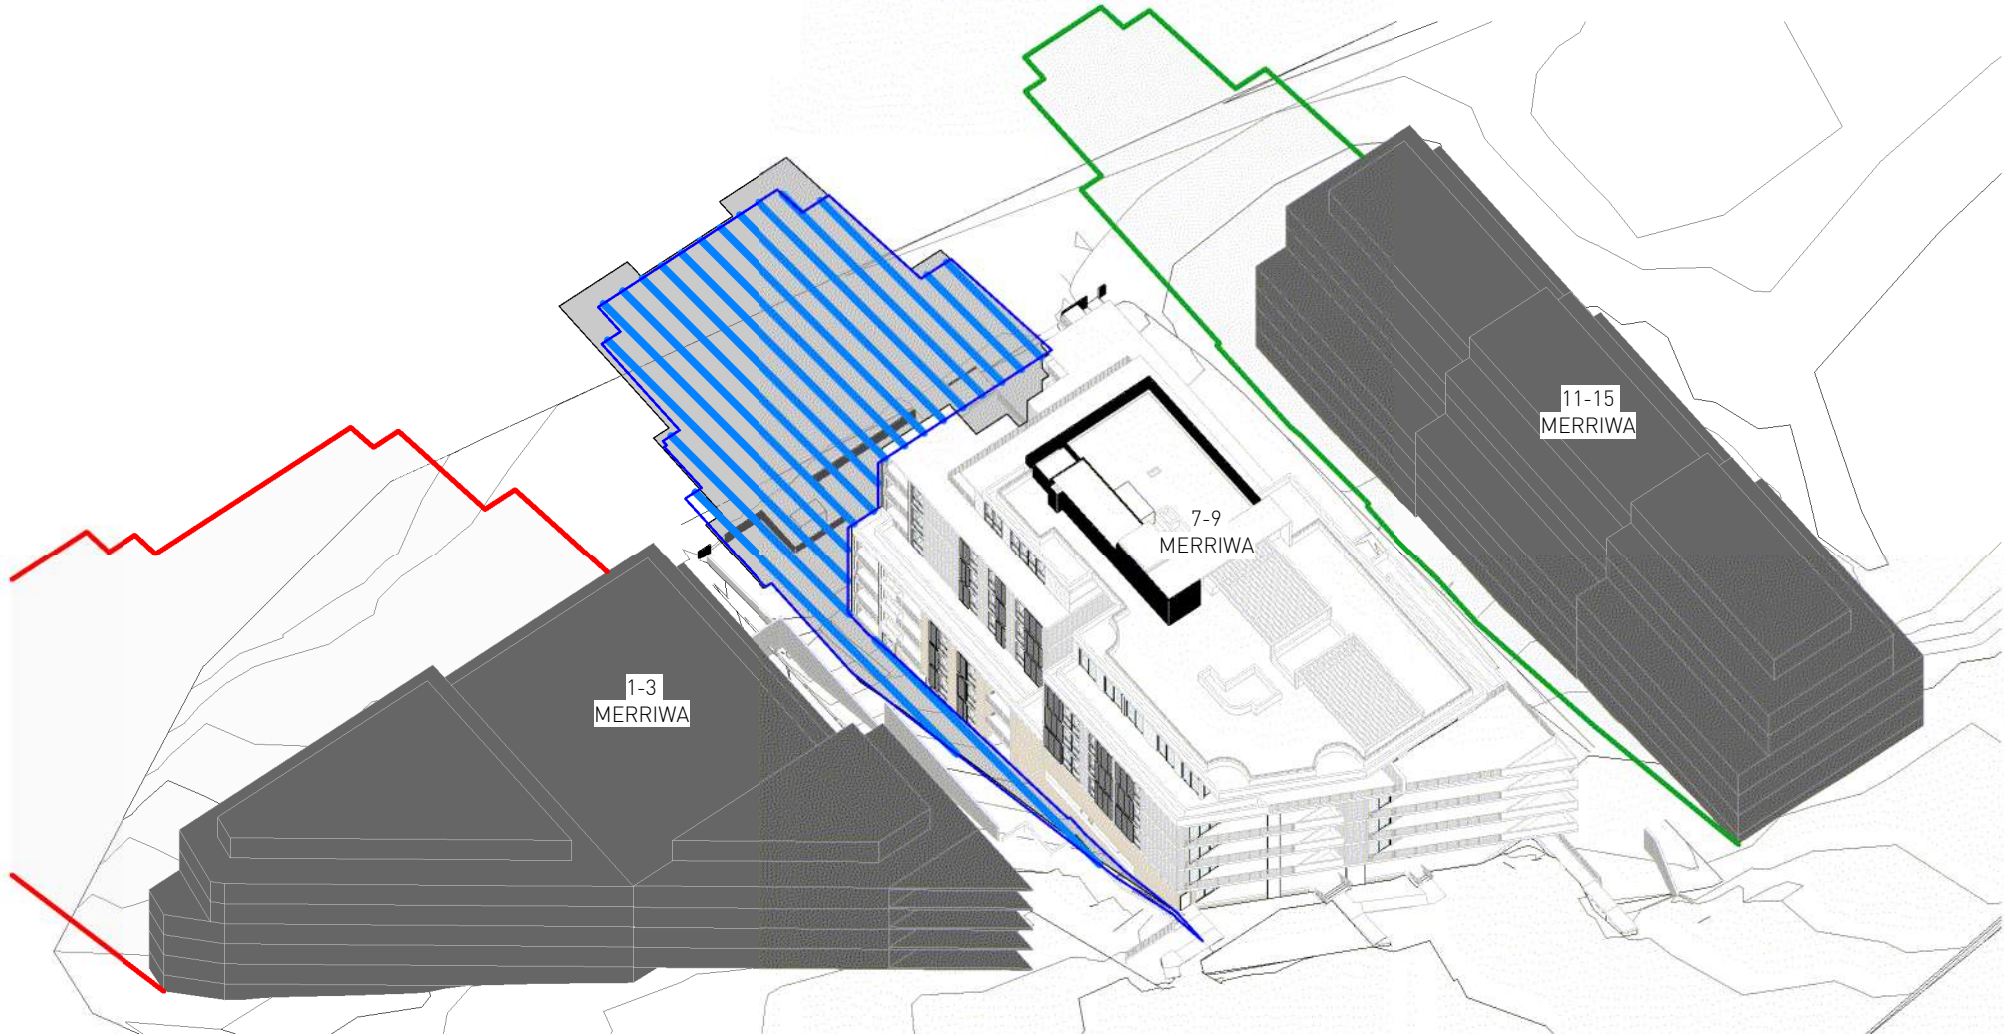

PROPOSED 21 June 1PM

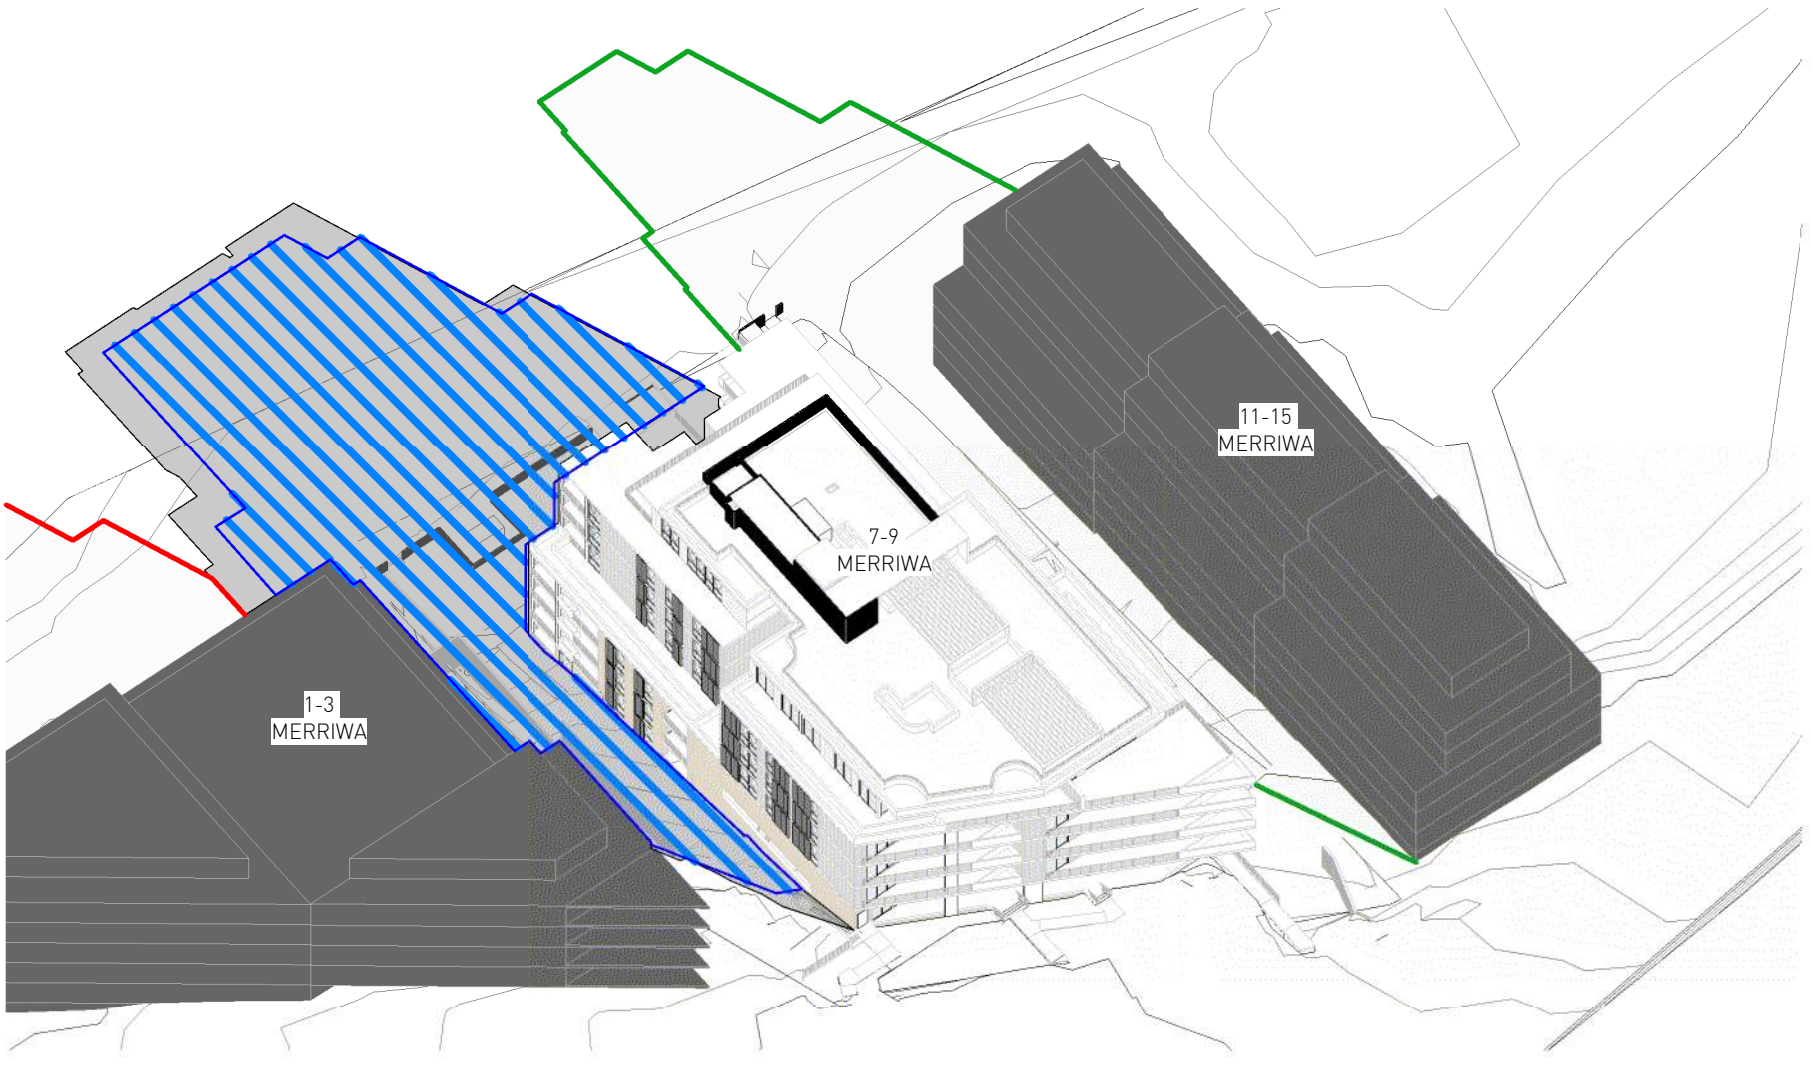

PROPOSED 21 June 2PM

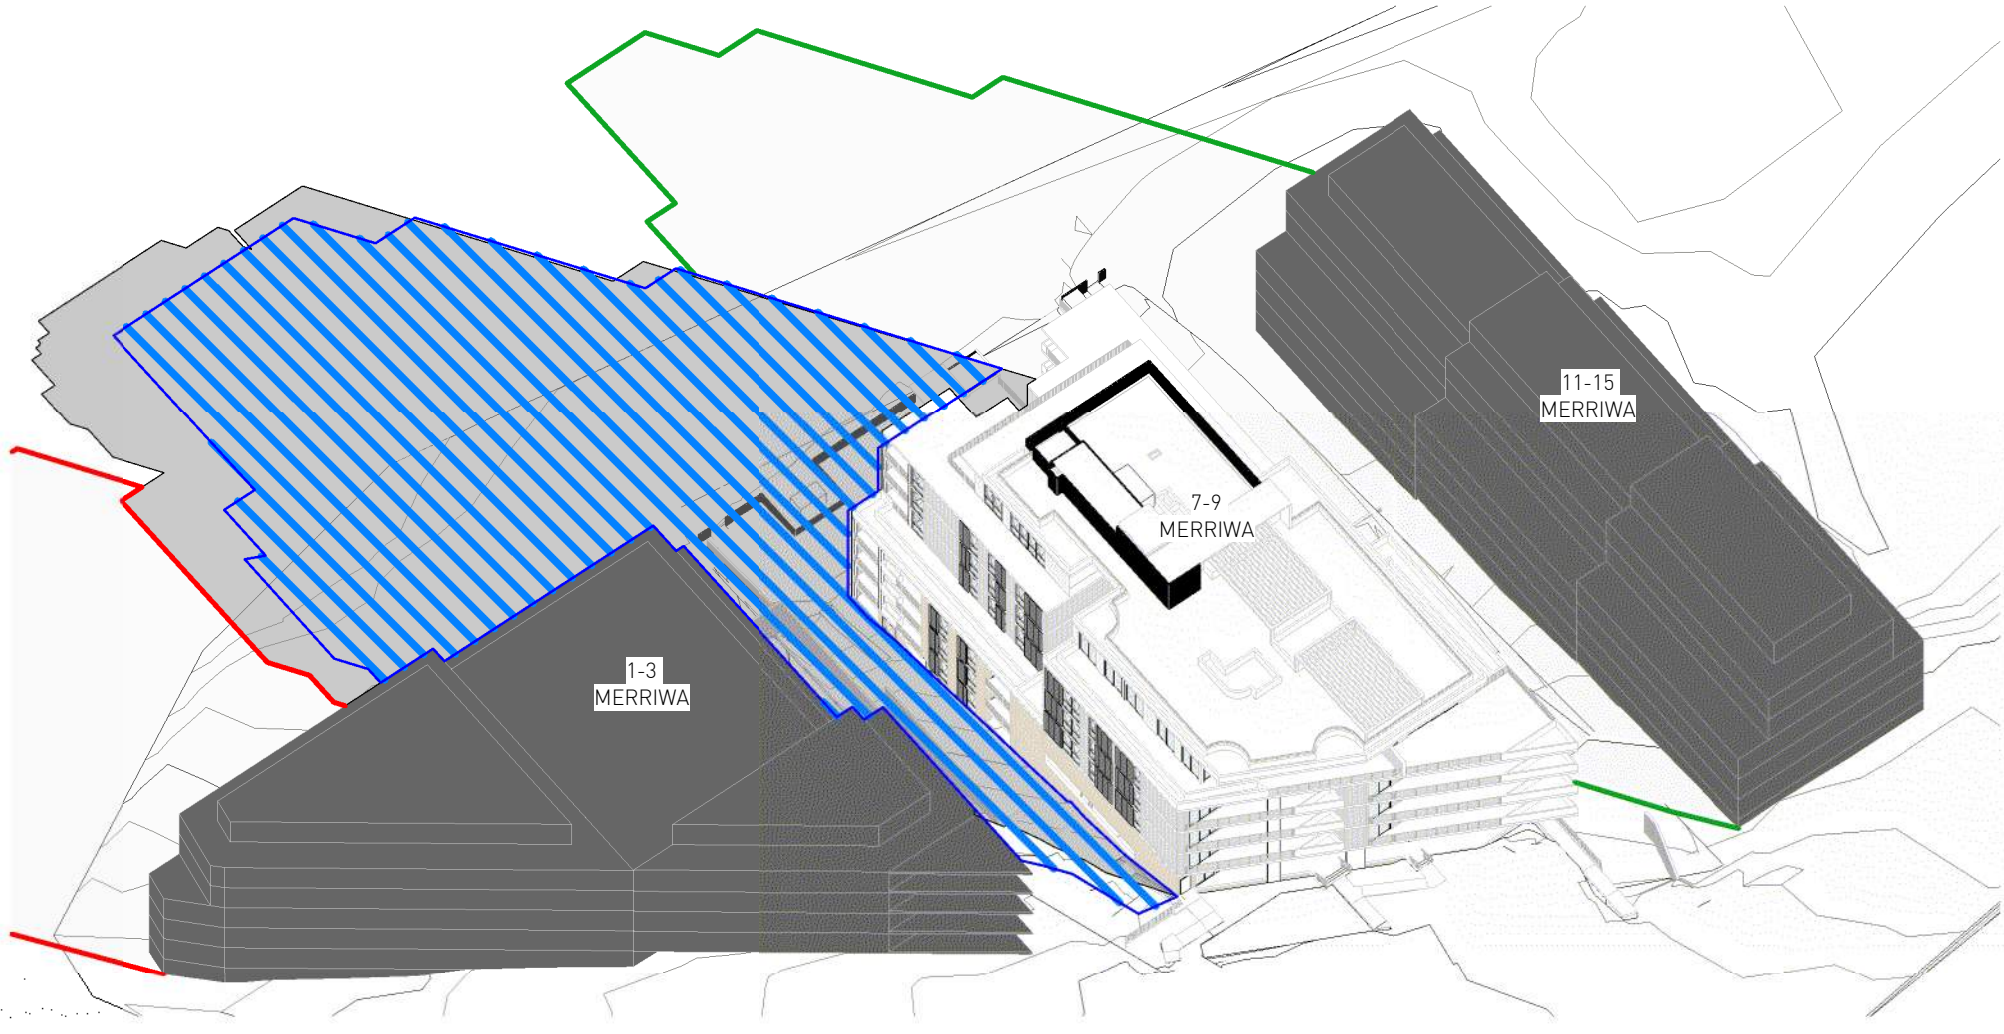

PROPOSED 21 June 3PM

- 1-3 MERRIWA ST
PROPOSED COMPLIANT
SHADOWS
- 11-15 MERRIWA ST
PROPOSED COMPLIANT
SHADOWS
- COMPLIANT SHADOWS
- PROPOSED SHADOWS

B	21/01/2025	AS PER SNPP RECORD OF DEFERRAL 20.12.24
A	04/11/2024	AS PER SNPP MEETING & COUNCIL EMAIL 30/10/24
No.	Date	Description

Nominated Architects:

Level 1, 1 Chandos Street
St Leonards 2065 NSW AUSTRALIA
t: 61 2 9264 5005
e: gta@gilestribe.com.au
Giles Tribe Pty Ltd ABN 50 001259 507

Mark G Broadley (5823)
Victor Schneider (11137)

Verify all dimensions on site prior to commencement of work.
Refer all discrepancies to the Architect for determination.
Use figured dimensions in preference to scaling.
This drawing is copyright and must not be retained, copied
or used without the written consent of Giles Tribe Architects.

Project:
**LOT 2 DP 566663
7-9 MERRIWA STREET**

GORDON

Drawing:
3D SHADOW DIAGRAMS 1

Status: **FOR DA APPROVAL**

Applicant: **FLIVE DEVELOPMENT PTY LTD**


Scale: **NTS** Job No: **22054** Drawing No: **DA408 B** Rev:

Sheet Size: **A1**


Date: **31/10/2024**

Drawn: **QT** Reviewed: **VS**


SHADOW DIAGRAMS BASED ON INTERPOLATED TOPOGRAPHY & HEIGHT PLANE

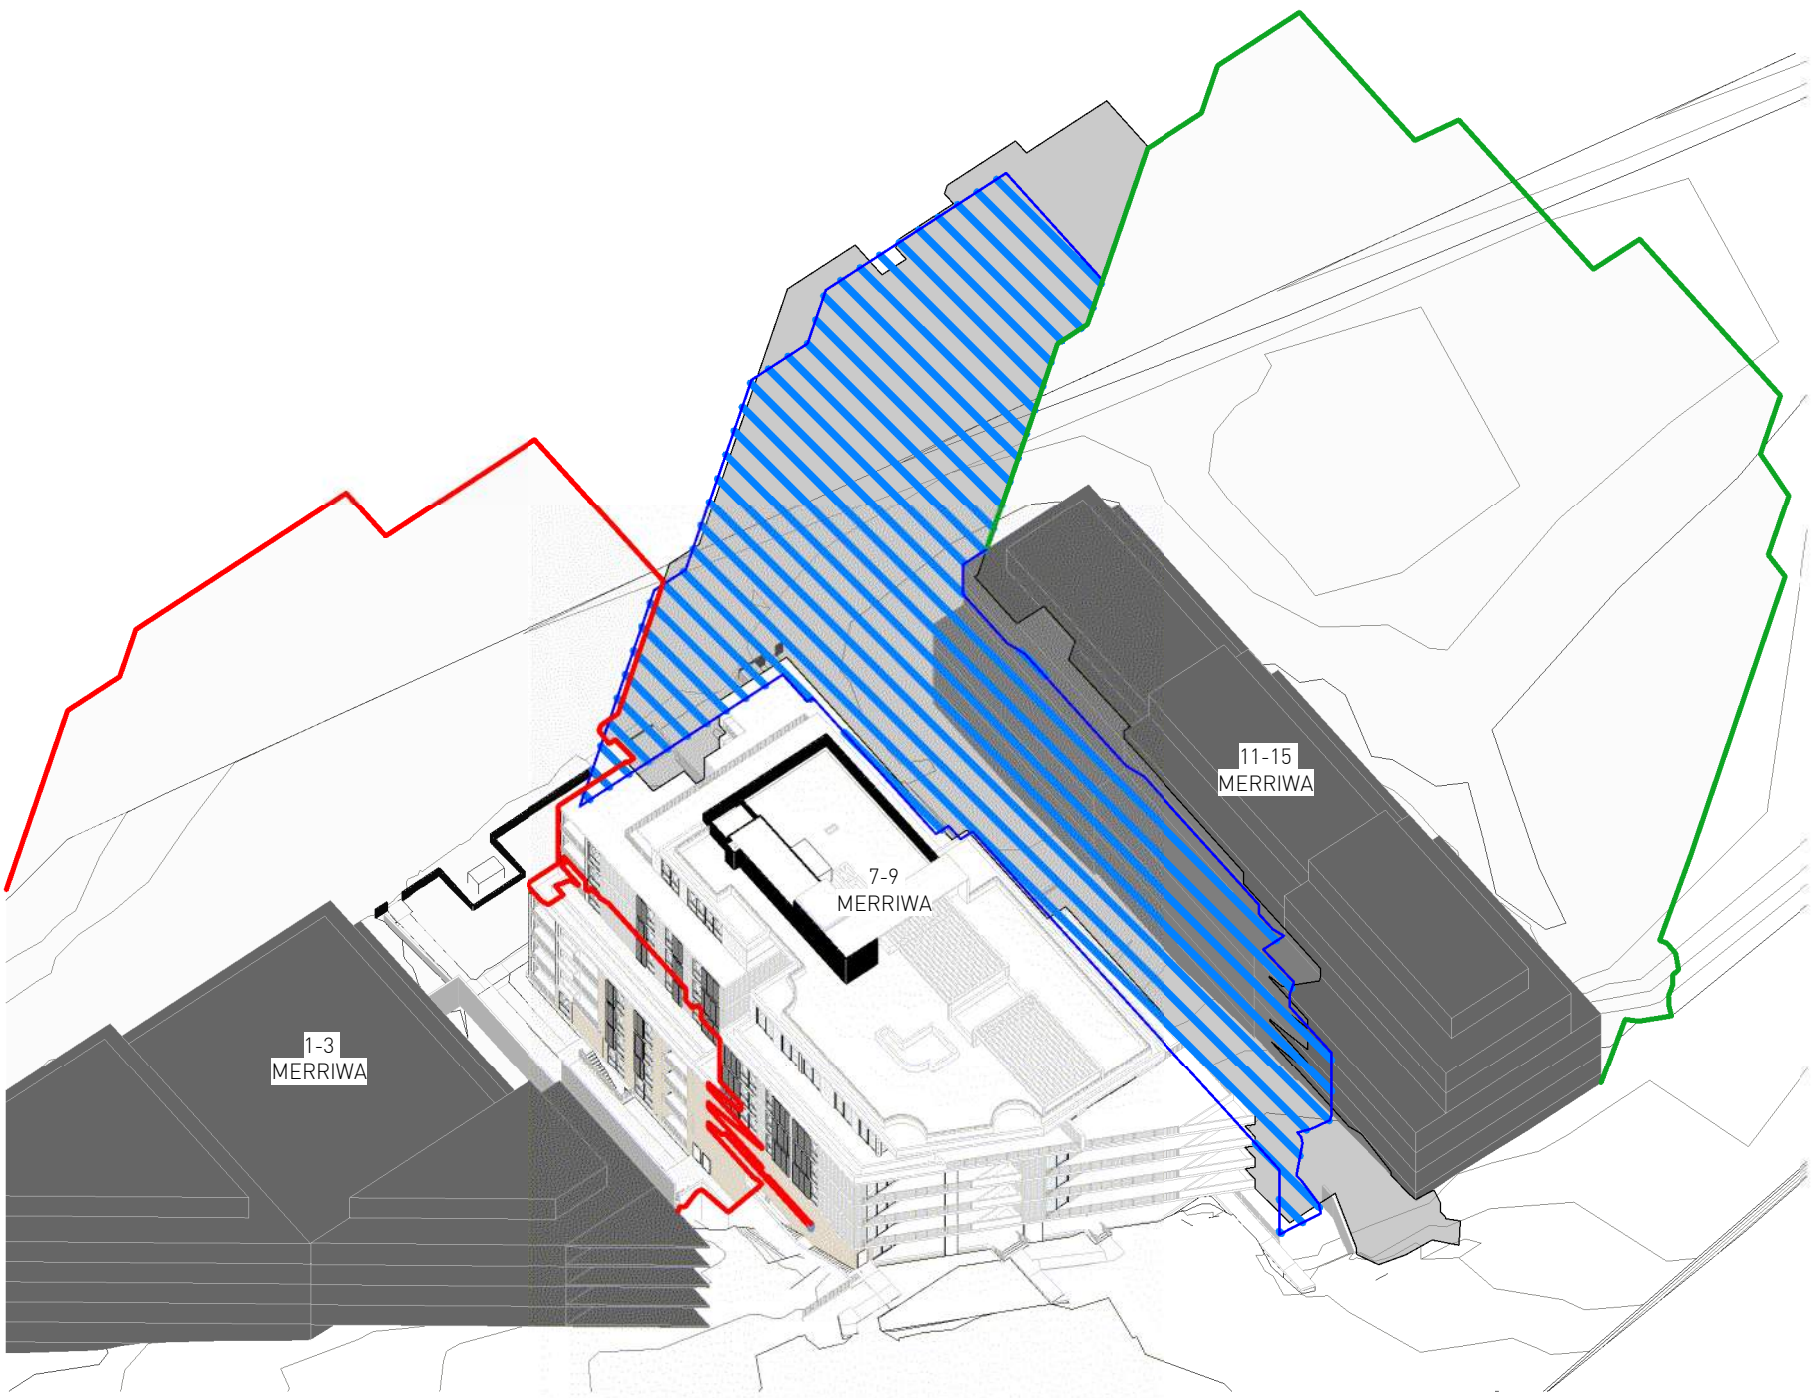


PROPOSED 21 June 9AM

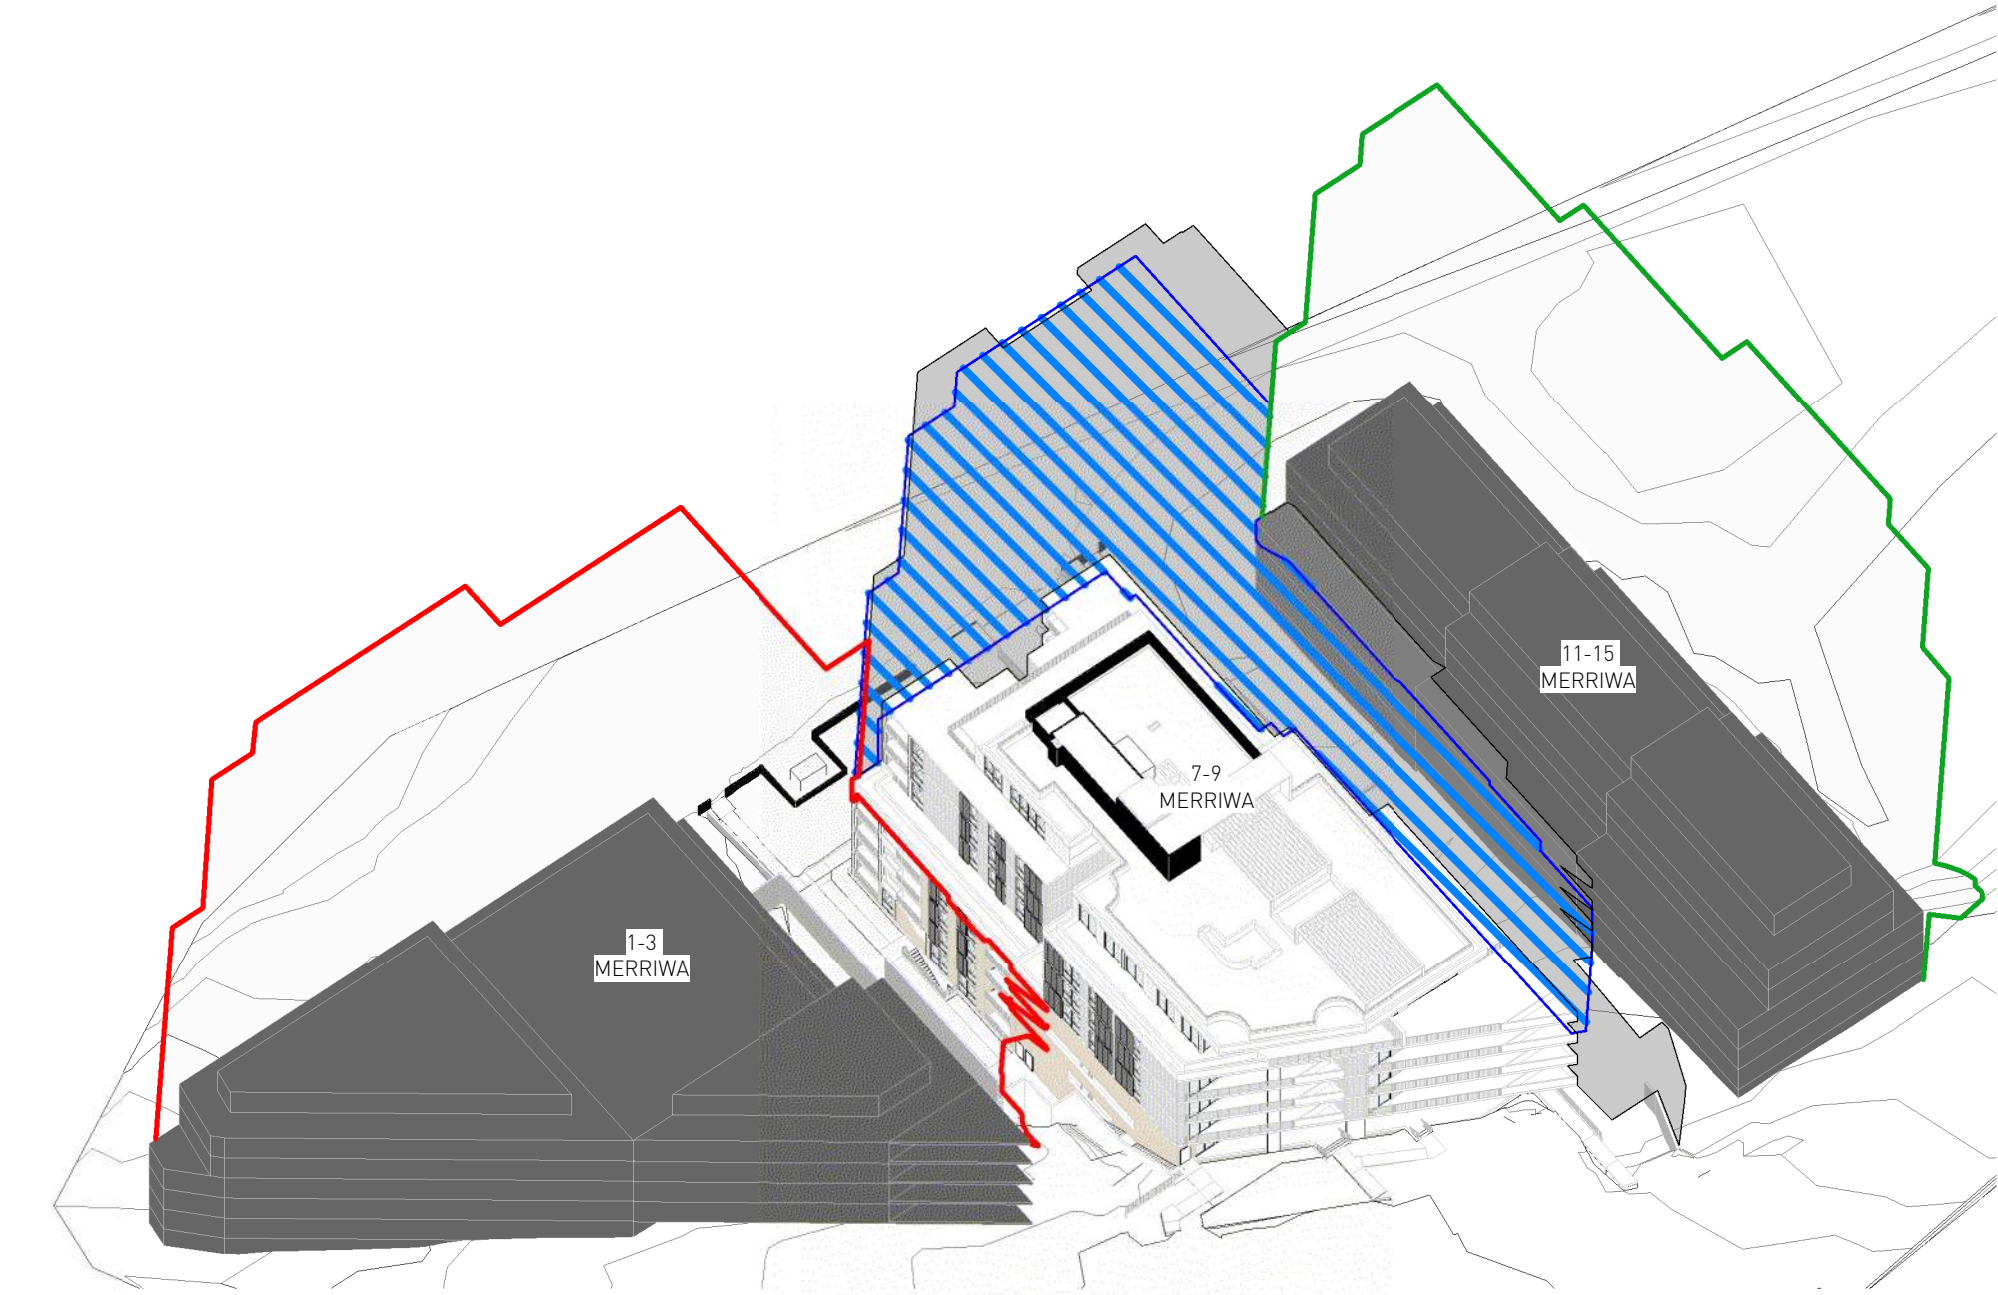


PROPOSED 21 June 10AM

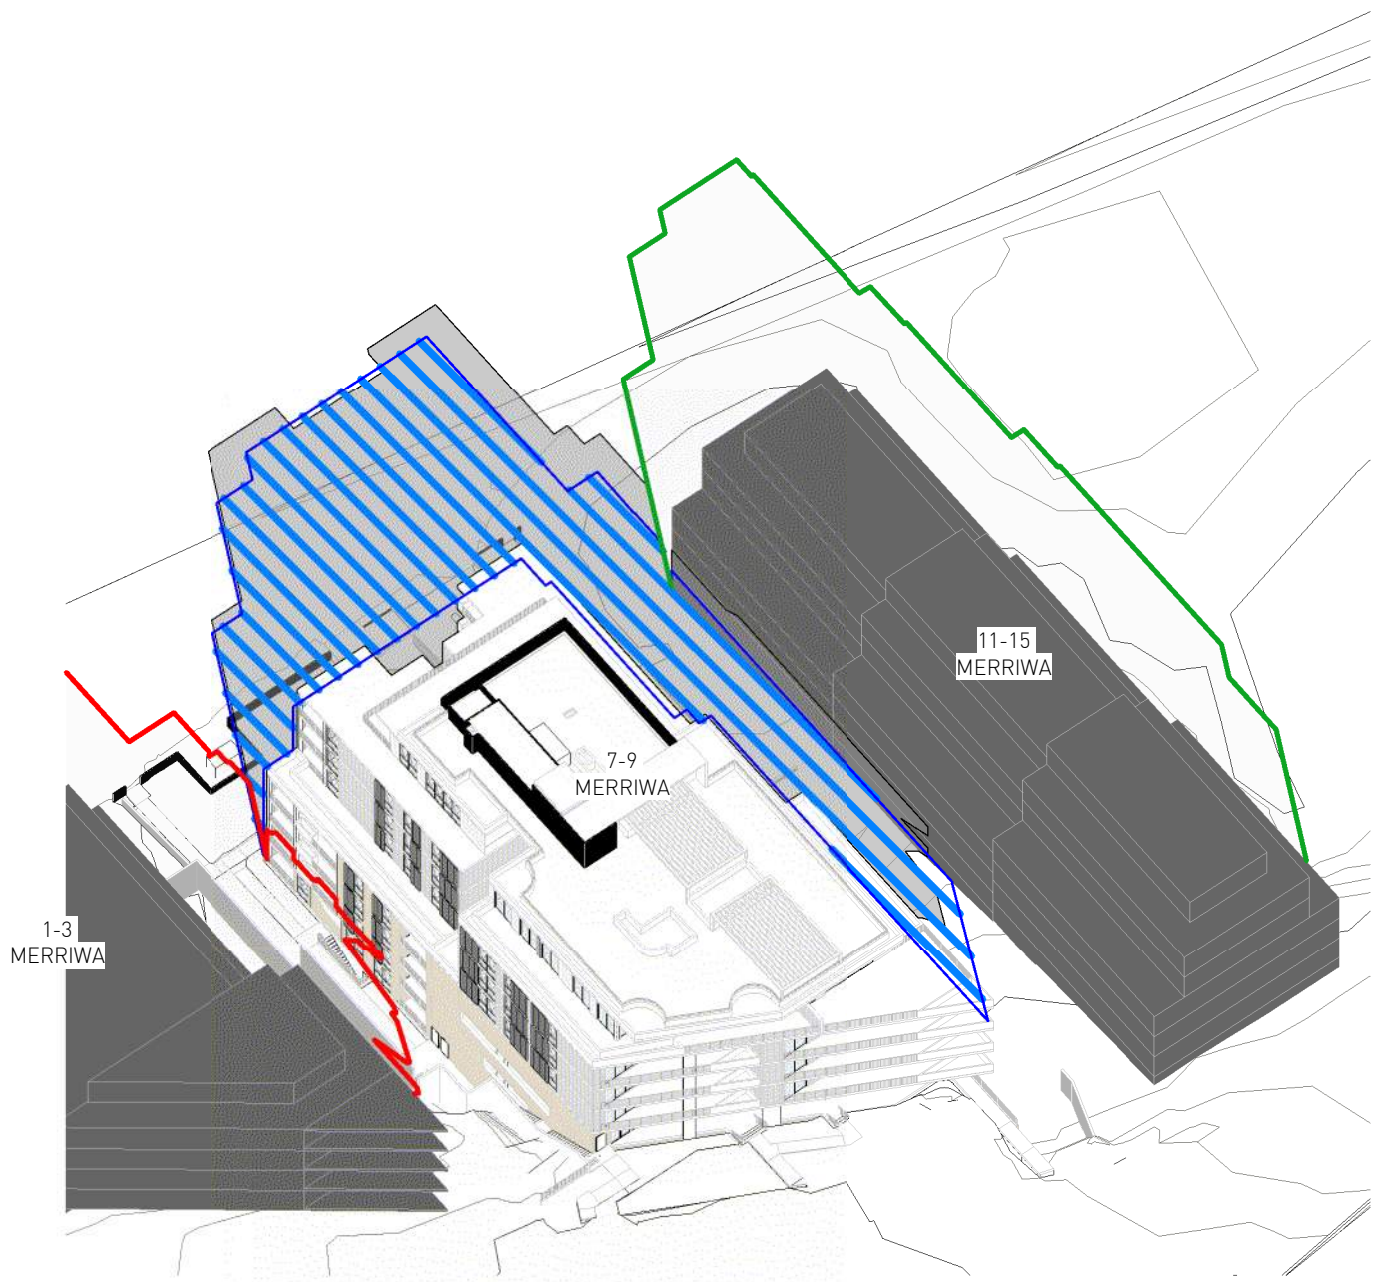


PROPOSED 21 June 11AM

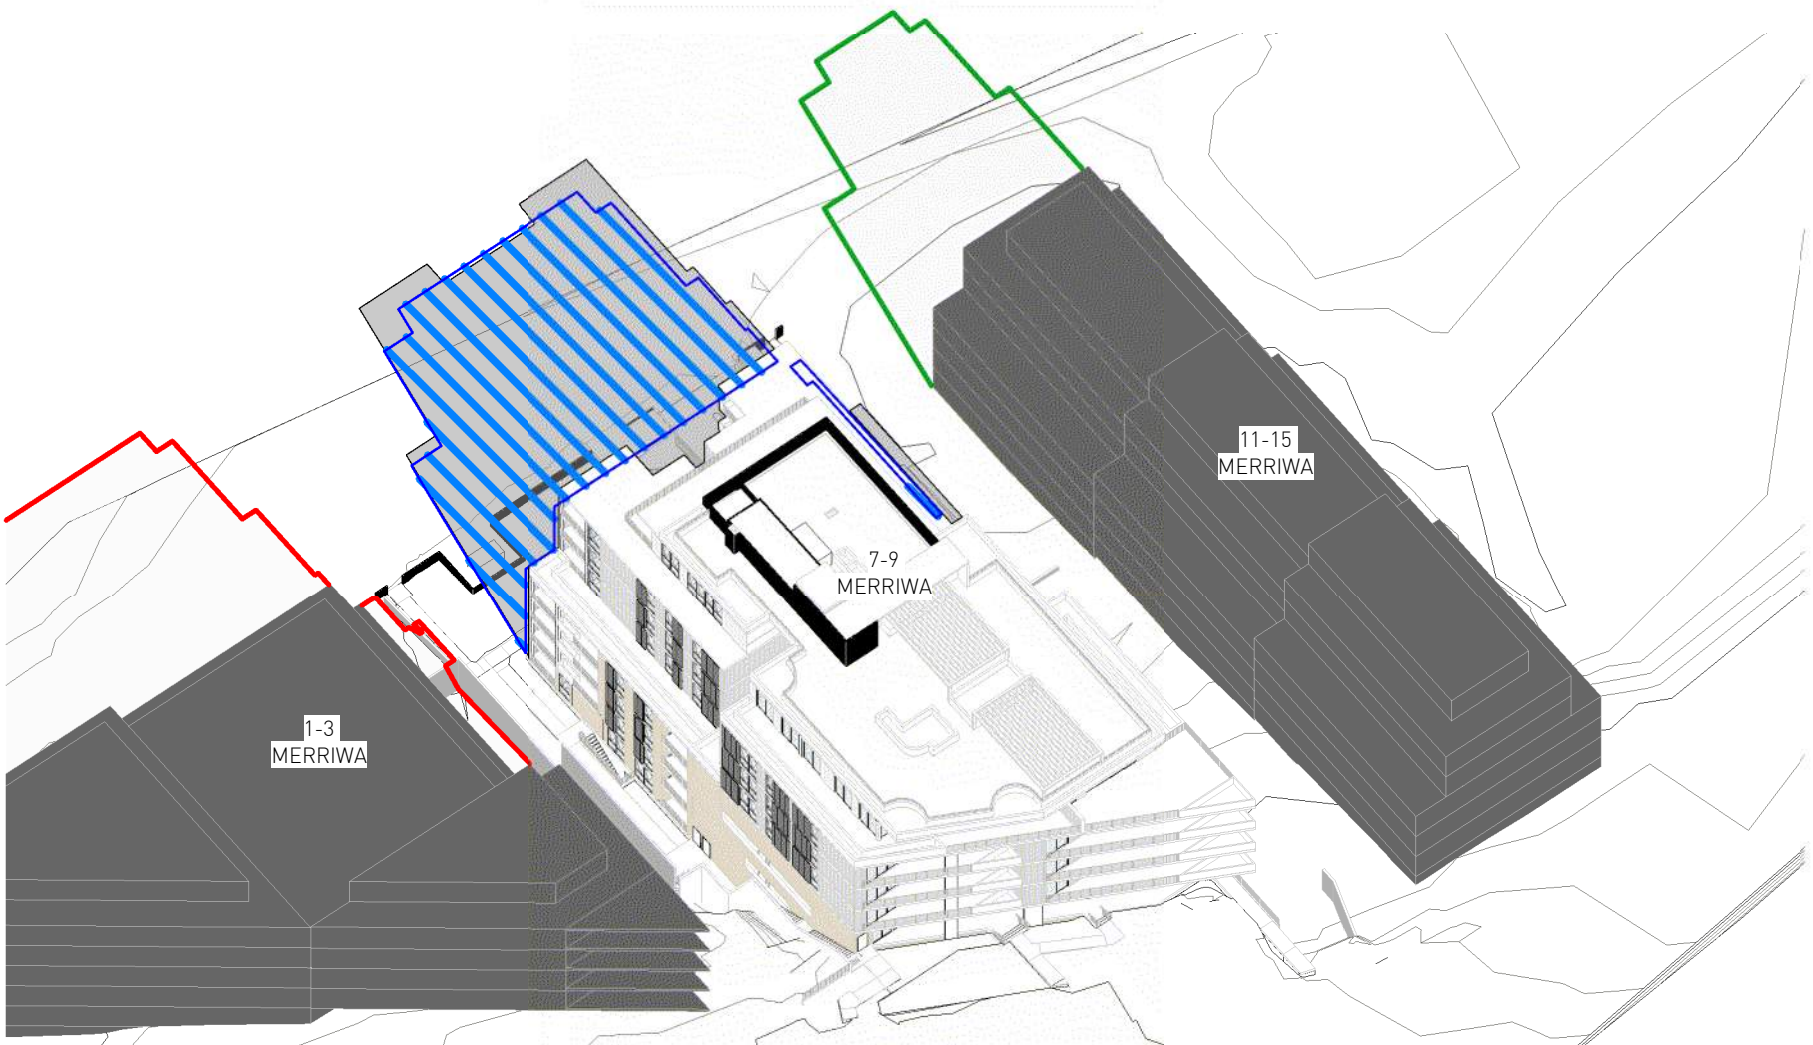


PROPOSED 21 June 12PM

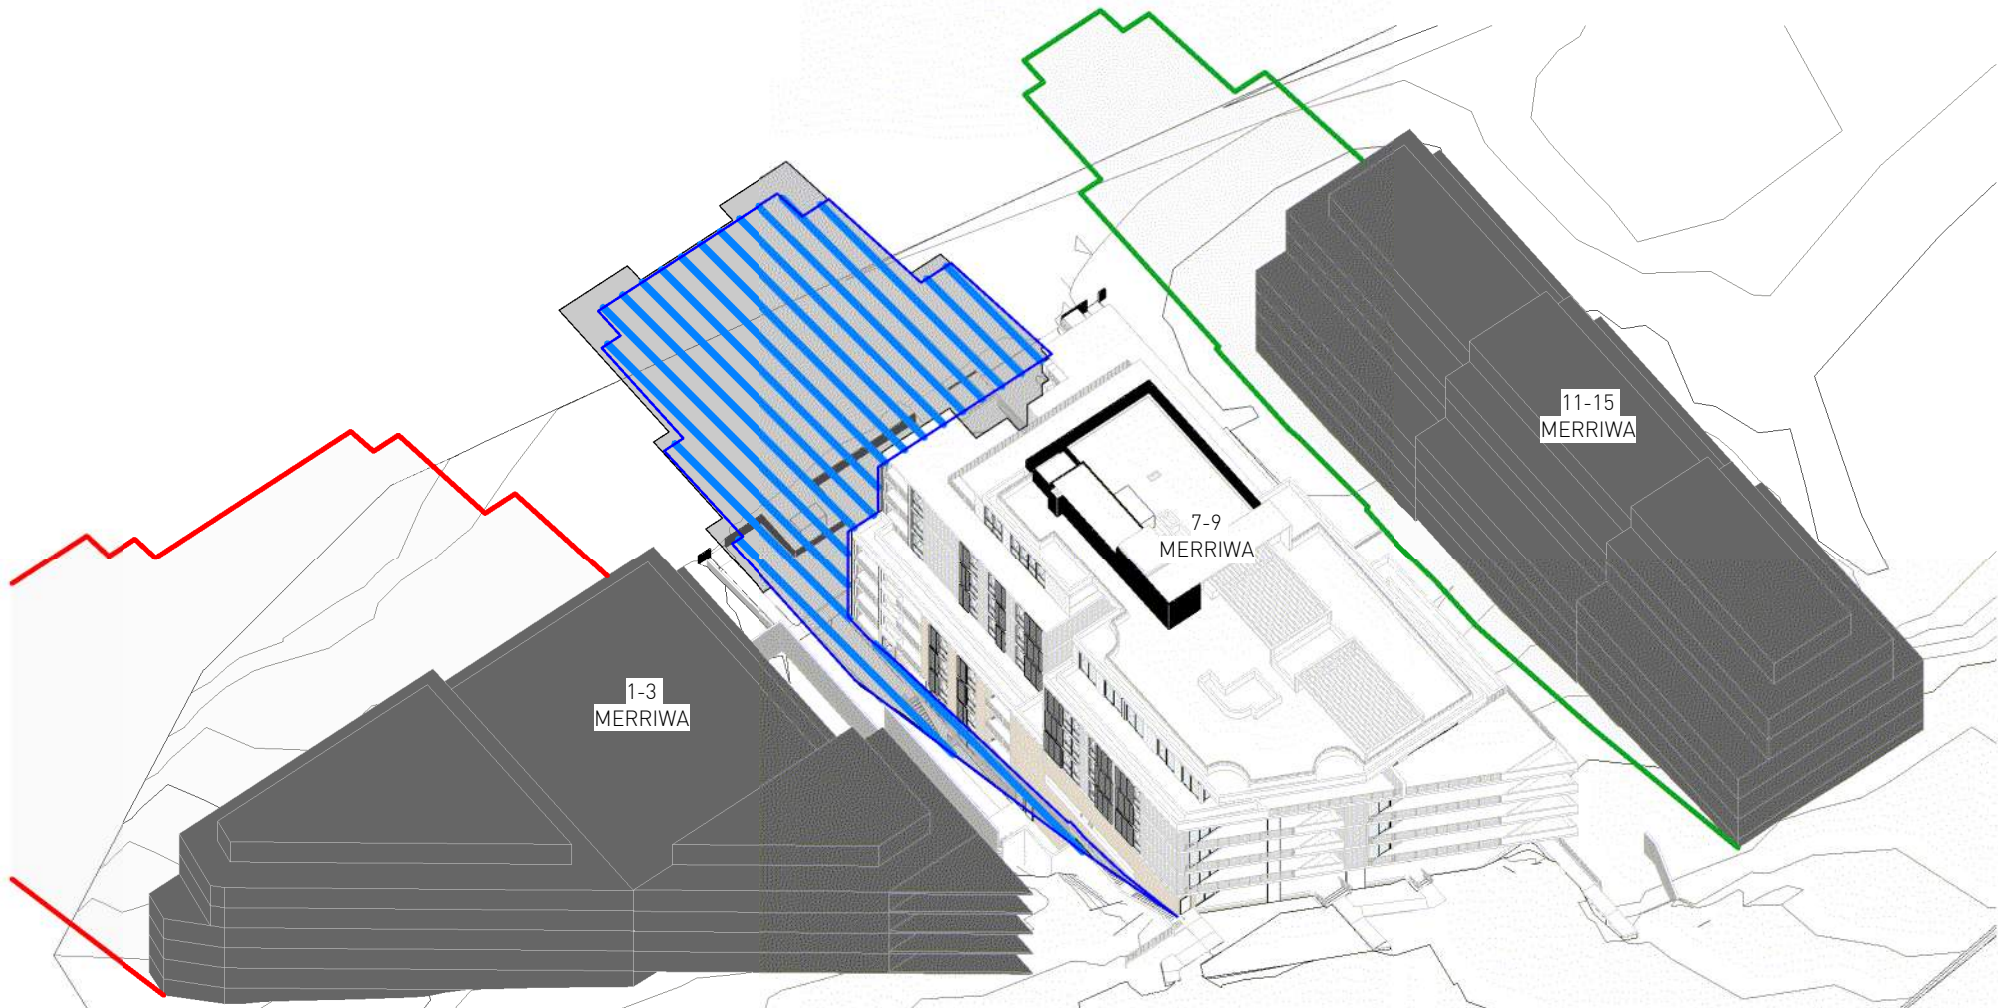

PROPOSED 21 June 1PM

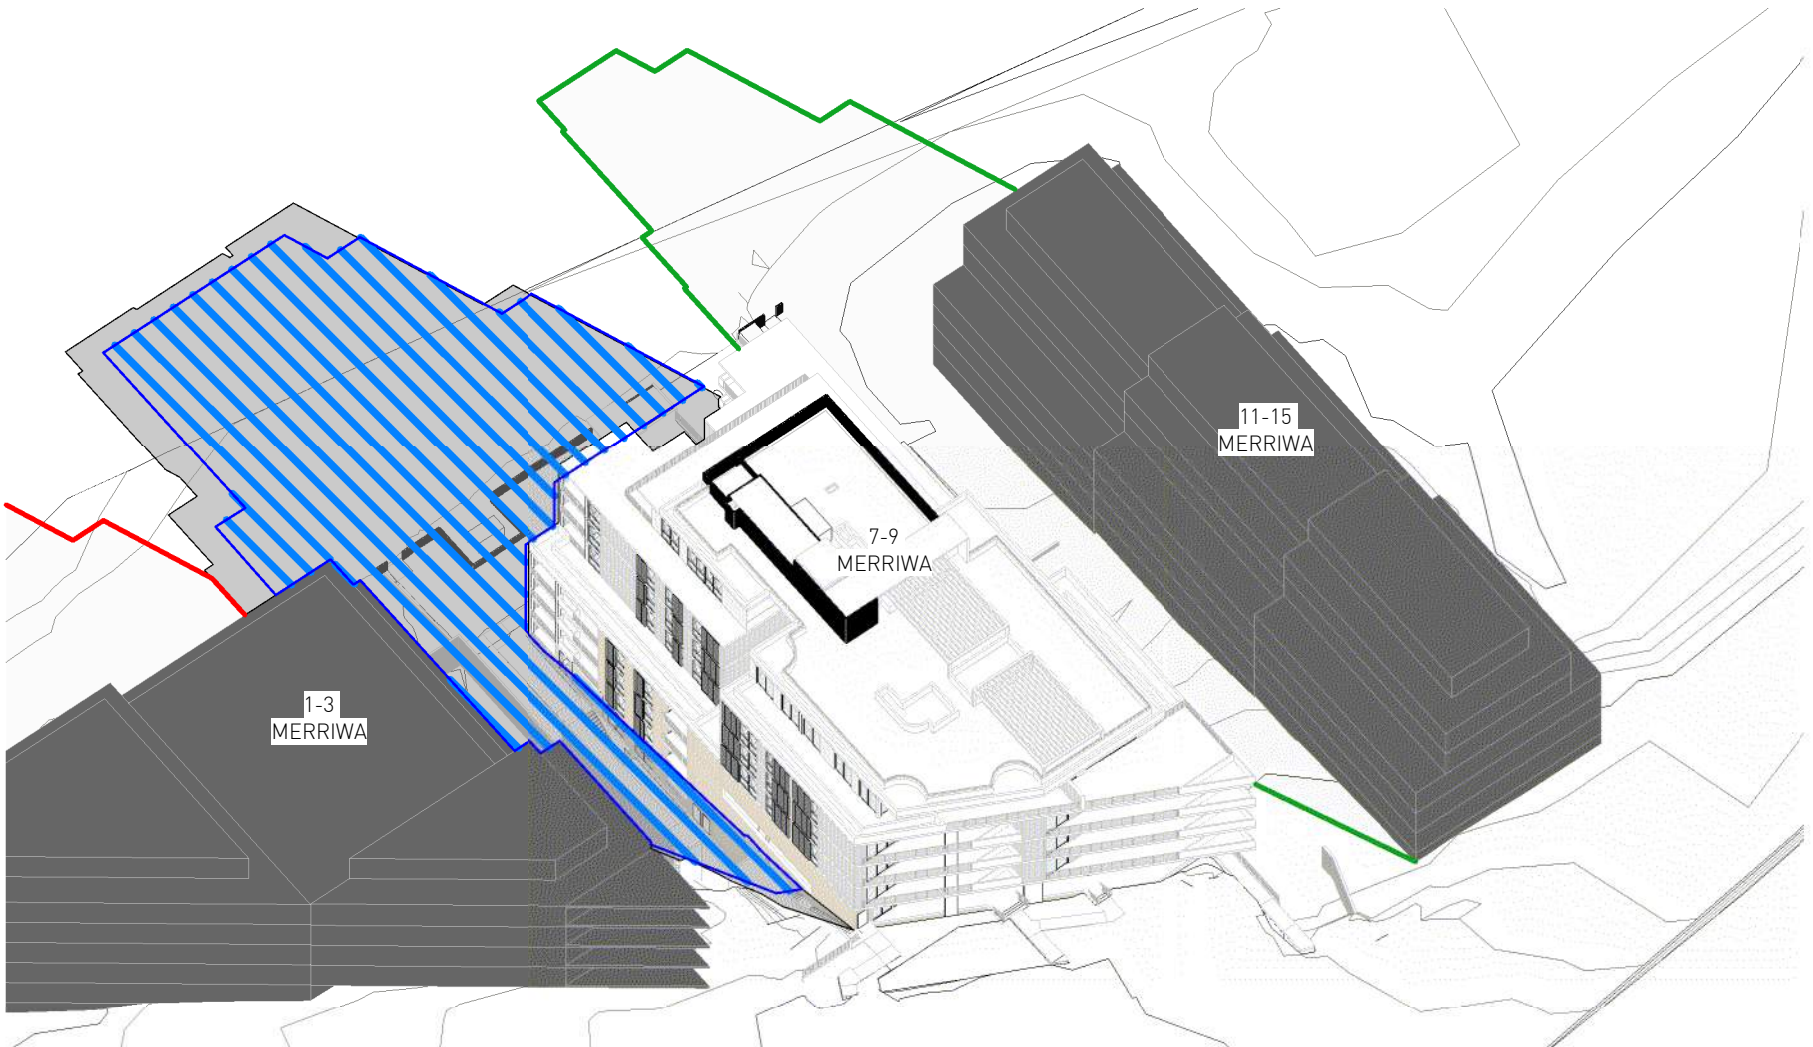

PROPOSED 21 June 2PM

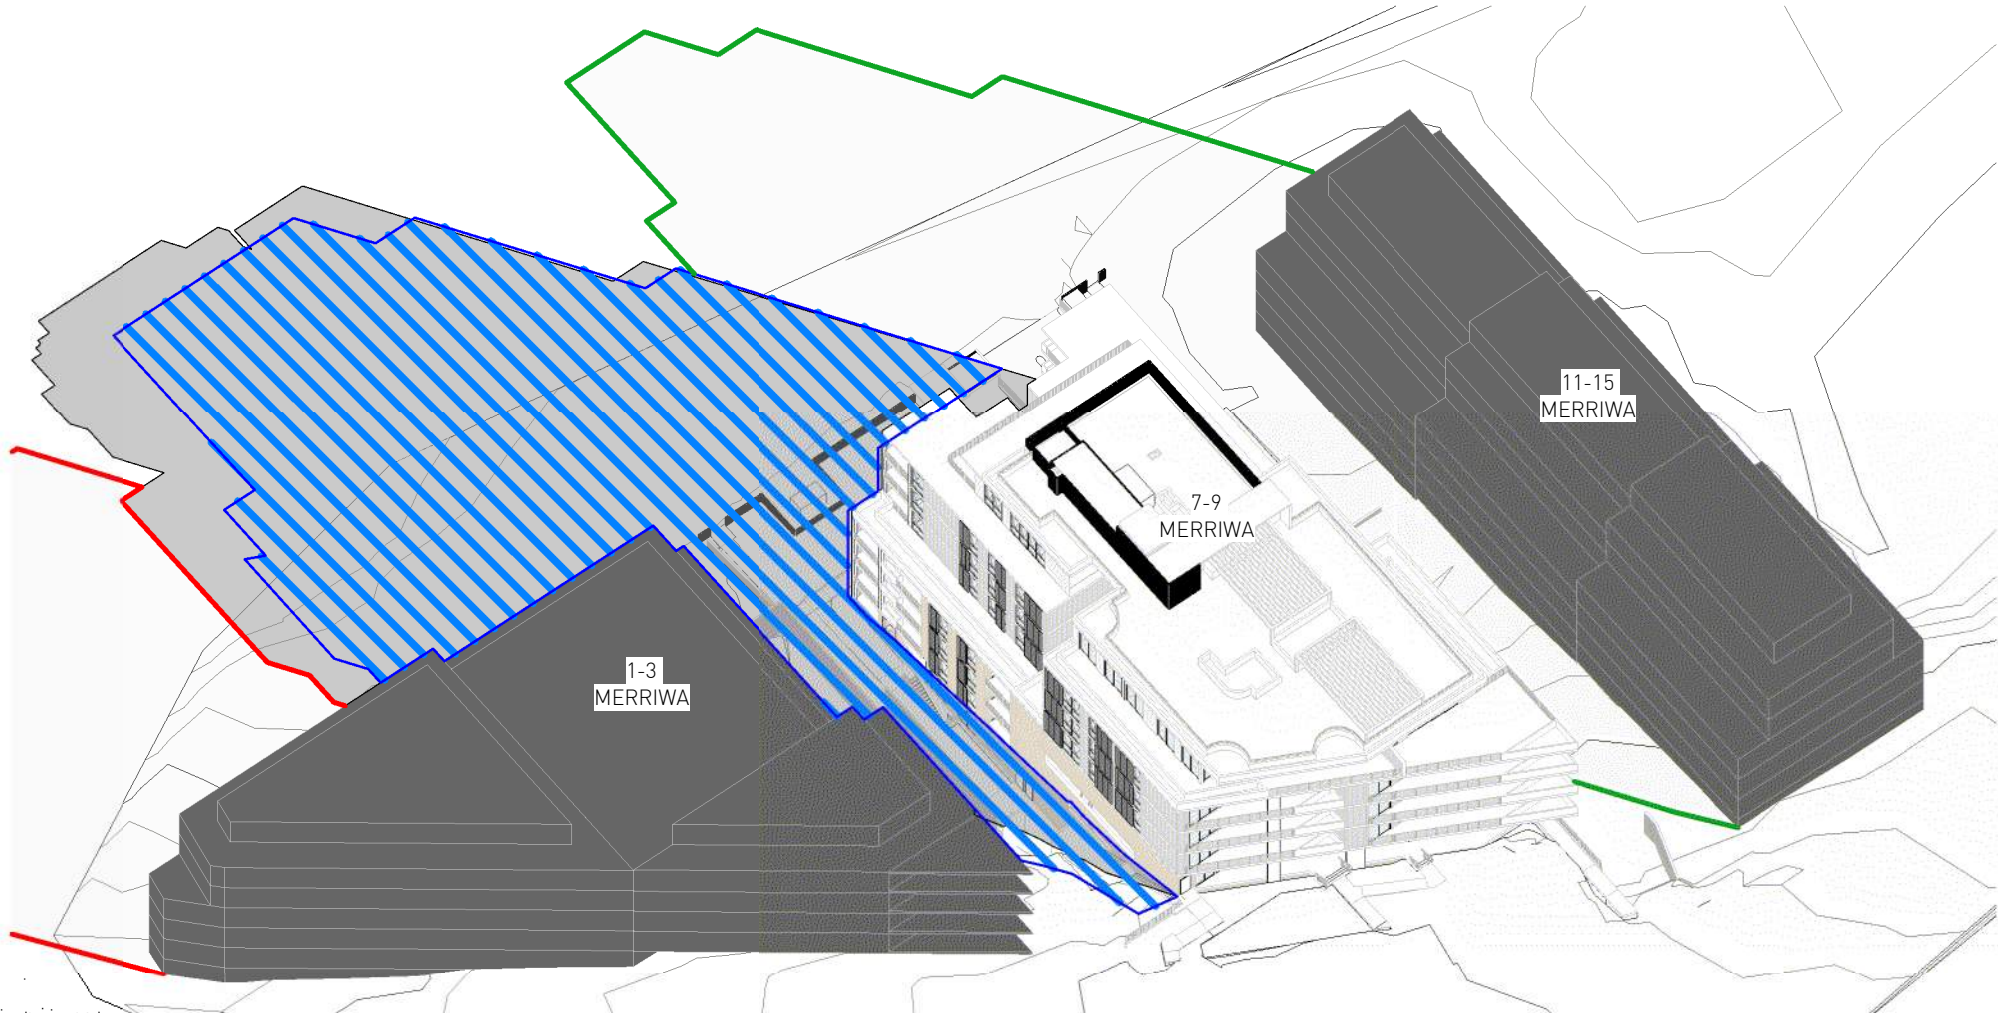

PROPOSED 21 June 3PM

- 1-3 MERRIWA ST
PROPOSED COMPLIANT
SHADOWS
- 11-15 MERRIWA ST
PROPOSED COMPLIANT
SHADOWS
- COMPLIANT SHADOWS
- PROPOSED SHADOWS

SHADOW DIAGRAMS BASED ON EXISTING TOPOGRAPHY & HEIGHT PLANE

B	21/01/2025	AS PER SNPP RECORD OF DEFERRAL 20.12.24
A	04/11/2024	AS PER SNPP MEETING & COUNCIL EMAIL 30/10/24
No.	Date	Description

Amendments

GILES TRIBE
Level 1, 1 Chandos Street
St Leonards 2065 NSW AUSTRALIA
t: 61 2 9264 5005
e: gta@gilestribe.com.au
Giles Tribe Pty Ltd ABN 50 001259 507

Nominated Architects: Mark G Broadley (5823)
Victor Schneider (11137)

Verify all dimensions on site prior to commencement of work.
Refer all discrepancies to the Architect for determination.
Use figured dimensions in preference to scaling.
This drawing is copyright and must not be retained, copied
or used without the written consent of Giles Tribe Architects.

Project:
**LOT 2 DP 566663
7-9 MERRIWA STREET**

GORDON

Drawing:
3D SHADOW DIAGRAMS 2

Status:

Scale: 1 : 25

Job No. 22054

Drawing No. DA409 B


Rev.

Sheet Size: A1


Date: 31/10/2024

Drawn: QT


Reviewed: VS

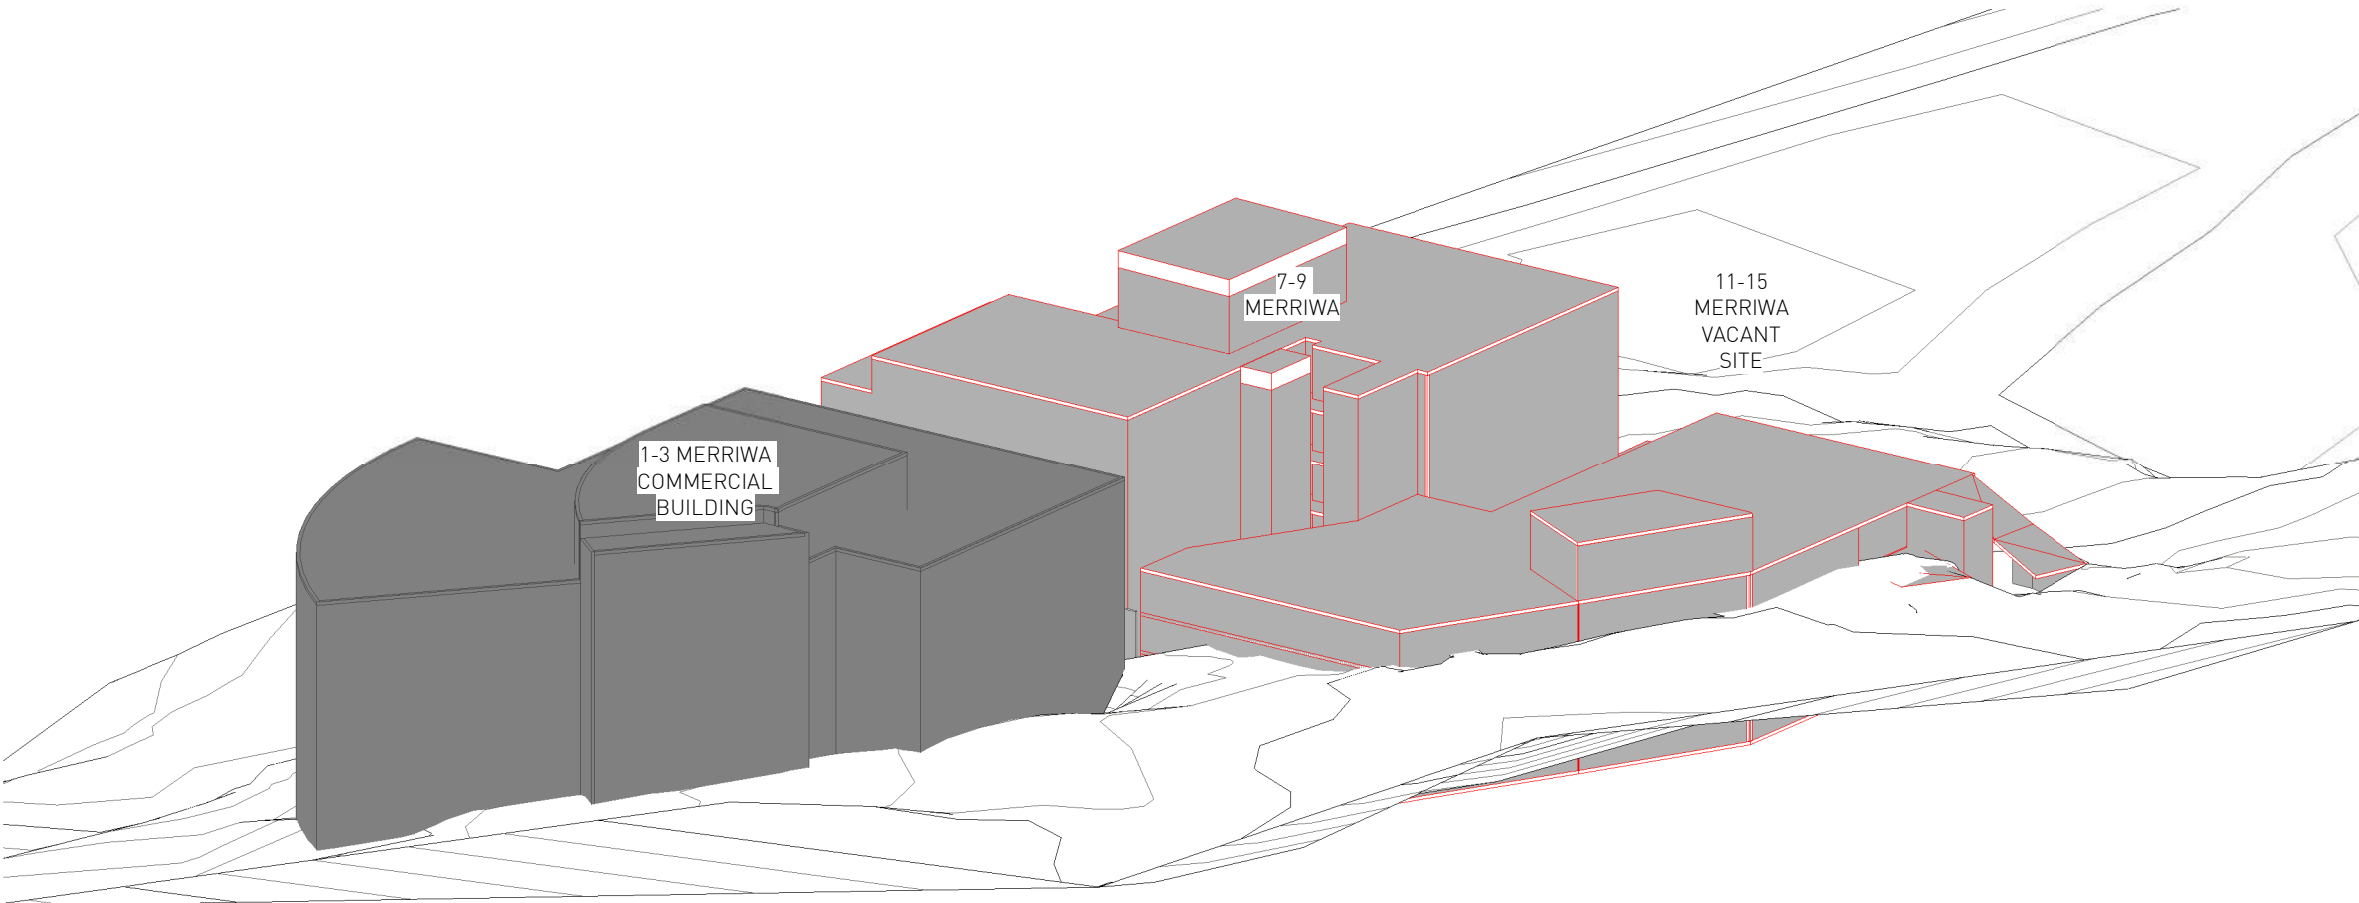

21 June 9AM

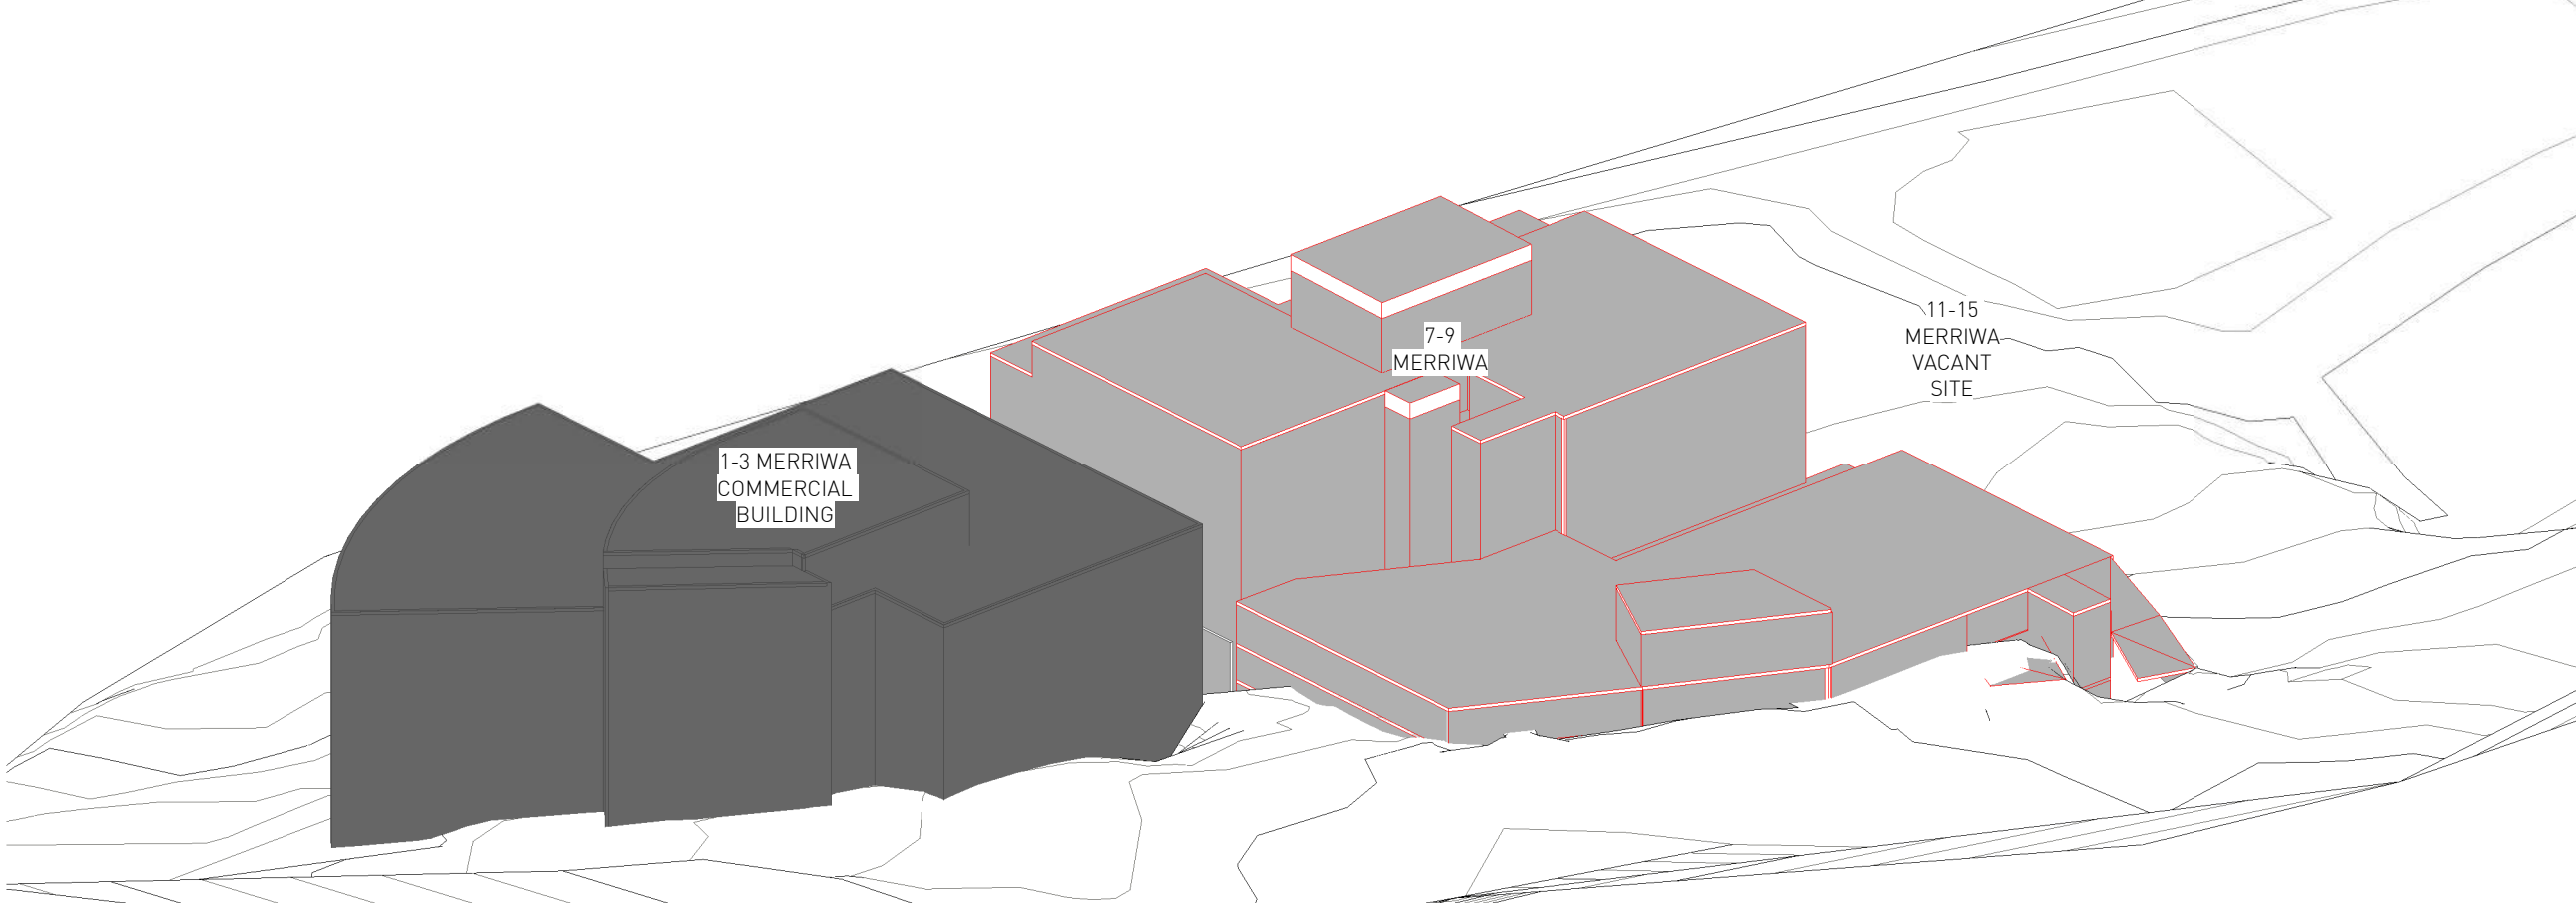

21 June 10AM

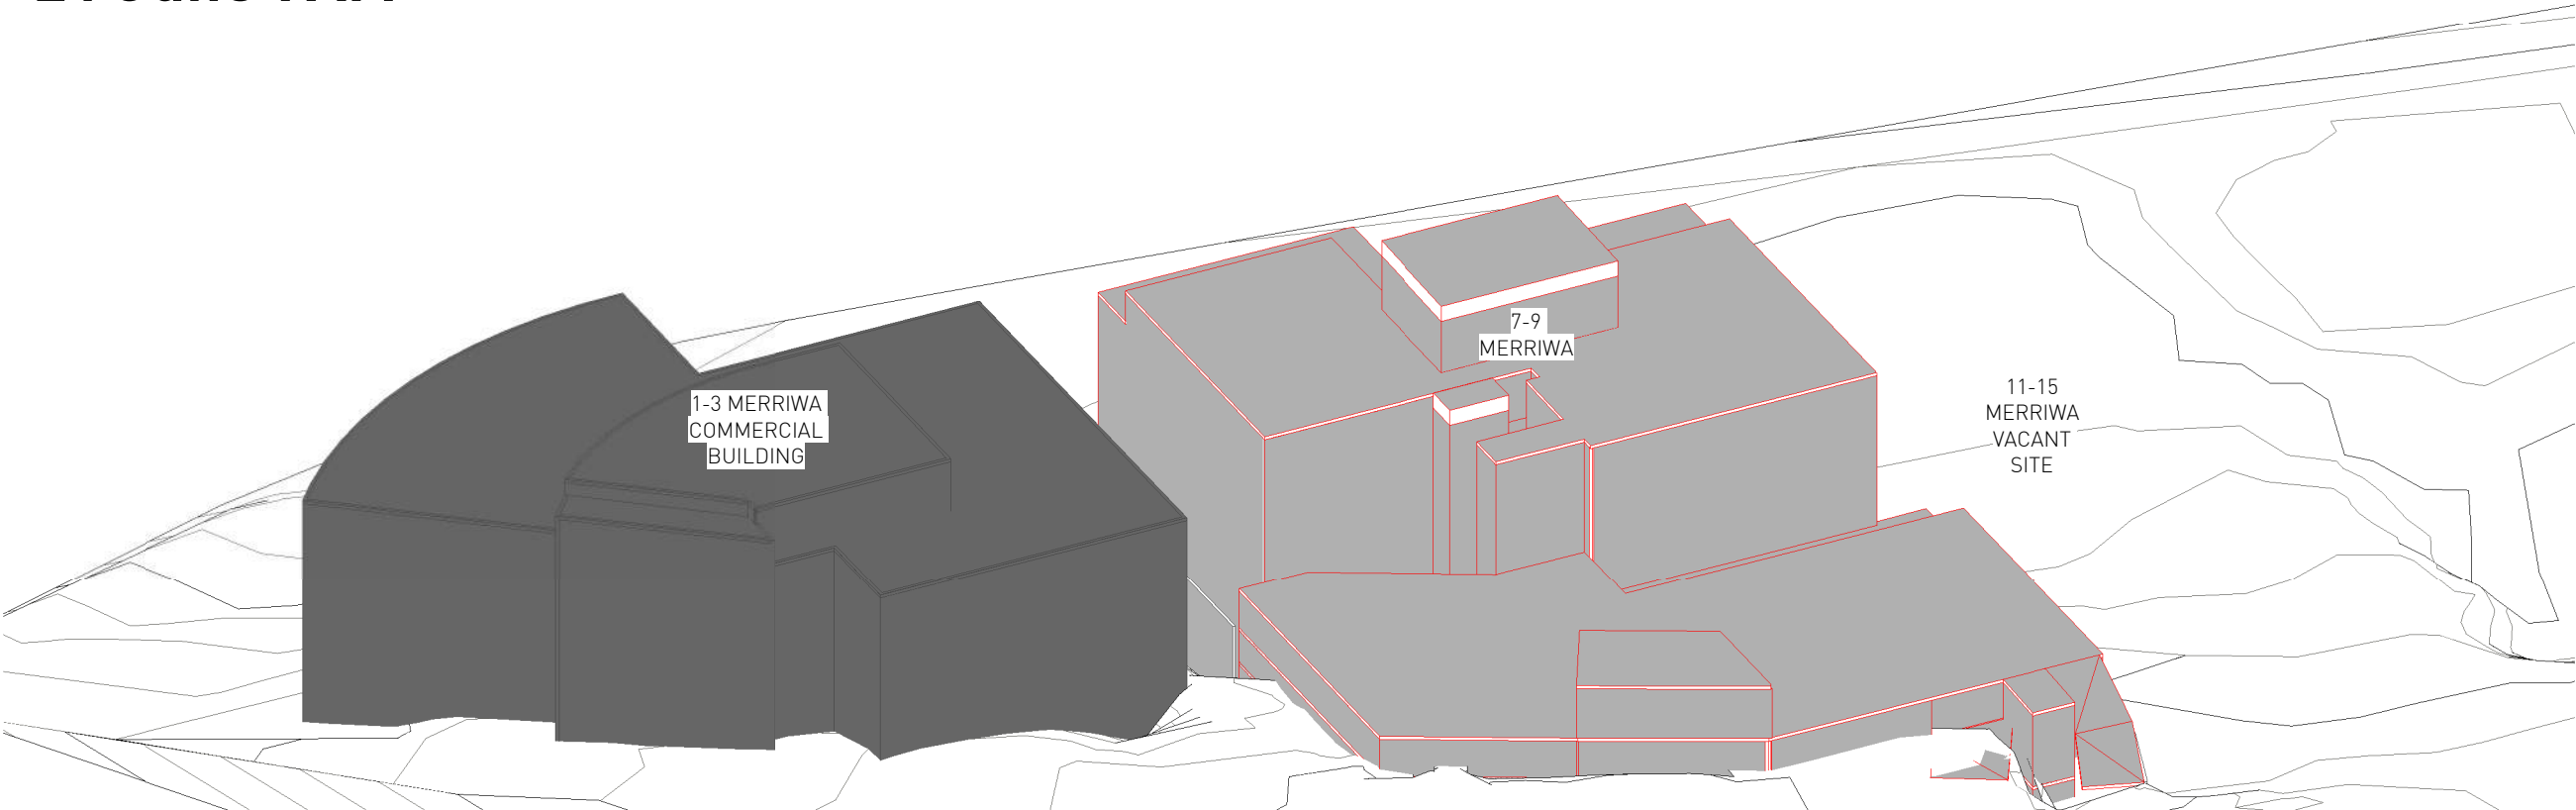


21 June 11AM




21 June 12PM



21 June 1PM

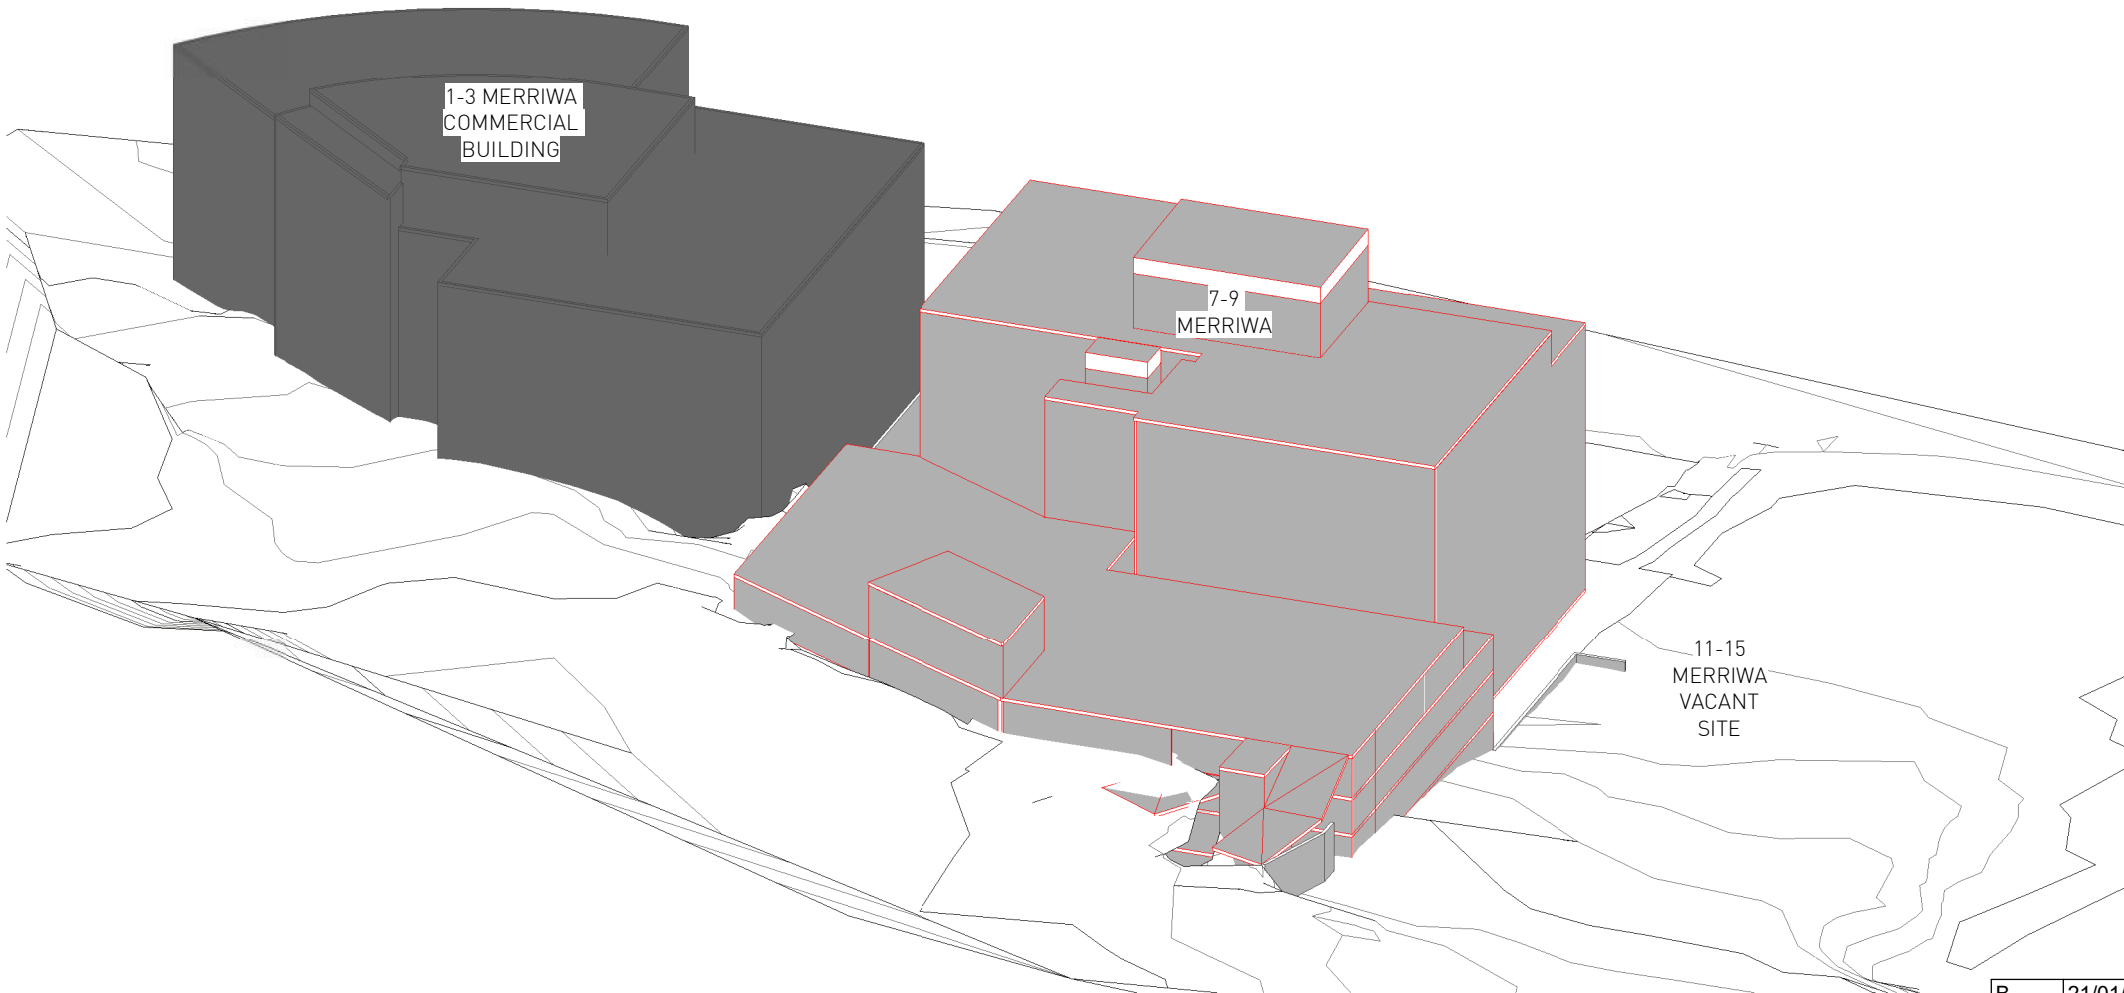

21 June 2PM

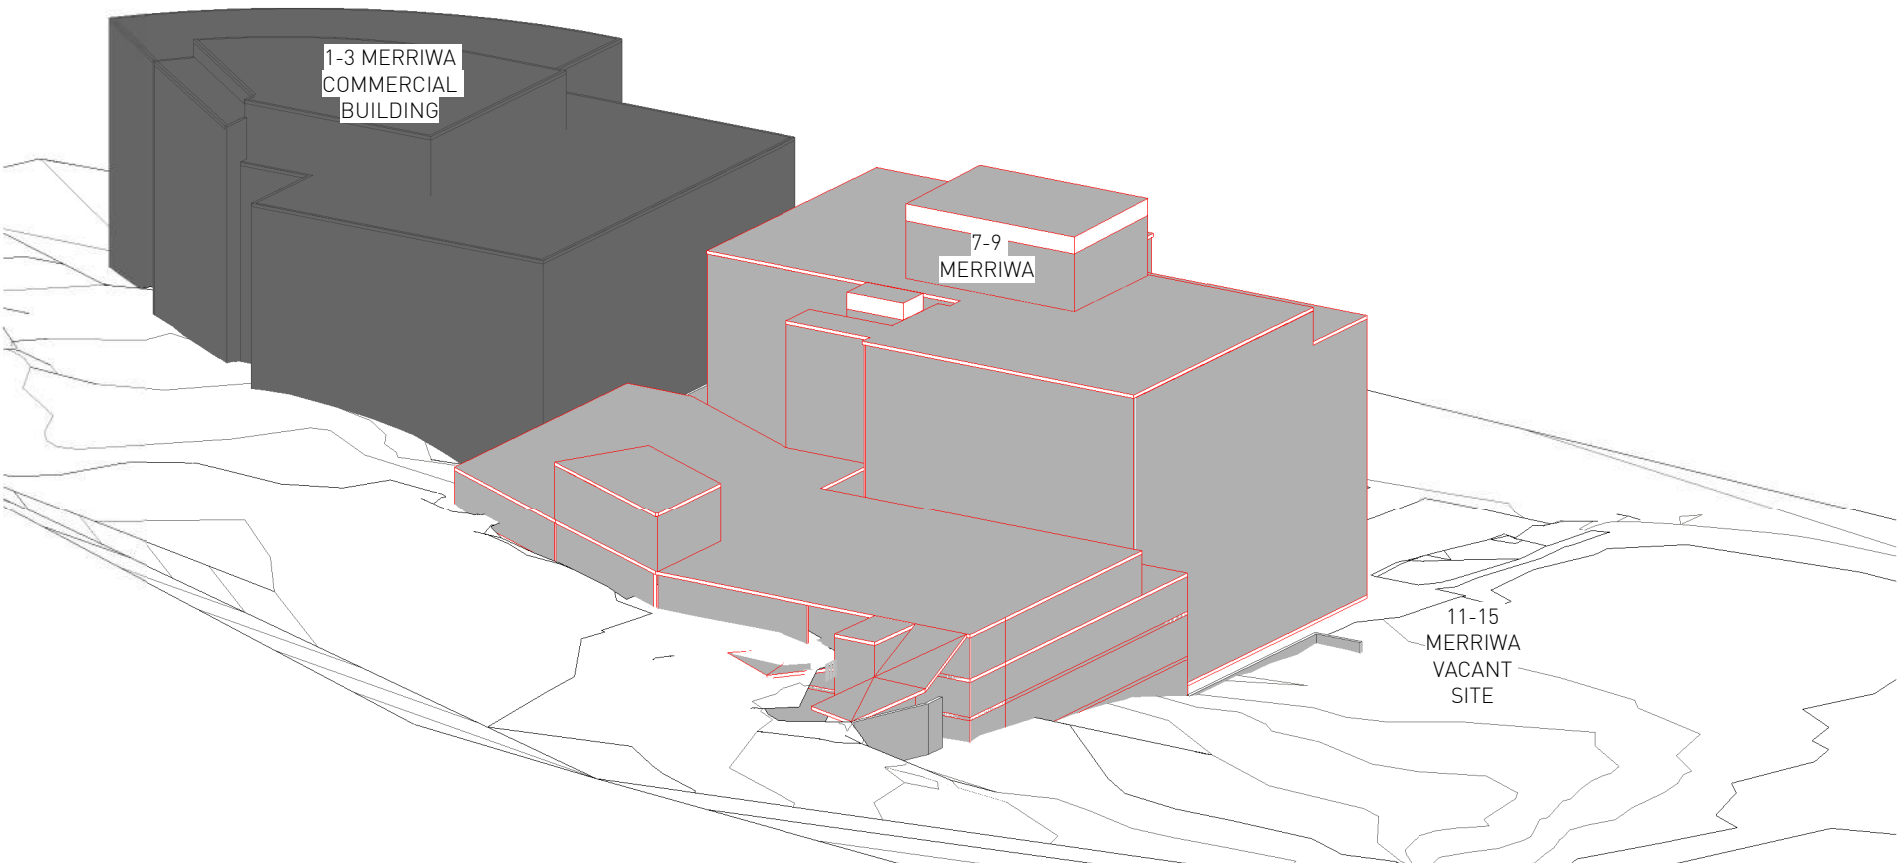

21 June 3PM

B	21/01/2025	AS PER SNPP RECORD OF DEFERRAL 20.12.24
A	06/01/2025	DRAFT ISSUE FOR COUNCIL COMMENT
No.	Date	Description



GILES

TRIBE

Level 1, 1 Chandos Street
St Leonards 2065 NSW AUSTRALIA

t: 61 2 9264 5005
e: gta@gilestribe.com.au


Giles Tribe Pty Ltd
ABN 50 001259 507


Nominated Architects:

Mark G Broadley (5823)
Victor Schneider (11137)


Verify all dimensions on site prior to commencement of work.
Refer all discrepancies to the Architect for determination.
Use figured dimensions in preference to scaling.
This drawing is copyright and must not be retained, copied
or used without the written consent of Giles Tribe Architects.

Project:
LOT 2 DP 566663
7-9 MERRIWA STREET
GORDON NSW 2072
Drawing:
SUN EYE DIAGRAM - EXIST

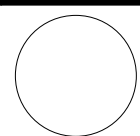
		Status:	
Applicant:		FLVE DEVELOPMENT PTY LTD	
Scale:	Job No.	Drawing No.	Rev.
Sheet Size: A1		22054	DA410 B
Date: 11/12/2024			
Drawn: QT		Reviewed: VS	

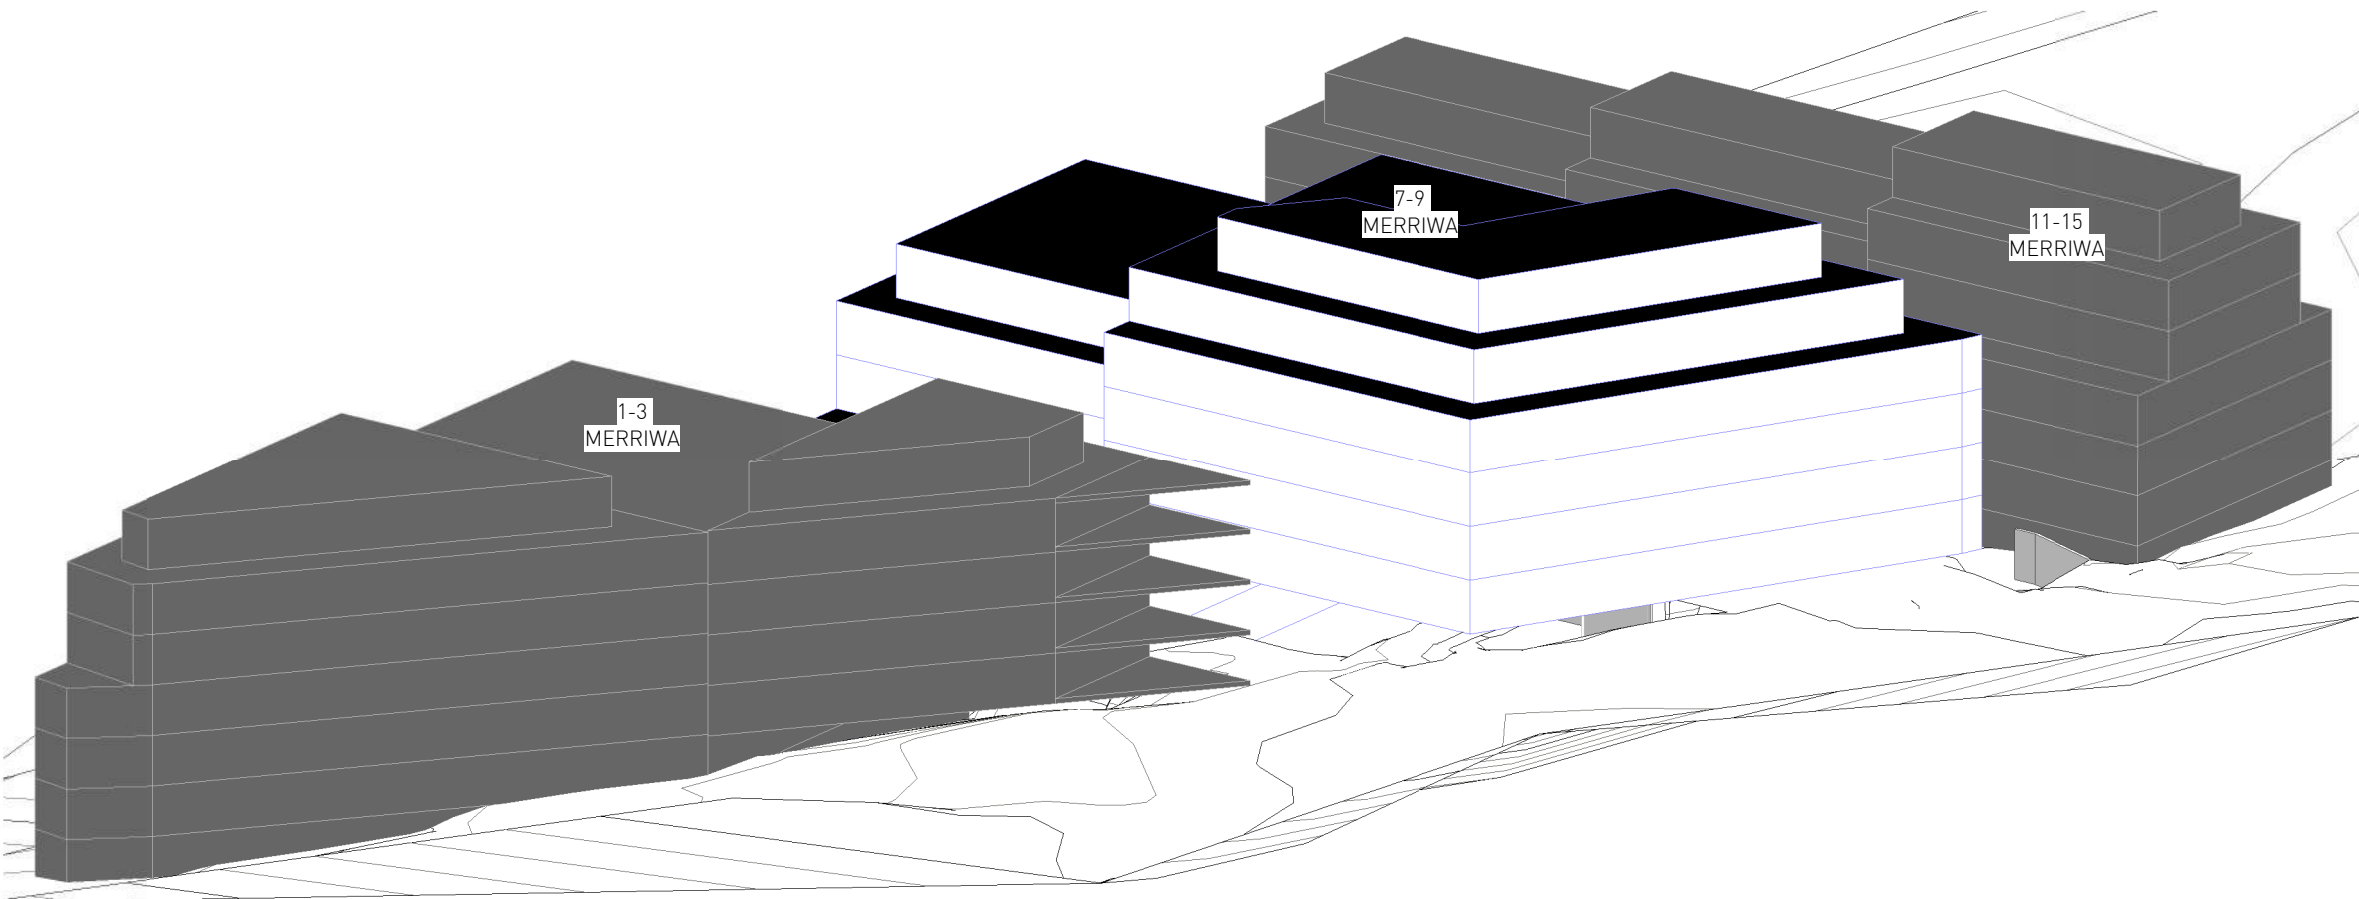


21 June 9AM

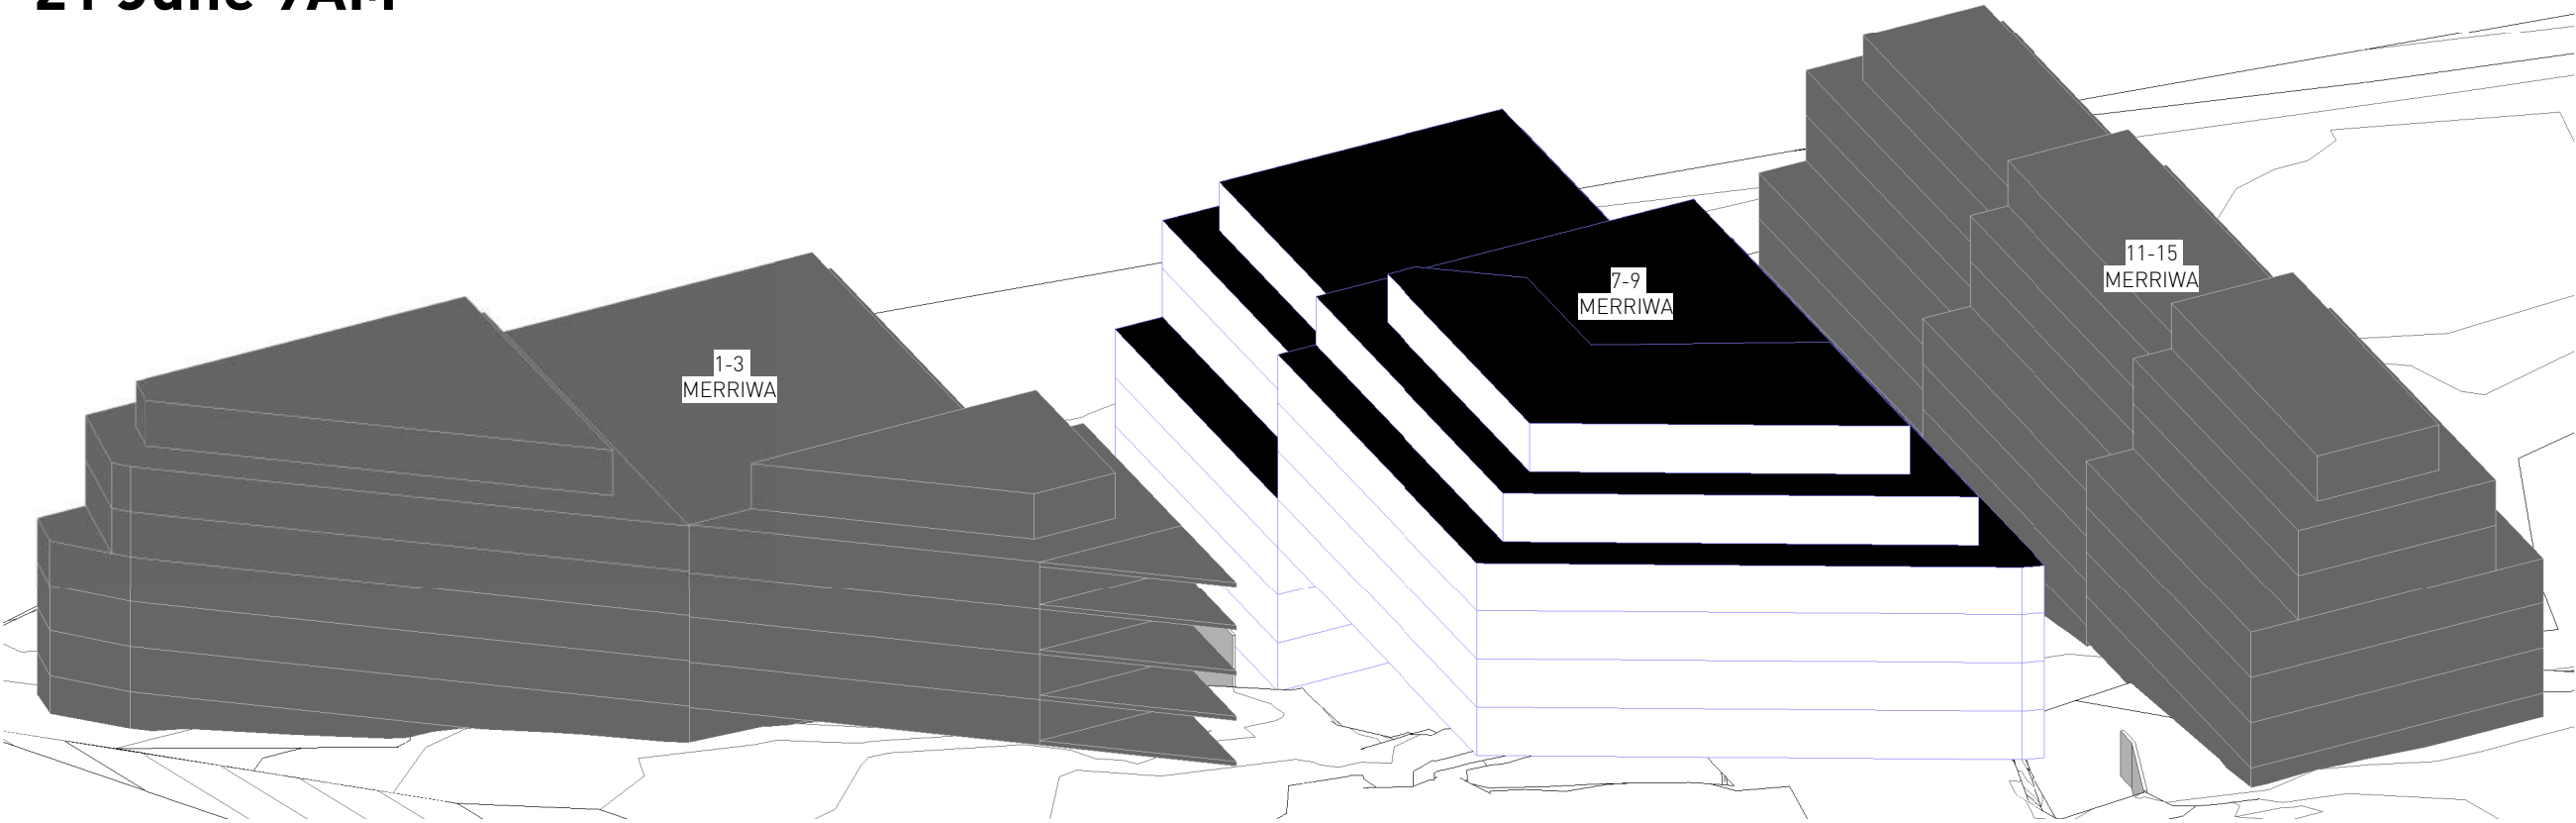


21 June 11AM

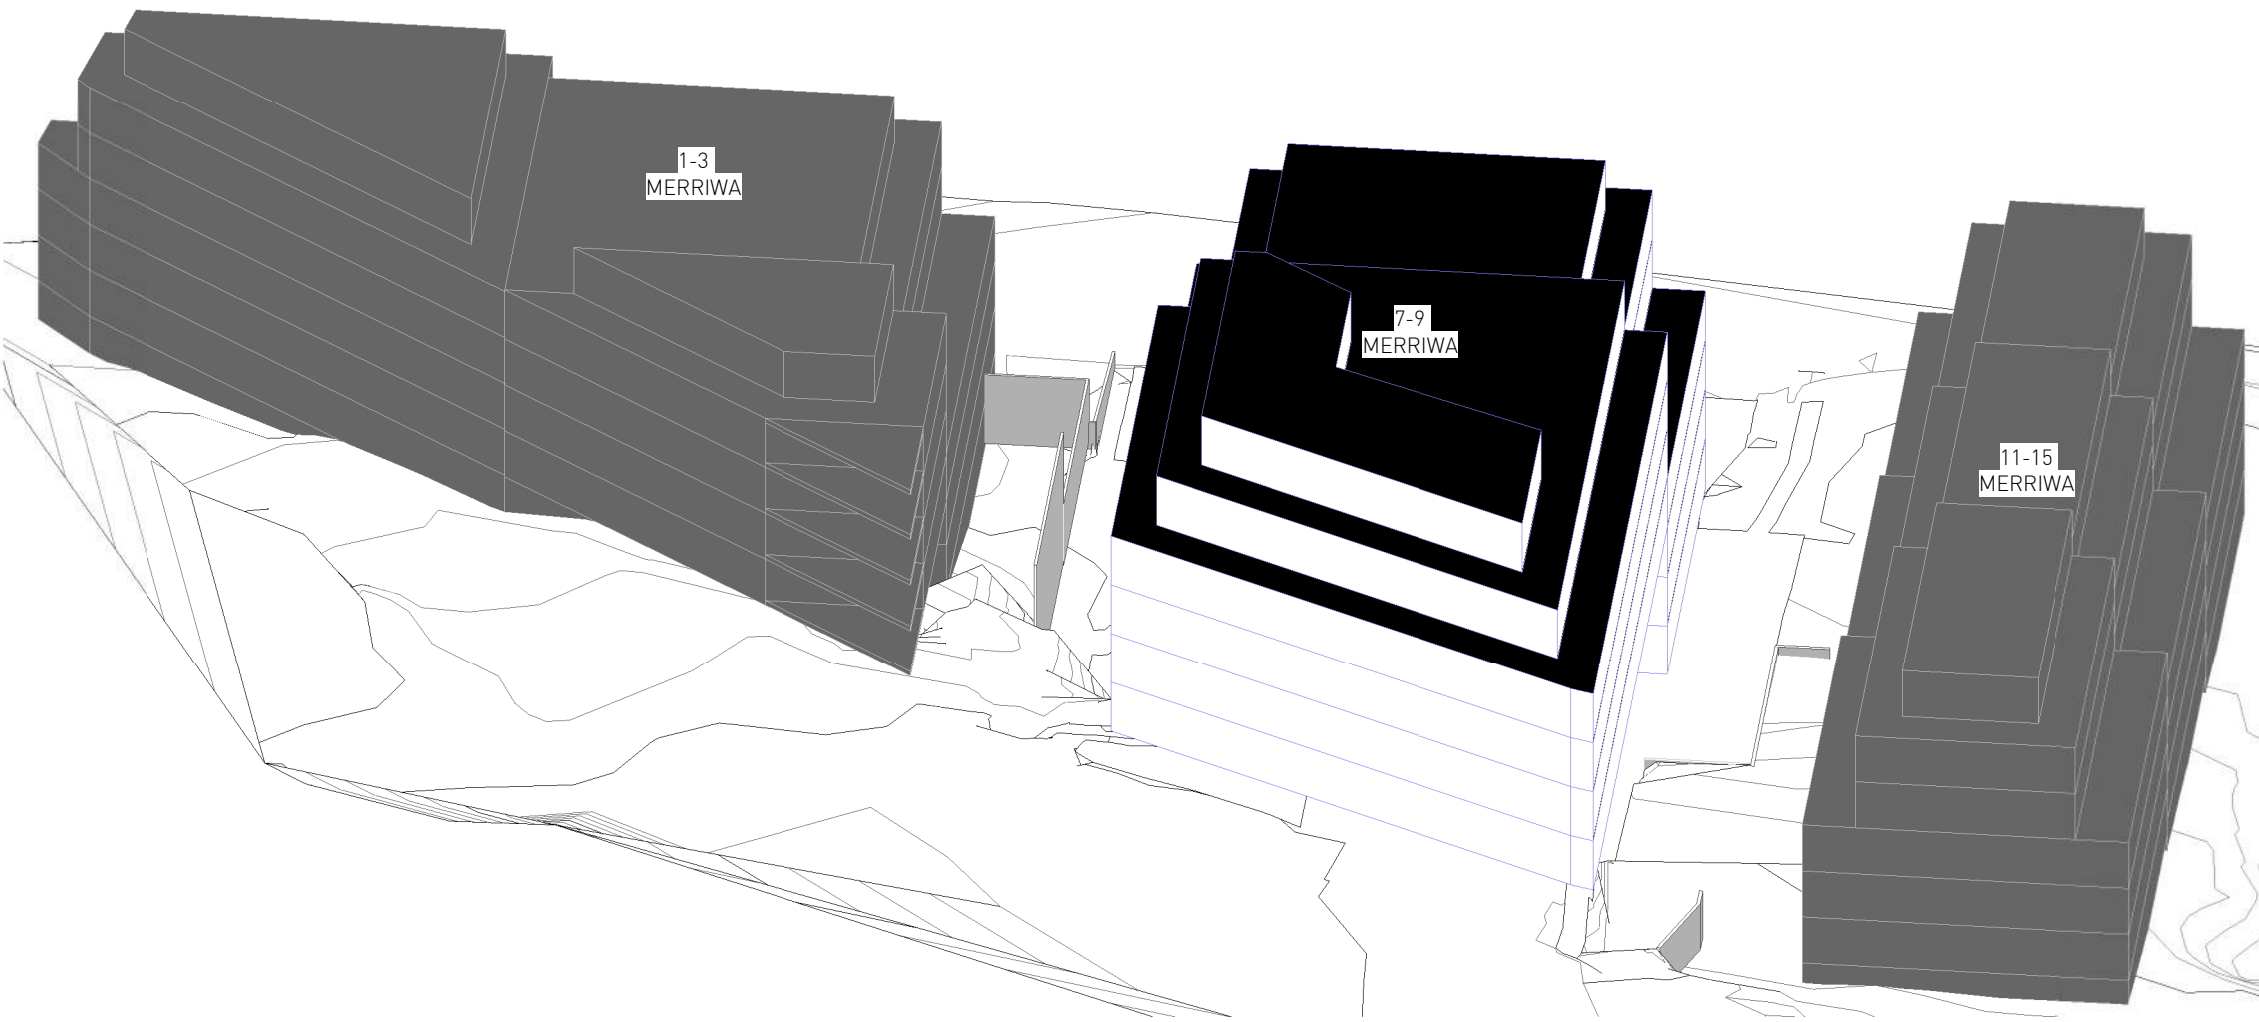


21 June 1PM

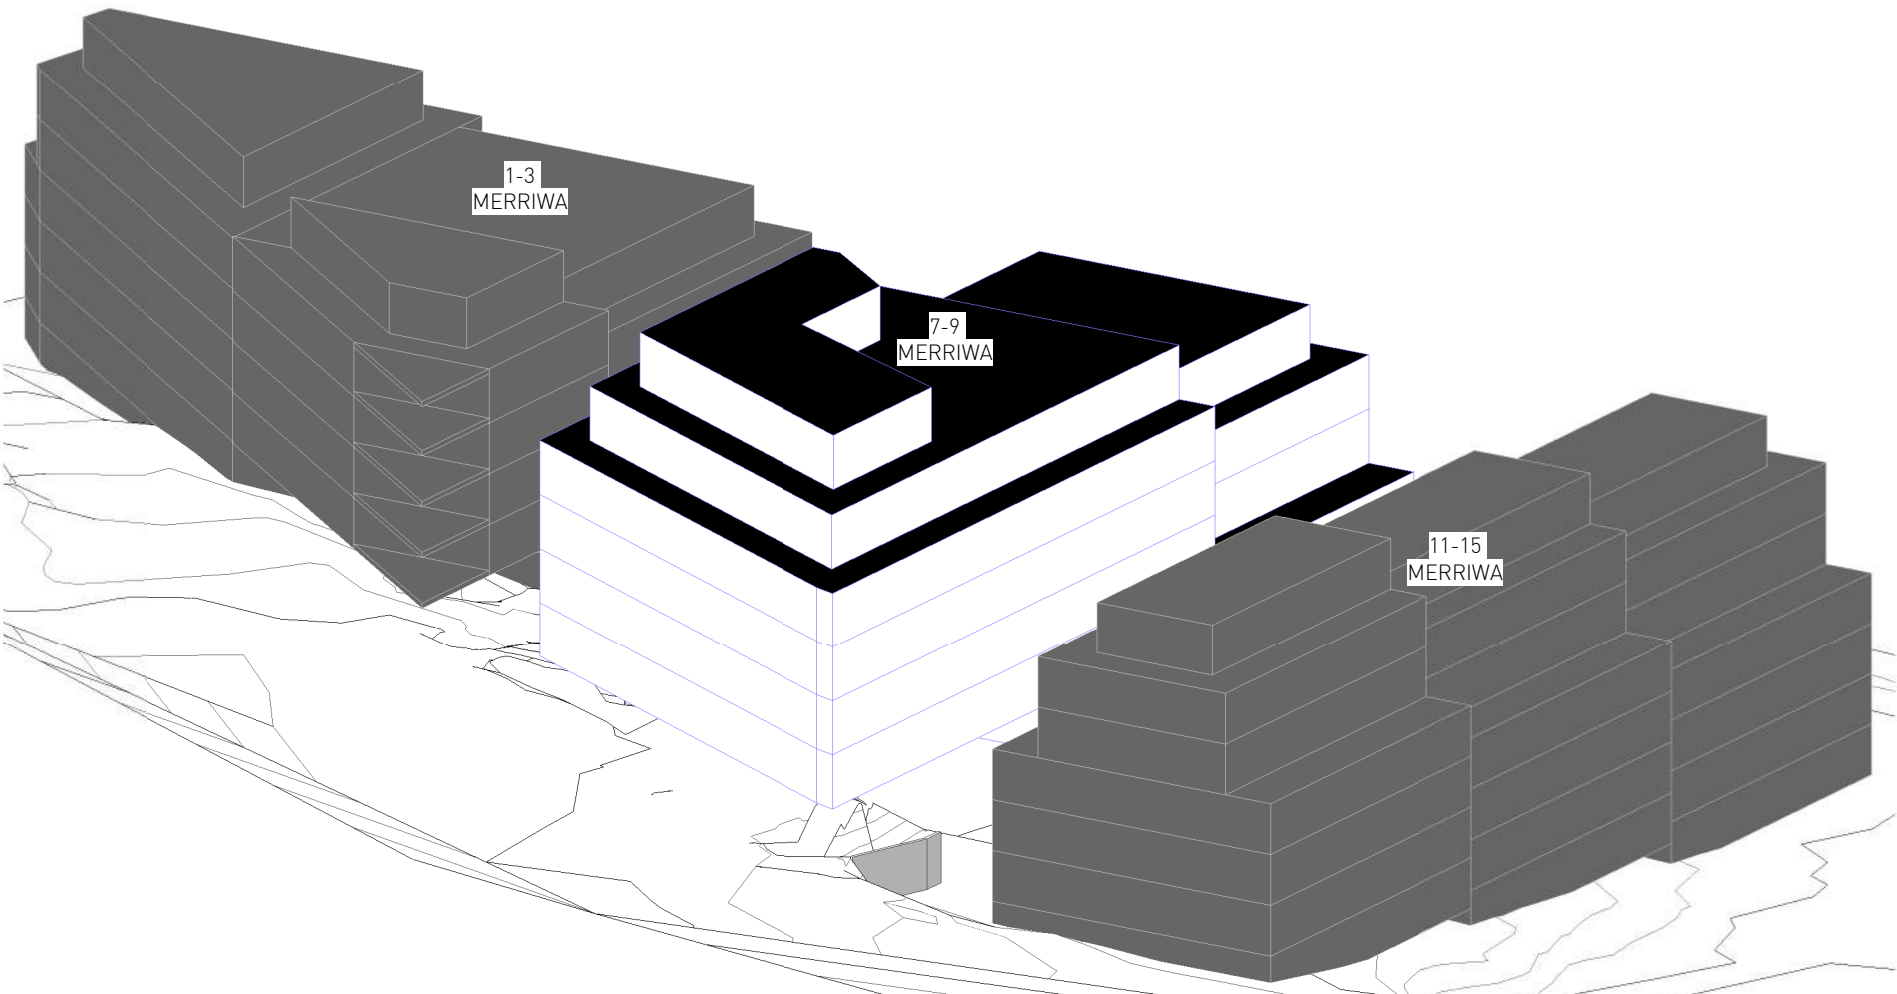


21 June 3PM

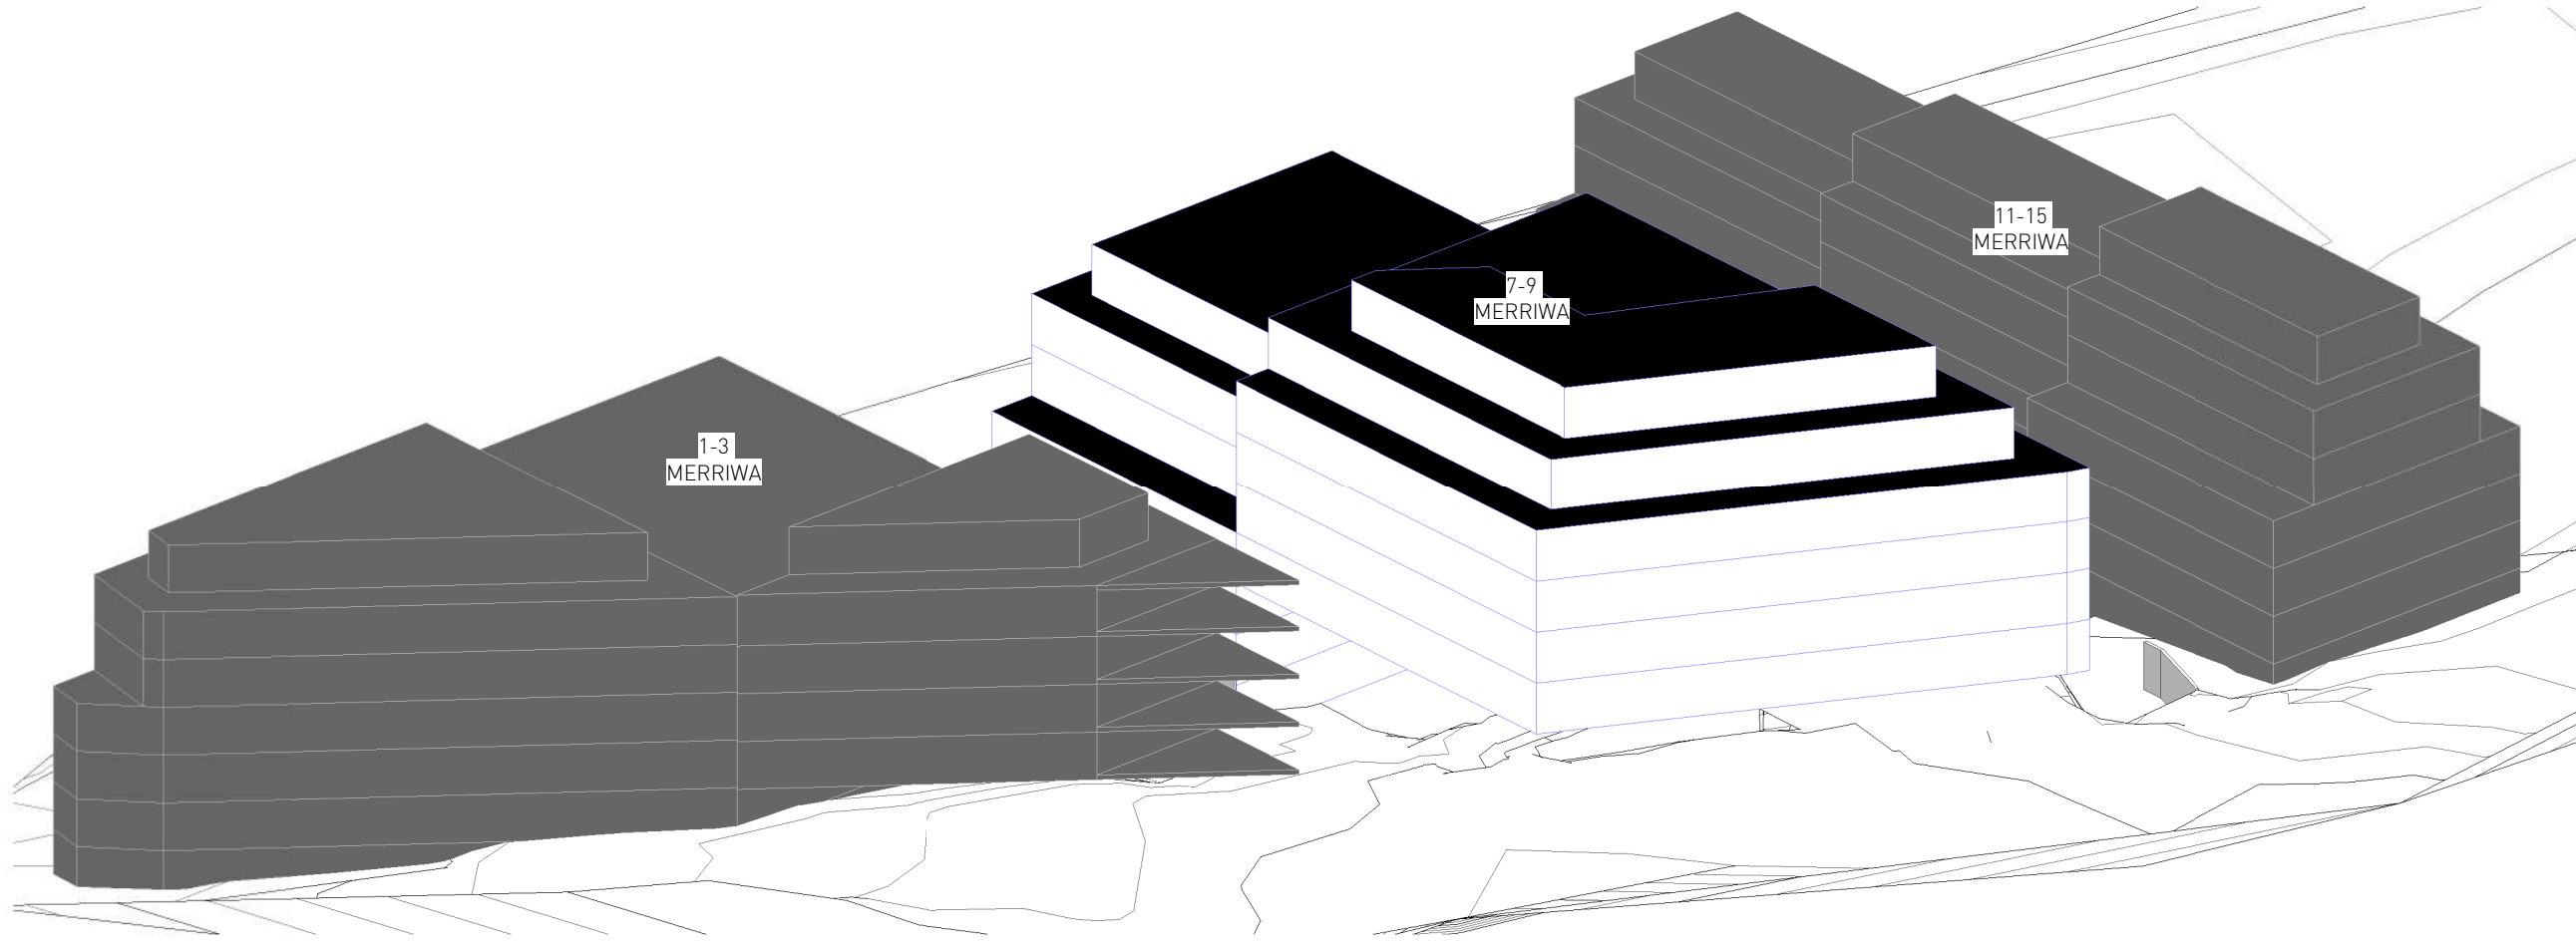

21 June 10AM

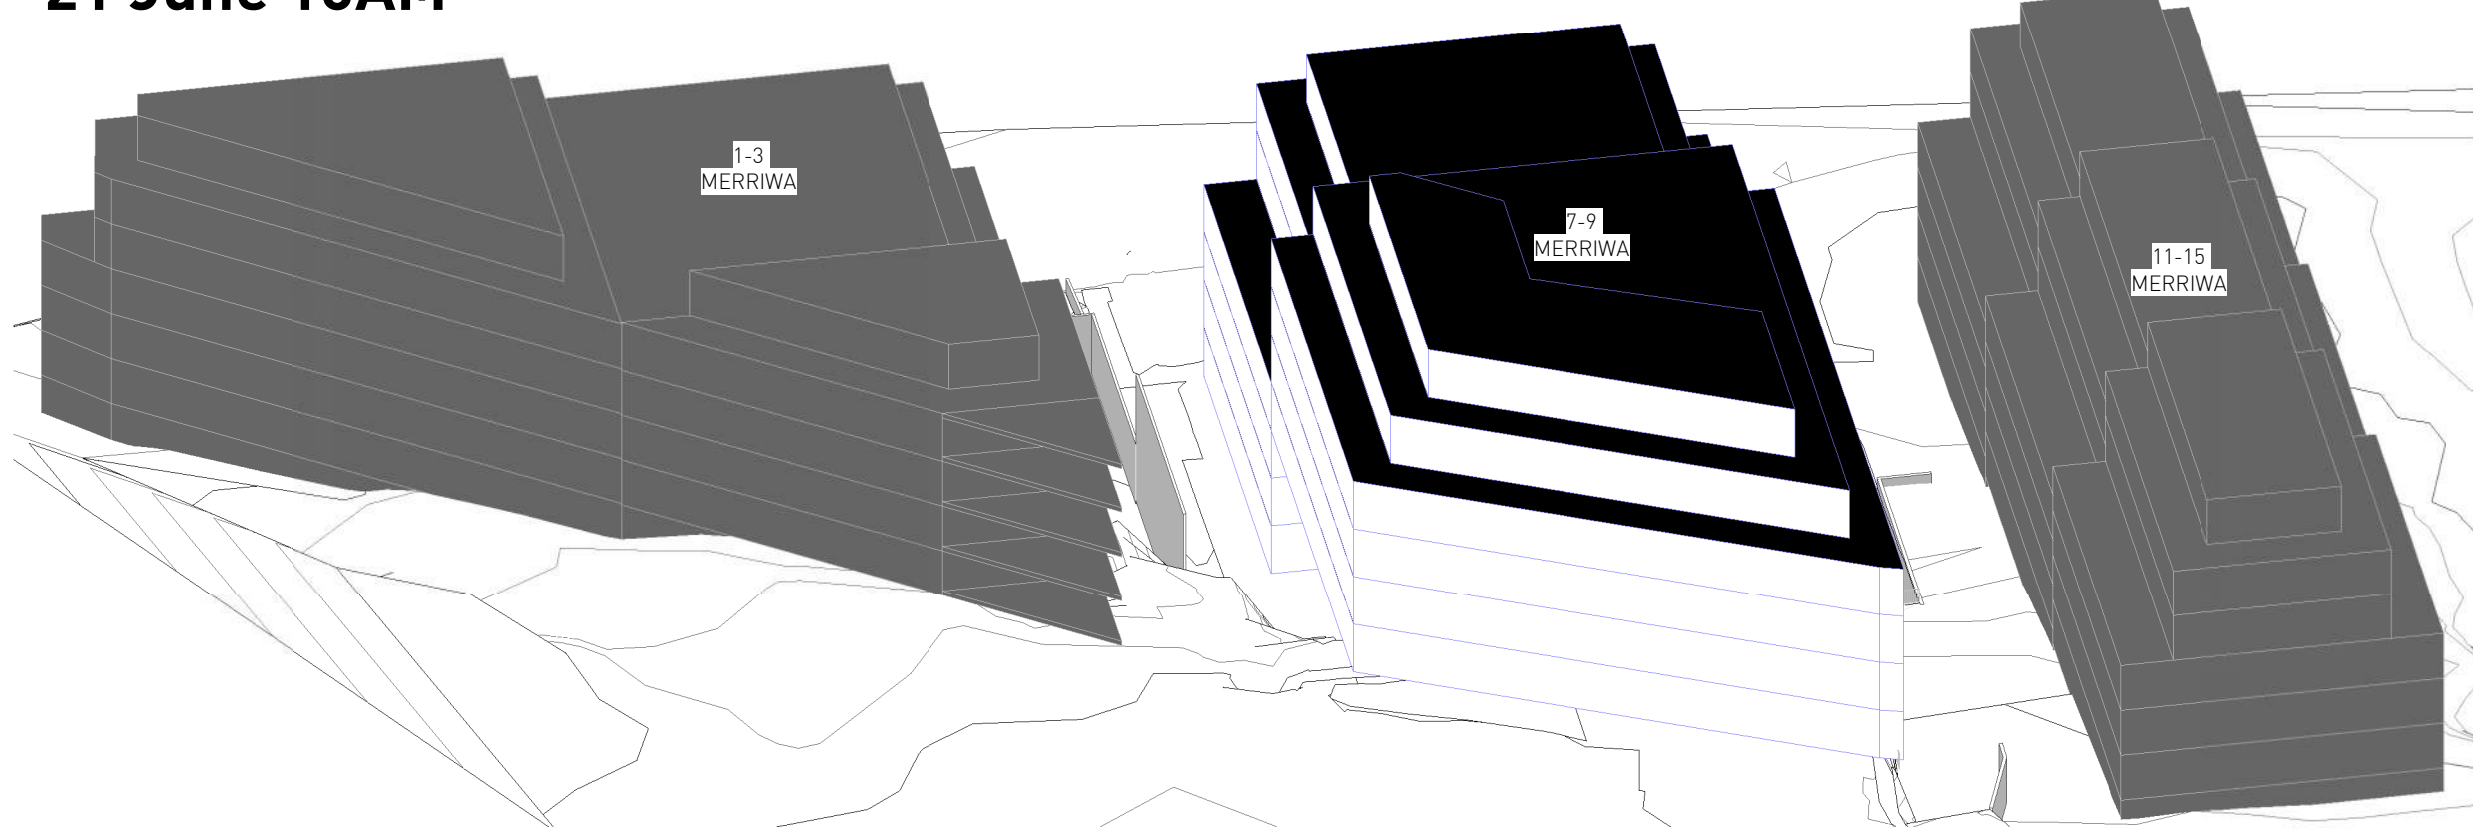

21 June 12PM

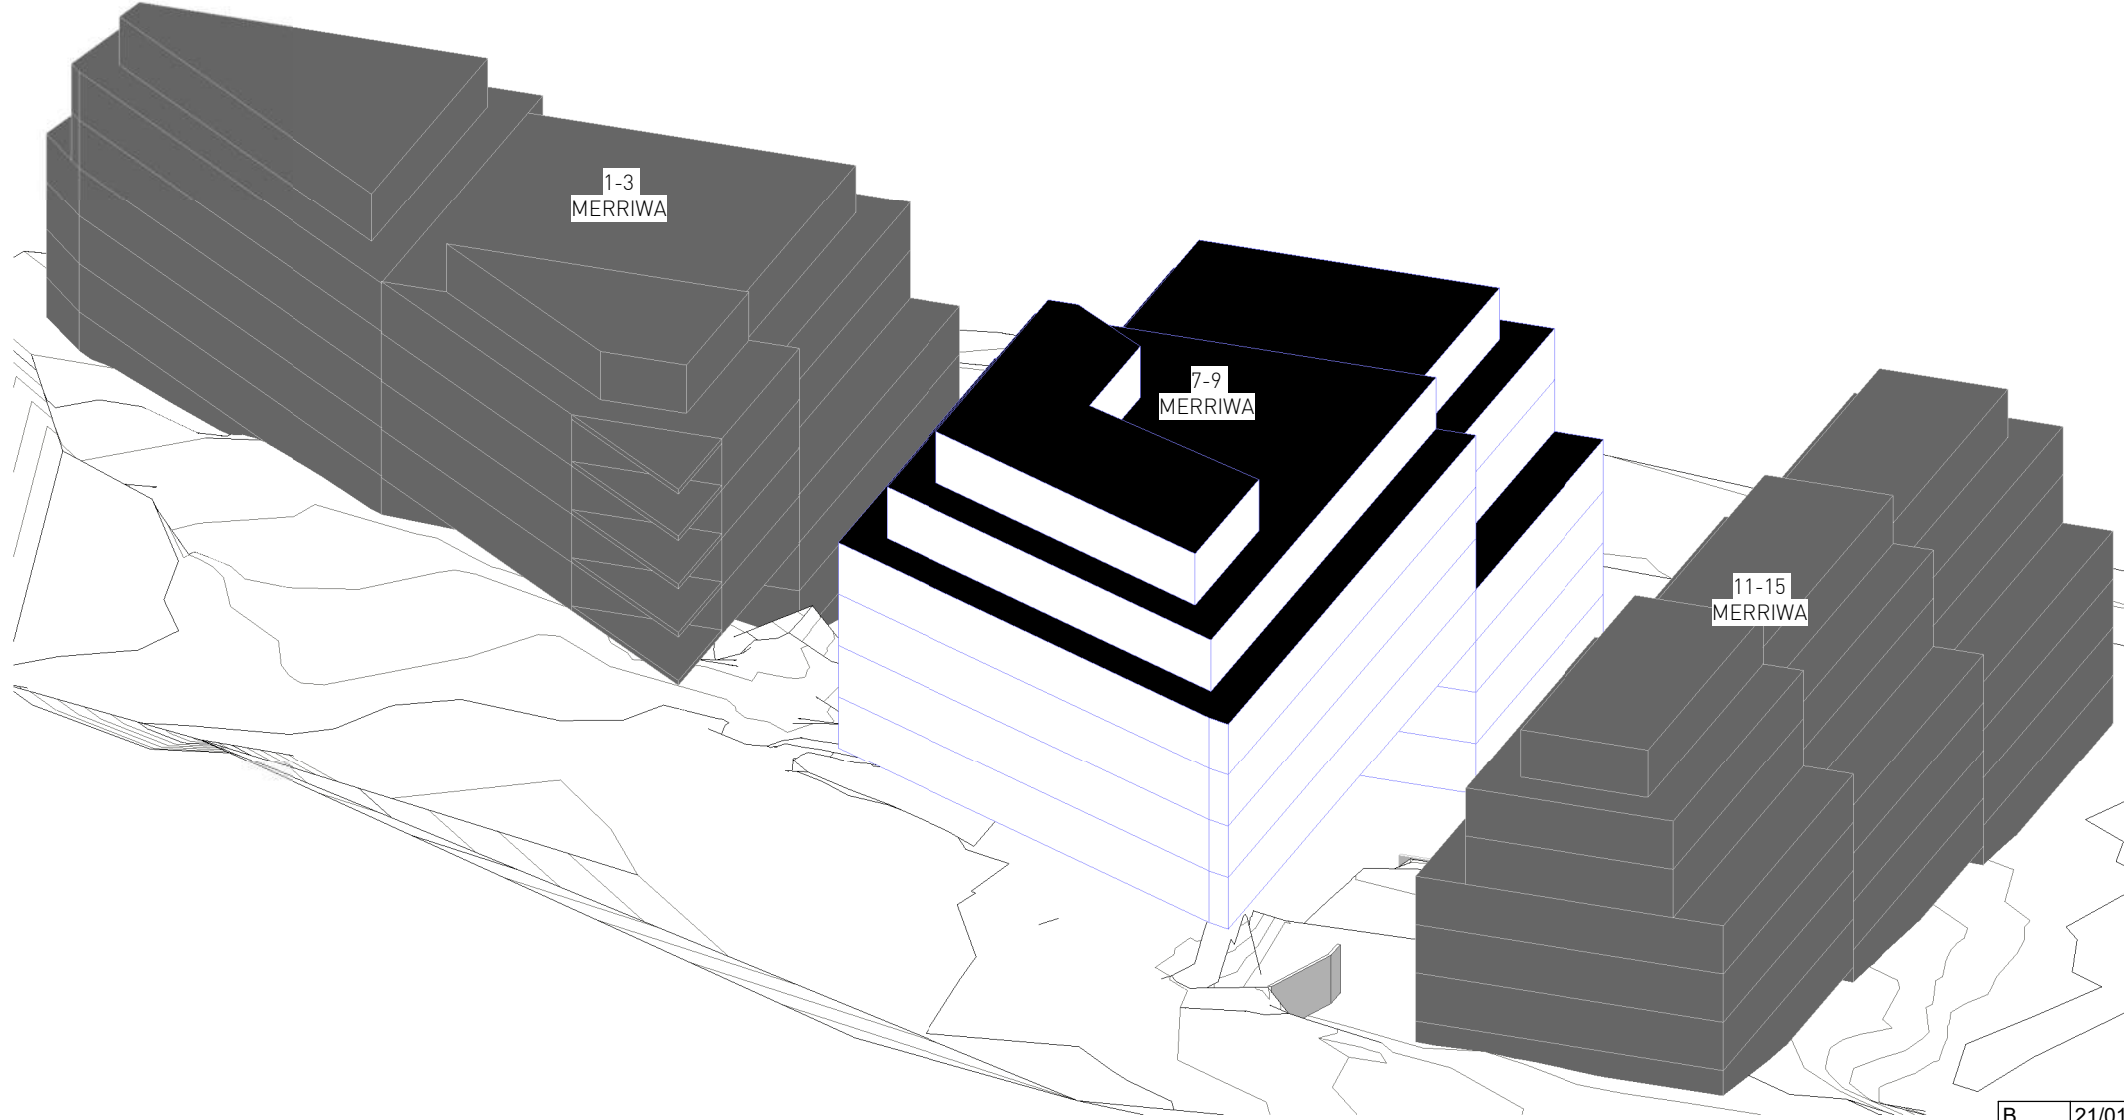

21 June 2PM

NOTES:

- 1. 7-9 MERRIWA IS MODELED BASED ON ADG & DCP COMPLIANT SETBACK & HEIGHT CONTROLS
- 2. NEIGHBOURS 1-3 & 11-15 MERRIWA ARE MODELED BASED ON ADG & DCP COMPLIANT SETBACK & HEIGHT CONTROLS AND ARE INDICATIVE OF POSSIBLE FUTURE DEVELOPMENTS

B	21/01/2025	AS PER SNPP RECORD OF DEFERRAL 20.12.24
A	06/01/2025	DRAFT ISSUE FOR COUNCIL COMMENT
No.	Date	Description

Amendments



GILES TRIBE

Level 1, 1 Chandos Street
St Leonards 2065 NSW AUSTRALIA
t: 61 2 9264 5005
e: gta@gilestribe.com.au
Giles Tribe Pty Ltd ABN 50 001 259 507


Nominated Architects: Mark G Broadley (5823)
Victor Schneider (11137)

Verify all dimensions on site prior to commencement of work.
Refer all discrepancies to the Architect for determination.
Use figured dimensions in preference to scaling.
This drawing is copyright and must not be retained, copied
or used without the written consent of Giles Tribe Architects.

Project:
**LOT 2 DP 566663
7-9 MERRIWA STREET**

GORDON NSW 2072

Drawn:
**SUN EYE DIAGRAM - COMPLIANT
ENVELOPE - INTERPOLATED
CONTOURS**

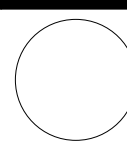


Status:


Applicant:

FLVE DEVELOPMENT PTY LTD


Scale:	Job No.	Drawing No.	Rev.
Sheet Size: A1			
Date: 11/12/2024	22054	DA411 B	
Drawn: QT	Reviewed: VS		

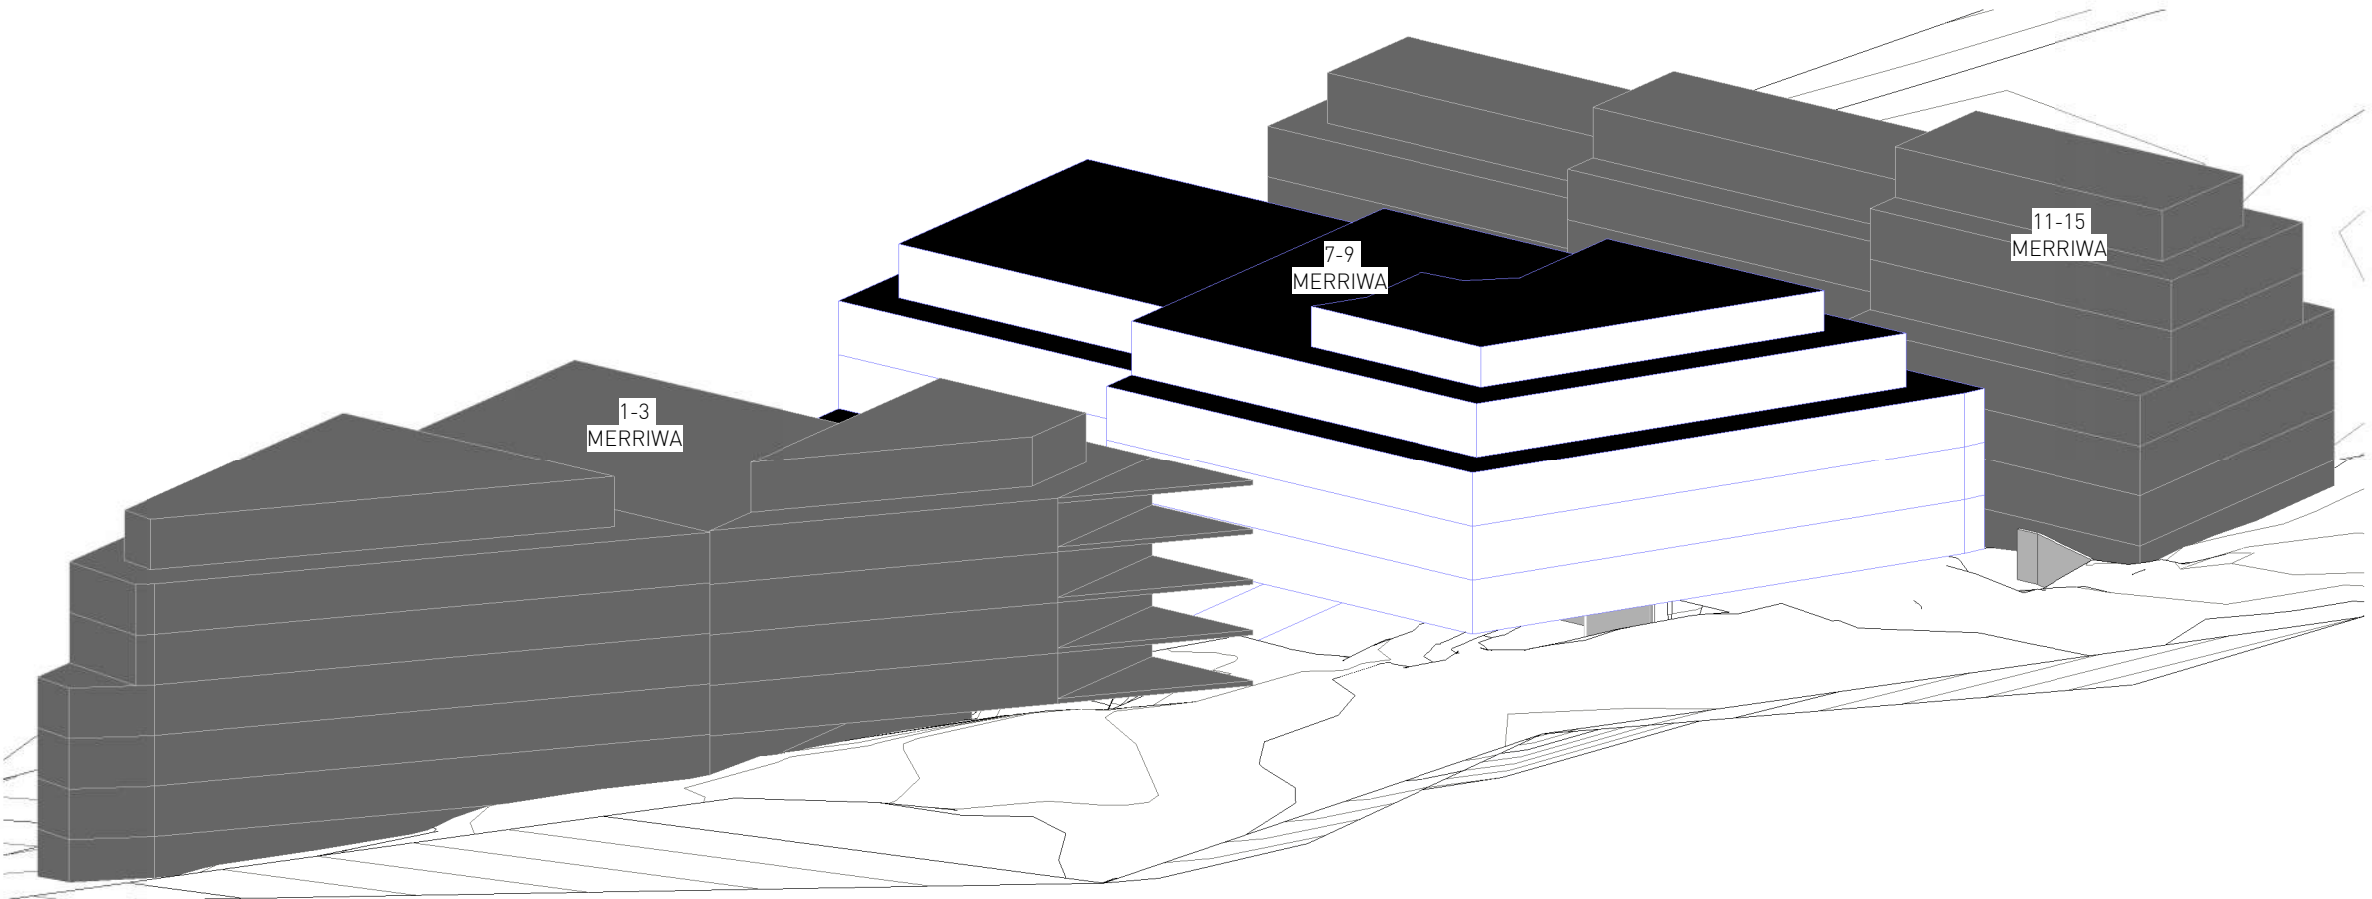


21 June 9AM

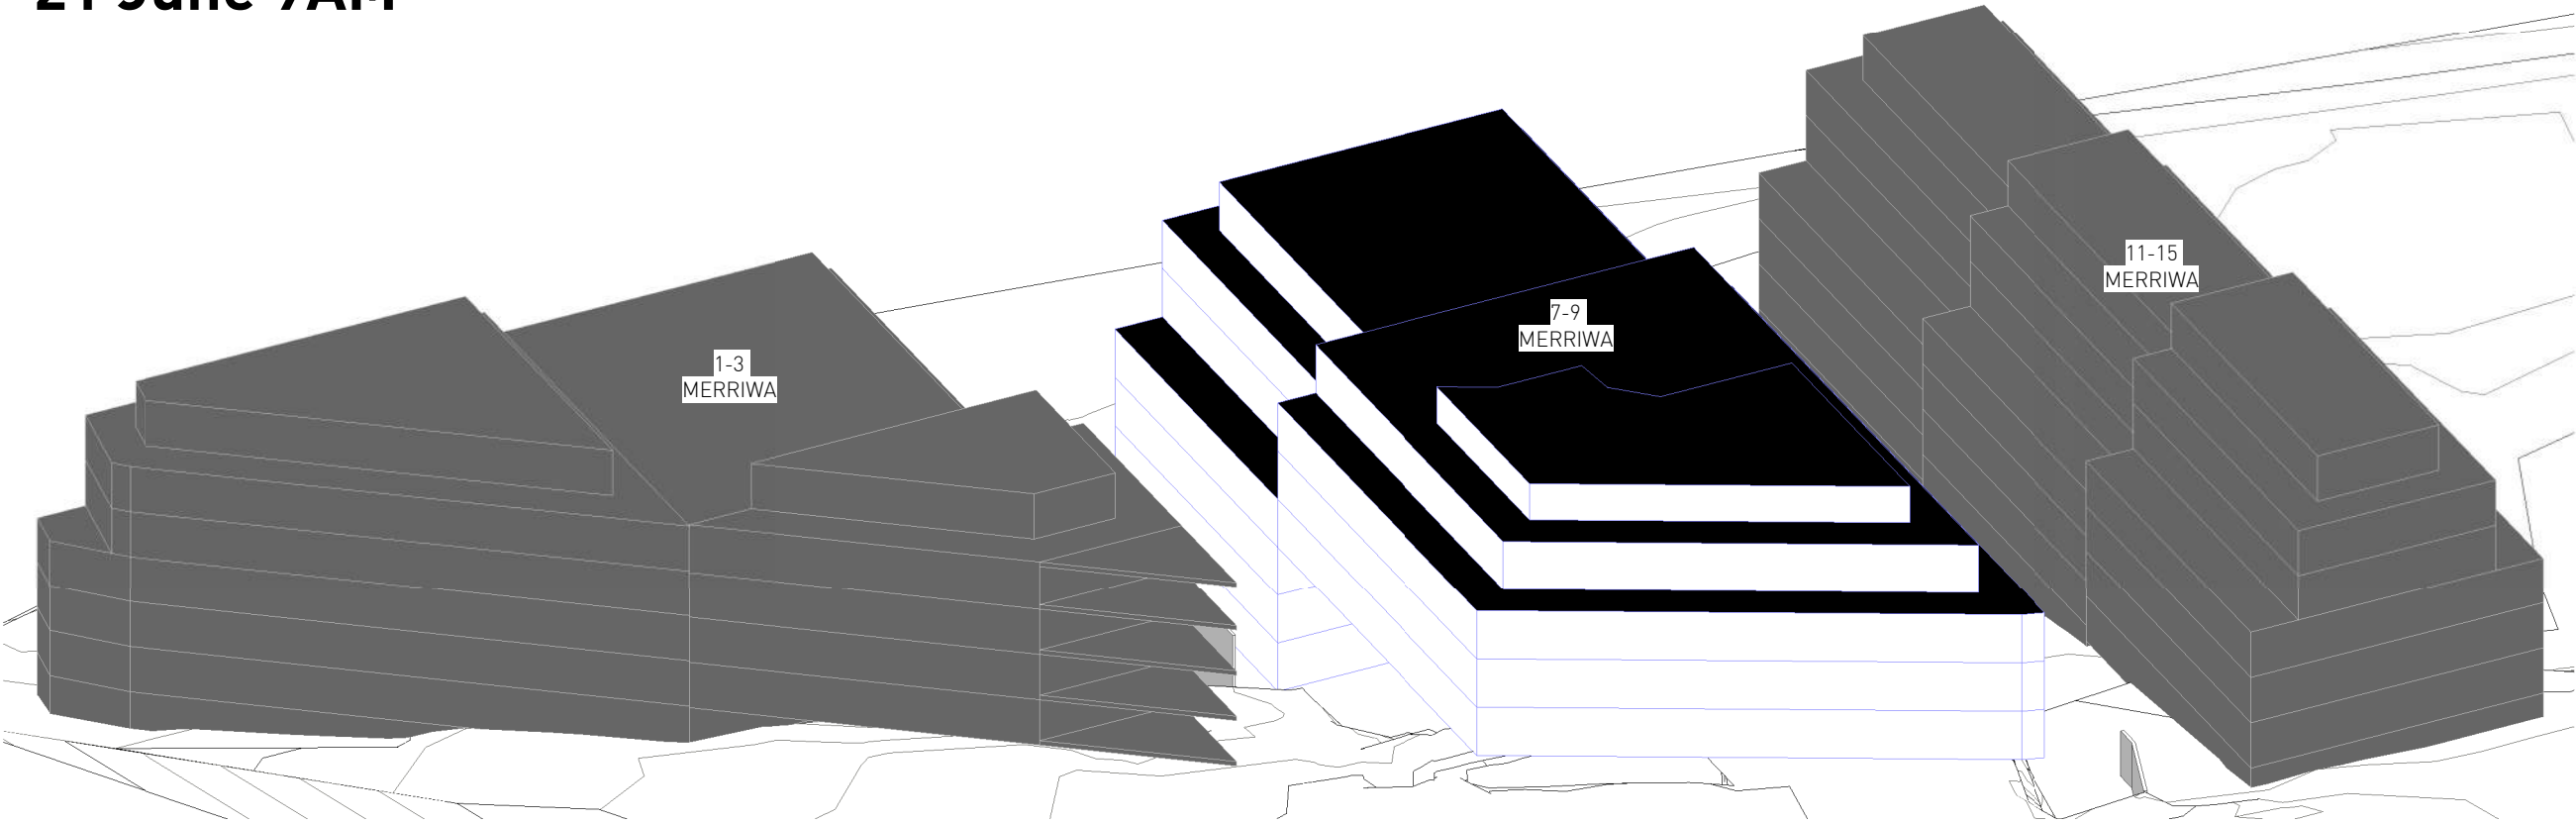


21 June 11AM

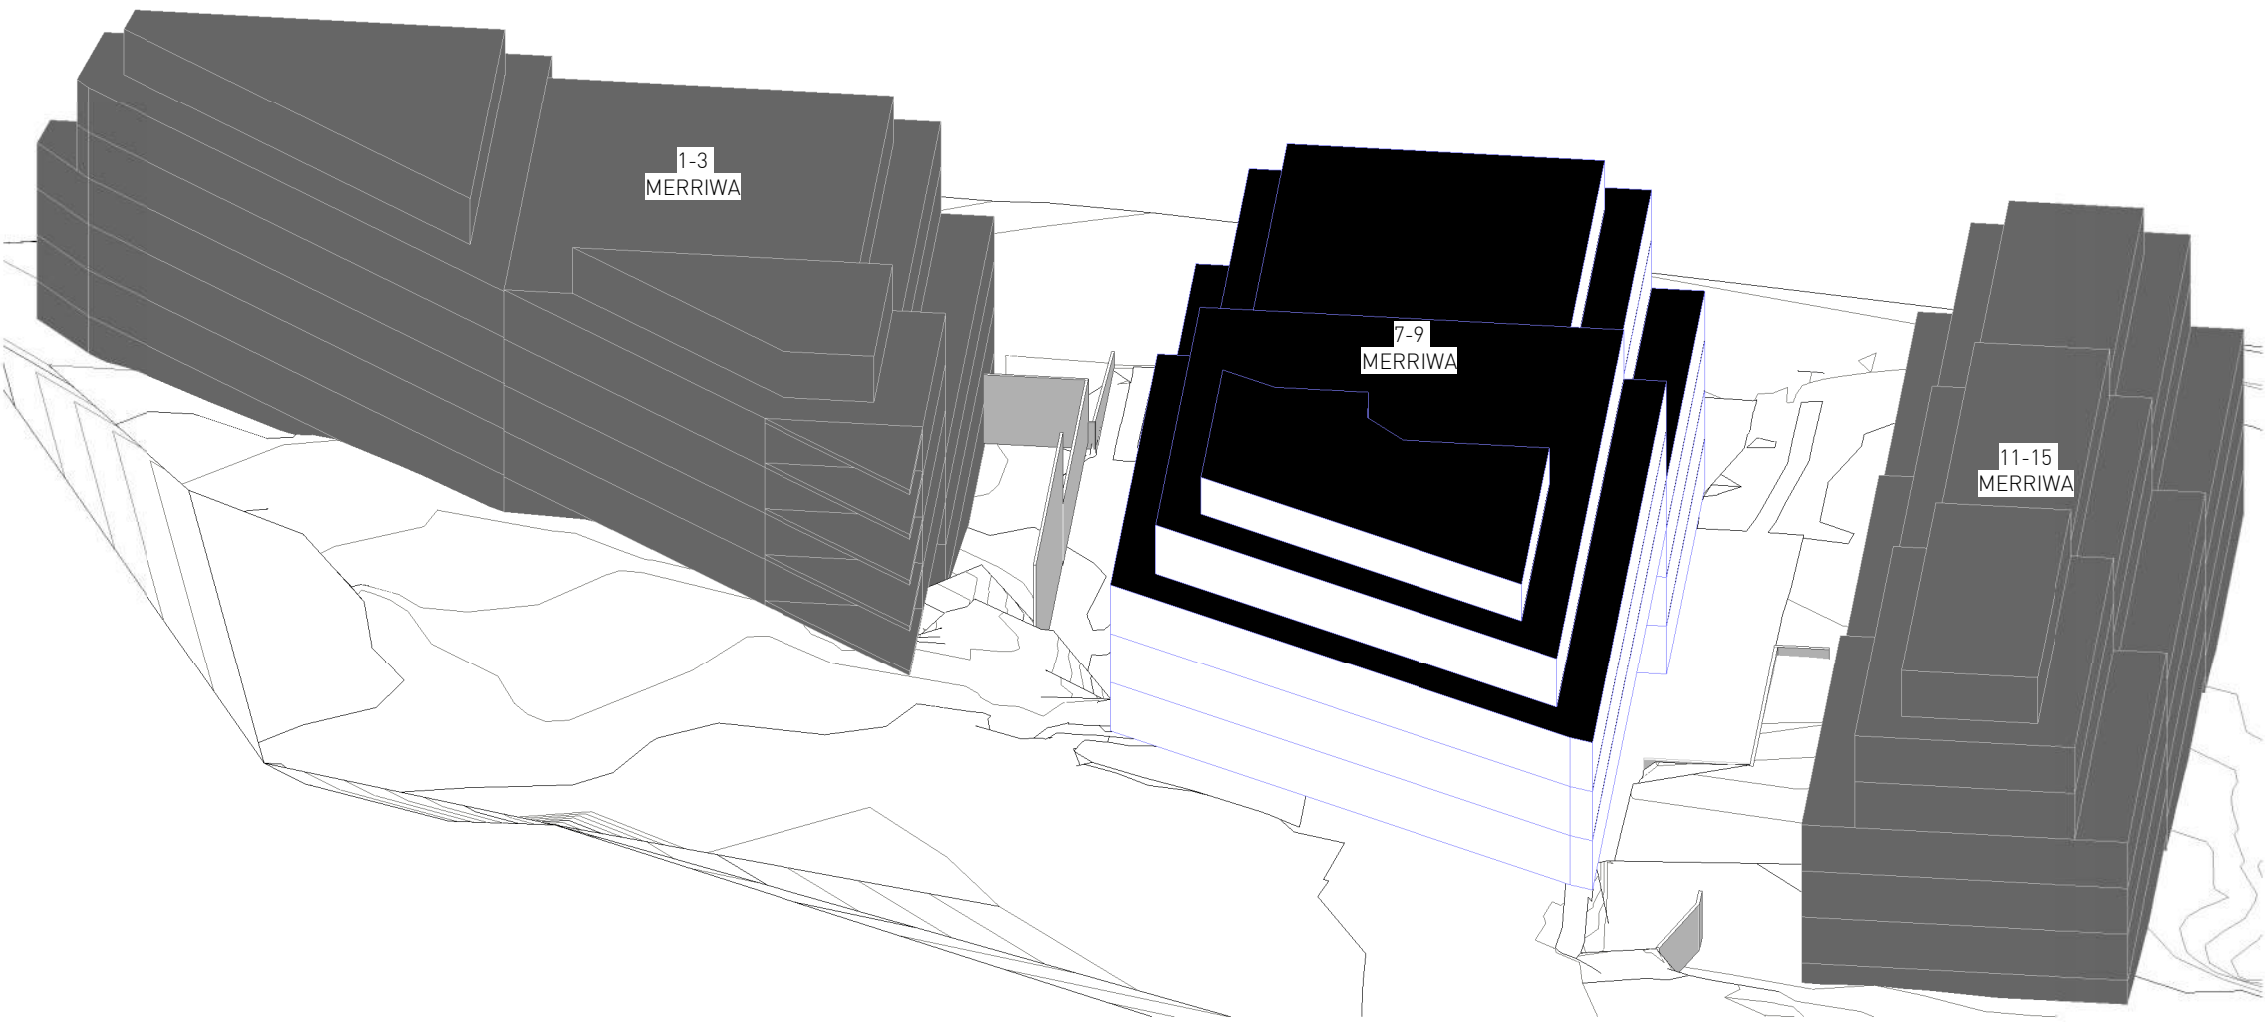


21 June 1PM

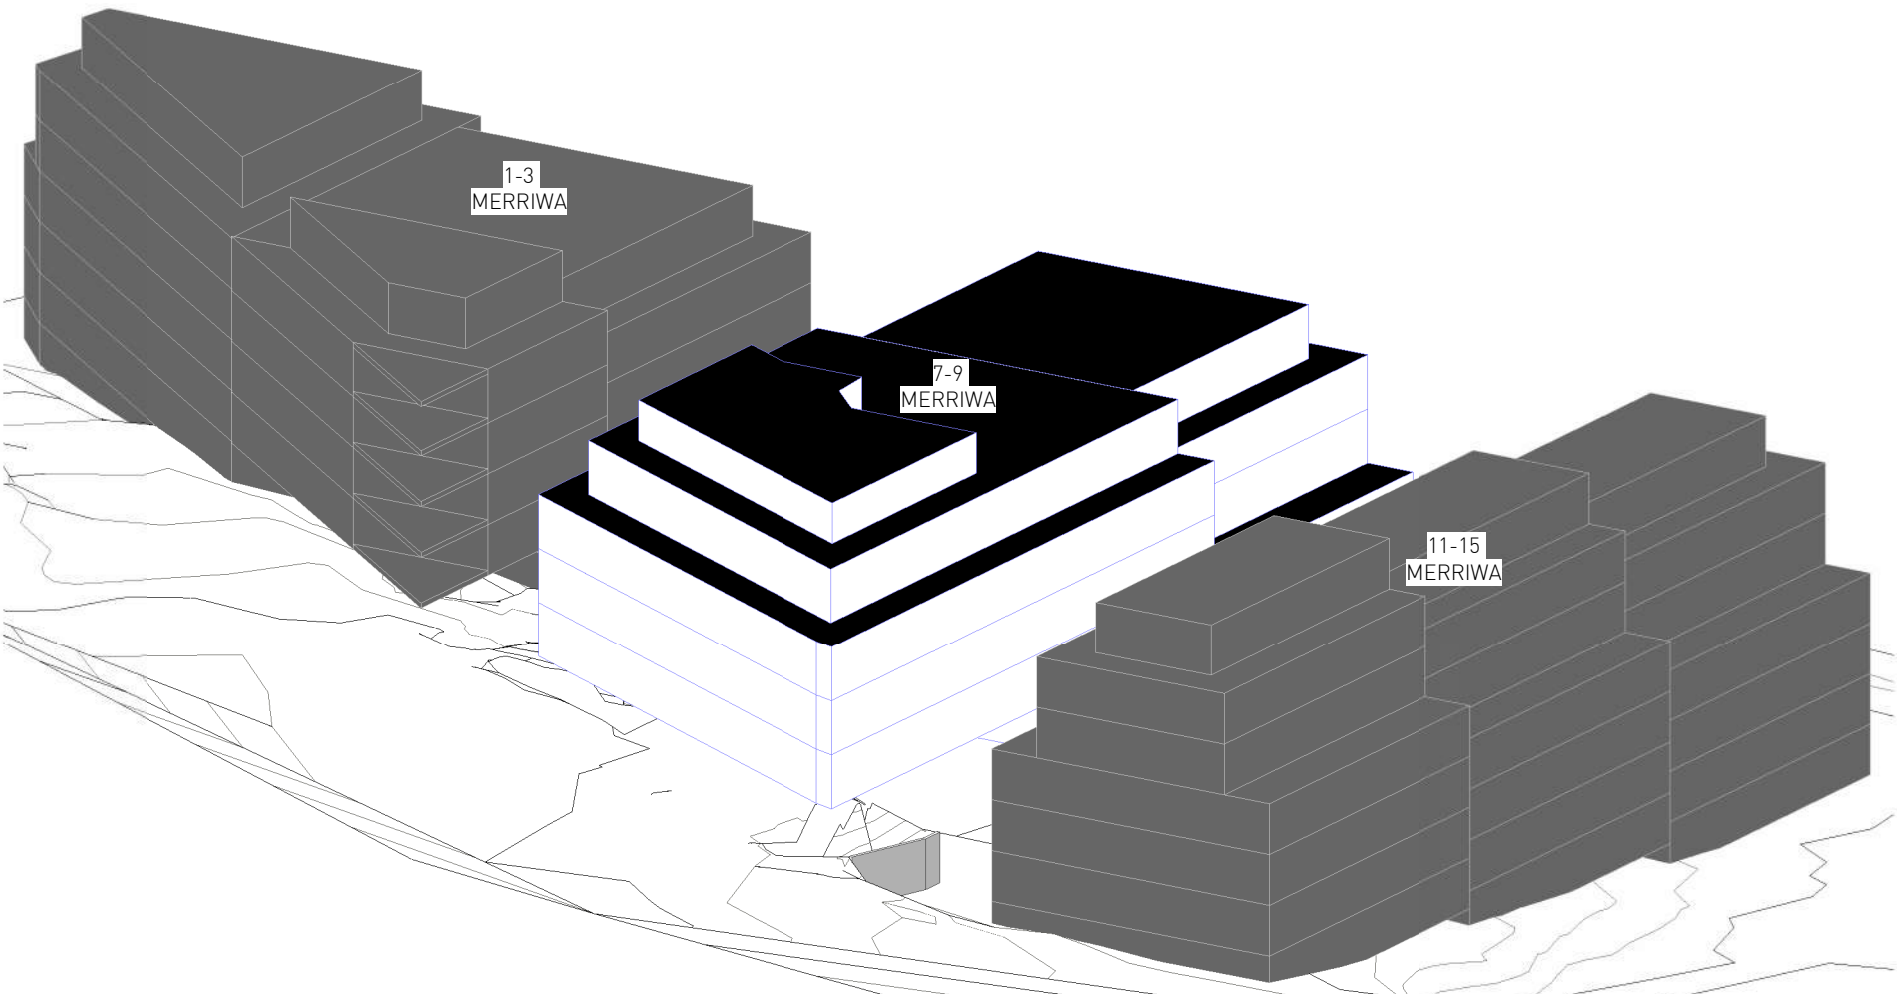


21 June 3PM

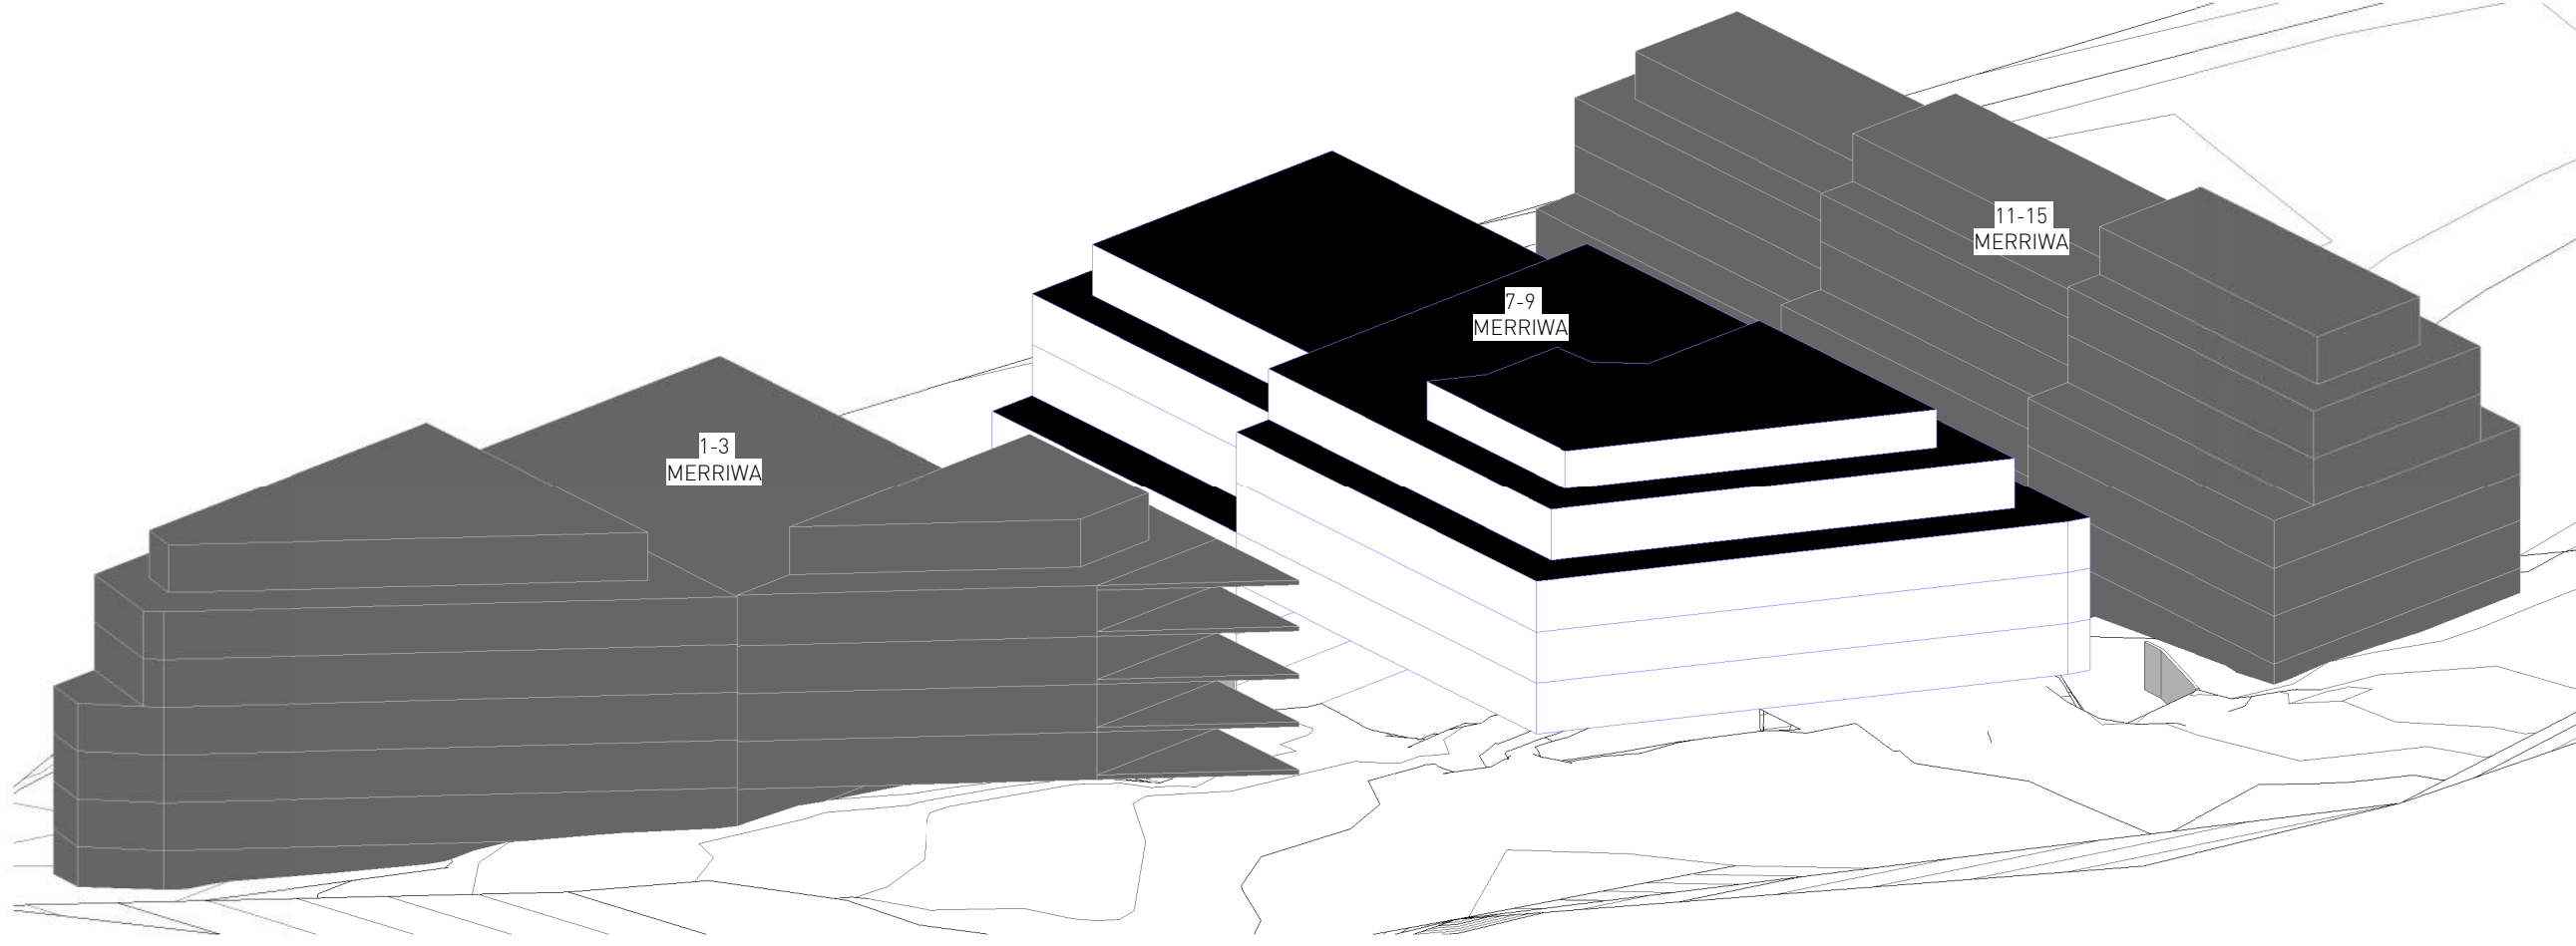

21 June 10AM

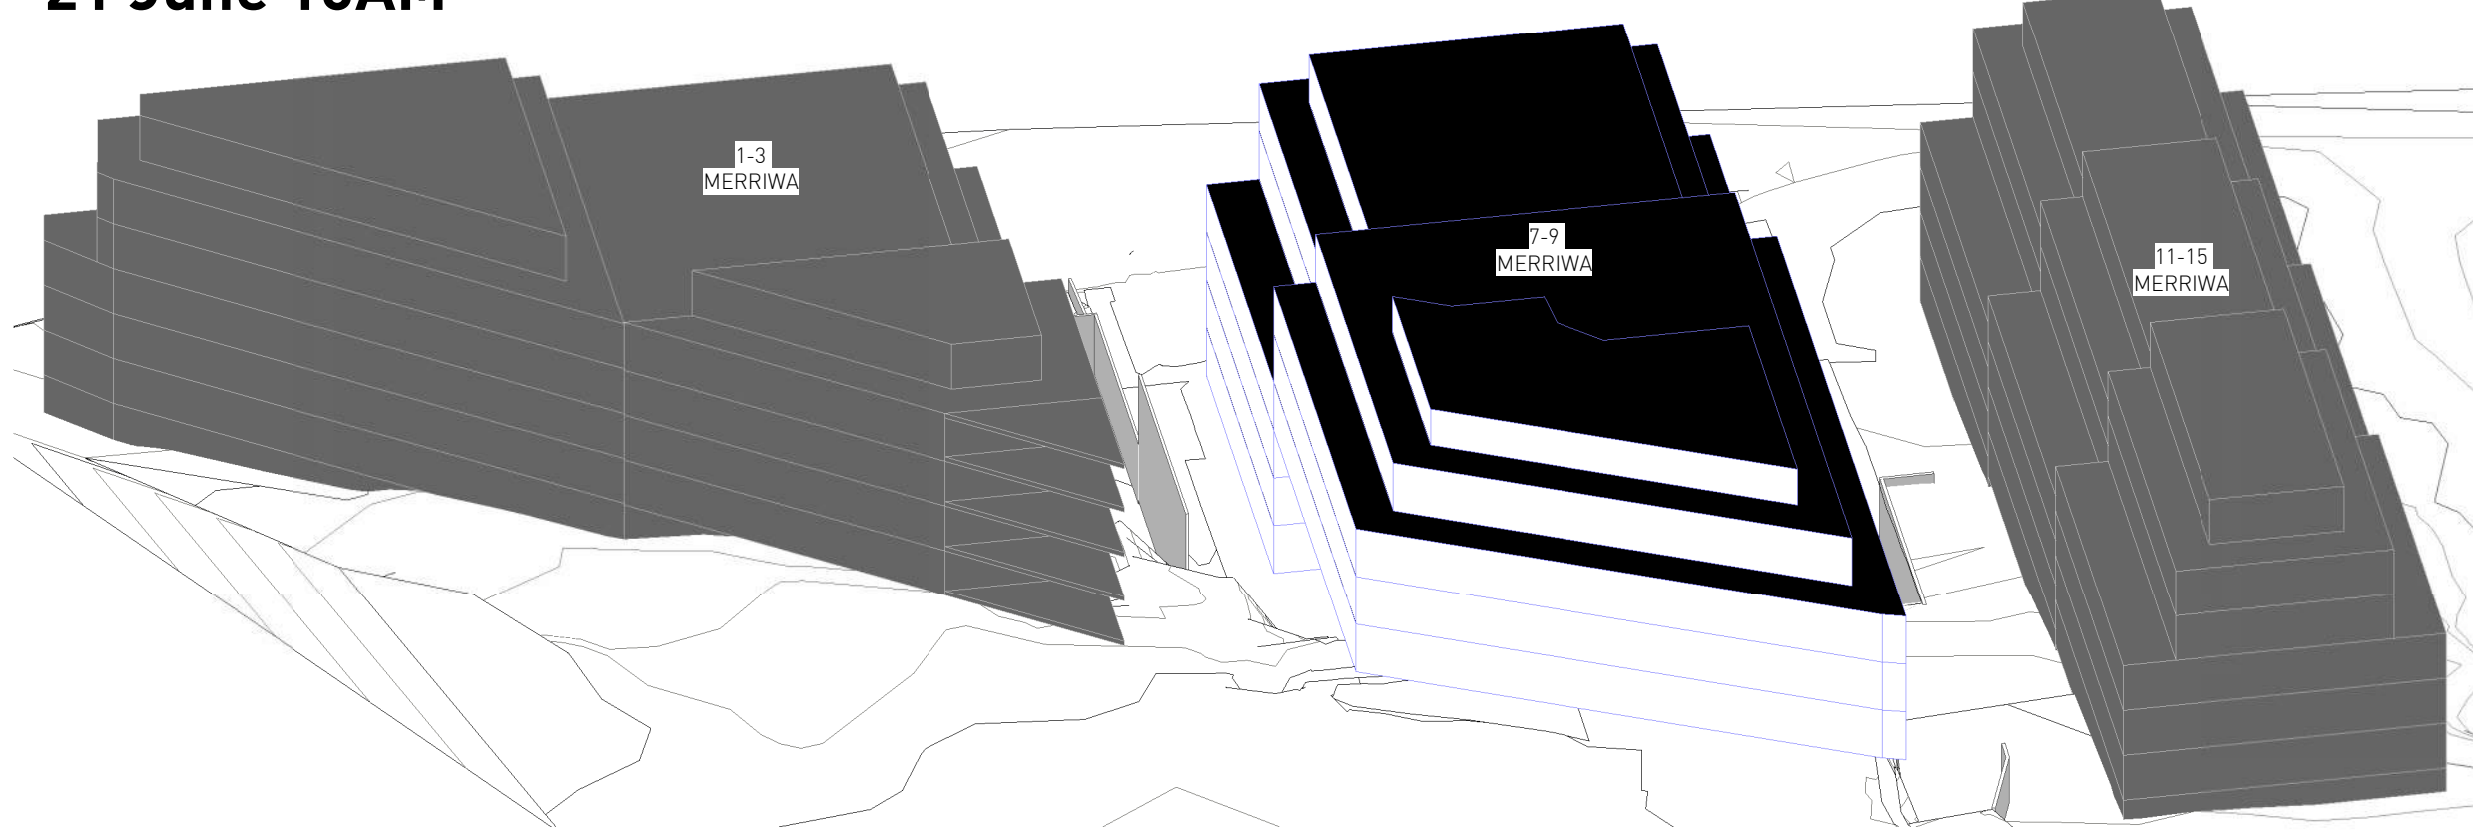

21 June 12PM

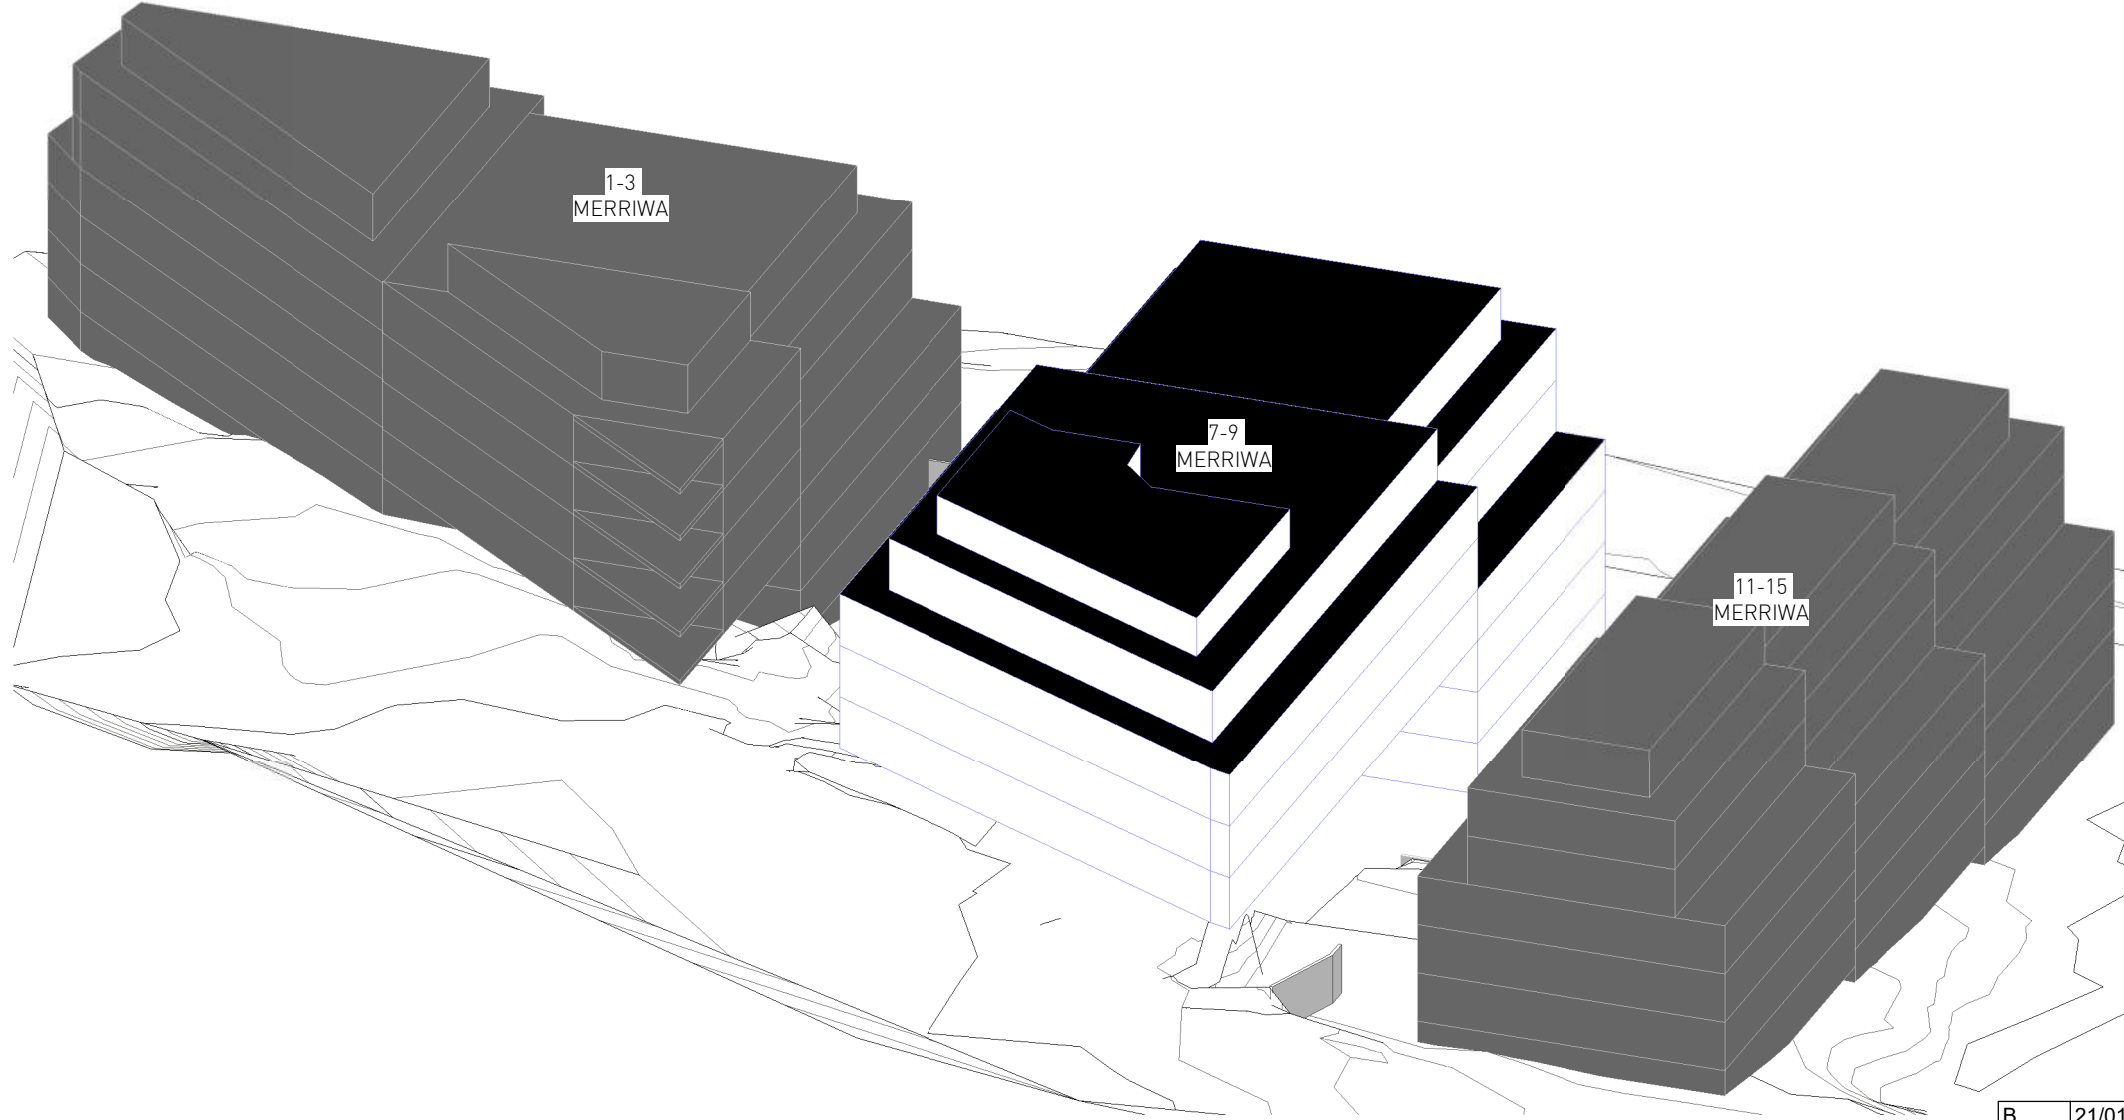

21 June 2PM

NOTES:

- 1. 7-9 MERRIWA IS MODELED BASED ON ADG & DCP COMPLIANT SETBACK & HEIGHT CONTROLS
- 2. NEIGHBOURS 1-3 & 11-15 MERRIWA ARE MODELED BASED ON ADG & DCP COMPLIANT SETBACK & HEIGHT CONTROLS AND ARE INDICATIVE OF POSSIBLE FUTURE DEVELOPMENTS

B	21/01/2025	AS PER SNPP RECORD OF DEFERRAL 20.12.24
A	06/01/2025	DRAFT ISSUE FOR COUNCIL COMMENT
No.	Date	Description

GILES TRIBE

Level 1, 1 Chandos Street
St Leonards 2065 NSW AUSTRALIA

t: 61 2 9264 5005
e: gta@gilestribe.com.au
Giles Tribe Pty Ltd ABN 50 001259 507

Nominated Architects:

Mark G Broadley (5823)
Victor Schneider (11137)








Verify all dimensions on site prior to commencement of work.
Refer all discrepancies to the Architect for determination.
Use figured dimensions in preference to scaling.
This drawing is copyright and must not be retained, copied
or used without the written consent of Giles Tribe Architects.

Project:
**LOT 2 DP 566663
7-9 MERRIWA STREET**

GORDON NSW 2072

Drawn:
**SUN EYE DIAGRAM - COMPLIANT
ENVELOPE - EXIST CONTOURS**

Status:		Applicant:		FLVE DEVELOPMENT PTY LTD	
Scale:	Job No.	Drawing No.	Rev.		
Sheet Size: A1		22054	DA412 B		
Date: 11/12/2024					
Drawn: QT	Reviewed: VS				

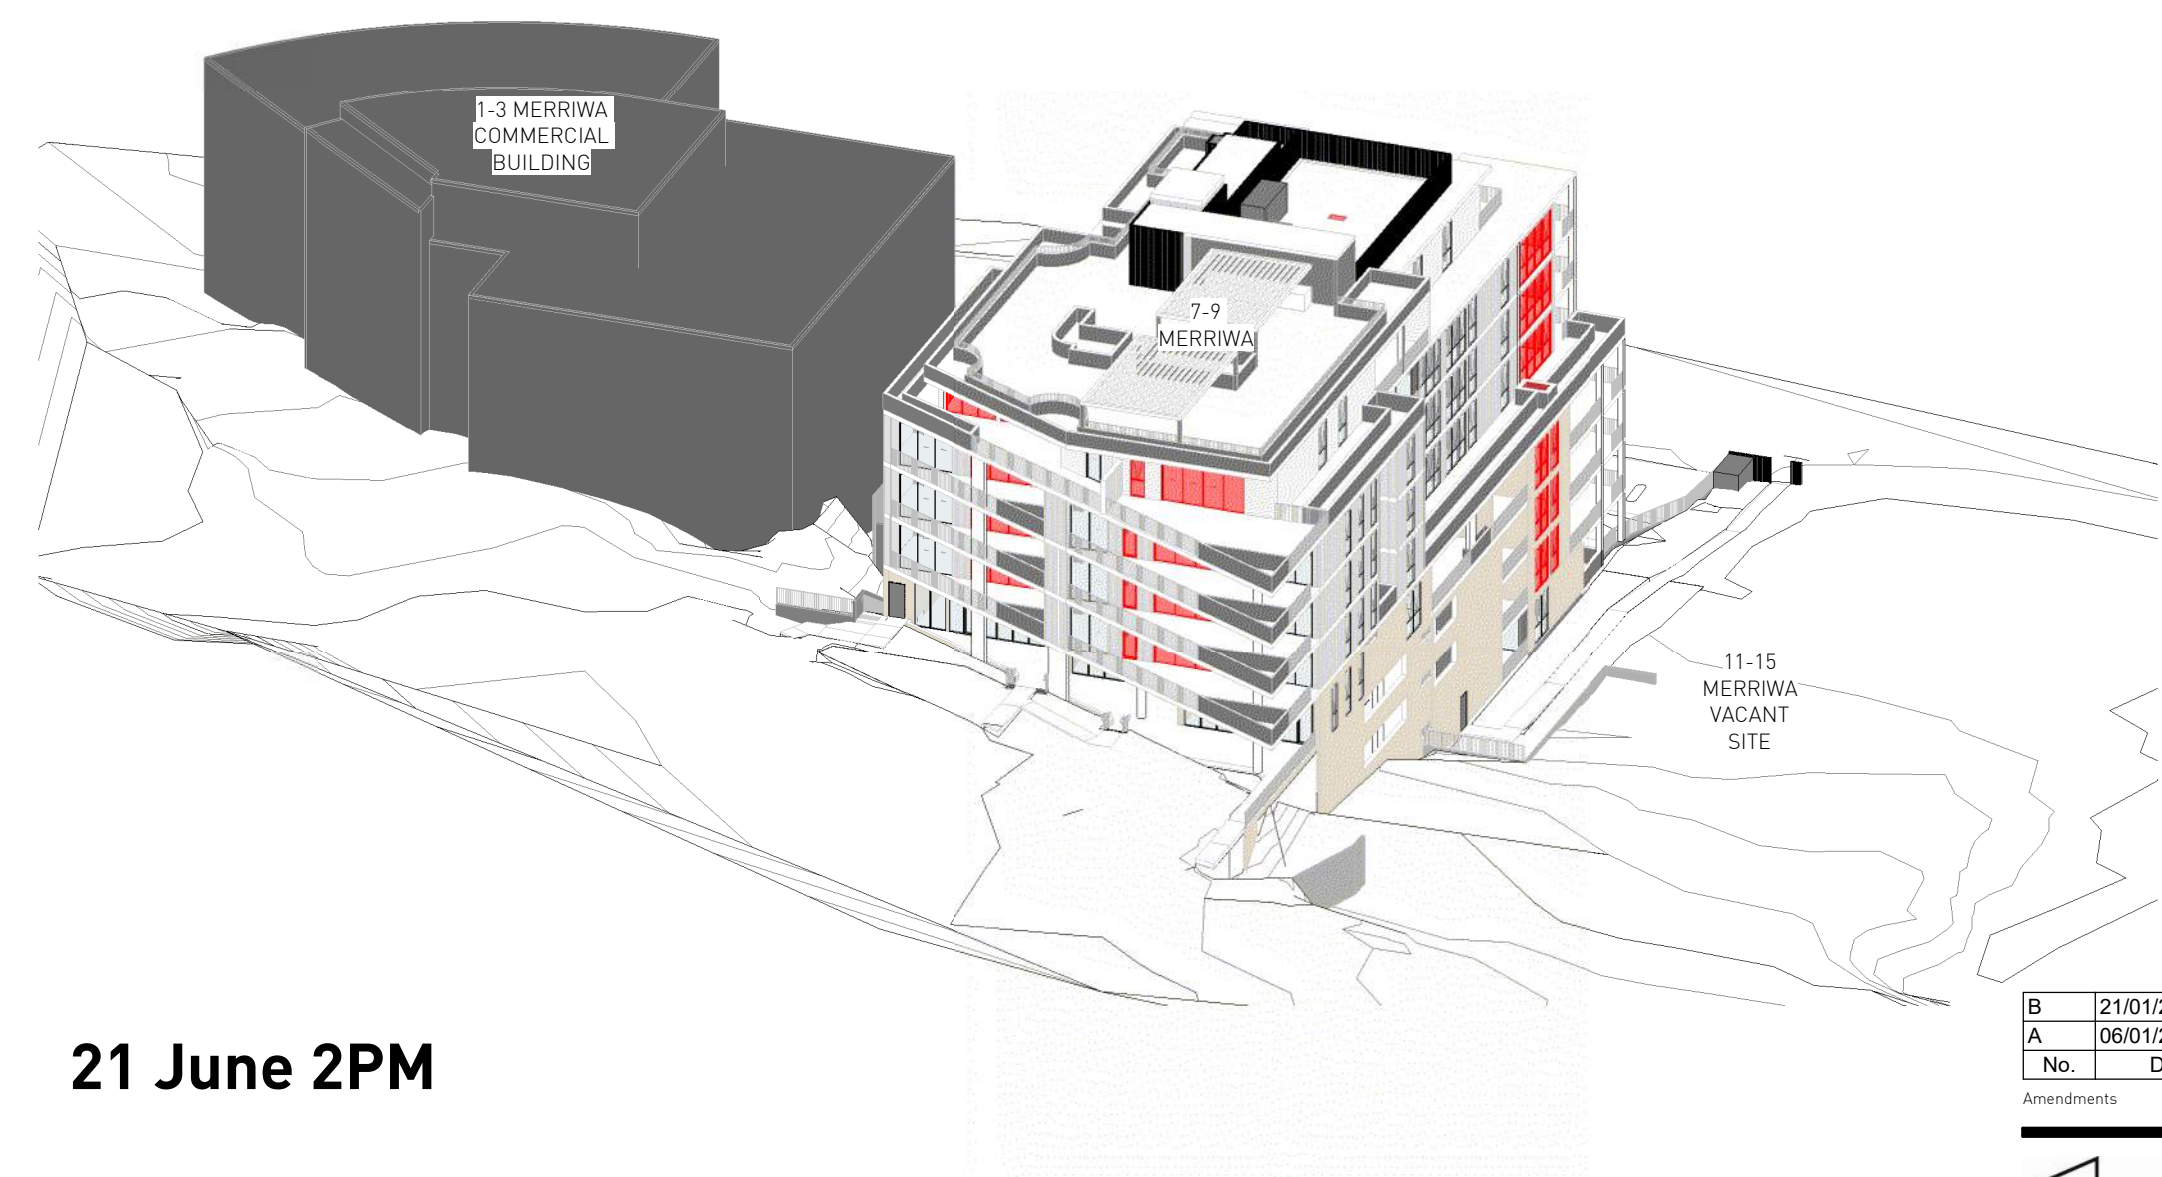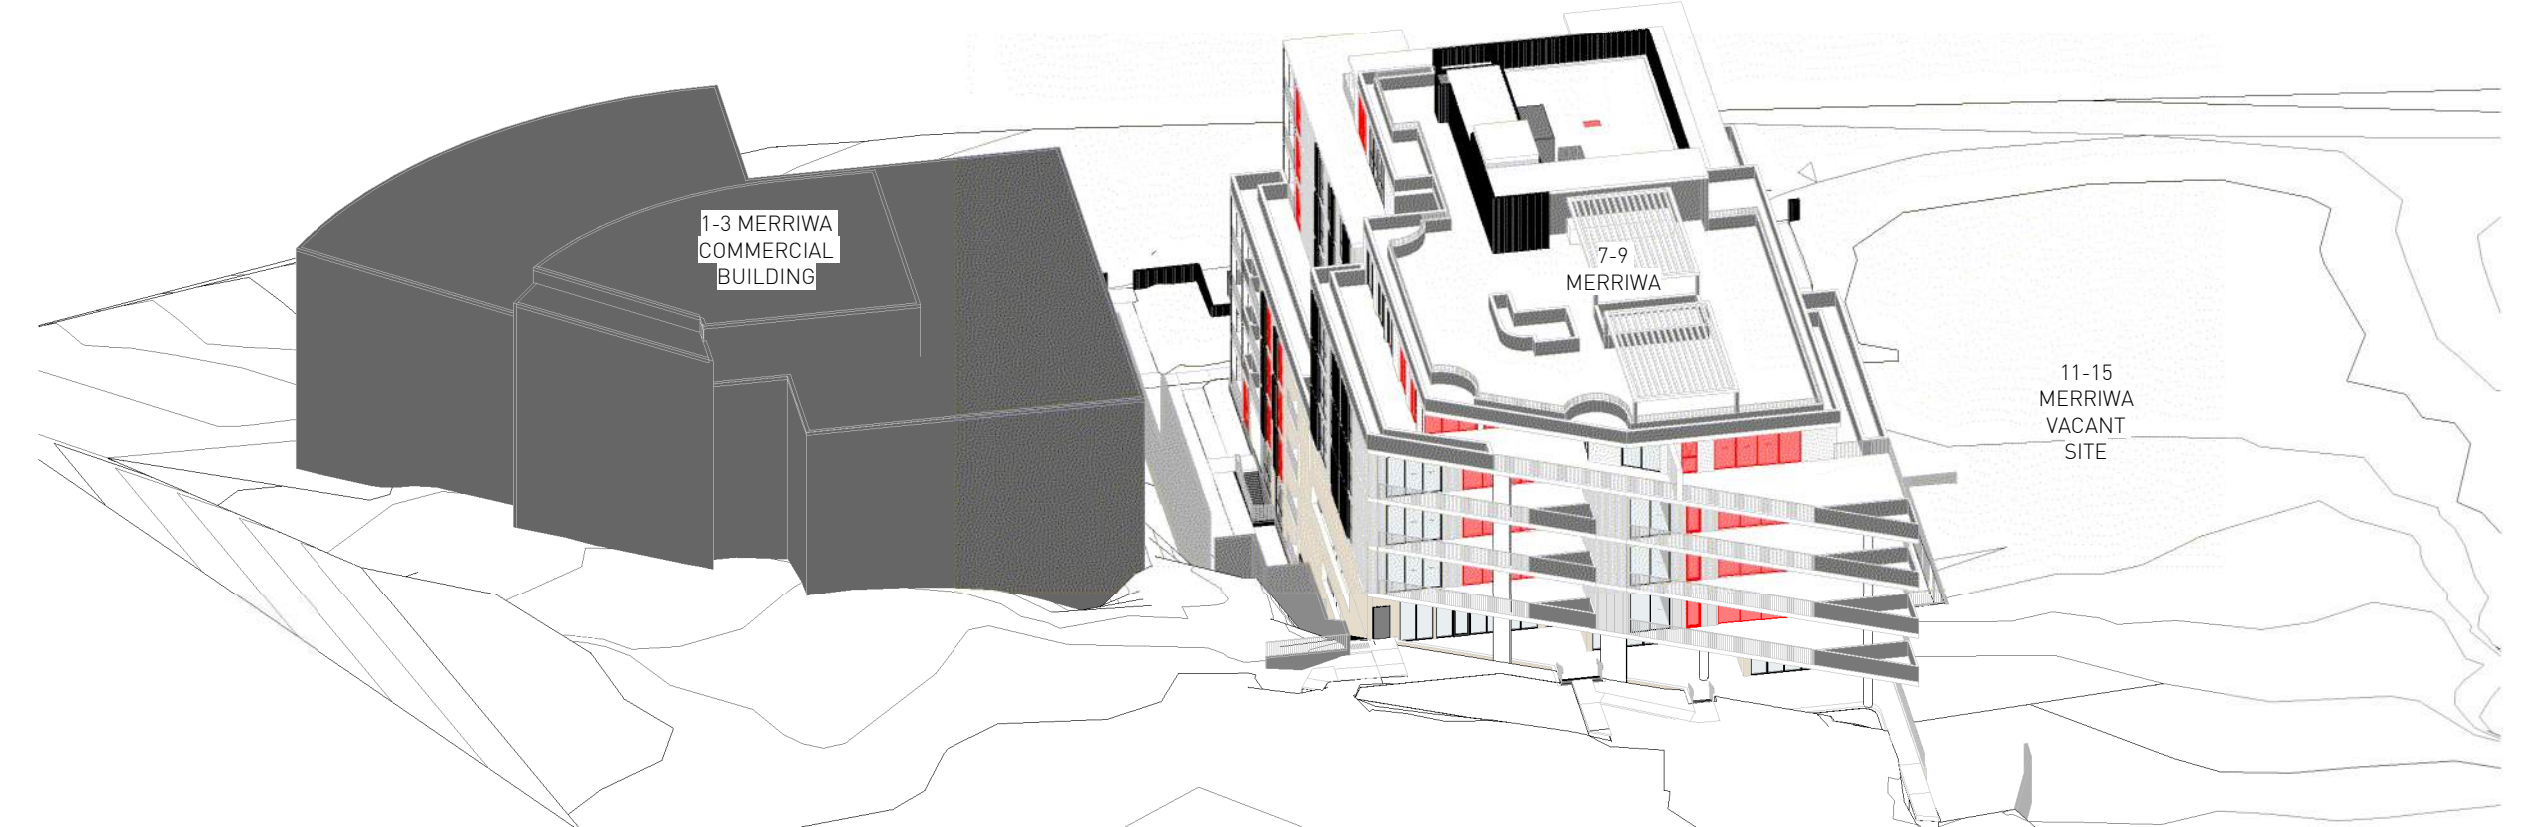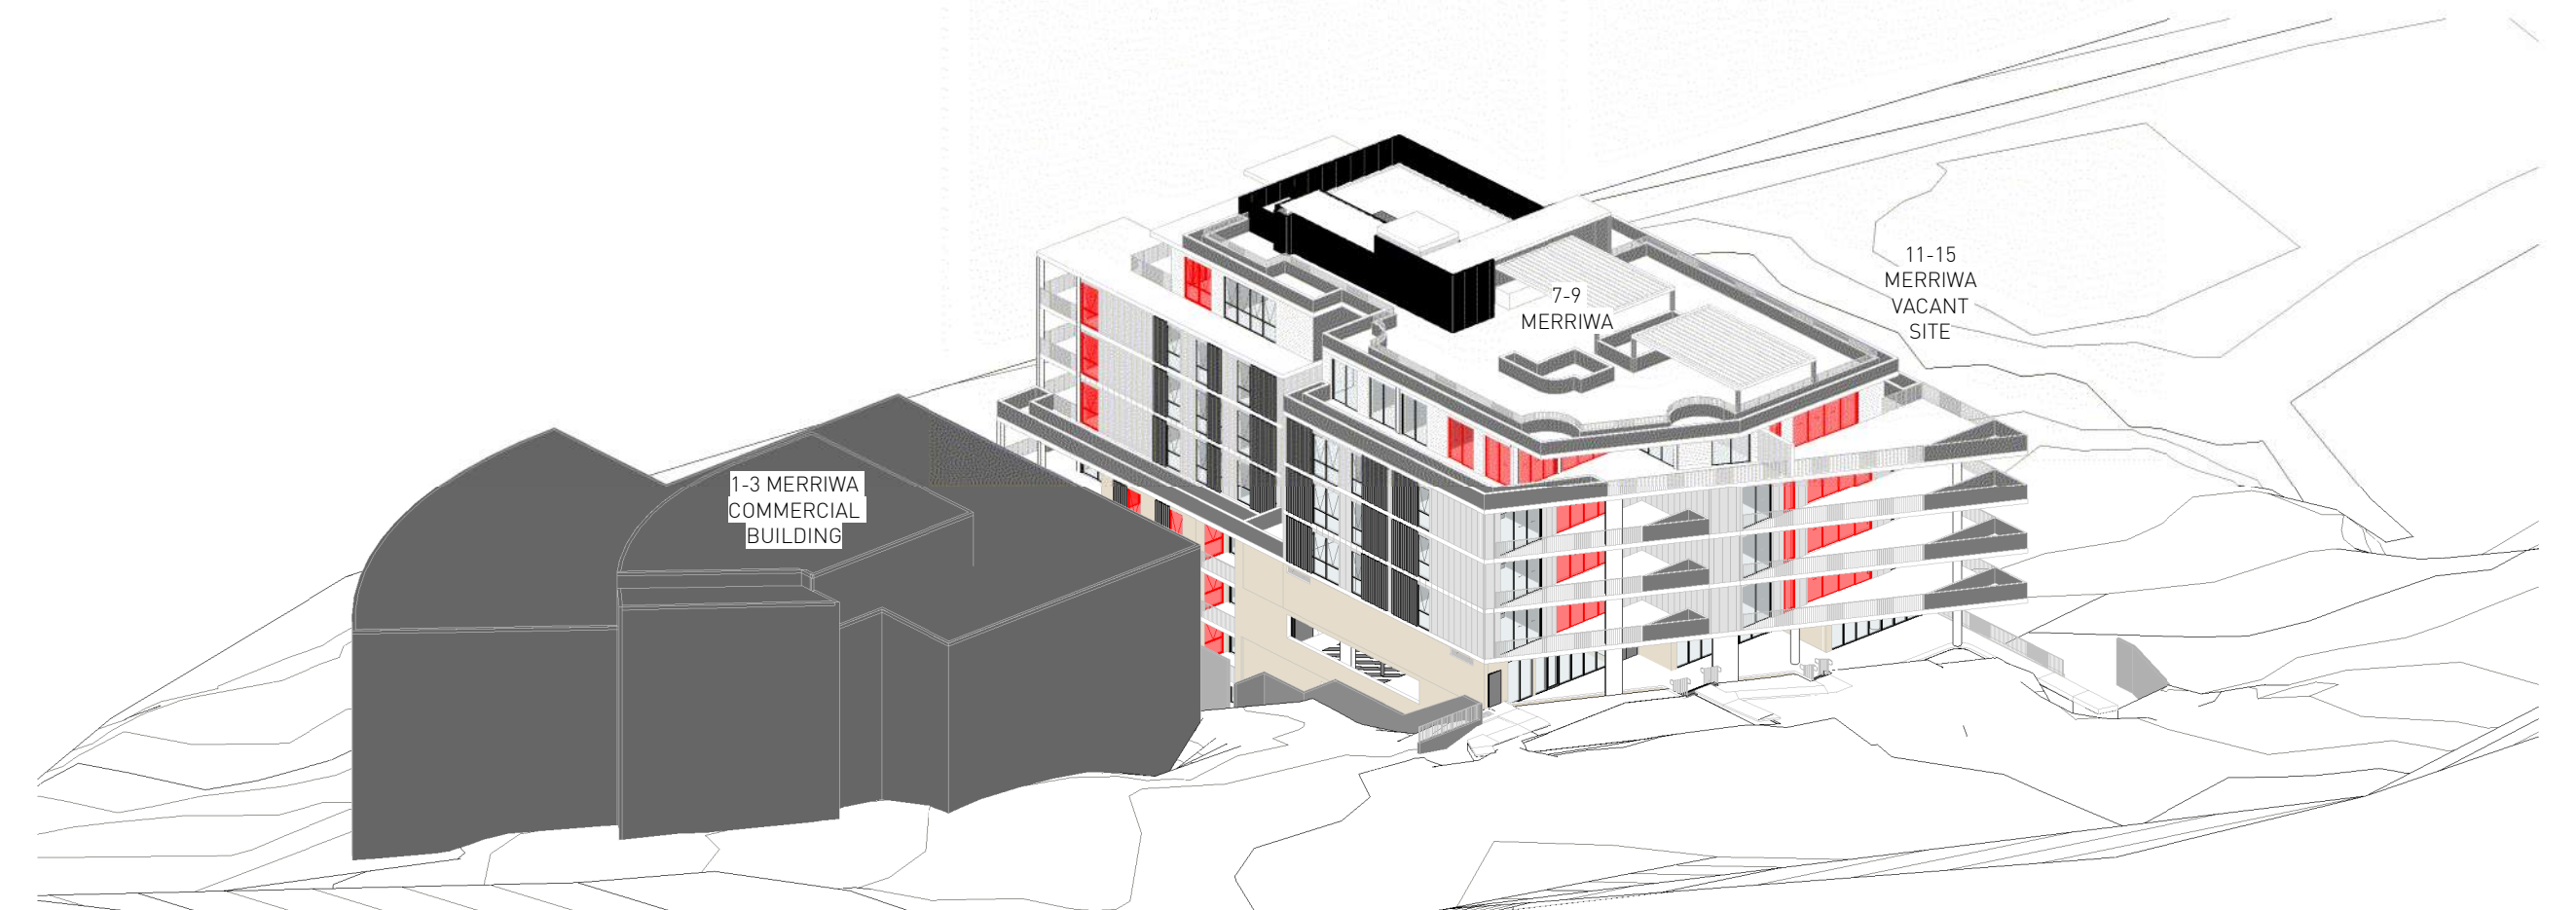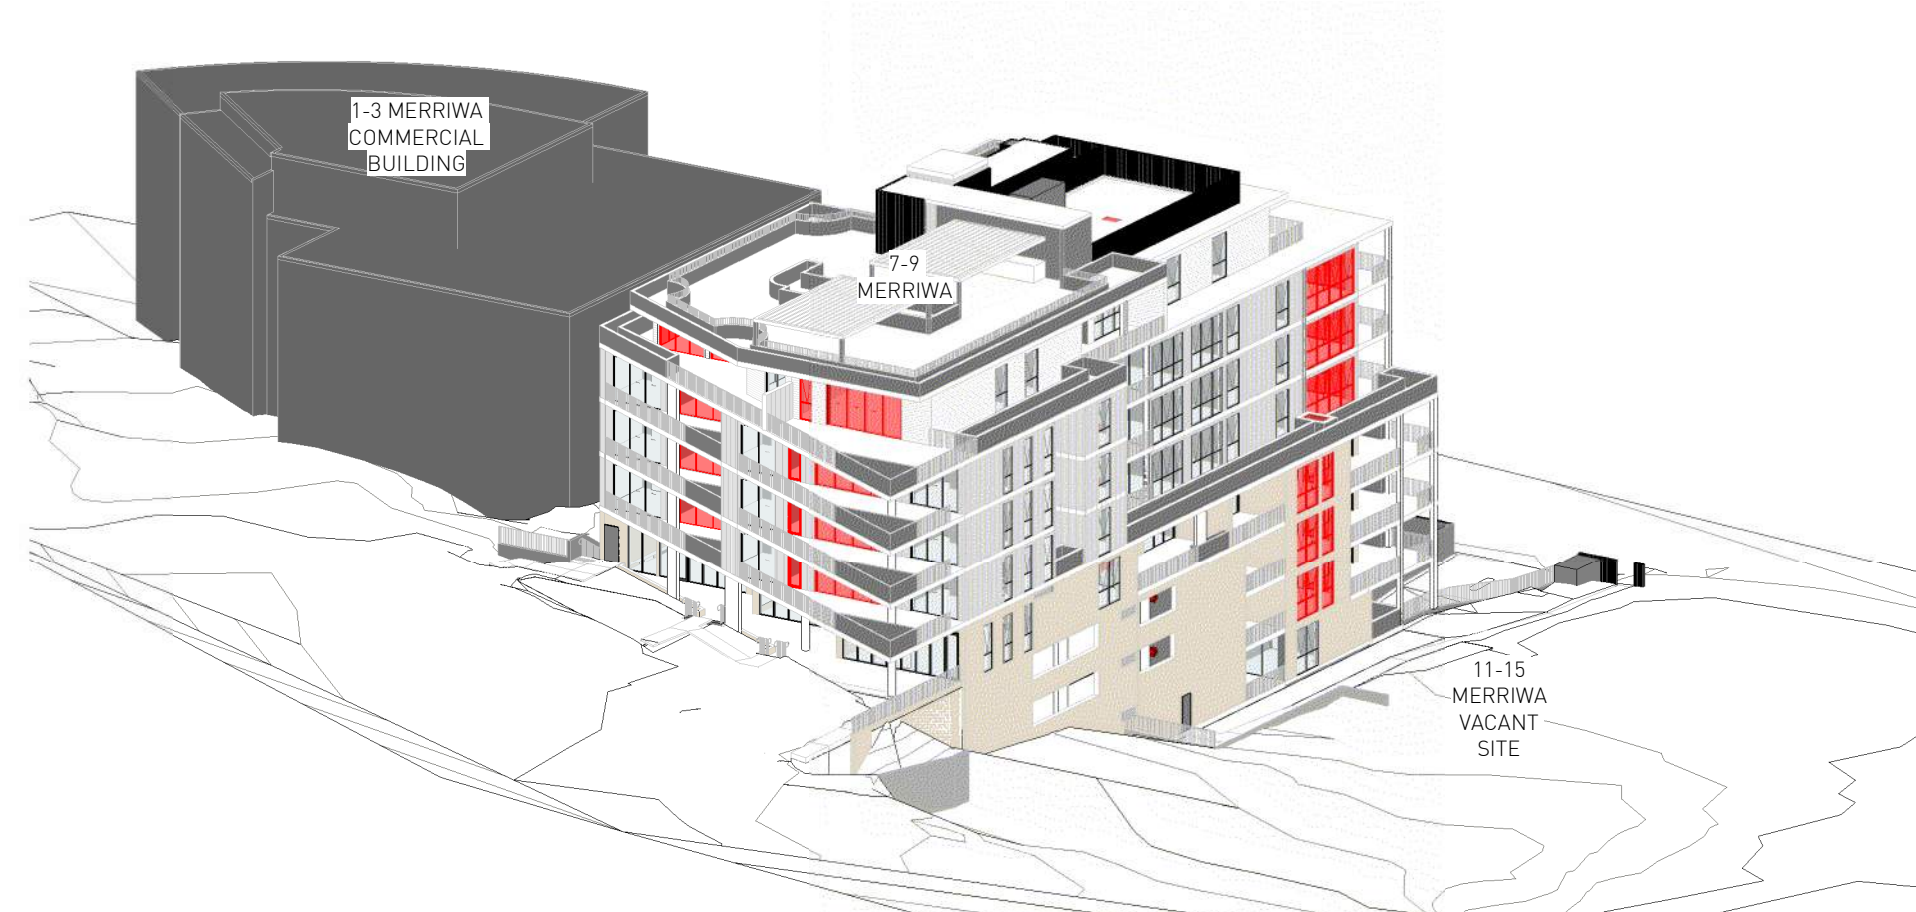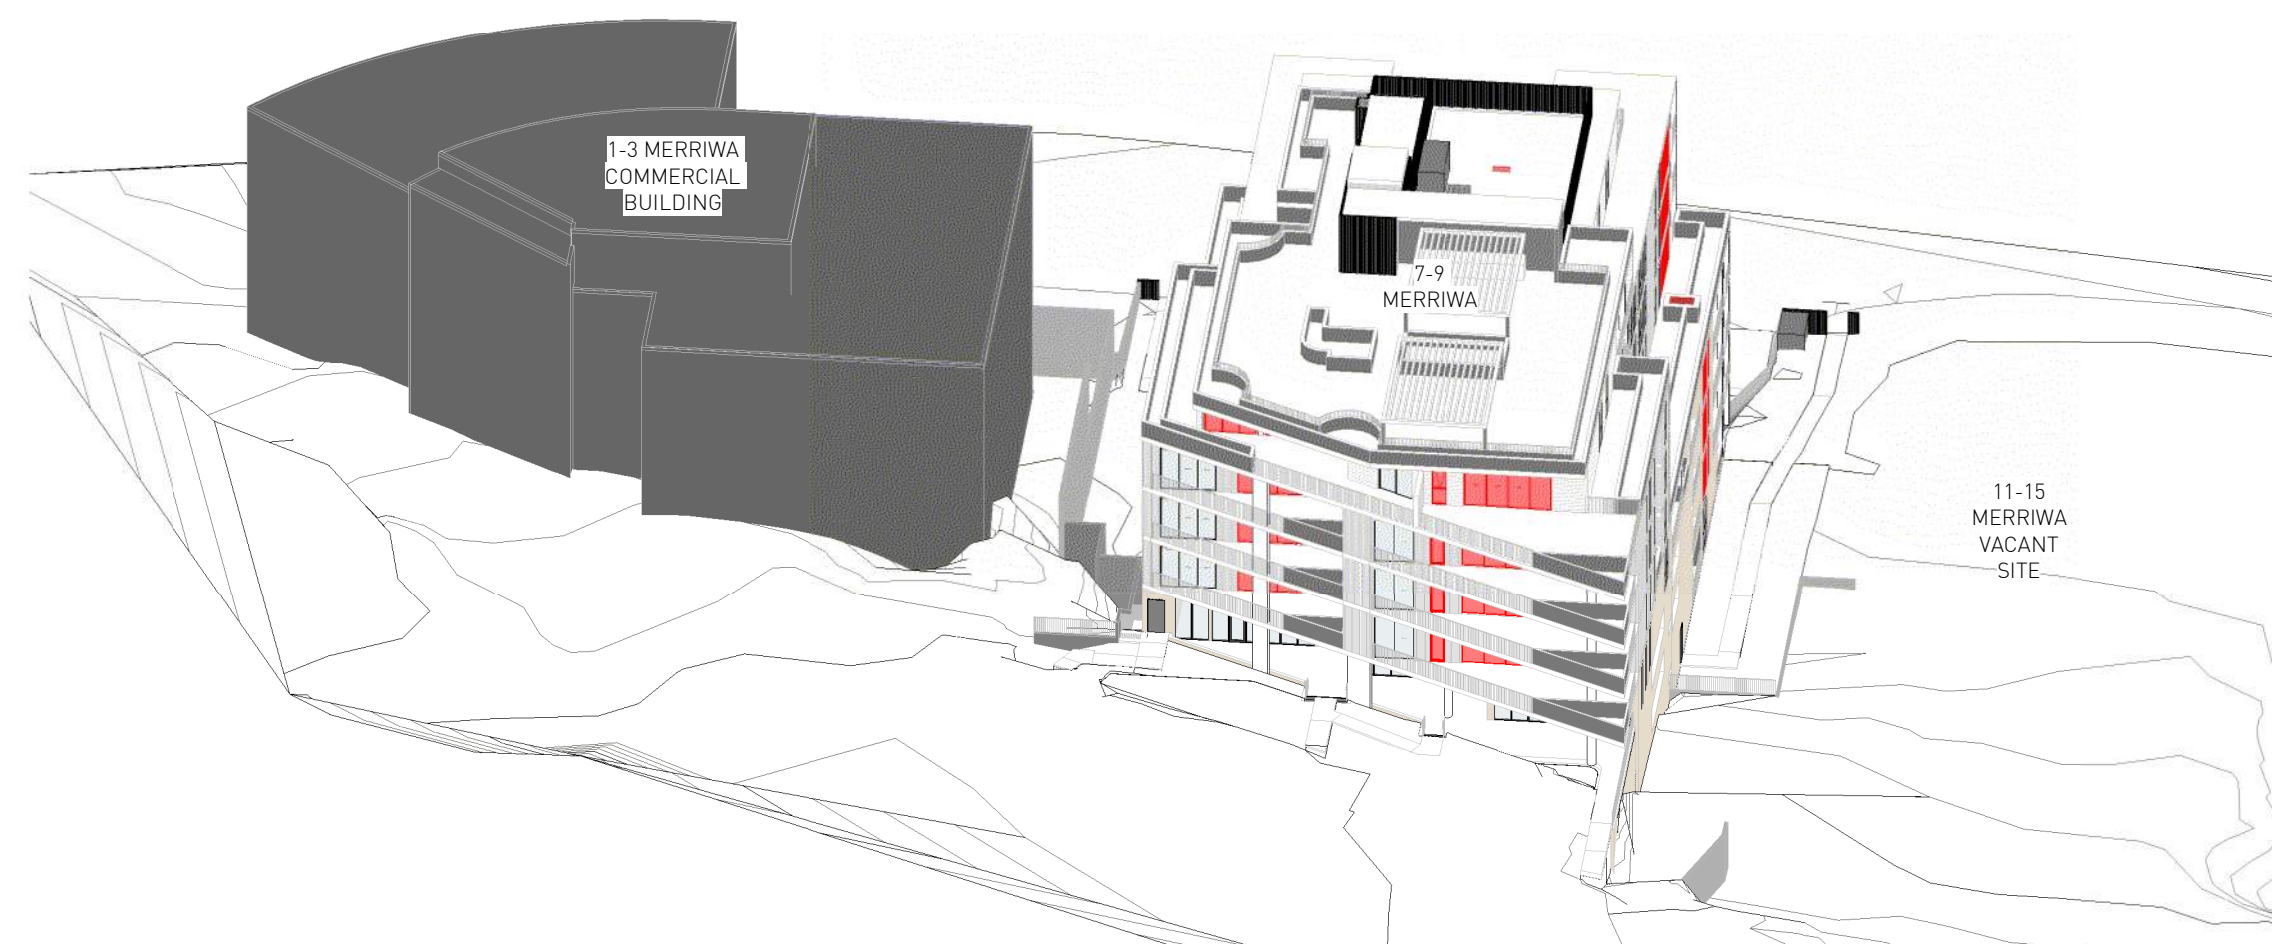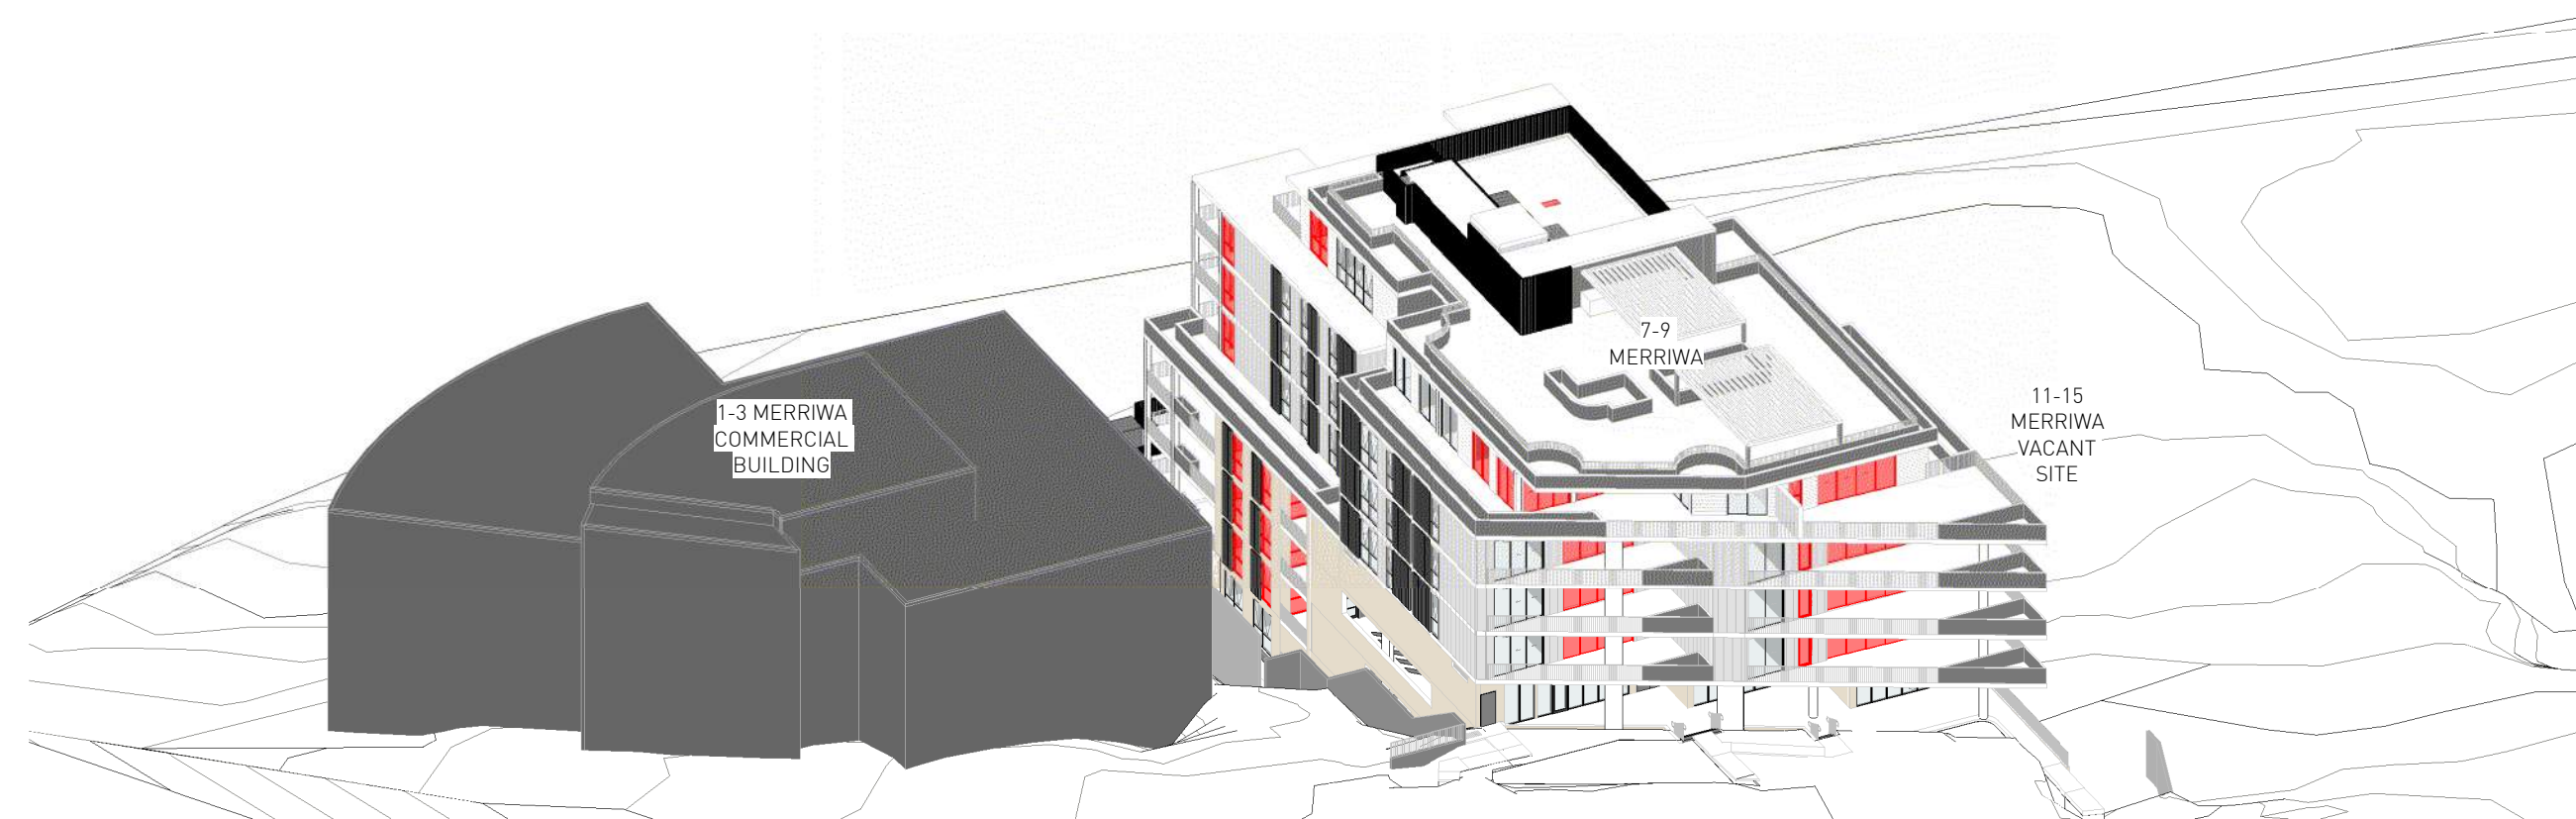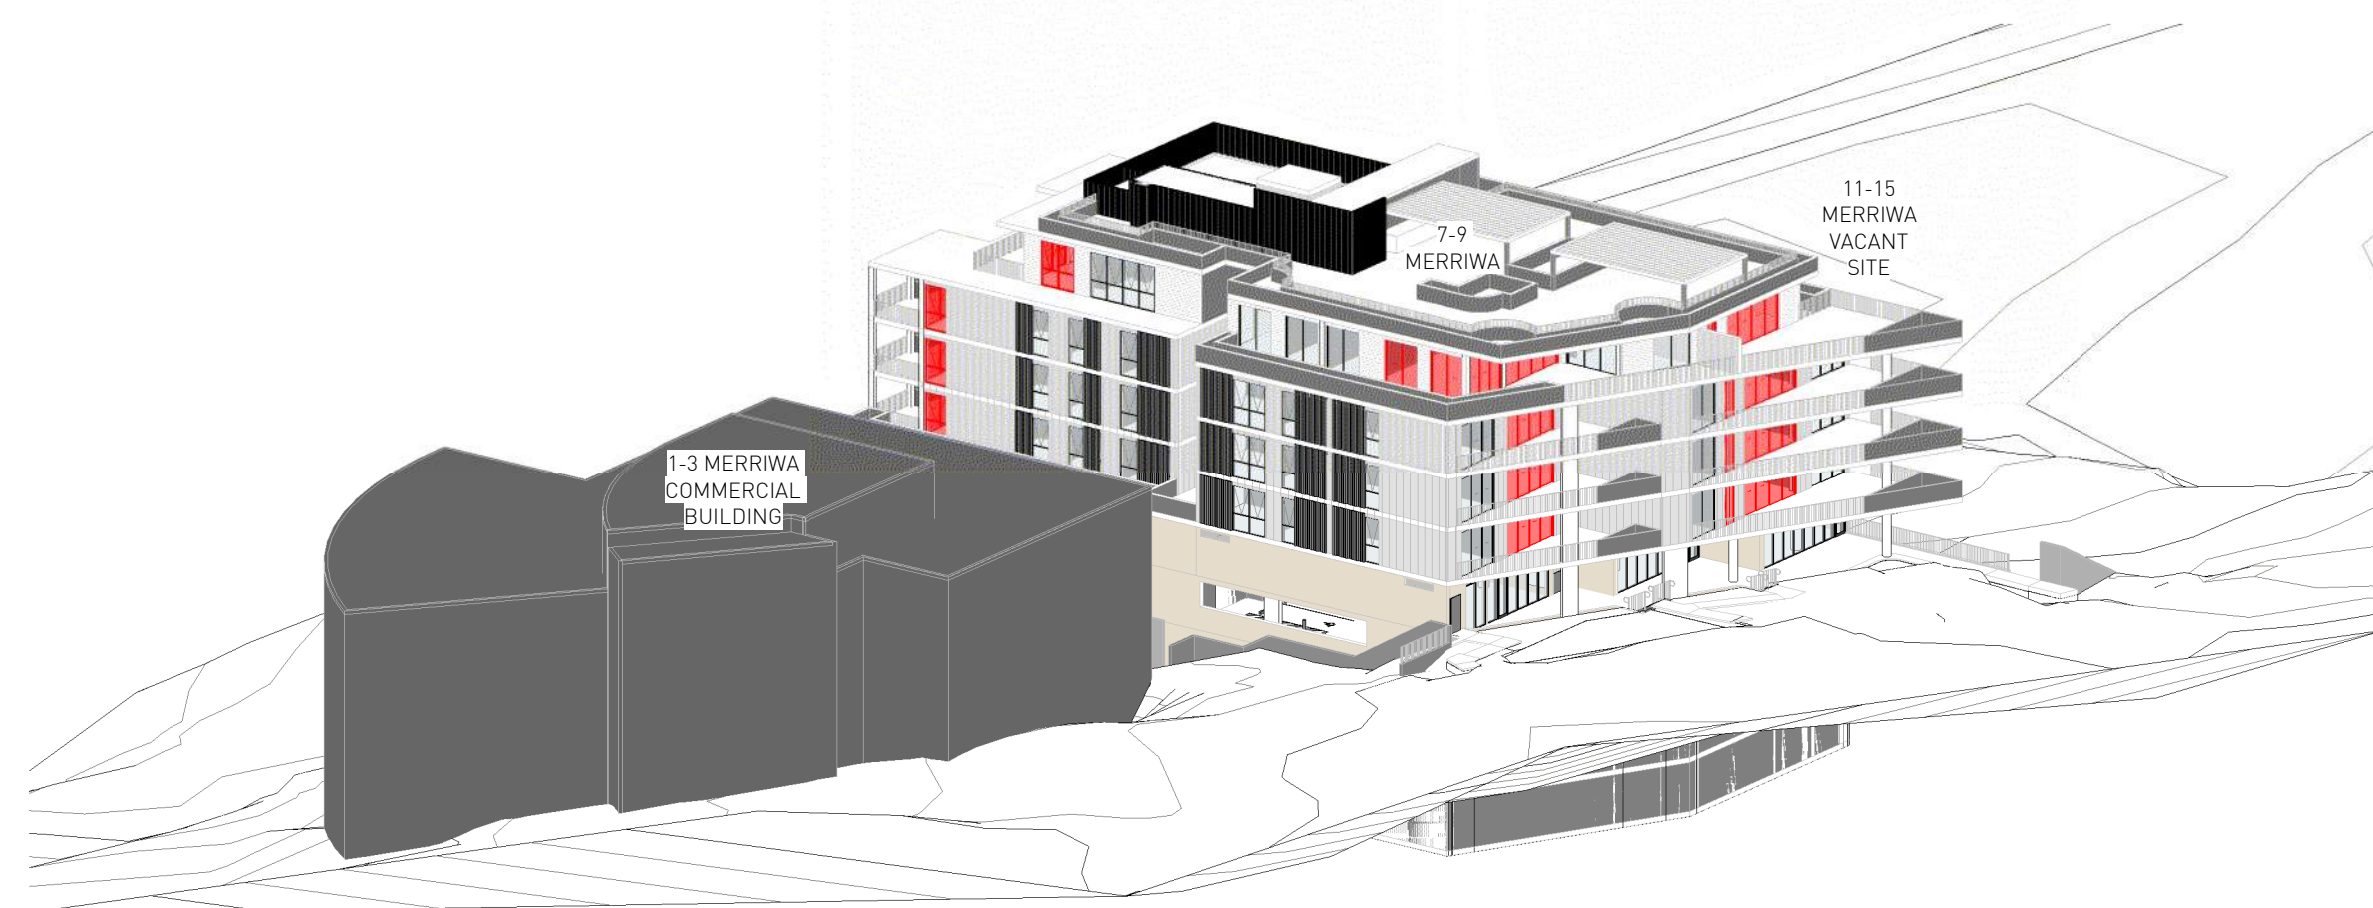

B	21/01/2025	AS PER SNPP RECORD OF DEFERRAL 20.12.24
A	06/01/2025	DRAFT ISSUE FOR COUNCIL COMMENT
No.	Date	Description

Amendments



Nominated Architects:

Verify all dimensions on site prior to commencement of work.
Refer all discrepancies to the Architect for determination.
Use figured dimensions in preference to scaling.
This drawing is copyright and must not be retained, copied
or used without the written consent of Giles Tribe Architects.

Project:


Project:
LOT 2 DP 566663
7-9 MERRIWA STREET

GORDON NSW 2072


Drawing:
**SUN EYE DIAGRAM - PROPOSED +
EXIST NEIGHBOURING SITES**




Scale:	Job No.	Drawing No.	Rev.
Sheet Size: A1	22054	DA413 B	
Date: 11/12/2024			
Drawn: OT	Reviewed	VS	

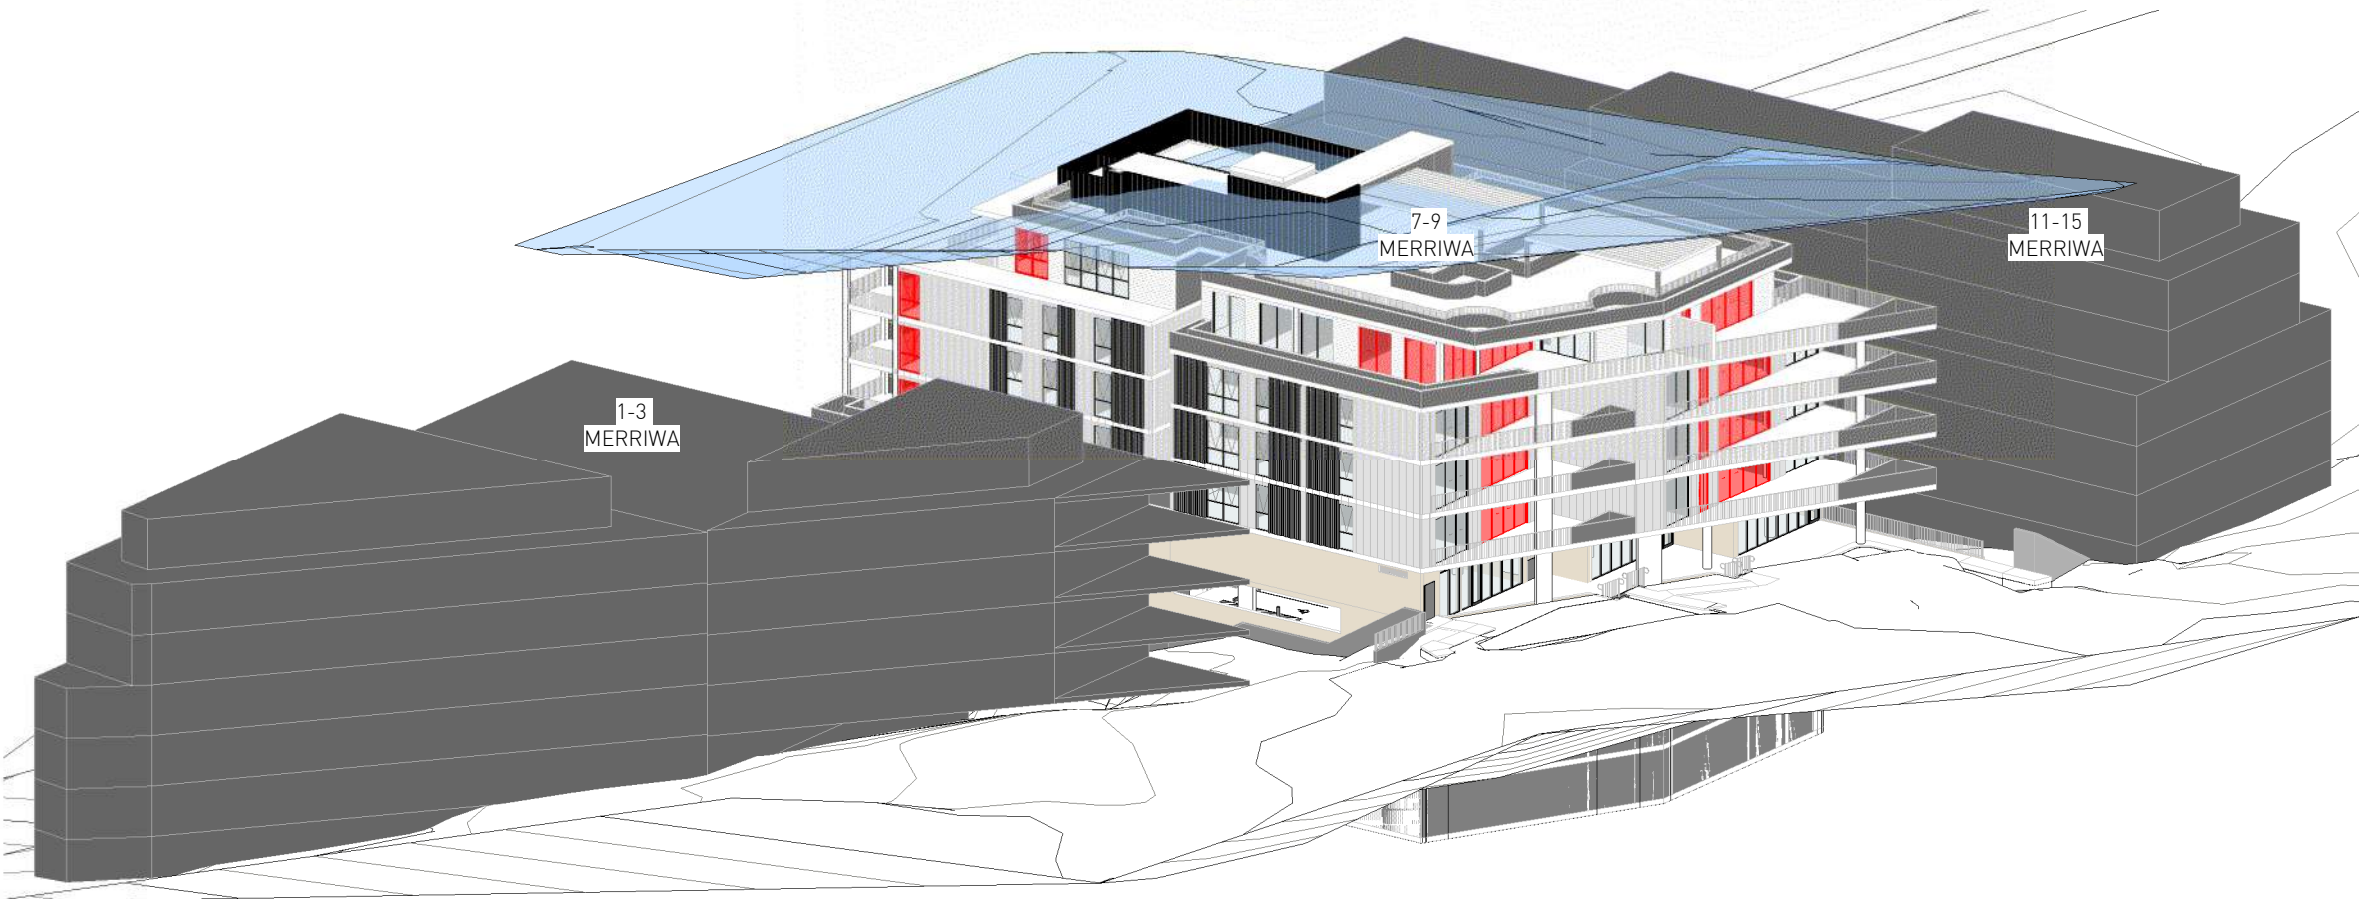


21 June 9AM

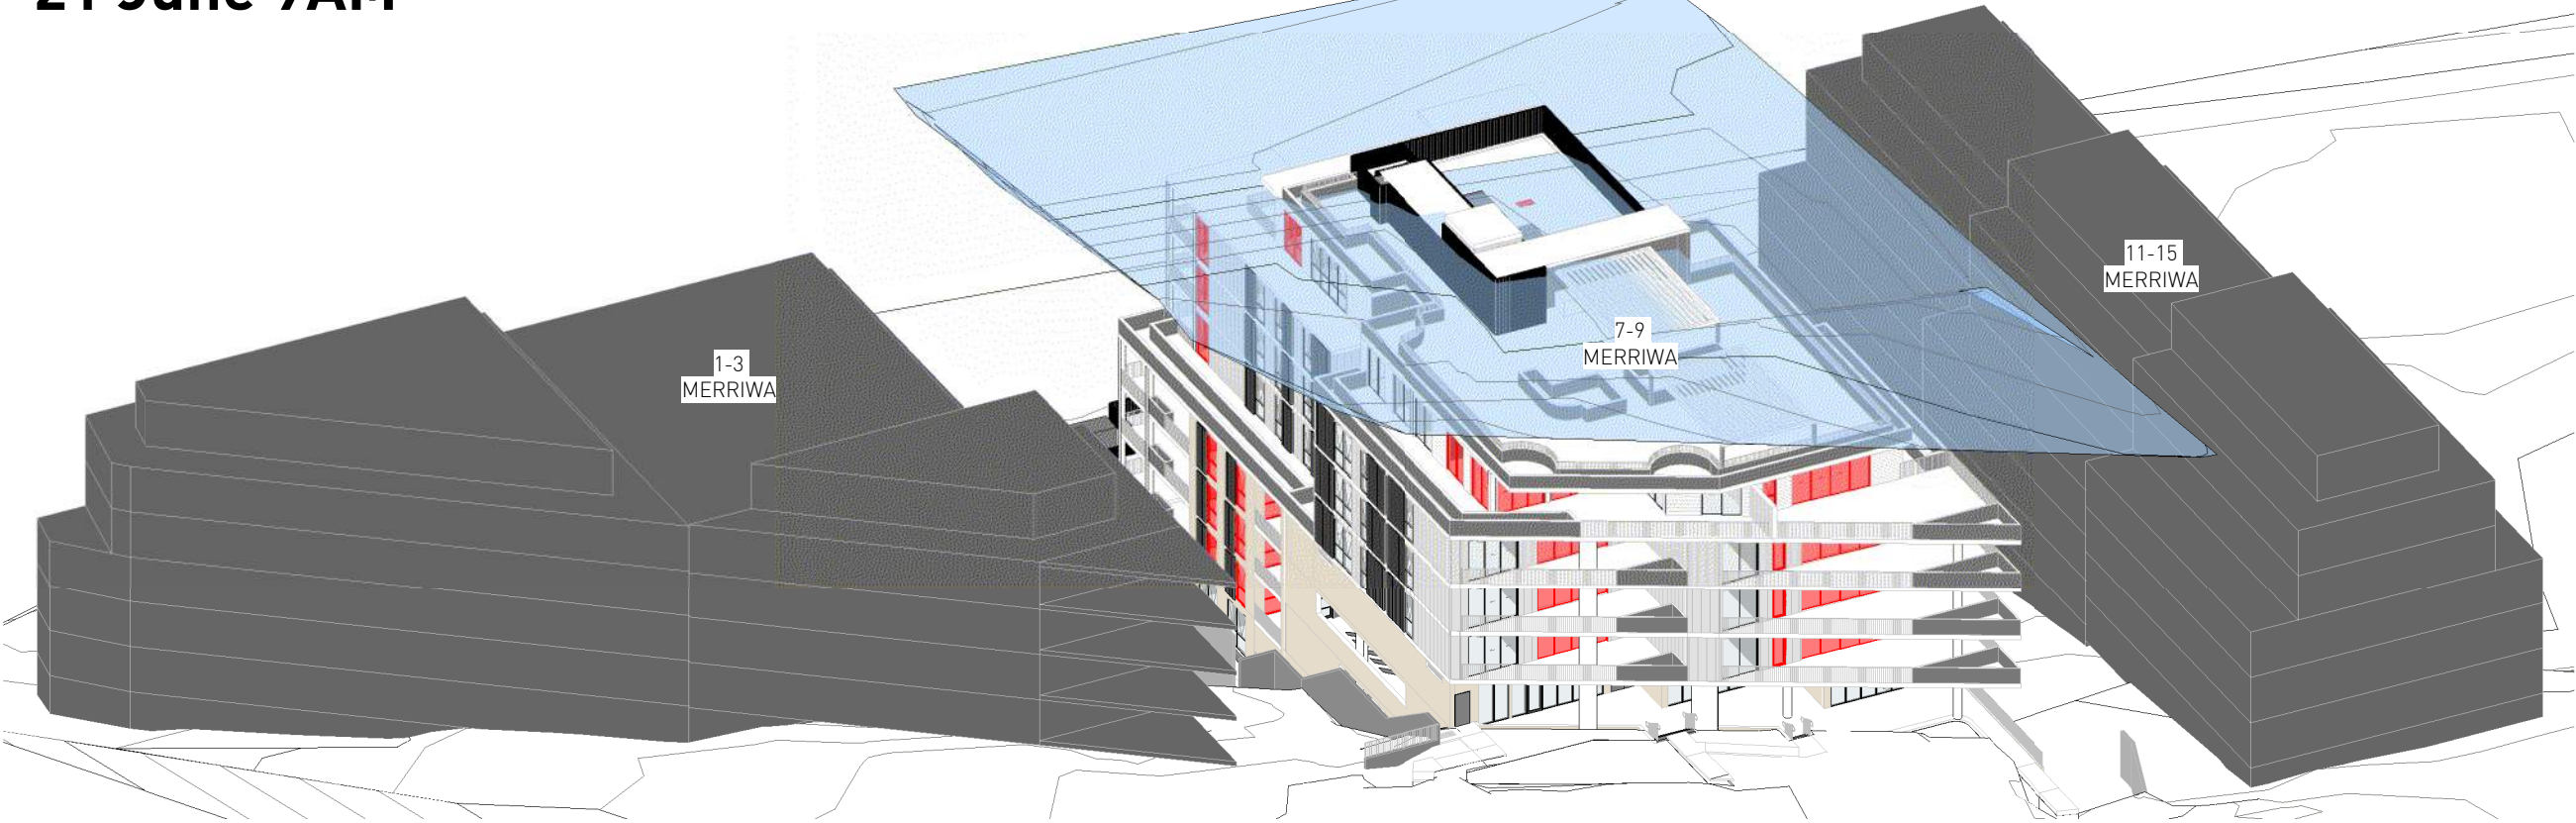


21 June 11AM

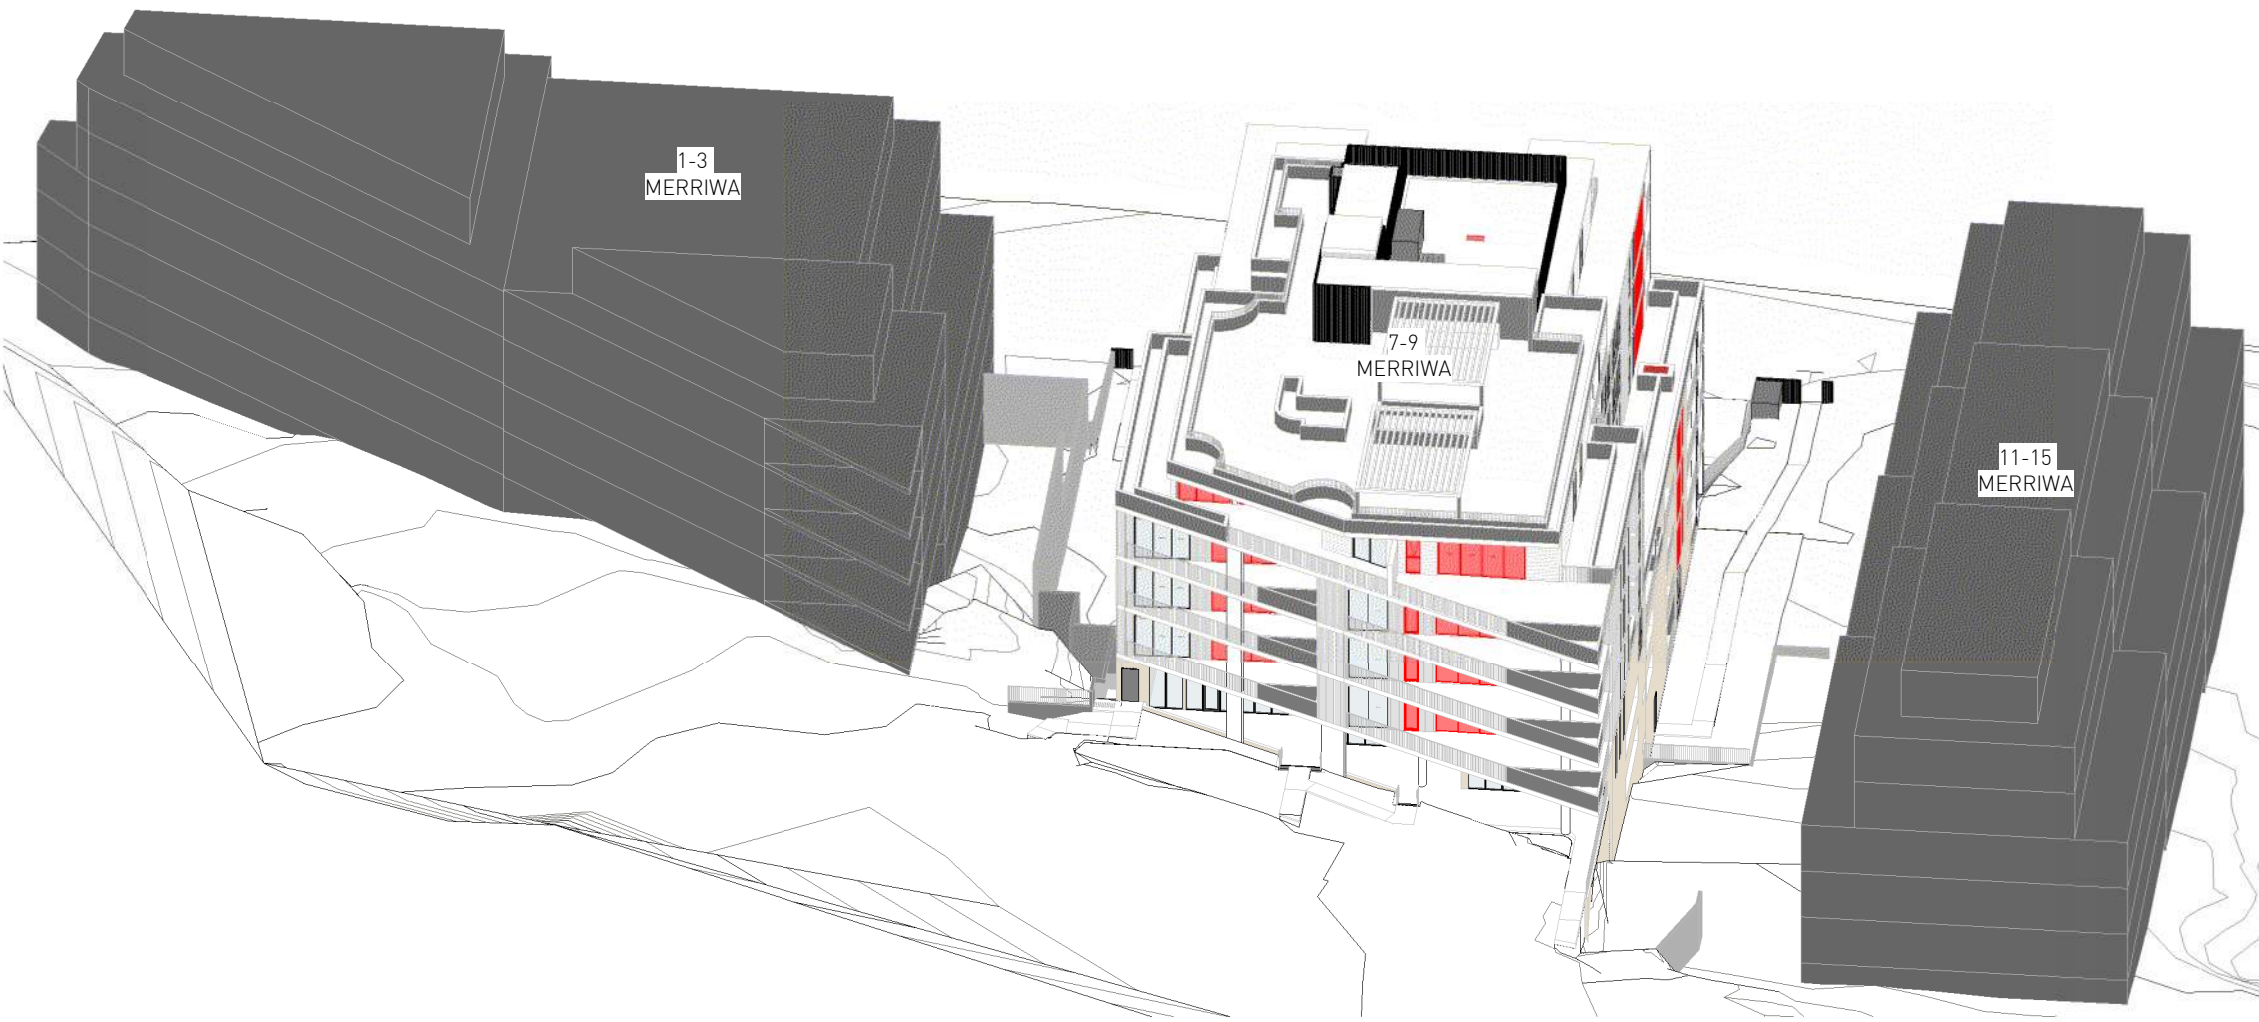


21 June 1PM

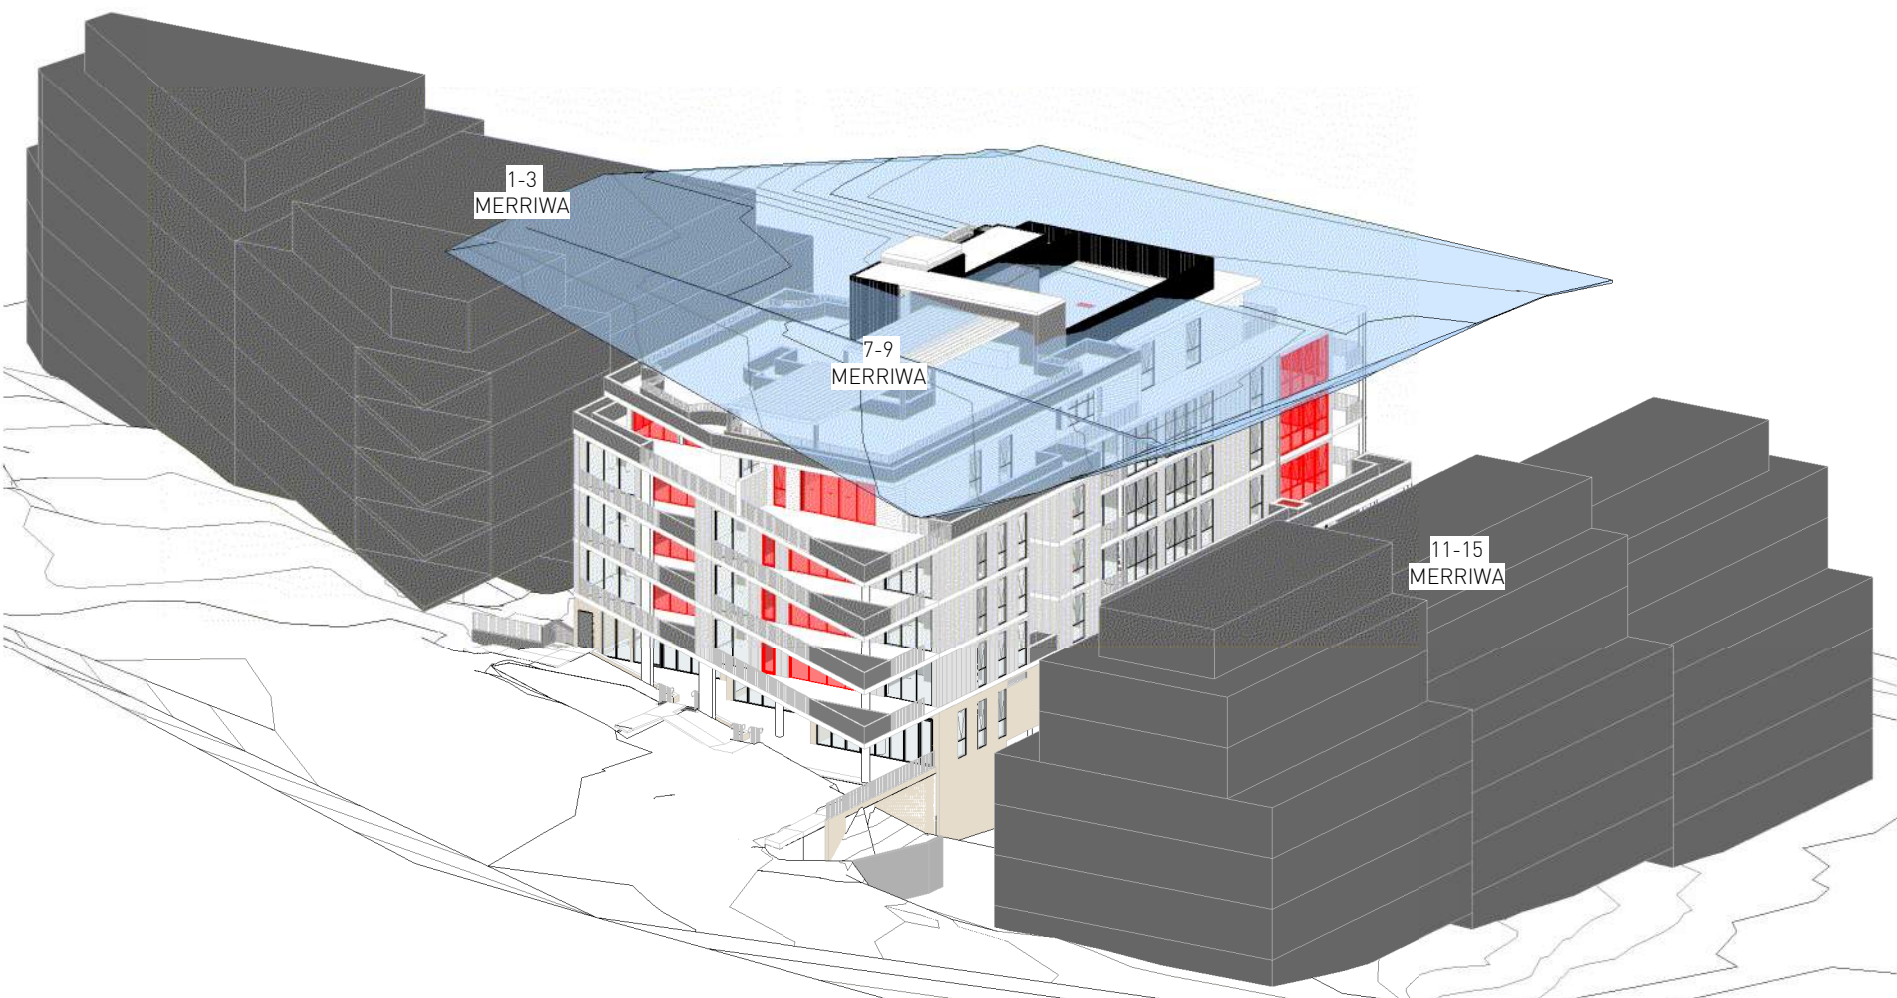


21 June 3PM

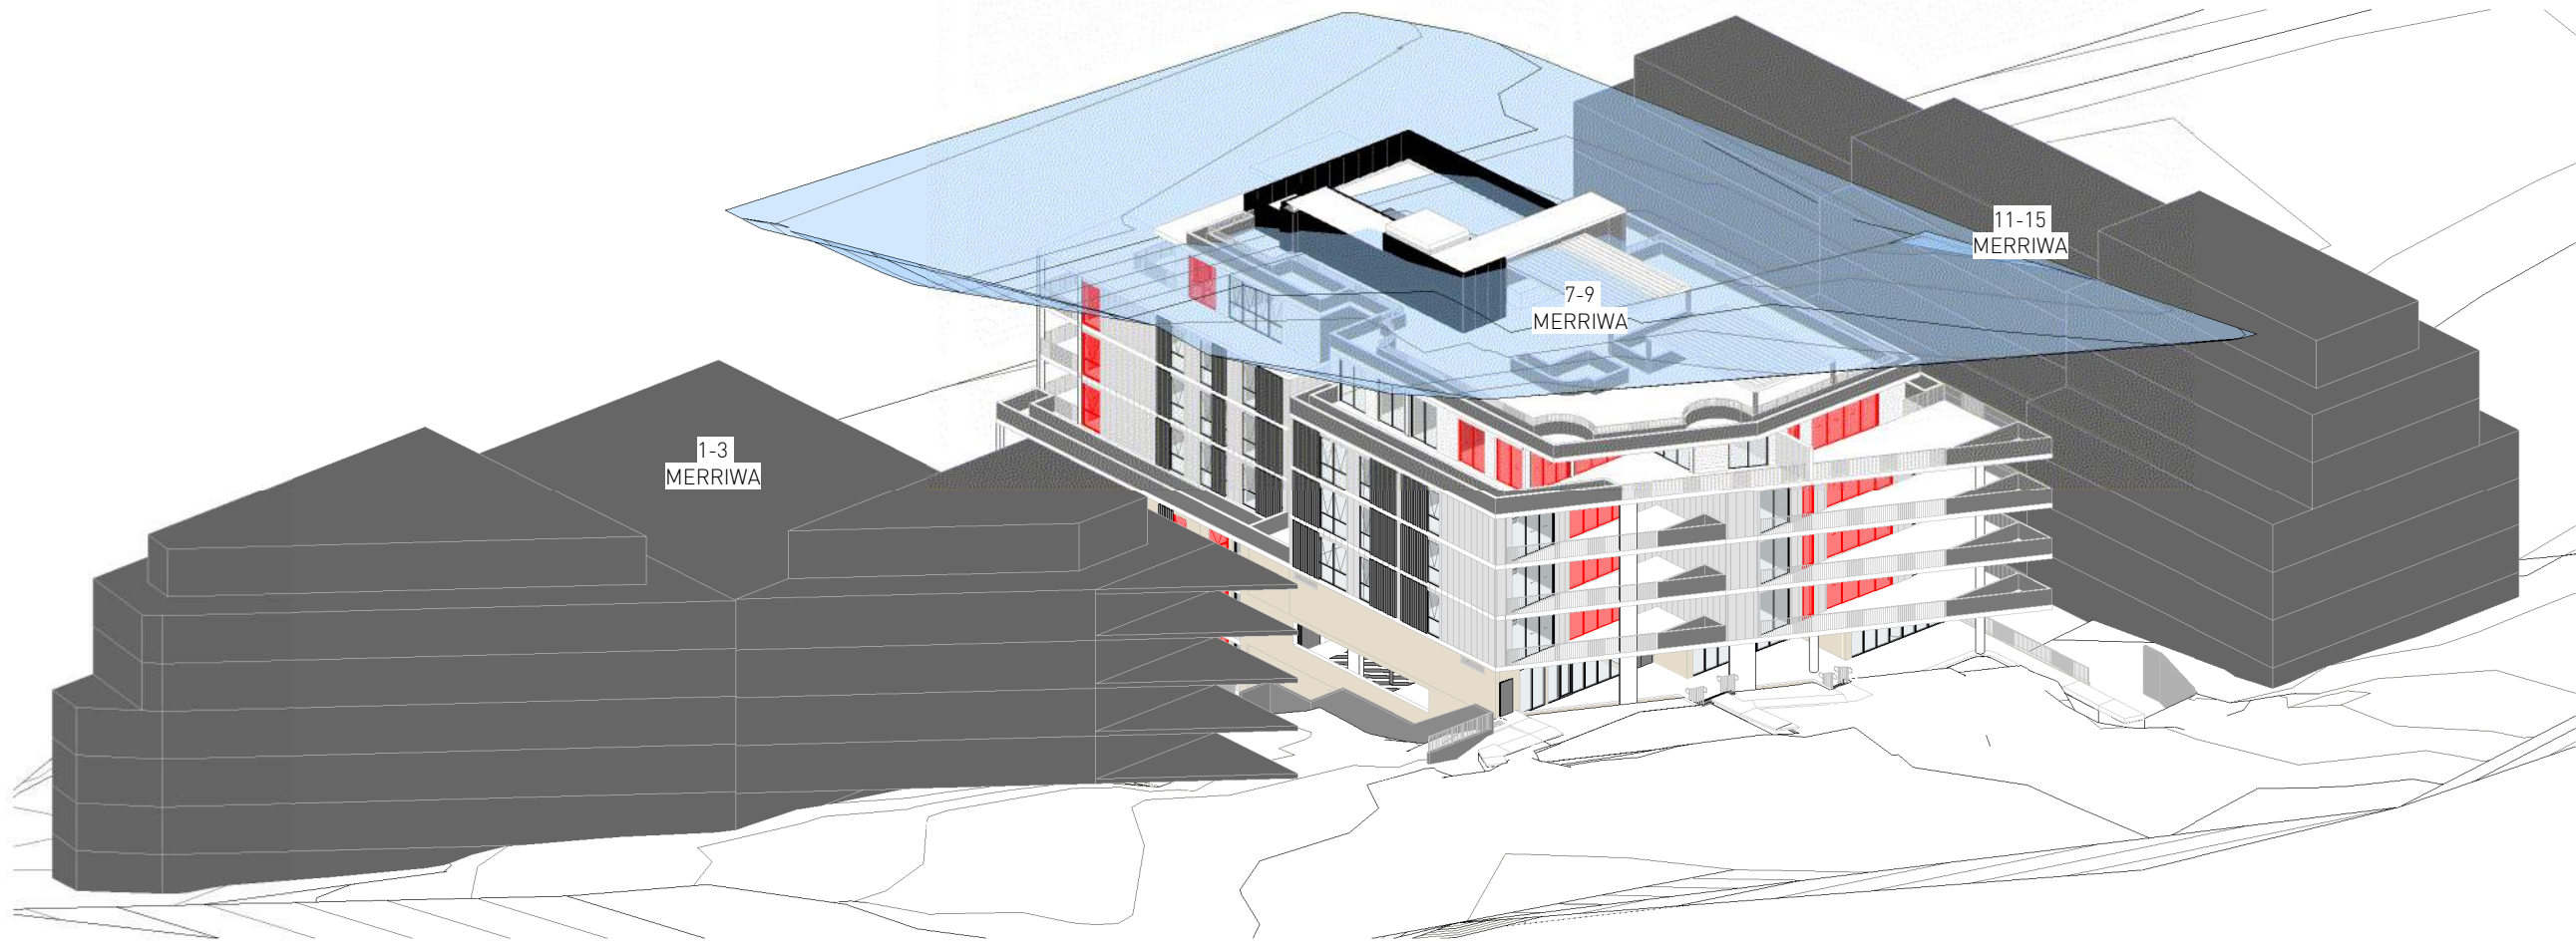

21 June 10AM

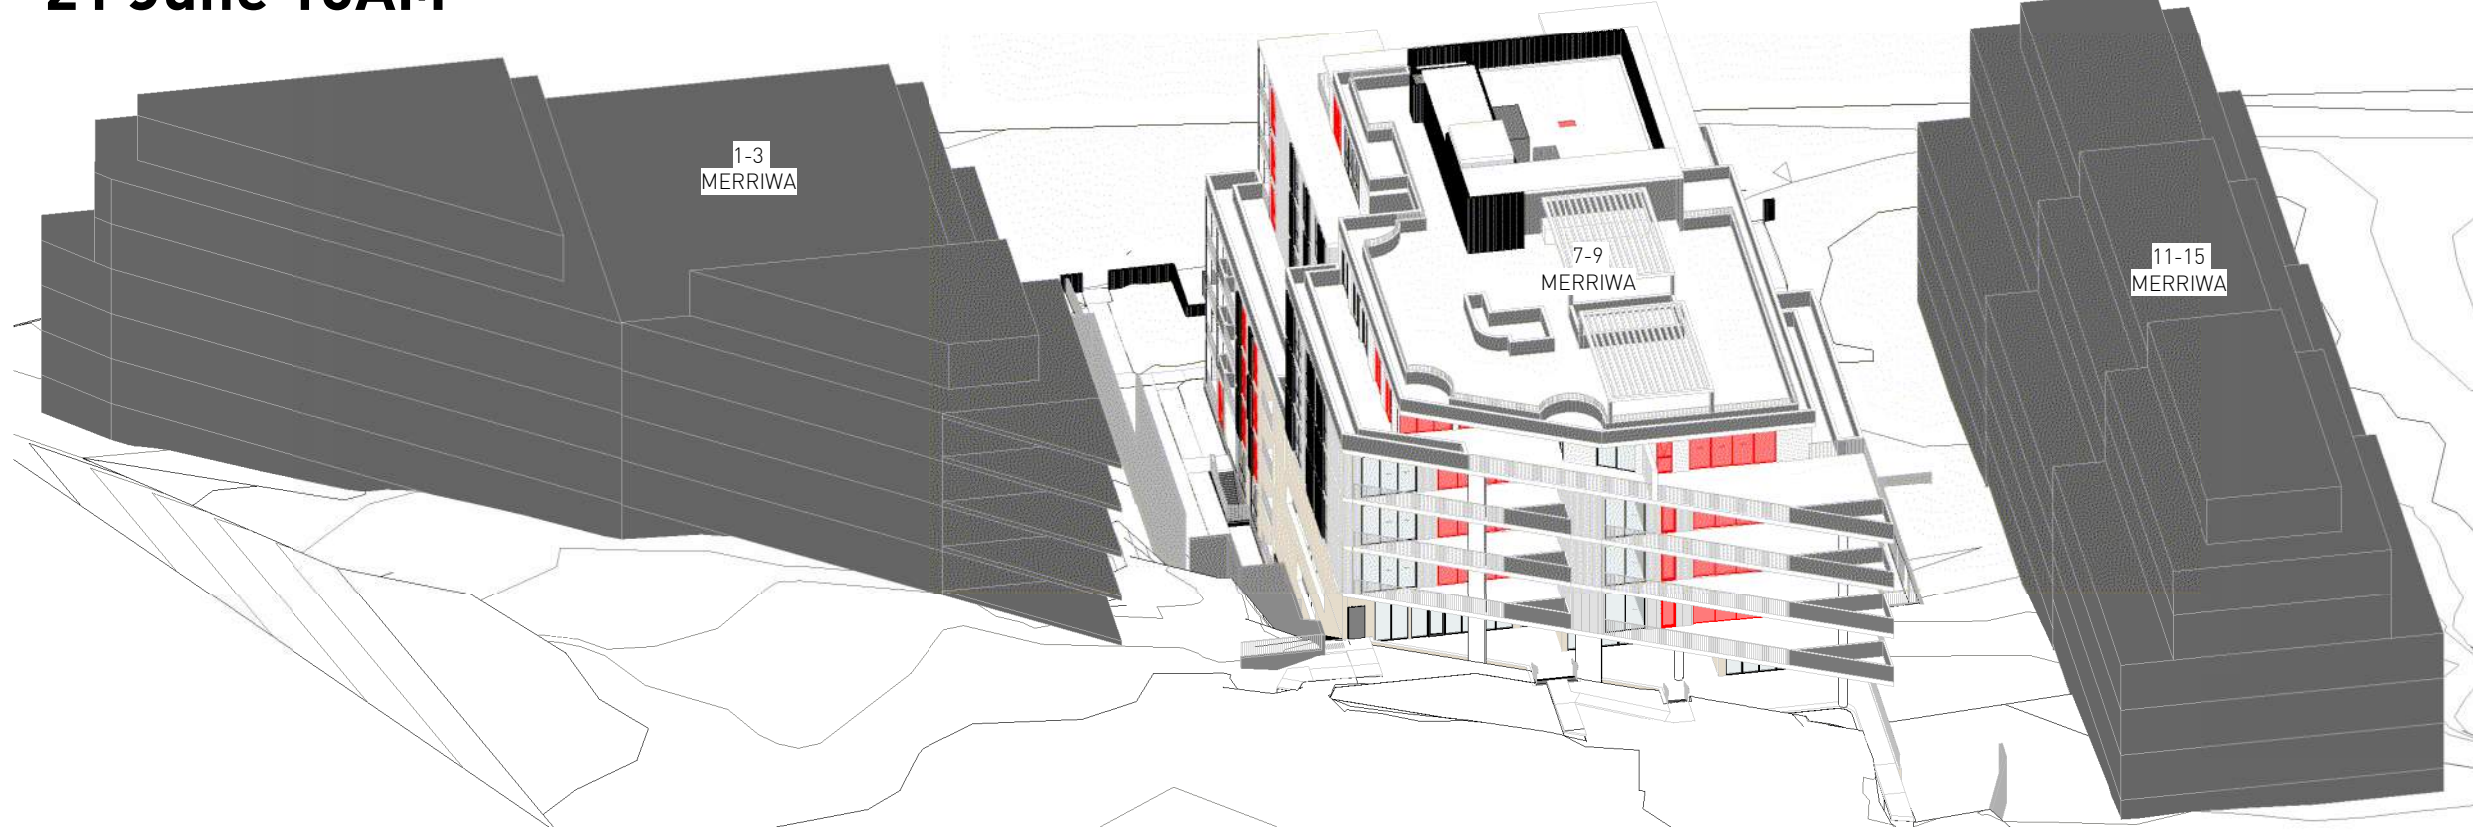

21 June 12PM

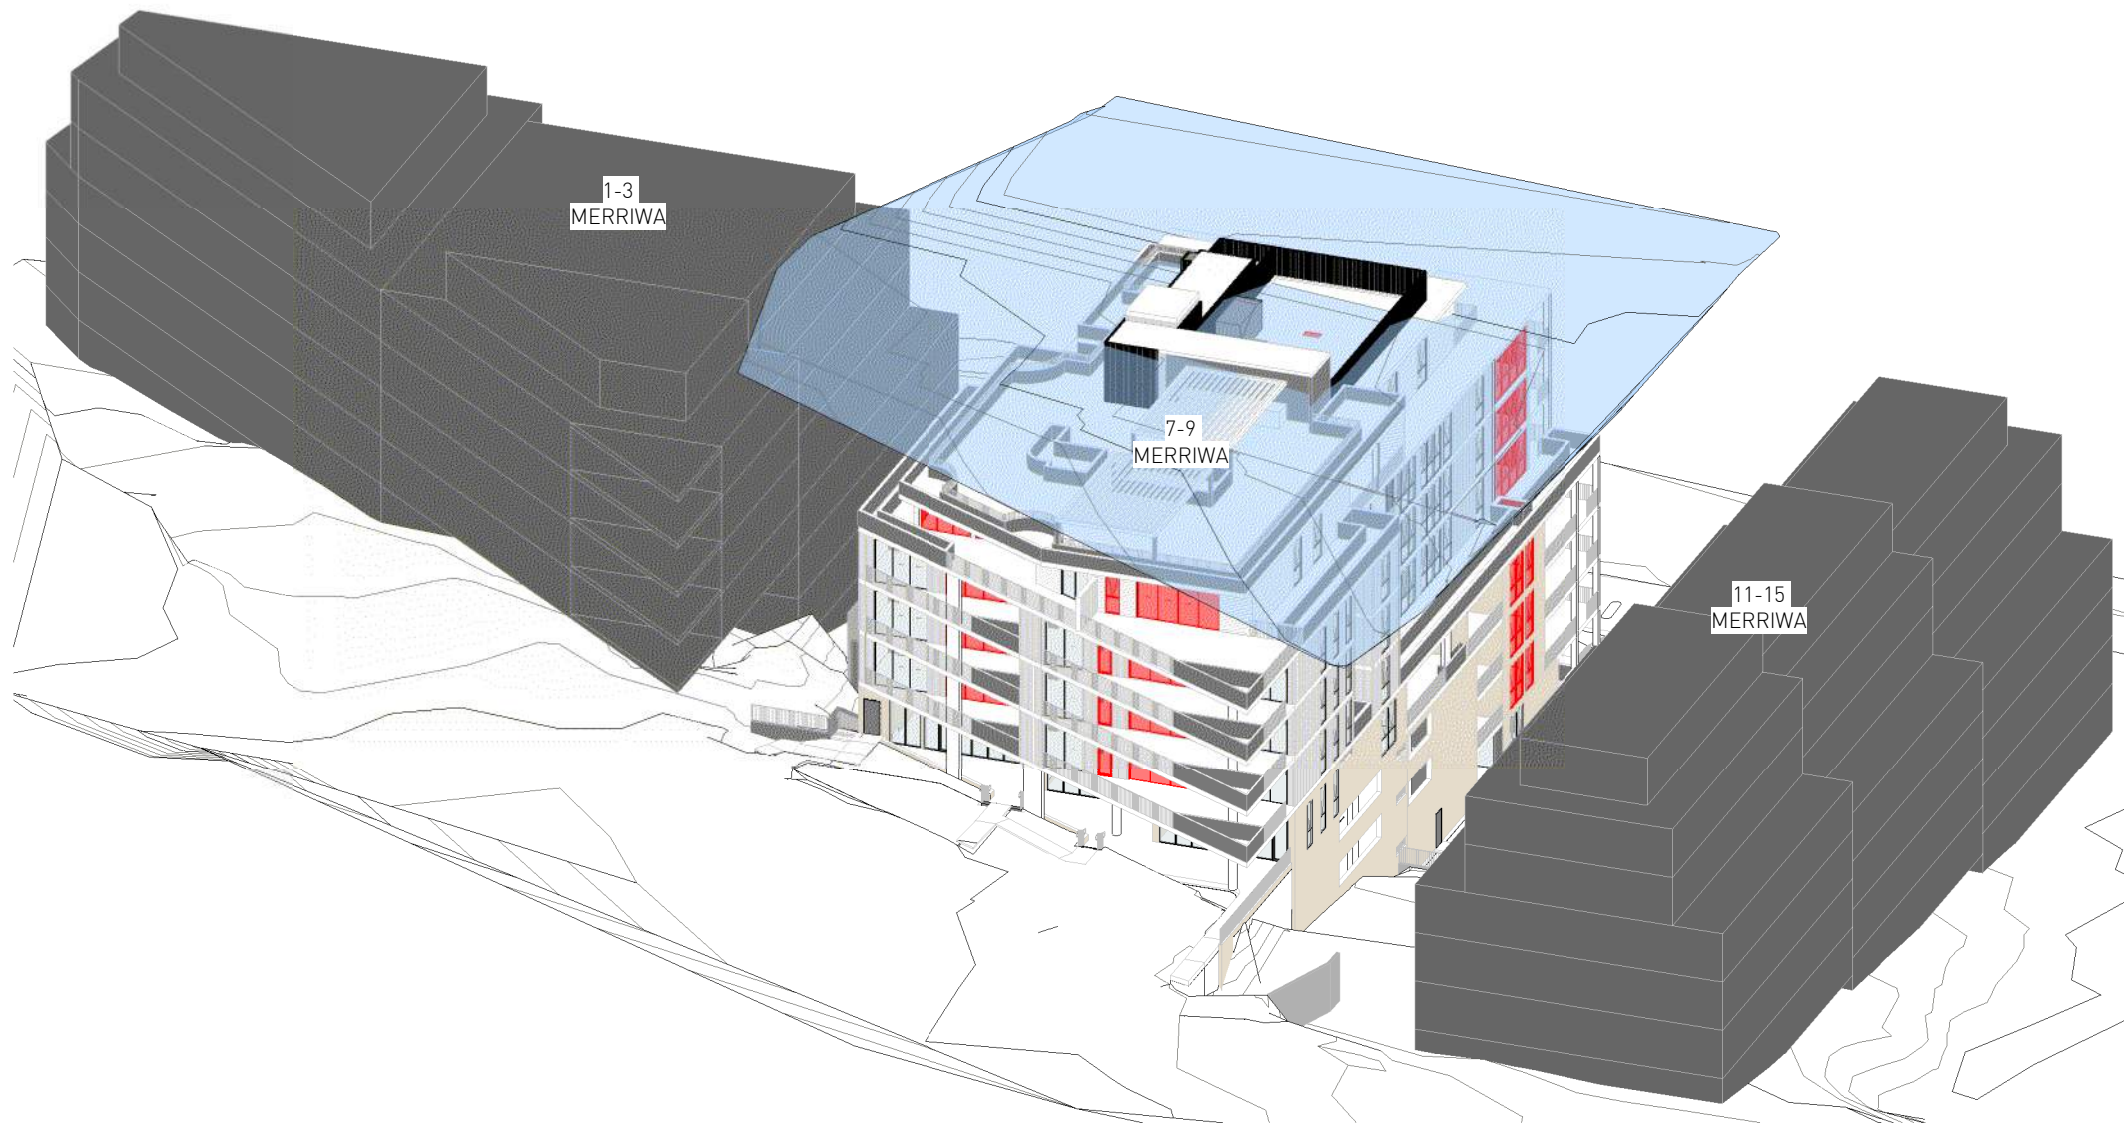

21 June 2PM

NOTES:

1. NEIGHBOURS 1-3 & 11-15 MERRIWA ARE MODELED BASED ON ADG & DCP COMPLIANT SETBACK & HEIGHT CONTROLS AND ARE INDICATIVE OF POSSIBLE FUTURE DEVELOPMENTS
2. HEIGHT PLANE SHOWN IS BASED ON INTERPOLATED CONTOURS

A No.	21/01/2025	AS PER SNPP RECORD OF DEFERRAL 20.12.24
No.	Date	Description
Amendments		

**GILES TRIBE**

Level 1, 1 Chandos Street
St Leonards 2065 NSW AUSTRALIA
t: 61 2 9264 5005
e: gta@gilestribe.com.au
Giles Tribe Pty Ltd ABN 50 001 259 507

Nominated Architects: Mark G Broadley (5823)
Victor Schneider (11137)

Verify all dimensions on site prior to commencement of work.
Refer all discrepancies to the Architect for determination.
Use figured dimensions in preference to scaling.
This drawing is copyright and must not be retained, copied or used without the written consent of Giles Tribe Architects.

Project:
**LOT 2 DP 566663
7-9 MERRIWA STREET
GORDON NSW 2072**

Drawn:
**SUN EYE DIAGRAM - PROPOSED +
NEIGHBOUR COMPLIANT
ENVELOPES**

Status: **FOR DA APPROVAL**

Applicant: **FIVE DEVELOPMENT PTY LTD**

Scale:	Job No:	Drawing No:	Rev:
Sheet Size: A1			
Date: 13/01/2025	22054	DA414 A	
Drawn: QT		Reviewed: VS	