


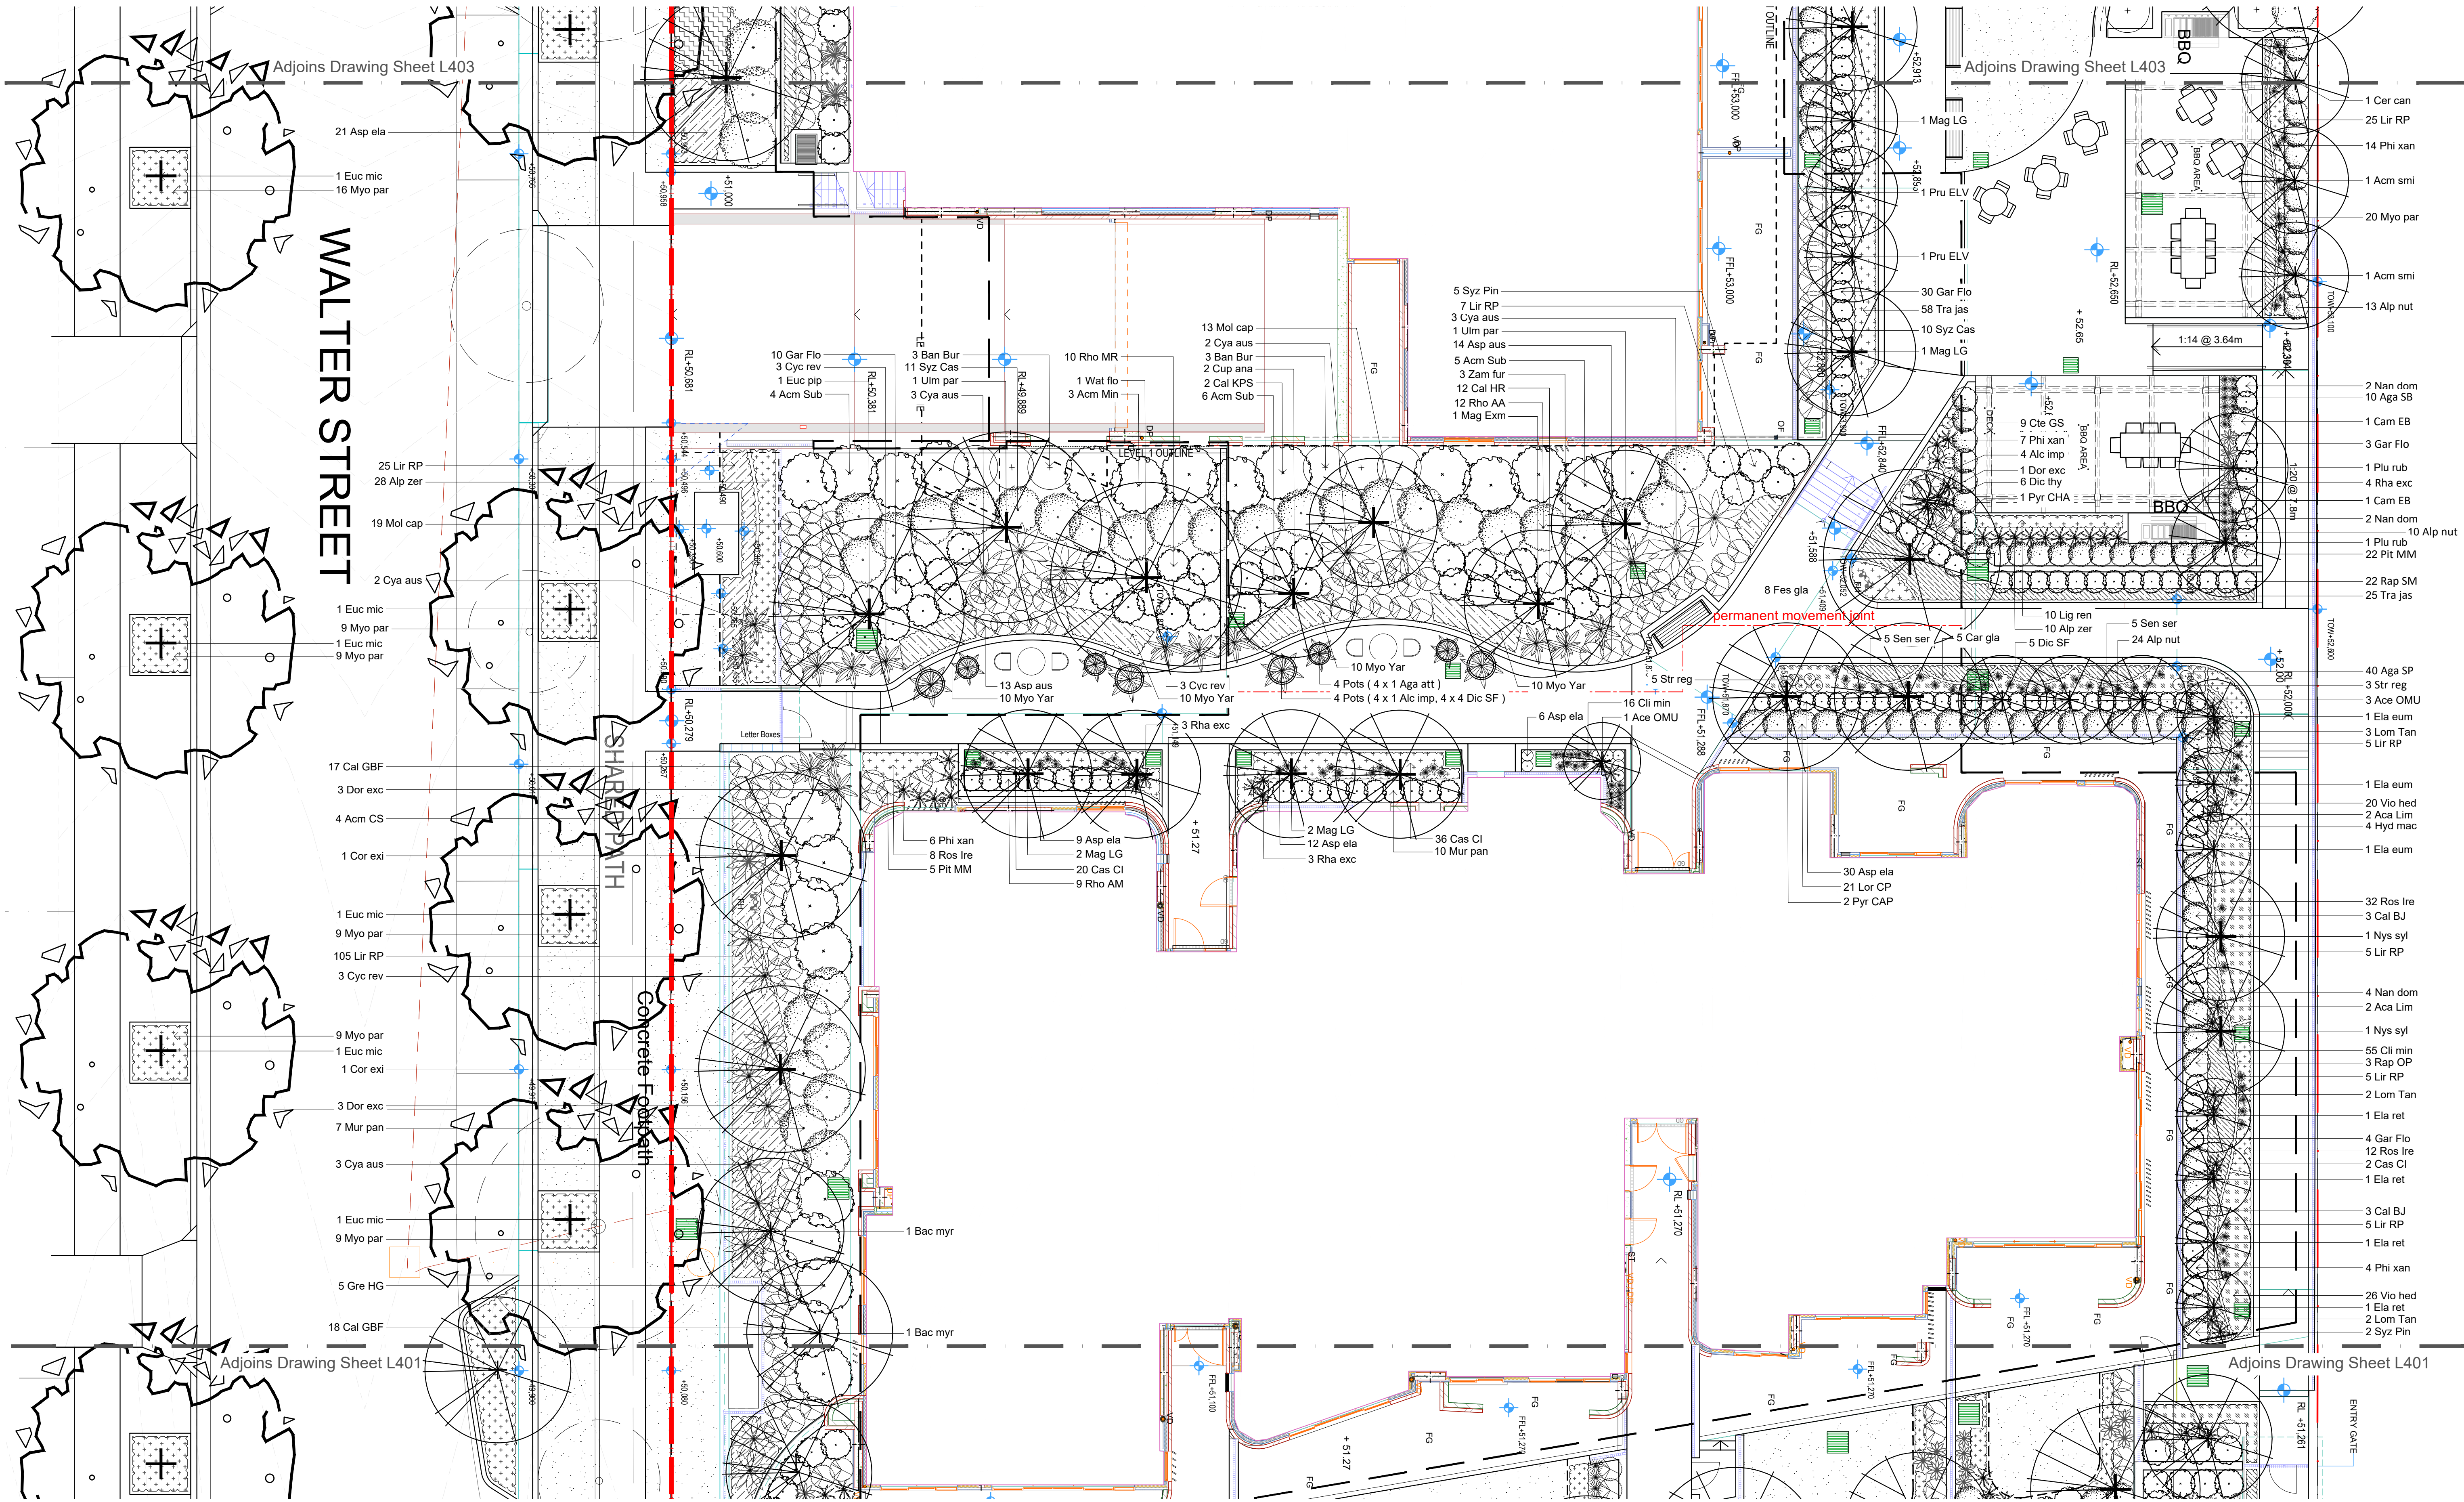


© 2021 Site Image (NSW) Pty Ltd. ABN 44 801 262 380 as agent for Site Image NSW Partnership. All rights reserved. This drawing is copyright and shall not be reproduced or copied in any form or by any means (graphic, electronic or mechanical including photocopy) without the written permission of Site Image (NSW) Pty Ltd. Any license, expressed or implied, to use this document for any purpose what so ever is restricted to the terms of the written agreement between Site Image (NSW) Pty Ltd and the instructing party.

The contractor shall check and verify all work on site (including work by others) before commencing the landscape installation. Any discrepancies are to be reported to the Project Manager or Landscape Architect prior to commencing work. Do not scale this drawing. Any required dimensions not shown shall be referred to the Landscape Architect for confirmation.

A For Approval
Issue Revision Description

PH RS 10.12.2024
Drawn Check Date

- Legend**
- Existing trees to be retained and protected.
 - Proposed tree planting - Refer Plant Schedule
 - Proposed Groundcovers - Refer Plant Schedule
 - Turf
 - Property Boundary
 - Proposed street trees - Refer Plant Schedule
 - Proposed Accent & Shrub Planting - Refer Plant Schedule

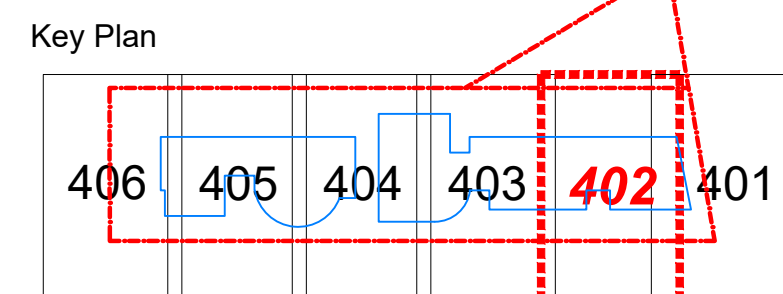

SITE IMAGE
Landscape Architects
Level 1, 3-5 Baptist Street
Redfern NSW 2016
Australia
Tel: (61 2) 8332 5600
Fax: (61 2) 0698 2877
www.siteimage.com.au

Client
DASCO

Project
Walter Street Willoughby
1-27 Walter St & 452-460 Willoughby Rd,
Willoughby NSW 2068

Drawing Name
Landscape Planting Plan


FOR APPROVAL

Scale 1:100 @ A1
Job Number
SS24-5405

Drawing Number
L402

Issue
A



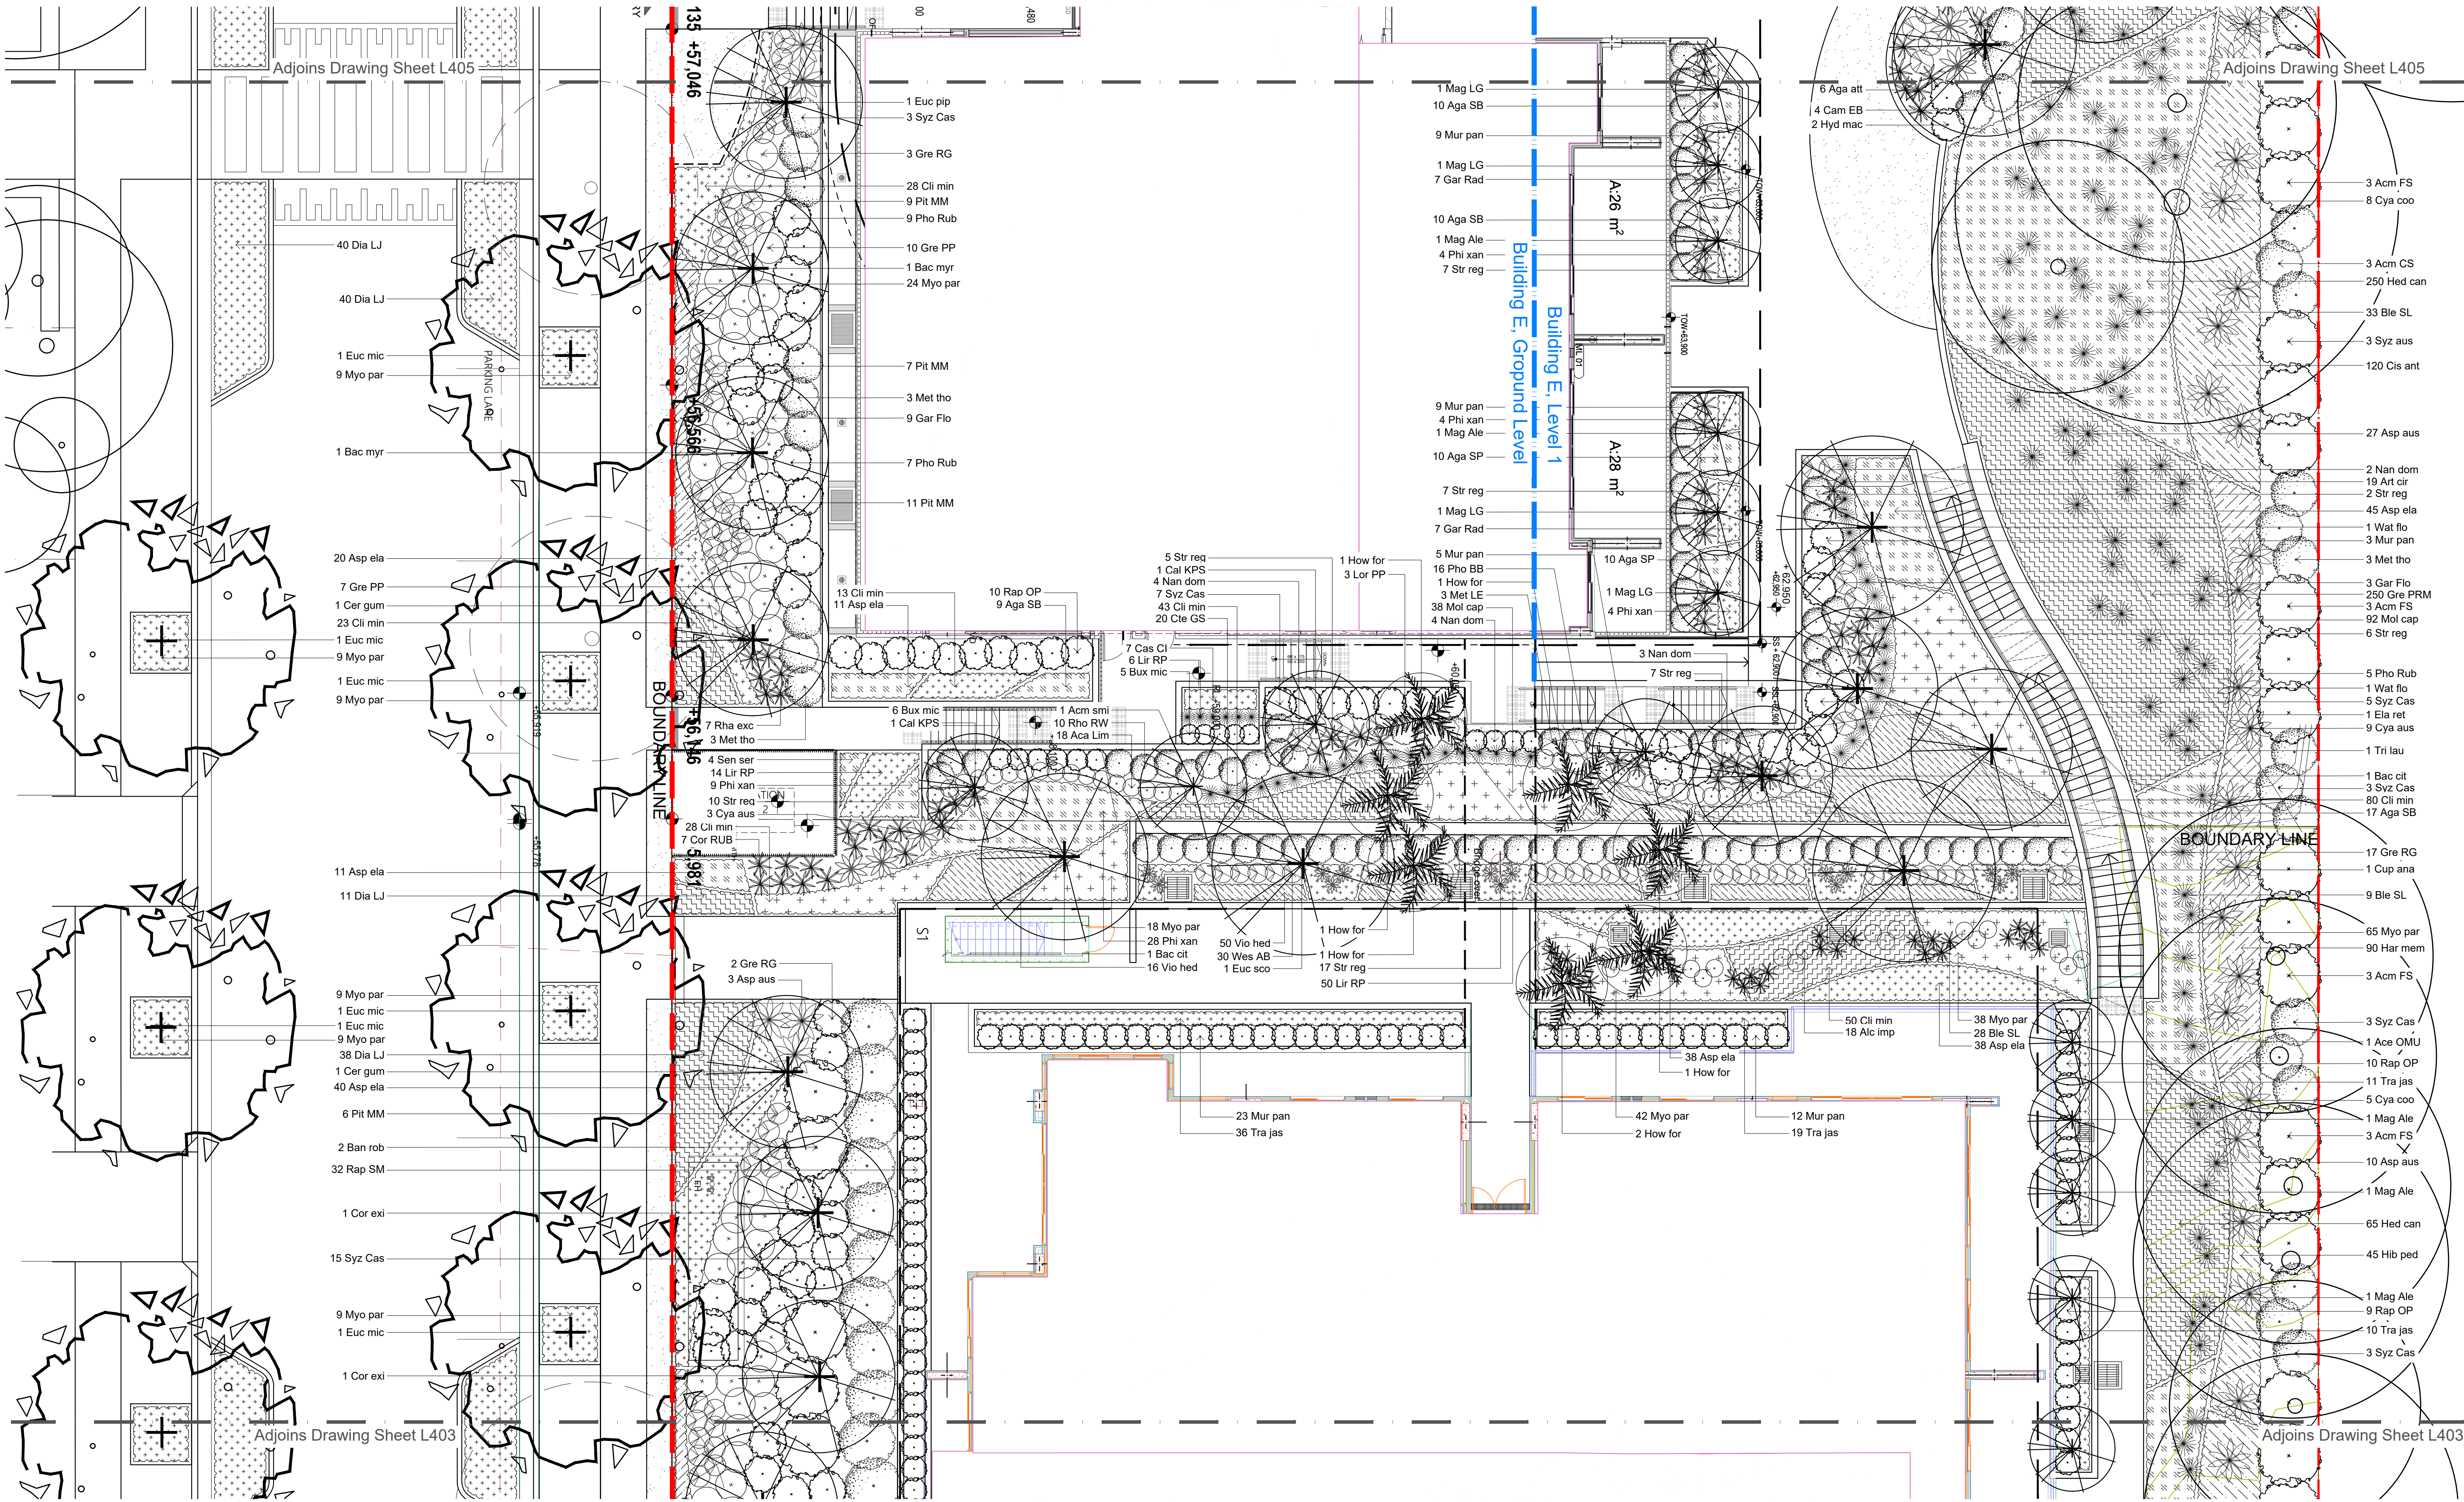


© 2021 Site Image (NSW) Pty Ltd. ABN 44 801 262 380 as agent for Site Image NSW Partnership. All rights reserved. This drawing is copyright and shall not be reproduced or copied in any form or by any means (graphic, electronic or mechanical including photocopy) without the written permission of Site Image (NSW) Pty Ltd. Any license, expressed or implied, to use this document for any purpose what so ever is restricted to the terms of the written agreement between Site Image (NSW) Pty Ltd and the instructing party.

The contractor shall check and verify all work on site (including work by others) before commencing the landscape installation. Any discrepancies are to be reported to the Project Manager or Landscape Architect prior to commencing work. Do not scale this drawing. Any required dimensions not shown shall be referred to the Landscape Architect for confirmation.

Legend

	Existing trees to be retained and protected.		Proposed tree Planting - Refer Plant Schedule		Proposed Groundcovers - Refer Plant Schedule		Property Boundary
	Proposed street trees - Refer Plant Schedule		Proposed Accent & Shrub Planting - Refer Plant Schedule		Turf		

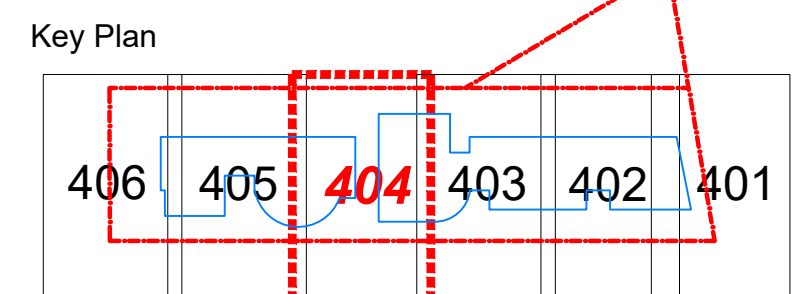

SITE IMAGE

Landscape Architects
Level 1, 3-5 Baptist Street
Redfern NSW 2016
Australia
Tel: (61 2) 8332 5600
Fax: (61 2) 0698 2877
www.siteimage.com.au

Client
DASCO

Project
Walter Street Willoughby
1-27 Walter St & 452-460 Willoughby Rd,
Willoughby NSW 2068


Drawing Name
Landscape Planting Plan

FOR APPROVAL

Scale 1:100 @ A1
Job Number
SS24-5405

Drawing Number
L404

Issue
A

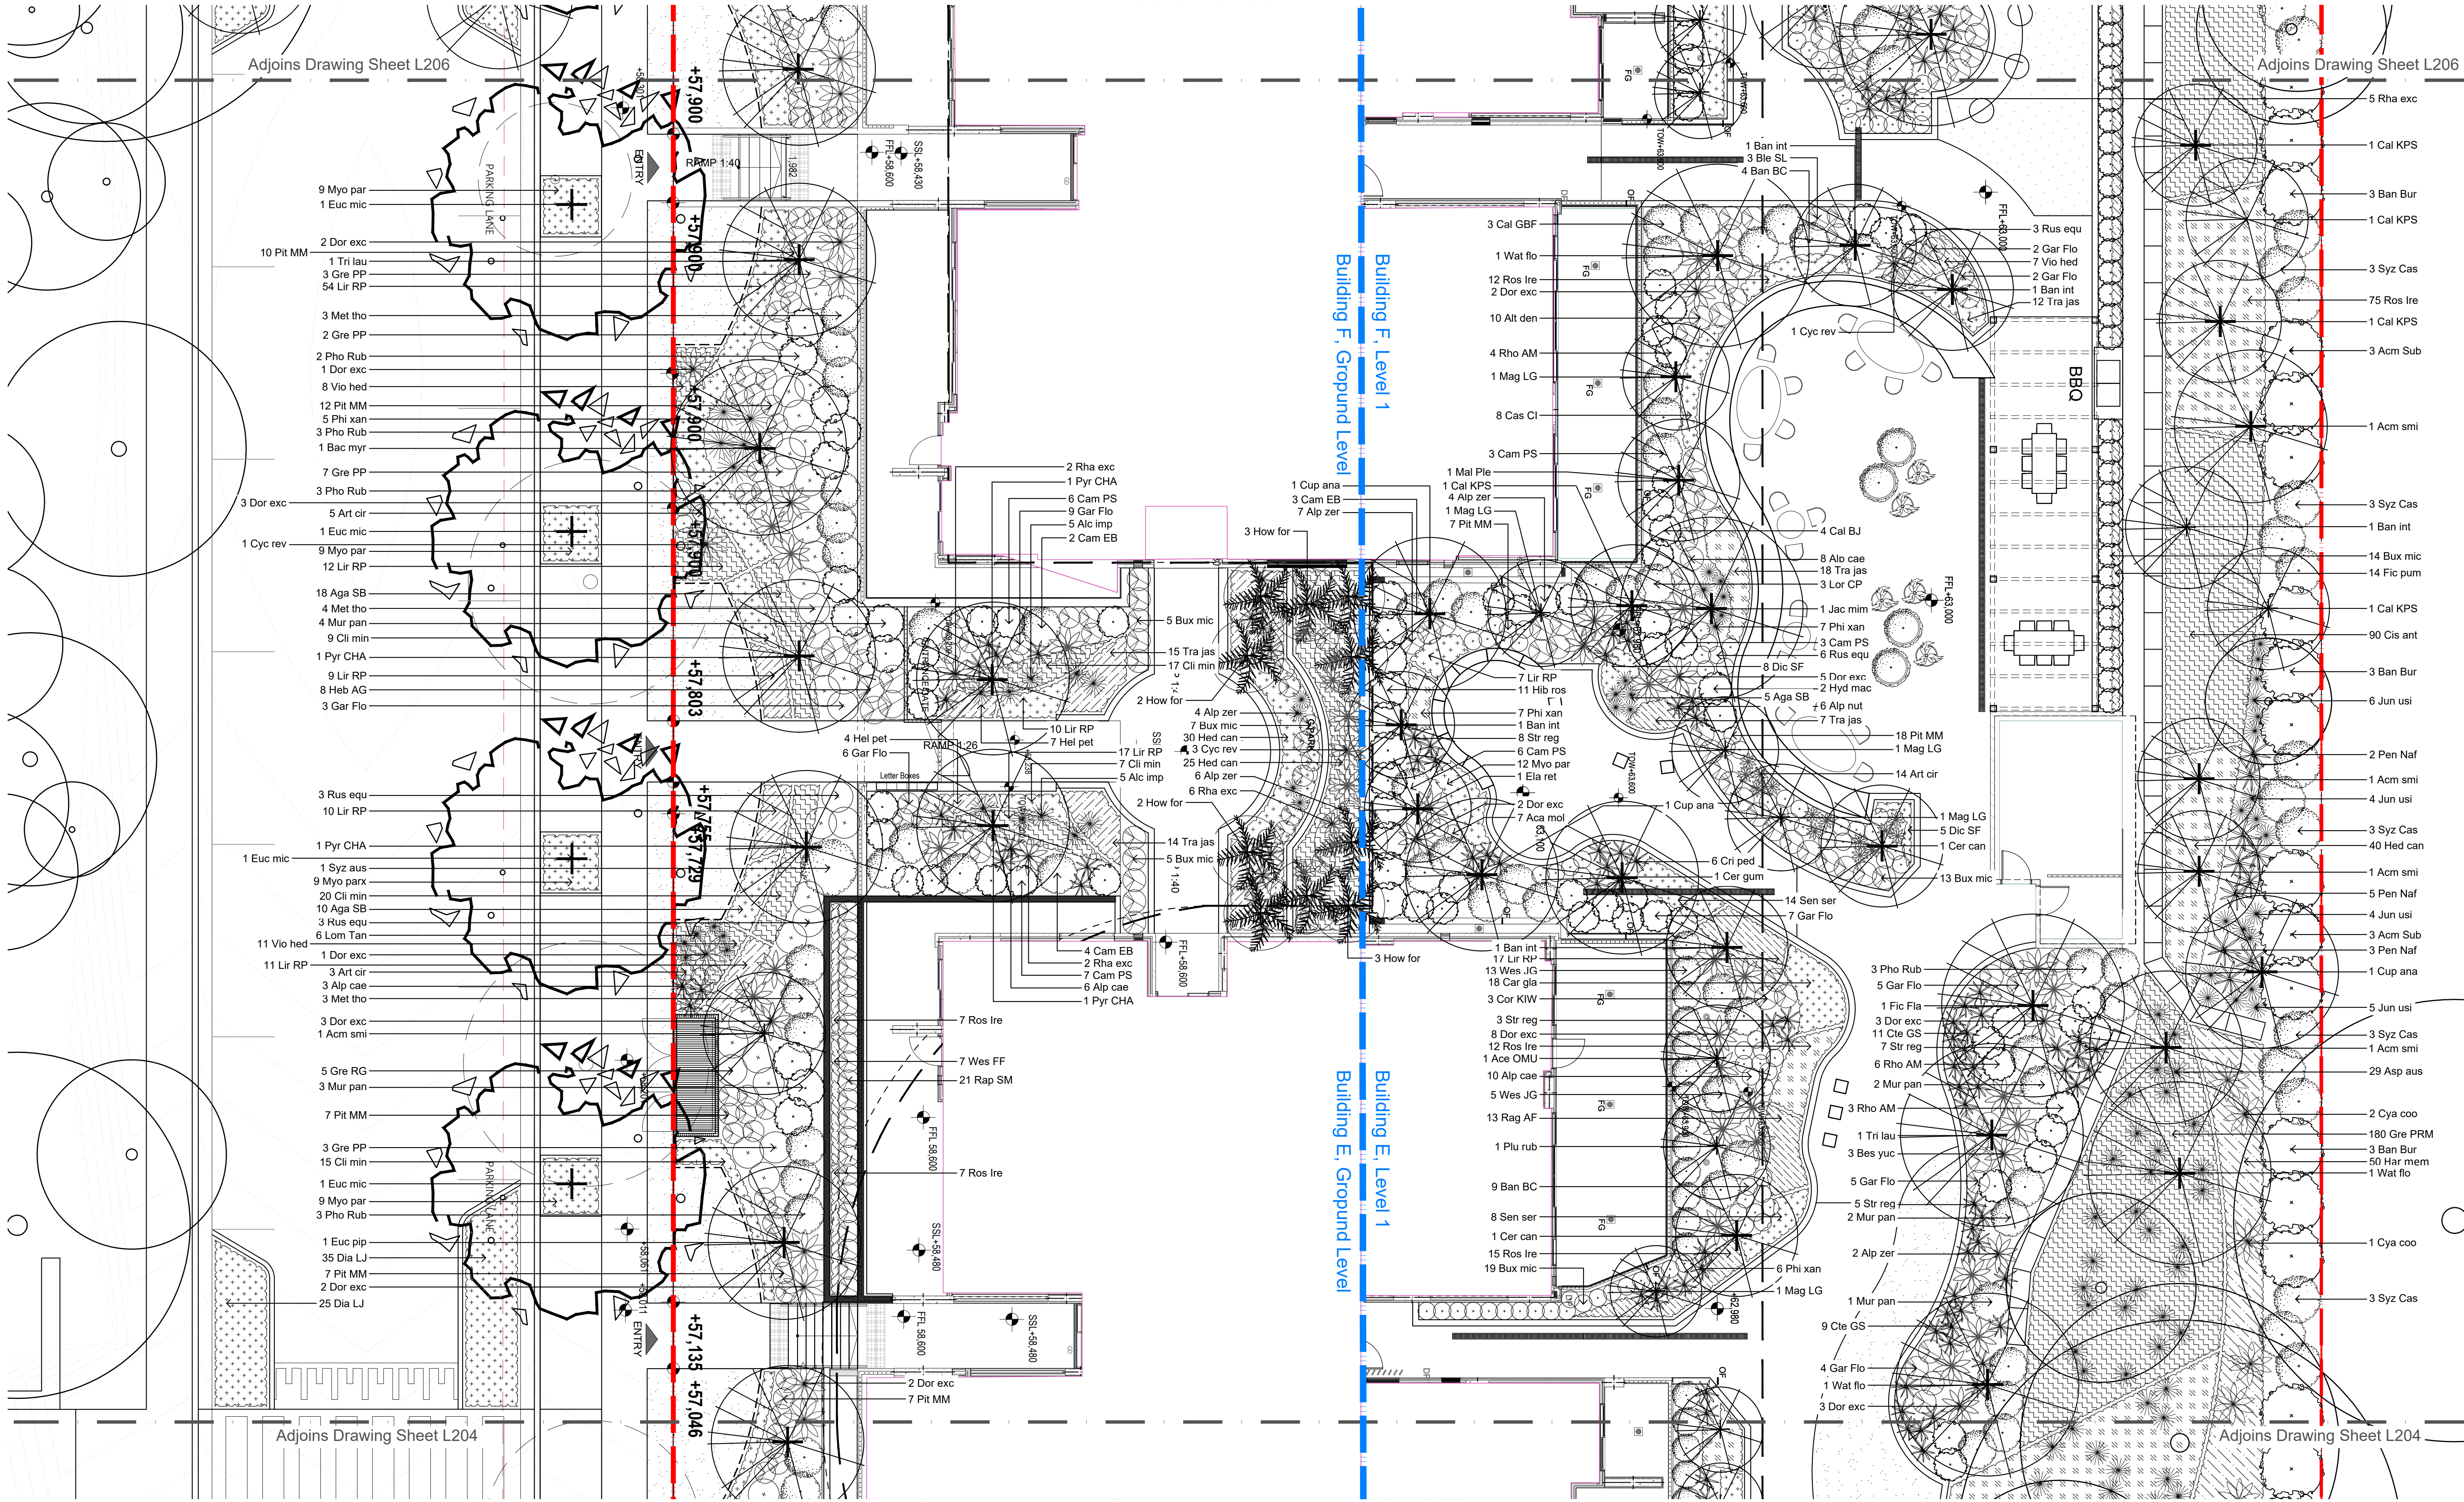


© 2021 Site Image (NSW) Pty Ltd. ABN 44 801 262 380 as agent for Site Image NSW Partnership. All rights reserved. This drawing is copyright and shall not be reproduced or copied in any form or by any means (graphic, electronic or mechanical including photocopy) without the written permission of Site Image (NSW) Pty Ltd. Any license, expressed or implied, to use this document for any purpose what so ever is restricted to the terms of the written agreement between Site Image (NSW) Pty Ltd and the instructing party.

The contractor shall check and verify all work on site (including work by others) before commencing the landscape installation. Any discrepancies are to be reported to the Project Manager or Landscape Architect prior to commencing work. Do not scale this drawing. Any required dimensions not shown shall be referred to the Landscape Architect for confirmation.

Legend

- | | | | | | | | |
|--|---|--|--|--|---|--|-------------------|
| | Existing trees to be retained and protected. | | Proposed tree planting
- Refer Plant Schedule | | Proposed Groundcovers
- Refer Plant Schedule | | Property Boundary |
| | Proposed street trees
- Refer Plant Schedule | | Proposed Accent & Shrub Planting
- Refer Plant Schedule | | Turf | | |

Key Plan

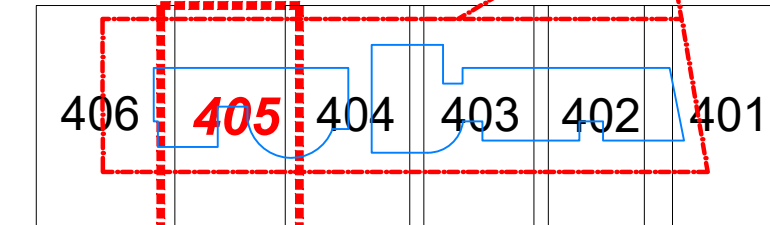

SITE IMAGE



Landscape Architects
Level 1, 3-5 Baptist Street
Redfern NSW 2016
Australia
Tel: (61 2) 8332 5600
Fax: (61 2) 0698 2877
www.siteimage.com.au

Client
DASCO

Project
Walter Street Willoughby
1-27 Walter St & 452-460 Willoughby Rd,
Willoughby NSW 2068

Drawing Name
Landscape Planting Plan


FOR APPROVAL

Scale 1:100 @ A1
Job Number
SS24-5405

Drawing Number
L405
Issue
A

A For Approval
Issue Revision Description

PH RS 10.12.2024
Drawn Check Date


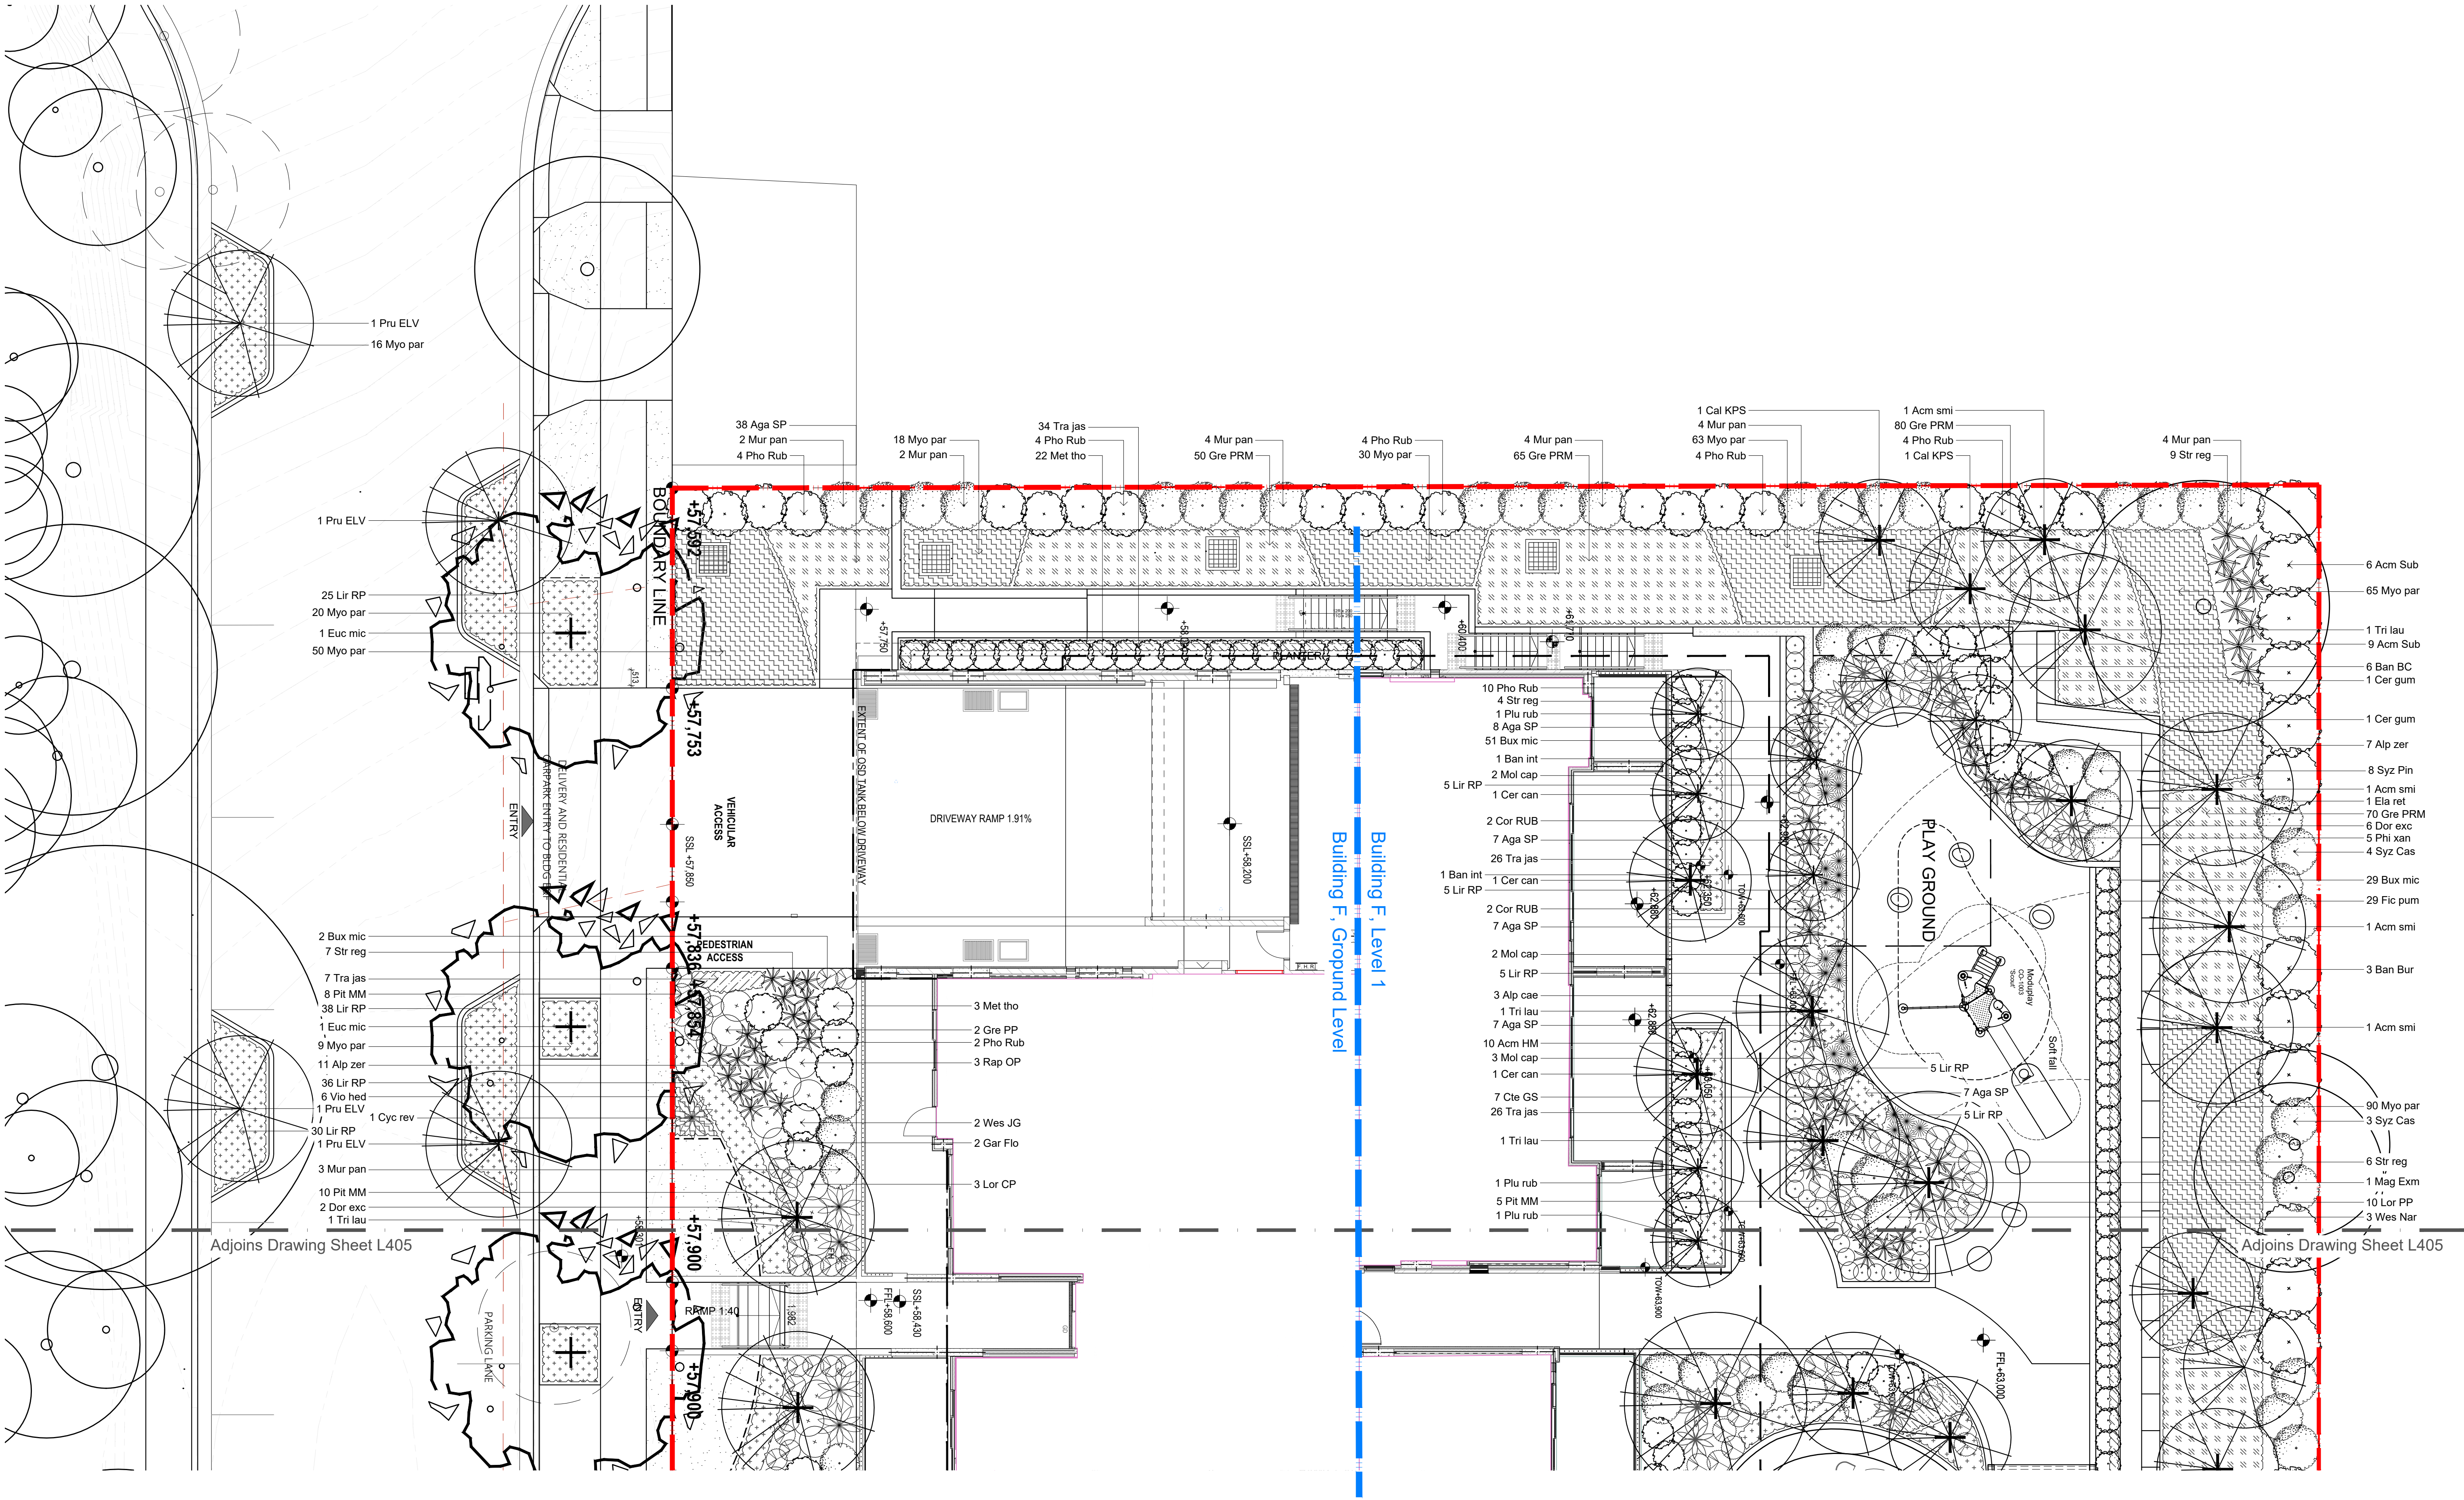


© 2021 Site Image (NSW) Pty Ltd. ABN 44 801 262 380 as agent for Site Image NSW Partnership. All rights reserved. This drawing is copyright and shall not be reproduced or copied in any form or by any means (graphic, electronic or mechanical including photocopy) without the written permission of Site Image (NSW) Pty Ltd. Any license, expressed or implied, to use this document for any purpose what so ever is restricted to the terms of the written agreement between Site Image (NSW) Pty Ltd and the instructing party.

The contractor shall check and verify all work on site (including work by others) before commencing the landscape installation. Any discrepancies are to be reported to the Project Manager or Landscape Architect prior to commencing work. Do not scale this drawing. Any required dimensions not shown shall be referred to the Landscape Architect for confirmation.

A For Approval
Issue Revision Description

PH RS 10.12.2024
Drawn Check Date

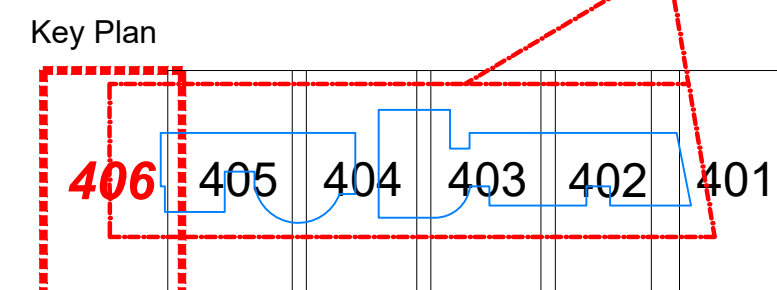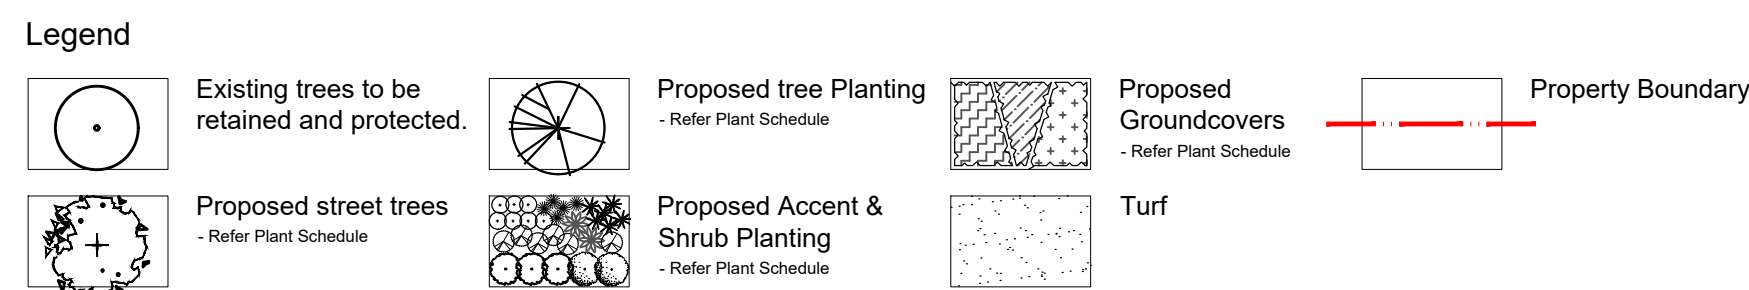


SITE IMAGE
Landscape Architects
Level 1, 3-5 Baptist Street
Redfern NSW 2016
Australia
Tel: (61 2) 8332 5600
Fax: (61 2) 0698 2877
www.siteimage.com.au

Client
DASCO
Project
Walter Street Willoughby
1-27 Walter St & 452-460 Willoughby Rd,
Willoughby NSW 2068


Drawing Name
Landscape Planting Plan

Scale 1:100 @ A1
Job Number
SS24-5405


FOR APPROVAL
Drawing Number
L406
Issue
A

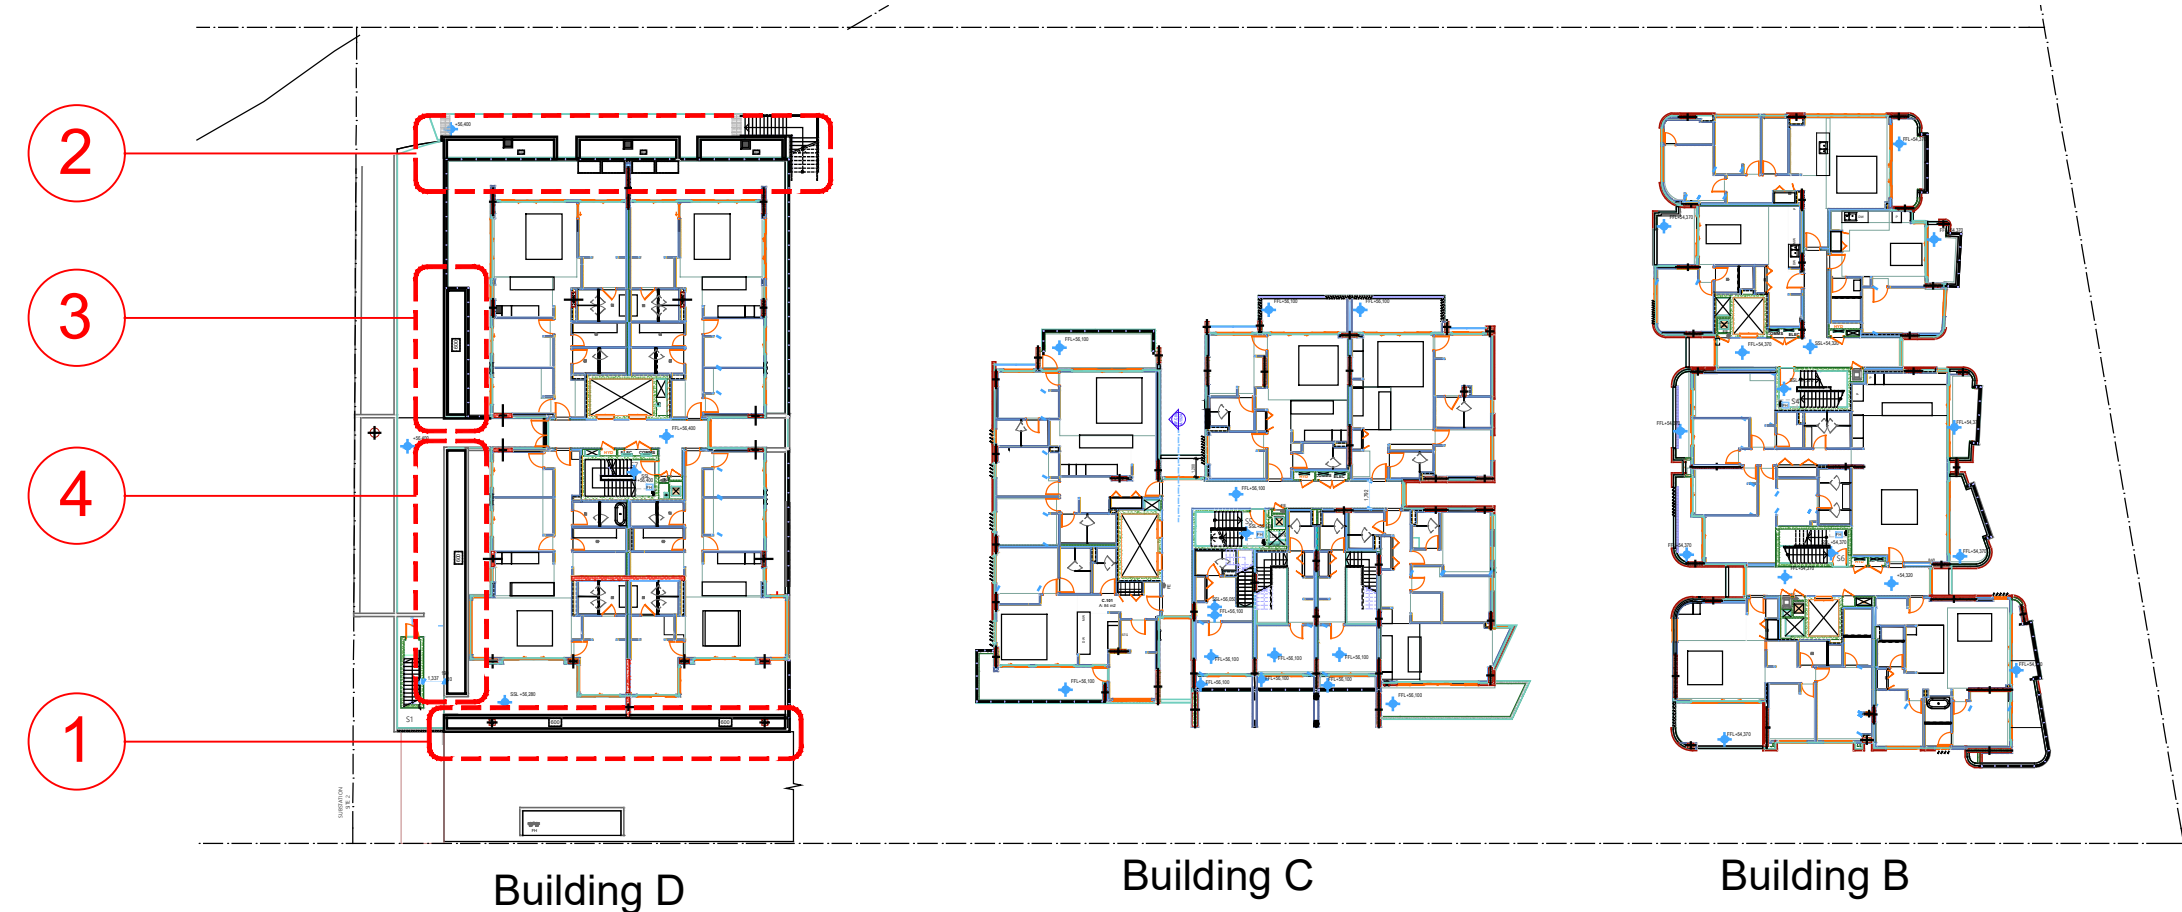


01 Key Plan - Site 1, Level 1
407 Scale:1:500

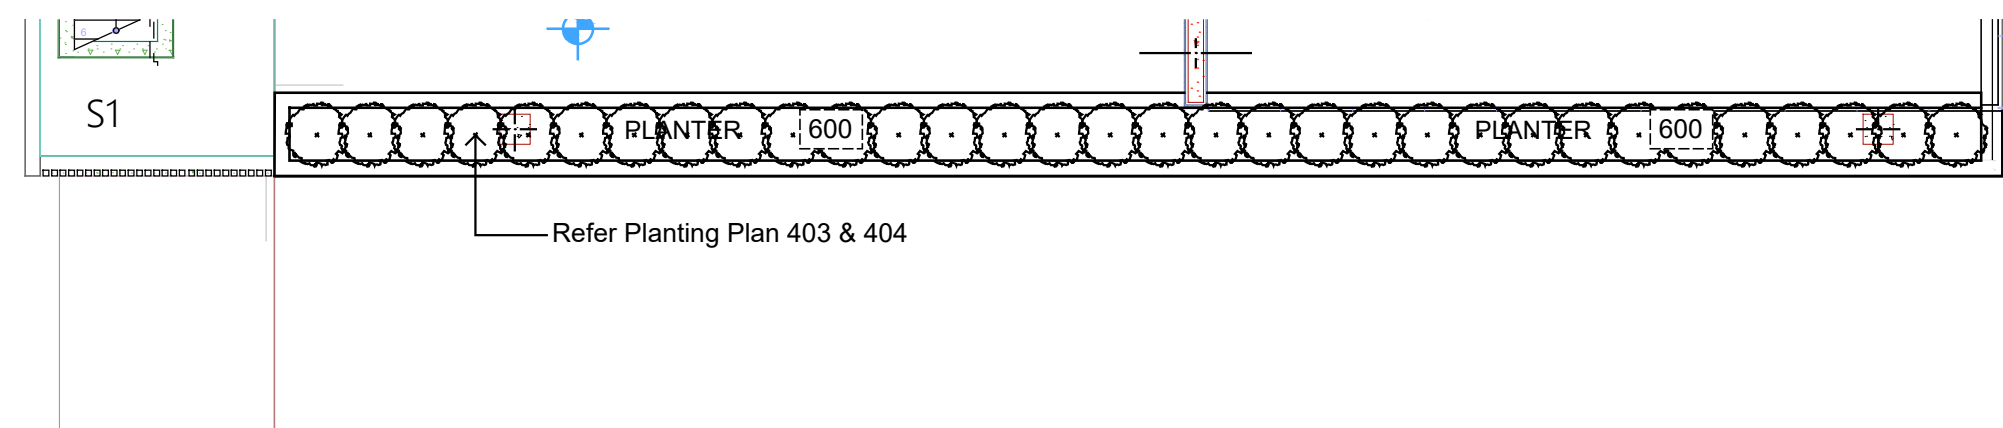


02 Building D, Level 1 - Planter 1
407 Scale:1:100

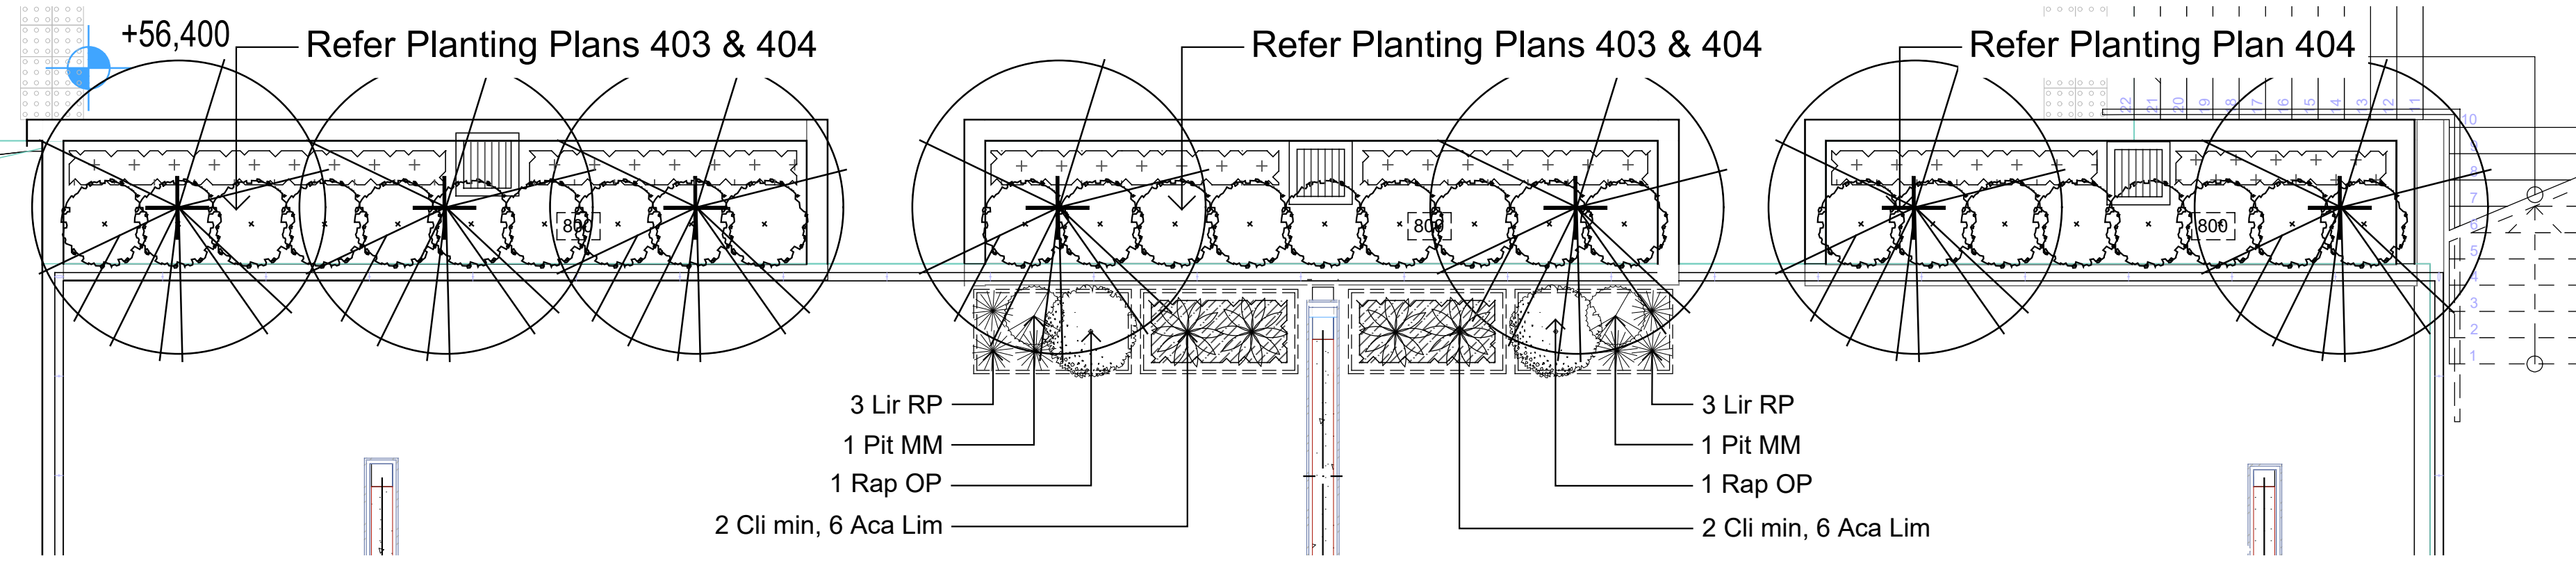


03 Building D, Level 1 - Planter 2
407 Scale:1:50

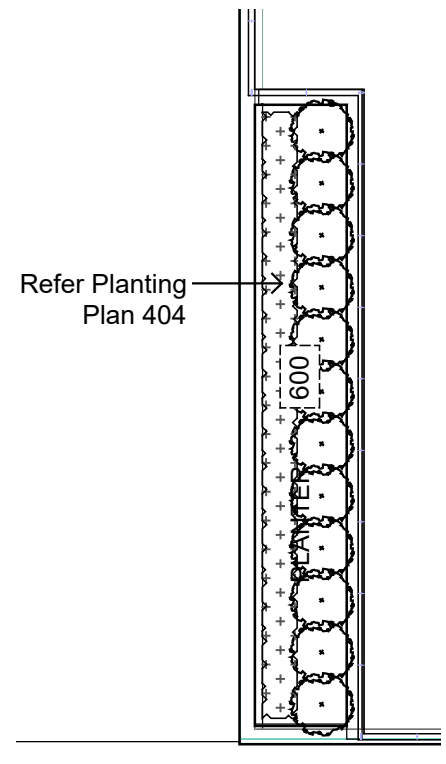


04 Building D, Level 1 - Planter 3
407 Scale:1:100

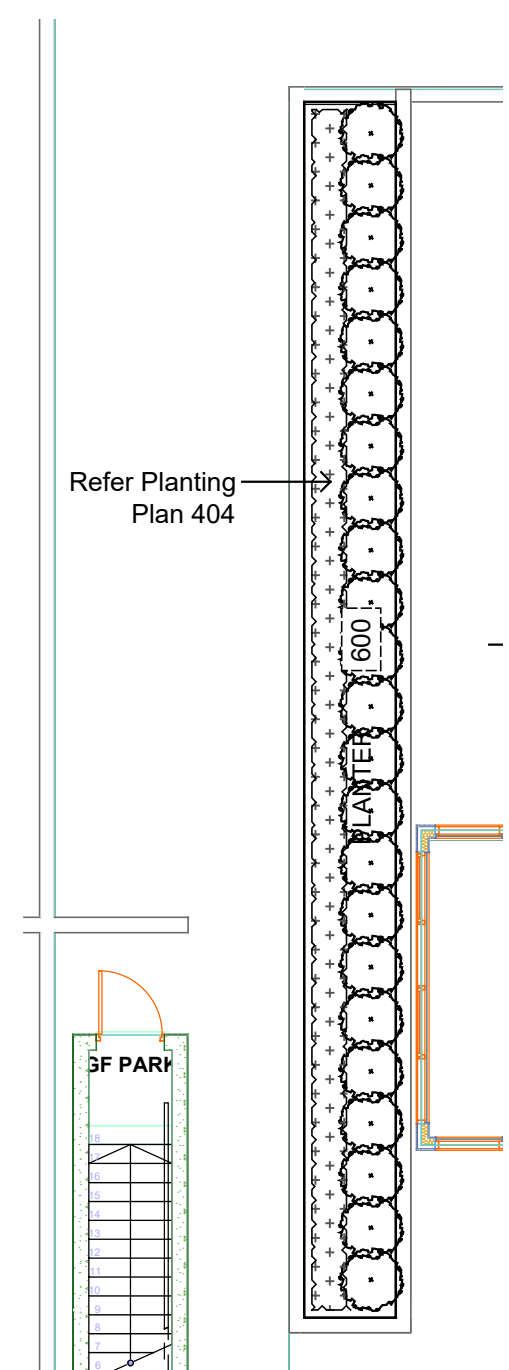


05 Building D, Level 1 - Planter 4
407 Scale:1:100

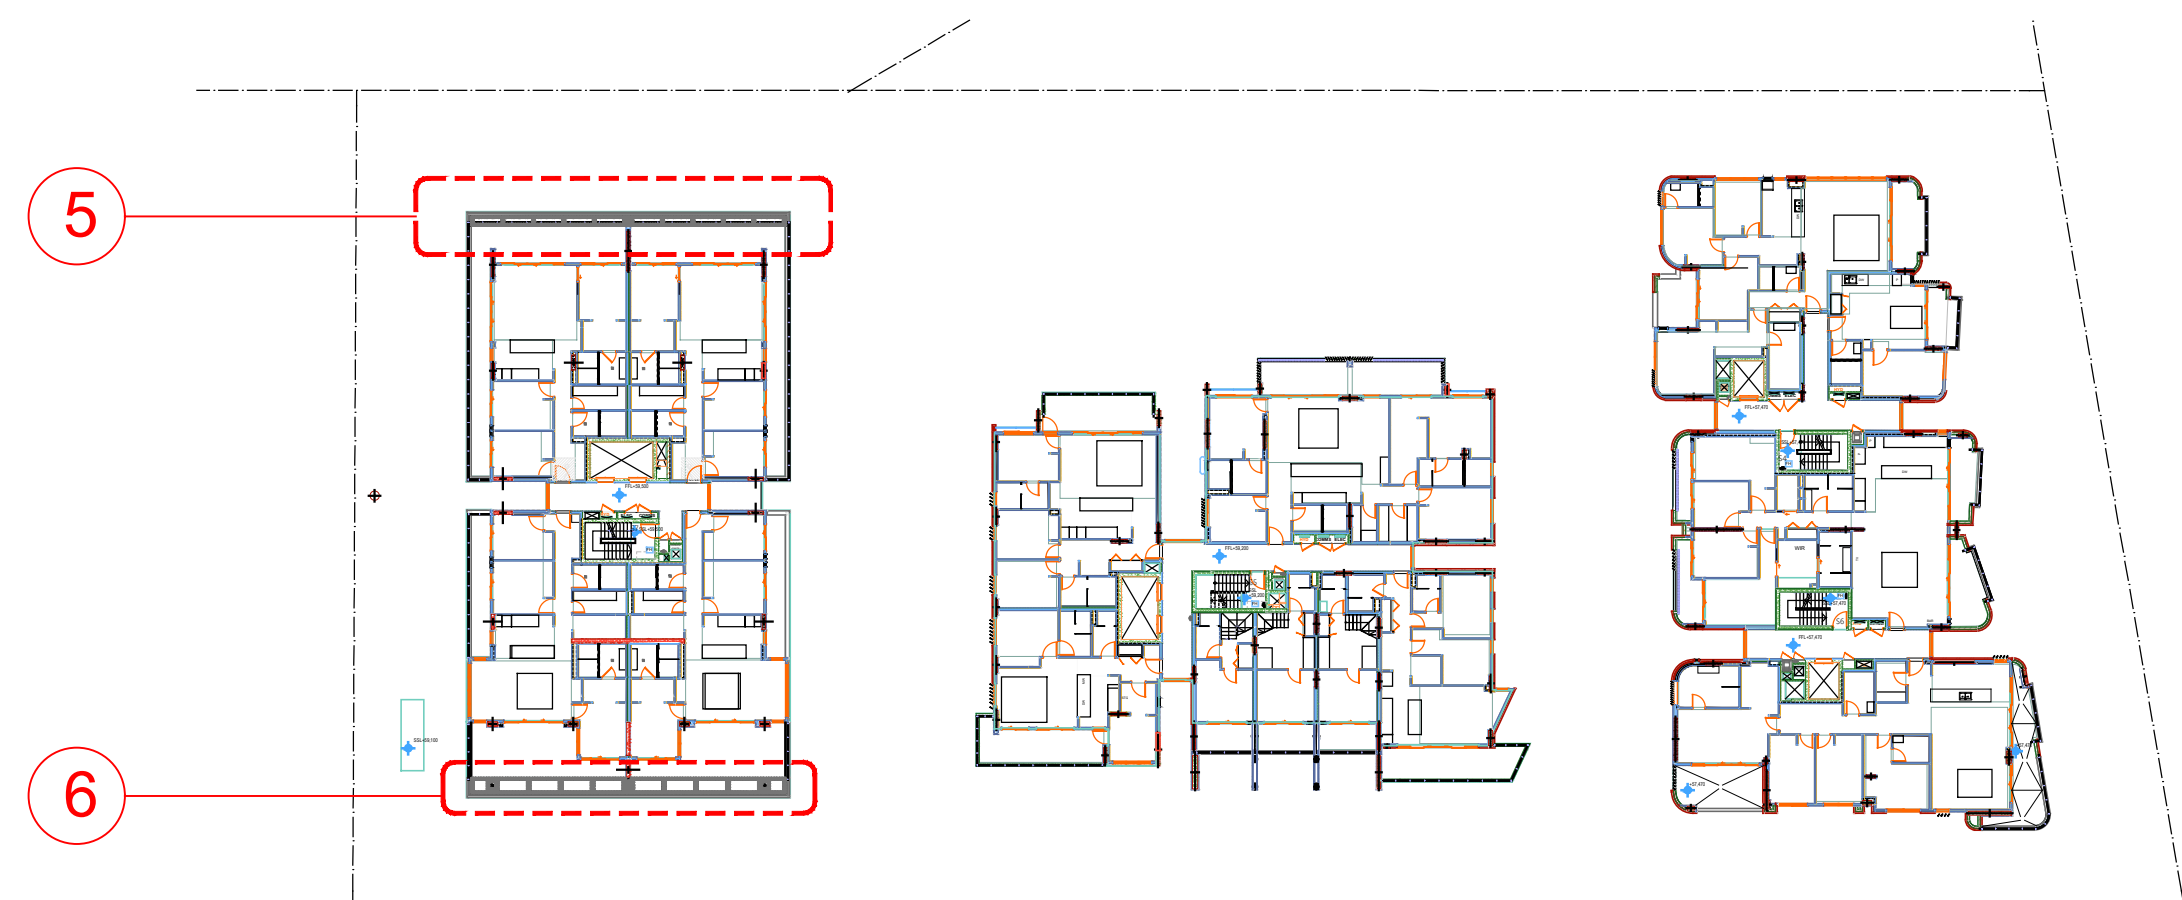

06 Key Plan - Site 1, Level 2
407 Scale:1:500

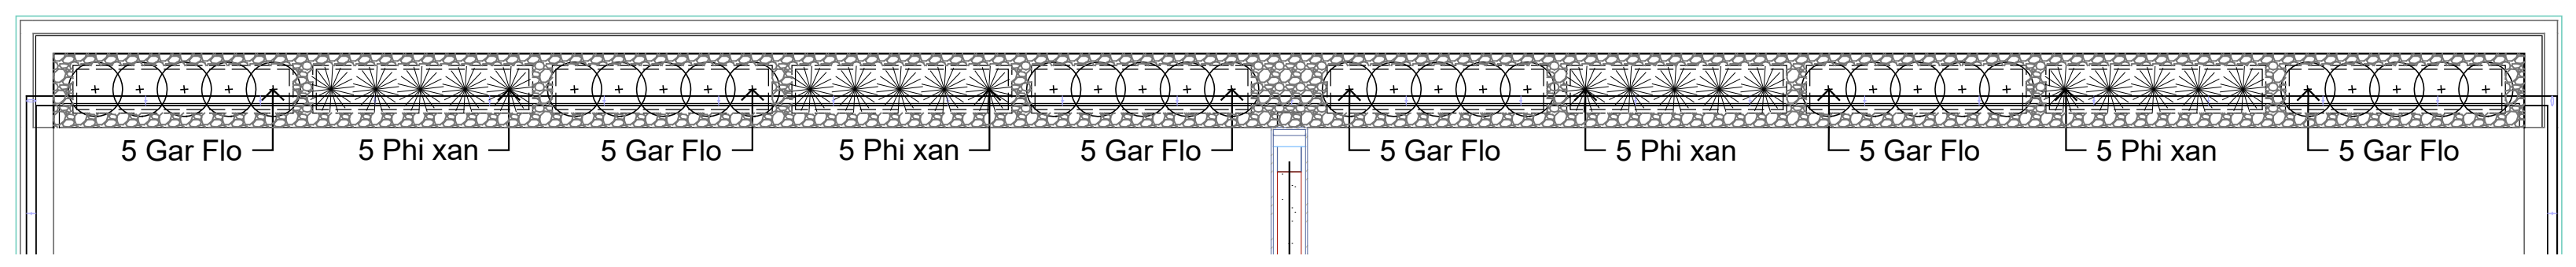

07 Building D, Level 2 - Planter 5
407 Scale:1:50

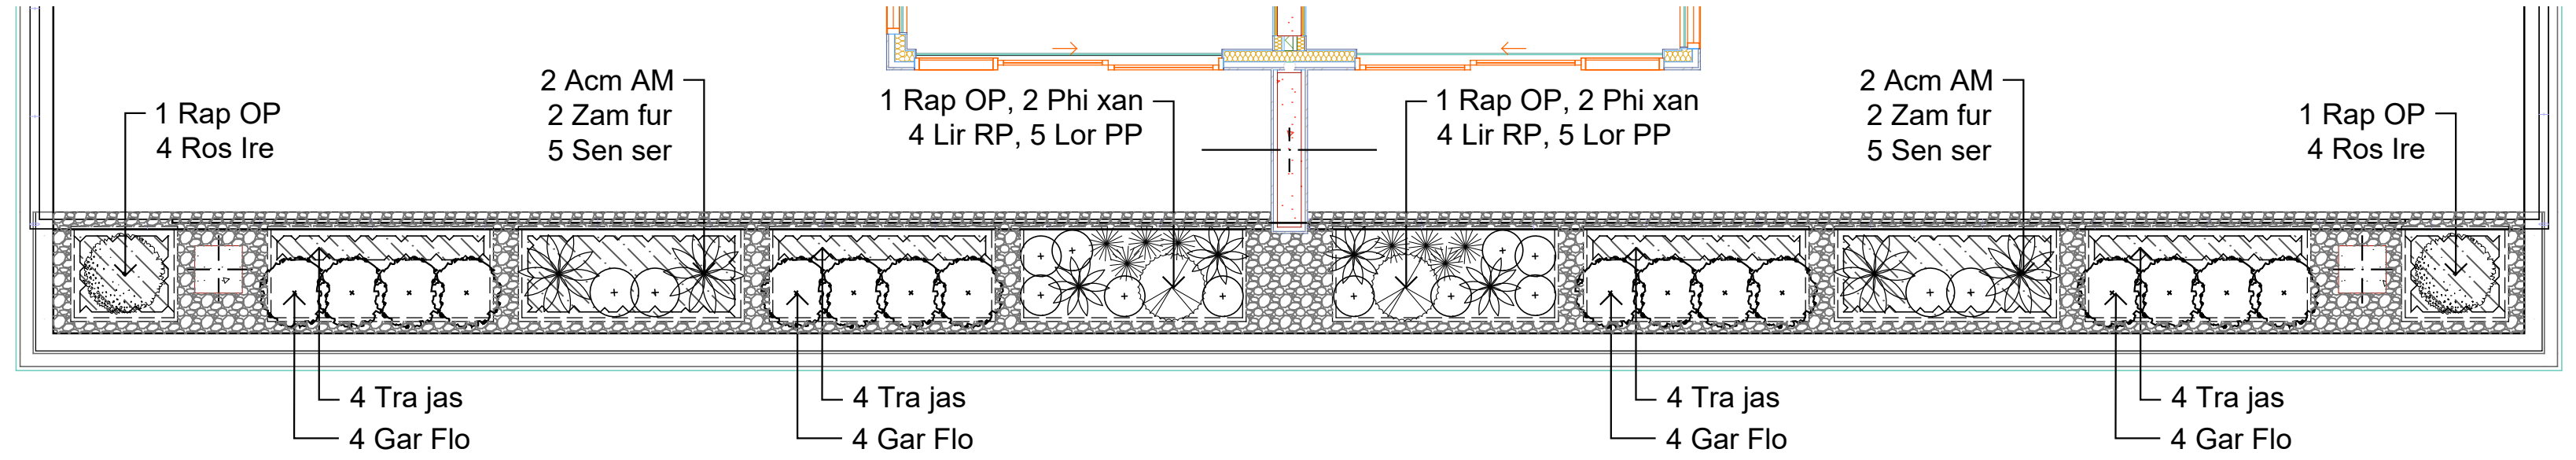


08 Building D, Level 2 - Planter 6
407 Scale:1:50

© 2021 Site Image (NSW) Pty Ltd. ABN 44 801 262 380 as agent for Site Image NSW Partnership. All rights reserved. This drawing is copyright and shall not be reproduced or copied in any form or by any means (graphic, electronic or mechanical including photocopy) without the written permission of Site Image (NSW) Pty Ltd. Any licensee, expressed or implied, to use this document for any purpose what so ever is restricted to the terms of the written agreement between Site Image (NSW) Pty Ltd and the instructing party.

The contractor shall check and verify all work on site (including work by others) before commencing the landscape installation. Any discrepancies are to be reported to the Project Manager or Landscape Architect prior to commencing work. Do not scale this drawing. Any required dimensions not shown shall be referred to the Landscape Architect for confirmation.

- Legend
- Proposed Planter Box - Supplied by Builder
 - Proposed Accent & Shrub Planting - Refer Plant Schedule
 - Proposed Groundcovers - Refer Plant Schedule
 - Proposed Artificial Grass

Key Plan

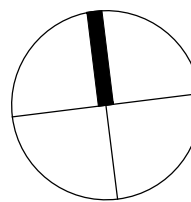


SITE IMAGE
Landscape Architects
Level 1, 3-5 Baptist Street
Redfern NSW 2016
Australia
Tel: (61 2) 8332 5600
Fax: (61 2) 0698 2877
www.siteimage.com.au

Client
DASCO


Project
Walter Street Willoughby
1-27 Walter St & 452-460 Willoughby Rd,
Willoughby NSW 2068

Drawing Name
Landscape Planting Plan
- Building D, Level 1 & 2 Planters


FOR APPROVAL
Scale As Shown @ A1
Job Number **SS24-5405**
Drawing Number **L407**
Issue **A**

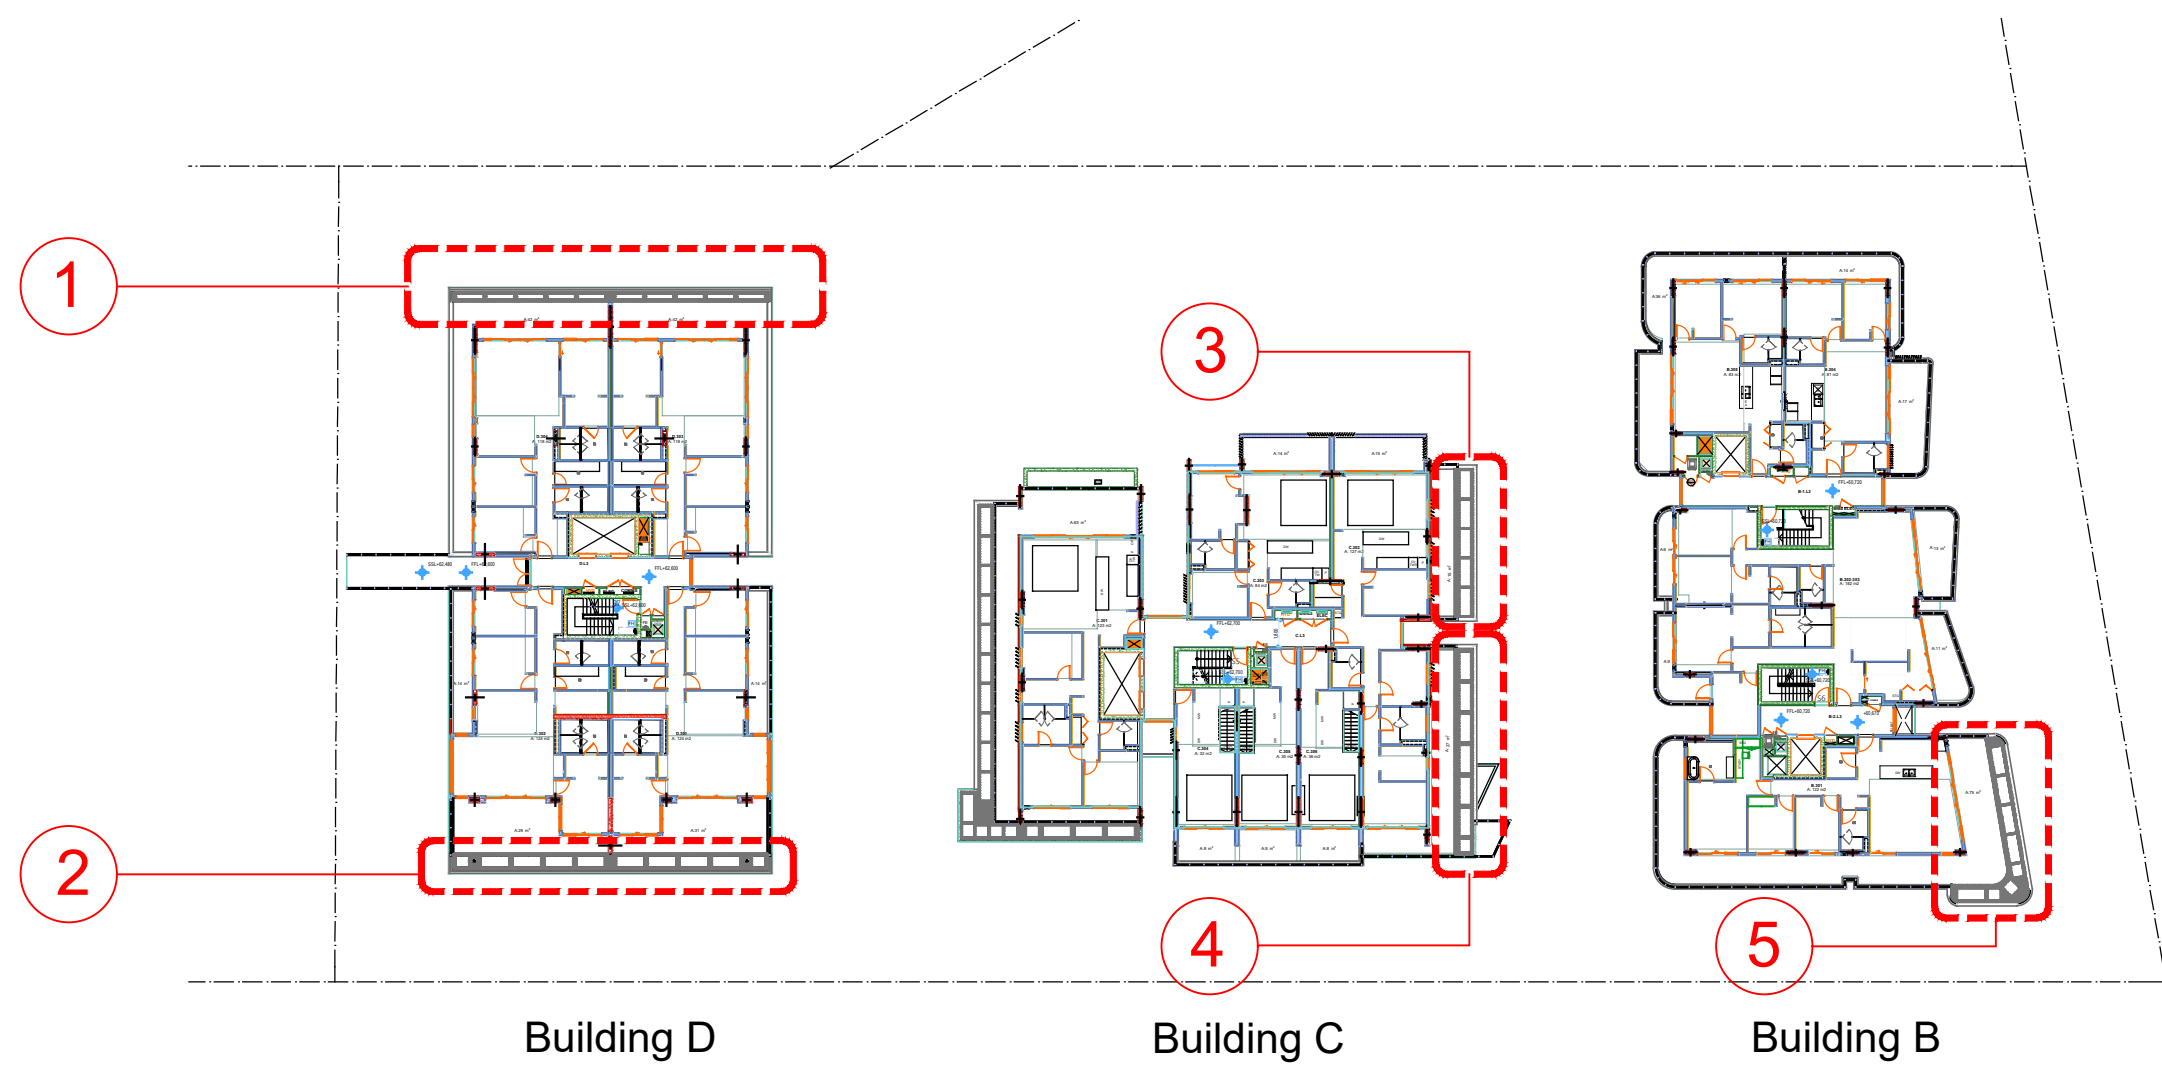


01
408 Key Plan - Site 1, Level 3
Scale:1:500

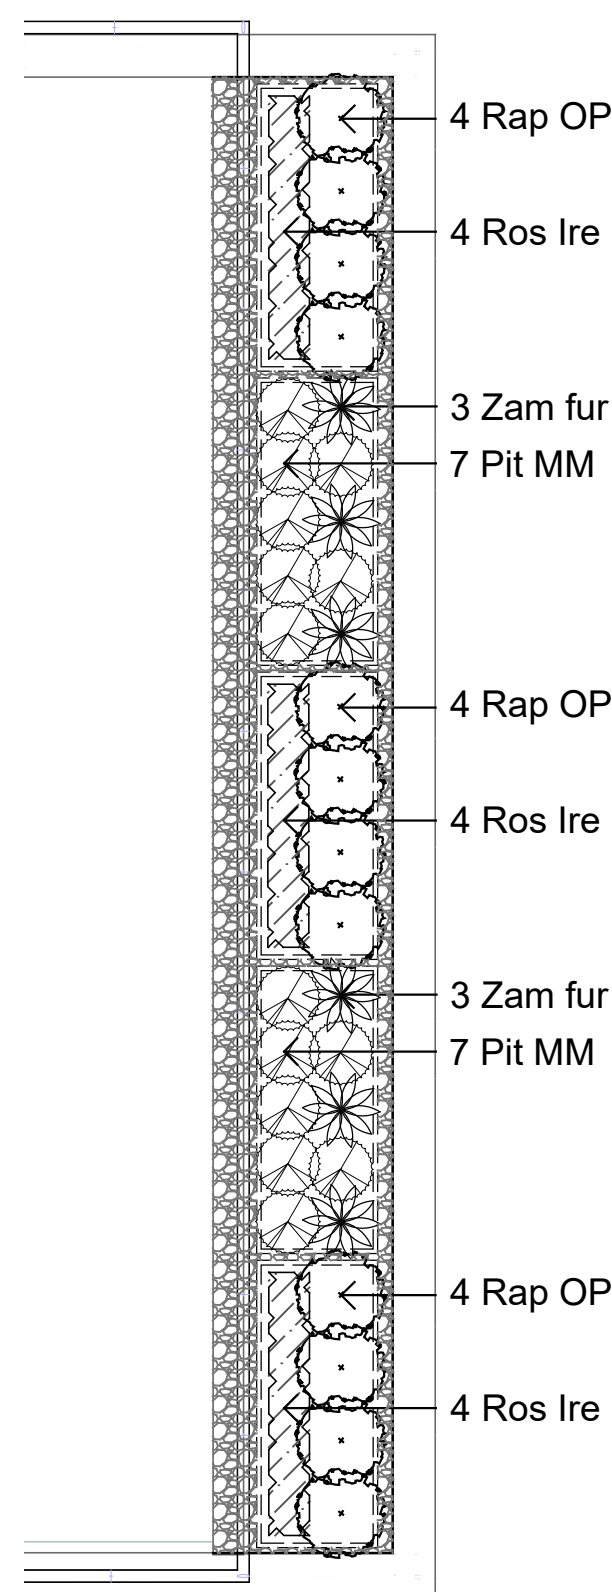


04
408 Building C, Level 3 - Planter 3
Scale:1:50

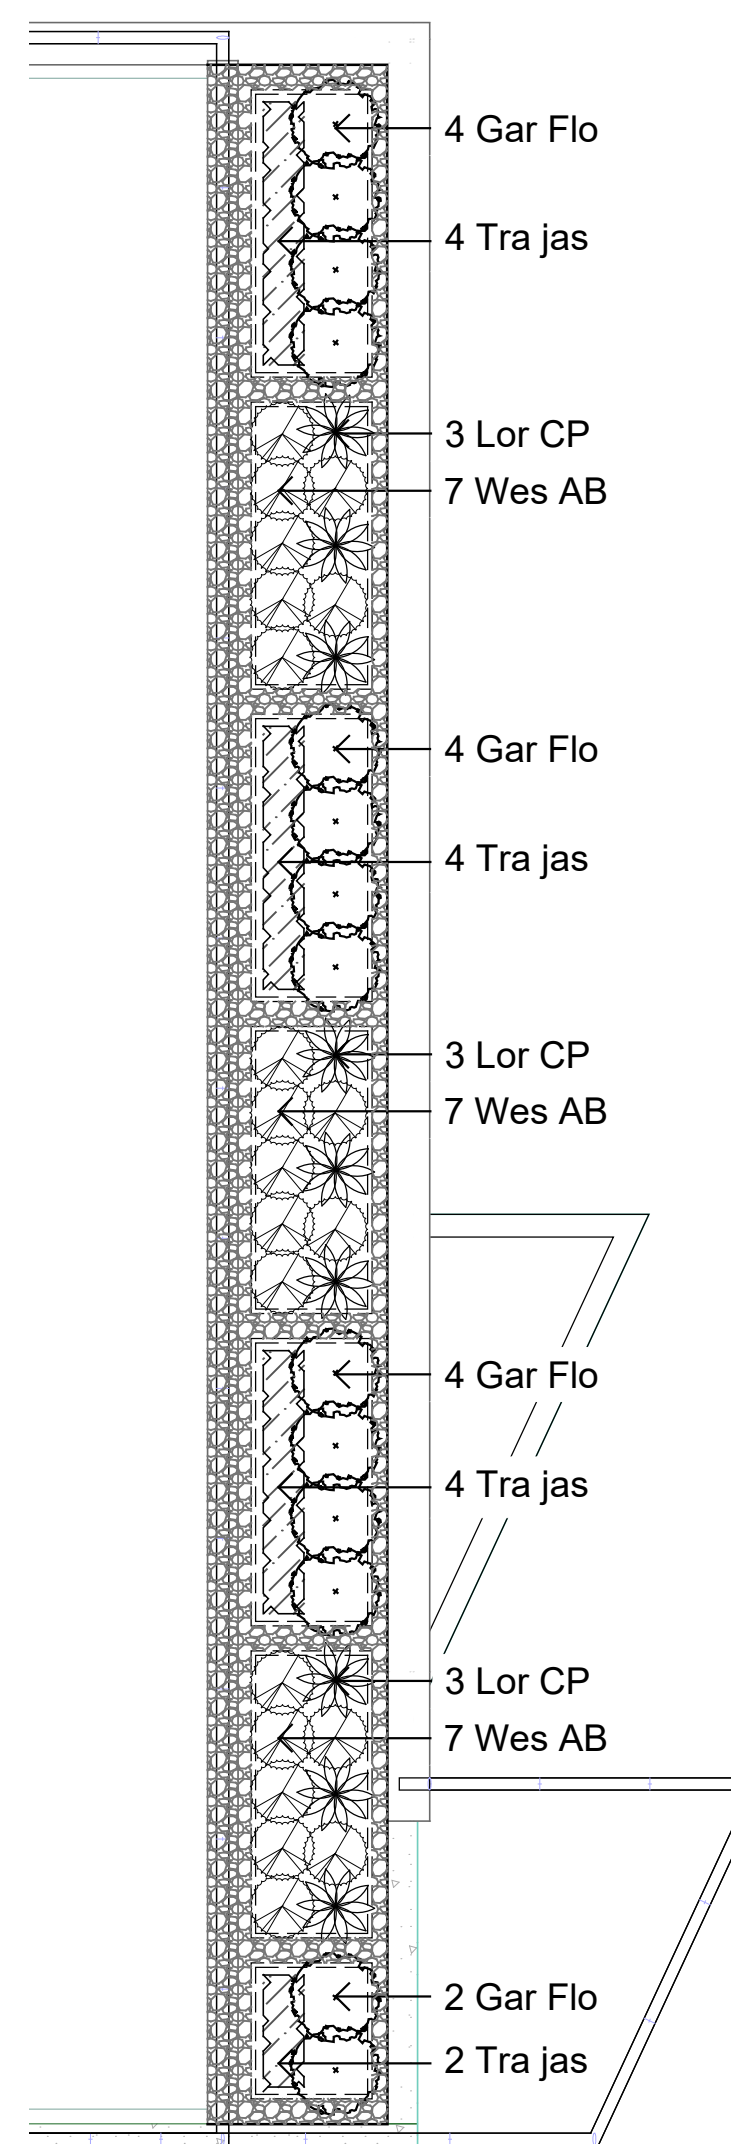


05
408 Building C, Level 3 - Planter 4
Scale:1:50

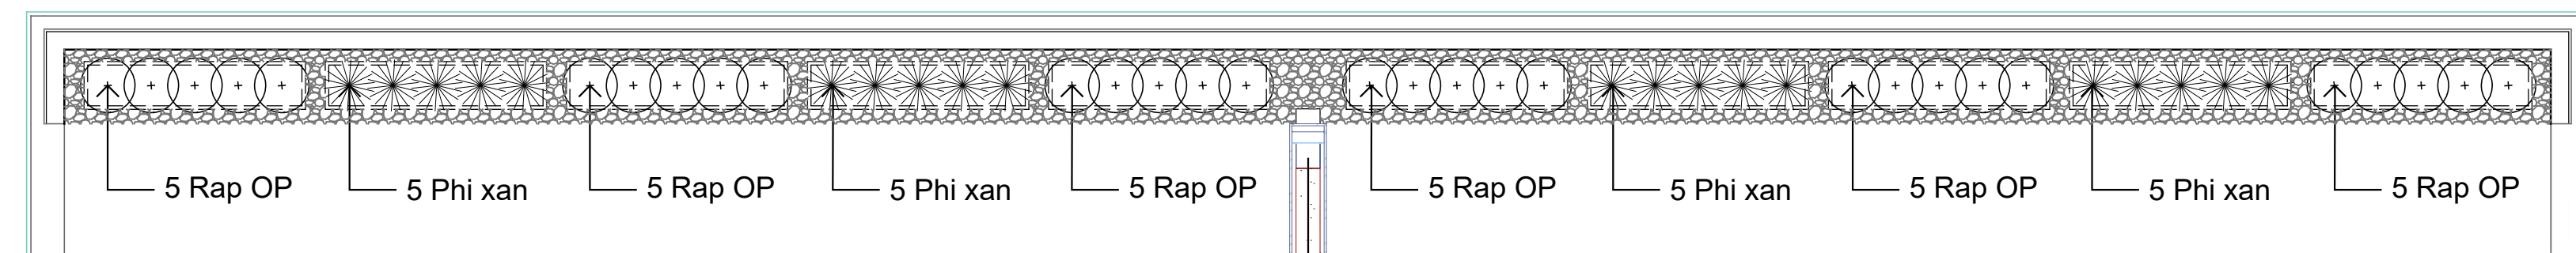

02
408 Building D, Level 3 - Planter 1
Scale:1:50

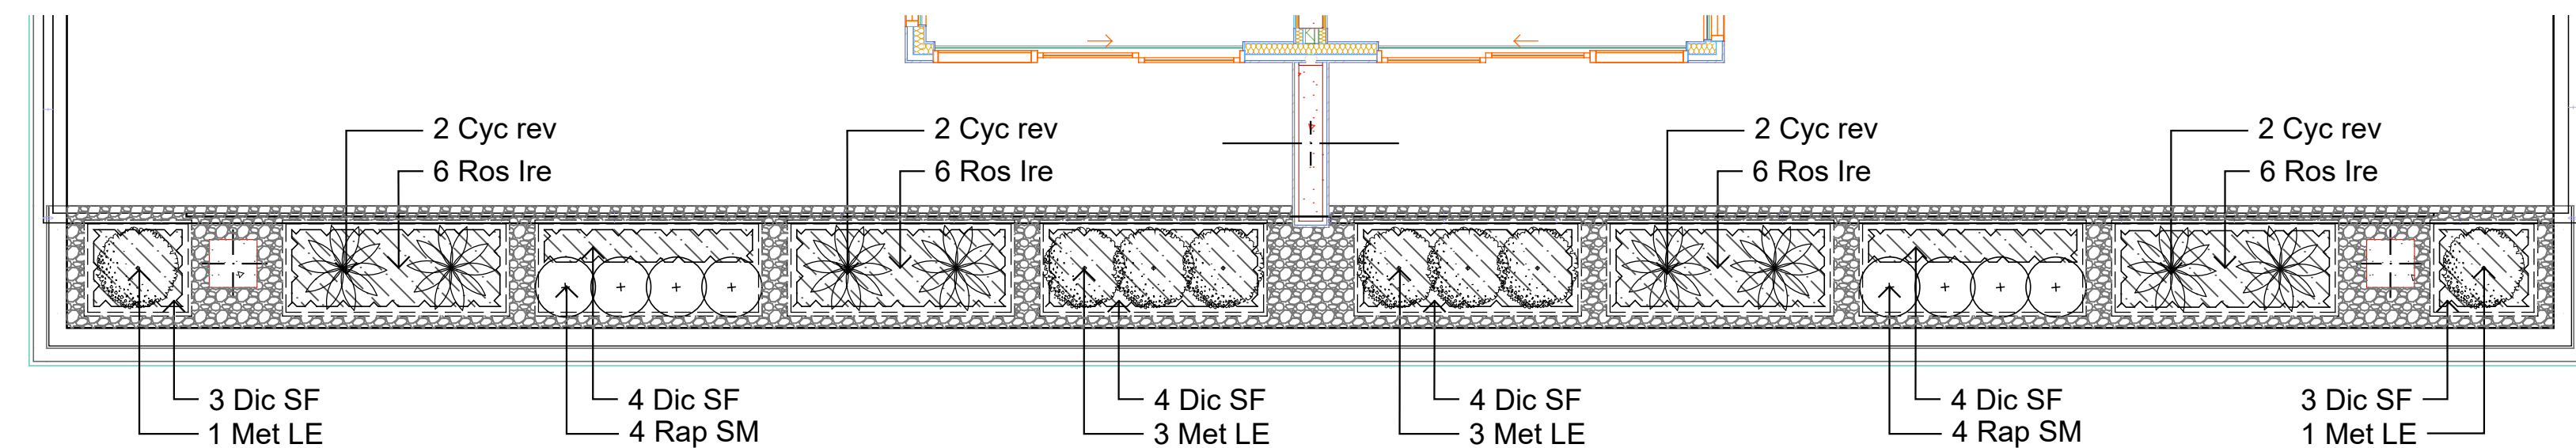

03
408 Building D, Level 3 - Planter 2
Scale:1:50

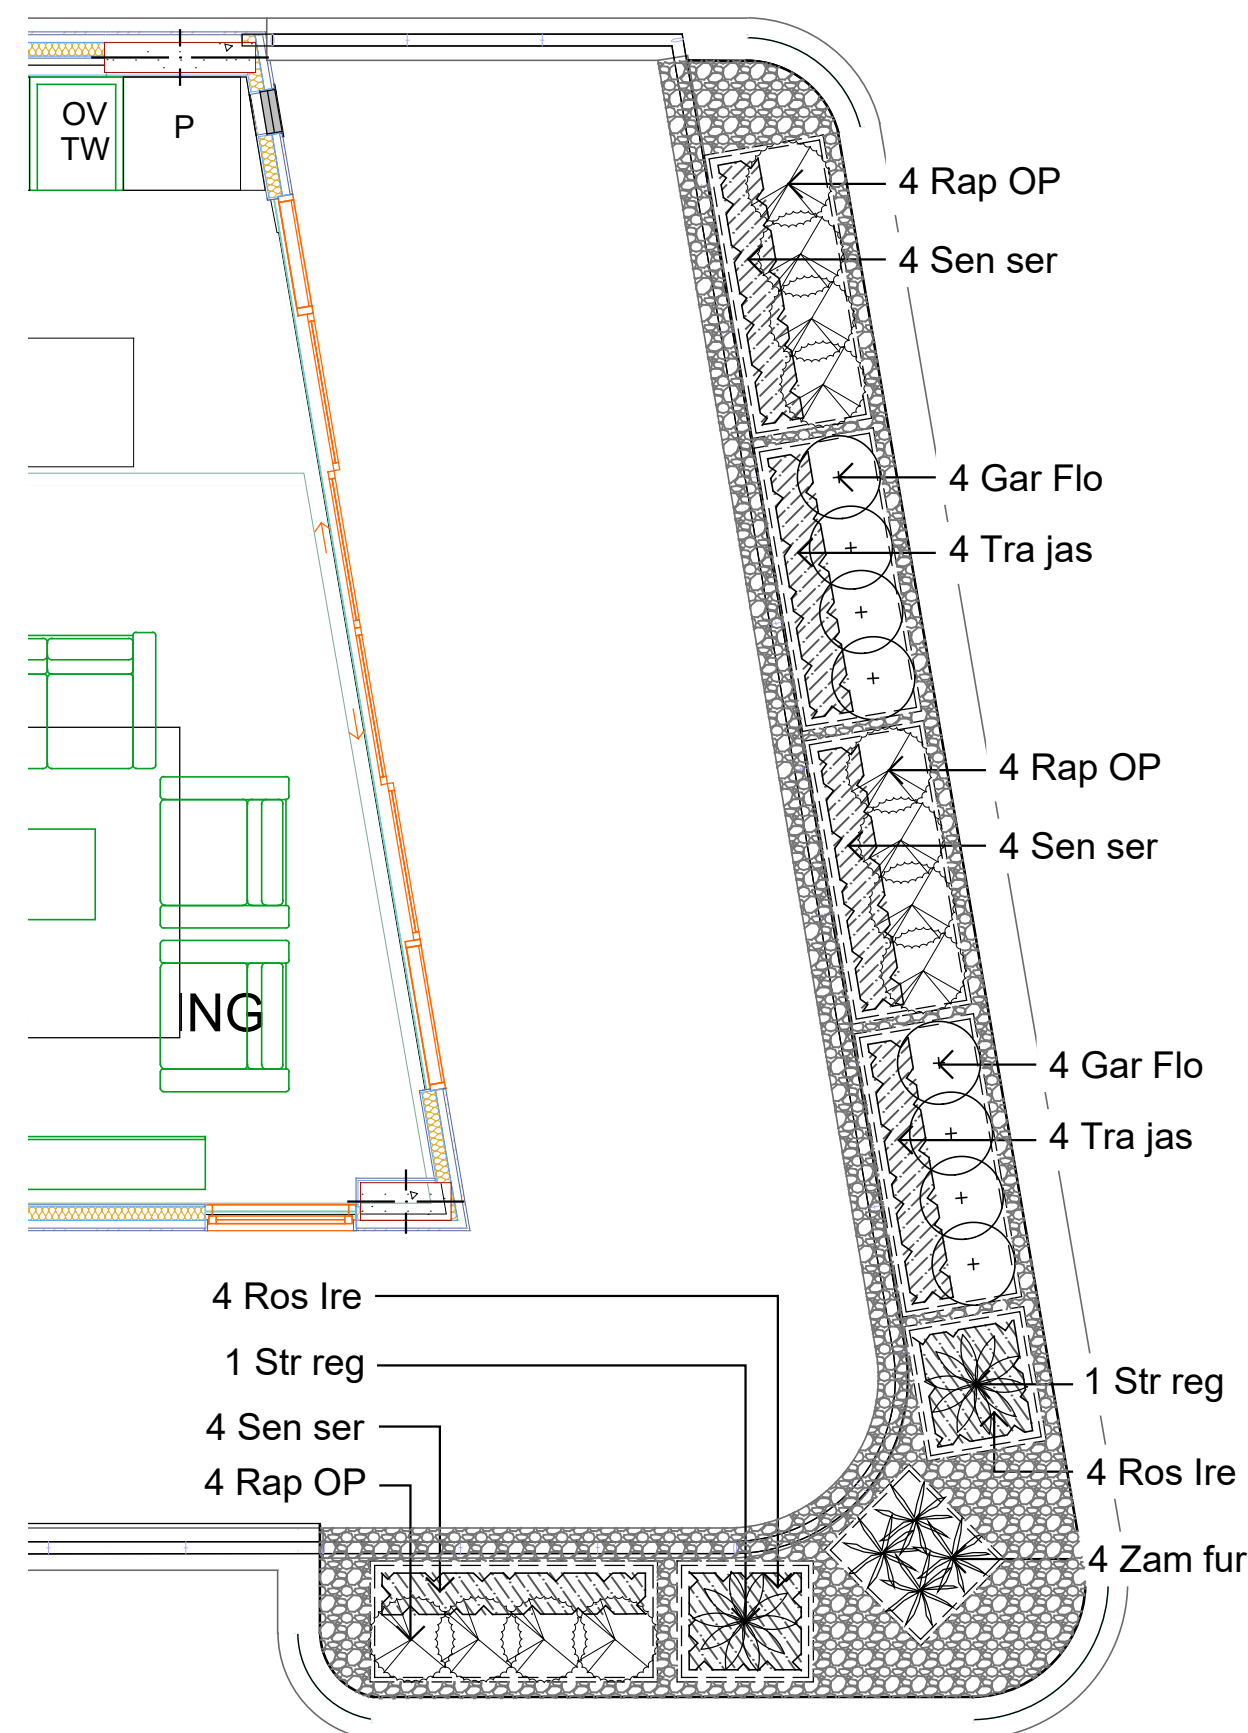

06
408 Building B, Level 3 - Planter 5
Scale:1:50


© 2021 Site Image (NSW) Pty Ltd. ABN 44 801 262 380 as agent for Site Image NSW Partnership. All rights reserved. This drawing is copyright and shall not be reproduced or copied in any form or by any means (graphic, electronic or mechanical including photocopy) without the written permission of Site Image (NSW) Pty Ltd. Any license, expressed or implied, to use this document for any purpose what so ever is restricted to the terms of the written agreement between Site Image (NSW) Pty Ltd and the instructing party.

The contractor shall check and verify all work on site (including work by others) before commencing the landscape installation. Any discrepancies are to be reported to the Project Manager or Landscape Architect prior to commencing work. Do not scale this drawing. Any required dimensions not shown shall be referred to the Landscape Architect for confirmation.

A For Approval
Issue Revision Description

PH RS 10.12.2024
Drawn Check Date


Legend

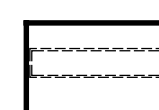

Proposed Planter Box
- Supplied by Builder



Proposed Accent & Shrub Planting
- Refer Plant Schedule

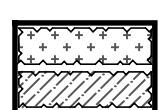

Proposed Groundcovers
- Refer Plant Schedule



Proposed Artificial Grass

Key Plan

SITE IMAGE



Landscape Architects
Level 1, 3-5 Baptist Street
Redfern NSW 2016
Australia

Tel: (61 2) 8332 5600
Fax: (61 2) 0698 2877
www.siteimage.com.au

Client

DASCO

Project

Walter Street Willoughby
1-27 Walter St & 452-460 Willoughby Rd,
Willoughby NSW 2068

Drawing Name

Landscape Planting Plan
- Buildings B, C, D, Level 3 Planters

FOR APPROVAL


Scale As Shown @ A1

Job Number
SS24-5405


Drawing Number
L408

Issue


A

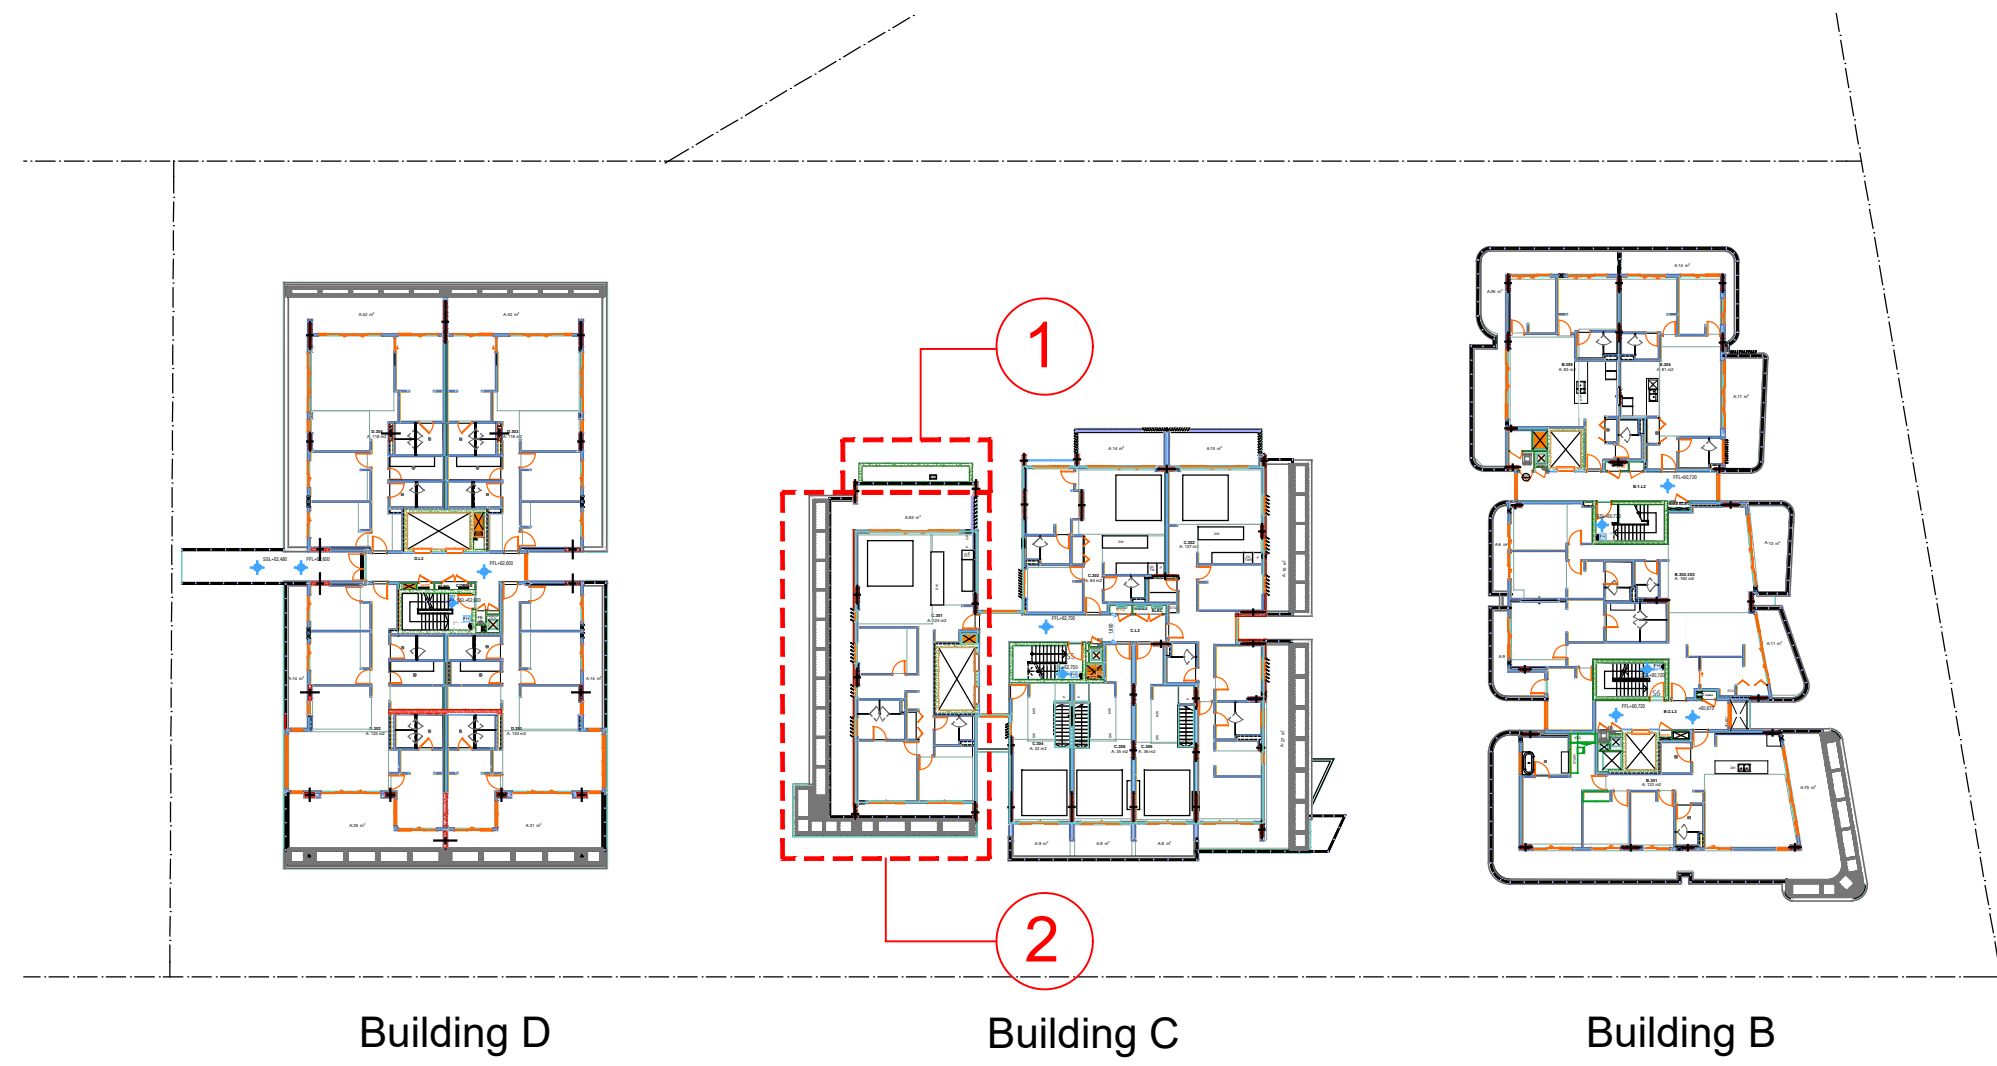

01 Key Plan - Site 1, Level 3
409 Scale:1:500

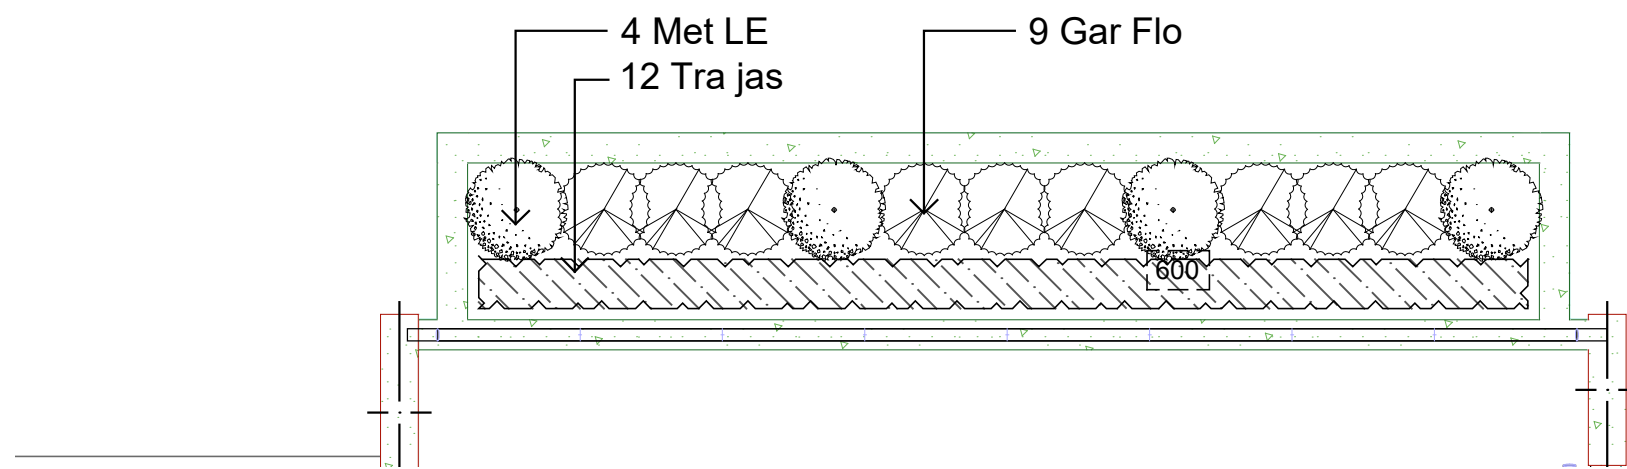

02 Building C, Level 3 - Planter 1
409 Scale:1:50

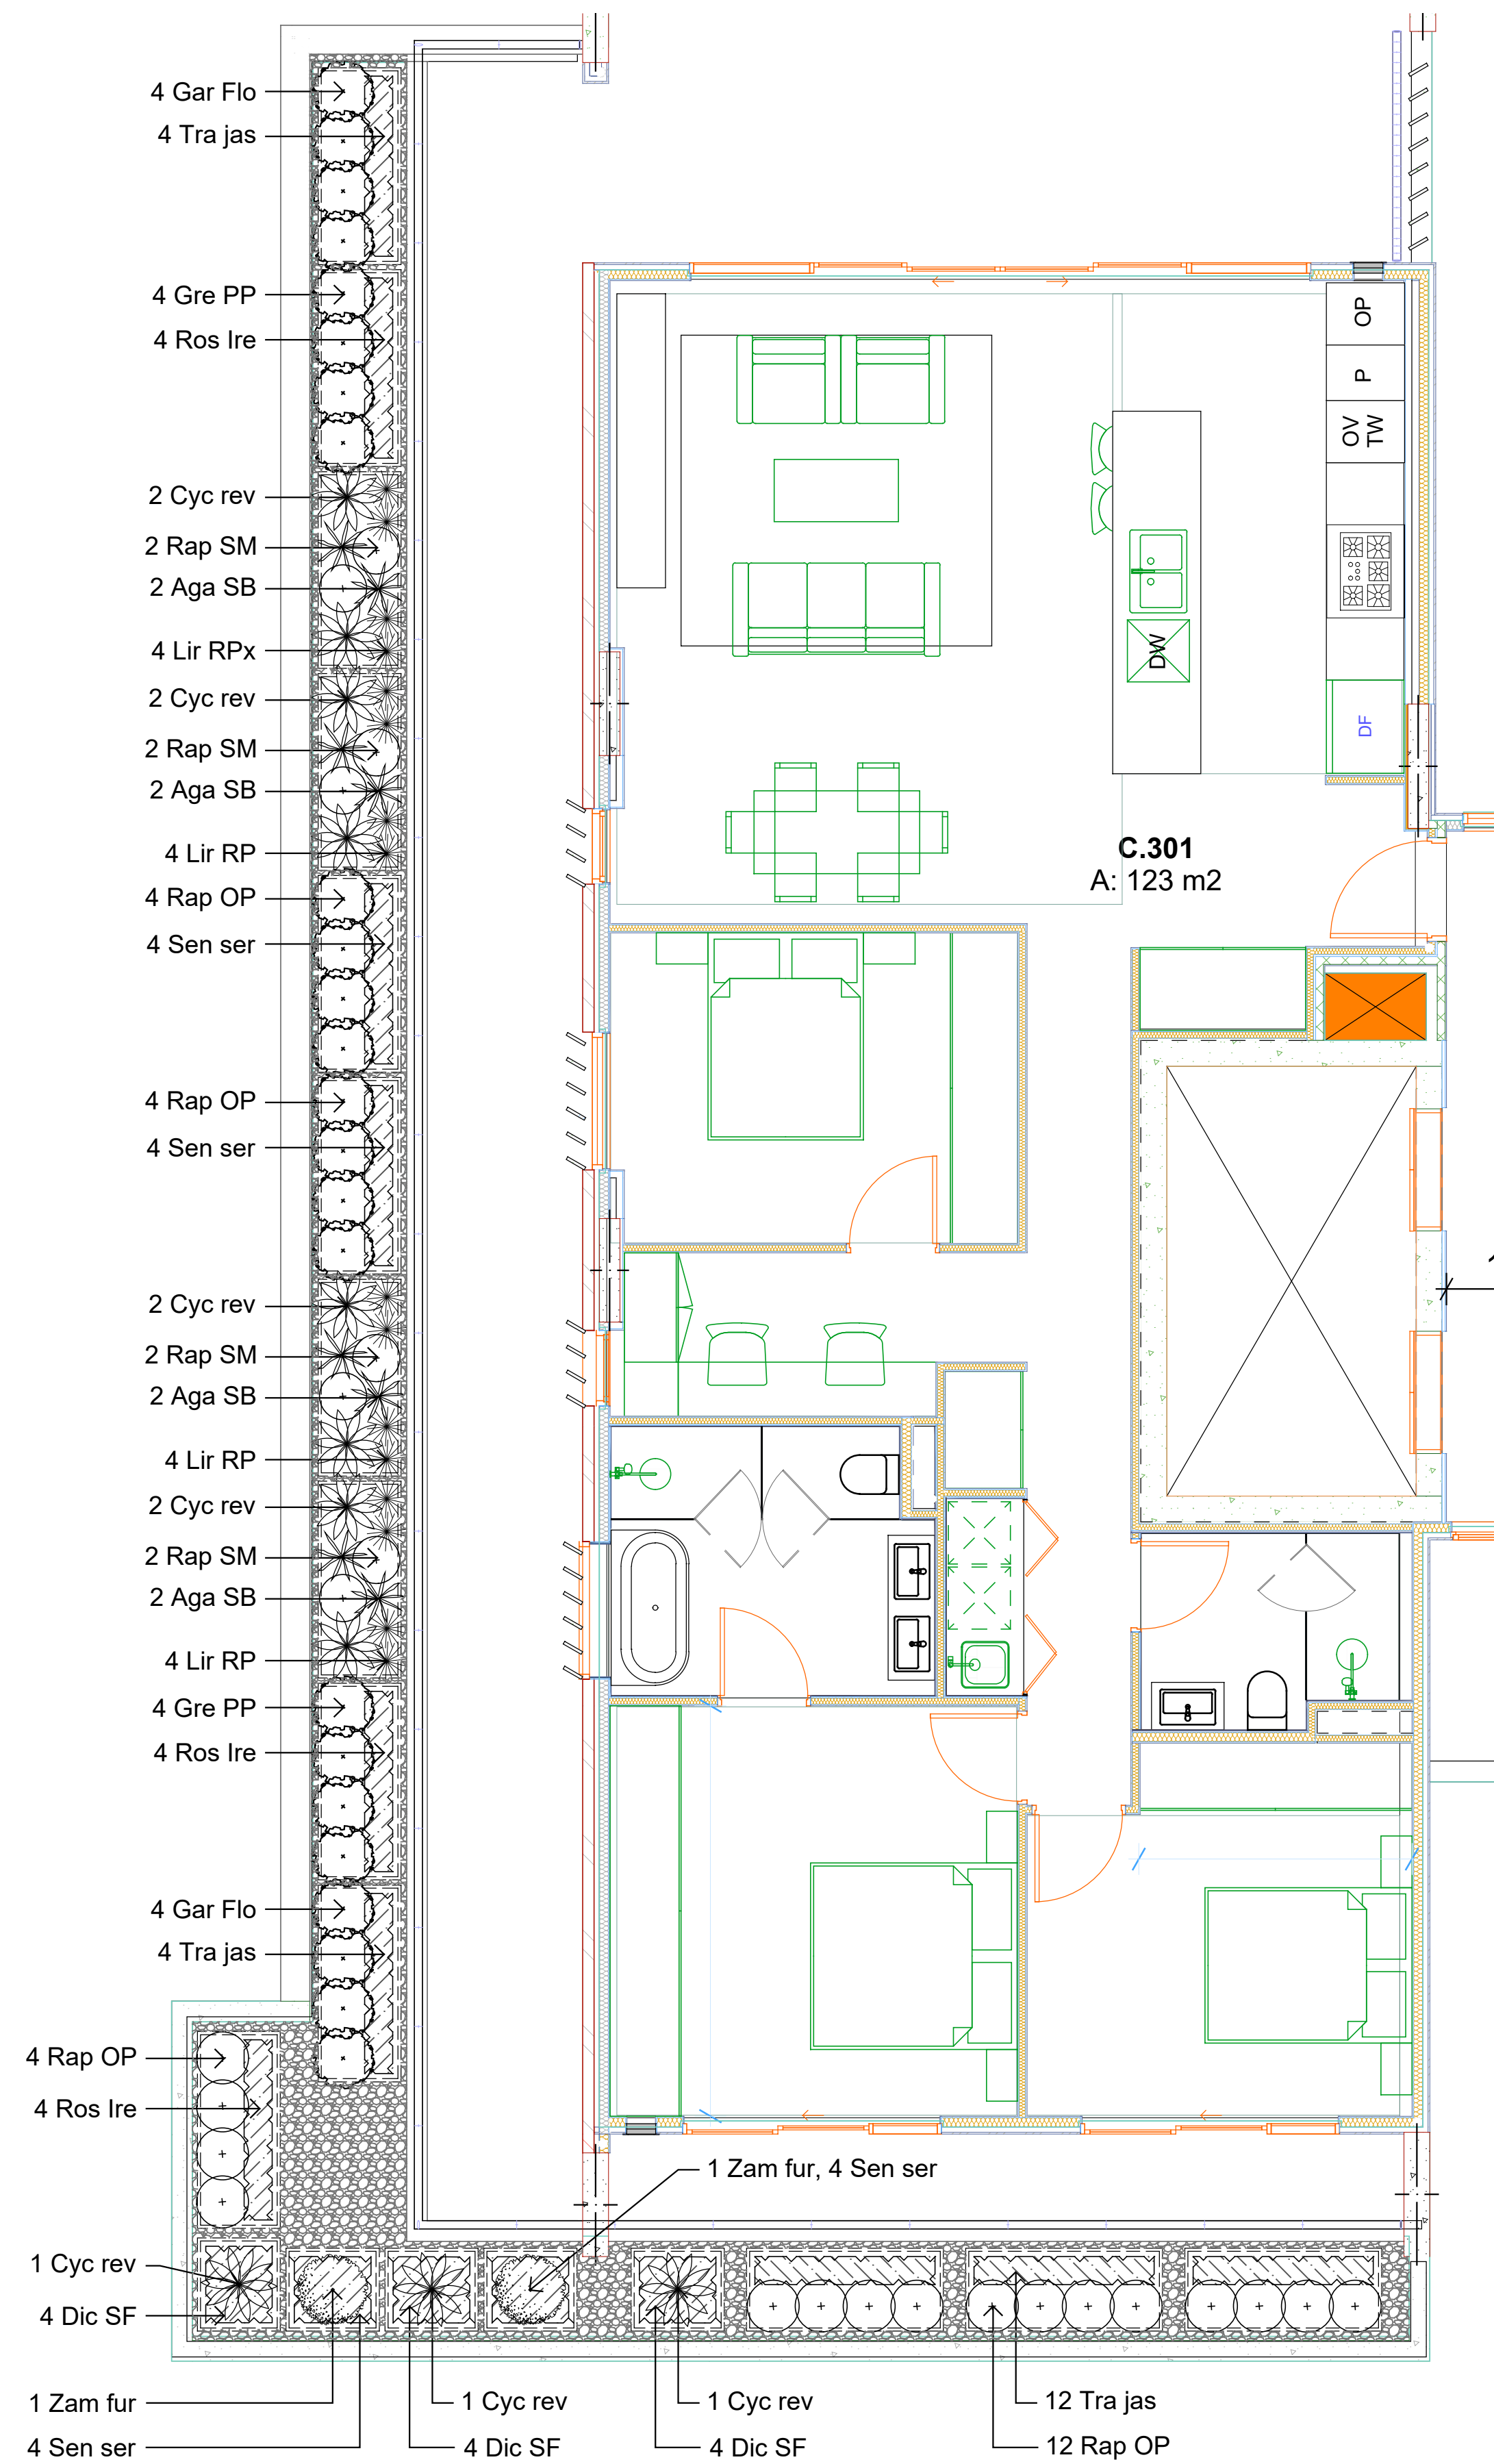


03 Building C, Level 3 - Planter 2
409 Scale:1:50

© 2021 Site Image (NSW) Pty Ltd. ABN 44 801 262 380 as agent for Site Image NSW Partnership. All rights reserved. This drawing is copyright and shall not be reproduced or copied in any form or by any means (graphic, electronic or mechanical including photocopy) without the written permission of Site Image (NSW) Pty Ltd. Any license, expressed or implied, to use this document for any purpose what so ever is restricted to the terms of the written agreement between Site Image (NSW) Pty Ltd and the instructing party.

The contractor shall check and verify all work on site (including work by others) before commencing the landscape installation. Any discrepancies are to be reported to the Project Manager or Landscape Architect prior to commencing work. Do not scale this drawing. Any required dimensions not shown shall be referred to the Landscape Architect for confirmation.


Legend

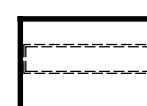

Proposed Planter Box
- Supplied by Builder



Proposed Accent & Shrub Planting
- Refer Plant Schedule

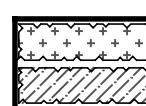

Proposed Groundcovers
- Refer Plant Schedule



Proposed Artificial Grass

Key Plan

SITE IMAGE



Landscape Architects
Level 1, 3-5 Baptist Street
Redfern NSW 2016
Australia

Tel: (61 2) 8332 5600
Fax: (61 2) 0698 2877
www.siteimage.com.au

Client

DASCO

Project

Walter Street Willoughby
1-27 Walter St & 452-460 Willoughby Rd,
Willoughby NSW 2068

Drawing Name

Landscape Planting Plan
- Buildings C, Level 3 Planters

FOR APPROVAL

Scale As Shown @ A1

Job Number


SS24-5405

Drawing Number


L409

Issue


A

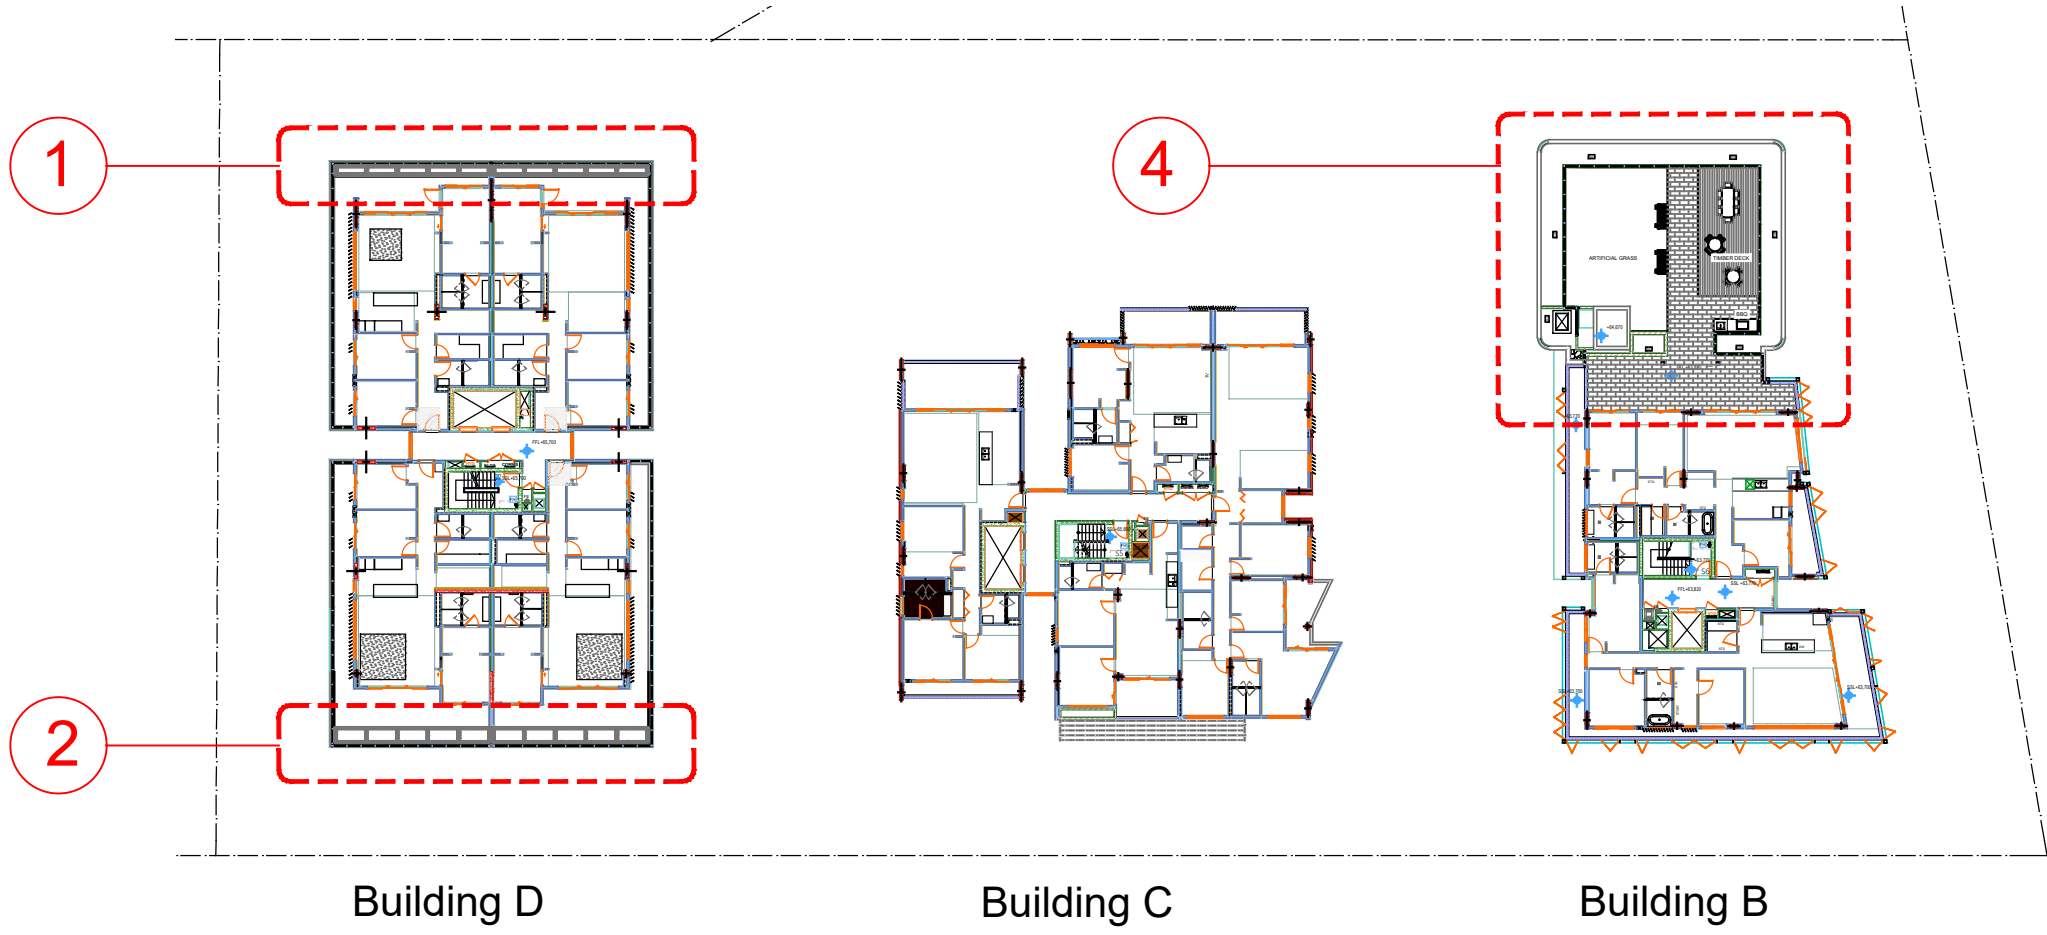


01 Key Plan - Site 1, Level 4
410 Scale:1:500

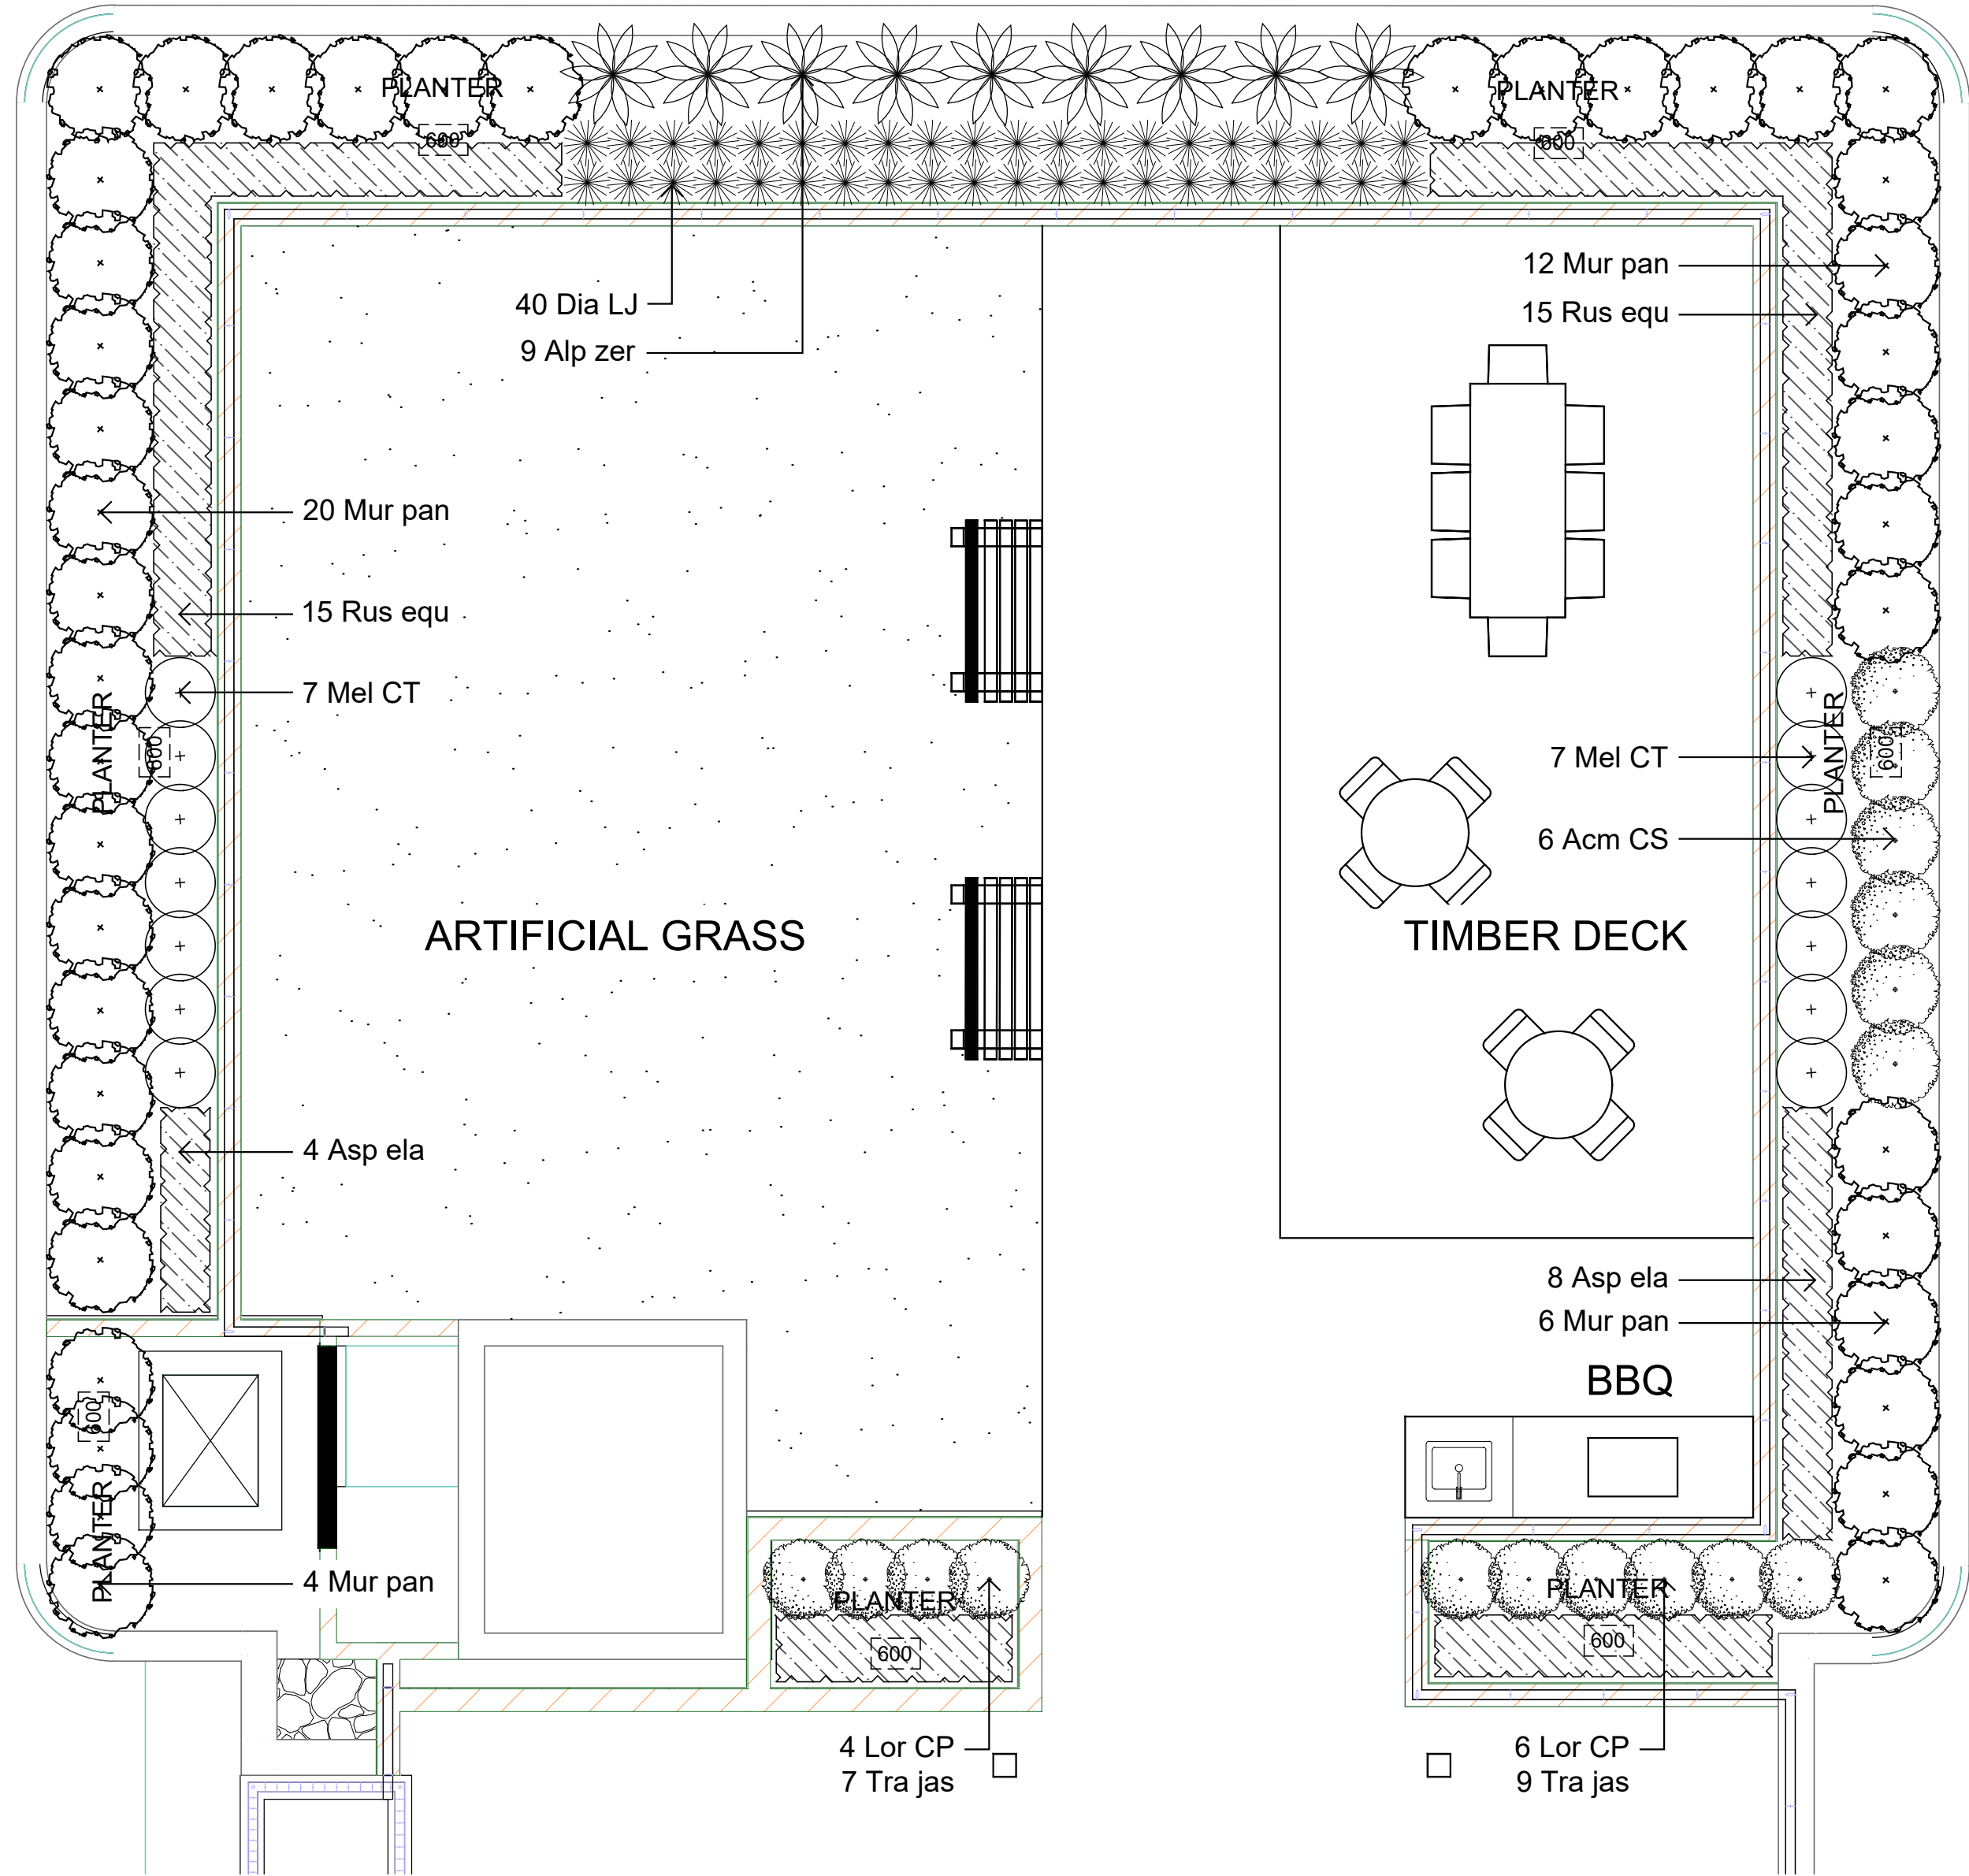


04 Building B, Level 4 Terrace Garden
410 Scale:1:50

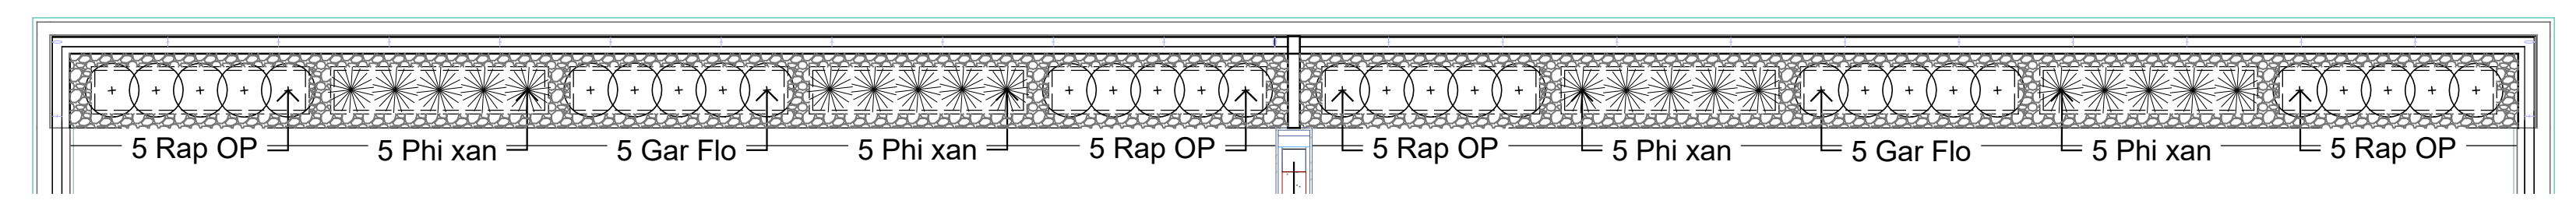


02 Building D, Level 4 - Planter 1
410 Scale:1:50

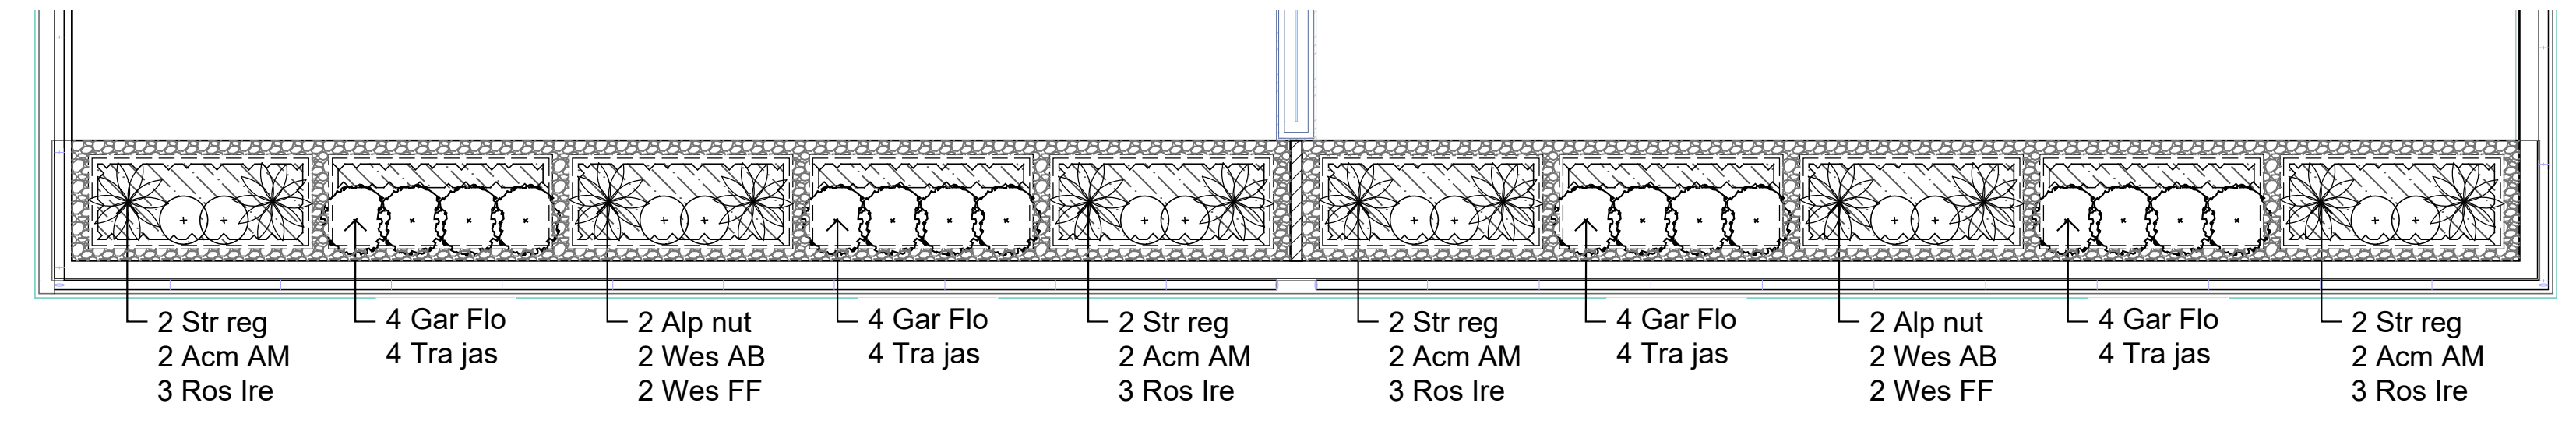


03 Building D, Level 4 - Planter 2
410 Scale:1:50

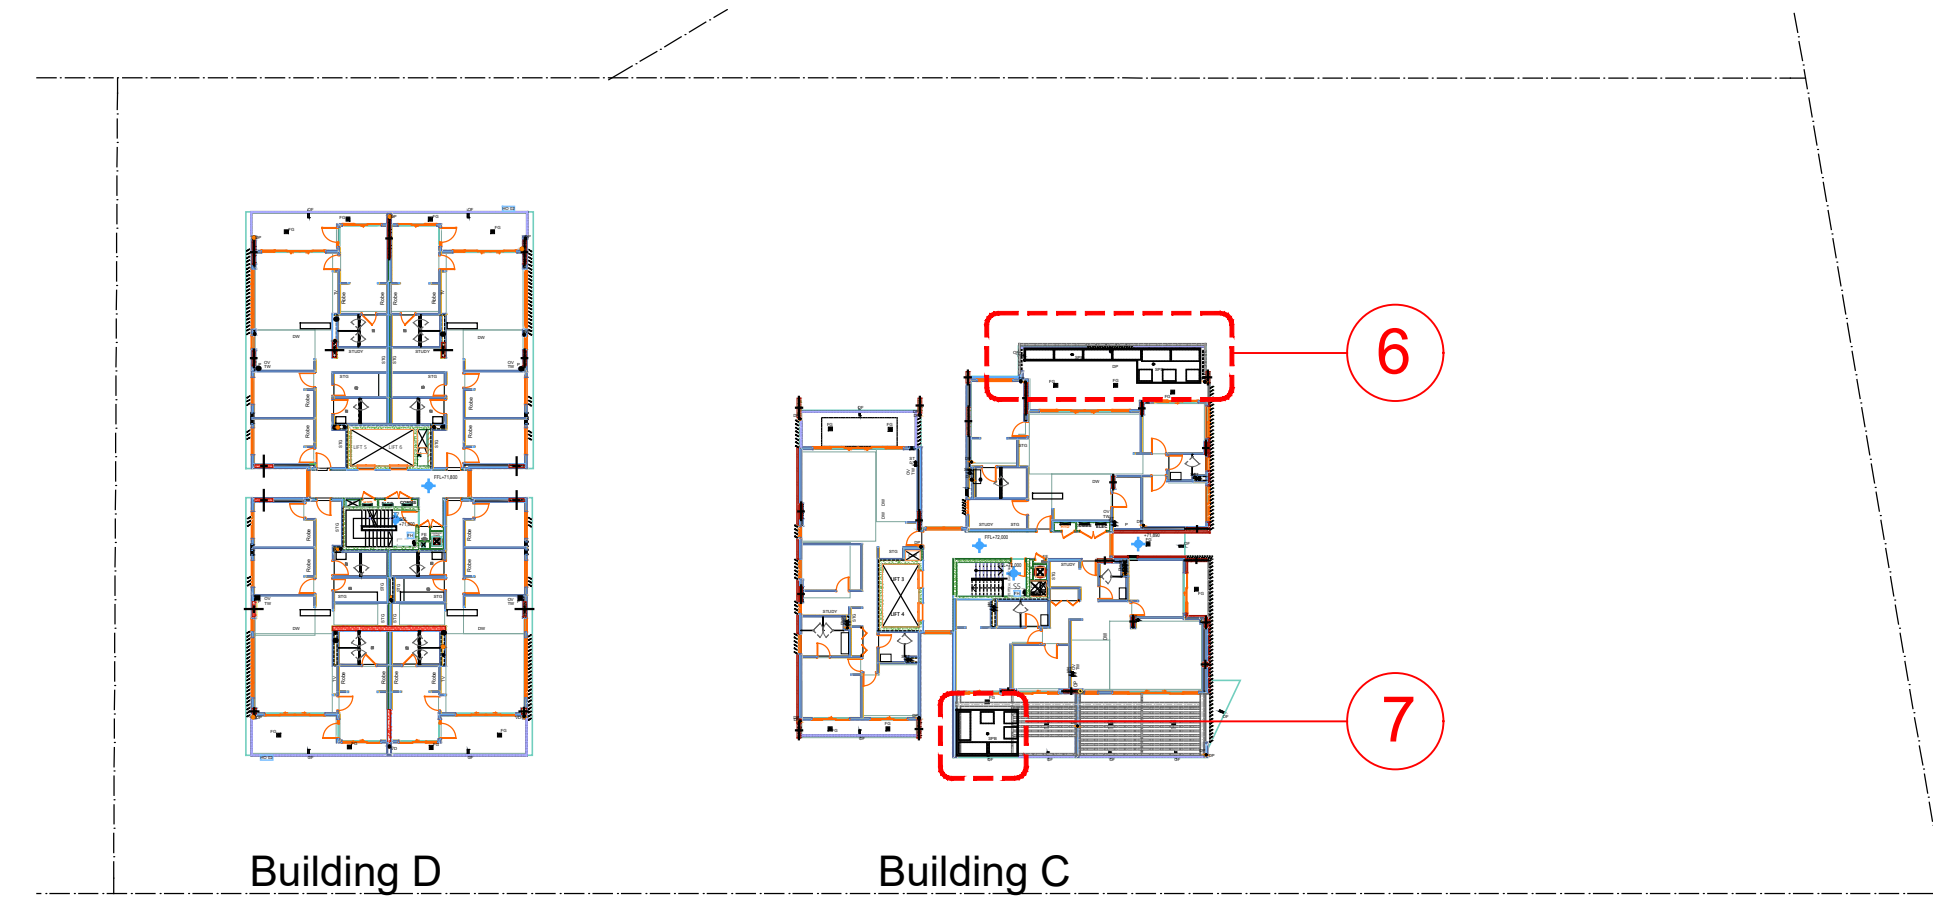

05 Key Plan - Site 1, Level 6
410 Scale:1:500

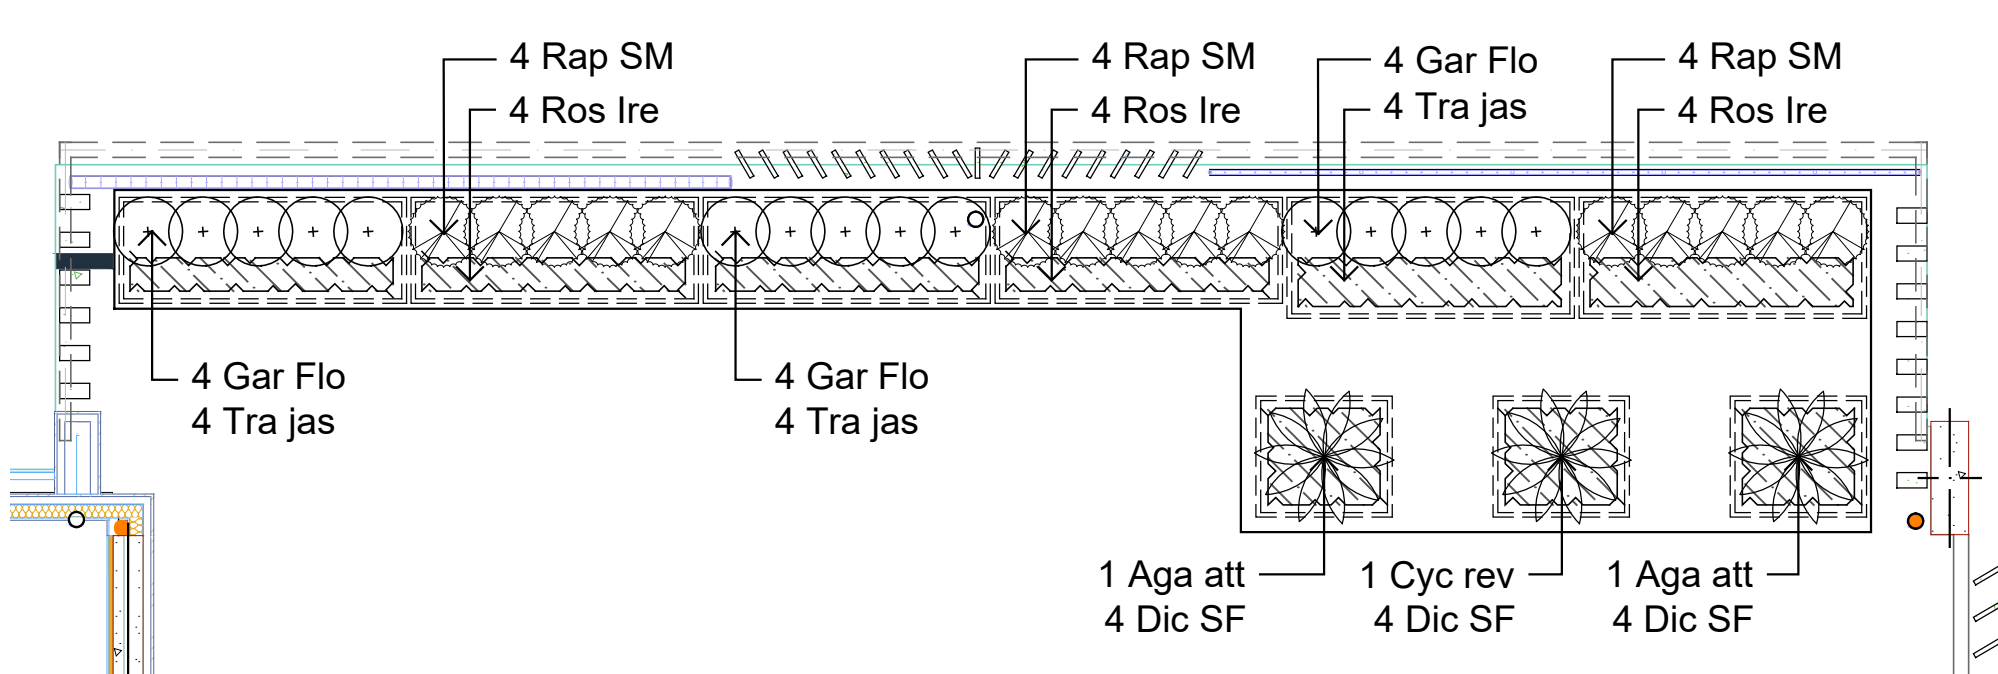

06 Building C, Level 6 Planter 6
410 Scale:1:50

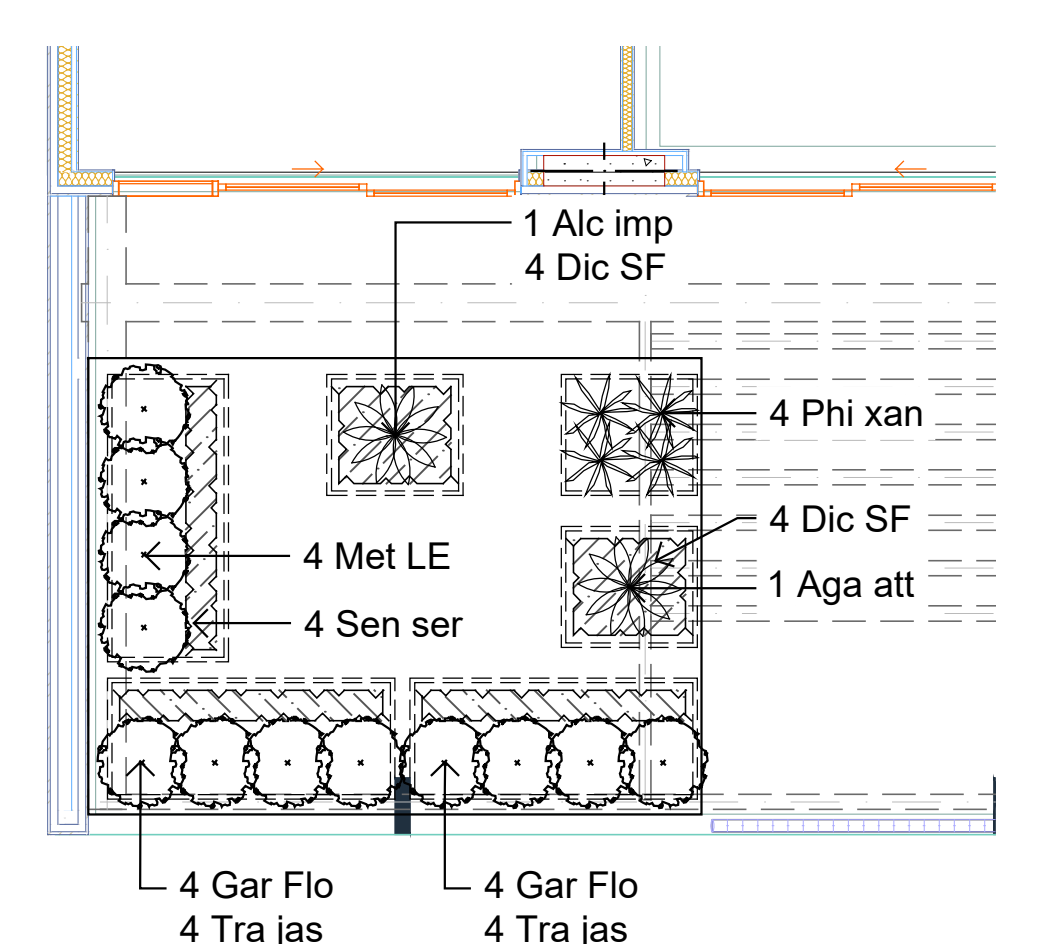

07 Building C, Level 6 - Planter 7
410 Scale:1:50

© 2021 Site Image (NSW) Pty Ltd. ABN 44 801 262 380 as agent for Site Image NSW Partnership. All rights reserved. This drawing is copyright and shall not be reproduced or copied in any form or by any means (graphic, electronic or mechanical including photocopy) without the written permission of Site Image (NSW) Pty Ltd. Any licensee, expressed or implied, to use this document for any purpose what so ever is restricted to the terms of the written agreement between Site Image (NSW) Pty Ltd and the instructing party.


The contractor shall check and verify all work on site (including work by others) before commencing the landscape installation. Any discrepancies are to be reported to the Project Manager or Landscape Architect prior to commencing work. Do not scale this drawing. Any required dimensions not shown shall be referred to the Landscape Architect for confirmation.

A For Approval
Issue Revision Description

PH RS 10.12.2024
Drawn Check Date



Key Plan

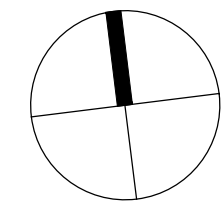

SITE IMAGE
Landscape Architects
Level 1, 3-5 Baptist Street
Redfern NSW 2016
Australia
Tel: (61 2) 8332 5600
Fax: (61 2) 0698 2877
www.siteimage.com.au

Client
DASCO
Project
Walter Street Willoughby
1-27 Walter St & 452-460 Willoughby Rd,
Willoughby NSW 2068

Drawing Name
Landscape Planting Plan
- Buildings B, C, D, Level 4
Planters & Terrace garden
FOR APPROVAL

Scale As Shown @ A1
Job Number
SS24-5405

Drawing Number
L410

Issue
A

Indicative Plant Schedule		3/12/2020		
SS24-5405 Willoughby Grounds				
Code	Botanical Name	Common Name	Expected Mature Size	Quantity
			Height x Spread	
TREES				
Ace OMU	<i>Acer palmatum</i> 'Omurayama'	Japanese Maple	4mx3m	8
Ace neg	<i>Acer negundo</i>	Box Elder Maple	15mx8m	1
Acm smi	<i>Acmena smithii</i>	Lilly Pilly	12mx5m	14
Bac cit	<i>Backhousia citrodrora</i>	Lemon Myrtle	7mx4m	2
Bac myr	<i>Backhousia myrtifolia</i>	Grey Myrtle	6mx5m	7
Ban int	<i>Banksia integrifolia</i>	Coast Banksia	10mx5m	7
Cal KPS	<i>Callistemon</i> 'Kings Park Special'	Kings Park Special' Bottlebrush	4mx3m	11
Cal sal	<i>Callistemon salignus</i>	Willow Bottlebrush	10mx5m	2
Cergum	<i>Ceratopetalum gummiferum</i>	NSW Christmas Bush	6mx3m	5
Cercan	<i>Cercis canadensis</i>	Forest Pansy	5mx5m	10
Cup ana	<i>Cupaniopsis anacardioides</i>	Tuckeroo	10mx5m	6
Corexi	<i>Corymbia eximia</i>	Yellow Bloodwood	10mx7m	4
Cor mac	<i>Corymbia gummifera</i>	Red Bloodwood	20mx10m	1
Oyacoo	<i>Cyathea cooperi</i>	Scaley Tree Fern	6mx4m	16
Blaeum	<i>Baeocarpus eumundi</i>	Eumundi quandong	10mx5m	5
Blaret	<i>Baeocarpus reticulatus</i>	Blueberry Ash	10mx4m	8
Euc mic	<i>Eucalyptus microcorys</i>	Tallowood	10mx9m	29
Euc pip	<i>Eucalyptus piperita</i>	Sydney Peppermint	20mx10m	5
Euc sco	<i>Eucalyptus scoparia</i>	Wallangarra White Gum	12mx7m	1
Fic Fla	<i>Ficus hillii</i> <i>Rash</i>	Ficus Rash	7mx4m	1
Hib rub	<i>Hibiscus tiliaceus</i> <i>Rubra</i>	Red Cottonwood Hibiscus	7mx5m	2
Howfor	<i>Howea forsteriana</i>	Kentia Palm	9mx5m	19
Jac mim	<i>Jacaranda mimosifolia</i>	Jacaranda	9mx9m	6
LagNat	<i>Lagerstroemia indica</i> 'Natchez'	Crepe Myrtle - White	8mx3m	2
Livaus	<i>Livistona australis</i>	Cabbage Tree Palm	15mx4m	5
MagEm	<i>Magnolia grandiflora</i> 'Exmouth'	Magnolia Exmouth	10mx6m	5
Maggra	<i>Magnolia grandiflora</i>	Southern Magnolia	15mx12m	2
MagLG	<i>Magnolia grandiflora</i> 'Little Gem'	Dwarf Magnolia	5mx4m	16
MagAle	<i>Magnolia x soulangeana</i> 'Alexandrina'	Magnolia	6mx3m	5
Mal Ple	<i>Malus ioensis</i> 'Plena'	Crab Apple	6mx5m	2
MicSC	<i>Michaelia doltsopa</i> 'Silver Cloud'	Michaelia Silver Cloud	5mx4m	0
Nyssyl	<i>Nyssasylvatica</i>	Black Tupelo	11mx6m	2
Plu rub	<i>Plumeria rubra</i>	Frangipani	4mx4m	8
Pru ELV	<i>Prunus Elvins</i>	Flowering Plum	4mx4m	7
PyrCAP	<i>Pyrus calleryana</i> 'Capital'	Ornamental Pear	8mx3m	2
PyrCHA	<i>Pyrus calleryana</i> 'Chanticleer'	Chanticleer Callery Pear	9mx4m	5
Syzaus	<i>Syzygium australe</i>	Brush Cherry	5mx3m	4
Tri lau	<i>Tristaniaopsis laurina</i>	Water Gum	10mx5m	11
Um par	<i>Ulmus parvifolia</i>	Weeping Elm	15mx12m	8
Wat flo	<i>Waterhousea floribunda</i>	Weeping Lilly Pilly	10mx8m	6

* NOTE:
Tree height & spread based on 40 years experience of expected mature size in the locality and the context as shown. 'Textbook' sizes not relied upon indicated reflects the design intent & diameter shown on plan

#NOTE:
Tree height & spread based on 40 years experience of expected mature size in the on slab planter context as shown. 'Textbook' sizes not relied upon indicated reflects the design intent & diameter shown on plan. The 'on slab' dimensions being smaller is supported as providing appropriate details

Code	Botanical Name	Common Name	Expected Mature Size	Quantity
			Height x Spread	
Shrub & Accent				
Aca mol	<i>Acanthus mollis</i>	Oyster Plant	to 1.8mx1.5m	9
Acm AM	<i>Acmena smithii</i> 'Allyn Magic'	Acmena 'Allyn Magic'	1mx0.6m	2
Acm CS	<i>Acmena</i> 'Cherry Surprise'	Acmena Cherry Surprise	3mx1.5m	15
Acm FS	<i>Acmena</i> 'Fire Screen'	Acmena Firescreen	6mx3m	18
Acm HM	<i>Acmena</i> 'Hedge Master'	Dwarf Acmena	to 2mx1m	14
Acm min	<i>Acmena smithii</i> 'Minor'	Dwarf Lilly Pilly	3mx3m	12
Acm Sub	<i>Acmena smithii</i> 'Sublime'	Acmena Sublime	5mx3m	36
Agatt	<i>Agave attenuata</i>	Agave	to 1.5mx0.5m	13
Ag gem	<i>Agave geminiflora</i>	Twin-flowered Agave	1.0 x 1.0	4
Alc imp	<i>Alcantarea imperialis</i>	Giant Bromeliad	1.5mx1.5m	43
Alp cae	<i>Alpinia caerulea</i>	Ginger Lily	to 2mx1m	30
Alp nut	<i>Alpinia nutans</i>	Dwarf Cardamom	1mx1.5m	53
Alp zer	<i>Alpinia zerumbet</i>	Shell Ginger	1.5mx5m	91
Alt den	<i>Altenanthera dentata</i>	Altenanthera	0.4 x 0.4	10
Art cir	<i>Arthopodium cirratum</i>	Penga Lily	0.6 x 0.6	51
Asp ela	<i>Aspidistra elatior</i>	Cast Iron Plant	0.6mx1m	351
Aspaus	<i>Asplenium australasicum</i>	Birds Nest Fern	0.6mx1m	100
Ban Bur	<i>Banksia aericifolia</i> 'burgandy'*	Heath Banksia	5mx4m	27
Ban rob	<i>Banksia robur</i>	Swamp Banksia	3mx2m	5
Ban BC	<i>Banksia spinulosa</i> 'Birthday Candles'	Birthday Candles	0.5 x 0.8	24
Bes yuc	<i>Beschorneria yuccoides</i> 'Flamingo Glow'	Mexican Lily	1.0 x 1.5	3
Bl e SL	<i>Blechnum</i> 'Silver Lady'	Dwarf Tree Fern	0.8 x 0.8	73
Bux mic	<i>Buxus microphylla</i> japonica	Japanese Box	to 3mx1m	184
Cal GBF	<i>Callistemon</i> 'Great Balls of Fire'	Great Balls of Fire	1 x 1	40
Cal HR	<i>Callistemon</i> 'Hannah Ray'	Hannah Ray' Bottlebrush	4mx3m	12
Cal BJ	<i>Callistemon viminalis</i> 'Better John'	Bottlebrush	to 1.5mx1m	16
Cam EB	<i>Camellia sasanqua</i> 'Edna Butler'	Camellia - Pink	3mx1.5m	15
Cam PS	<i>Camellia sasanqua</i> 'Pure Silk'	Sasanqua camellia 'Pure Silk'	4mx2m	27
Cri ped	<i>Crinum pedunculatum</i>	Swamp Lily	1.2 x 1.2	6
Cte GS	<i>Ctenanthes setosa</i> 'Grey Star'	Grey Star Ctenanthe	1 x 1	56
Col pul	<i>Coleonema pulchrum</i>	Diosma	1.5mx1.5m	46
Cor KW	<i>Cordyline fruticosa</i> 'Kiwi'	Cordyline 'Kiwi'	1.0mx0.7m	8
Cor RUB	<i>Cordyline terminalis</i> 'Rubra'	Cordyline 'Rubra'	1.5mx1.0m	20
Cra MC	<i>Crassula undulata</i> 'Max Cooke'	Crassula 'Max Cooke'	1.0 x 1.0	10
Oyaus	<i>Cyathea australis</i>	Rough Tree Fern	6mx5m	28
Oyacoo	<i>Cyathea cooperi</i>	Coin Spot Fern	5mx2m	16
Cyc rev	<i>Cycas revoluta</i>	Sago Palm	1.5mx1.5m	27
Dic thy	<i>Dichorisandra thyrsiflora</i>	Blue Ginger	0.7mx1.5m	6
Dorexc	<i>Doranthus excelsa</i>	Gymea Lily	4mx1.5m	87
Gar Flo	<i>Gardenia augusta</i> 'Florida'	Gardenia Florida	1mx1m	131
Gre HG	<i>Grevillea</i> 'Honey Gem'	<i>Grevillea</i> 'Honey Gem'	4.0 x 2.0	5
Gre PP	<i>Grevillea</i> 'Pink Pearl'	Pink Pearl Grevillea	1-2mx1-2m	45
Gre RG	<i>Grevillea</i> 'Robyn Gordon'	Robyn Gordon Grevillea	1-1.5mx1.5-2m	33
Heb AG	<i>Hebe</i> 'Autumn Glory'	Purple Veronica	0.6m-1.2mx1m	10
Hib ros	<i>Hibiscus rosa-sinensis</i> 'Red'	Alyrah Carol Hibiscus	2mx1.5m	11
Hyd mac	<i>Hydrangea macrophylla</i>	French Hydrangea	1.5mx0.7m	8
Kal org	<i>Kalanchoe orgyalis</i>	Copper Spoons	1.0 x 0.8	2
Kal SS	<i>Kalanchoe hillebrandii</i>	Silver Spoons	1.2 x 1.2	2
Lav Avo	<i>Lavandula stoechas</i> 'Avonview'	Lavender	0.8 x 1.2	3
Lig ren	<i>Ligularia reniformis</i>	Tractor Seat Ligularia	0.8 x 0.8	31
Lor CP	<i>Loropetalum</i> 'China Pink'	Pink Fringe Flower	1.5mx1.5m	37
Lor PP	<i>Loropetalum Purple Pixie</i>	Loropetalum	0.5 x 1.2	26
Mac com	<i>Macrozamia communis</i>	Burrawang	2mx3m	5
Mel CT	<i>Metaleuca linariifolia</i> 'Claret Tops'	Honey Myrtle	1mx0.8m	5
Met LE	<i>Metrosideros</i> 'Little Ewan'	Dwarf NZ Christmas Bush	1.0 x 1.0	21
Met tho	<i>Metrosideros thomassii</i>	Christmas bush	2mx2m	72
Mol cap	<i>Molinieria capitulata</i>	Palm Grass	1-1.5mx0.6m	169
Mur pan	<i>Murraya paniculata</i>	Mock Orange	3mx3m	142
Nan dom	<i>Nandina domestica</i> 'Obsession'	Sacred Bamboo	0.5mx0.3m	21
Phi xan	<i>Philodendron xanadu</i>	Xanadu	1mx1m	312
Pho BB	<i>Phormium tenax</i> 'Bronze Baby'	Dwarf Flax	0.6mx1.8m	16
Pho Rub	<i>Photinia glabra</i> 'Rubens'	Photinia	4.5mx2m	82
Pit MM	<i>Pittosporum tobira</i> 'Miss Muffet'	Miss Muffet Pittosporum	1mx1.5m	199
Rap OP	<i>Raphiolepis indica</i> 'Oriental Pearl'	Oriental Pearl	1.5mx1m	61
Rap SM	<i>Raphiolepis indica</i> 'Snow Maiden'	Raphiolepis 'Snow Maiden'	0.7mx0.5m	75
Rha exc	<i>Rhapis excelsa</i>	Broad Leaf Lady Palm	4mx2m	49
Rho MR	<i>Rhododendron hybrid</i> 'Magnifica Rosea'	Pink Azalea	1-1.5mx2m	10
Rho AM	<i>Rhododendron indica</i> 'Alba Magna'	White Azalea	1-1.5mx2m	34
Rho RW	<i>Rhododendron indica</i> 'Red Wings'	Red Azalea	1-1.5mx2m	16
Rho AA	<i>Rhododendron indica</i> 'Alphonse Anderson'	Salmon Azalea	1-1.5mx2m	12
Rusequ	<i>Russelia equisetiformis</i>	Coral Plant	1mx2m	16
Str reg	<i>Strelitzia reginae</i>	Bird Of Paradise	1.2mx1.5m	128
Syzaus	<i>Syzygium australe</i>	Brush Cherry	4.0 x 1.5	4
Syz Pin	<i>Syzygium australe</i> 'Pinnacle'	Syzygium Pinnacle	4.0 x 1.5	15
Syz Cas	<i>Syzygium luehmianii</i> 'Cascade'	Pink Flowering Lilly Pilly	2.5mx1.5m	88
Vib DF	<i>Viburnum</i> 'Dense Fence'	Dwarf Viburnum	1.2 x 1.2	24
Wes AB	<i>Westringia fruticosa</i> 'Aussie Box'	Dwarf Coastal Rosemary	0.7 x 0.7	39
Wes JS	<i>Westringia</i> 'Jervis Gem'	Coastal Rosemary	1.5 x 1.0	34
Wes Nar	<i>Westringia</i> 'Naringa'	Coastal Rosemary	1.0mx1.0m	3
Zam fur	<i>Zamia furfuracea</i>	Cardboard Cycad	1.0mx1.5m	3

Code	Botanical Name	Common Name	Expected Mature Size	Quantity
			Height x Spread	
GROUNDCOVERS / TRAILERS				
Aca Lim	<i>Acacia cognata</i> 'Limelight'	Dwarf Acacia	0.6 x 0.7	22
Aga SB	<i>Agapanthus</i> 'Summertime Blue'	Summertime Blue Agapanthus	0.35mx0.5m	100
Aga SP	<i>Agapanthus</i> 'Summertime Pearl'	Summertime Pearl Agapanthus	0.35mx0.5m	182
Asp ela	<i>Aspidistra elatior</i>	Cast Iron Plant	0.8 x 0.8	351
Car gla	<i>Carpobrotus galucae</i> sens	Pigface	0.2 x 2.0	23
Cas Cl	<i>Casuarinaglauca</i> 'Cousin It'	Cousin It	0.2 x spreading	83
Cis ant	<i>Cissus antarctica</i>	Kangaroo Vine	4.5mx1m	270
Cli min	<i>Cliviaminiata</i>	Kaffir Lily	0.45mx0.45m	579
Dia LJ	<i>Dianella caerulea</i> 'Little Jess'	Blue Flax Lily	0.4mx0.4m	526
Dic SF	<i>Dichondra argentea</i> 'Silver Falls'	Silver Falls	0.15 x 1.0	34
Fes gla	<i>Festucaglauca</i>	Blue Mountain Grass	0.3 x Mounding	38
Fic pum	<i>Ficus pumila</i>	Climbing Fig	Climber to 4-5m	43
Gar Rad	<i>Gardenia augusta</i> 'Radicans'	Radicans Gardenia	0.3mx0.5m	31
Gre PRM	<i>Grevillea</i> 'Poorinda Royal Mantle'	Prostrate Grevillea	0.5 x 6.0	695
Har mem	<i>Hardenbergia laevis</i>	False Sasparilla	0.4mx0.4m	140
Hed can	<i>Hedera canariensis</i>	Canary Ivy	0.3mx1.5m	416
Hel pet	<i>Helichrysum petiolatum</i>	Licorice Plant	0.4mx1.0m	25
Hib ped	<i>Hibbertia pedunculata</i>	Stalked Guinea Flower	0.3mx0.5m	45
Jun usi	<i>Juncus usitatus</i>	Common Rush	to 1.2mx0.5m	19
Lir RP	<i>Liriope muscar</i> 'Royal Purple'	Royal Purple	0.45mx0.45m	734
Lom Tan	<i>Lomandra longifolia</i> 'Tanika'	Mat Rush	1.0mx1.0m	13
Myo par	<i>Myoporum parvifolium</i>	Creeping Boobiala	0.15mx0.75m	827
Myo yar	<i>Myoporum parvifolium</i> 'Yareena'	Yareena Myoporum	0.15 x 1m	40
Oph jap	<i>Ophiopogon japonicus</i>	Mondo Grass	0.2mx0.2m	60
Pen Naf	<i>Pennisetum</i> 'Nafra'	Swamp Foxtail	0.6mx0.6m	10
Reg AF	<i>Rhagodia</i> 'Aussie Flatbush'	Creeping Saltbush	0.5 x 1	24
Ros Ire	<i>Rosmarinus officinalis</i> 'Irene'	Prostrate Rosemary	0.3 x 1.5	238
Sen ser	<i>Senecio serpens</i>	Blue Chalksticks	0.3 x 0.6	72
Tra jas	<i>Trachelospermum jasminoides</i>	Star Jasmine	to 7mx0.5m	360
Vio hed	<i>Viola hederacea</i>	Native Violet	0.1mx0.5m	144
Wes FF	<i>Westringia fruticosa</i> 'Flat'n' Fruity'	Prostrate Coastal Rosemary	0.2mx1.2m	45

Indicative Plant Schedule		3/12/2020		
Terrace Level Planters				
Code	Botanical Name	Common Name	Height x Spread	Quantity
Shrub & Accent				
Acm AM	<i>Acmena smithii</i> 'Allyn Magic'	Acmena 'Allyn Magic'	1mx0.6m	12
Acm CS	<i>Acmena</i> 'Cherry Surprise'	Acmena Cherry Surprise	3mx1.5m	6
Agatt	<i>Agave attenuata</i>	Agave	to 1.5mx0.5m	3
Alc imp	<i>Alcantarea imperialis</i>	Giant Bromeliad	1.5mx1.5m	1
Alp nut	<i>Alpinia nutans</i>	Dwarf Cardamom	1mx1.5m	4
Alp zer	<i>Alpinia zerumbet</i>	Shell Ginger	1.5mx5m	9
Asp ela	<i>Aspidistra elatior</i>	Cast Iron Plant	0.6mx1m	12
Bux mic	<i>Buxus microphylla</i> japonica	Japanese Box	to 3mx1m	6
Cyc rev	<i>Cycas revoluta</i>	Sago Palm	1.5mx1.5m	24
Gar Flo	<i>Gardenia augusta</i> 'Florida'	Gardenia Florida	1mx1m	157
Gre PP	<i>Grevillea</i> 'Pink Pearl'	Pink Pearl Grevillea	1-2mx1-2m	8
Lor CP	<i>Loropetalum</i> 'China Pink'	Pink Fringe Flower	1.5mx1.5m	19
Lor PP	<i>Loropetalum Purple Pixie</i>	Loropetalum	0.5 x 1.2	10
Mel CT	<i>Metaleuca linariifolia</i> 'Claret Tops'	Honey Myrtle	1mx0.8m	14
Met LE	<i>Metrosideros</i> 'Little Ewan'	Dwarf NZ Christmas Bush	1.0 x 1.0	16
Mur pan	<i>Murraya paniculata</i>	Mock Orange	3mx3m	42
Phi xan	<i>Philodendron xanadu</i>	Xanadu	1mx1m	68
Pit MM	<i>Pittosporum tobira</i> 'Miss Muffet'	Miss Muffet Pittosporum	1mx1.5m	20
Rap OP	<i>Raphiolepis indica</i> 'Oriental Pearl'	Oriental Pearl	1.5mx1m	104
Rap SM	<i>Raphiolepis indica</i> 'Snow Maiden'	Raphiolepis 'Snow Maiden'	0.7mx0.5m	28
Rusequ	<i>Russelia equisetiformis</i>	Coral Plant	1mx2m	30
Str reg	<i>Strelitzia reginae</i>	Bird Of Paradise	1.2mx1.5m	10
Wes AB	<i>Westringia fruticosa</i> 'Aussie Box'	Dwarf Coastal Rosemary	0.7 x 0.7	25
Zam fur	<i>Zamia furfuracea</i>	Cardboard Cycad	1.0mx1.5m	16

GROUNDCOVERS / TRAILERS				
Aca Lim	<i>Acacia cognata</i> 'Limelight'	Dwarf Acacia	0.6 x 0.7	12
Aga SB	<i>Agapanthus</i> 'Summertime Blue'	Summertime Blue Agapanthus	0.35mx0.5m	8
Asp ela	<i>Aspidistra elatior</i>	Cast Iron Plant	0.8 x 0.8	12
Cli min	<i>Cliviaminiata</i>	Kaffir Lily	0.45mx0.45m	14
Dia LJ	<i>Dianella caerulea</i> 'Little Jess'	Blue Flax Lily	0.4mx0.4m	40
Dic SF	<i>Dichondra argentea</i> 'Silver Falls'	Silver Falls	0.15 x 1.0	54
Lir RP	<i>Liriope muscar</i> 'Royal Purple'	Royal Purple	0.45mx0.45m	30
Ros Ire	<i>Rosmarinus officinalis</i> 'Irene'	Prostrate Rosemary	0.3 x 1.5	120
Sen ser	<i>Senecio serpens</i>	Blue Chalksticks	0.3 x 0.6	42
Tra jas	<i>Trachelospermum jasminoides</i>	Star Jasmine	to 7mx0.5m	132
Wes FF	<i>Westringia fruticosa</i> 'Flat'n' Fruity'	Prostrate Coastal Rosemary	0.2mx1.2m	4

© 2021 Site Image (NSW) Pty Ltd. ABN 44 801 262 380 as agent for Site Image NSW Partnership. All rights reserved. This drawing is copyright and shall not be reproduced or copied in any form or by any means (graphic, electronic or mechanical including photocopy) without the written permission of Site Image (NSW) Pty Ltd. Any license, expressed or implied, to use this document for any purpose whatsoever is restricted to the terms of the written agreement between Site Image (NSW) Pty Ltd and the instructing party.

The contractor shall check and verify all work on site (including work by others) before commencing the landscape installation. Any discrepancies are to be reported to the Project Manager or Landscape Architect prior to commencing work. Do not scale this drawing. Any required dimensions not shown shall be referred to the Landscape Architect for confirmation.

A For Approval
Issue Revision Description

PH RS 10.12.2024
Drawn Check Date

Legend

Key Plan

SITE IMAGE



Landscape Architects

Level 1, 3-5 Baptist Street
Redfern NSW 2016
Australia

Tel: (61 2) 8332 5600
Fax: (61 2) 0698 2877
www.siteimage.com.au

Client

DASCO

Project

Walter Street Willoughby
1-27 Walter St & 452-460 Willoughby Rd,
Willoughby NSW 2068

Drawing Name

Indicative Plant Schedule

FOR APPROVAL

Scale N/A

Job Number