


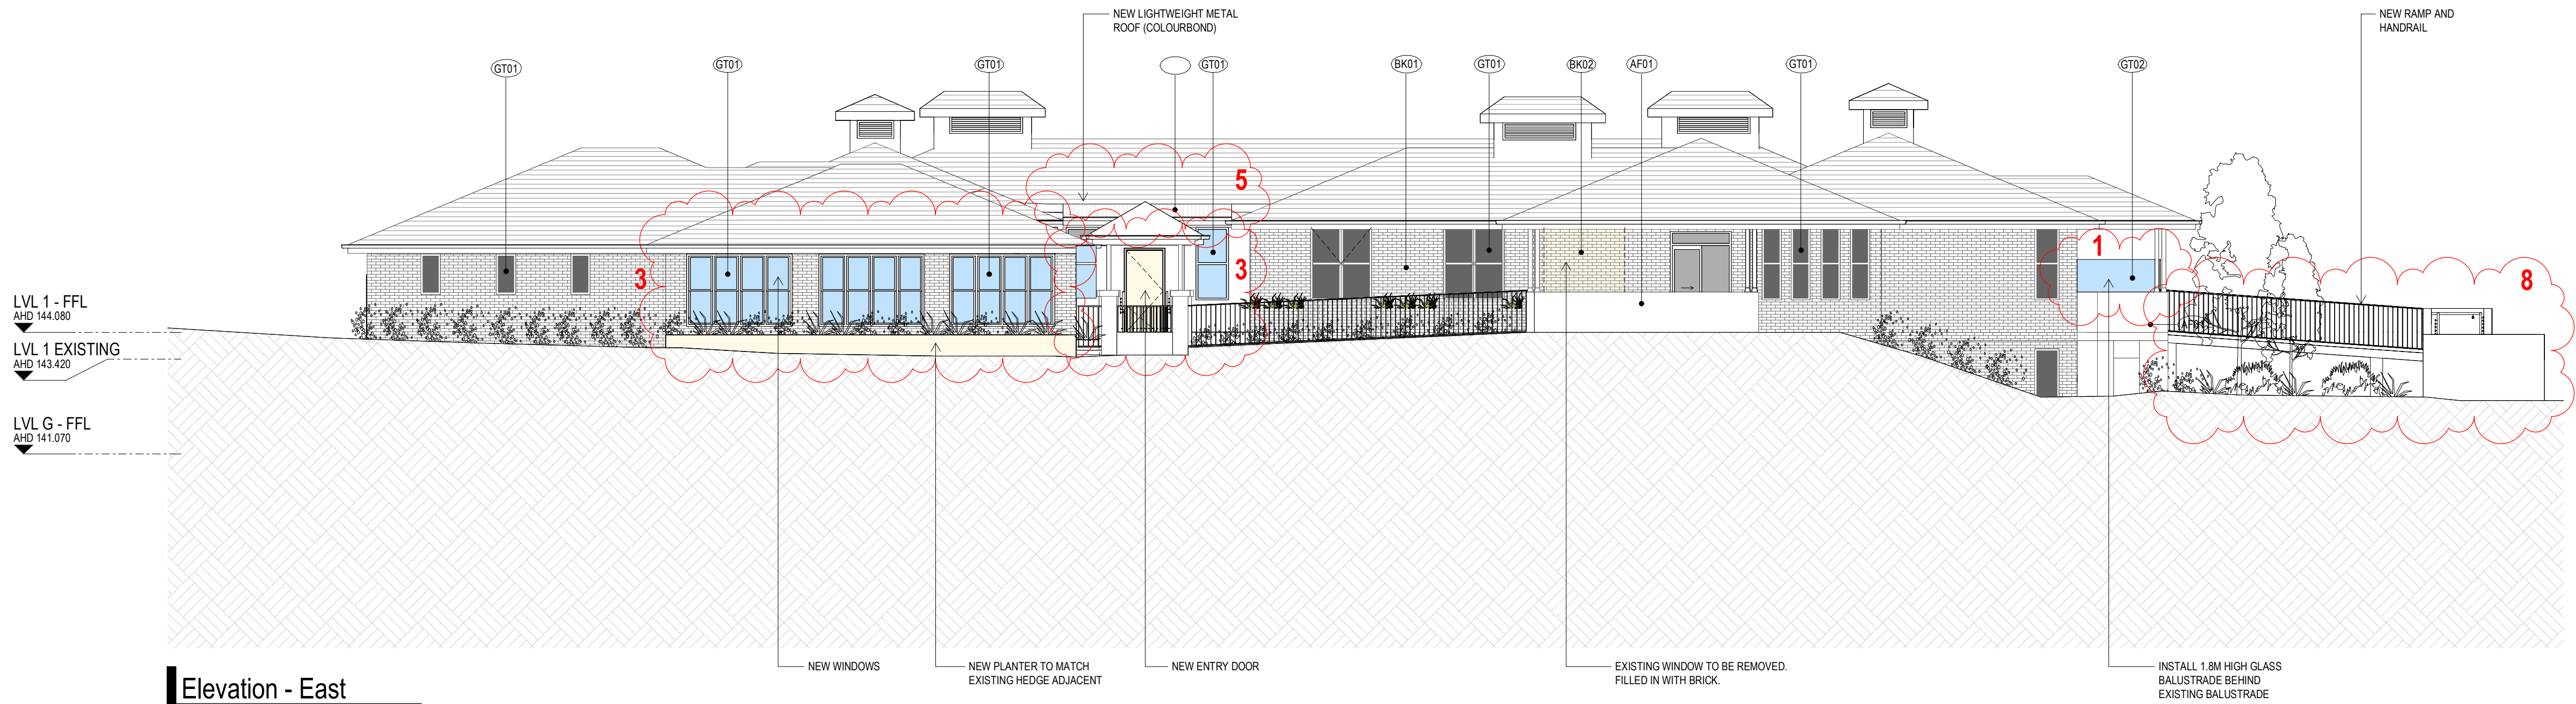

Elevation - East



Elevation - West

DEVELOPMENT APPLICATION

Revisions / P1 26.06.2024 DRAFT Drawing Set
A 22.11.2024 DA ISSUE

TD
SM

- 1 NEW GLASS RAIL UPSTAND TO BALCONY - 1600mm HEIGHT OVERALL
- 2 NEW FULL HEIGHT WALLS AROUND COURTYARD
- 3 NEW WINDOWS / OPENINGS
- 4 NEW WALL AROUND THE VOID
- 5 NEW ROOF
- 6 VOID FILLED IN
- 7 NEW WALLS / FITOUT
- 8 NEW BRIDGE LINK

- (AF01) APPLIED FINISH - WHITE PAINT
(BK01) EXISTING BRICK
(BK02) NEW BRICK
(GT01) GLAZING PANEL
(GT02) GLASS BALUSTRADE
(MF01) METAL FINISH - WHITE COLOUR
(RF01) NEW ROOF - DARK COLOUR TILE

Project / **LDK The Landings**

440 Bobbin Head Road
North Turramurra, NSW, 2074

Disclaimer: Rothe Lowman Property Pty. Ltd. retains all common law, statutory law and other rights including copyright and intellectual property rights in respect of this document. The recipient indemnifies Rothe Lowman Property Pty. Ltd. against all claims resulting from use of this document for any purpose other than its intended use, unauthorized changes or reuse of the document on other projects without the permission of Rothe Lowman Property Pty. Ltd. Under no circumstance shall transfer of this document be deemed a sale or constitute a transfer of the license to use this document. ABN 76 005 783 997

Drawing / **Elevations - East & West - Proposed**

Project No / **224074**

Author / **SV**

Scale: @ A1 / **1 : 100**


Drawing No. / **DA02.01**

A


rothelowman

Brisbane, Gold Coast,
Melbourne, Perth, Sydney
www.rothelowman.com.au

Note:
All new construction to be in accordance with BAL 19
Bushfire Construction, as per AS3959:2009
"Construction of Buildings in Bushfire Prone Areas".

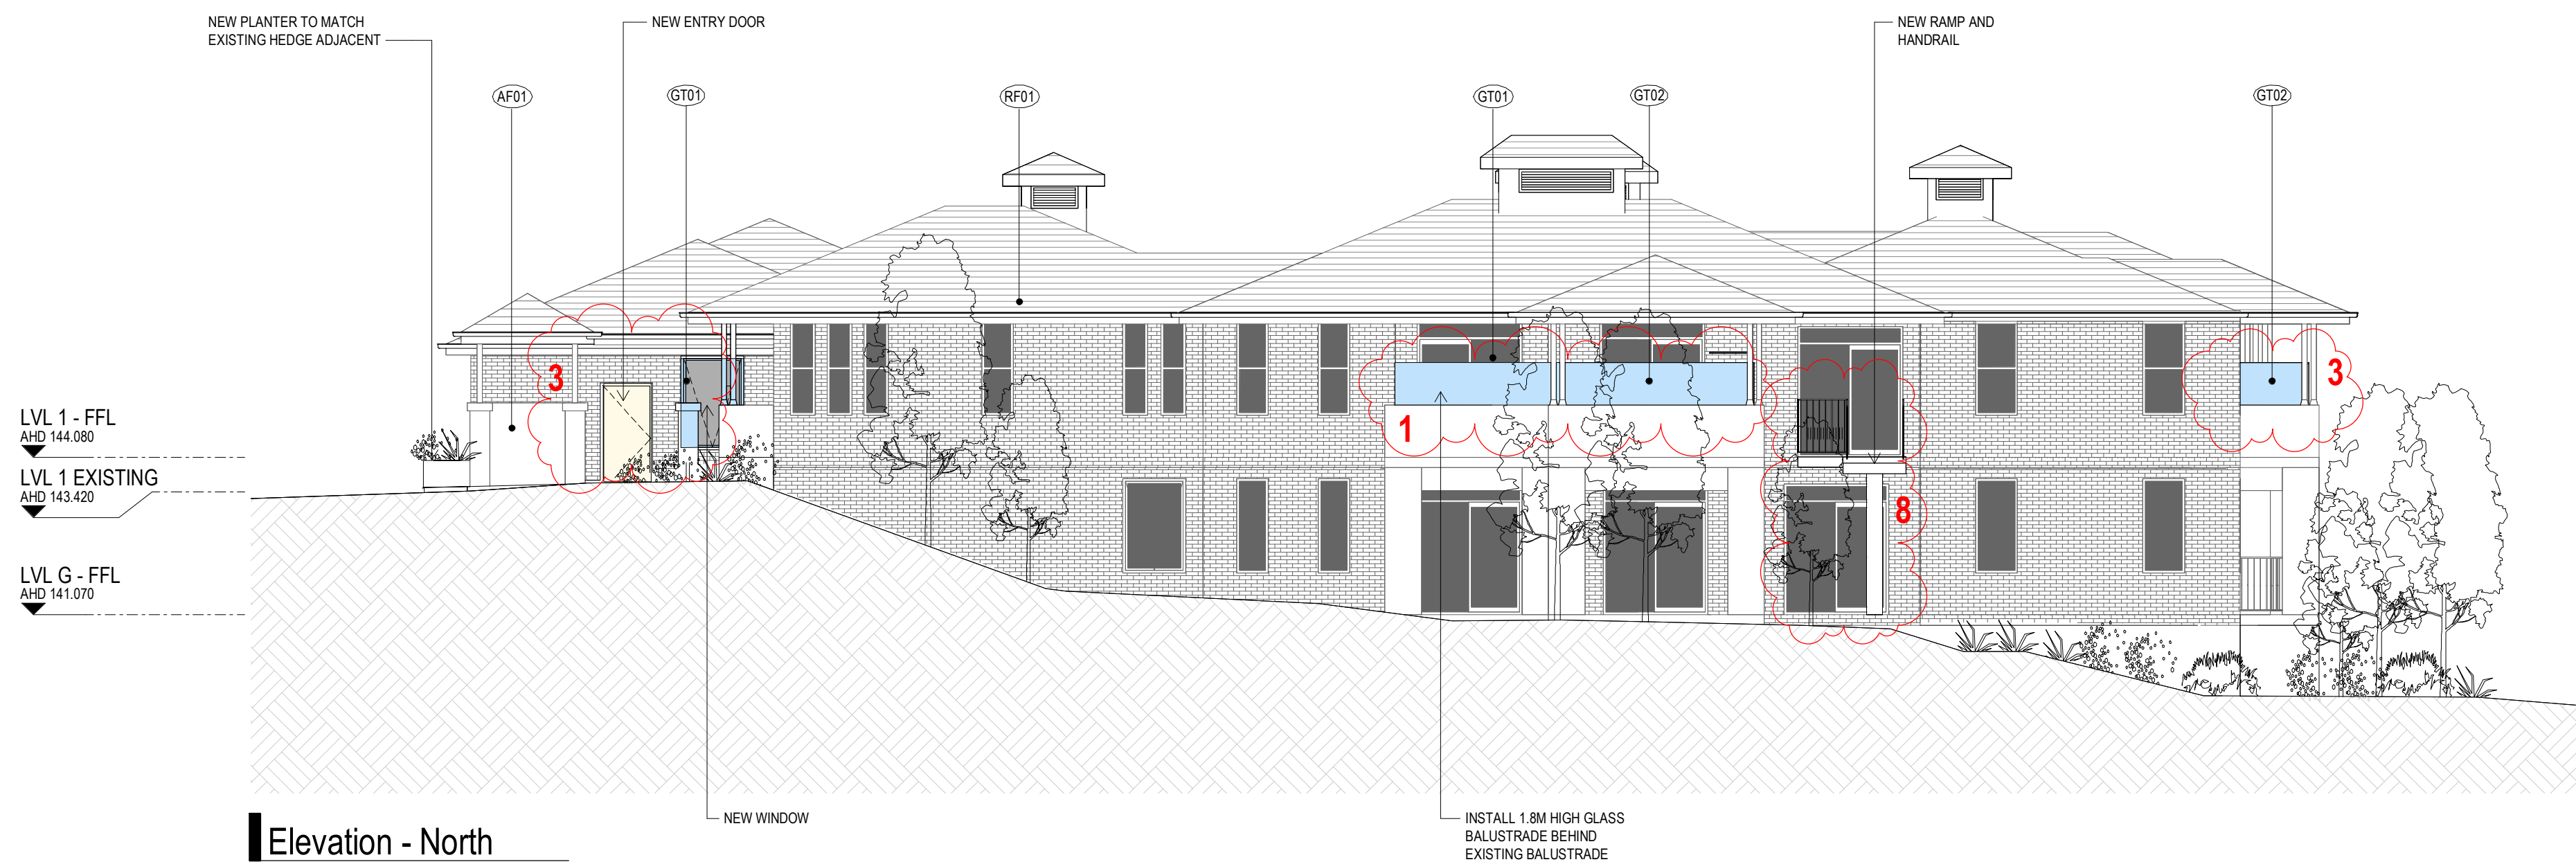

Elevation - North

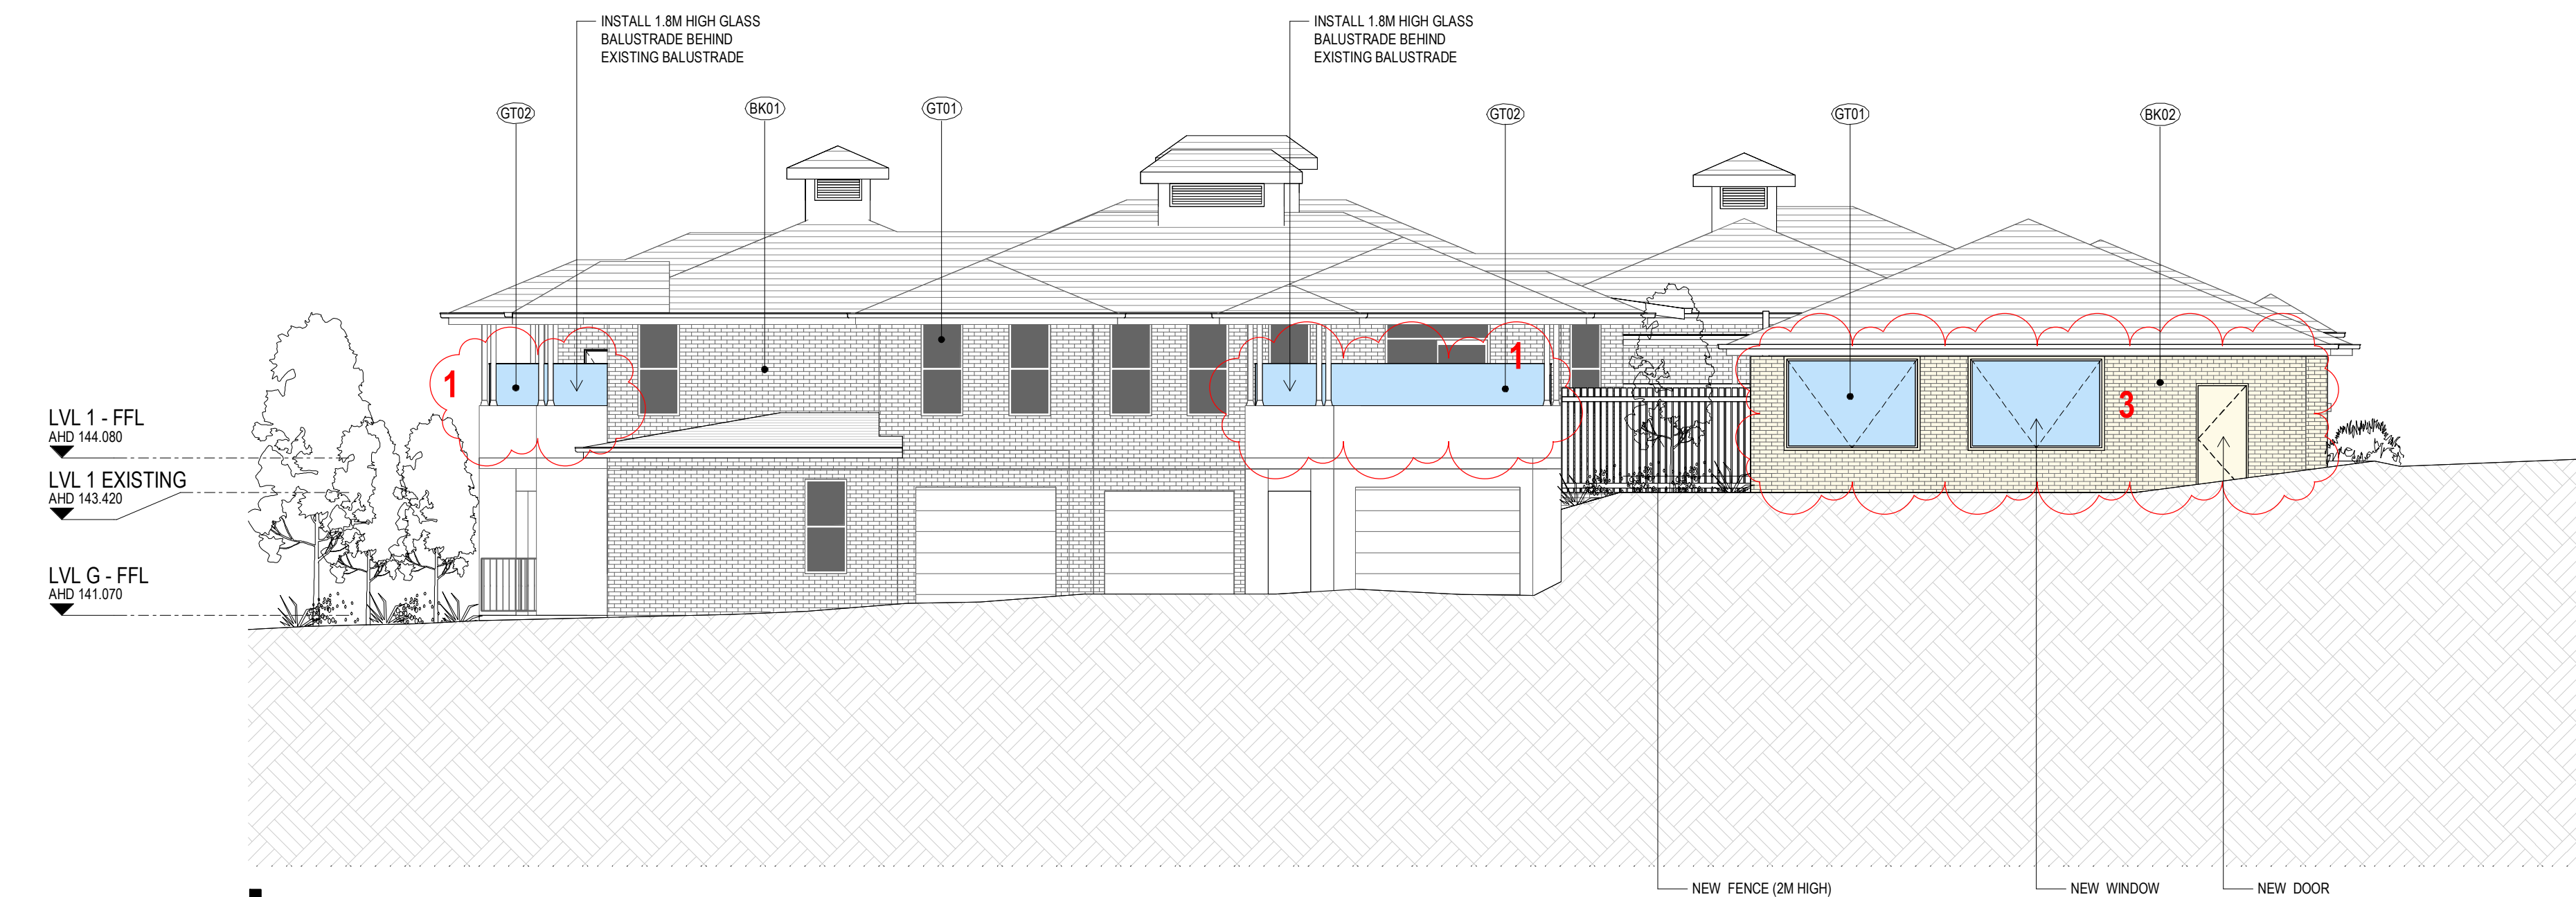

Elevation - South

DEVELOPMENT APPLICATION

Revisions / P1 26.06.2024 DRAFT Drawing Set
A 22.11.2024 DA ISSUE

TD
SM

- 1 NEW GLASS RAIL UPSTAND TO BALCONY - 1800mm HEIGHT OVERALL
- 2 NEW FULL HEIGHT WALLS AROUND COURTYARD
- 3 NEW WINDOWS / OPENINGS
- 4 NEW WALL AROUND THE VOID
- 5 NEW ROOF
- 6 VOID FILLED IN
- 7 NEW WALLS / FITOUT
- 8 NEW BRIDGE LINK

- AF01 APPLIED FINISH - WHITE PAINT
BK01 EXISTING BRICK
BK02 NEW BRICK
GT01 GLAZING PANEL
GT02 GLASS BALUSTRADE
MF01 METAL FINISH - WHITE COLOUR
RF01 NEW ROOF - DARK COLOUR TILE

Project / **LDK The Landings**

440 Bobbin Head Road
North Turramurra, NSW, 2074

Disclaimer: Rothe Lowman Property Pty. Ltd. retains all common law, statutory law and other rights including copyright and intellectual property rights in respect of this document. The recipient indemnifies Rothe Lowman Property Pty. Ltd. against all claims resulting from use of this document for any purpose other than its intended use, unauthorized changes or reuse of the document on other projects without the permission of Rothe Lowman Property Pty. Ltd. Under no circumstance shall transfer of this document be deemed a sale or constitute a transfer of the license to use this document. ABN 76 005 783 997


Drawing / **Elevations - North & South - Proposed**

Project No / **224074**

Author / **SV**

Scale: @ A1 / **1 : 100**


Drawing No. / **DA02.02**

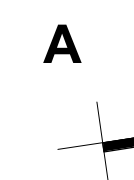


Note:
All new construction to be in accordance with BAL 19
Bushfire Construction, as per AS3959:2009
"Construction of Buildings in Bushfire Prone Areas".

rothelowman

Brisbane, Gold Coast,
Melbourne, Perth, Sydney
www.rothelowman.com.au

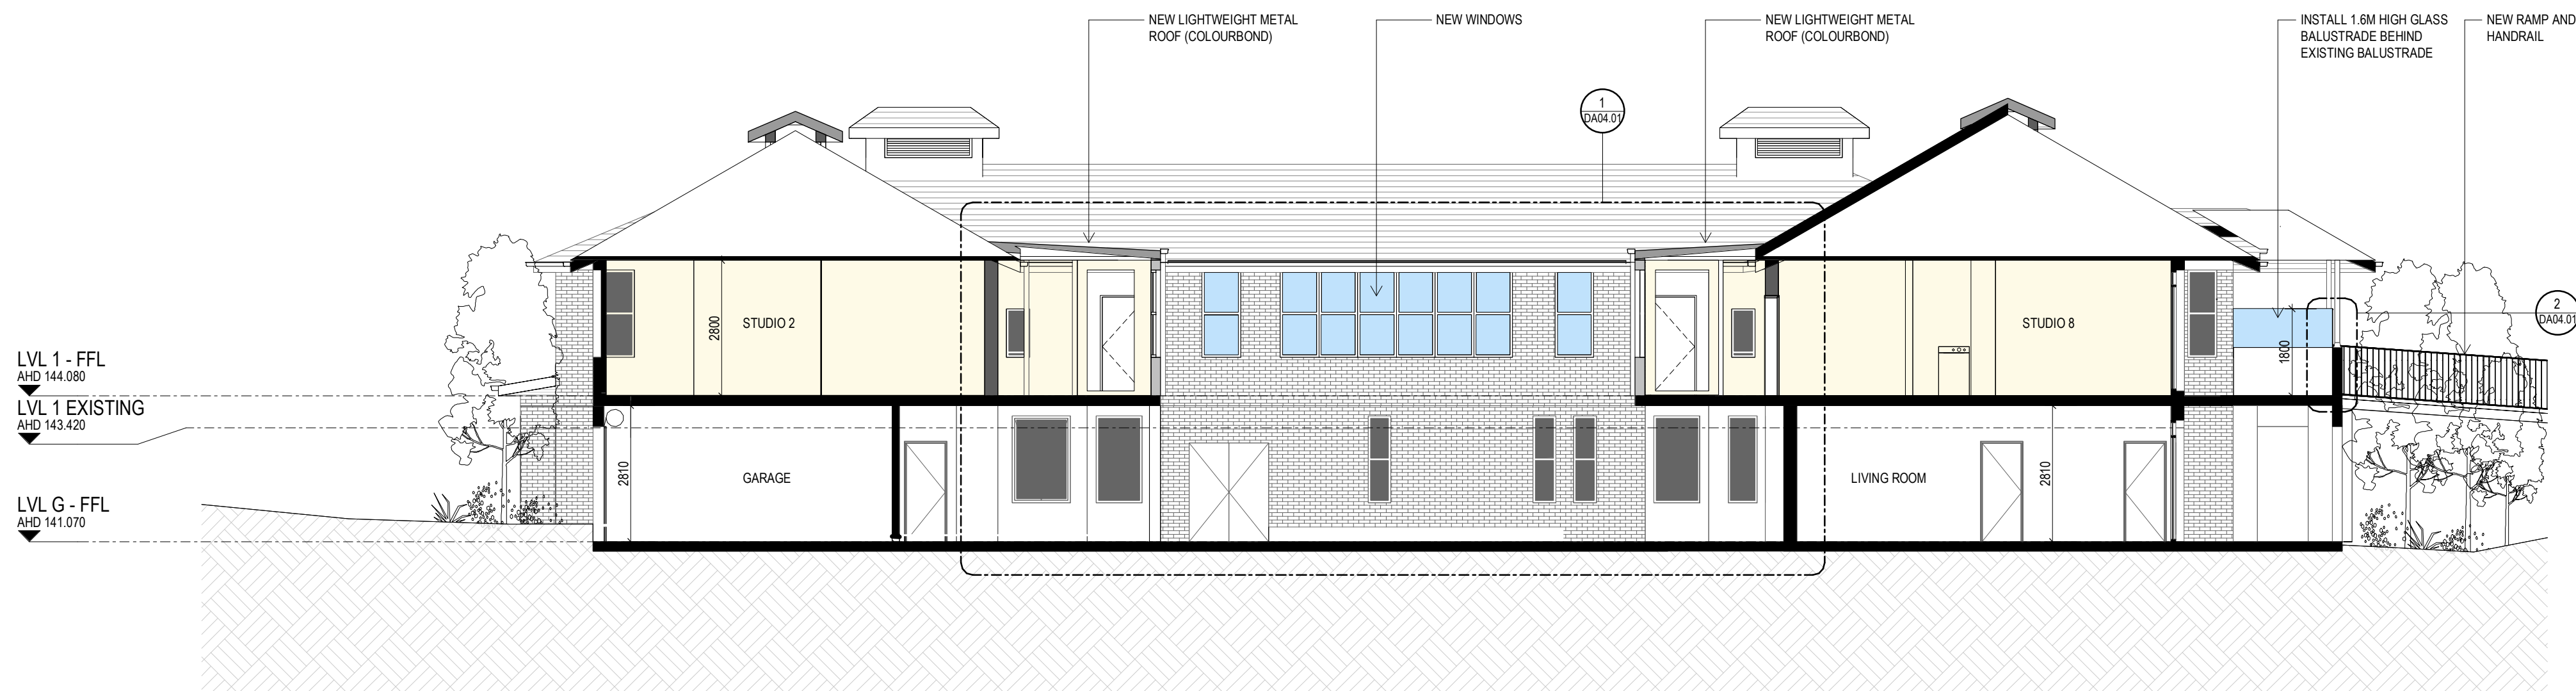

Section 1

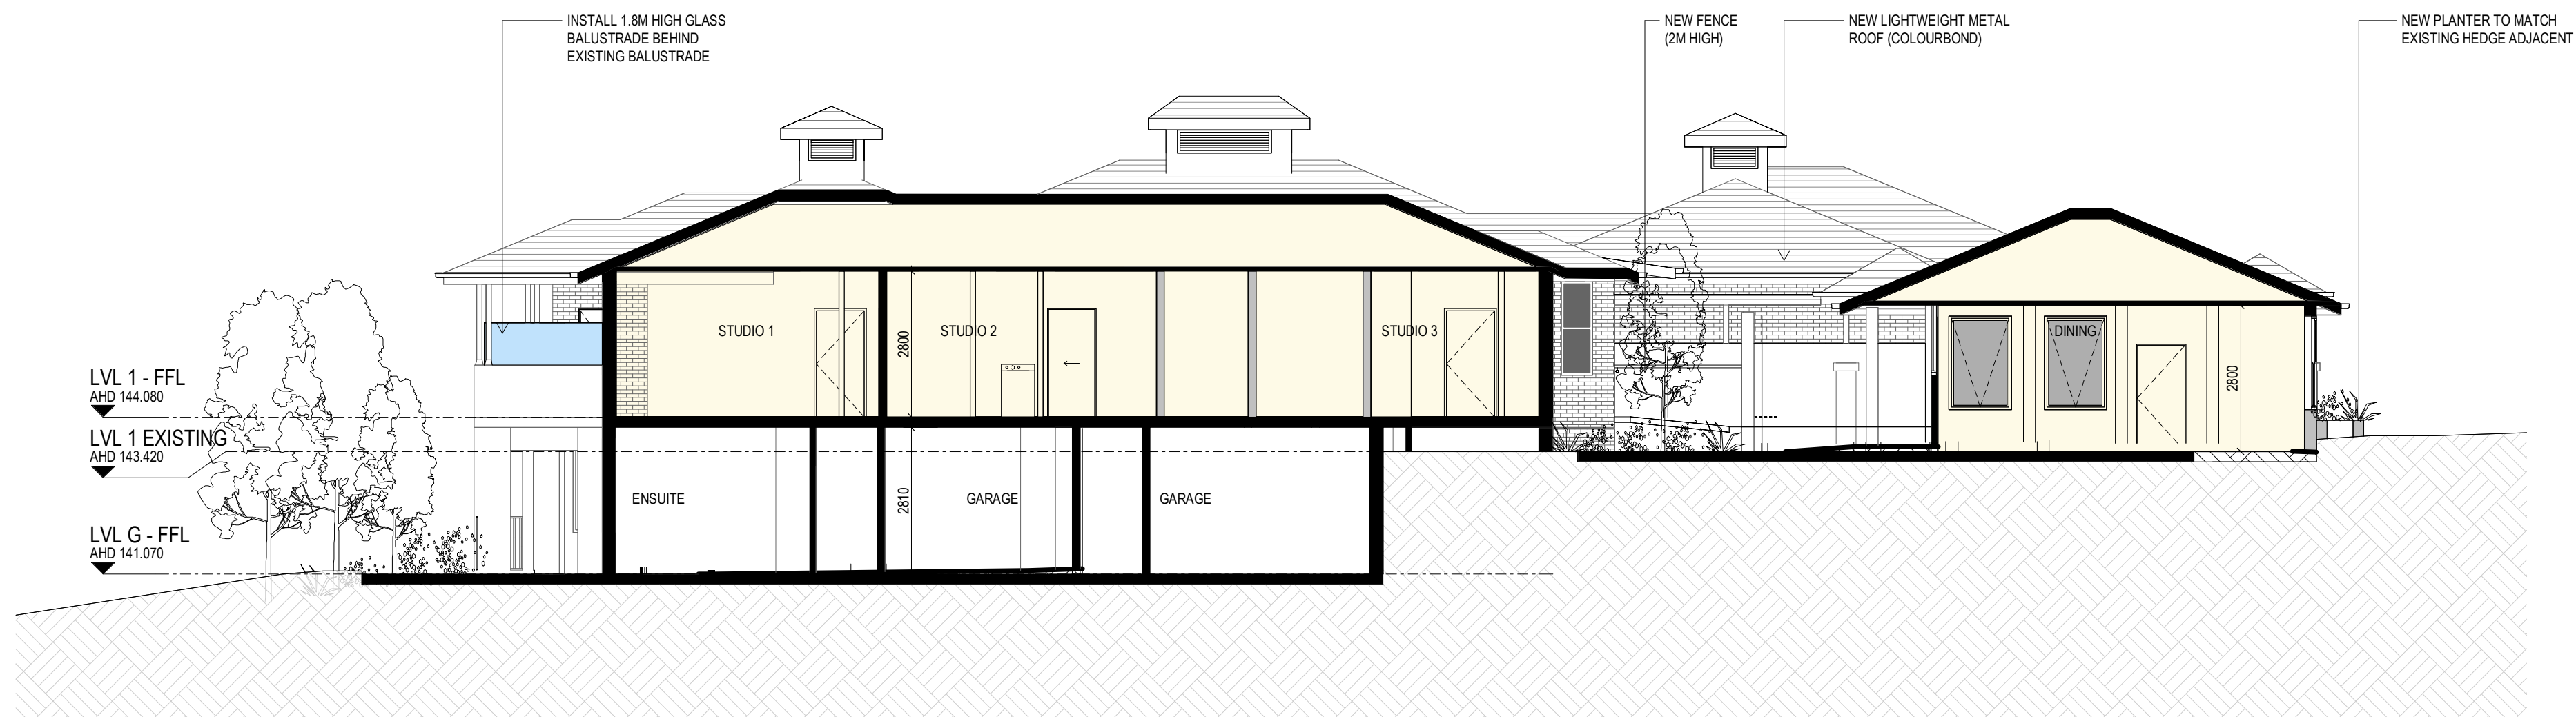

Section 2

DEVELOPMENT APPLICATION

Revisions
P1 26.06.2024 DRAFT Drawing Set
A 22.11.2024 DA ISSUE

TD
SM

Project **LDK The Landings**


Drawing **Sections**

Project No **224074**

Author **SV**

Scale: @ A1/ **1 : 100**

Drawing No. **DA03.01**

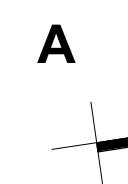


Note:
All new construction to be in accordance with BAL 19
Bushfire Construction, as per AS3959:2009
"Construction of Buildings in Bushfire Prone Areas".

rothelowman


Brisbane, Gold Coast,
Melbourne, Perth, Sydney
www.rothelowman.com.au

440 Bobbin Head Road
North Turramurra, NSW, 2074

Disclaimer: Rothe Lowman Property Pty. Ltd. retains all common law, statutory law and other rights including copyright and intellectual property rights in respect of this document. The recipient indemnifies Rothe Lowman Property Pty. Ltd. against all claims resulting from use of this document for any purpose other than its intended use, unauthorized changes or reuse of the document on other projects without the permission of Rothe Lowman Property Pty. Ltd. Under no circumstance shall transfer of this document be deemed a sale or constitute a transfer of the license to use this document. ABN 76 005 783 997

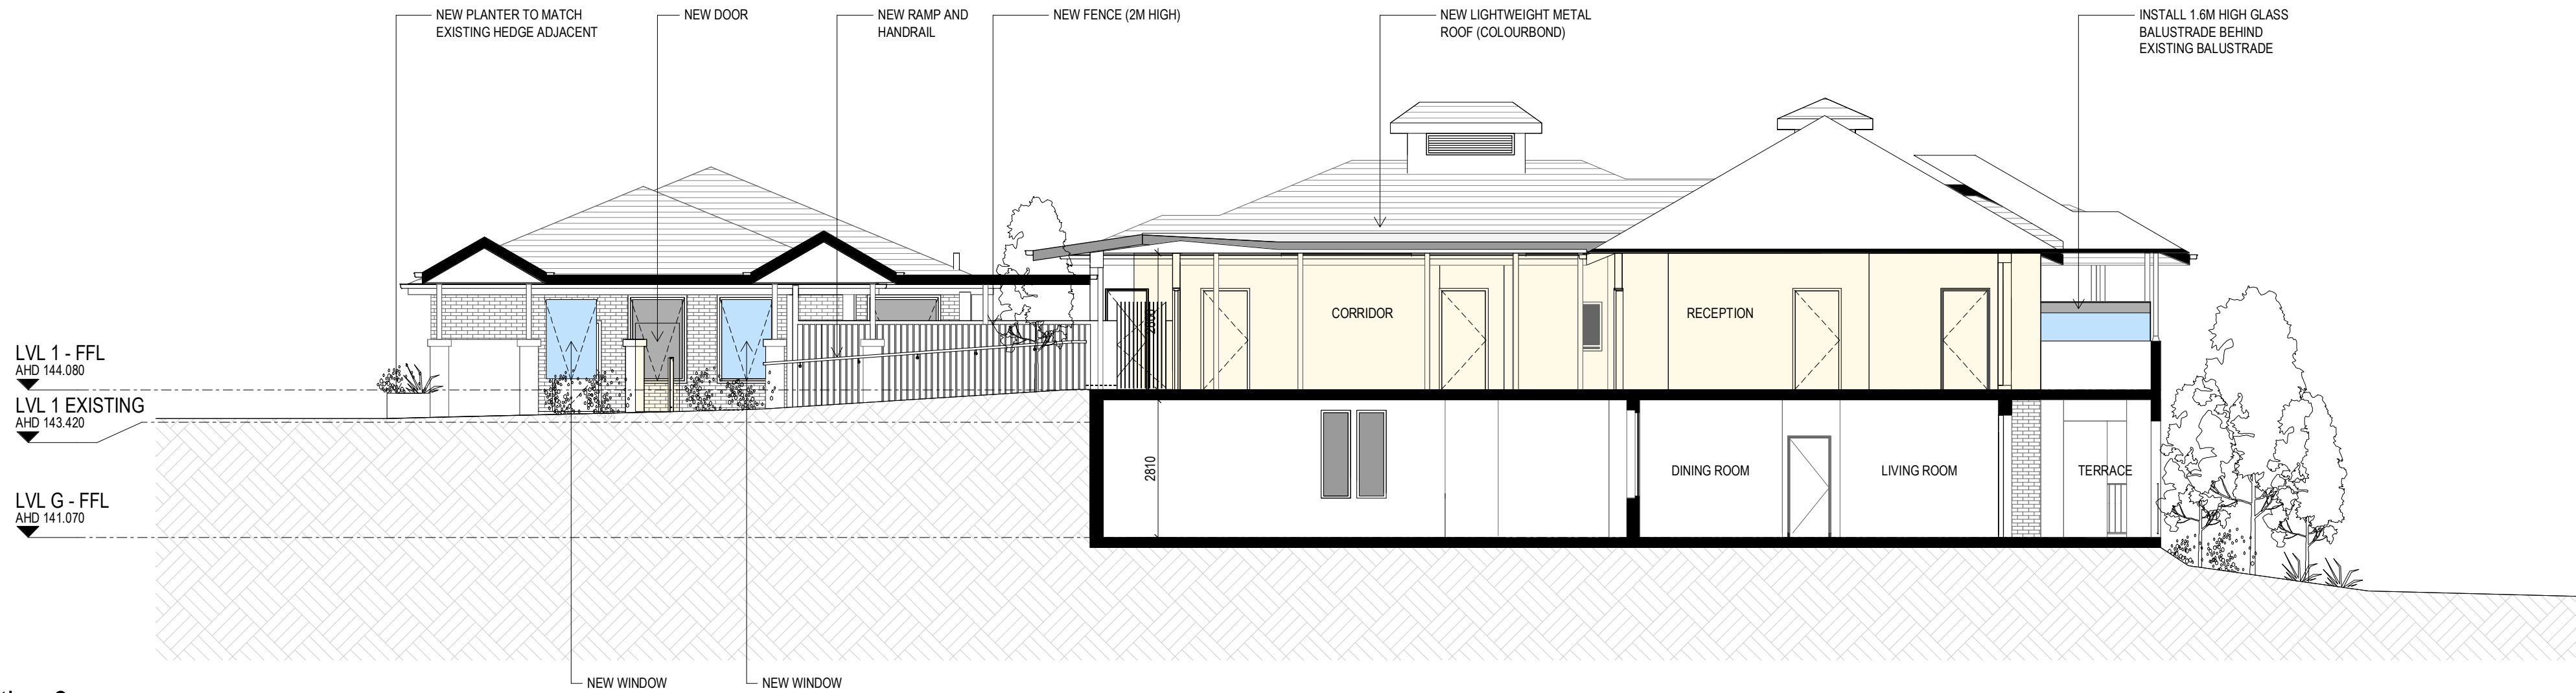

Section 3

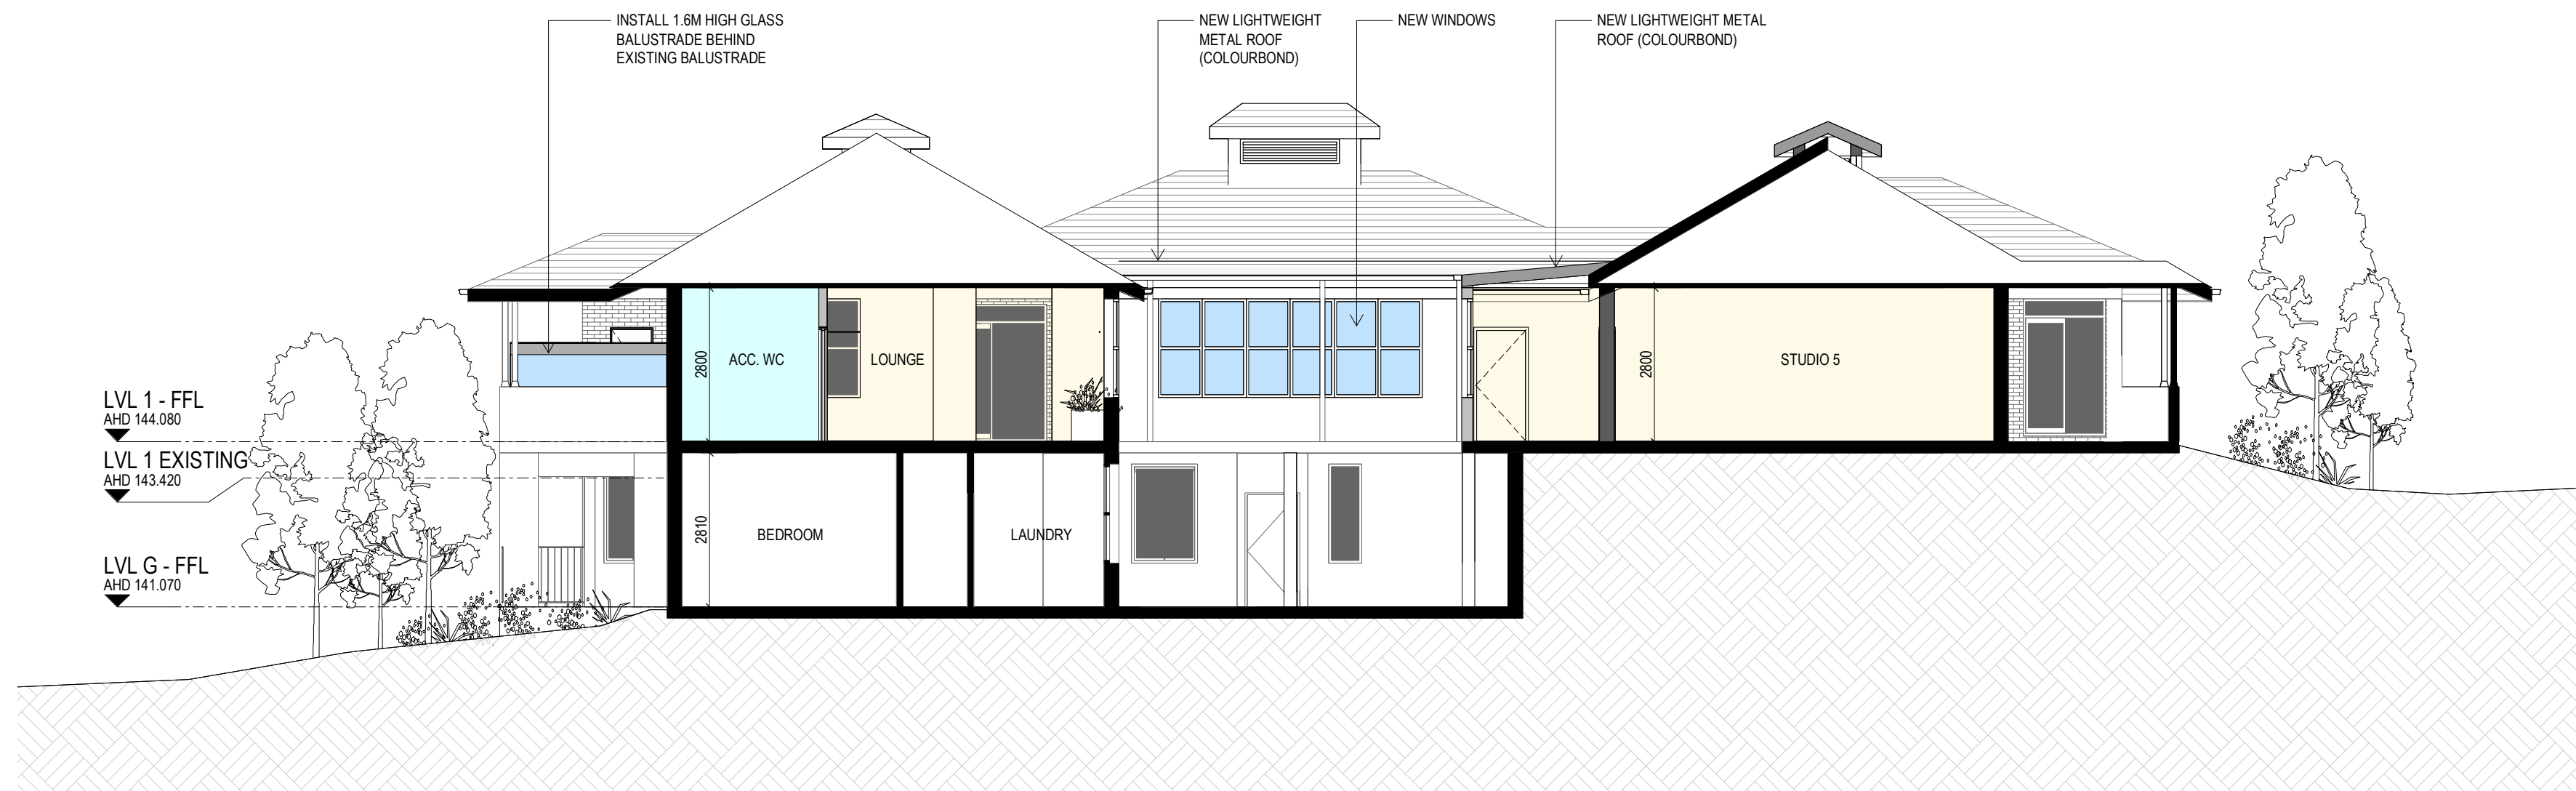

Section 4

DEVELOPMENT APPLICATION

Revisions / P1 26.06.2024 DRAFT Drawing Set TD
A 22.11.2024 DA ISSUE SM

Project / **LDK The Landings**

Drawing / **Sections**

Project No / **224074**

Author / **SV**

Scale: @ A1 / **1 : 100**

Drawing No. / **DA03.02**

A


rothelowman

Brisbane, Gold Coast,
Melbourne, Perth, Sydney
www.rothelowman.com.au


440 Bobbin Head Road
North Turramurra, NSW, 2074

Disclaimer: Rothe Lowman Property Pty. Ltd. retains all common law, statutory law and other rights including copyright and intellectual property rights in respect of this document. The recipient indemnifies Rothe Lowman Property Pty. Ltd. against all claims resulting from use of this document for any purpose other than its intended use, unauthorized changes or reuse of the document on other projects without the permission of Rothe Lowman Property Pty. Ltd. Under no circumstance shall transfer of this document be deemed a sale or constitute a transfer of the license to use this document. ABN 76 005 783 997

Note:
All new construction to be in accordance with BAL 19
Bushfire Construction, as per AS3959:2009
"Construction of Buildings in Bushfire Prone Areas".

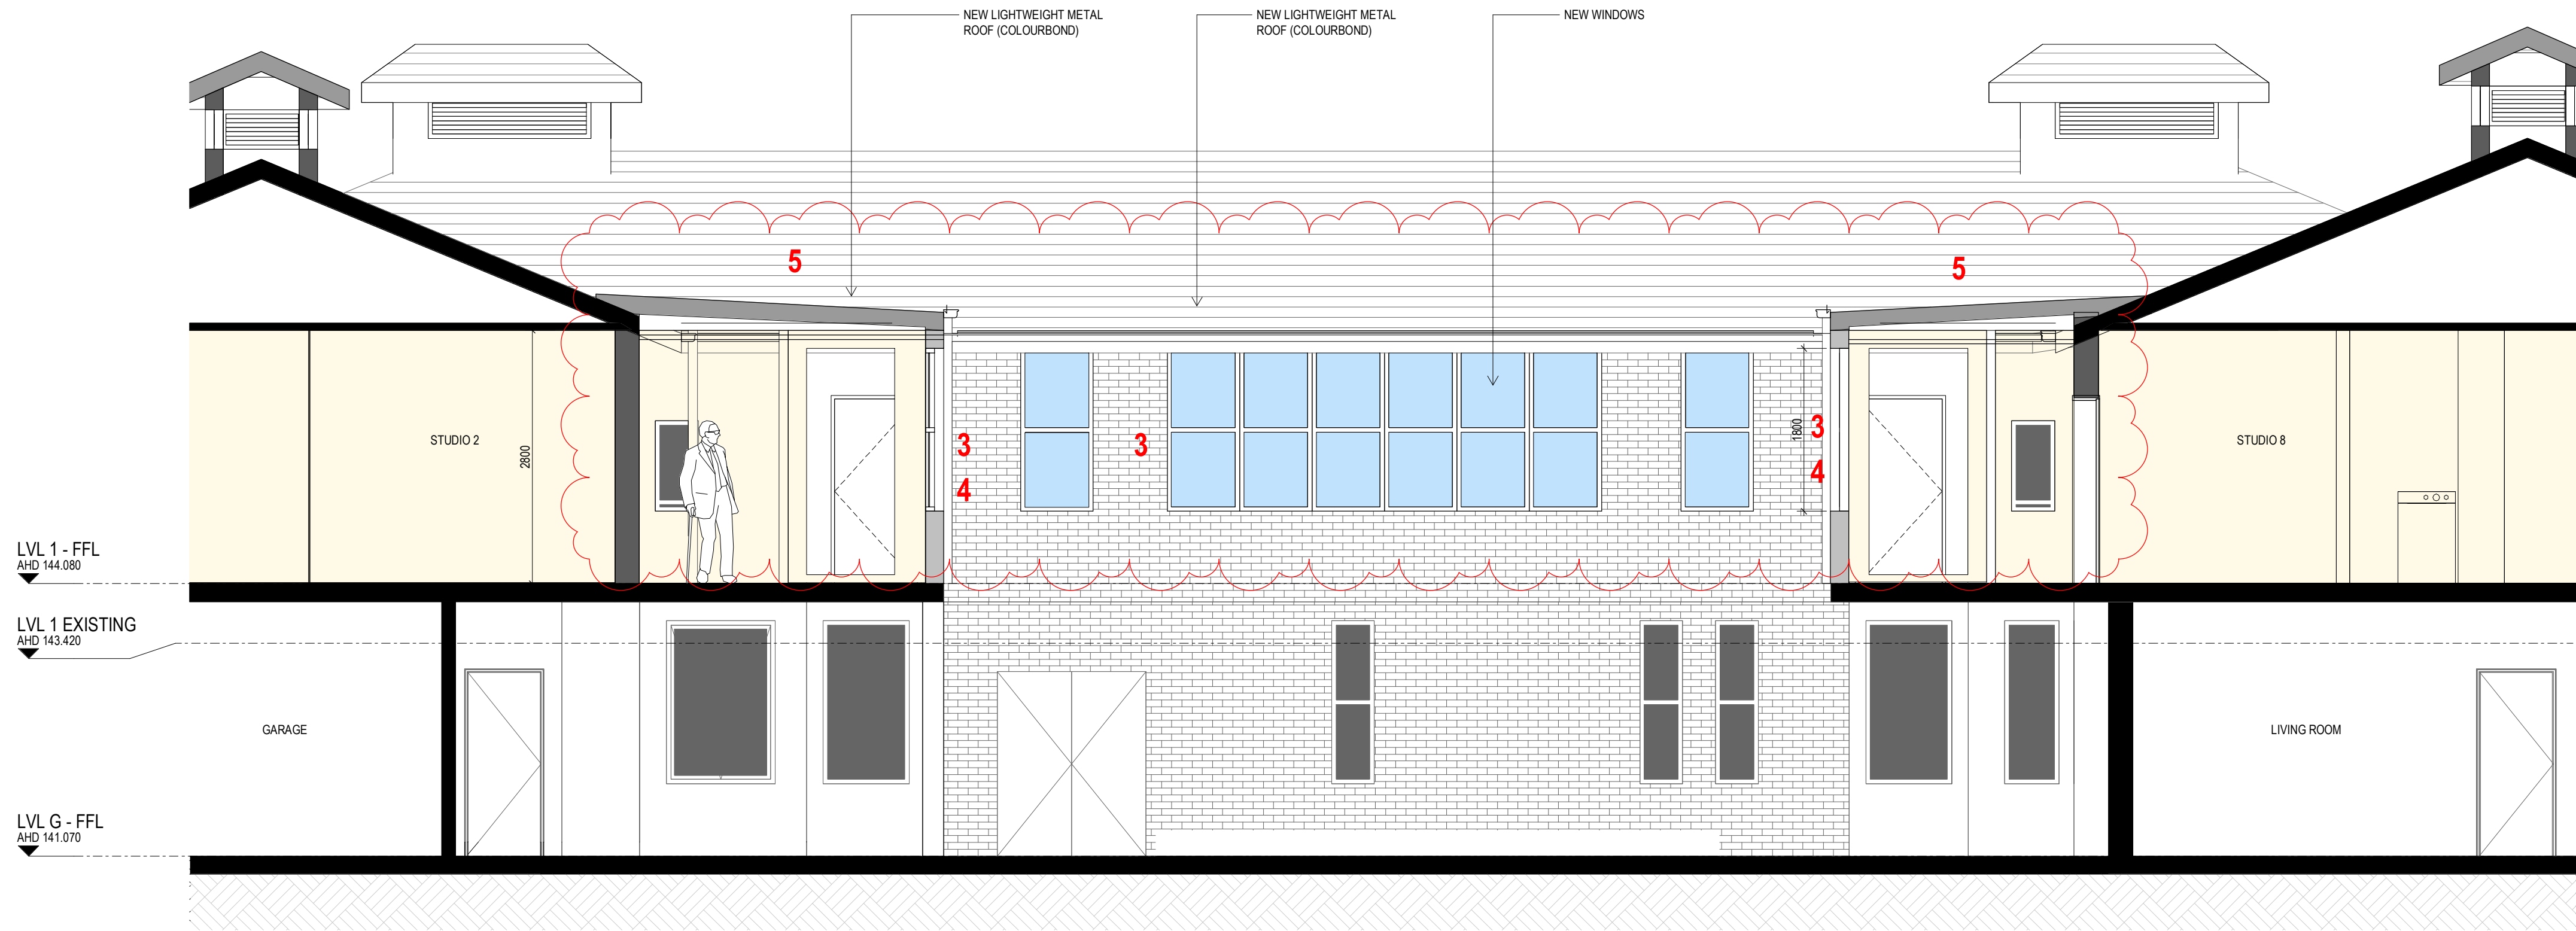

DEATIL SECTION - ENCLOSED
WALKWAY

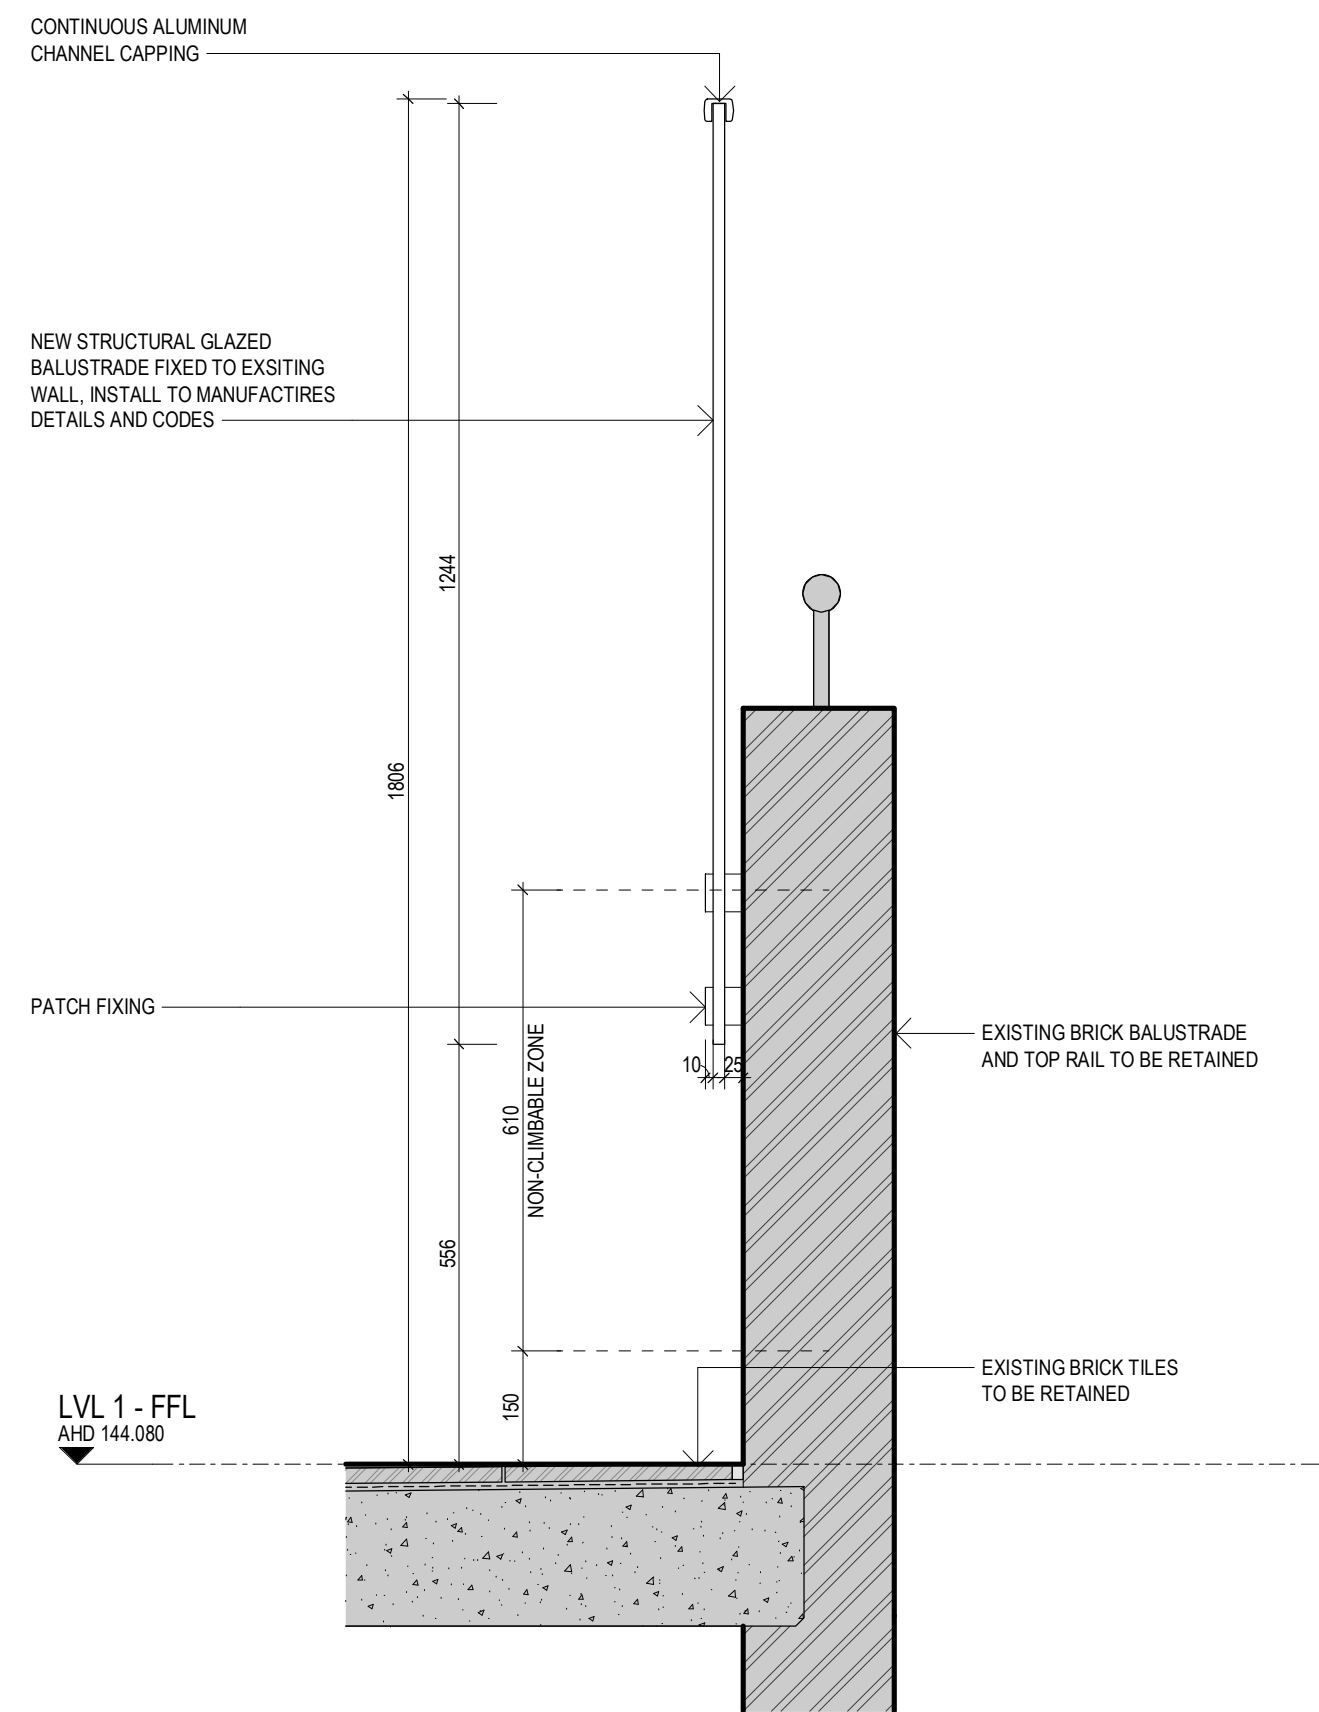

SECTION DETAIL - NEW
BALUSTRADE

DEVELOPMENT APPLICATION

Revisions
P1 26.06.2024 DRAFT Drawing Set
A 22.11.2024 DA ISSUE

TD
SM

- 1 NEW GLASS RAIL UPSTAND TO BALCONY - 1800mm HEIGHT OVERALL
- 2 NEW FULL HEIGHT WALLS AROUND COURTYARD
- 3 NEW WINDOWS / OPENINGS
- 4 NEW WALL AROUND THE VOID
- 5 NEW ROOF
- 6 VOID FILLED IN
- 7 NEW WALLS / FITOUT
- 8 NEW BRIDGE LINK

20/11/2024 11:03:54 AM

Project / **LDK The Landings**

440 Bobbin Head Road
North Turramurra, NSW, 2074

Disclaimer: Rothe Lowman Property Pty. Ltd. retains all common law, statutory law and other rights including copyright and intellectual property rights in respect of this document. The recipient indemnifies Rothe Lowman Property Pty. Ltd. against all claims resulting from use of this document for any purpose other than its intended use, unauthorized changes or reuse of the document on other projects without the permission of Rothe Lowman Property Pty. Ltd. Under no circumstance shall transfer of this document be deemed a sale or constitute a transfer of the license to use this document. ABN 76 005 783 997

Drawing / **Detail Section**

Project No / **224074**

Author / **SV**

Scale: @ A1 / **As indicated**


Drawing No. / **DA04.01**

A


Note:
All new construction to be in accordance with BAL 19
Bushfire Construction, as per AS3959:2009
"Construction of Buildings in Bushfire Prone Areas".

rothelowman


Brisbane, Gold Coast,
Melbourne, Perth, Sydney
www.rothelowman.com.au

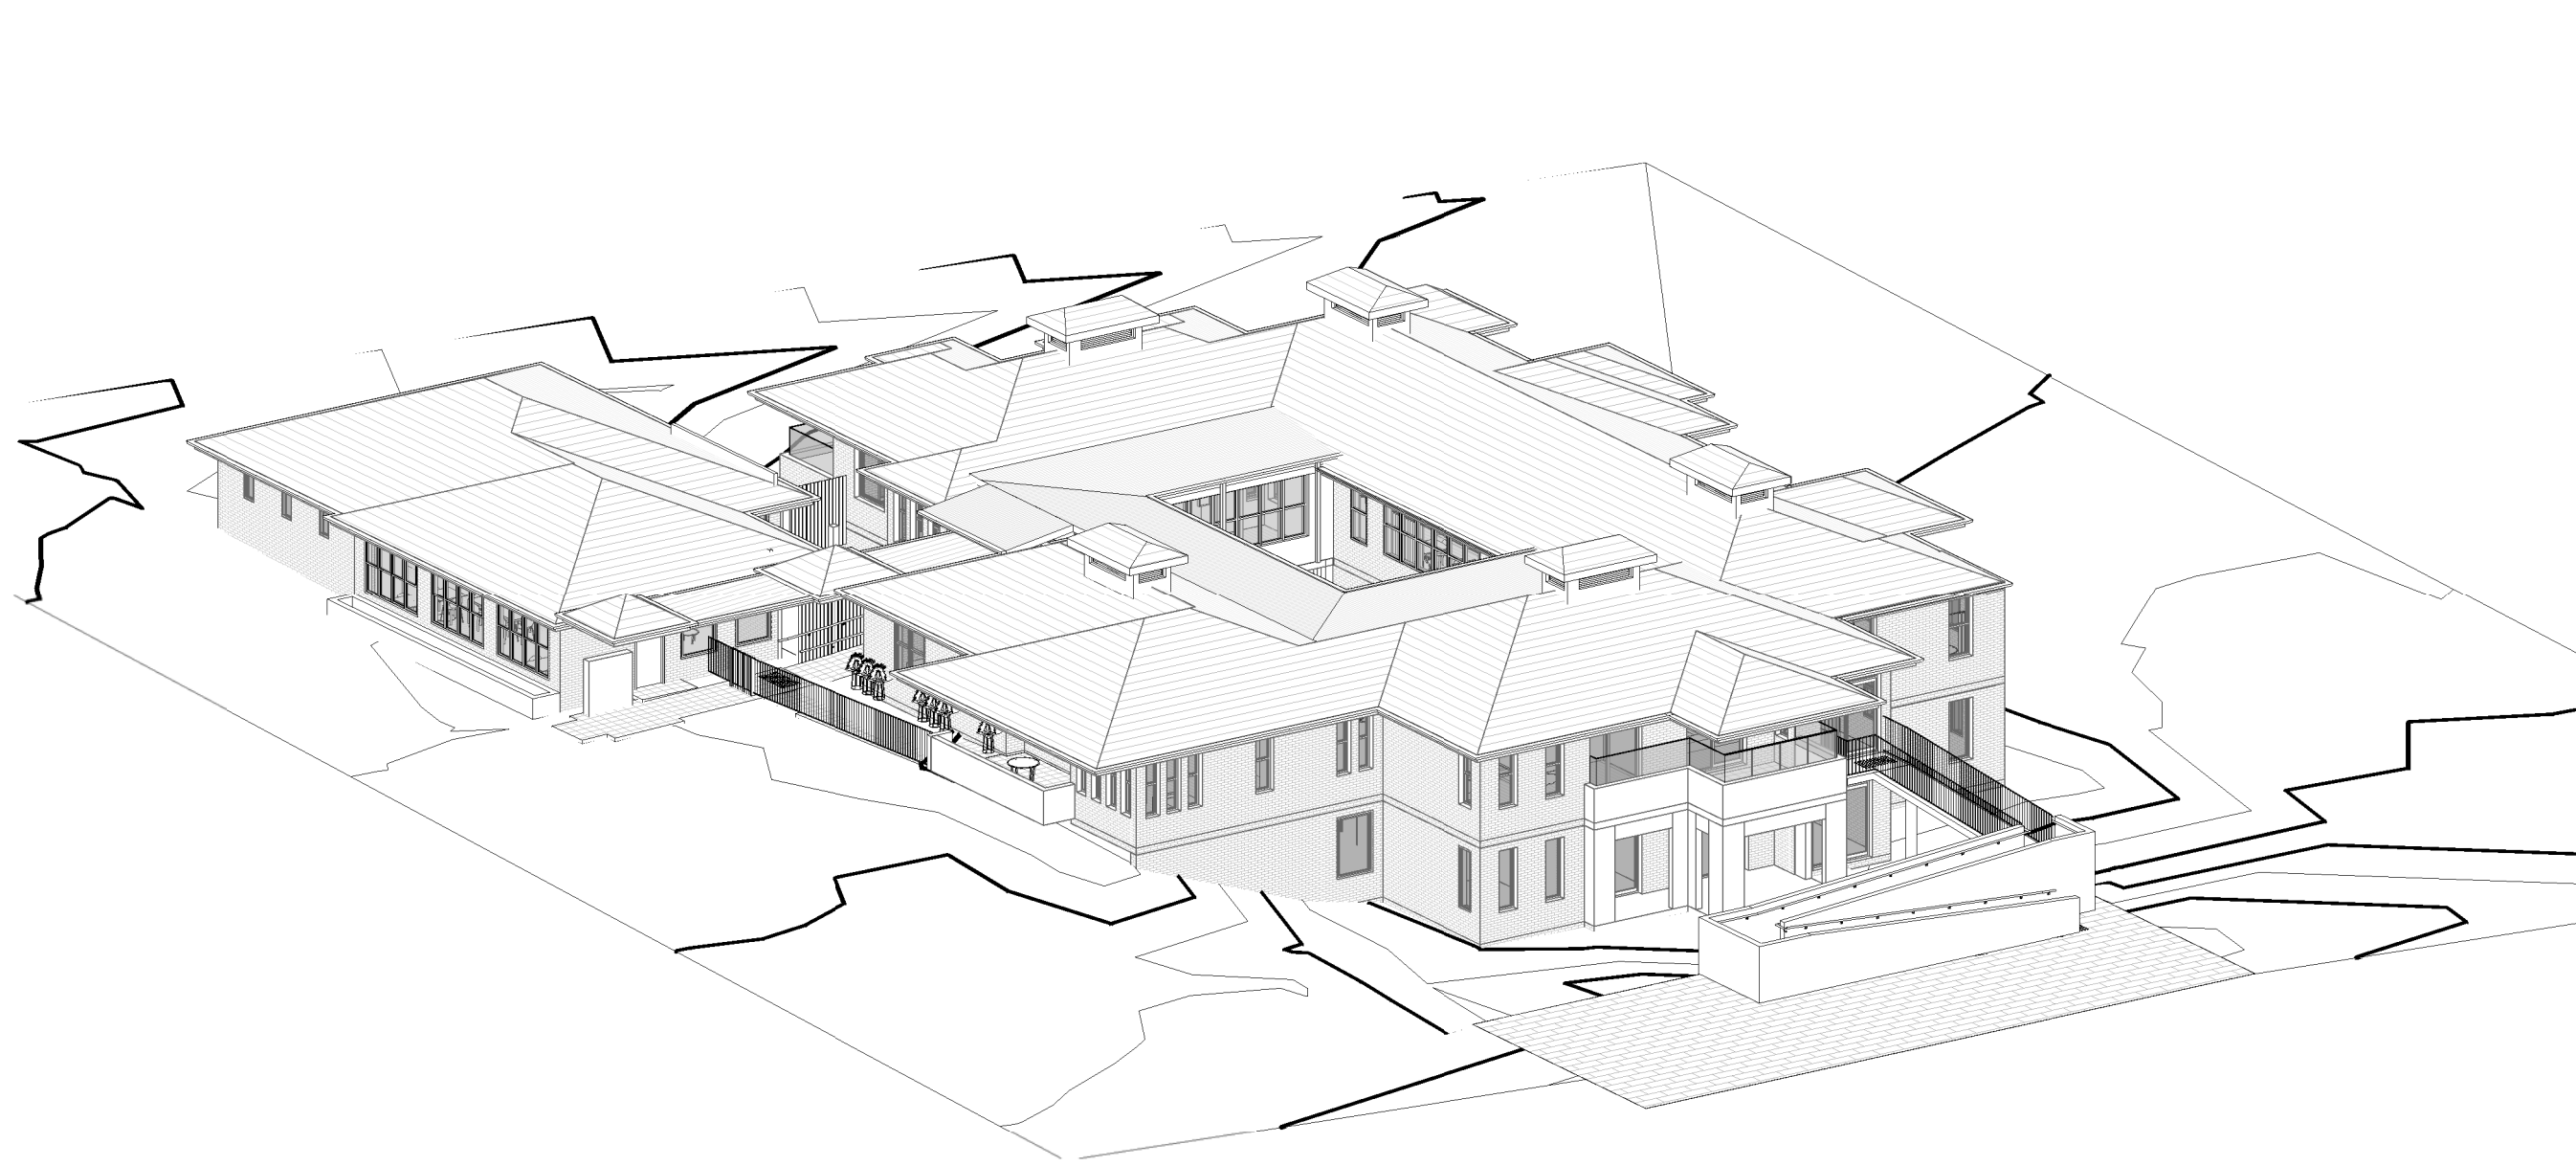


WINTER SOLSTICE 9AM

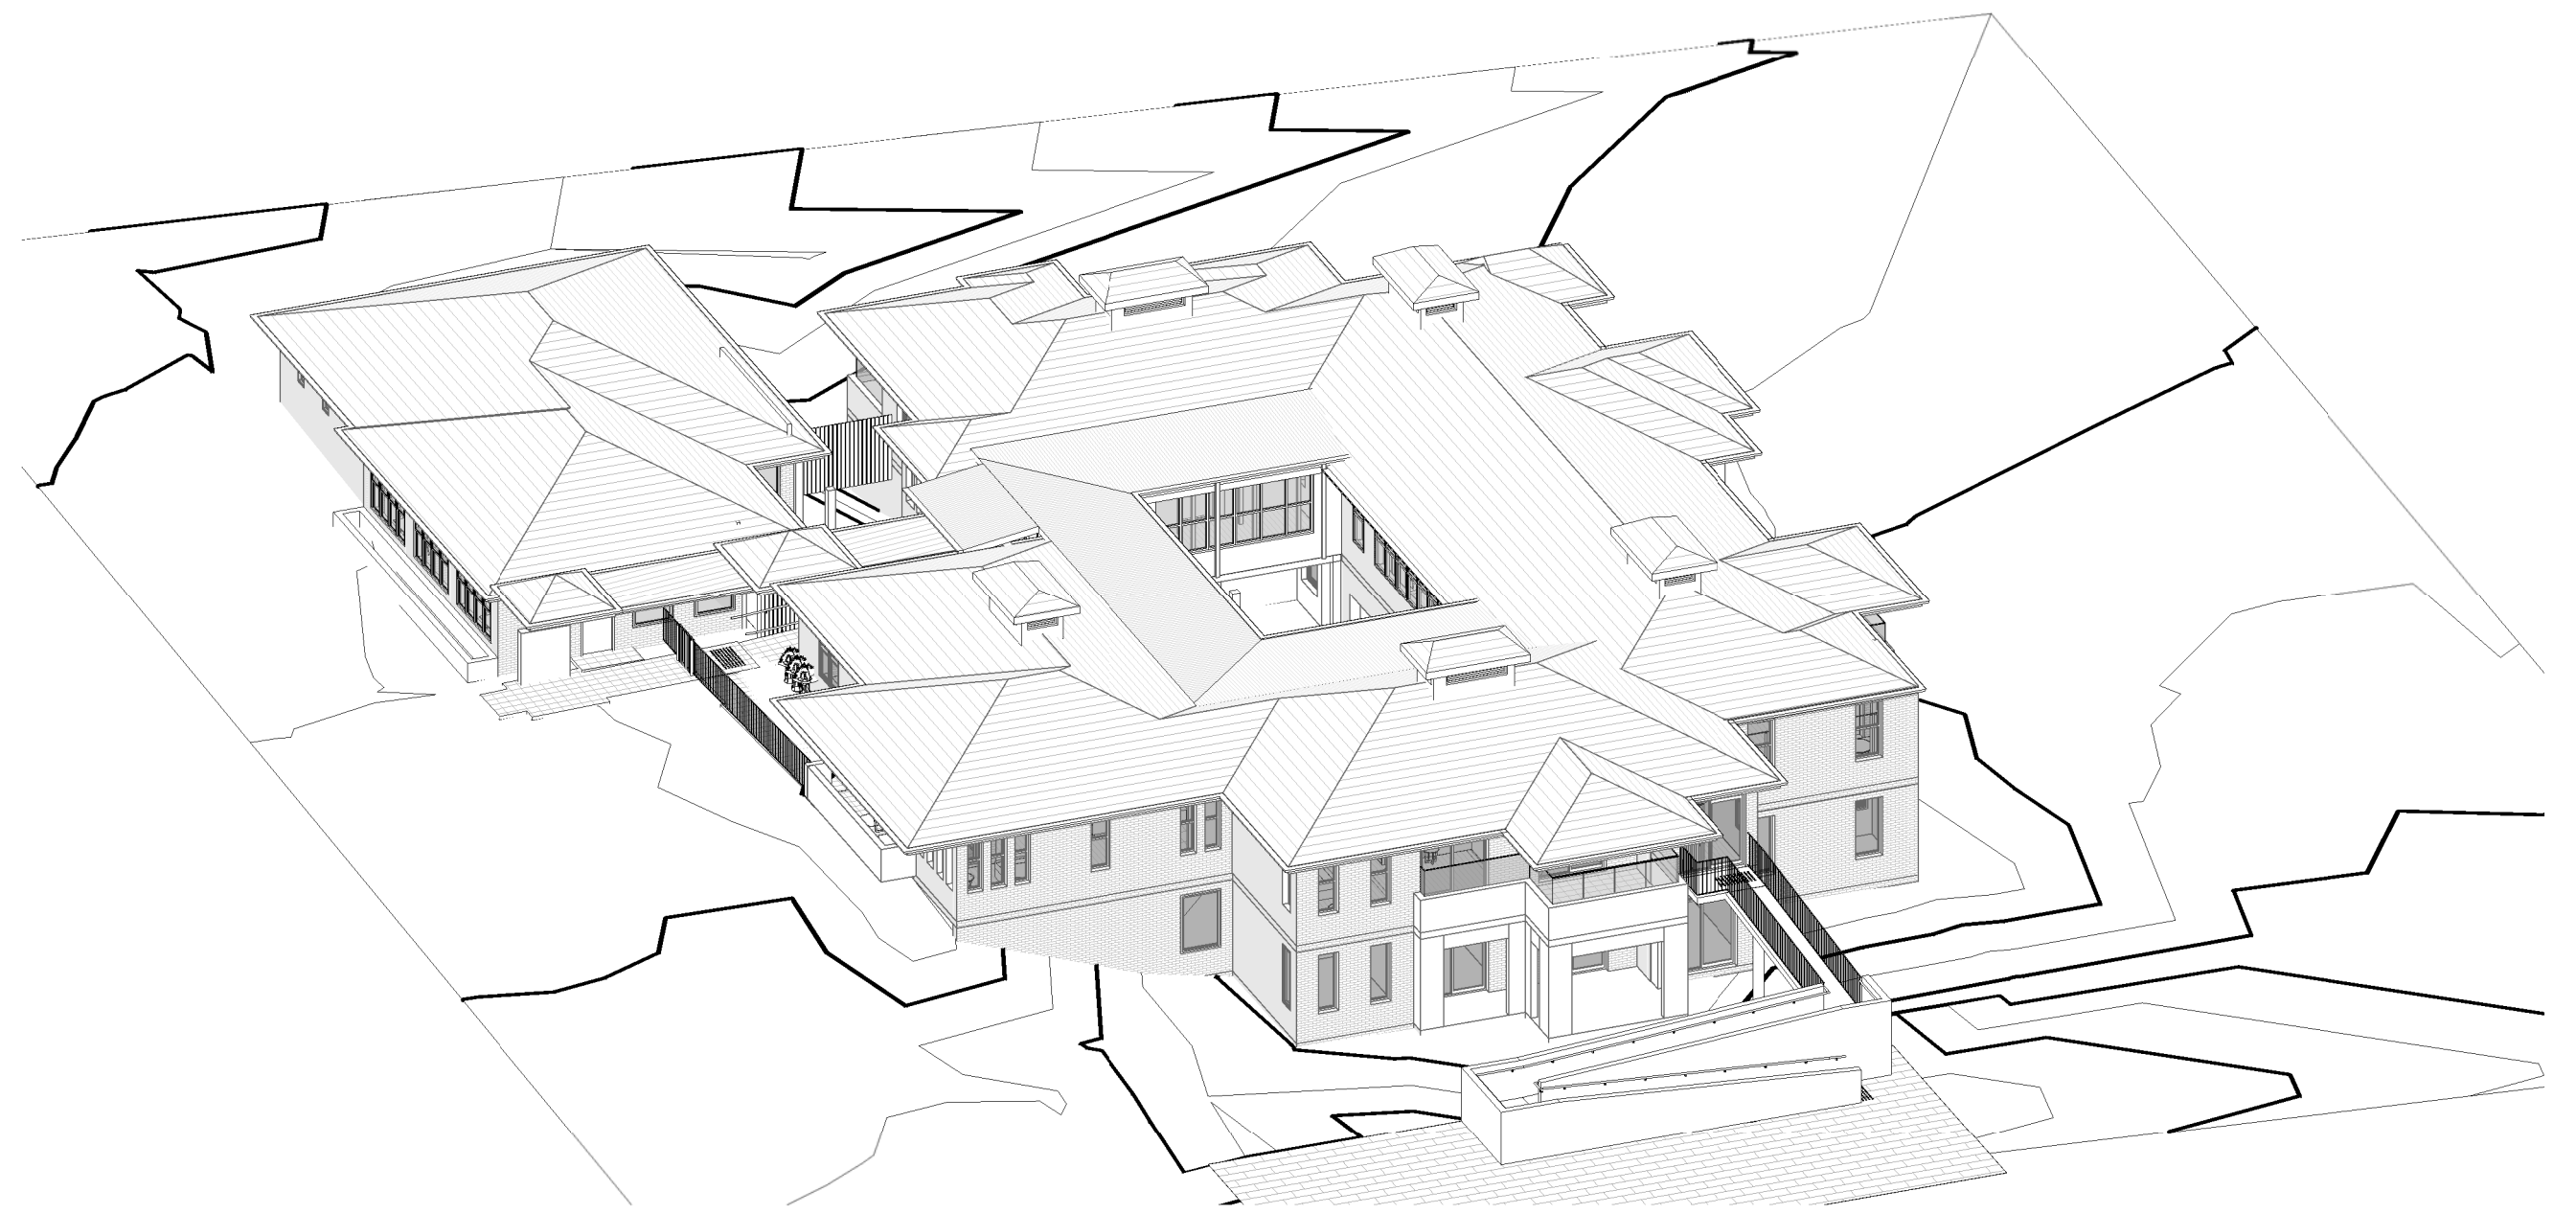

WINTER SOLSTICE 10AM

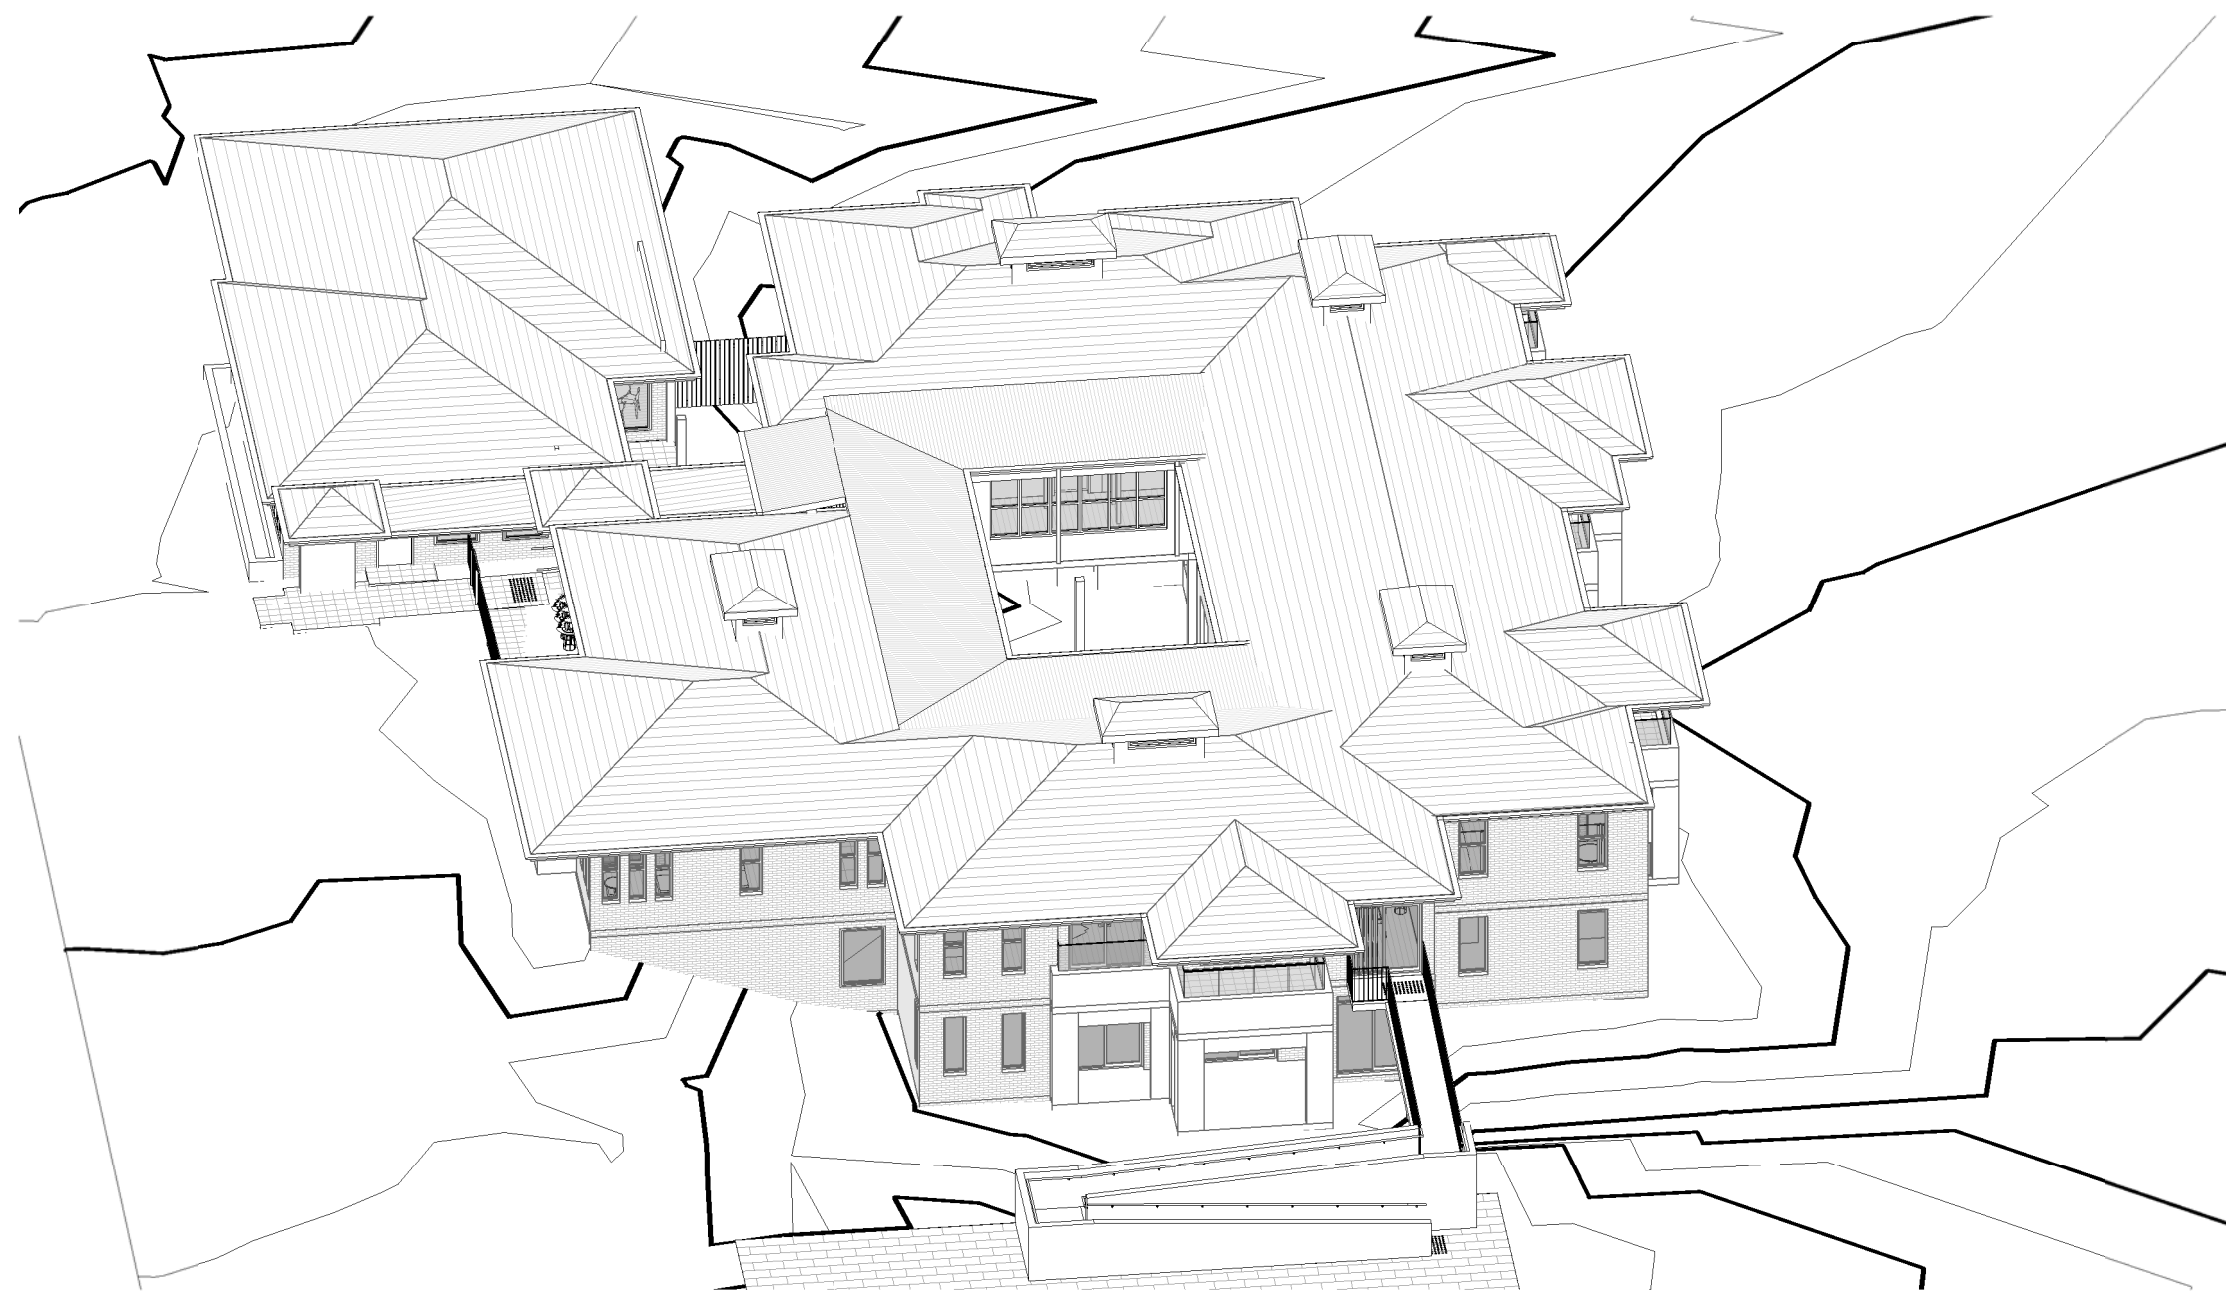

WINTER SOLSTICE 11AM

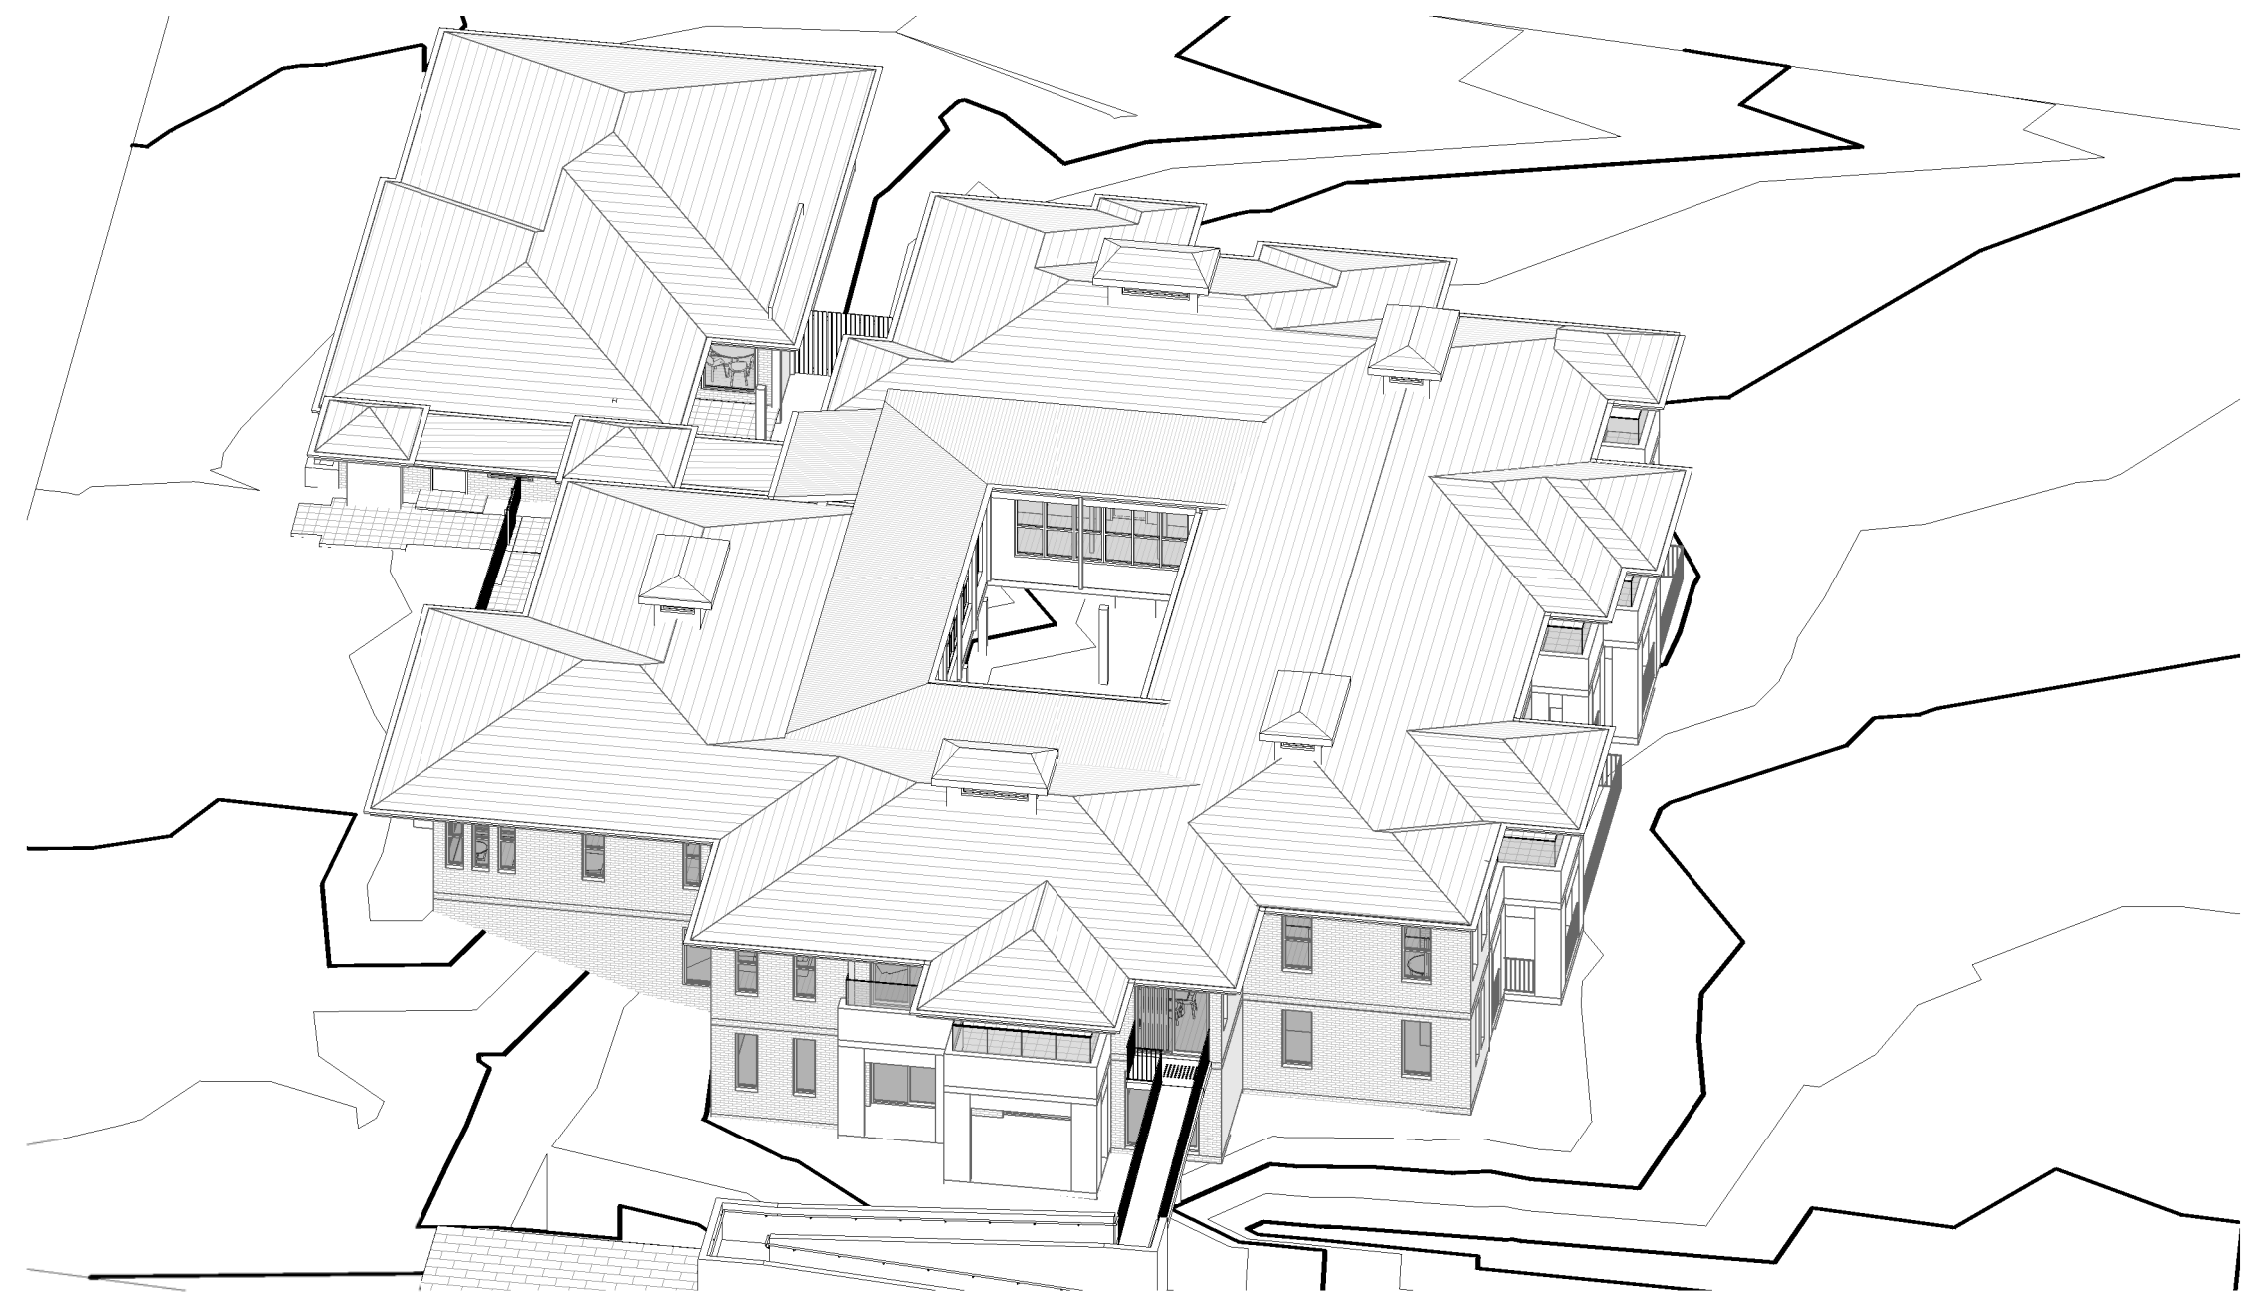

WINTER SOLSTICE 12PM

DEVELOPMENT APPLICATION

Revisions / A 22.11.2024 DA ISSUE SM

Project / **LDK The Landings**

440 Bobbin Head Road
North Turramurra, NSW, 2074

Disclaimer: Rothe Lowman Property Pty. Ltd. retains all common law, statutory law and other rights including copyright and intellectual property rights in respect of this document. The recipient indemnifies Rothe Lowman Property Pty. Ltd. against all claims resulting from use of this document for any purpose other than its intended use, unauthorized changes or reuse of the document on other projects without the permission of Rothe Lowman Property Pty. Ltd. Under no circumstance shall transfer of this document be deemed a sale or constitute a transfer of the license to use this document. ABN 76 005 783 997

Drawing / **Shadows Analysis -
POV Winter Solstice**

Project No / **224074**

Author / **SV**

Scale: @ A1/


Drawing No. / **DA05.01**

A


rothelowman

Brisbane, Gold Coast,
Melbourne, Perth, Sydney
www.rothelowman.com.au


Note:
All new construction to be in accordance with BAL 19
Bushfire Construction, as per AS3959:2009
"Construction of Buildings in Bushfire Prone Areas".

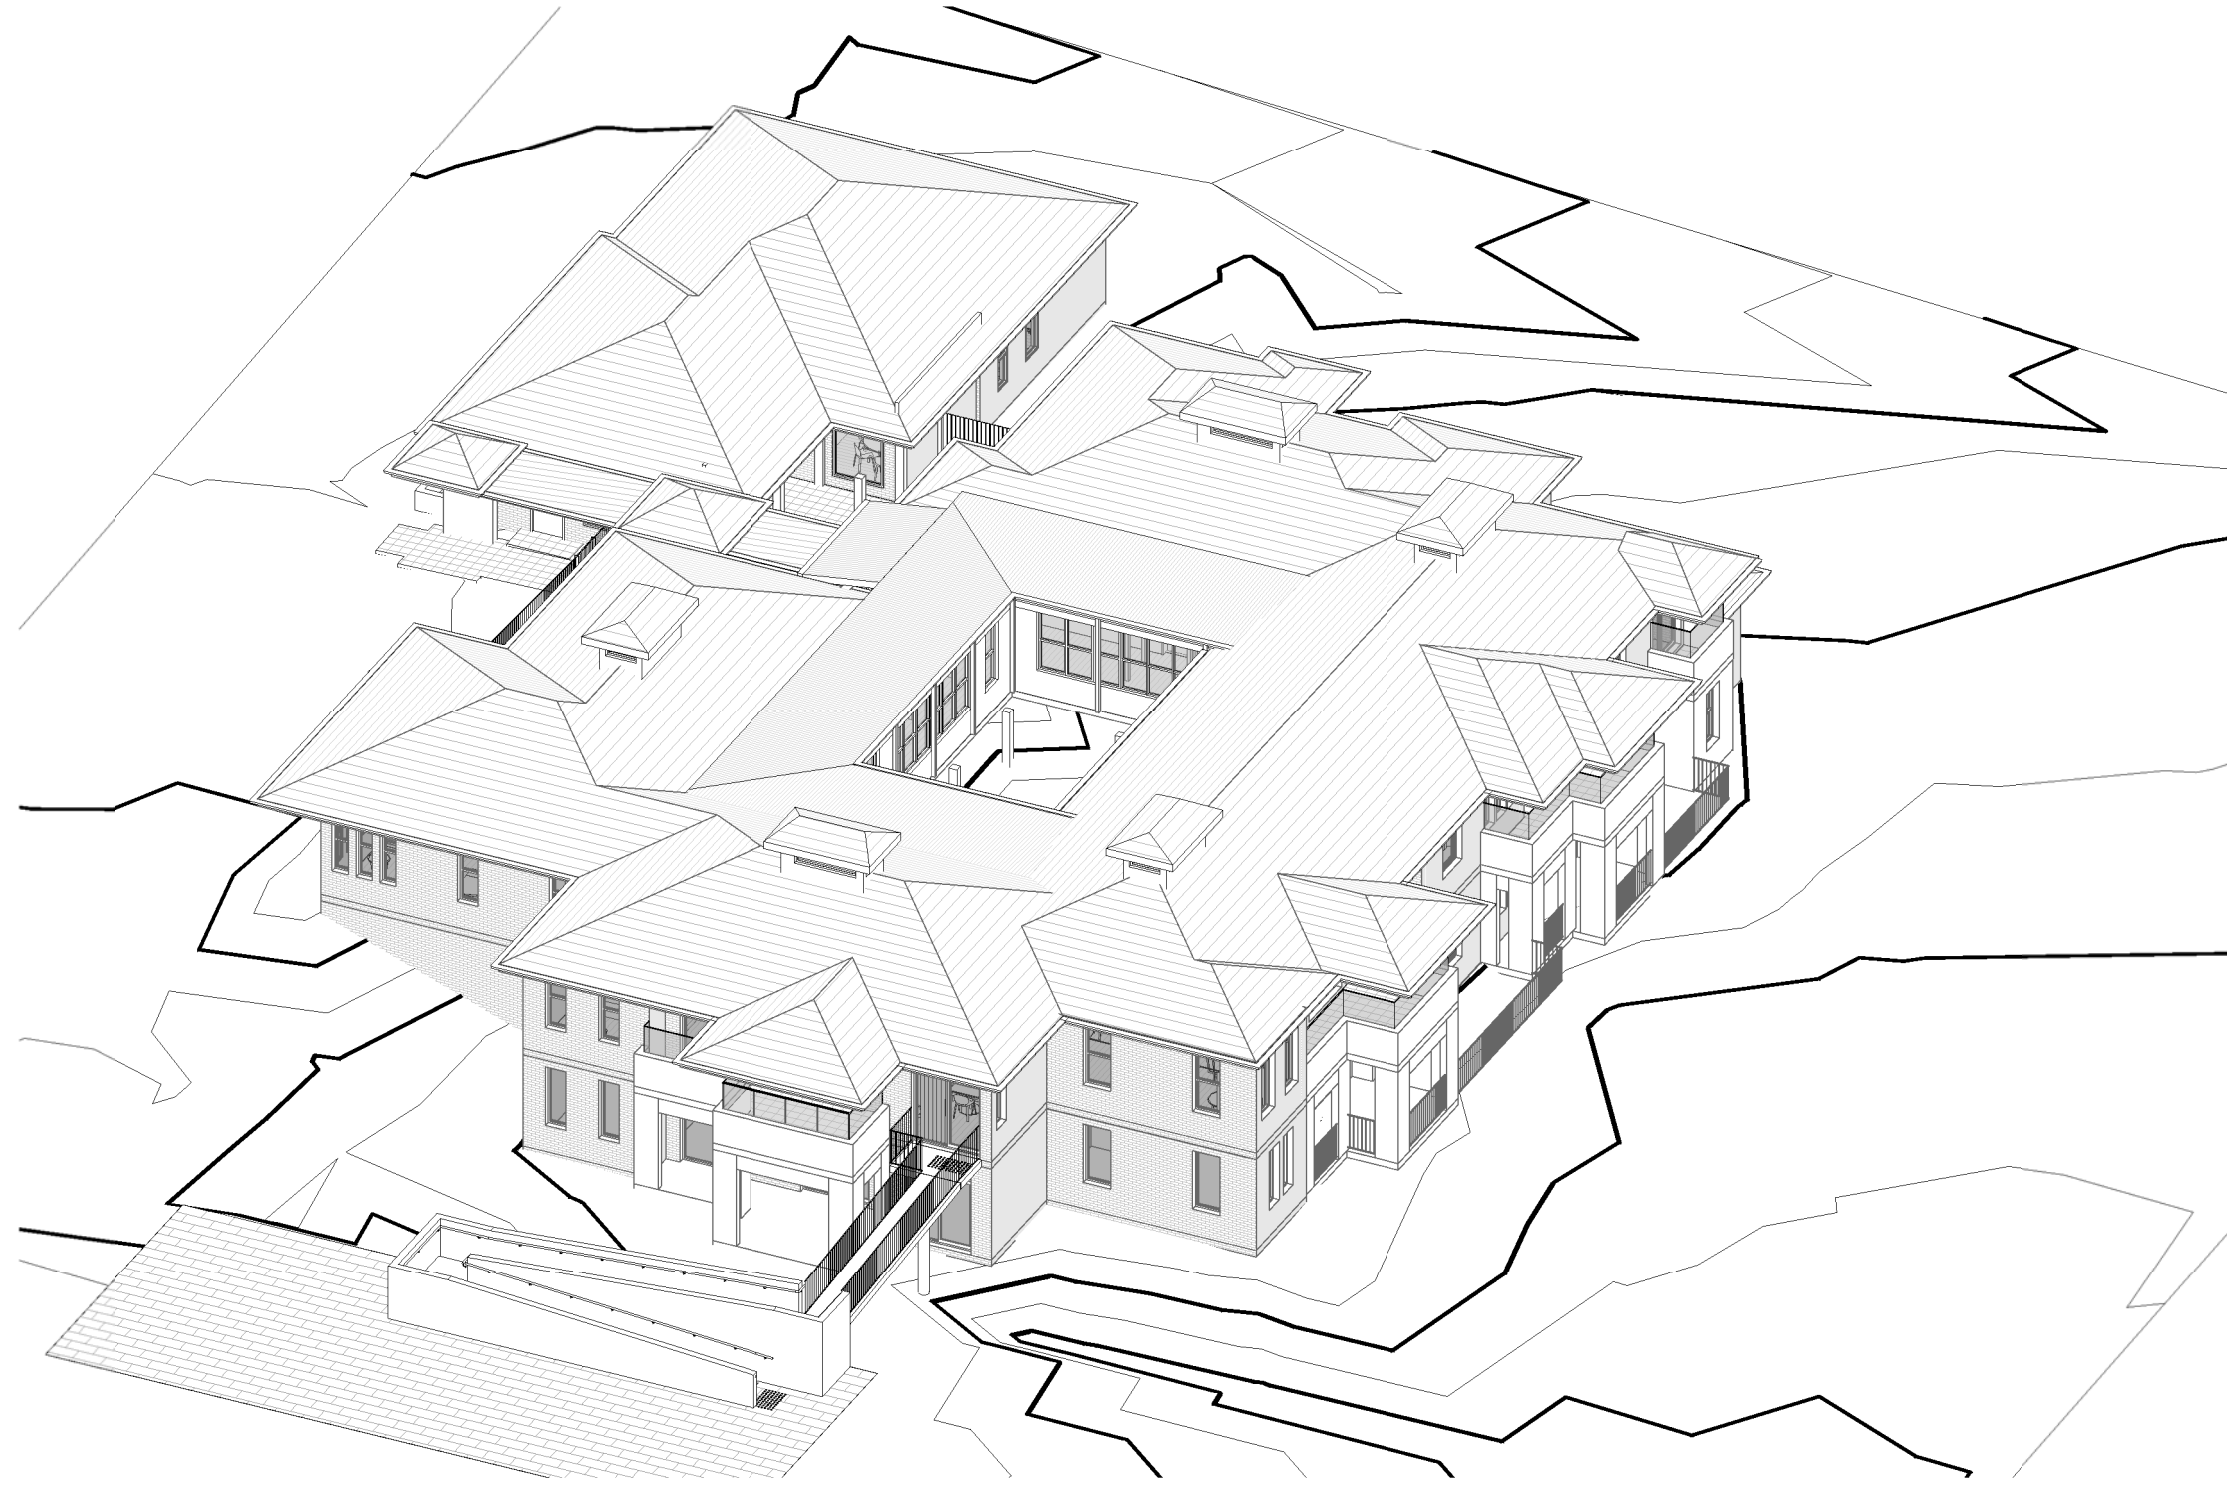

WINTER SOLSTICE 1PM

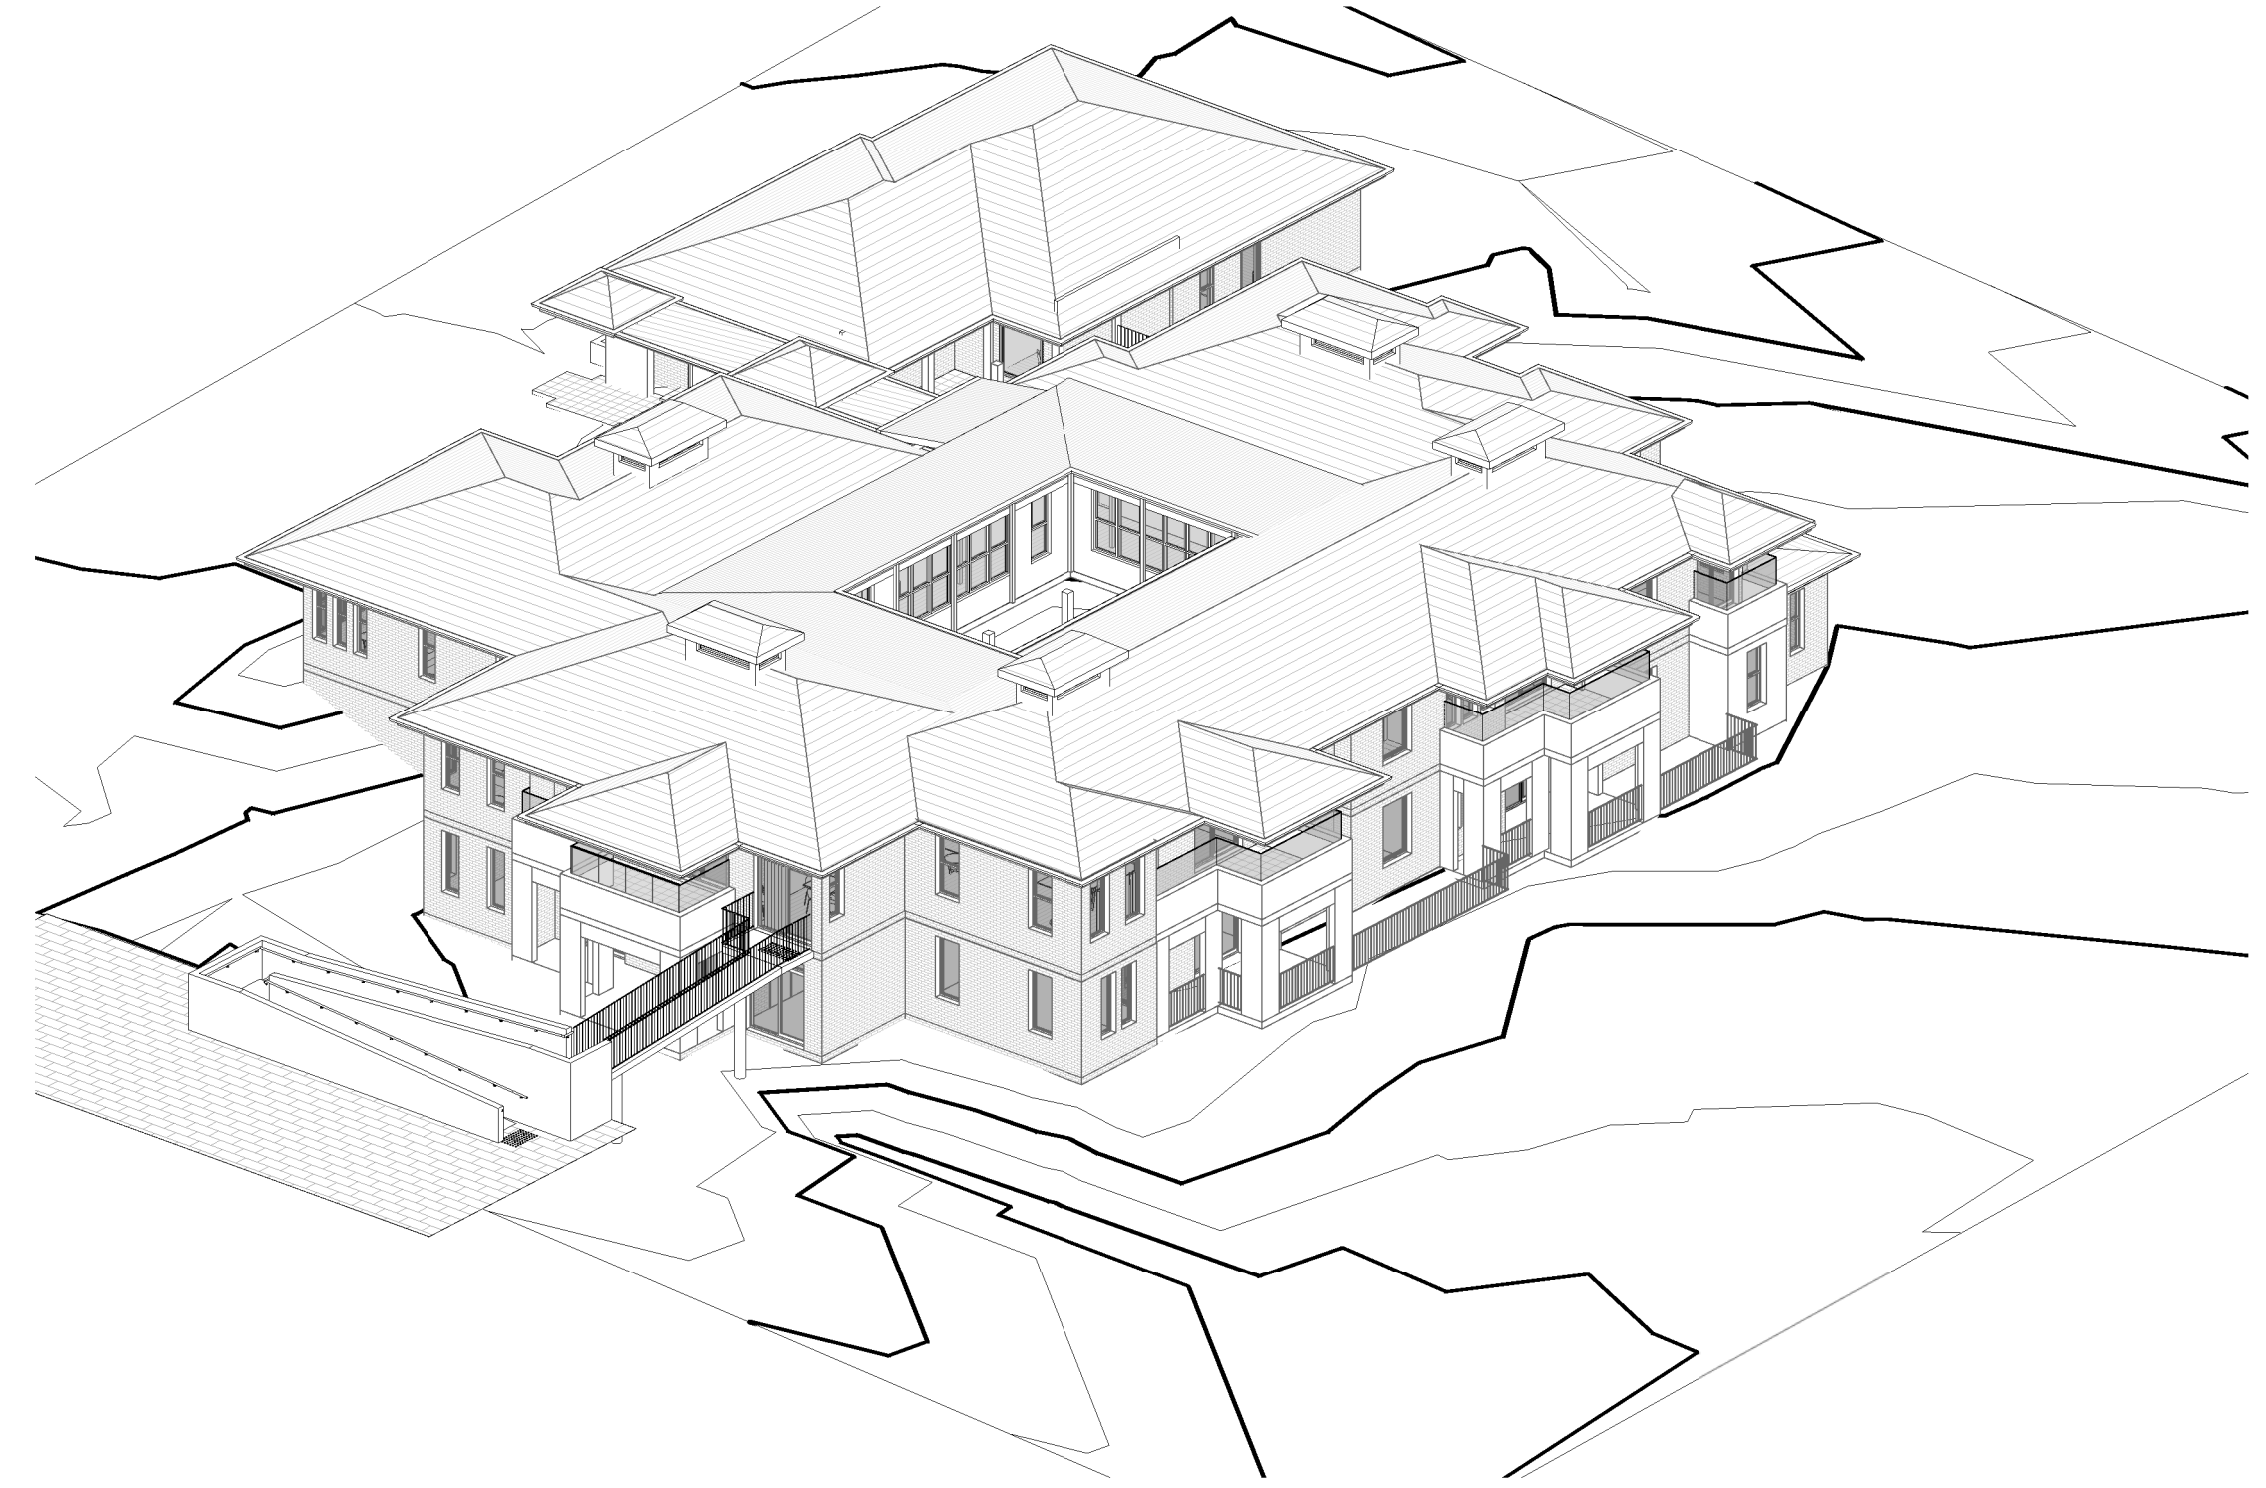

WINTER SOLSTICE 2PM

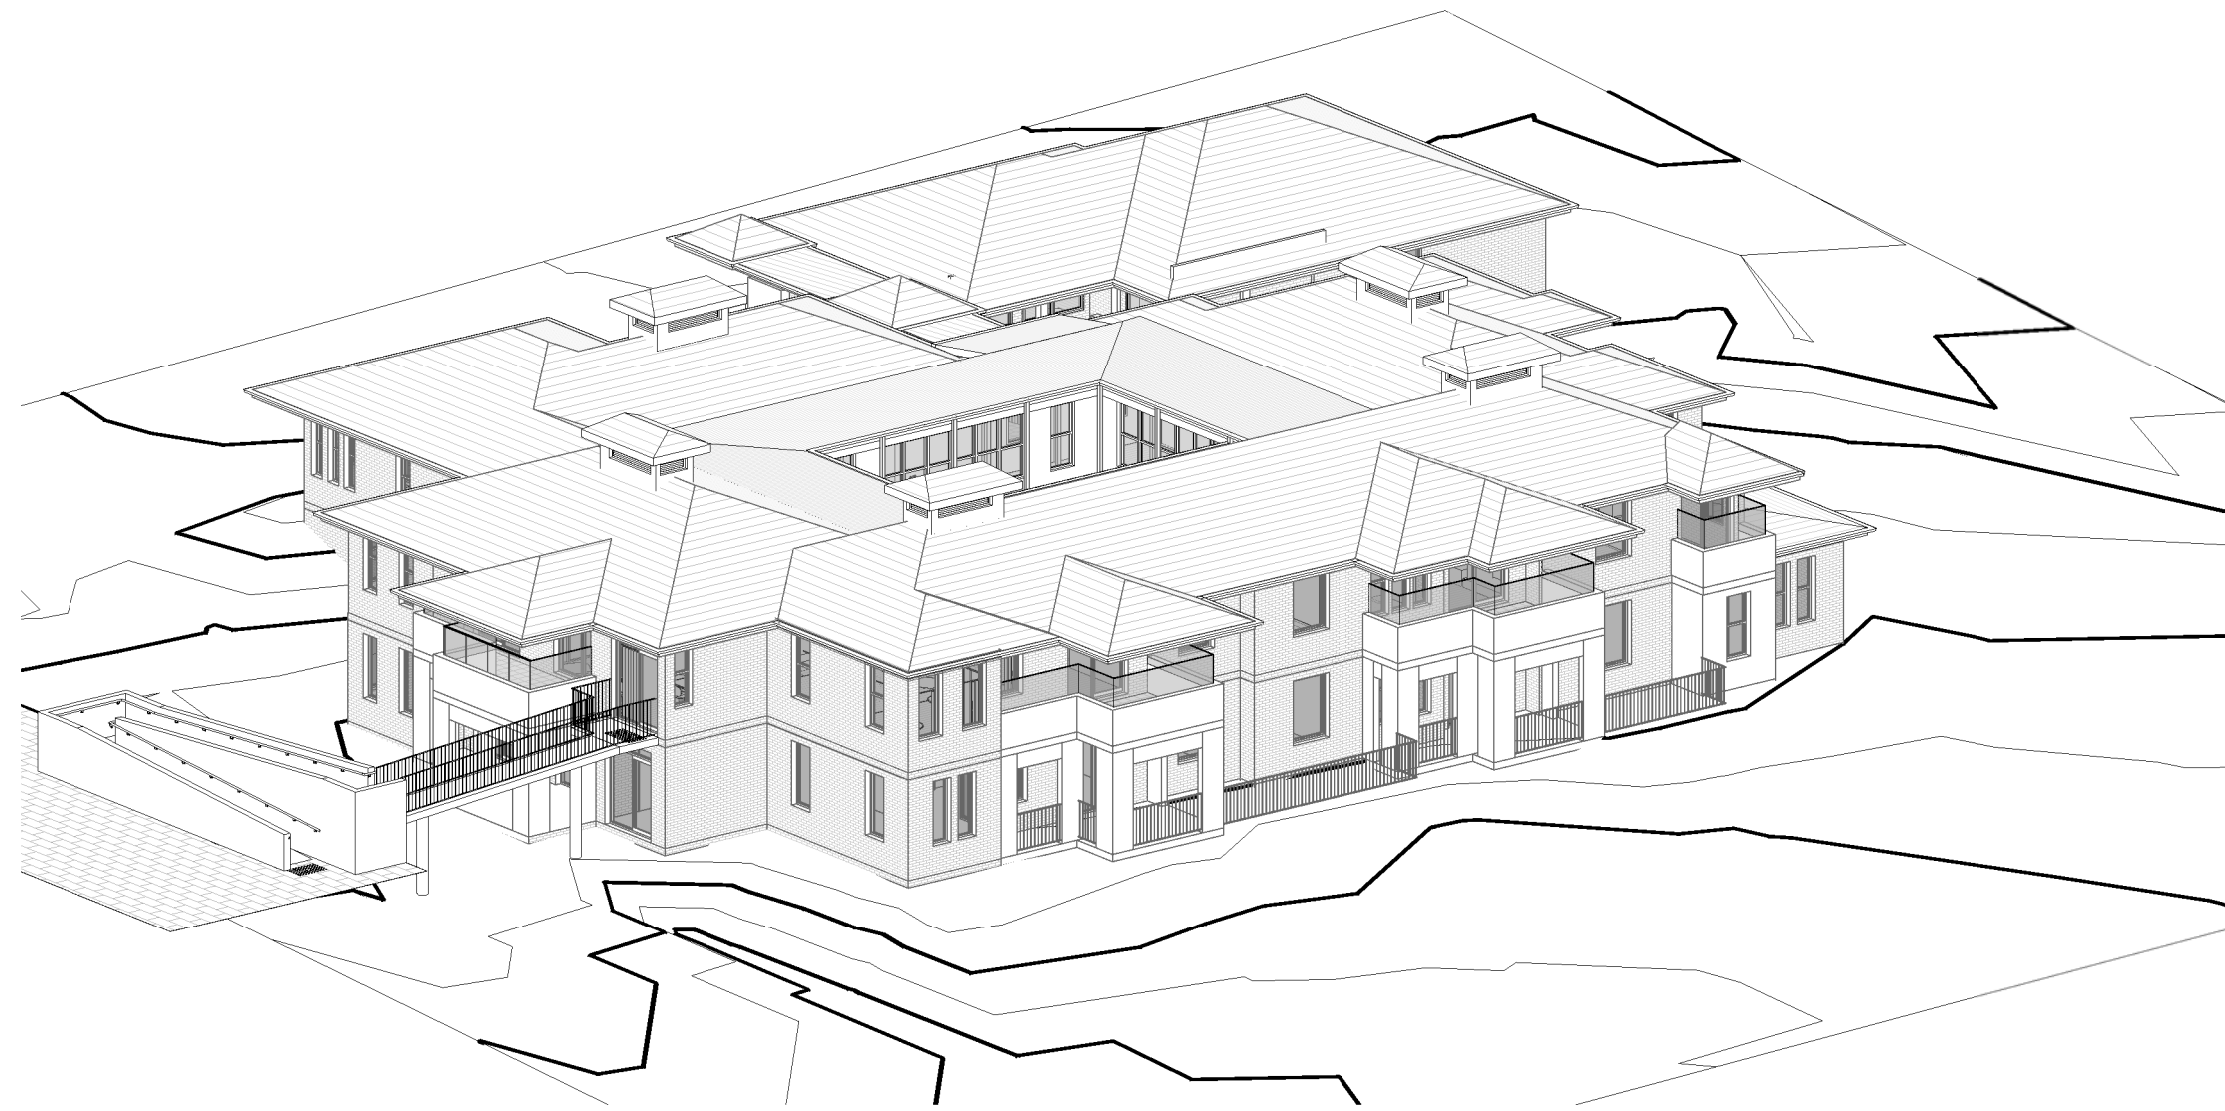

WINTER SOLSTICE 3PM

DEVELOPMENT APPLICATION

Revisions / A 22.11.2024 DA ISSUE SM

20/11/2024 11:04:16 AM

Project / **LDK The Landings**

440 Bobbin Head Road
North Turramurra, NSW, 2074

Disclaimer: Rothe Lowman Property Pty. Ltd. retains all common law, statutory law and other rights including copyright and intellectual property rights in respect of this document. The recipient indemnifies Rothe Lowman Property Pty. Ltd. against all claims resulting from use of this document for any purpose other than its intended use, unauthorized changes or reuse of the document on other projects without the permission of Rothe Lowman Property Pty. Ltd. Under no circumstance shall transfer of this document be deemed a sale or constitute a transfer of the license to use this document. ABN 76 005 783 997

Drawing / **Shadows Analysis -
POV Winter Solstice**

Project No / **224074**

Author / **SV**

Scale: @ A1/

Drawing No. / **DA05.02**



Note:
All new construction to be in accordance with BAL 19
Bushfire Construction, as per AS3959:2009
"Construction of Buildings in Bushfire Prone Areas".

rothelowman

Brisbane, Gold Coast,
Melbourne, Perth, Sydney
www.rothelowman.com.au



WINTER SOLSTICE SHADOW
STUDY 9AM



WINTER SOLSTICE SHADOW
STUDY 10AM



WINTER SOLSTICE SHADOW
STUDY 11AM



WINTER SOLSTICE SHADOW
STUDY 12PM

DEVELOPMENT APPLICATION

Revisions / A 22.11.2024 DA ISSUE

SM

Project / **LDK The Landings**

440 Bobbin Head Road
North Turramurra, NSW, 2074

Disclaimer: Rothe Lowman Property Pty. Ltd. retains all common law, statutory law and other rights including copyright and intellectual property rights in respect of this document. The recipient indemnifies Rothe Lowman Property Pty. Ltd. against all claims resulting from use of this document for any purpose other than its intended use, unauthorized changes or reuse of the document on other projects without the permission of Rothe Lowman Property Pty. Ltd. Under no circumstance shall transfer of this document be deemed a sale or constitute a transfer of the license to use this document. ABN 76 005 783 997

Drawing / **Shadows Analysis -
Winter Solstice**

Project No / **224074**

Author / **SV**

Scale: @ A1 / **1 : 500**


Drawing No. / **DA05.03**

A


rothelowman

Brisbane, Gold Coast,
Melbourne, Perth, Sydney
www.rothelowman.com.au

Note:
All new construction to be in accordance with BAL 19
Bushfire Construction, as per AS3959:2009
"Construction of Buildings in Bushfire Prone Areas".

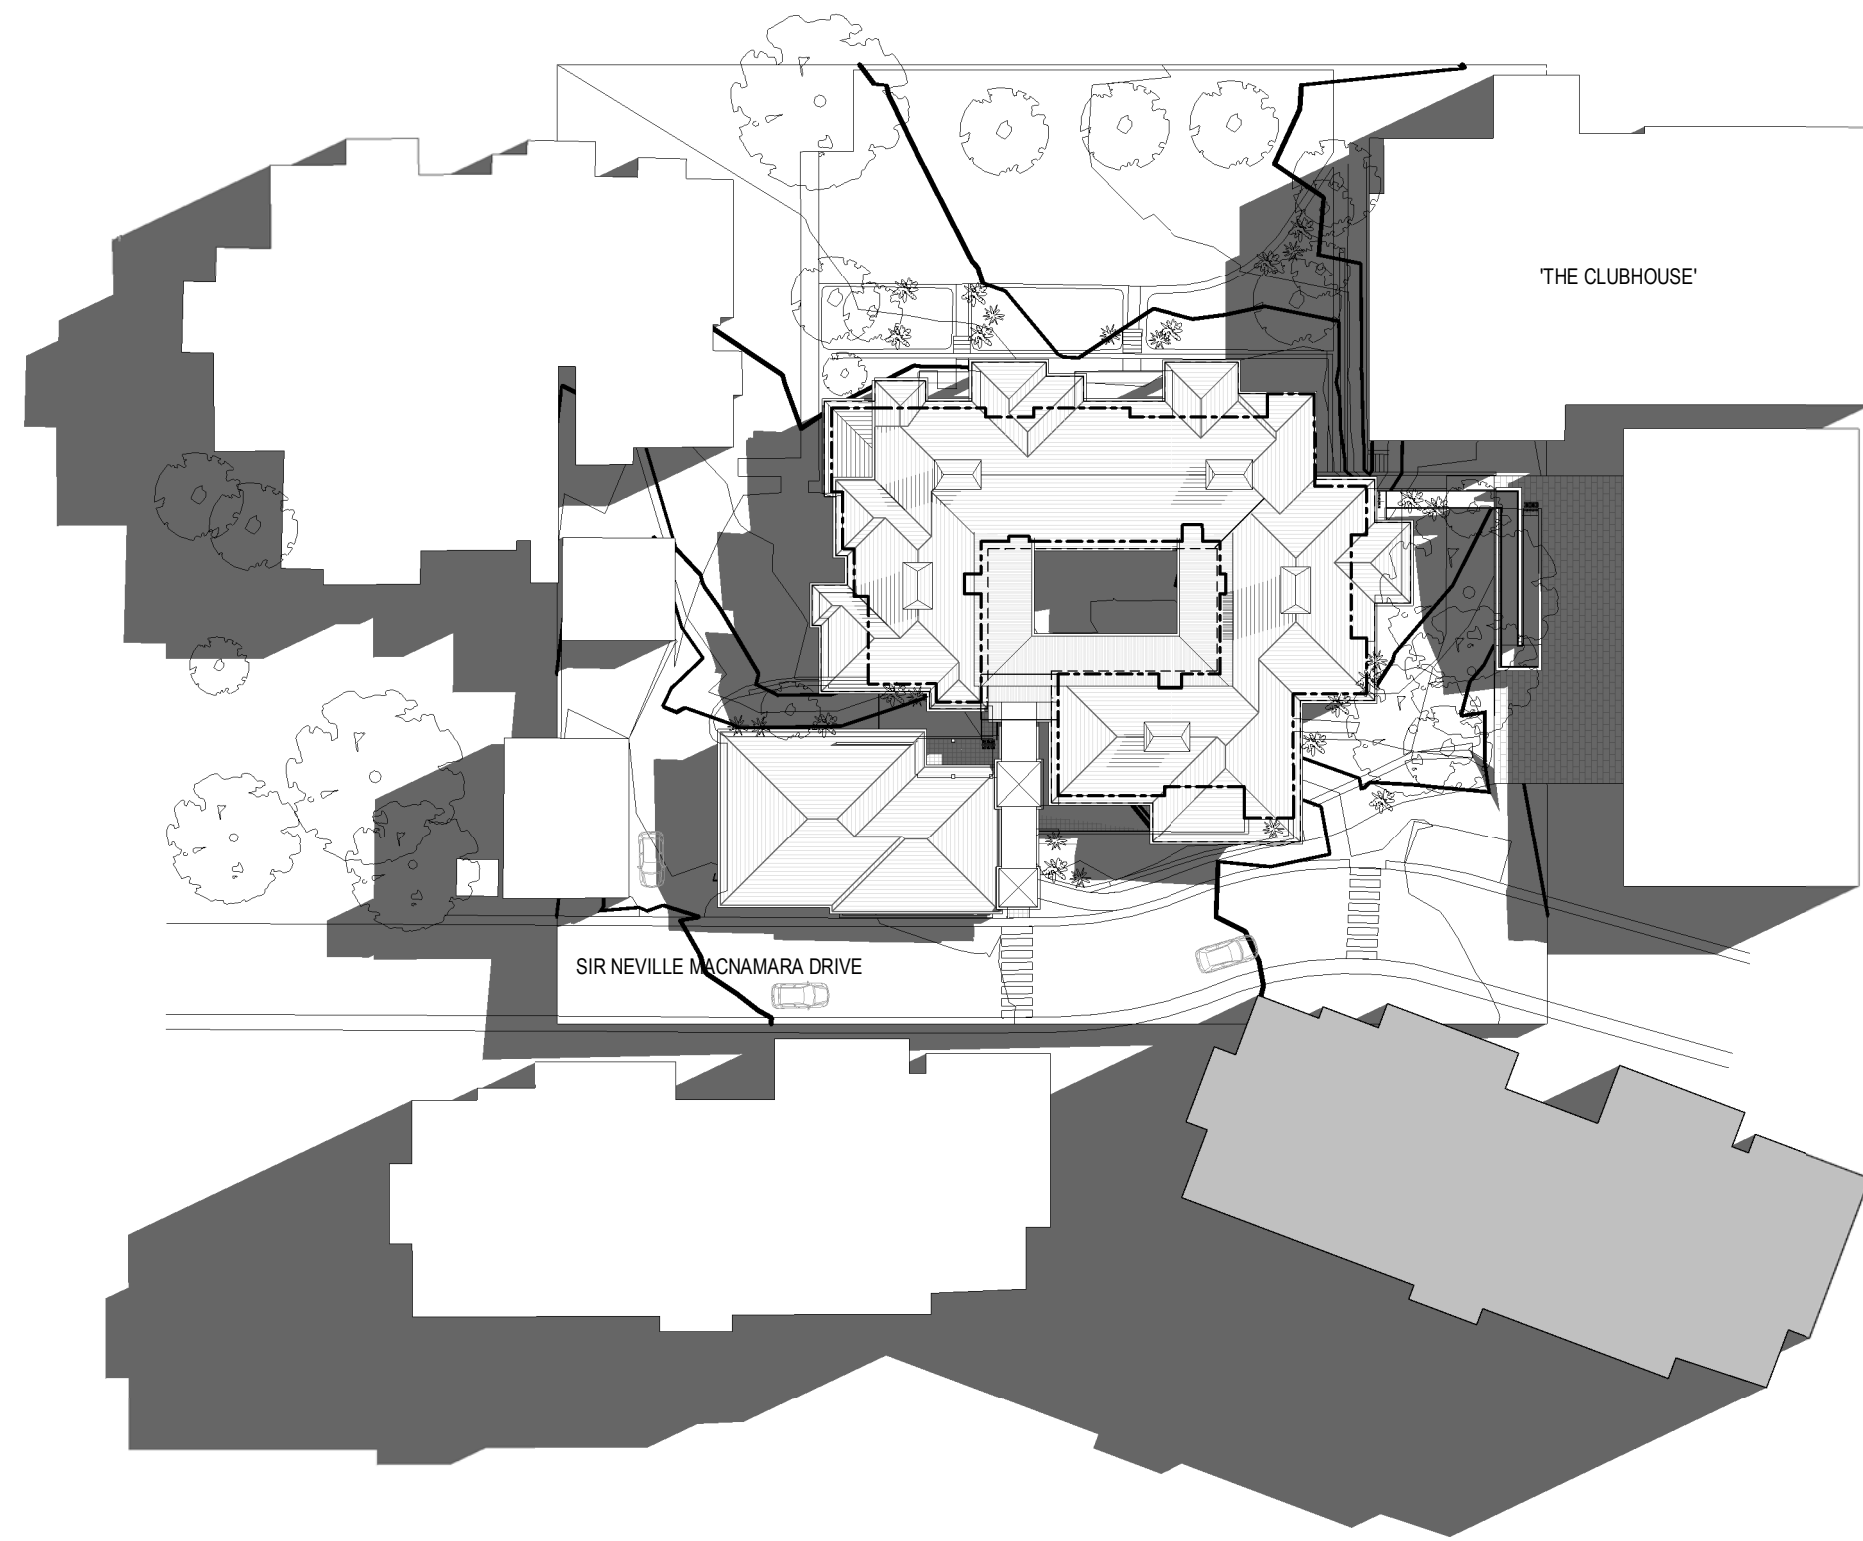

WINTER SOLSTICE SHADOW
STUDY 1PM

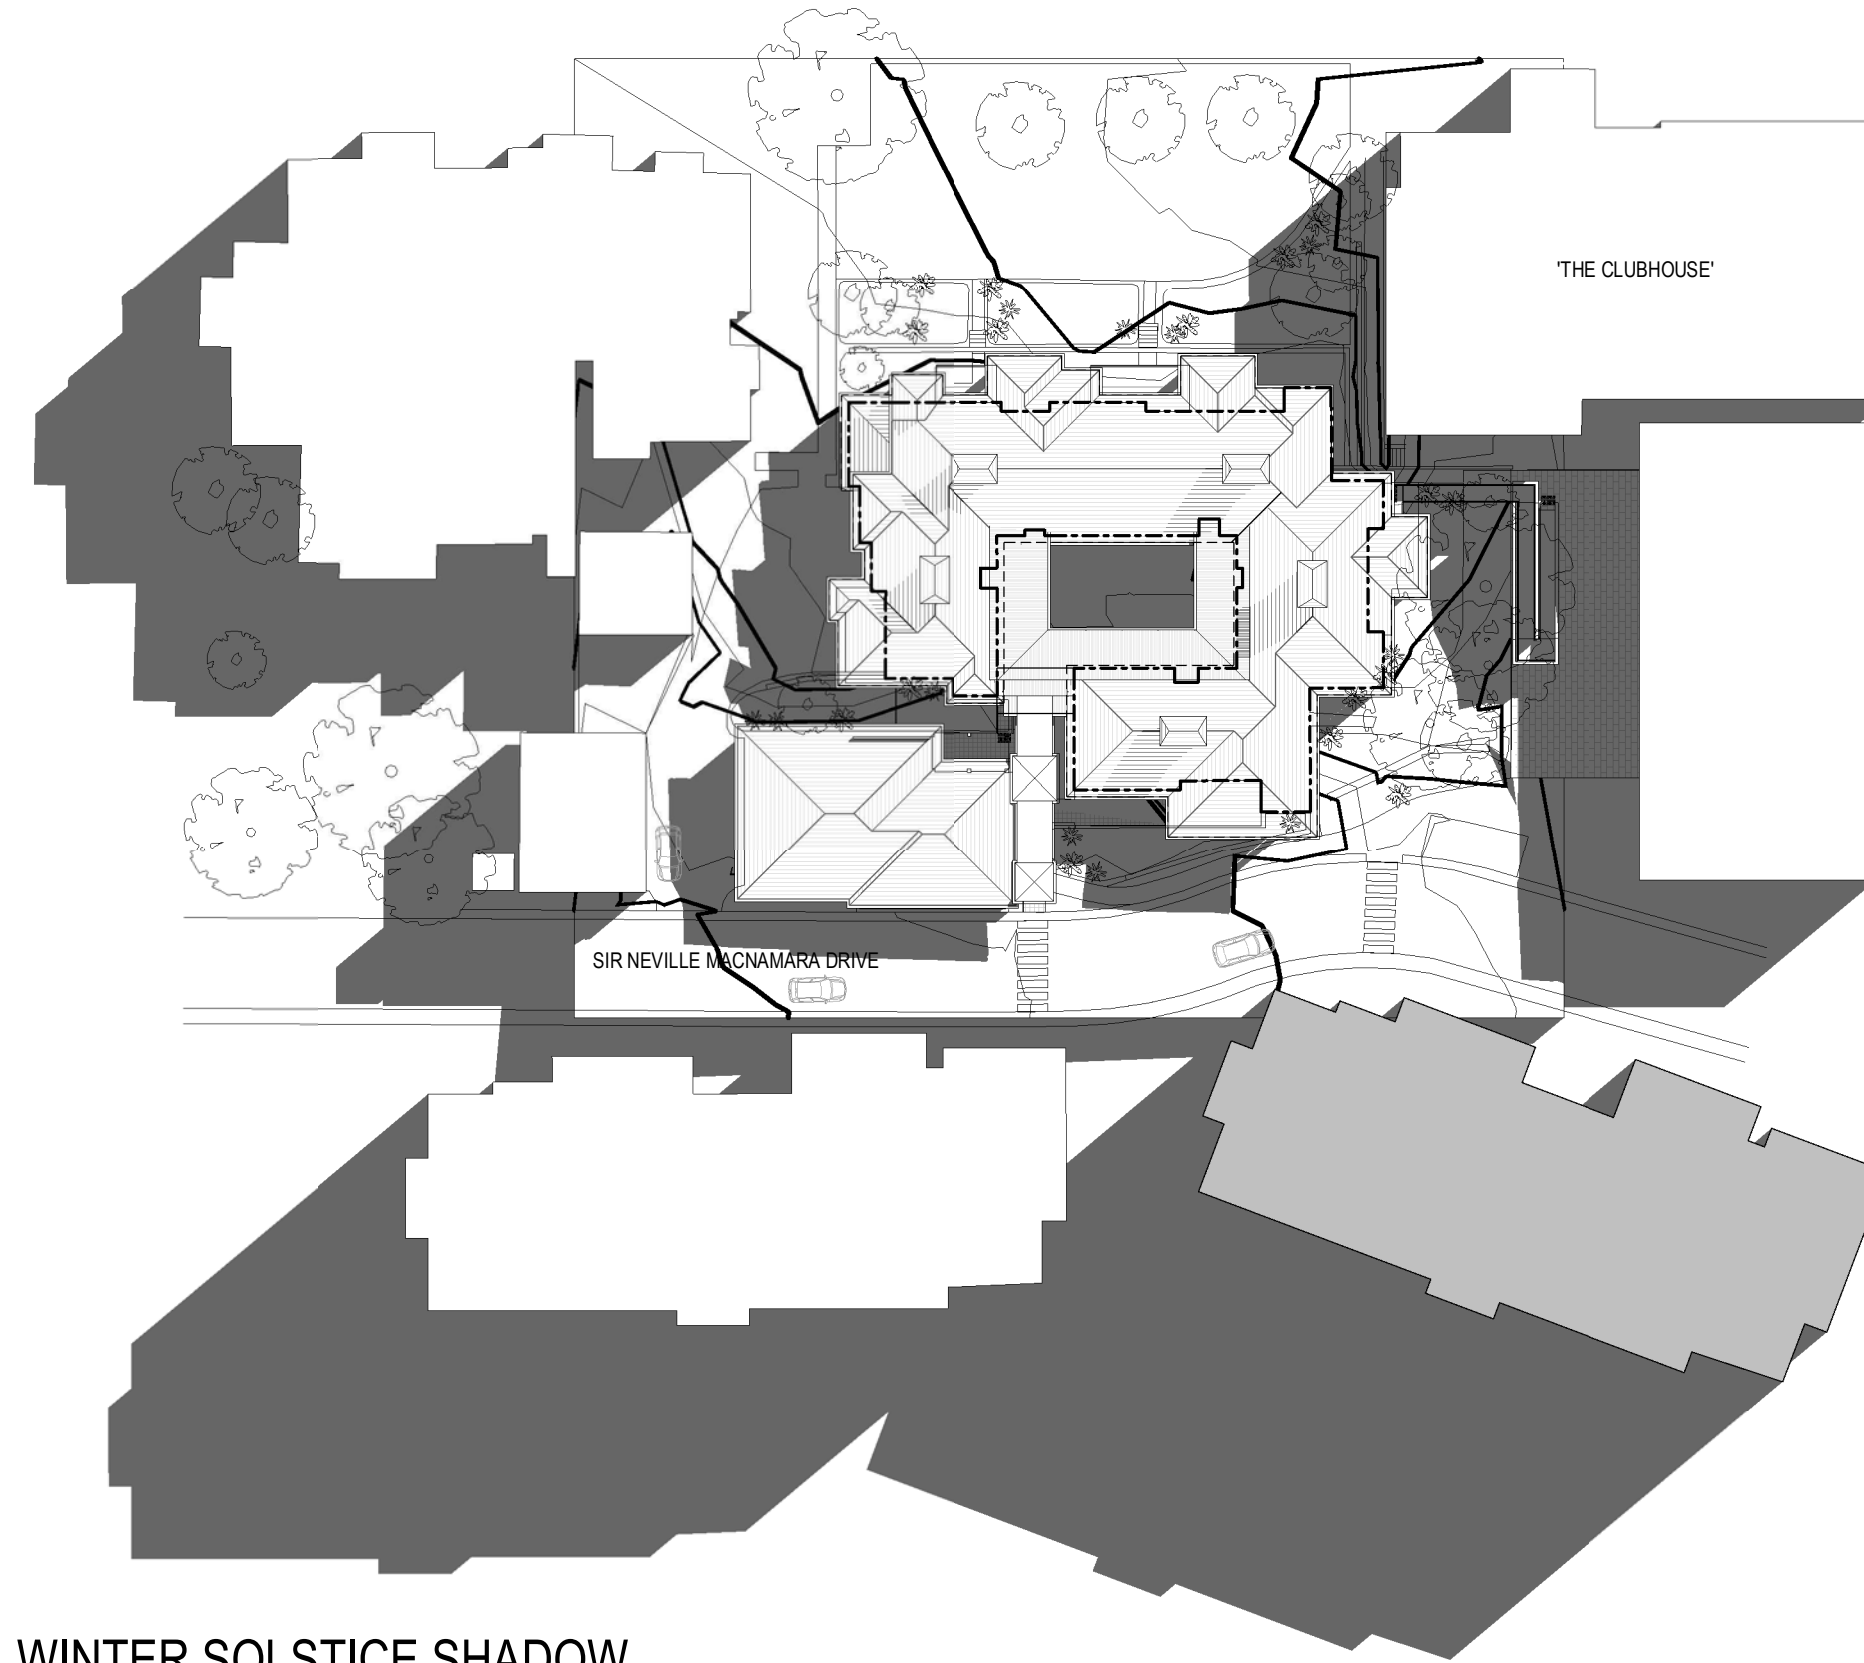

WINTER SOLSTICE SHADOW
STUDY 2PM



WINTER SOLSTICE SHADOW
STUDY 3PM

DEVELOPMENT APPLICATION

Revisions / A 22.11.2024 DA ISSUE

SM

Project / LDK The Landings

Drawing / Shadows Analysis -
Winter Solstice

Project No / 224074

Author / SV

Scale: @ A1 / 1 : 500


Drawing No. / DA05.04

A


Note:
All new construction to be in accordance with BAL 19
Bushfire Construction, as per AS3959:2009
"Construction of Buildings in Bushfire Prone Areas".

rothelowman

Brisbane, Gold Coast,
Melbourne, Perth, Sydney
www.rothelowman.com.au

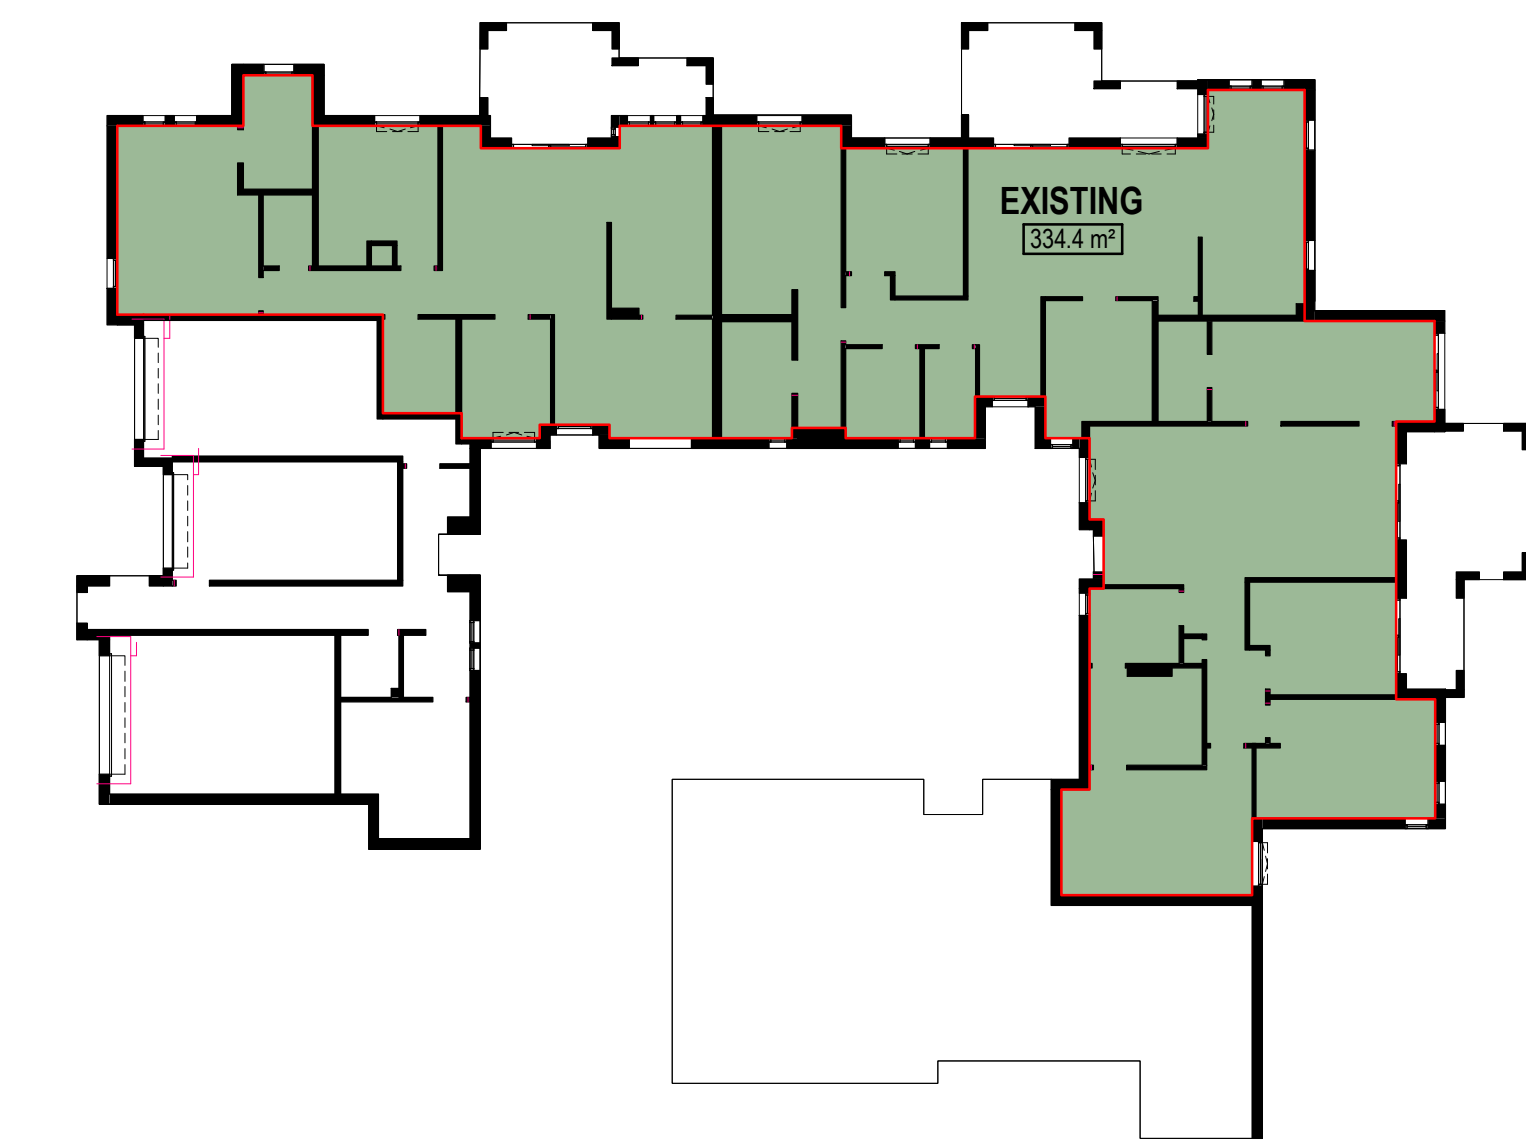

GROUND

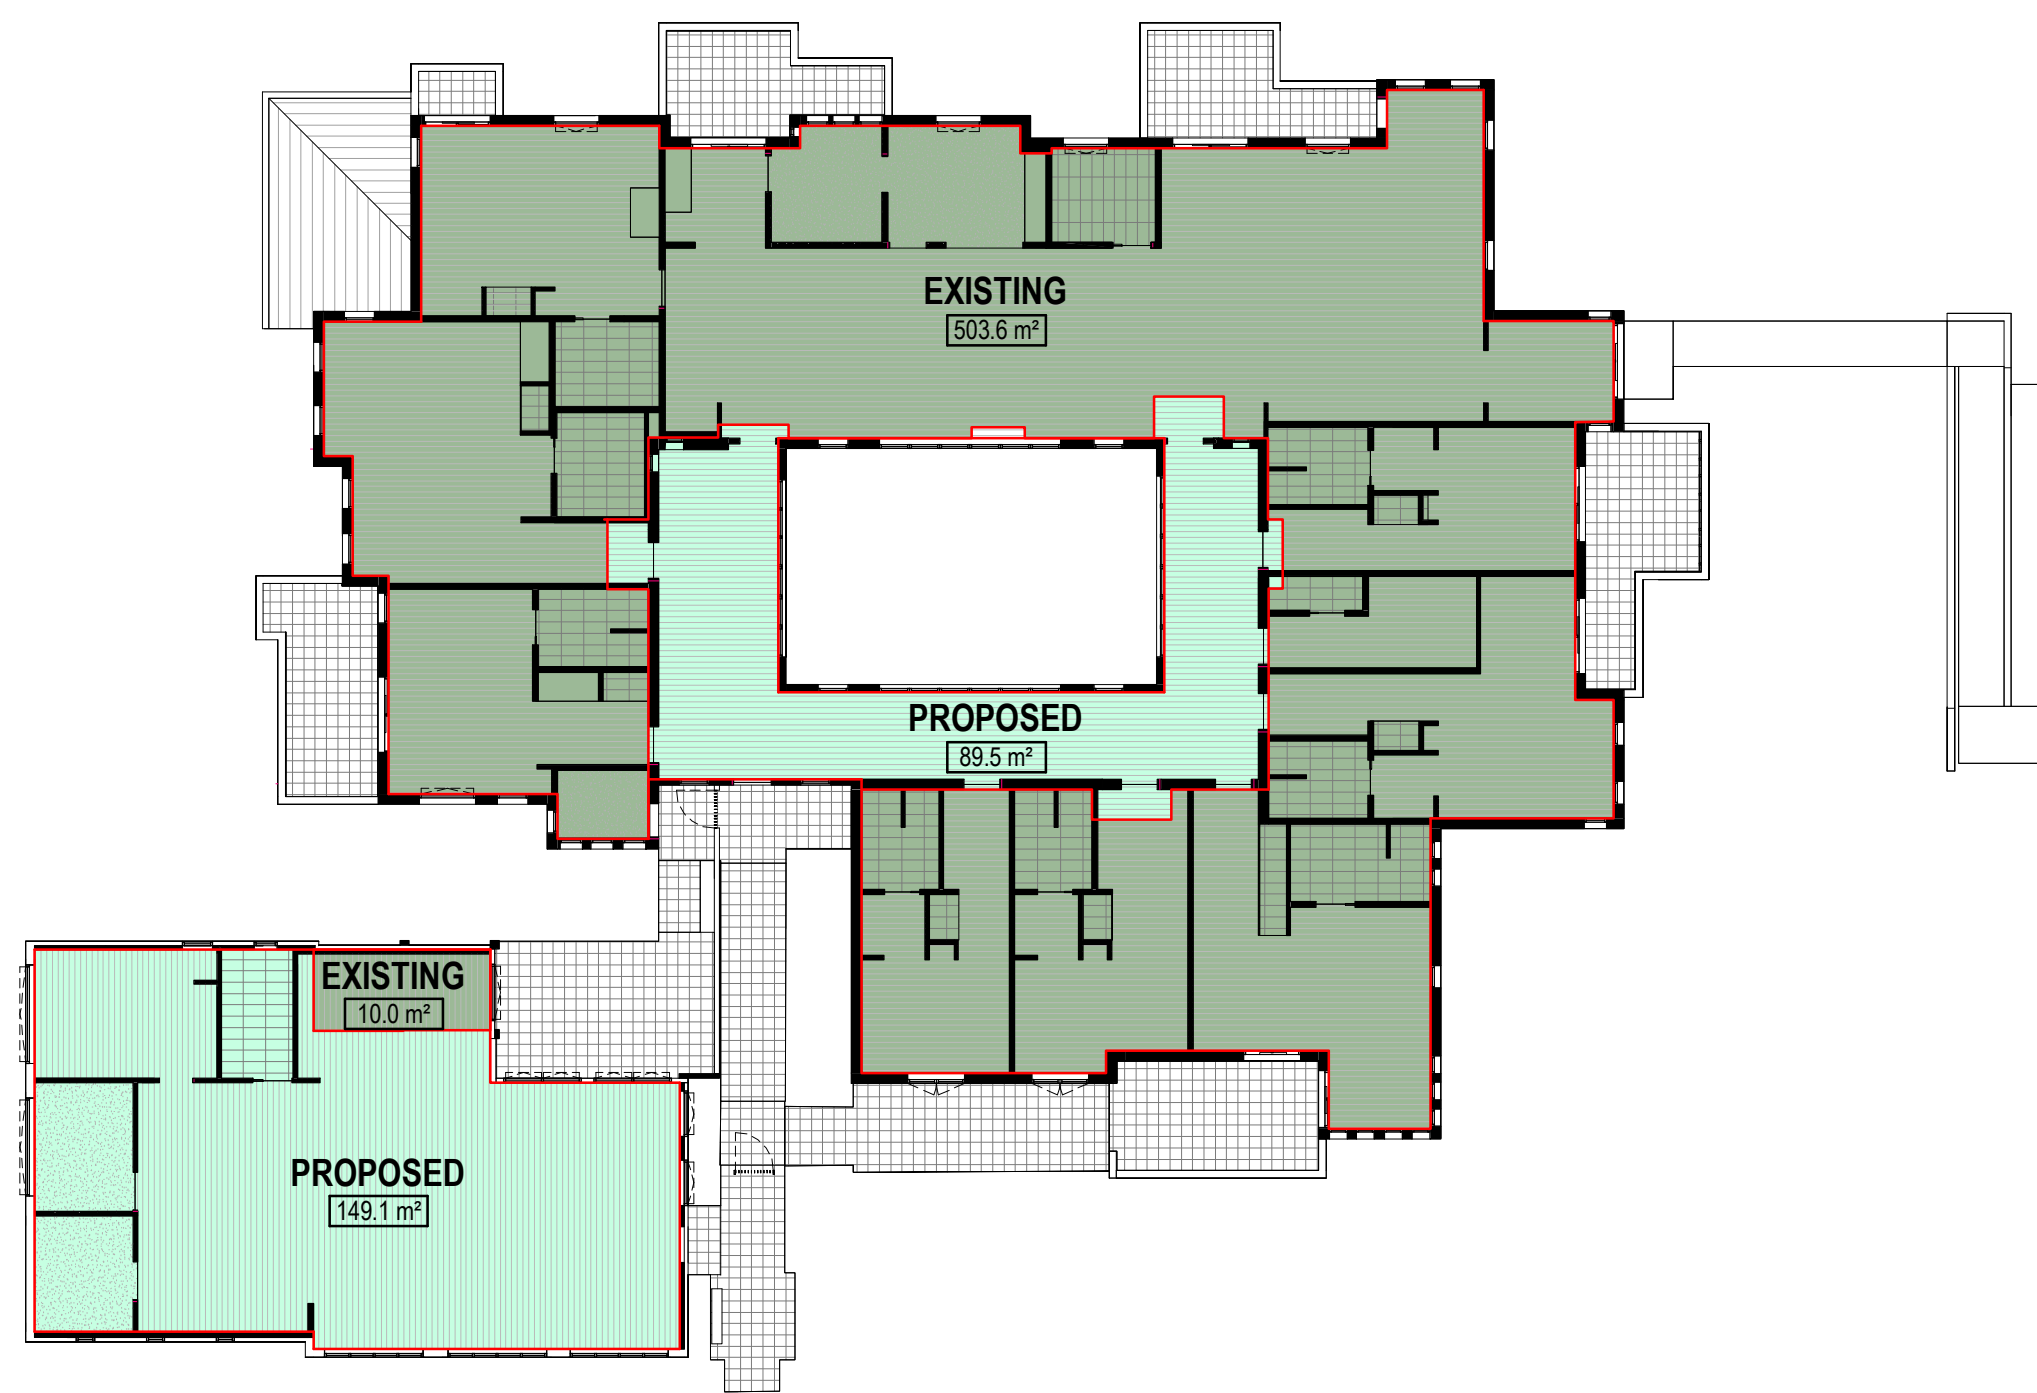

LVL 1 NEW

GFA Area Summary	
GFA	
EXISTING	
1361.7 m²	
PROPOSED ADDITIONAL GFA	
238.6 m²	
1600.3 m²	

DEVELOPMENT APPLICATION

Revisions / A 22.11.2024 DA ISSUE SM

Project / LDK The Landings

Drawing / GFA Areas

Project No / 224074 Author / SV

Scale: @ A1 / 1 : 200

Drawing No. / DA06.20



rothelowman

Brisbane, Gold Coast,
Melbourne, Perth, Sydney
www.rothelowman.com.au

Note:
All new construction to be in accordance with BAL 19
Bushfire Construction, as per AS3959:2009
"Construction of Buildings in Bushfire Prone Areas".

440 Bobbin Head Road
North Turramurra, NSW, 2074

Disclaimer: Rothe Lowman Property Pty. Ltd. retains all common law, statutory law and other rights including copyright and intellectual property rights in respect of this document. The recipient indemnifies Rothe Lowman Property Pty. Ltd. against all claims resulting from use of this document for any purpose other than its intended use, unauthorized changes or reuse of the document on other projects without the permission of Rothe Lowman Property Pty. Ltd. Under no circumstance shall transfer of this document be deemed a sale or constitute a transfer of the license to use this document. ABN 76 005 783 997