




2 **Ground Floor**
1 : 250



1 **Basement 3**
1 : 250

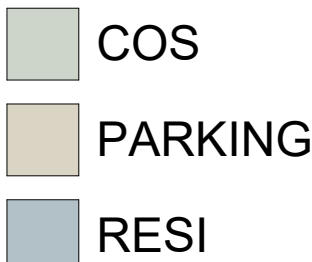

3 Level 1-3 (Typical)
1 : 250

Grand total: 11

Grand total: 13

7 22/09/202

LINDFIELD ESTATE PTY LTD

RESIDENTIAL FLAT BUILDING DEVELOPMENT

STATUS

FOR APPROVAL

NOT FOR CONSTRUCTION


DRAWING TITLE

FSR Compliance


ITEM 1.13

AR 007


7

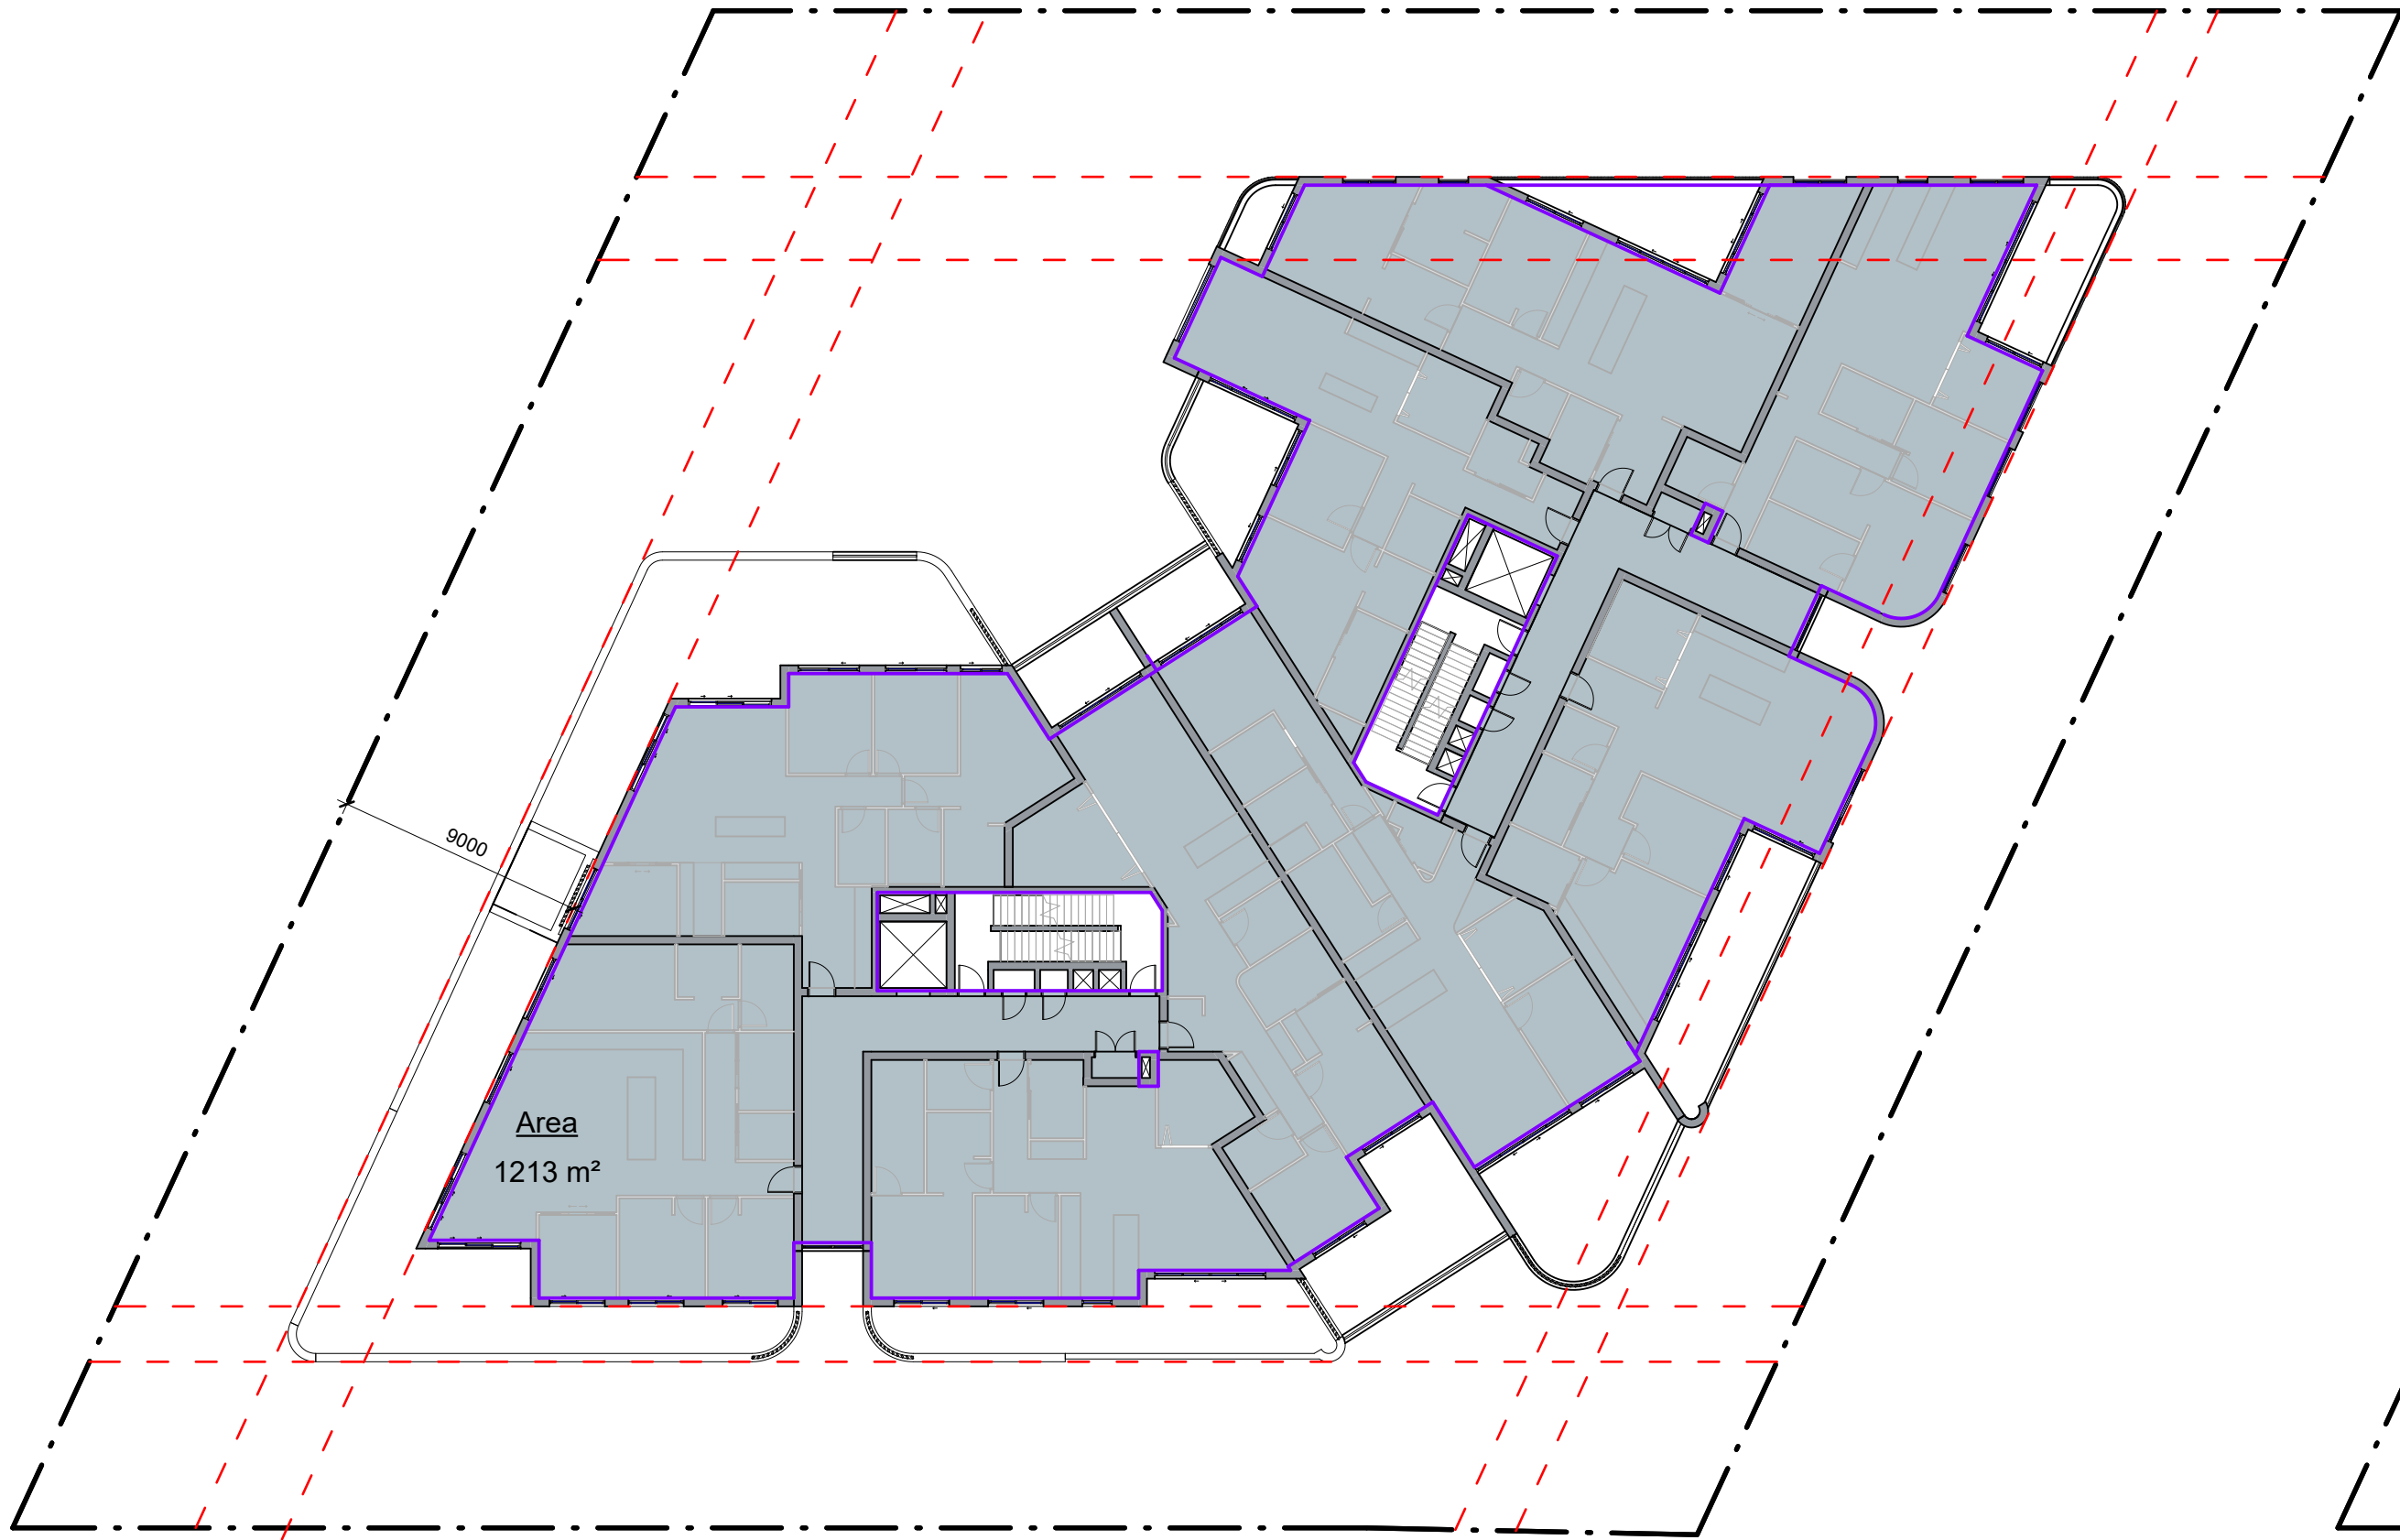

1 Level 4
1 : 250

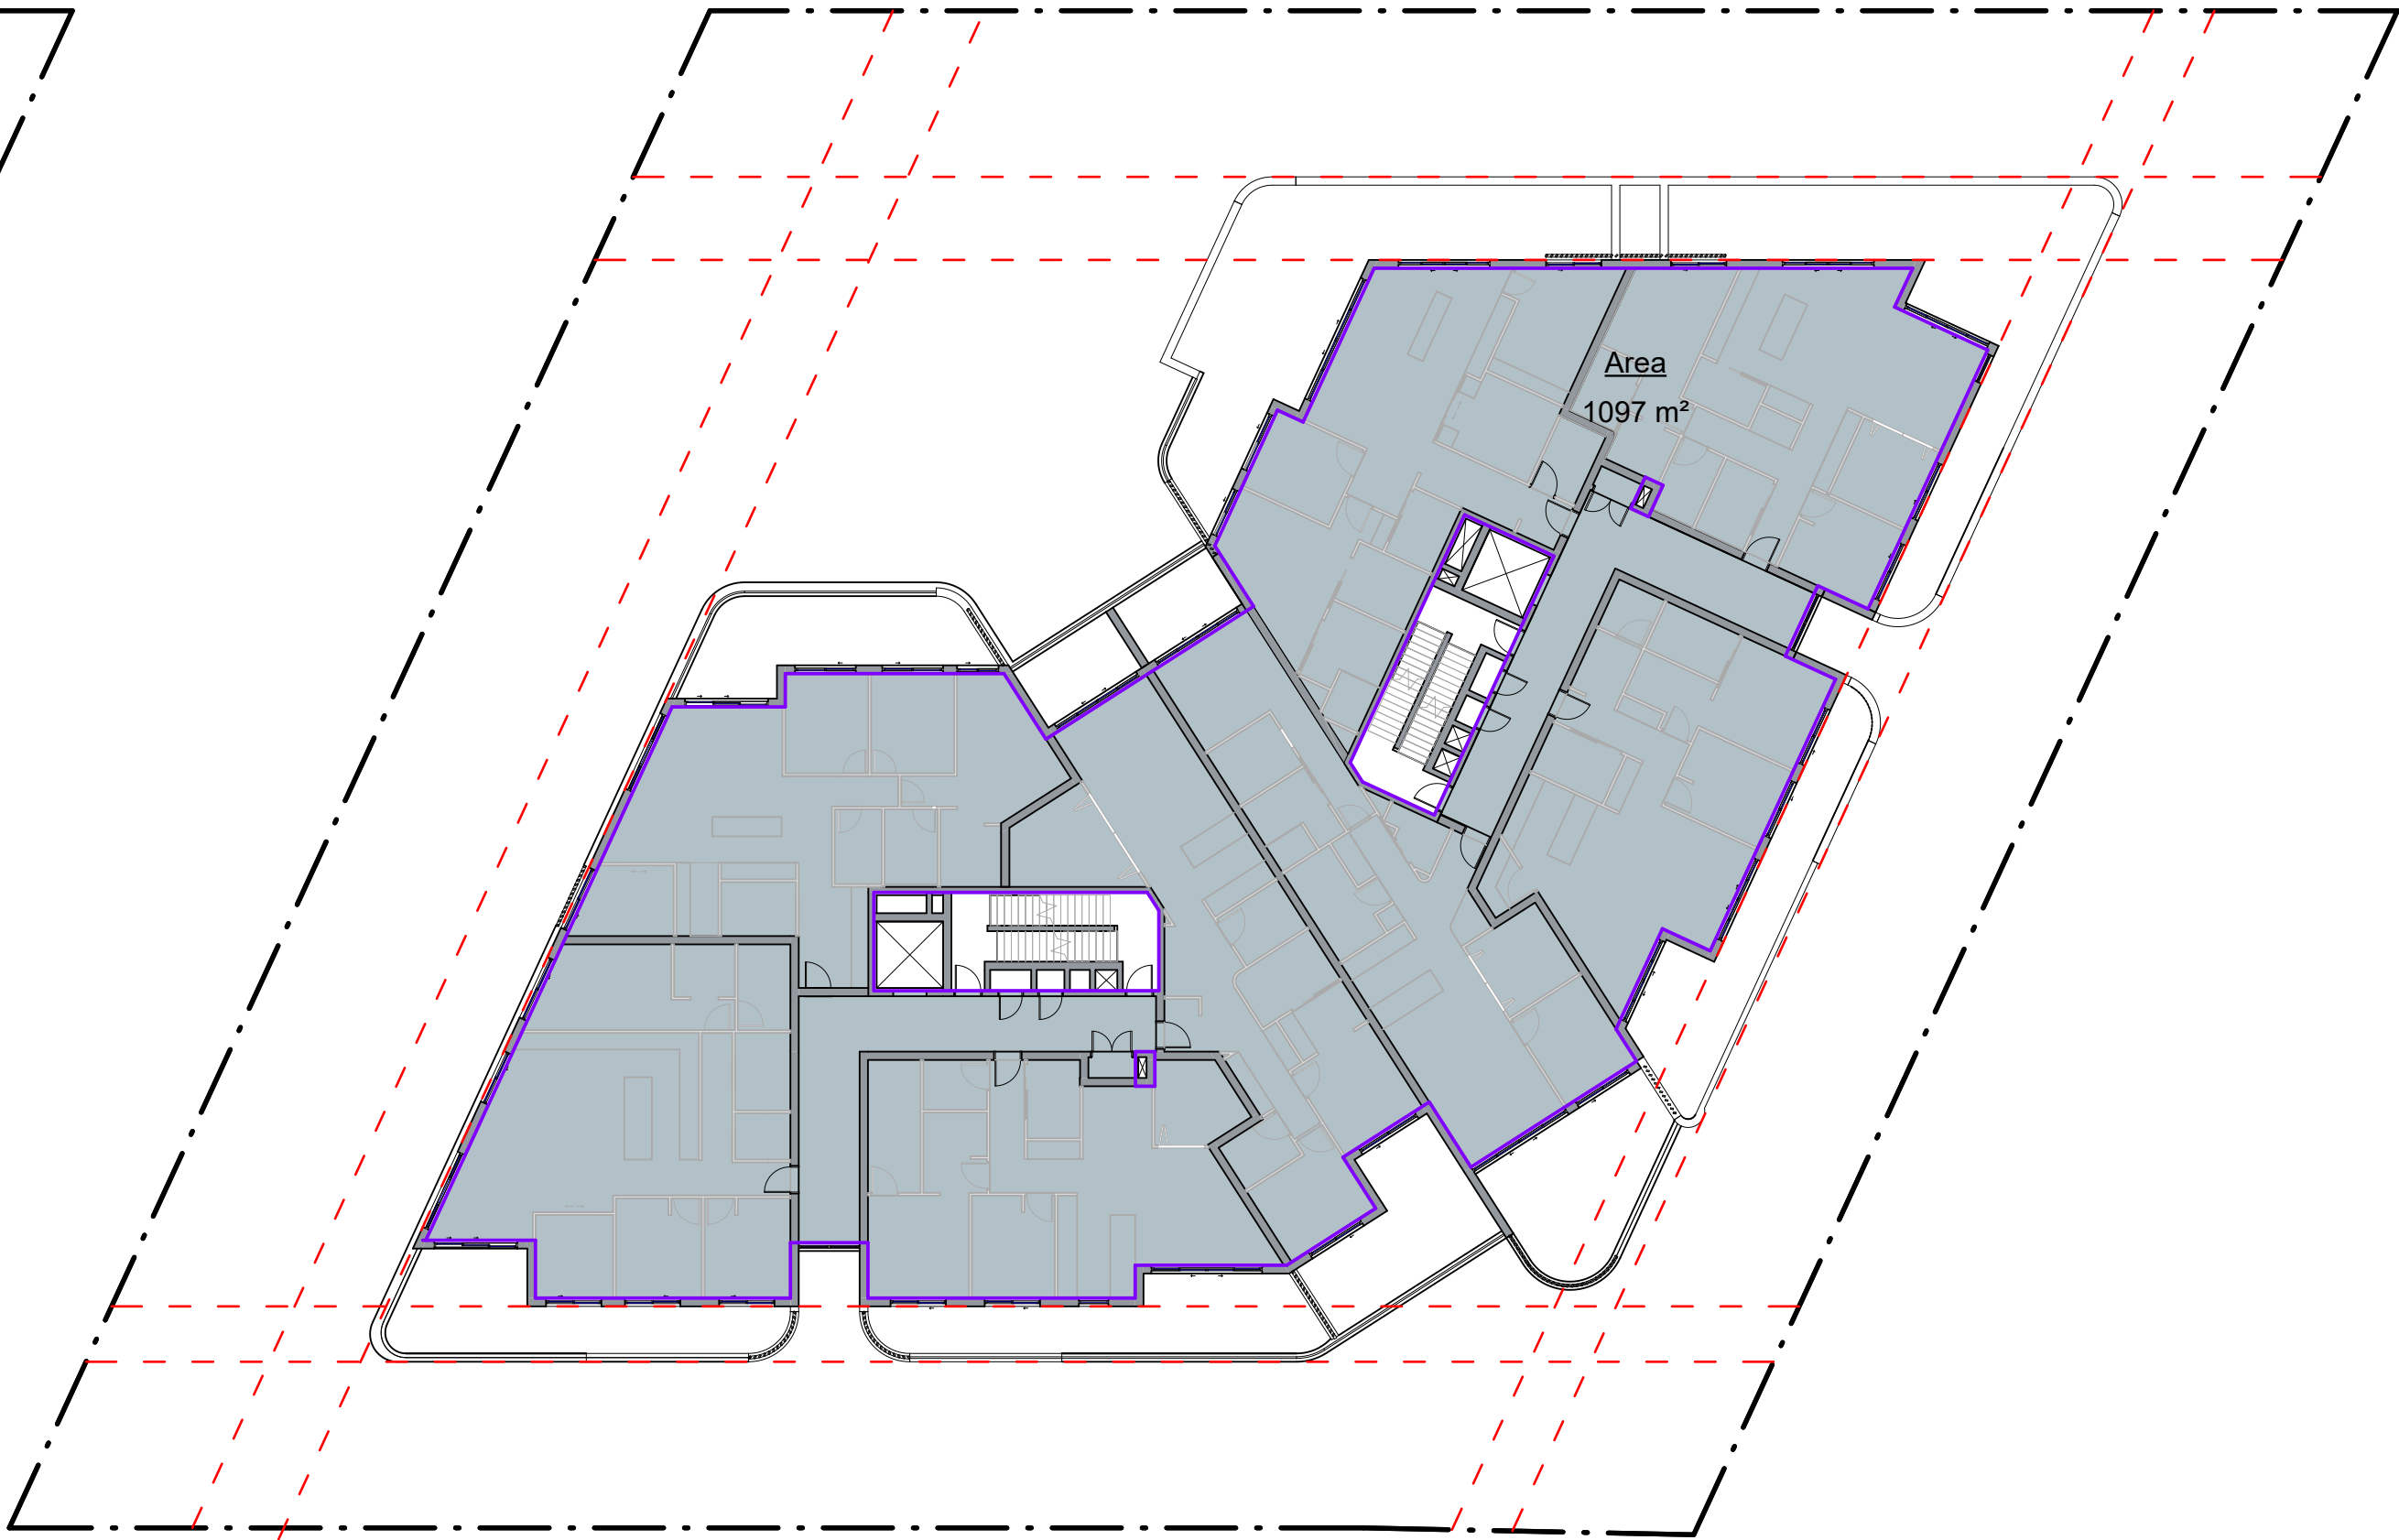

2 Level 5-6 (Typical)
1 : 250

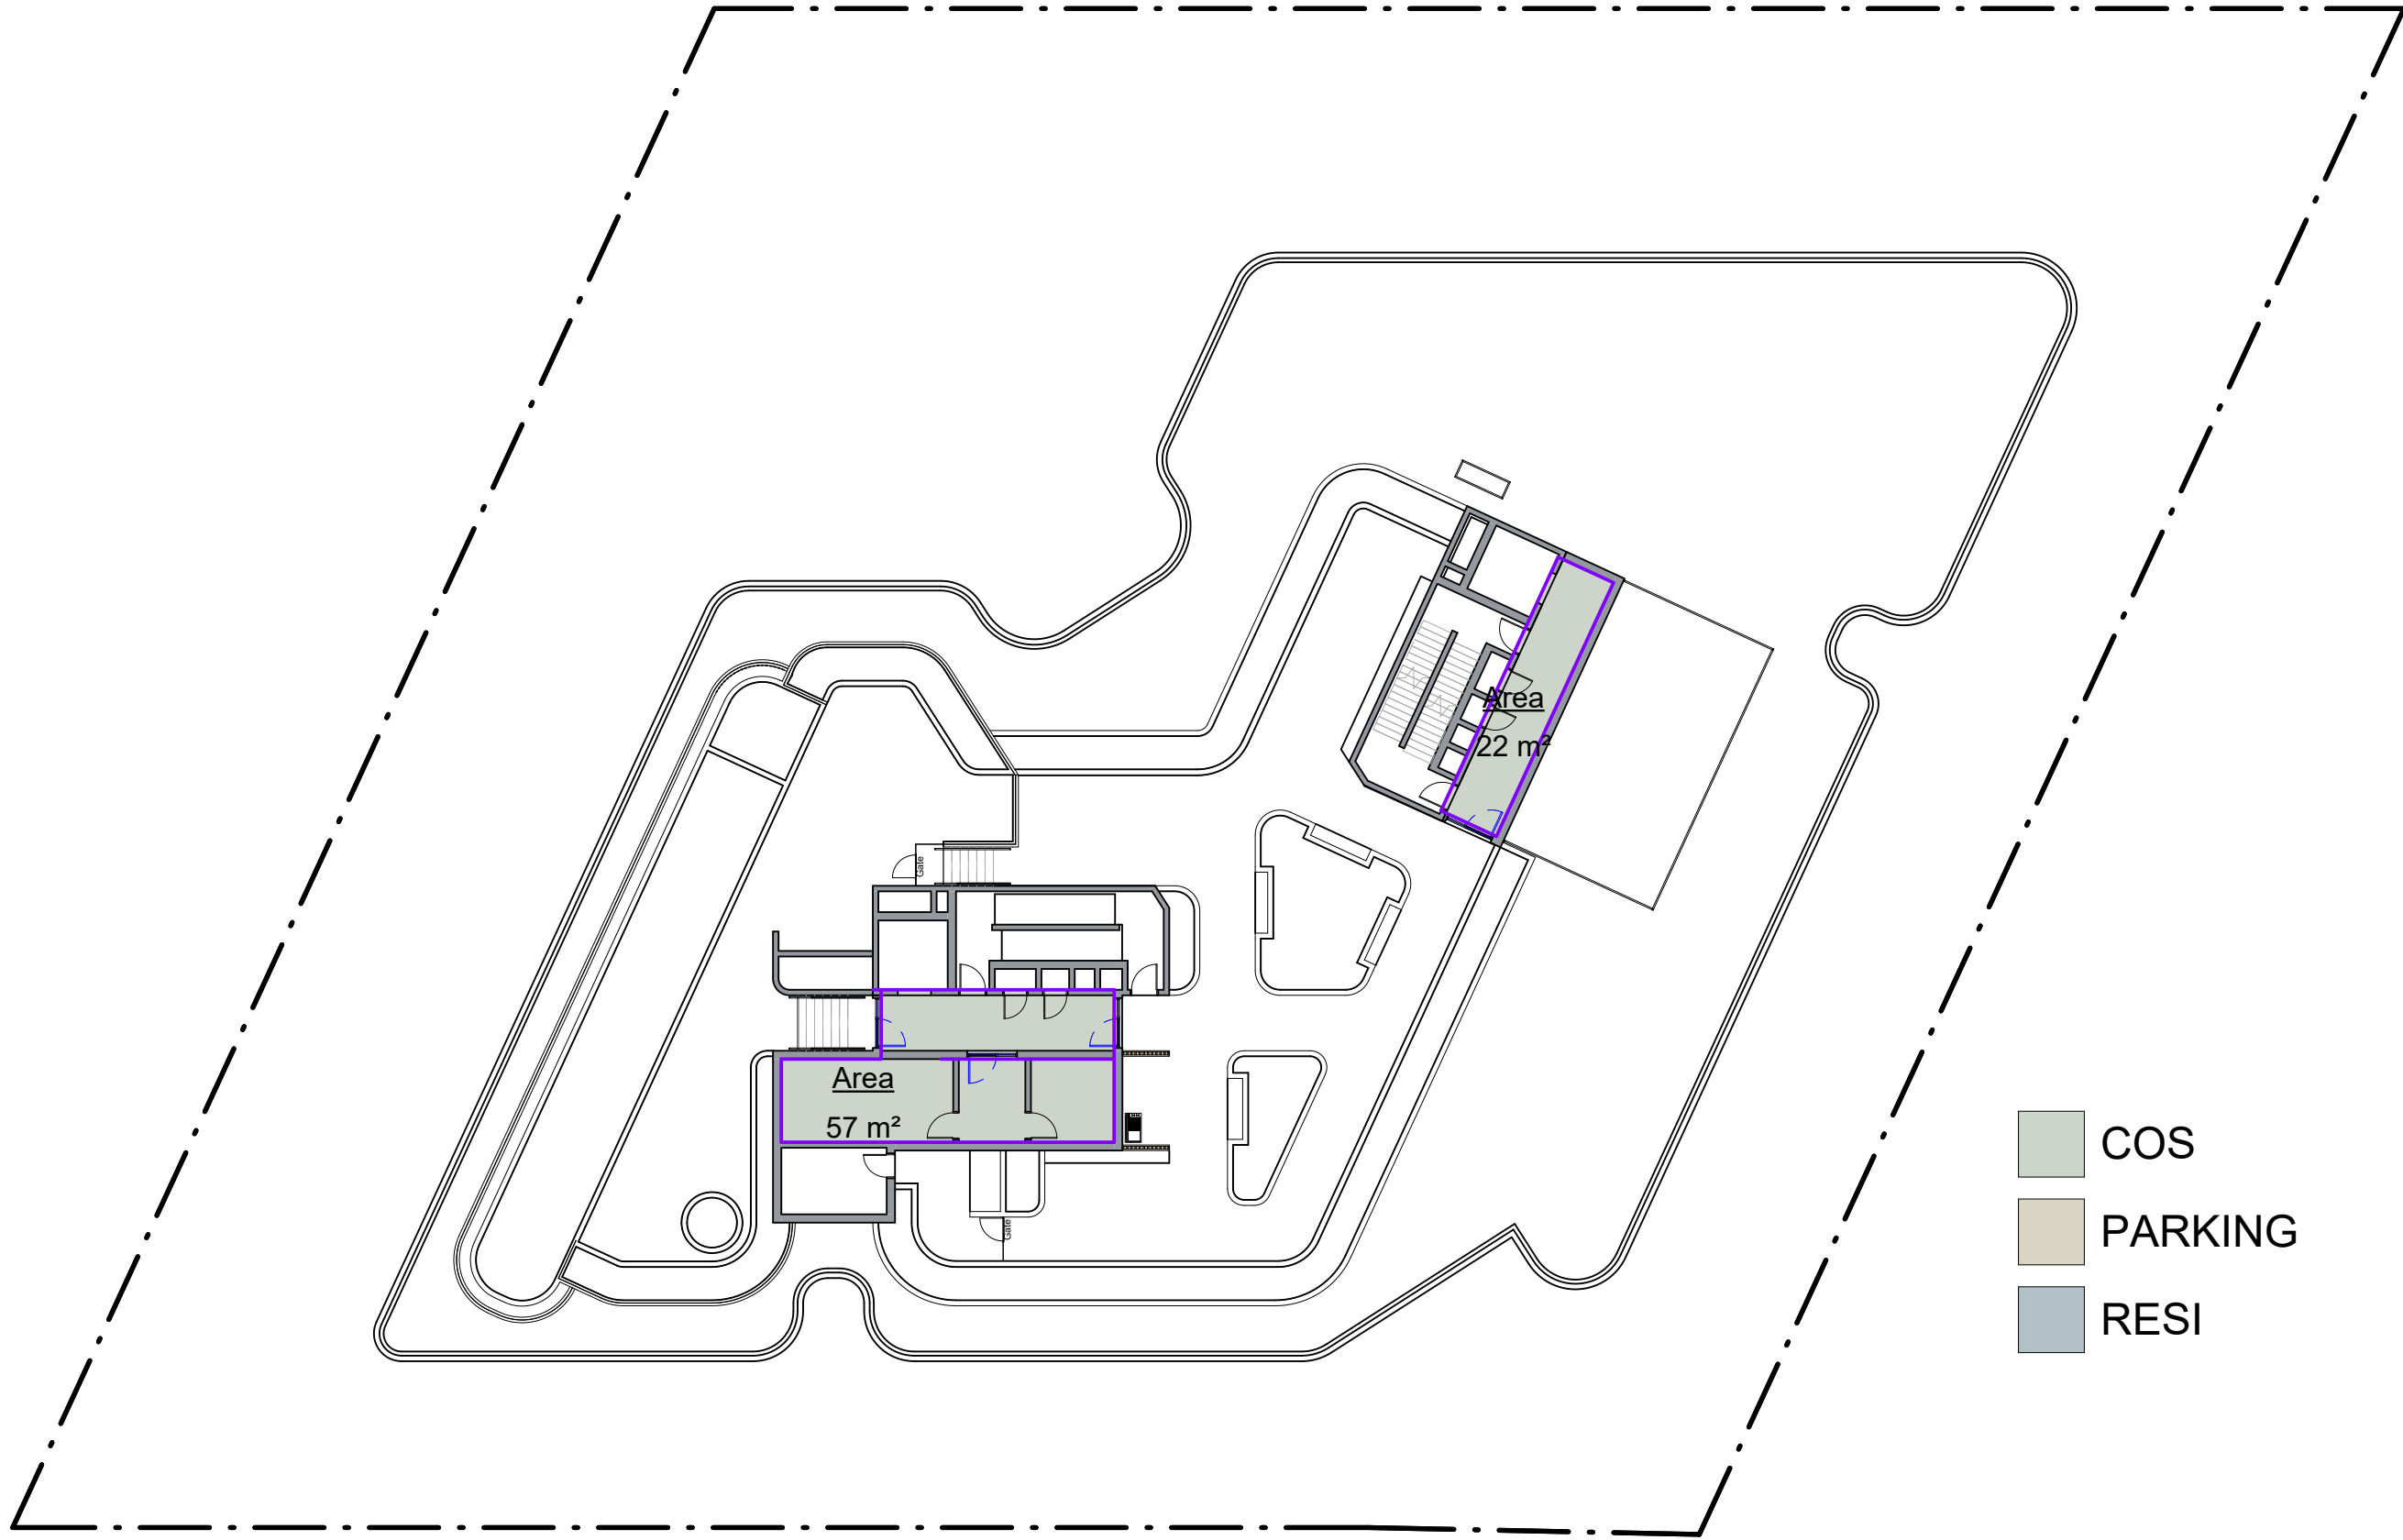

3 Level 7-8 (Typical)
1 : 250

Residential Area Schedule			
Site Area	Level	Area	FSR to 1
3340	Ground Floor	884.95 m ²	0.26
		884.95 m ²	0.26
3340	Level 1	1323.15 m ²	0.40
		1323.15 m ²	0.40
3340	Level 2	1323.15 m ²	0.40
		1323.15 m ²	0.40
3340	Level 3	1323.15 m ²	0.40
		1323.15 m ²	0.40
3340	Level 4	1213.47 m ²	0.36
		1213.47 m ²	0.36
3340	Level 5	1097.10 m ²	0.33
		1097.10 m ²	0.33
3340	Level 6	1097.10 m ²	0.33
		1097.10 m ²	0.33
3340	Roof Terrace	79.17 m ²	0.02
		79.17 m ²	0.02
Grand total: 11		8341.24 m ²	2.50

Basement Area Schedule (Clause 4.6)			
Site Area	Level	Area	FSR to 1
3340	Basement 3	291.83 m ²	0.09
		291.83 m ²	0.09
3340	Ground Floor	884.95 m ²	0.26
		884.95 m ²	0.26
3340	Level 1	1323.15 m ²	0.40
		1323.15 m ²	0.40
3340	Level 2	1323.15 m ²	0.40
		1323.15 m ²	0.40
3340	Level 3	1323.15 m ²	0.40
		1323.15 m ²	0.40
3340	Level 4	1213.47 m ²	0.36
		1213.47 m ²	0.36
3340	Level 5	1097.10 m ²	0.33
		1097.10 m ²	0.33
3340	Level 6	1097.10 m ²	0.33
		1097.10 m ²	0.33
3340	Roof Terrace	79.17 m ²	0.02
		79.17 m ²	0.02
Grand total: 13		8633.06 m ²	2.58

REVISION			
NO.	DATE	DESCRIPTION	BY
1	29/07/2025	COUNCIL RFI UPDATE	CG
2	13/08/2024	ISSUED FOR INFORMATION	CG
3	22/08/2025	ISSUED FOR REVIEW	MM
4	04/09/2025	ISSUED FOR INFORMATION	CG
5	12/09/2025	DRAFT DA SET	CG
6	22/09/2025	DEVELOPMENT APPLICATION	CG

CLIENT / APPLICANT

LINDFIELD ESTATE PTY LTD

PROJECT DESCRIPTION

RESIDENTIAL FLAT BUILDING DEVELOPMENT

PROJECT ADDRESS

17 (LOT 1 DP 973520), 19 (LOT 1 DP 972422), 21 (LOT 1 DP 972554)
SHIRLEY ROAD, ROSEVILLE NSW 2069

STATUS

FOR APPROVAL

NOT FOR CONSTRUCTION

DRAWING TITLE

FSR Compliance


DATE	DRAWN BY	APPROVED BY	TRUE NORTH
22/09/2025	CG	MM	
SCALE	SHEET SIZE	PROJECT NO.	
1 : 250	A1	2503	
DRAWING NO.			REVISION NO.

AR 007A


6

MX ARCHITECTS
1 Mary Street, Melrose Park, NSW 2114
t: 615 24 335 697
e: maxine@mxdesigns.com.au
Nominated Architect - Maxine Mouawad
NSW Registration No. 10860




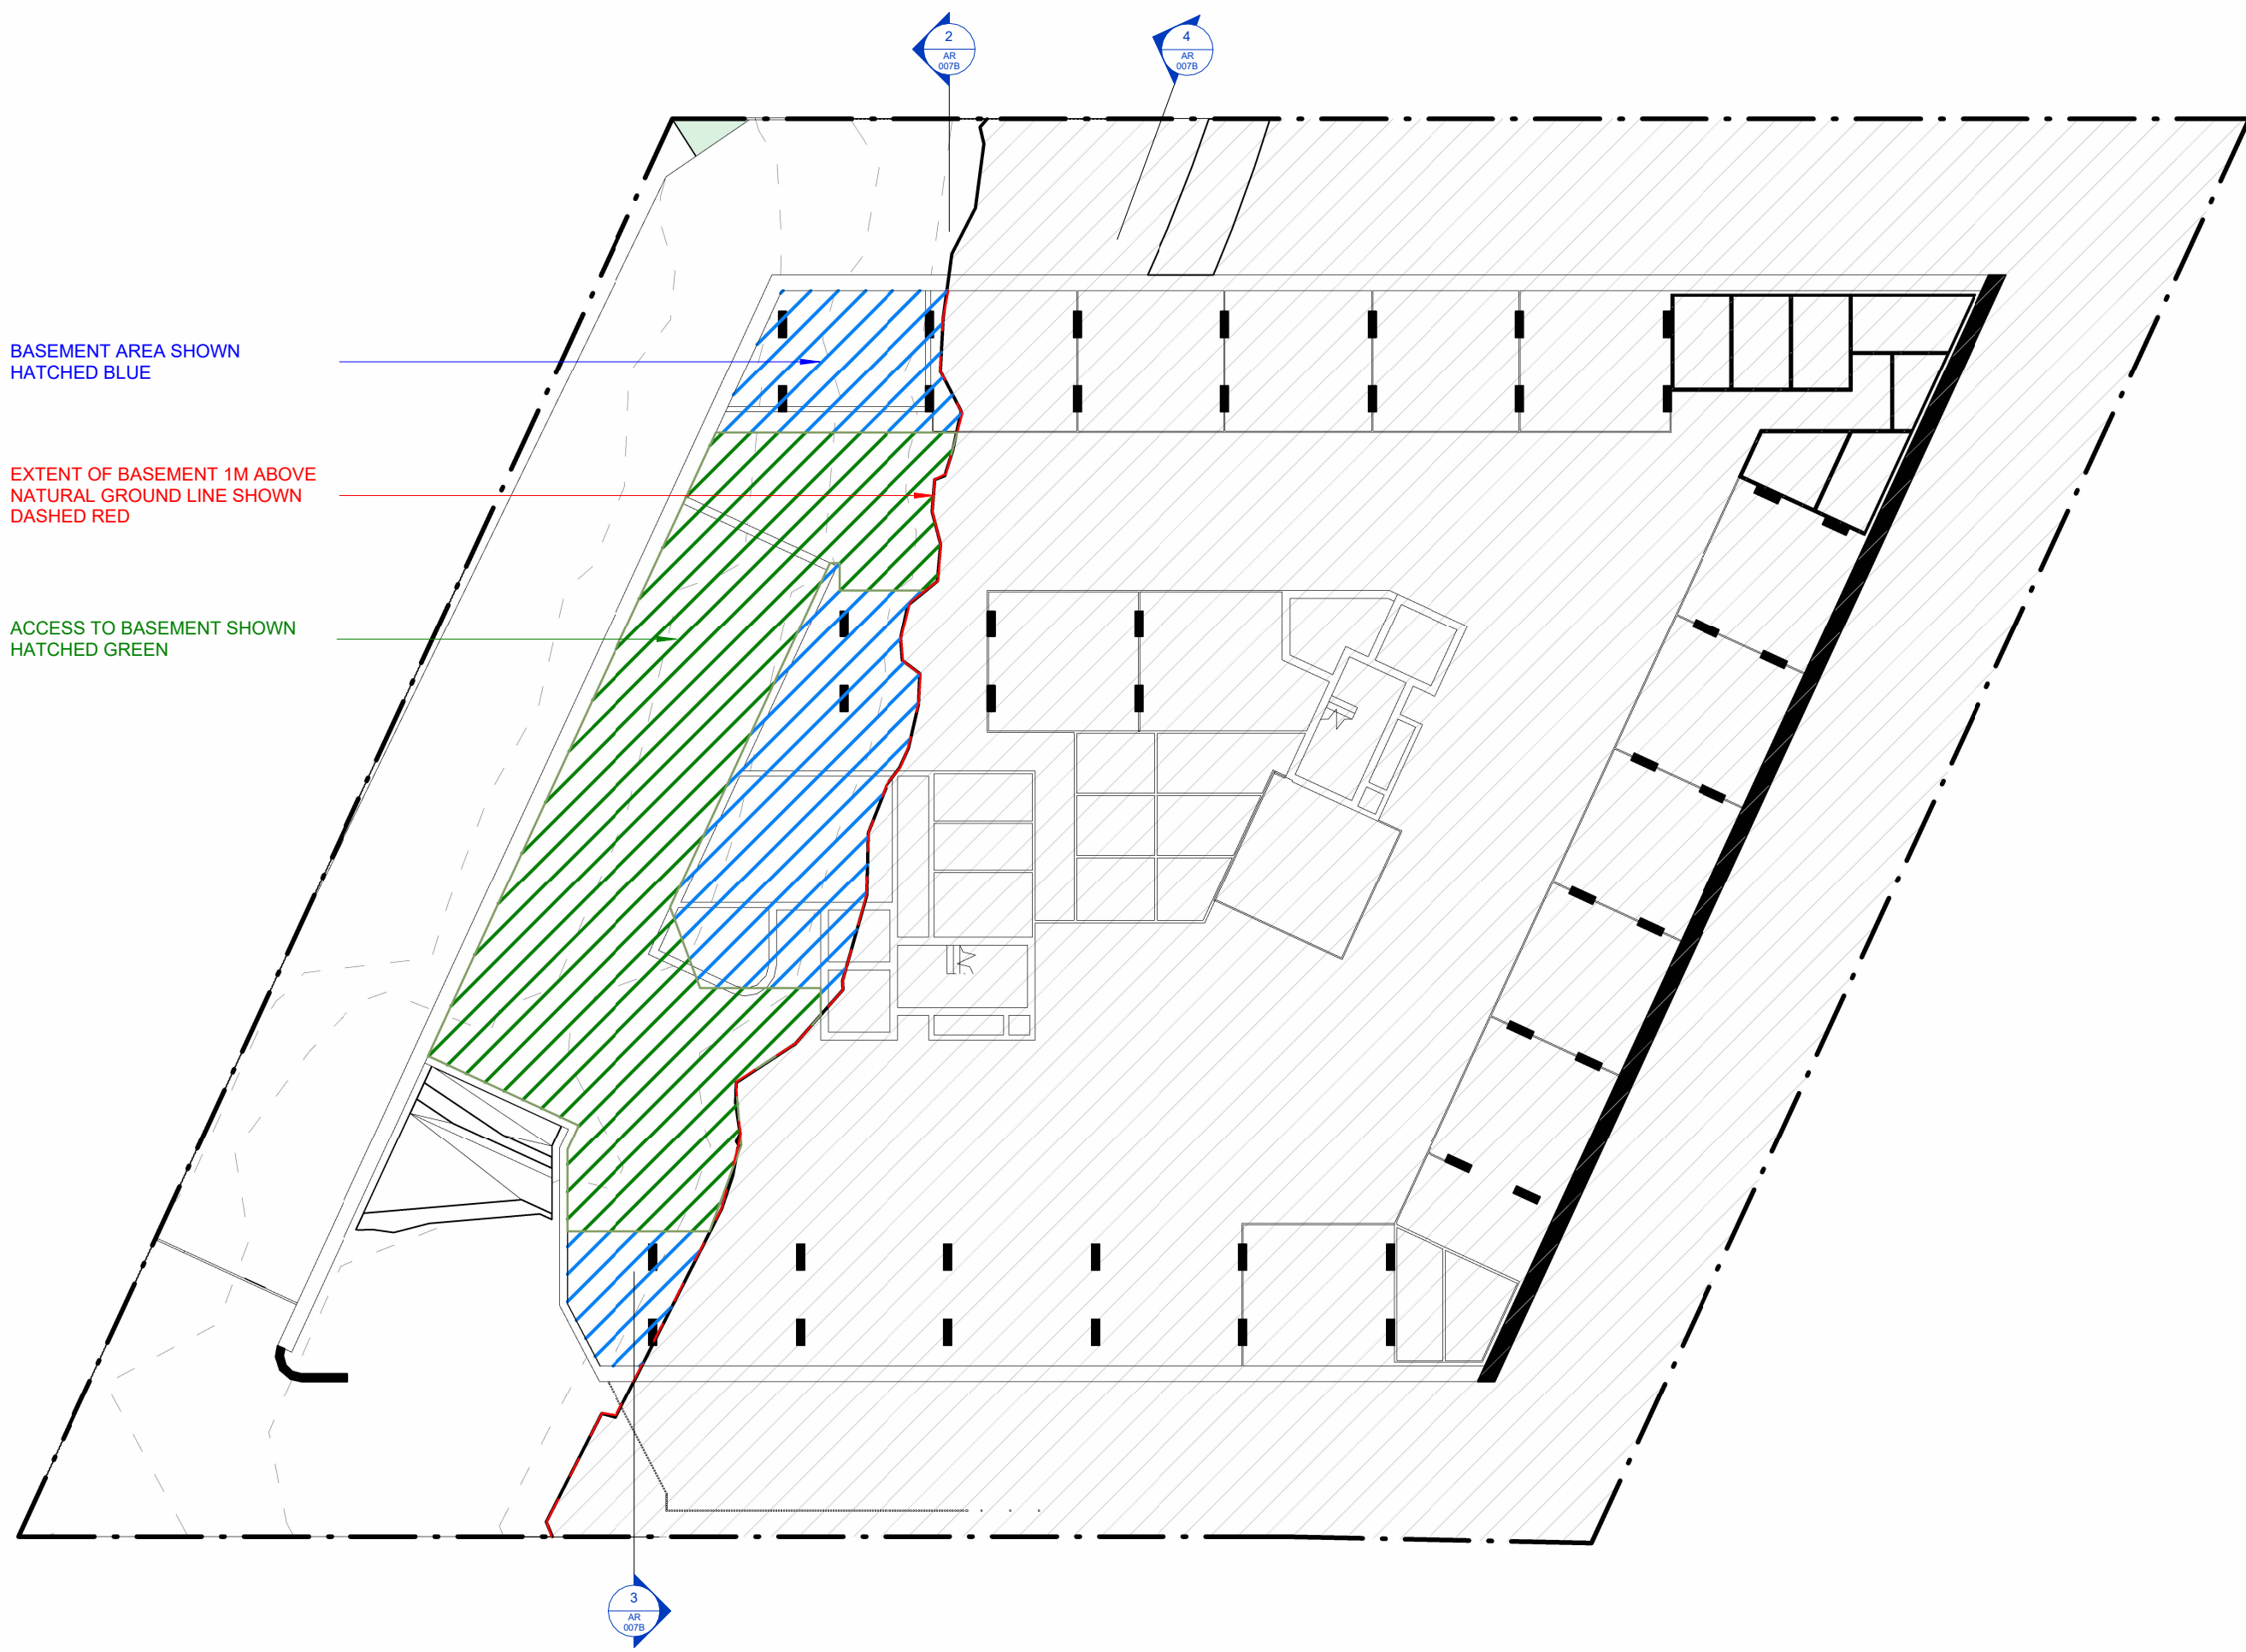

1 Basement Concept Plan
1 : 250

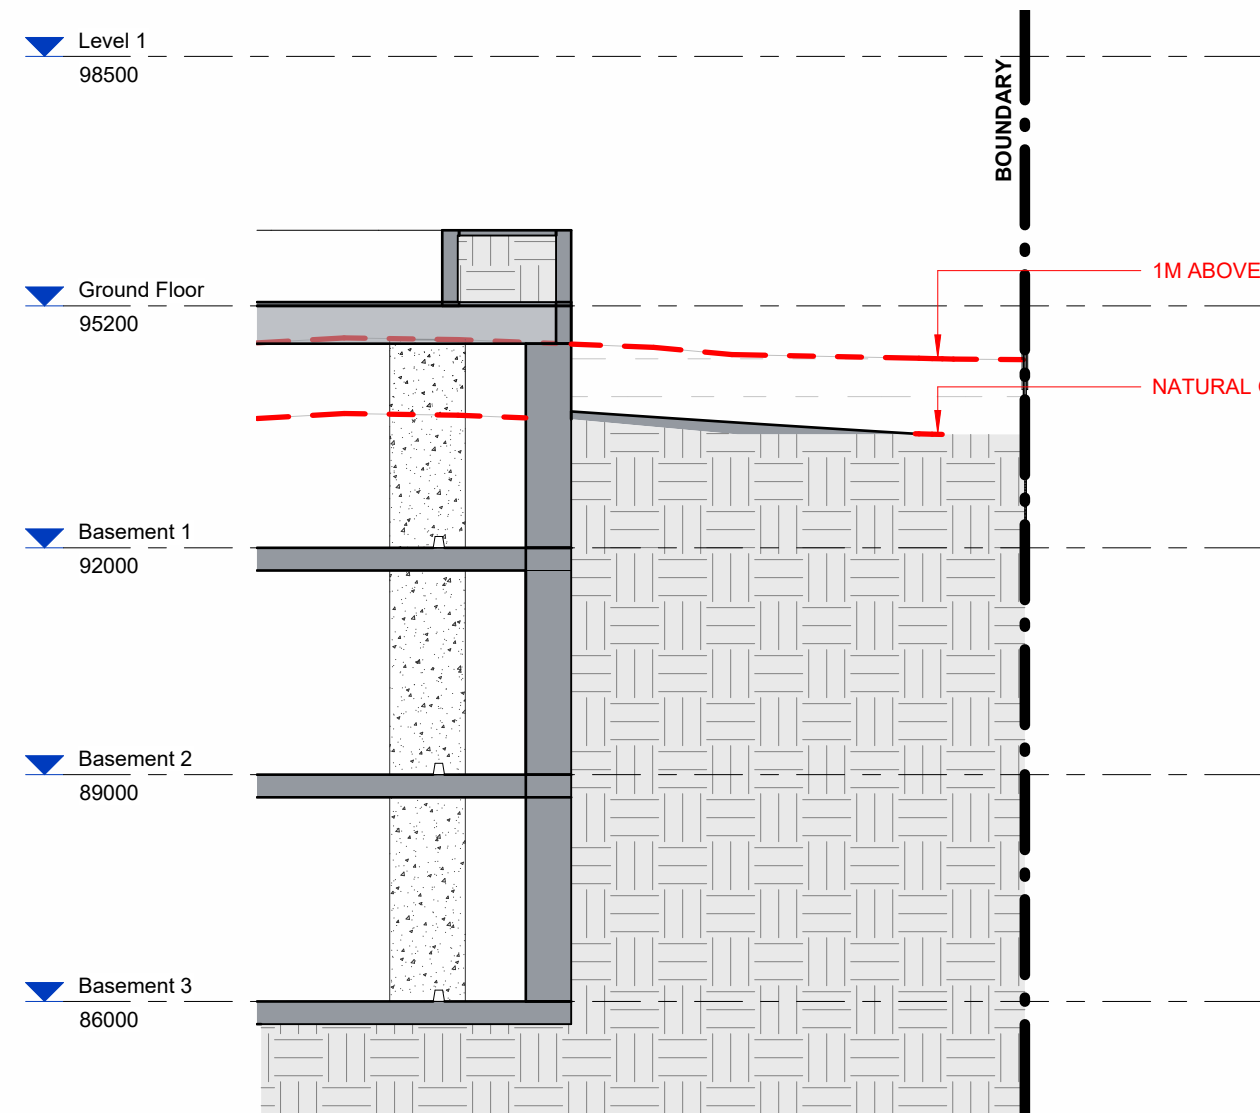

2 Basement Section West - NGL + 1m Height
1 : 100

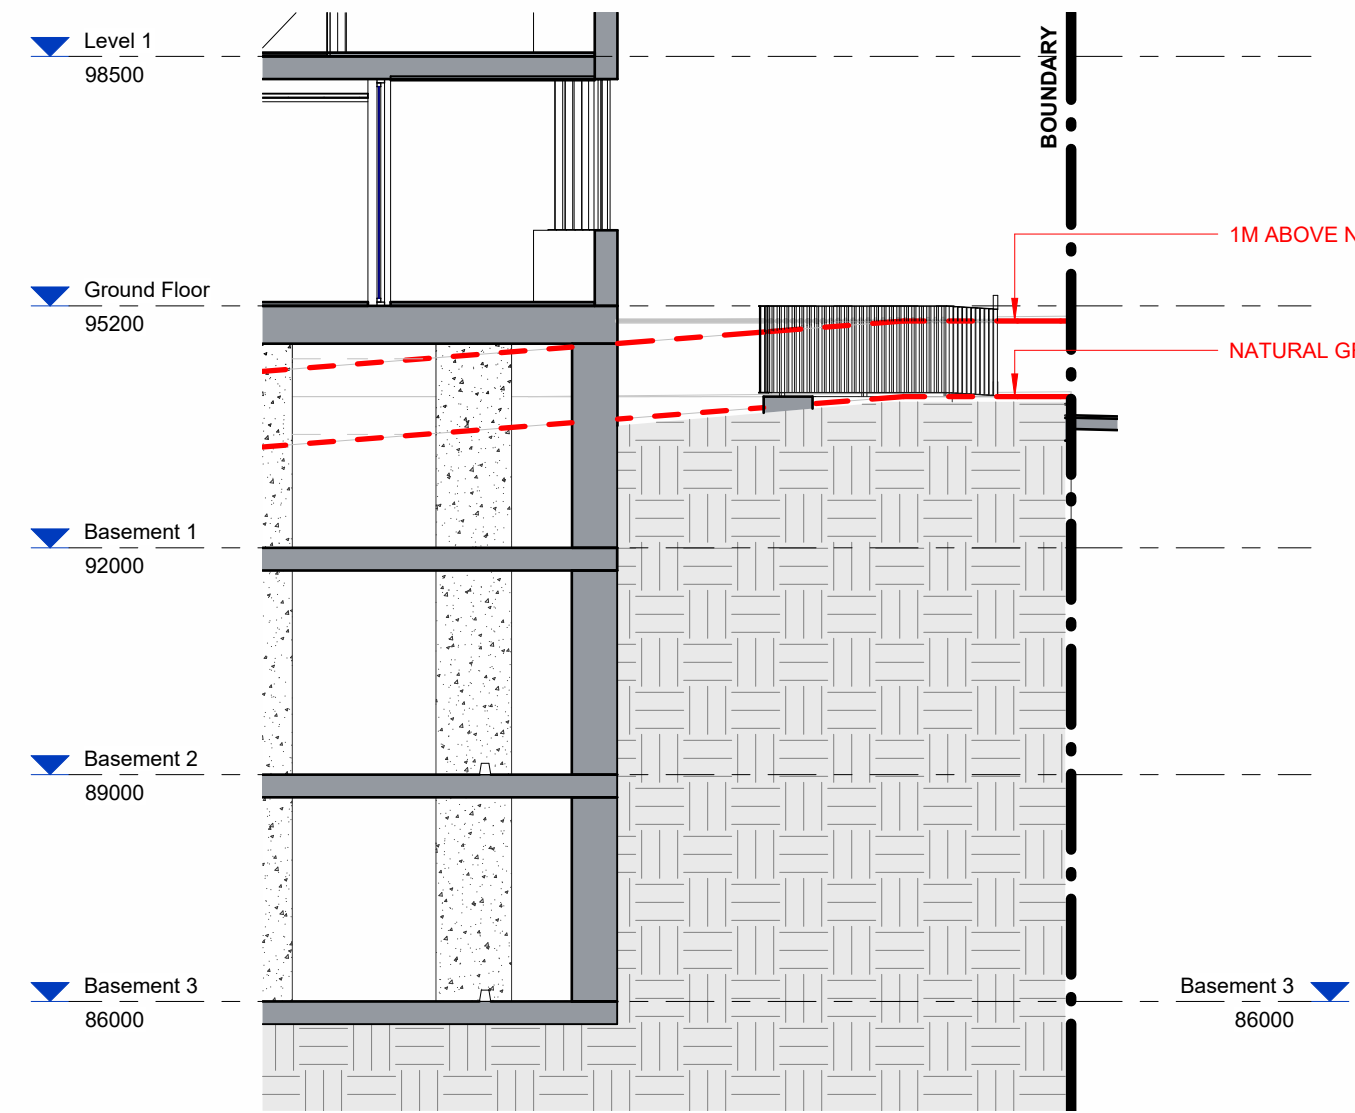

3 Basement Section South - NGL + 1m Height
1 : 100

REVISION			
NO.	DATE	DESCRIPTION	BY
1	08/08/2024	ISSUED FOR INFORMATION	MM
2	12/09/2025	DRAFT DA SET	CG
3	22/09/2025	DEVELOPMENT APPLICATION	CG

CLIENT / APPLICANT

LINDFIELD ESTATE PTY LTD

PROJECT DESCRIPTION

RESIDENTIAL FLAT BUILDING
DEVELOPMENT

PROJECT ADDRESS

17 (LOT 1 DP 973520), 19 (LOT 1 DP 972422), 21 (LOT 1 DP 972554)
SHIRLEY ROAD, ROSEVILLE NSW 2069

STATUS

FOR APPROVAL

NOT FOR CONSTRUCTION

DRAWING TITLE


Basement 1m Height Above NGL

DATE	DRAWN BY	APPROVED BY	TRUE NORTH
22/09/2025	Author	Approver	
SCALE	SHEET SIZE	PROJECT NO.	
As Indicated	A1	2503	
DRAWING NO.			REVISION NO.


AR 007B

3


4 Basement Long Section - NGL + 1m Height
1 : 100

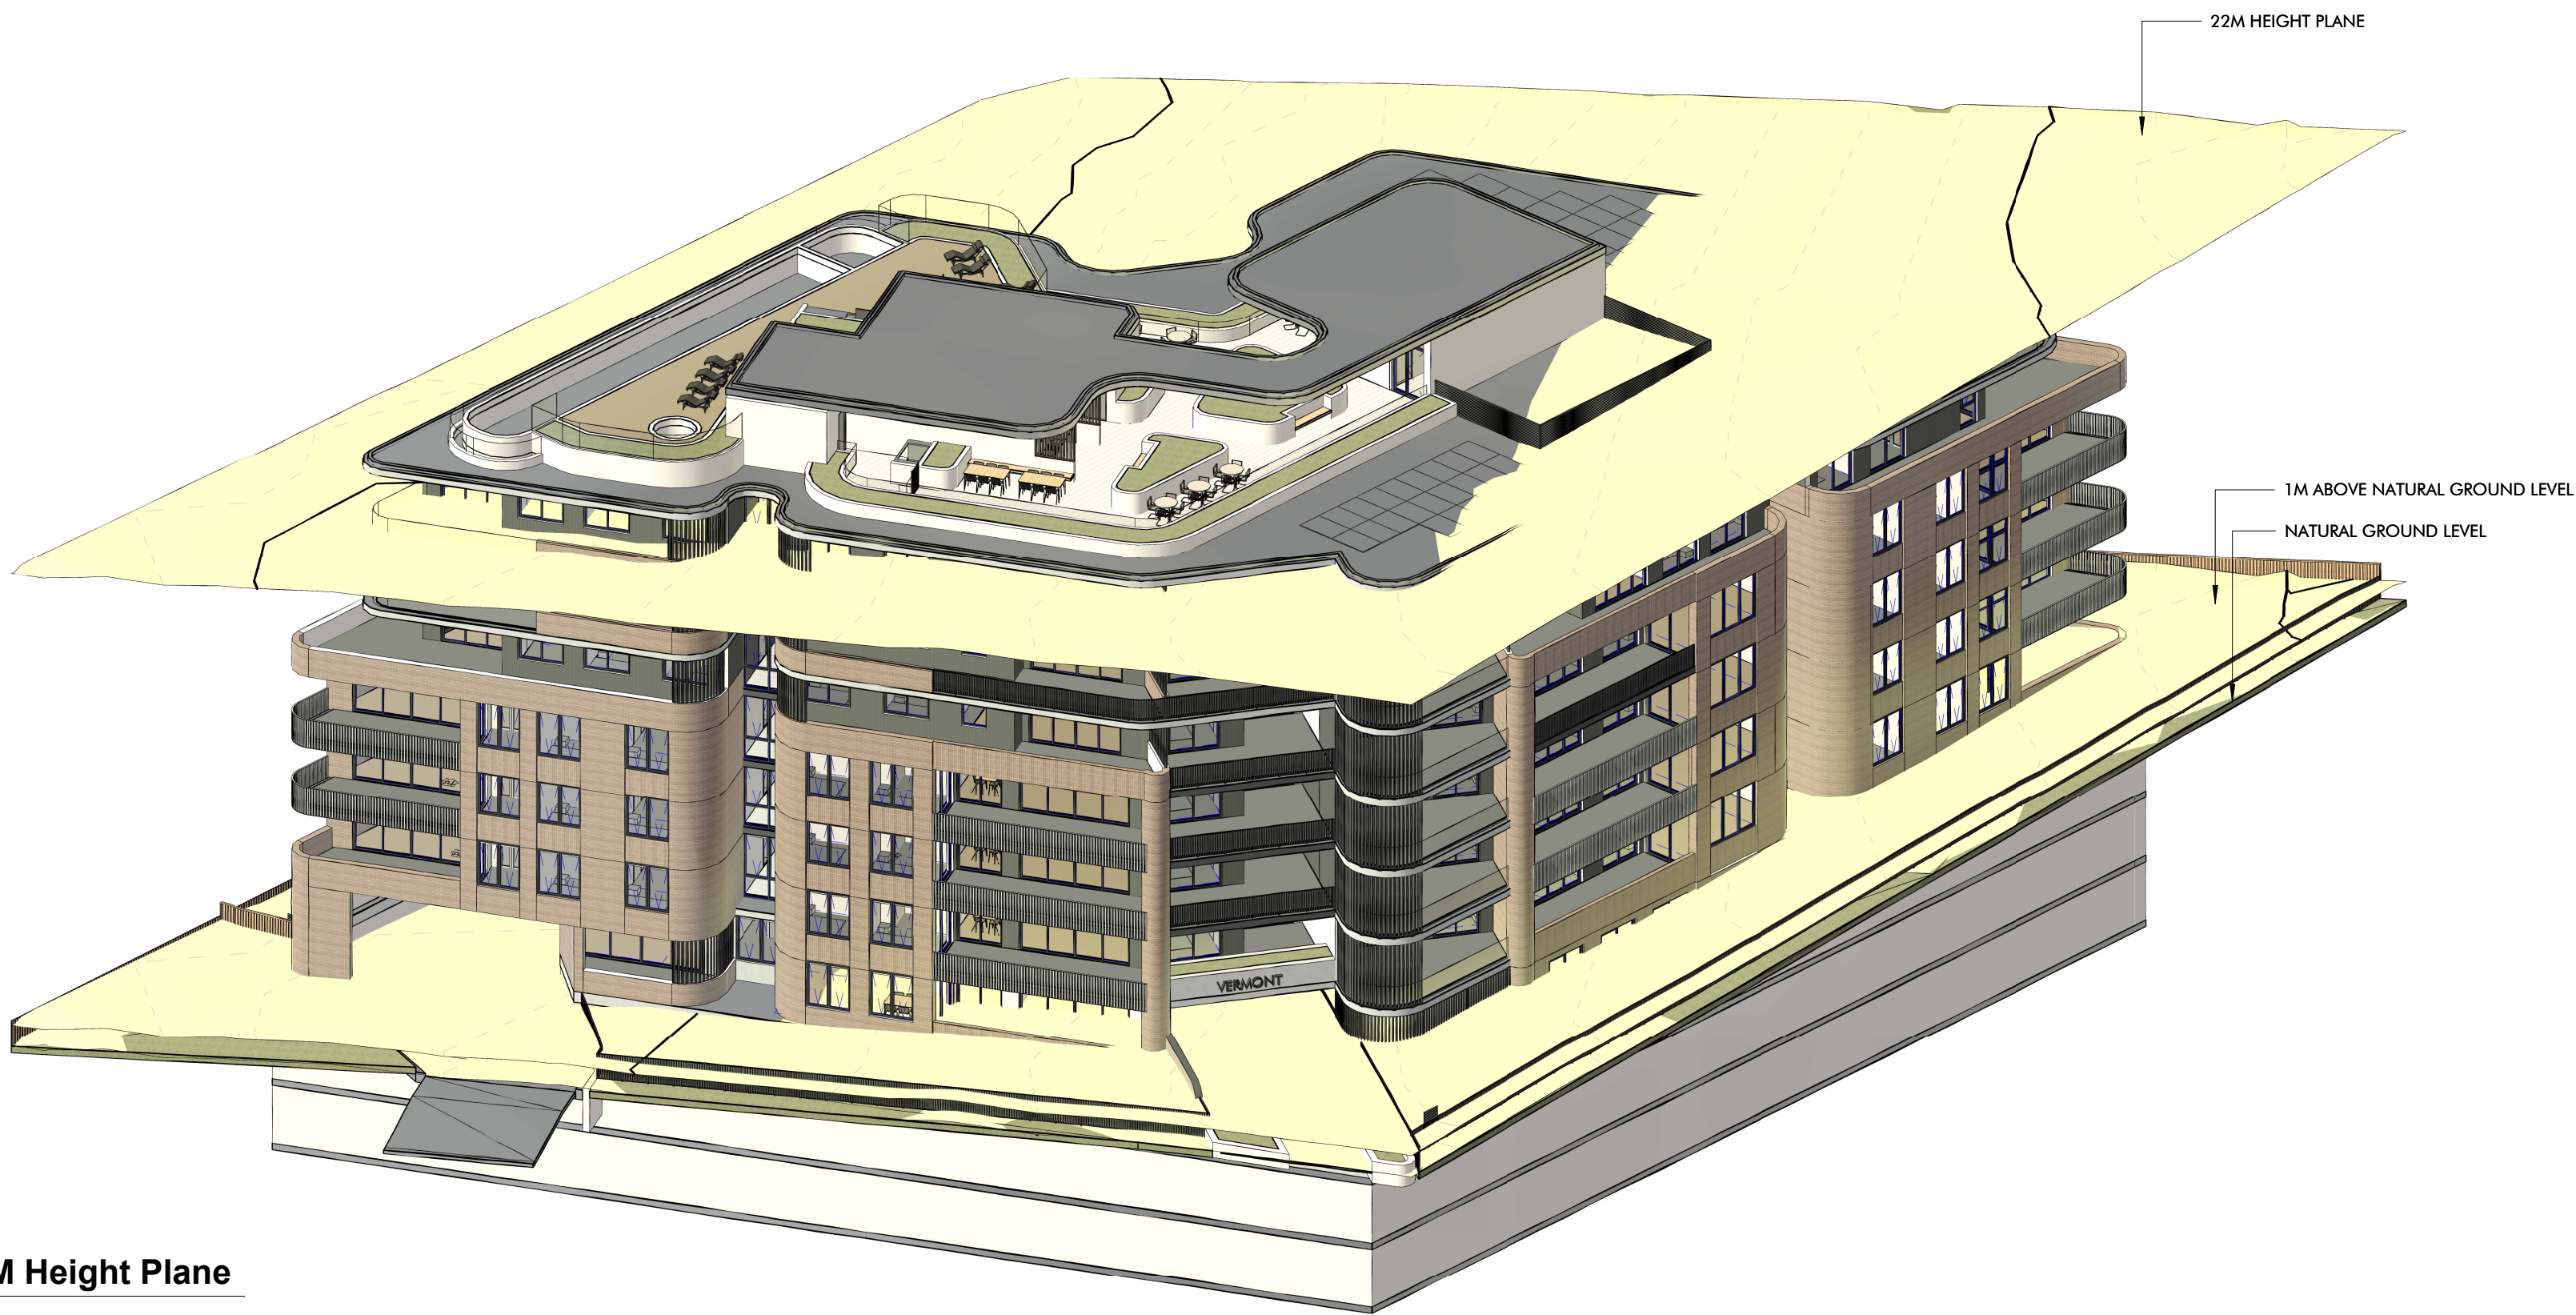

2 22M Height Plane

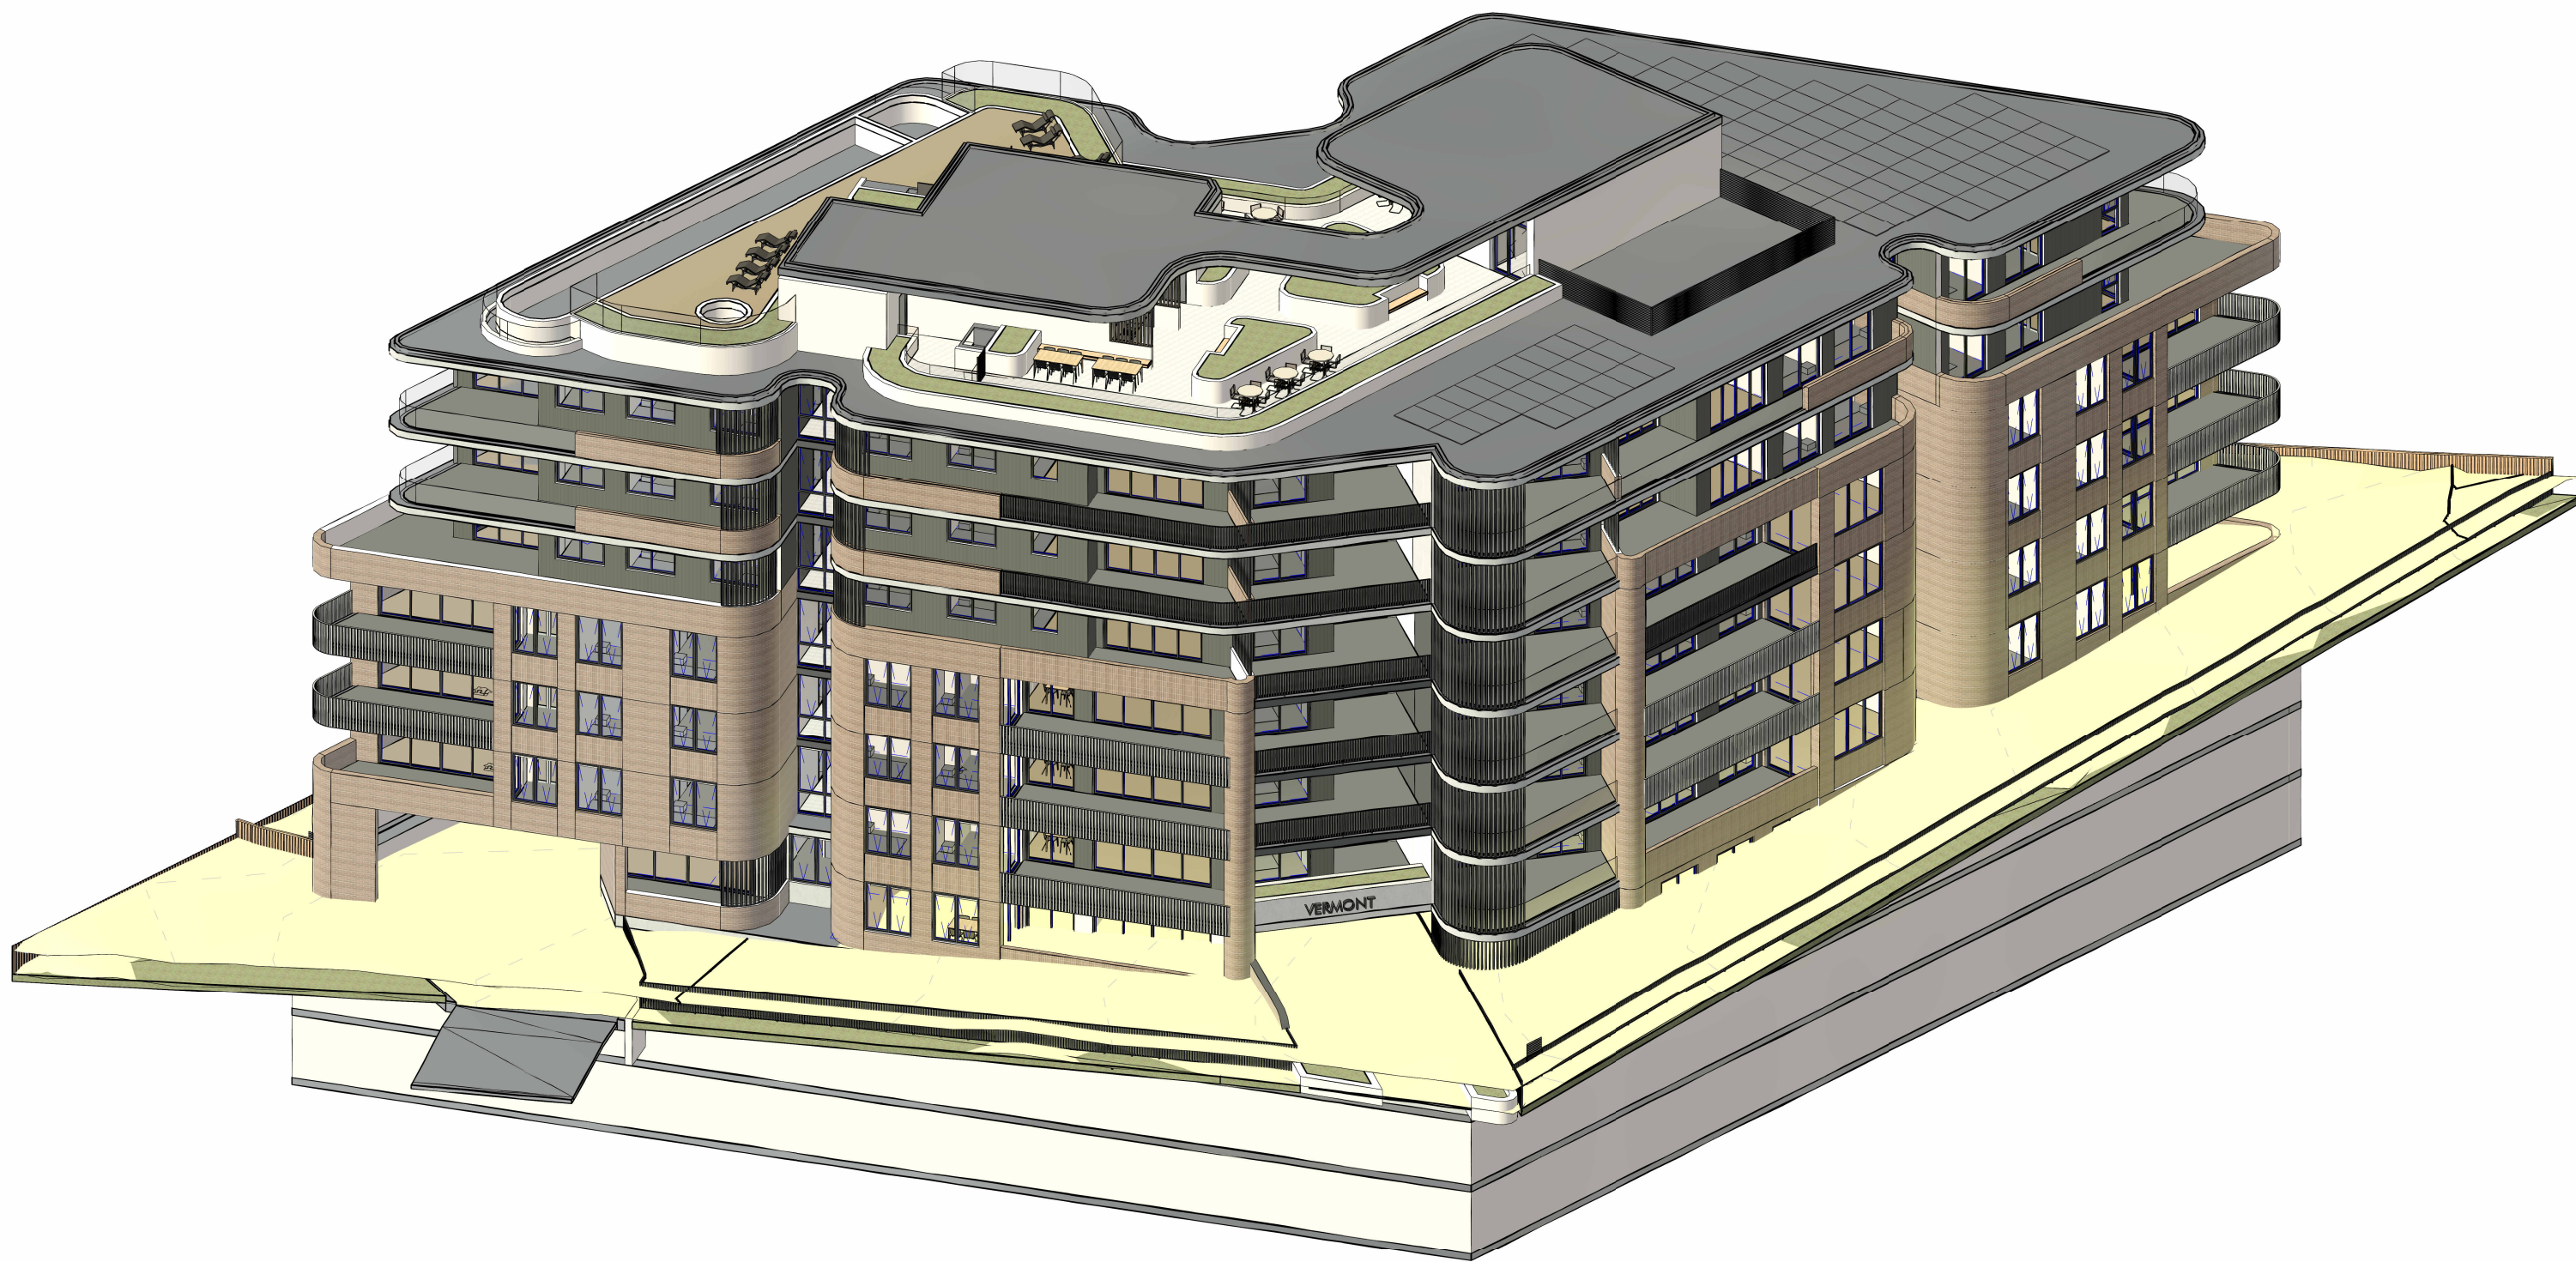

1 3D View 1

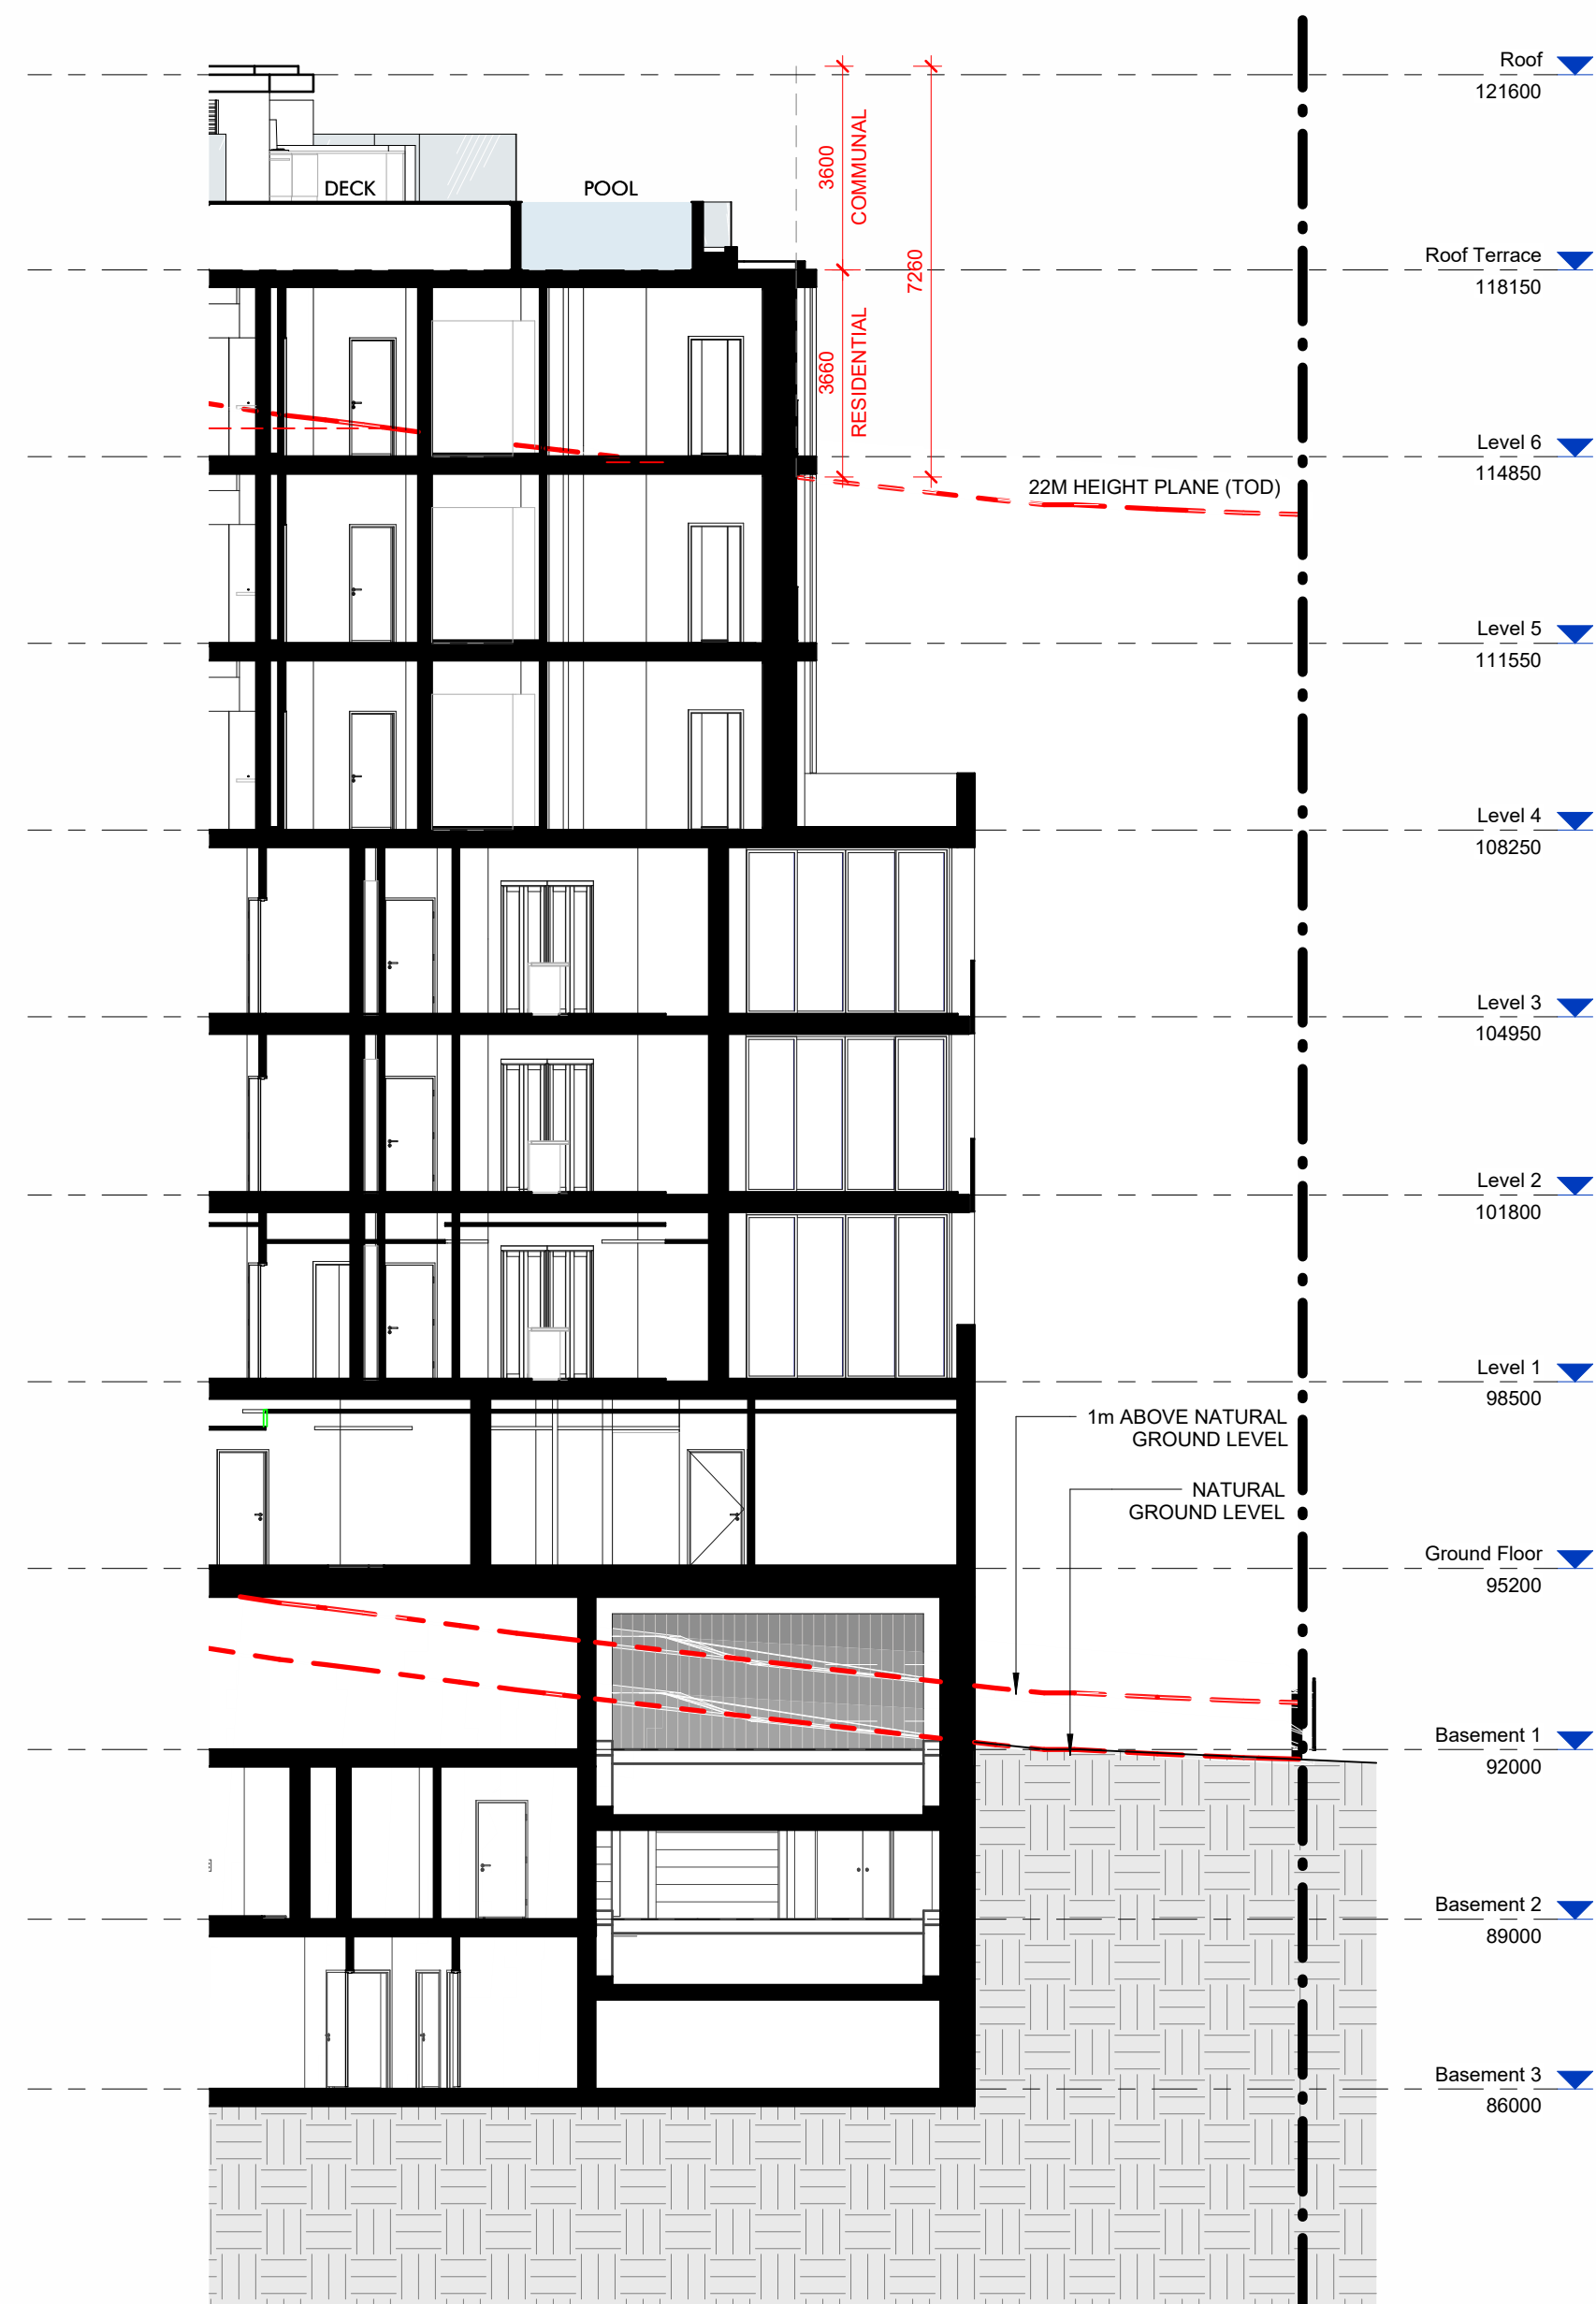

3 Height Plane - Section 01 (South)
1 : 125

REVISION			
NO.	DATE	DESCRIPTION	BY
A	13/03/2025	ISSUED FOR COORDINATION	CG
B	28/03/2025	ISSUED FOR COORDINATION	CG
C	07/04/2025	ISSUED FOR INFORMATION	CG
1	10/04/2025	DEVELOPMENT APPLICATION	CG
2	29/07/2025	COUNCIL RFI UPDATE	CG
3	06/08/2025	ISSUED FOR INFORMATION.	MM
4	07/08/2024	ISSUED FOR INFORMATION	MM
5	01/09/2025	ISSUED FOR INFORMATION	CG
6	12/09/2025	DRAFT DA SET	CG
7	22/09/2025	DEVELOPMENT APPLICATION	CG

CLIENT / APPLICANT

LINDFIELD ESTATE PTY LTD

PROJECT DESCRIPTION

RESIDENTIAL FLAT BUILDING
DEVELOPMENT

PROJECT ADDRESS

17 (LOT 1 DP 973520), 19 (LOT 1 DP 972422), 21 (LOT 1 DP 972554)
SHIRLEY ROAD, ROSEVILLE NSW 2069

STATUS

FOR APPROVAL


NOT FOR CONSTRUCTION

DRAWING TITLE


LEP Height Compliance

DATE	DRAWN BY	APPROVED BY	TRUE NORTH
22/09/2025	CG	MM	
SCALE	SHEET SIZE	PROJECT NO.	
1 : 125	A1	2503	
DRAWING NO.			REVISION NO.

AR 008 7

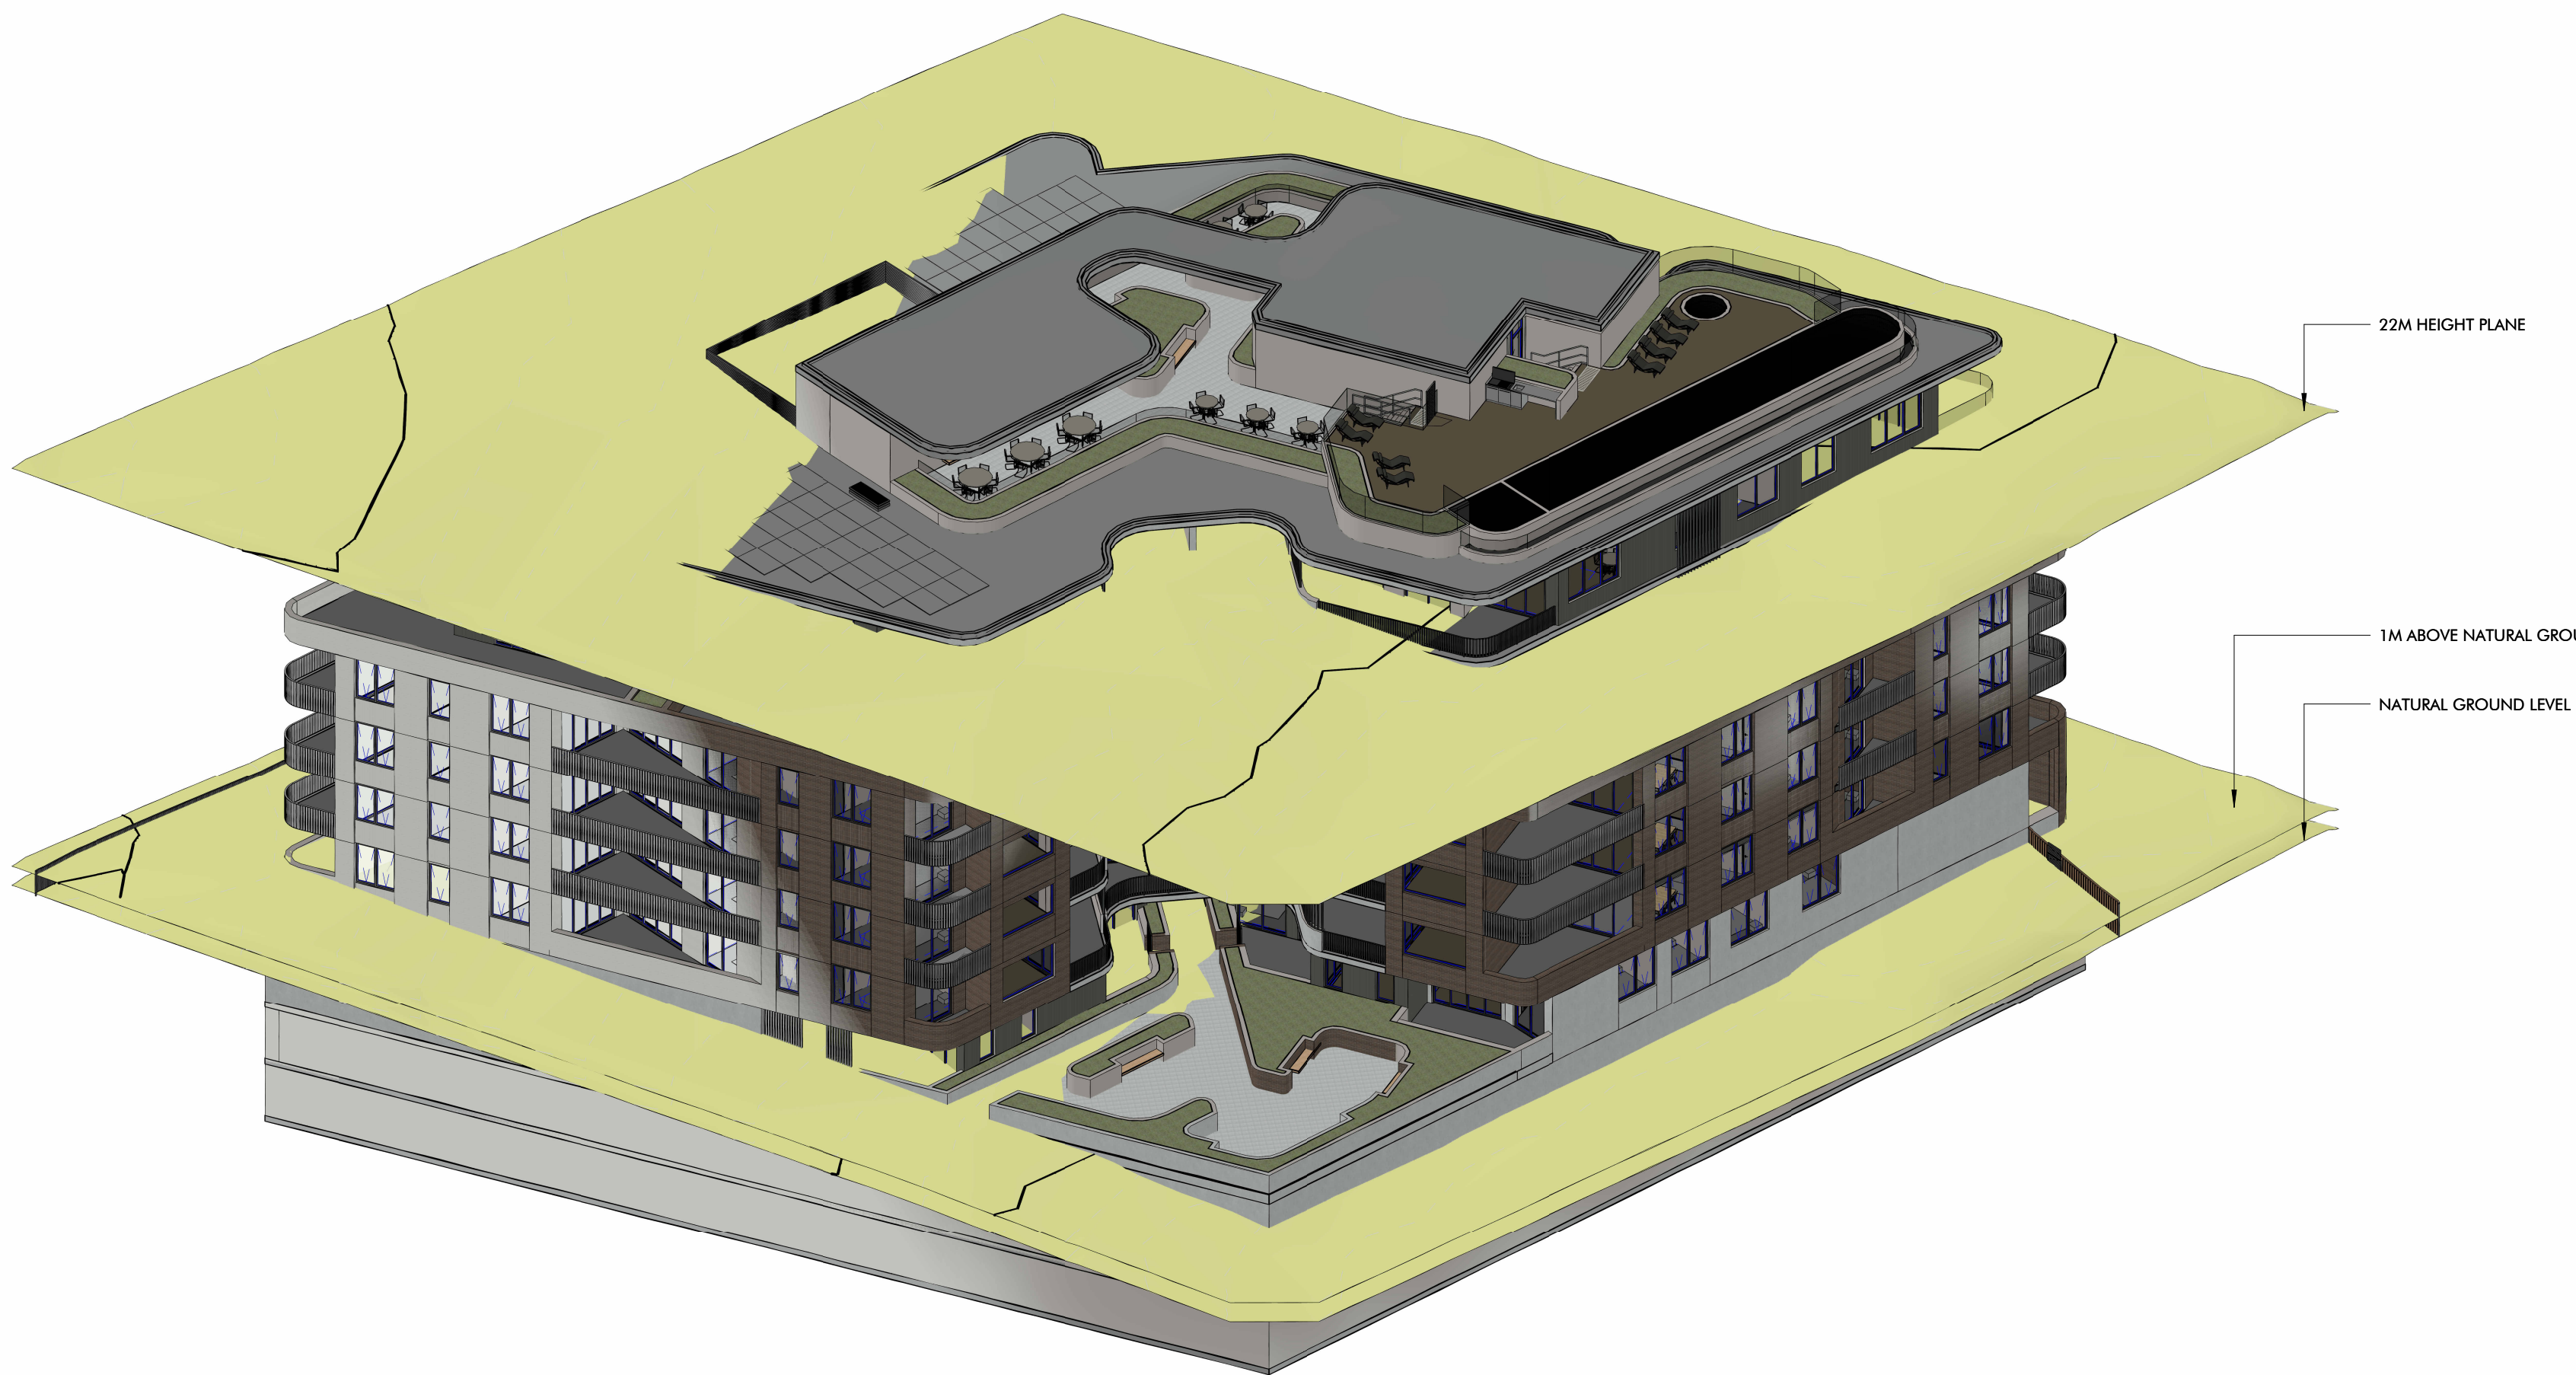

1 22M Height Plane (West)

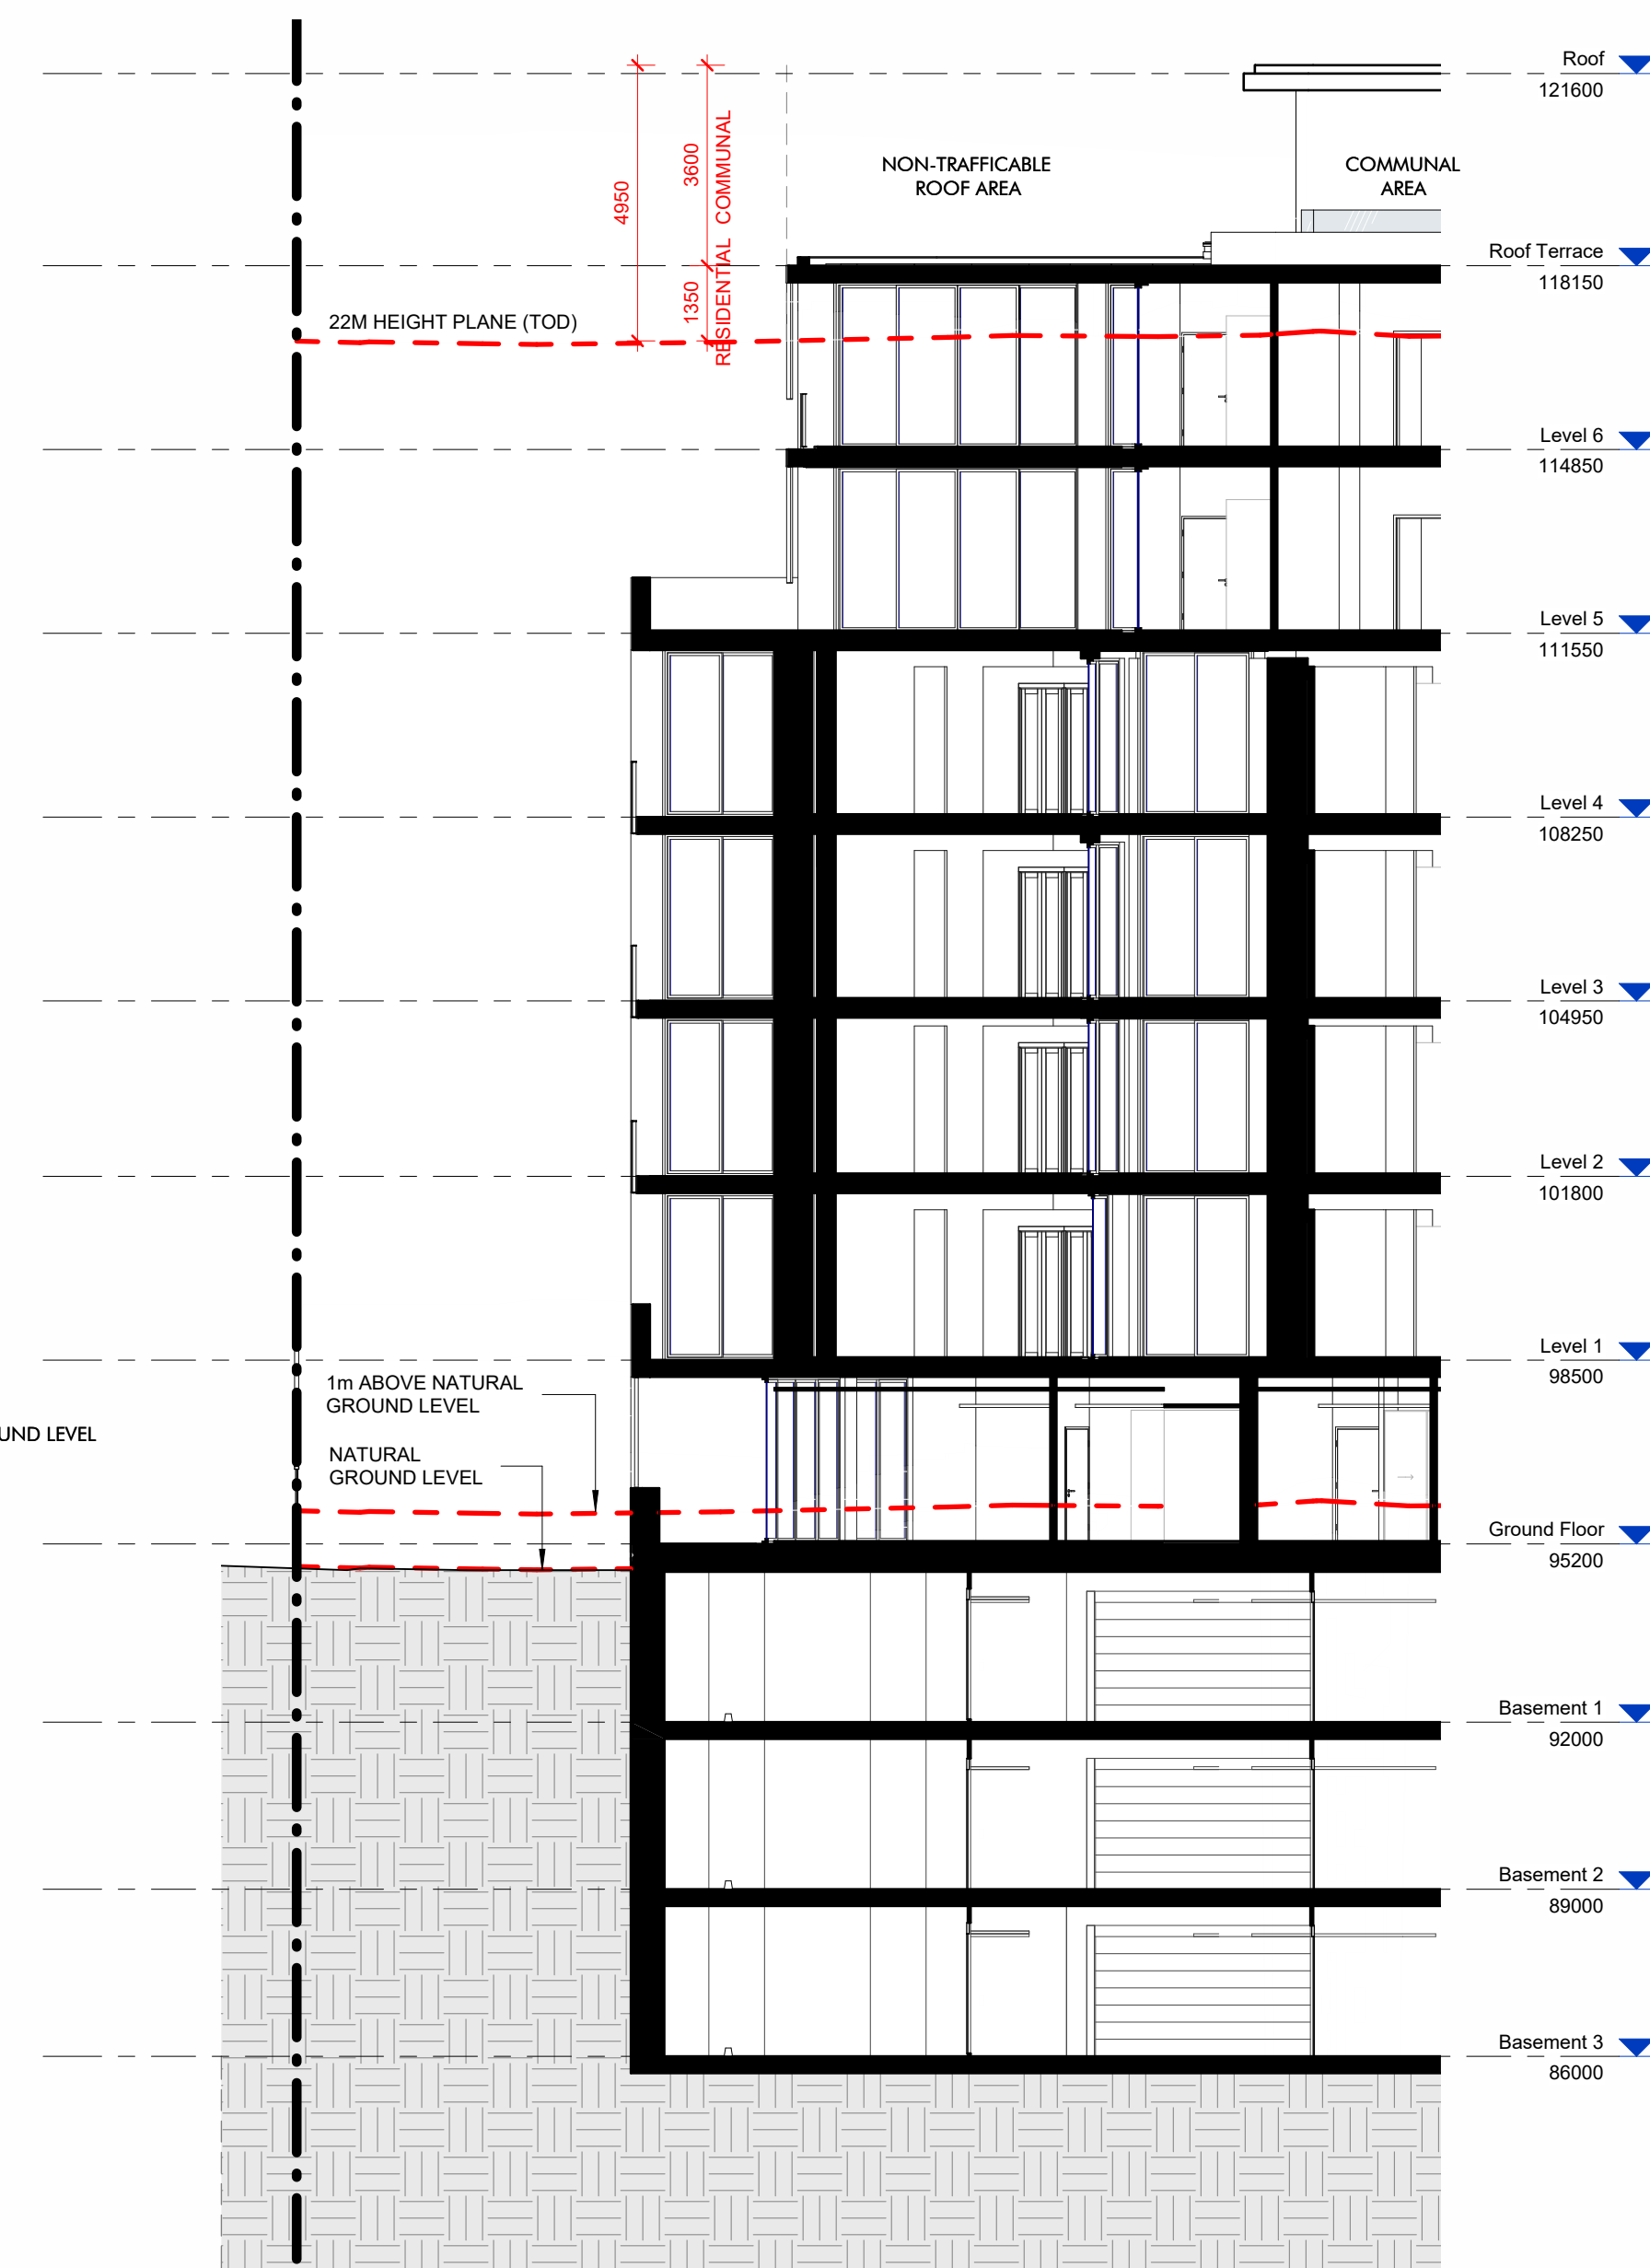

2 Height Plane - Section 02 (North)
1 : 125

REVISION			
NO.	DATE	DESCRIPTION	BY
1	12/09/2025	DRAFT DA SET	CG
2	22/09/2025	DEVELOPMENT APPLICATION	CG

CLIENT / APPLICANT

LINDFIELD ESTATE PTY LTD

PROJECT DESCRIPTION
RESIDENTIAL FLAT BUILDING DEVELOPMENT

PROJECT ADDRESS
17 (LOT 1 DP 973520), 19 (LOT 1 DP 972422), 21 (LOT 1 DP 972554)
SHIRLEY ROAD, ROSEVILLE NSW 2069

STATUS

FOR APPROVAL

NOT FOR CONSTRUCTION

DRAWING TITLE
LEP Height Compliance

DATE	DRAWN BY	APPROVED BY	TRUE NORTH
22/09/2025	CG	MM	
SCALE	SHEET SIZE	PROJECT NO.	
1 : 125	A1	2503	
DRAWING NO.			REVISION NO.

AR 008A 2

LANDSCAPE AREA COMPLIANCE

LEVEL	AREA	SITE AREA	LANDSCAPE AREA ACHIEVED (%)
Ground Floor	1029.15 m²	3340 m²	30.81%
Ground Floor	155.51 m²	3340 m²	4.66%
Ground Floor	5.55 m²	3340 m²	0.17%
Ground Floor	5.24 m²	3340 m²	0.16%
Ground Floor	7.53 m²	3340 m²	0.23%
Ground Floor	7.62 m²	3340 m²	0.23%
Ground Floor	13.93 m²	3340 m²	0.42%
Ground Floor	67.09 m²	3340 m²	2.01%
Ground Floor	8.92 m²	3340 m²	0.27%
Ground Floor	6.45 m²	3340 m²	0.19%
	1306.99 m²		39.13%
TOTAL AREA	1306.99 m²		39.13%

DOCUMENT NOTES

THIS DRAWING IS THE COPYRIGHT © OF MX ARCHITECTS. AUTHORITY IS REQUIRED FOR ANY REPRODUCTION. ARCHITECTURAL DOCUMENTATION TO BE READ IN CONJUNCTION WITH ARCHITECTURAL SPECIFICATIONS, DEVELOPMENT CONSENT AND ALL RELEVANT CONSULTANT DRAWINGS AND REPORTS. **CONTRACTORS TO VERIFY ALL DIMENSIONS AND LEVELS ON SITE PRIOR TO COMMENCEMENT OF WORKS.** DO NOT SCALE DRAWING. USE FIGURED DIMENSIONS. DRAWINGS TO BE PRINTED IN COLOUR. MX ARCHITECTS TO BE NOTIFIED OF ANY DISCREPANCIES PRIOR TO PROCEEDING WITH WORK.

NOTES



1 Landscape Area_Ground Floor
1 : 250

REVISION			
NO.	DATE	DESCRIPTION	BY
A	13/03/2025	ISSUED FOR COORDINATION	CG
B	28/03/2025	ISSUED FOR COORDINATION	CG
1	10/04/2025	DEVELOPMENT APPLICATION	CG
2	29/07/2025	COUNCIL RFI UPDATE	CG
3	12/09/2025	DRAFT DA SET	CG
4	22/09/2025	DEVELOPMENT APPLICATION	CG

CLIENT / APPLICANT

LINDFIELD ESTATE PTY LTD

PROJECT DESCRIPTION
RESIDENTIAL FLAT BUILDING DEVELOPMENT

PROJECT ADDRESS
17 (LOT 1 DP 973520), 19 (LOT 1 DP 972422), 21 (LOT 1 DP 972554)
SHIRLEY ROAD, ROSEVILLE NSW 2069

STATUS

FOR APPROVAL

NOT FOR CONSTRUCTION

DRAWING TITLE
Landscape Compliance

DATE	DRAWN BY	APPROVED BY	TRUE NORTH
22/09/2025	CG	MM	
SCALE	SHEET SIZE	PROJECT NO.	
1 : 250	A1	2503	
DRAWING NO.		REVISION NO.	

AR 009


4

MX ARCHITECTS
1 Mary Street, Melrose Park, NSW 2114
t: 615 24 335 697
e: maxine@mxdesigns.com.au
Nominated Architect - Maxine Mouawad
NSW Registration No. 10860






1 Deep Soil Zone - Ground Floor & Level 1
1 : 250

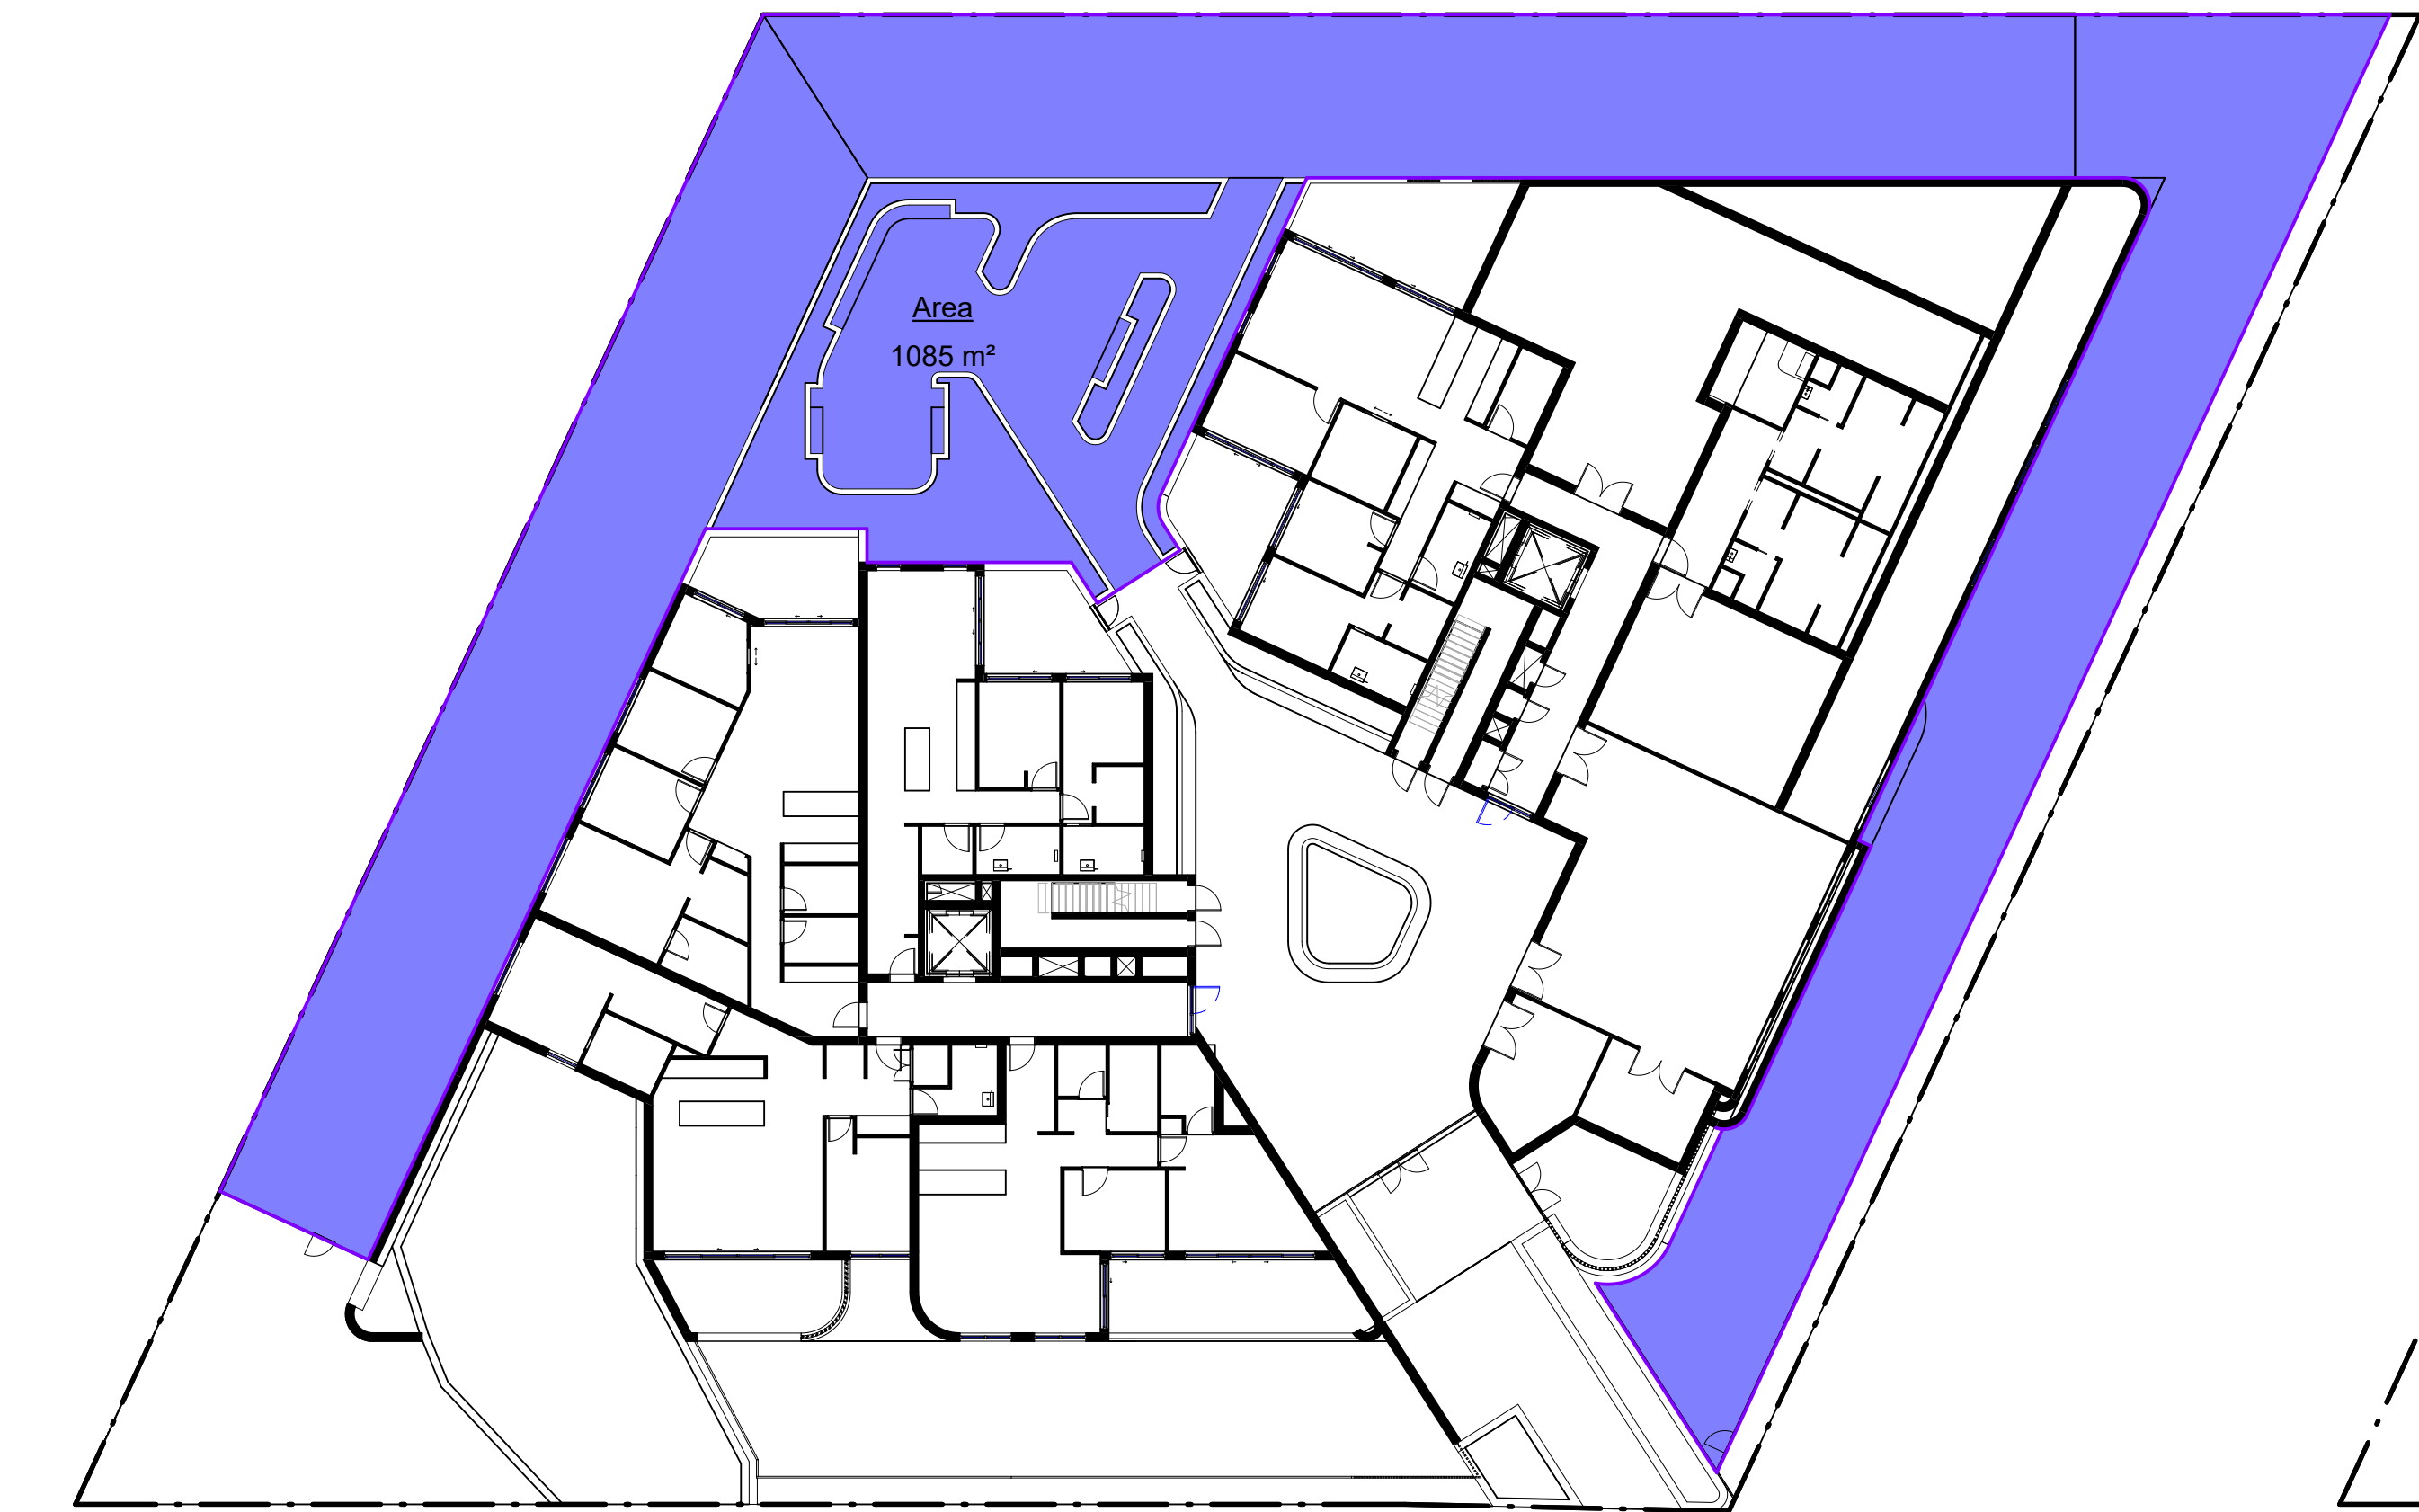

2 Common Open Space - Ground Floor/Level 1
1 : 250

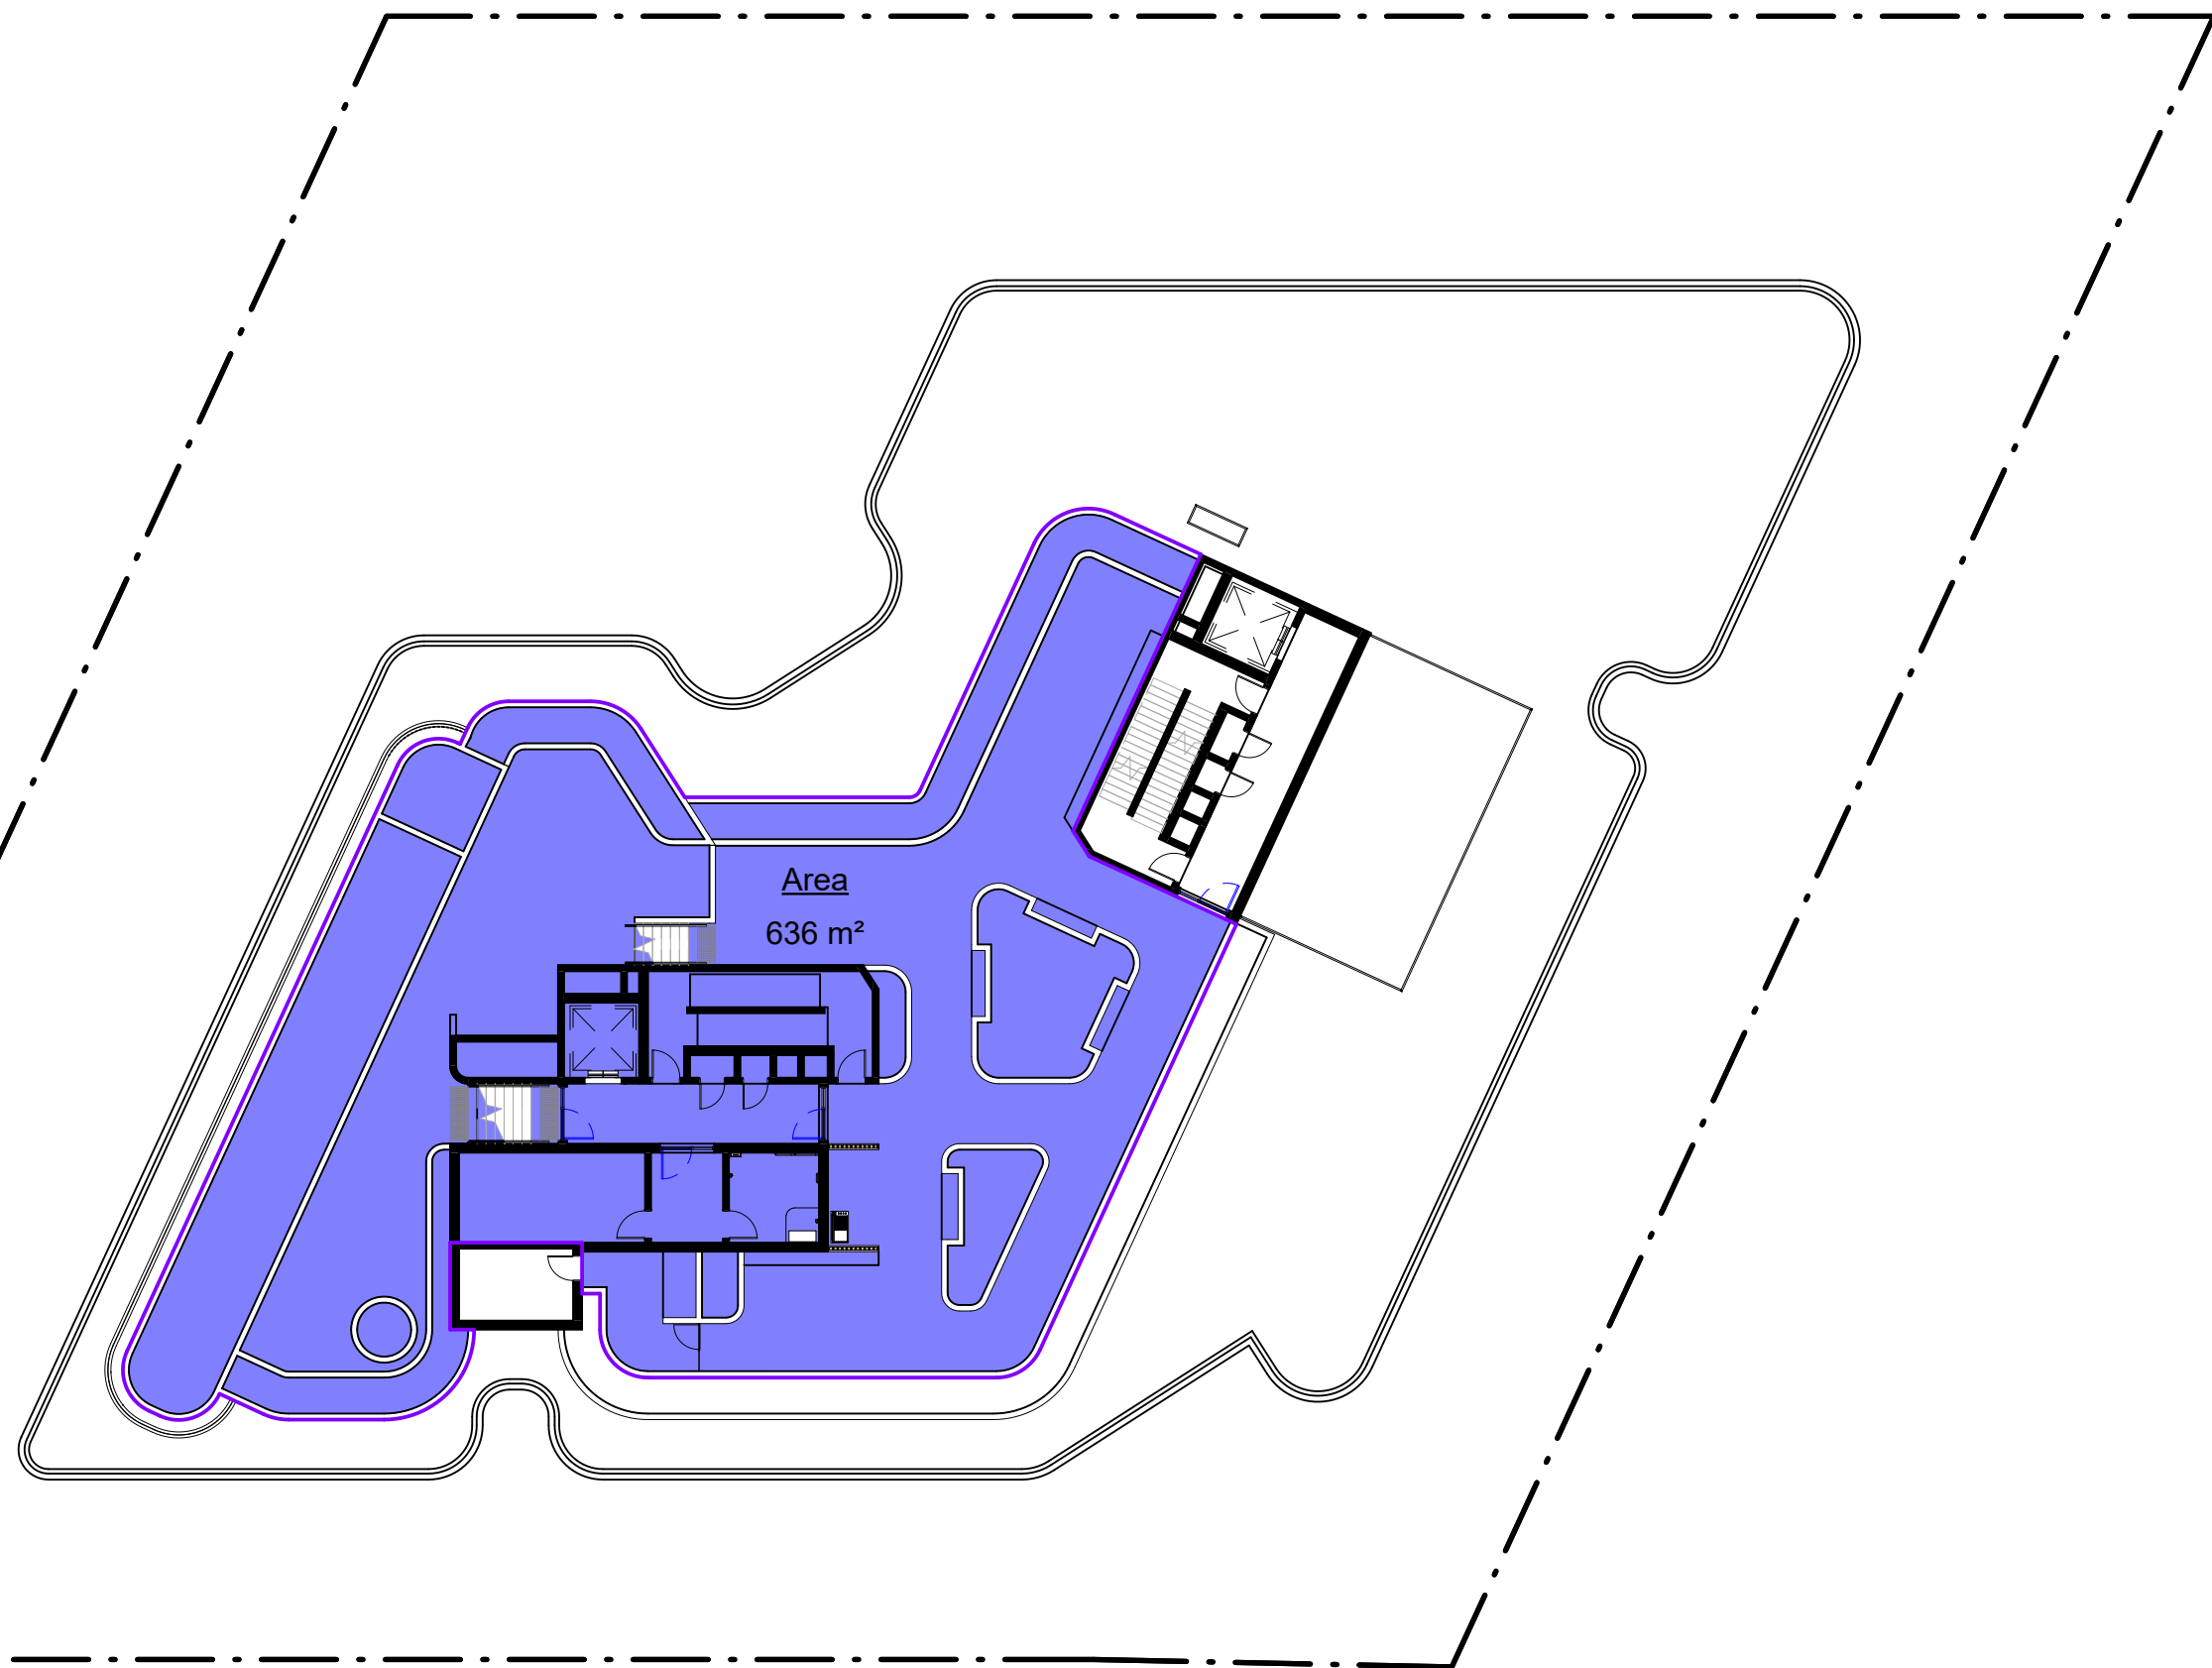

3 Common Open Space - Roof Terrace
1 : 250

ITEM 2.1

DEEP SOIL COMPLIANCE

AREA WIDTH	LEVEL	AREA	SITE AREA	DEEP SOIL AREA ACHIEVED (%)
Area <6M	Ground Floor	130 m²	3340	3.88%
Area <6M	Ground Floor	24 m²	3340	0.72%
		154 m²		4.60%
Area >6M	Ground Floor	898 m²	3340	26.89%
Area >6M	Ground Floor	85 m²	3340	2.55%
		983 m²		29.44%
TOTAL AREA		1137 m²		34.04%

COMMON OPEN SPACE COMPLIANCE

LEVEL	AREA	SITE AREA	COMMON OPEN SPACE REQUIREMENT (m2)
Ground Floor	1085 m²	3340 m²	835
Roof Terrace	636 m²	3340 m²	835
	1722 m²		
TOTAL AREA	1722 m²		

DOCUMENT NOTES

THIS DRAWING IS THE COPYRIGHT © OF MX ARCHITECTS. AUTHORITY IS REQUIRED FOR ANY REPRODUCTION. ARCHITECTURAL DOCUMENTATION TO BE READ IN CONJUNCTION WITH ARCHITECTURAL SPECIFICATIONS, DEVELOPMENT CONSENT AND ALL RELEVANT CONSULTANT DRAWINGS AND REPORTS. CONTRACTORS TO VERIFY ALL DIMENSIONS AND LEVELS ON SITE PRIOR TO COMMENCEMENT OF WORKS. DO NOT SCALE DRAWING. USE FIGURED DIMENSIONS. DRAWINGS TO BE PRINTED IN COLOUR. MX ARCHITECTS TO BE NOTIFIED OF ANY DISCREPANCIES PRIOR TO PROCEEDING WITH WORK.

NOTES

REVISION			
NO.	DATE	DESCRIPTION	BY
A	13/03/2025	ISSUED FOR COORDINATION	CG
B	28/03/2025	ISSUED FOR COORDINATION	CG
1	10/04/2025	DEVELOPMENT APPLICATION	CG
2	29/07/2025	COUNCIL RFI UPDATE	CG
3	12/09/2025	DRAFT DA SET	CG
4	22/09/2025	DEVELOPMENT APPLICATION	CG

CLIENT / APPLICANT

LINDFIELD ESTATE PTY LTD

PROJECT DESCRIPTION

RESIDENTIAL FLAT BUILDING
DEVELOPMENT

PROJECT ADDRESS

17 (LOT 1 DP 973520), 19 (LOT 1 DP 972422), 21 (LOT 1 DP 972554)
SHIRLEY ROAD, ROSEVILLE NSW 2069

STATUS

FOR APPROVAL

NOT FOR CONSTRUCTION

DRAWING TITLE

Deep Soil & C.O.S Compliance

DATE	DRAWN BY	APPROVED BY	TRUE NORTH
22/09/2025	CG	MM	
SCALE	SHEET SIZE	PROJECT NO.	
1 : 250	A1	2503	
DRAWING NO.			REVISION NO.

AR 010

4

MX ARCHITECTS
1 Mary Street, Melrose Park, NSW 2114
t: 615 24 535 607
e: maxine@mxdesigns.com.au
Nominated Architect - Maxine Mouawad
NSW Registration No. 10850

MX


LEGEND:

SITE AREA: 3,340 m²

DCP - MAXIMUM SITE COVERAGE = 30%

SITE COVERAGE: 1002 m² (30%)

PROPOSED SITE COVERAGE: 1758 m² (53%)

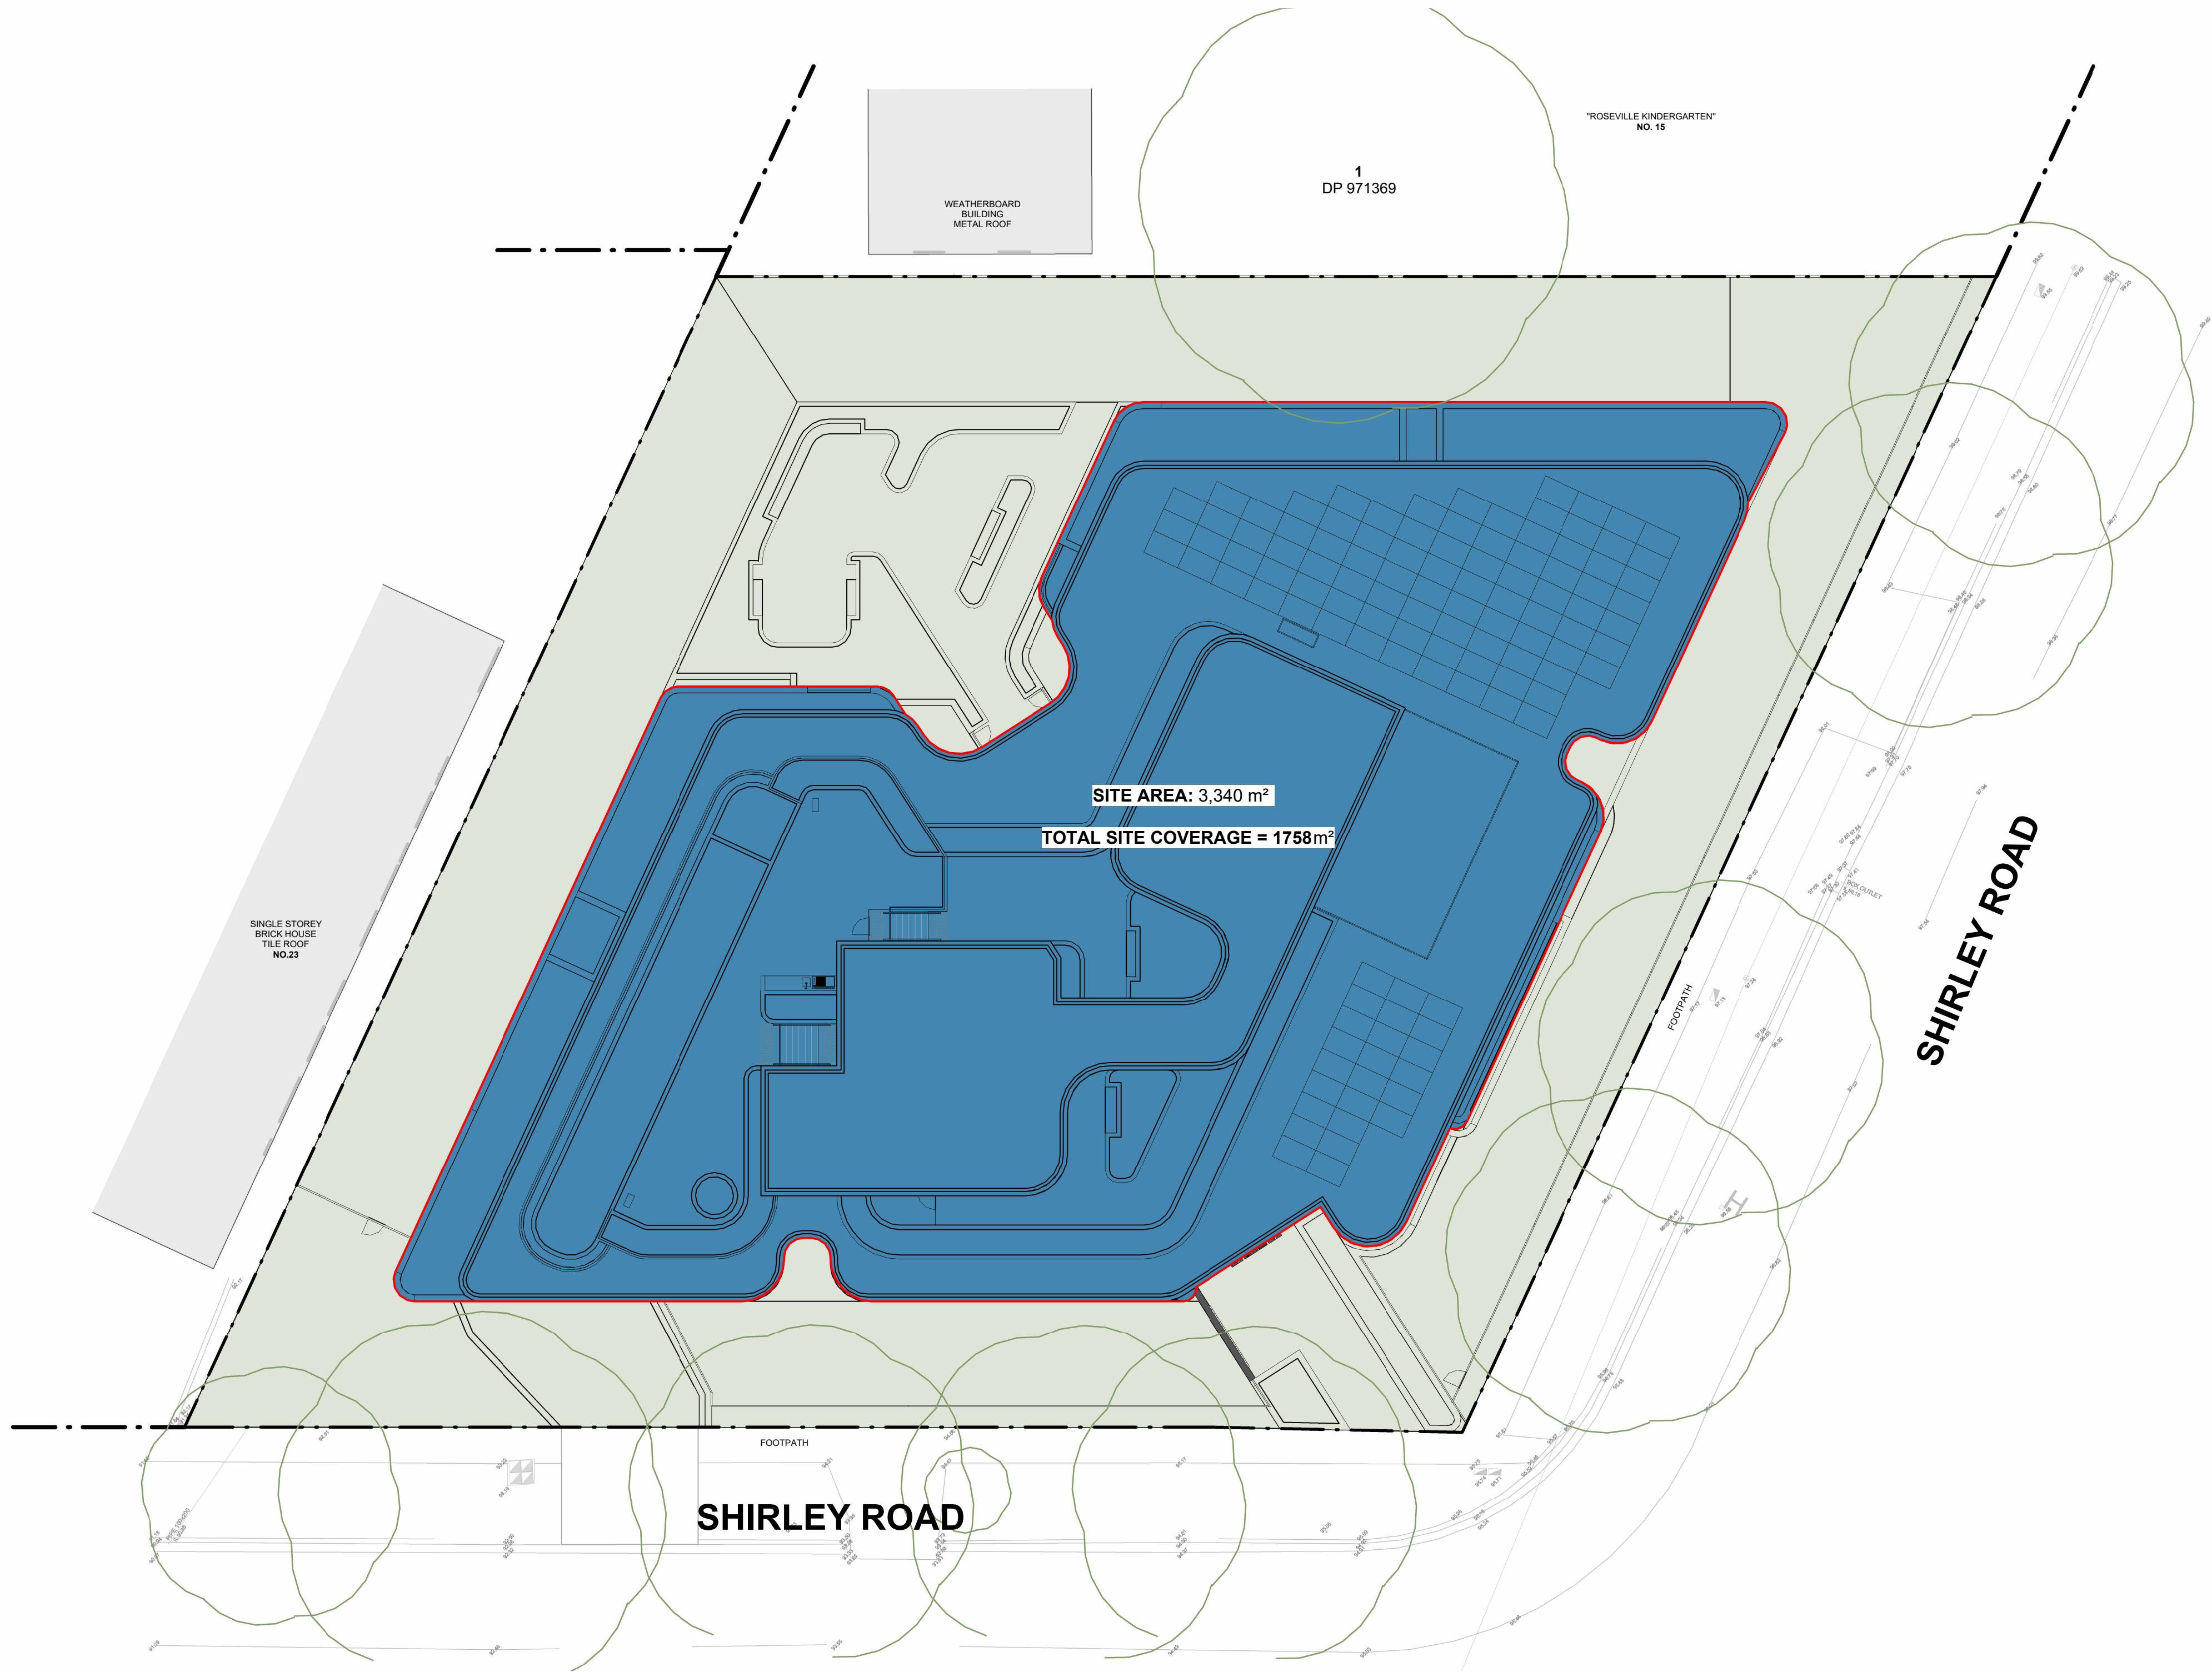

1 Site Coverage
1 : 200

REVISION			
NO.	DATE	DESCRIPTION	BY
1	29/07/2025	COUNCIL RFI UPDATE	CG
2	12/09/2025	DRAFT DA SET	CG
3	22/09/2025	DEVELOPMENT APPLICATION	CG

CLIENT / APPLICANT

LINDFIELD ESTATE PTY LTD

PROJECT DESCRIPTION

RESIDENTIAL FLAT BUILDING DEVELOPMENT

PROJECT ADDRESS

17 (LOT 1 DP 973520), 19 (LOT 1 DP 972422), 21 (LOT 1 DP 972554)
SHIRLEY ROAD, ROSEVILLE NSW 2069


STATUS

FOR APPROVAL


NOT FOR CONSTRUCTION

DRAWING TITLE			
Site Coverage			
DATE	DRAWN BY	APPROVED BY	TRUE NORTH
22/09/2025	CG	MM	
SCALE	SHEET SIZE	PROJECT NO.	
As Indicated	A1	2503	
DRAWING NO.	REVISION NO.		


AR 014 3

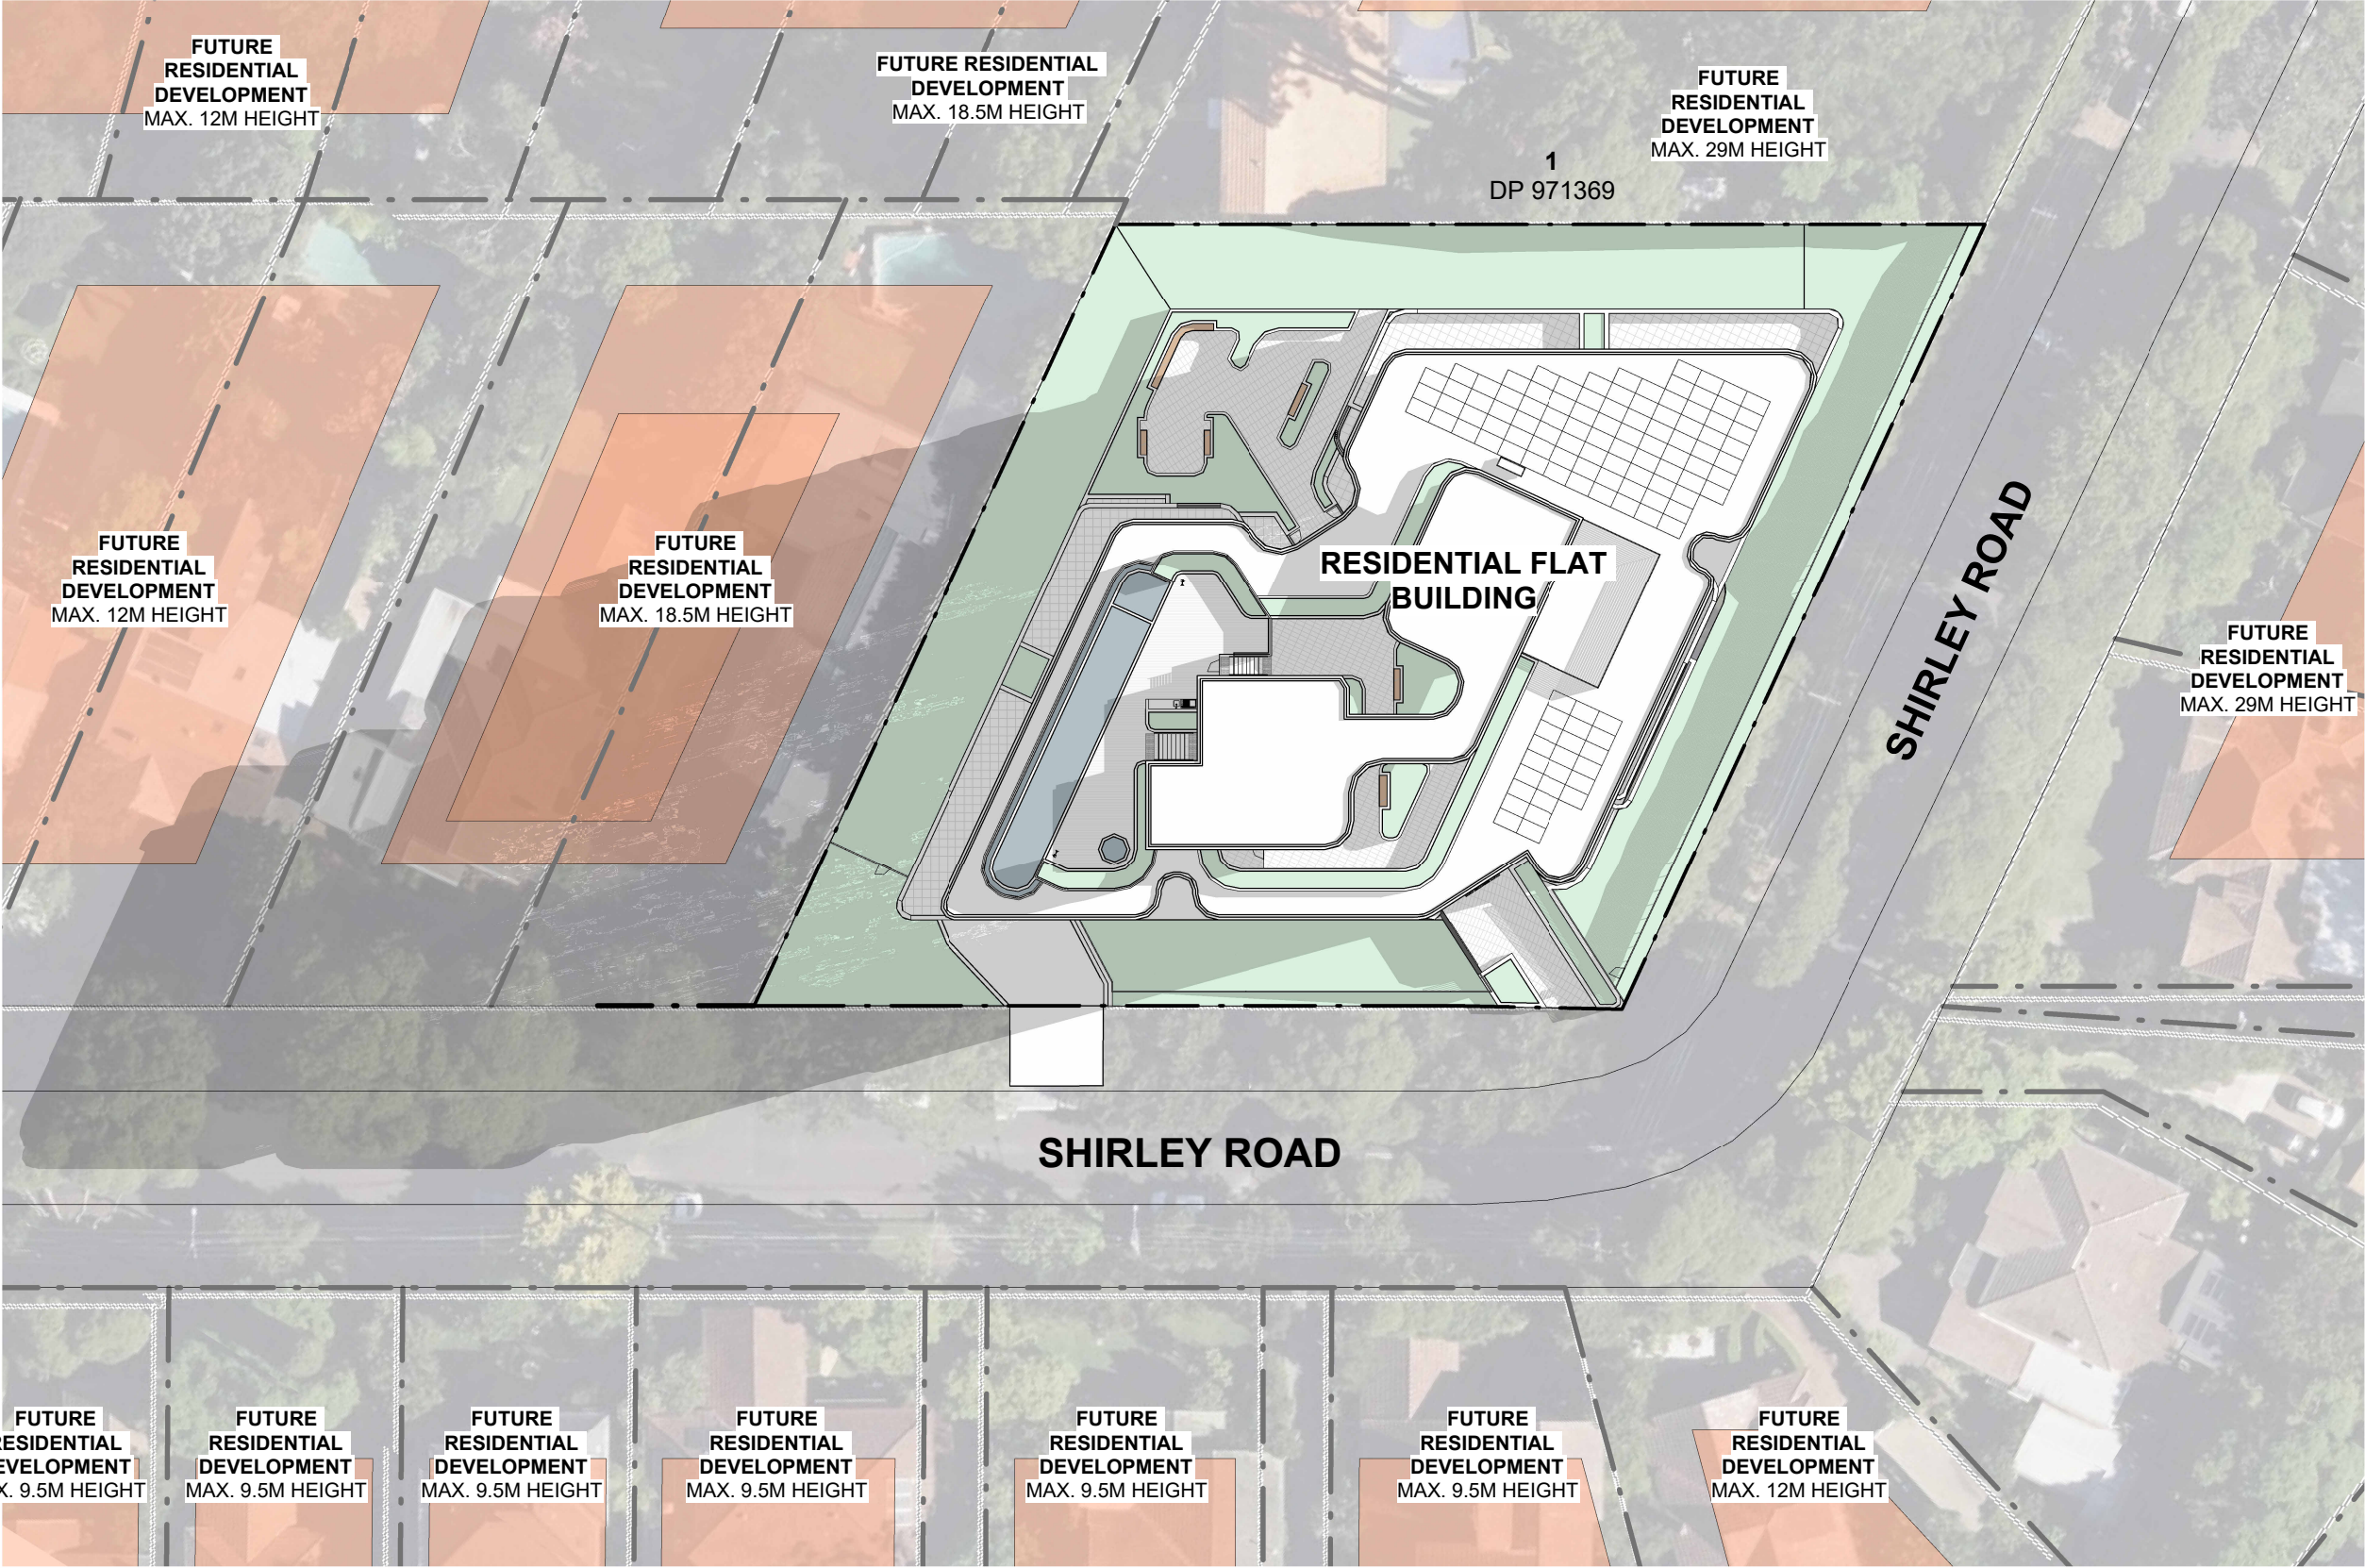


1 Shadow Diagram - 22 June - 9.00am
1 : 500

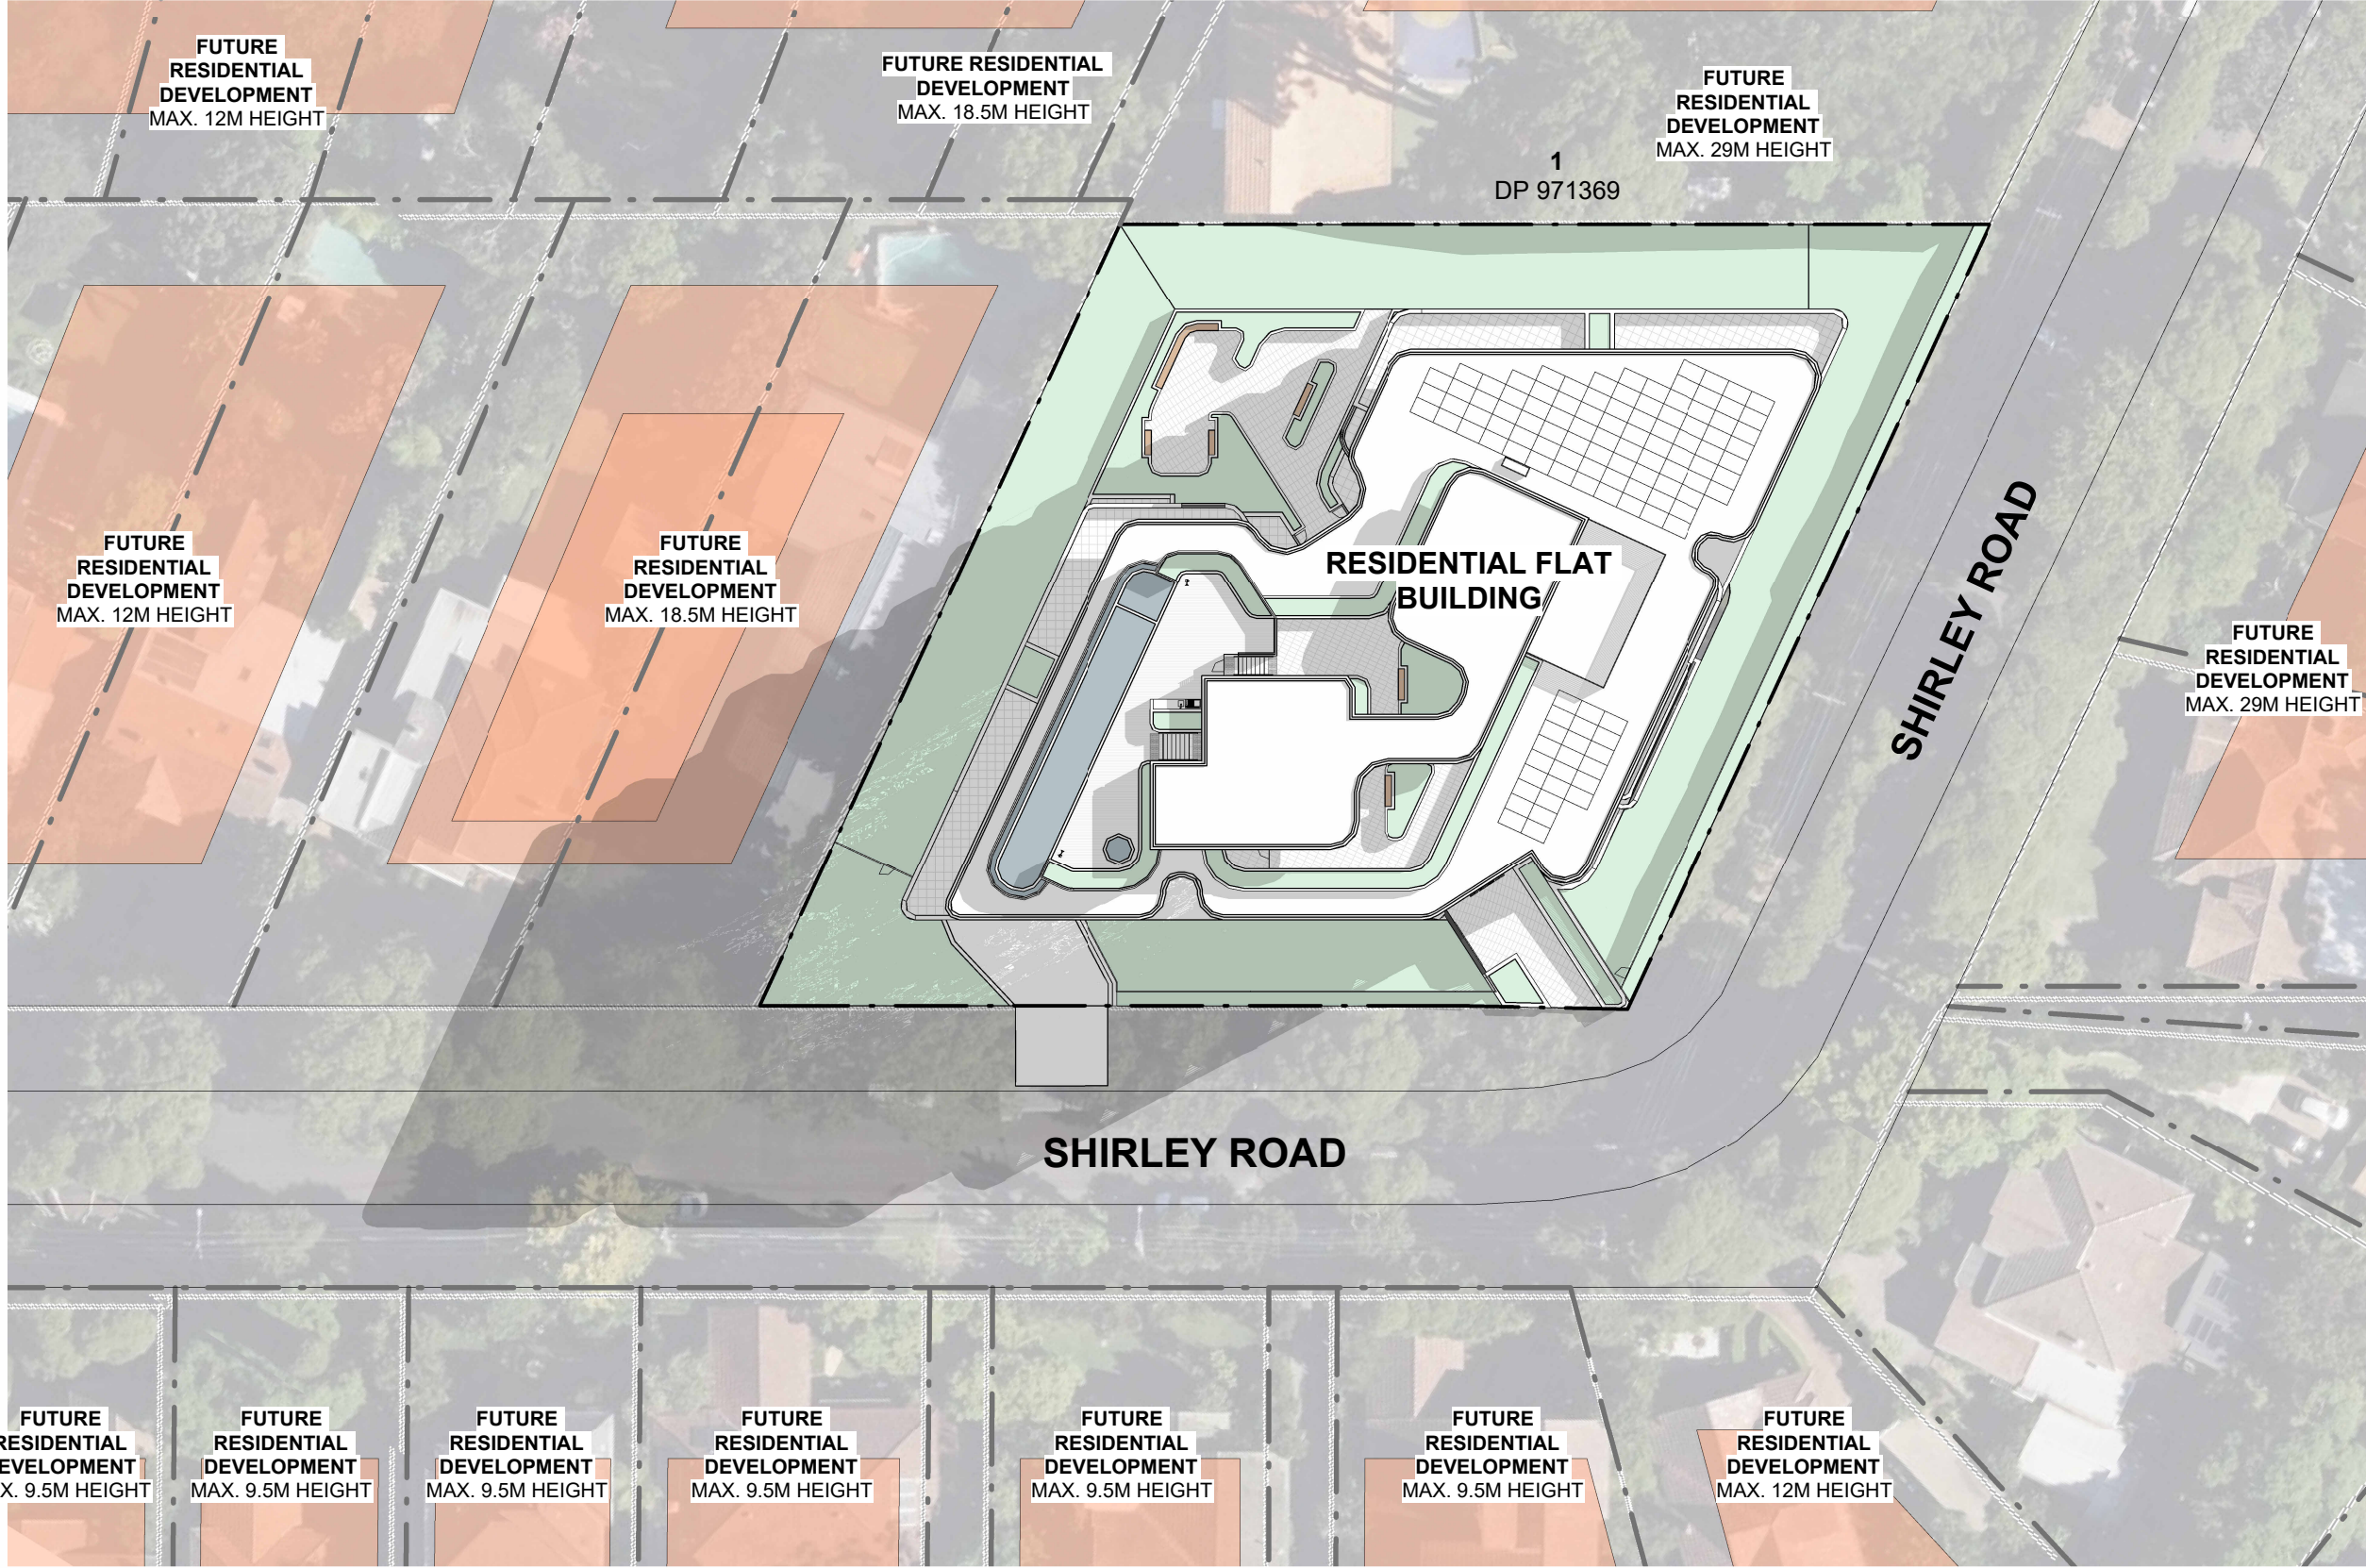

2 Shadow Diagram - 22 June - 10.00am
1 : 500

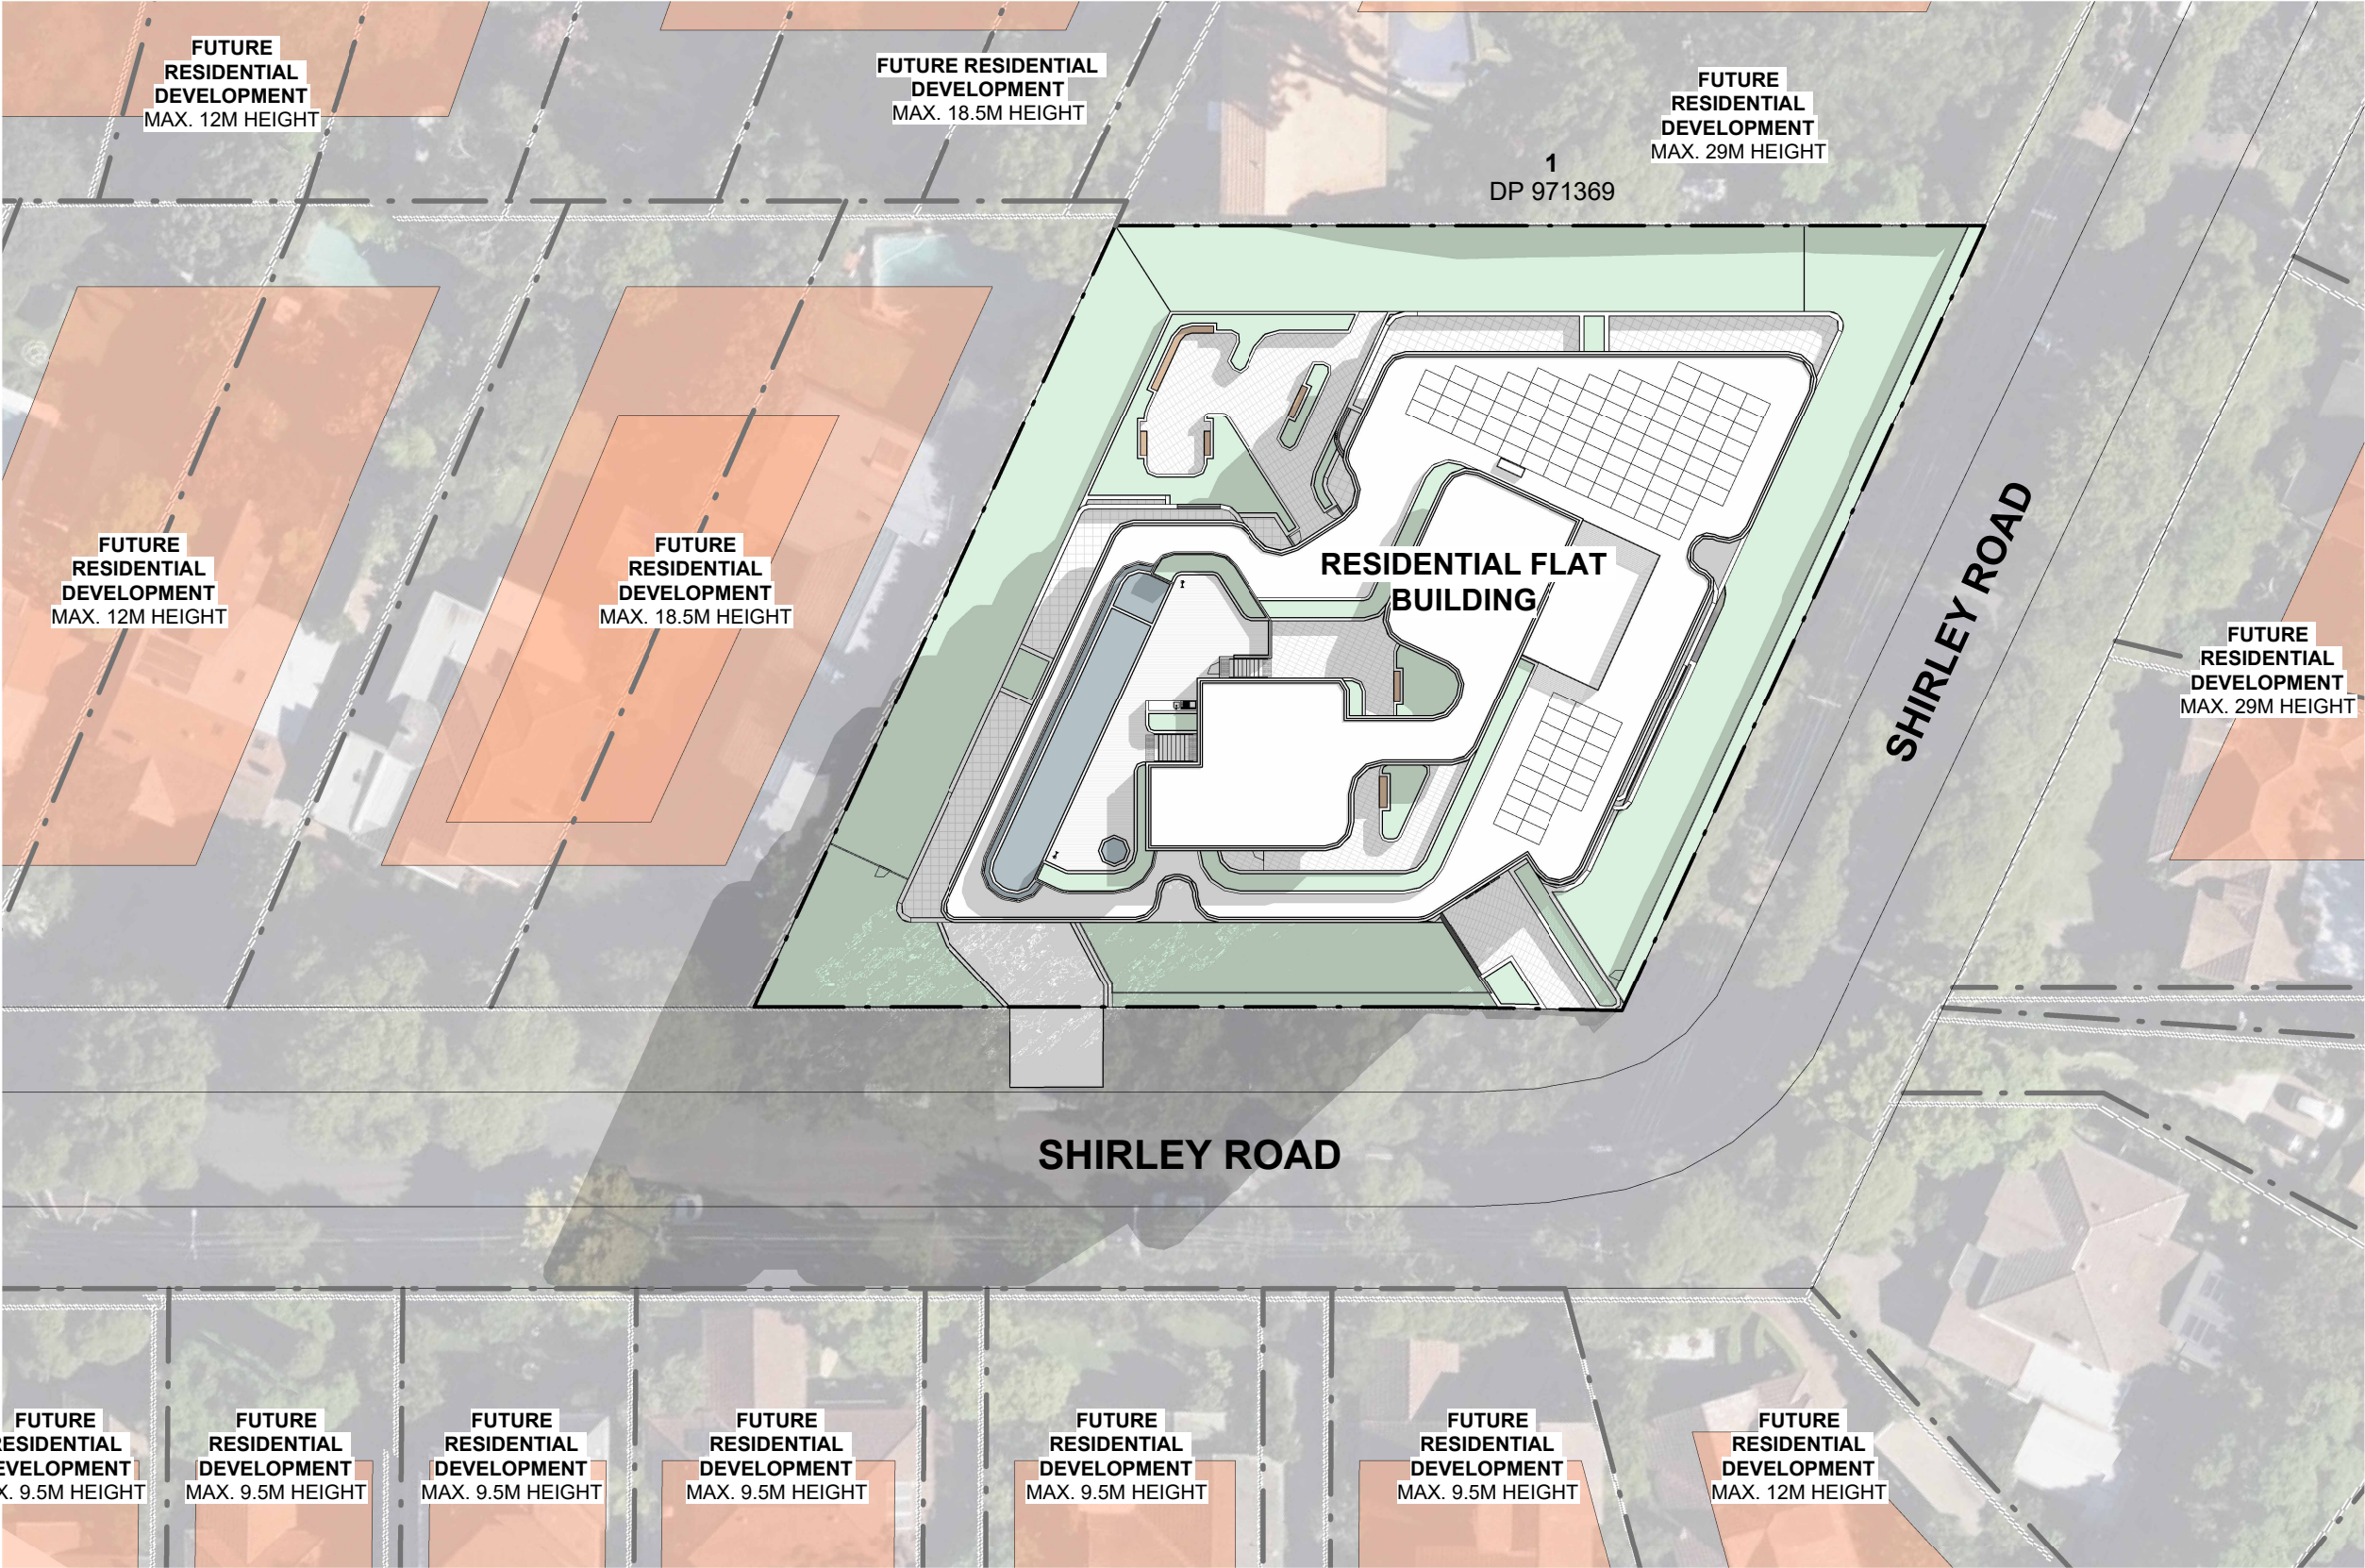

3 Shadow Diagram - 22 June - 11.00am
1 : 500

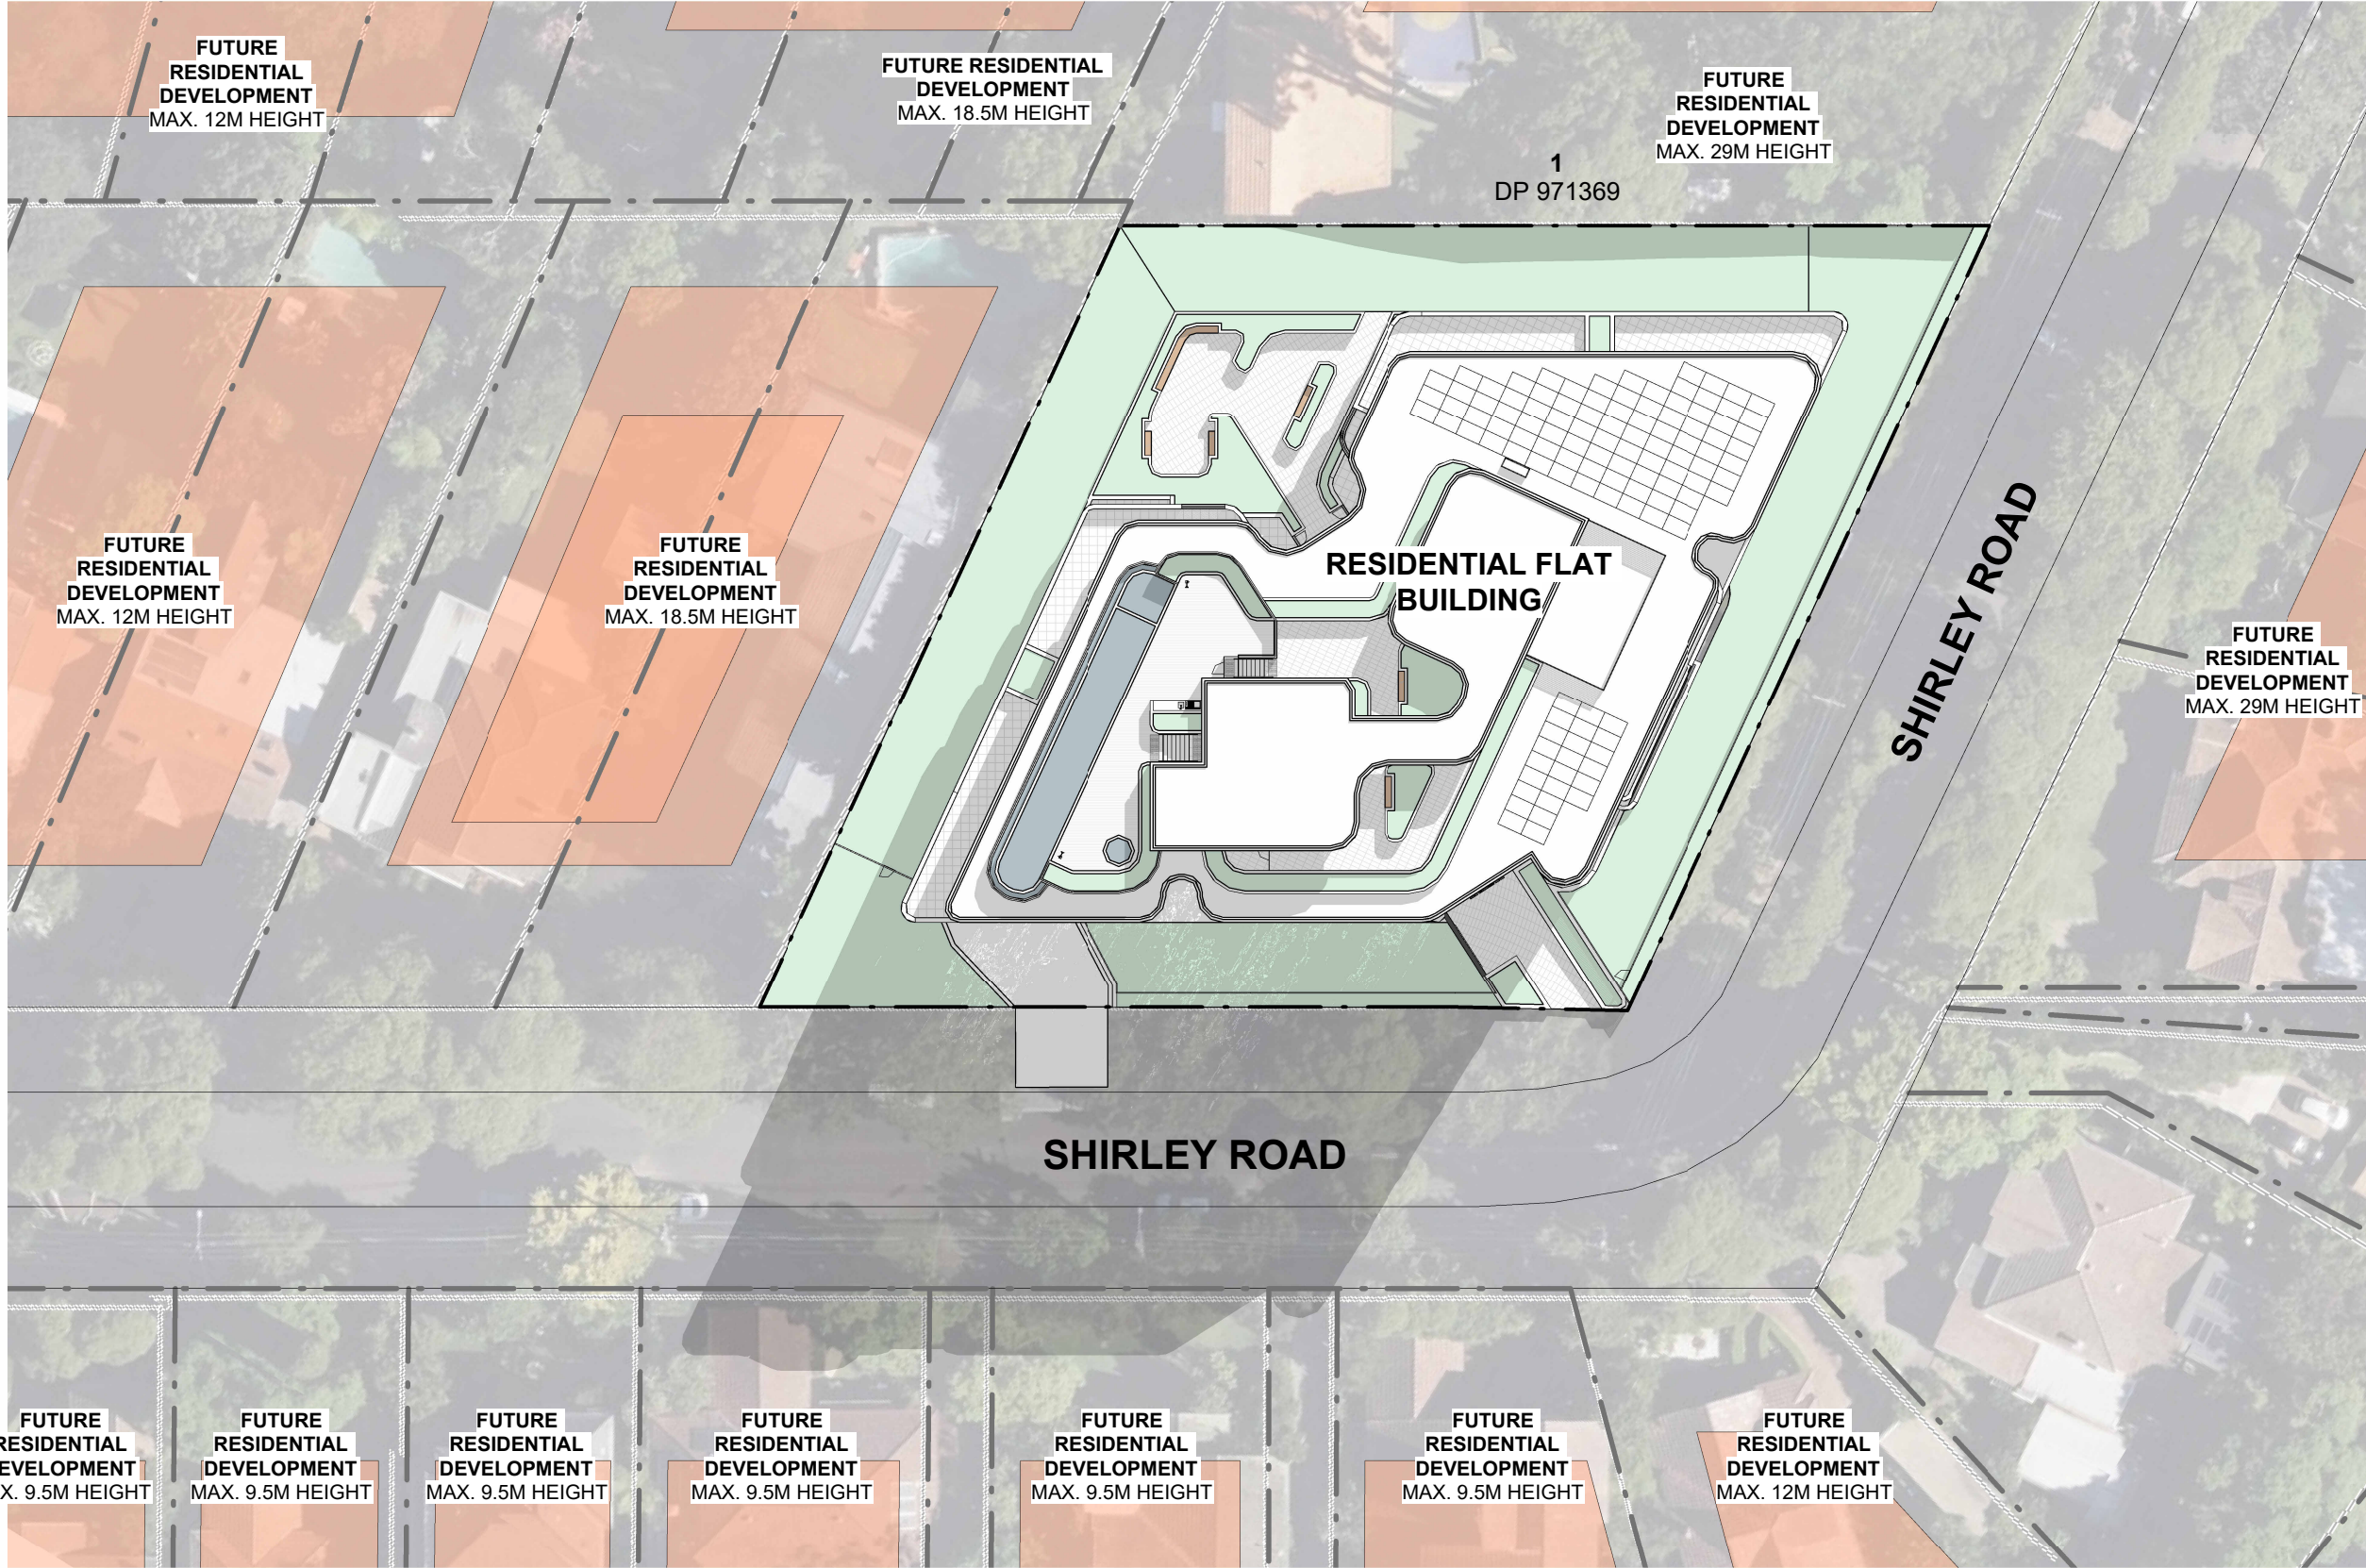

4 Shadow Diagram - 22 June - 12.00pm
1 : 500

REVISION			
NO.	DATE	DESCRIPTION	BY
A	13/03/2025	ISSUED FOR COORDINATION	CG
1	10/04/2025	DEVELOPMENT APPLICATION	CG
2	29/07/2025	COUNCIL RFI UPDATE	CG
3	12/09/2025	DRAFT DA SET	CG
4	22/09/2025	DEVELOPMENT APPLICATION	CG

CLIENT / APPLICANT

LINDFIELD ESTATE PTY LTD

PROJECT DESCRIPTION

RESIDENTIAL FLAT BUILDING
DEVELOPMENT

PROJECT ADDRESS

17 (LOT 1 DP 973520), 19 (LOT 1 DP 972422), 21 (LOT 1 DP 972554)
SHIRLEY ROAD, ROSEVILLE NSW 2069

STATUS

FOR APPROVAL


NOT FOR CONSTRUCTION

DRAWING TITLE


Shadow Diagrams - Winter
(0900-1200)

DATE	DRAWN BY	APPROVED BY	TRUE NORTH
22/09/2025	CG	MM	
SCALE	SHEET SIZE	PROJECT NO.	
1 : 500	A1	2503	
DRAWING NO.			REVISION NO.


AR 021 4

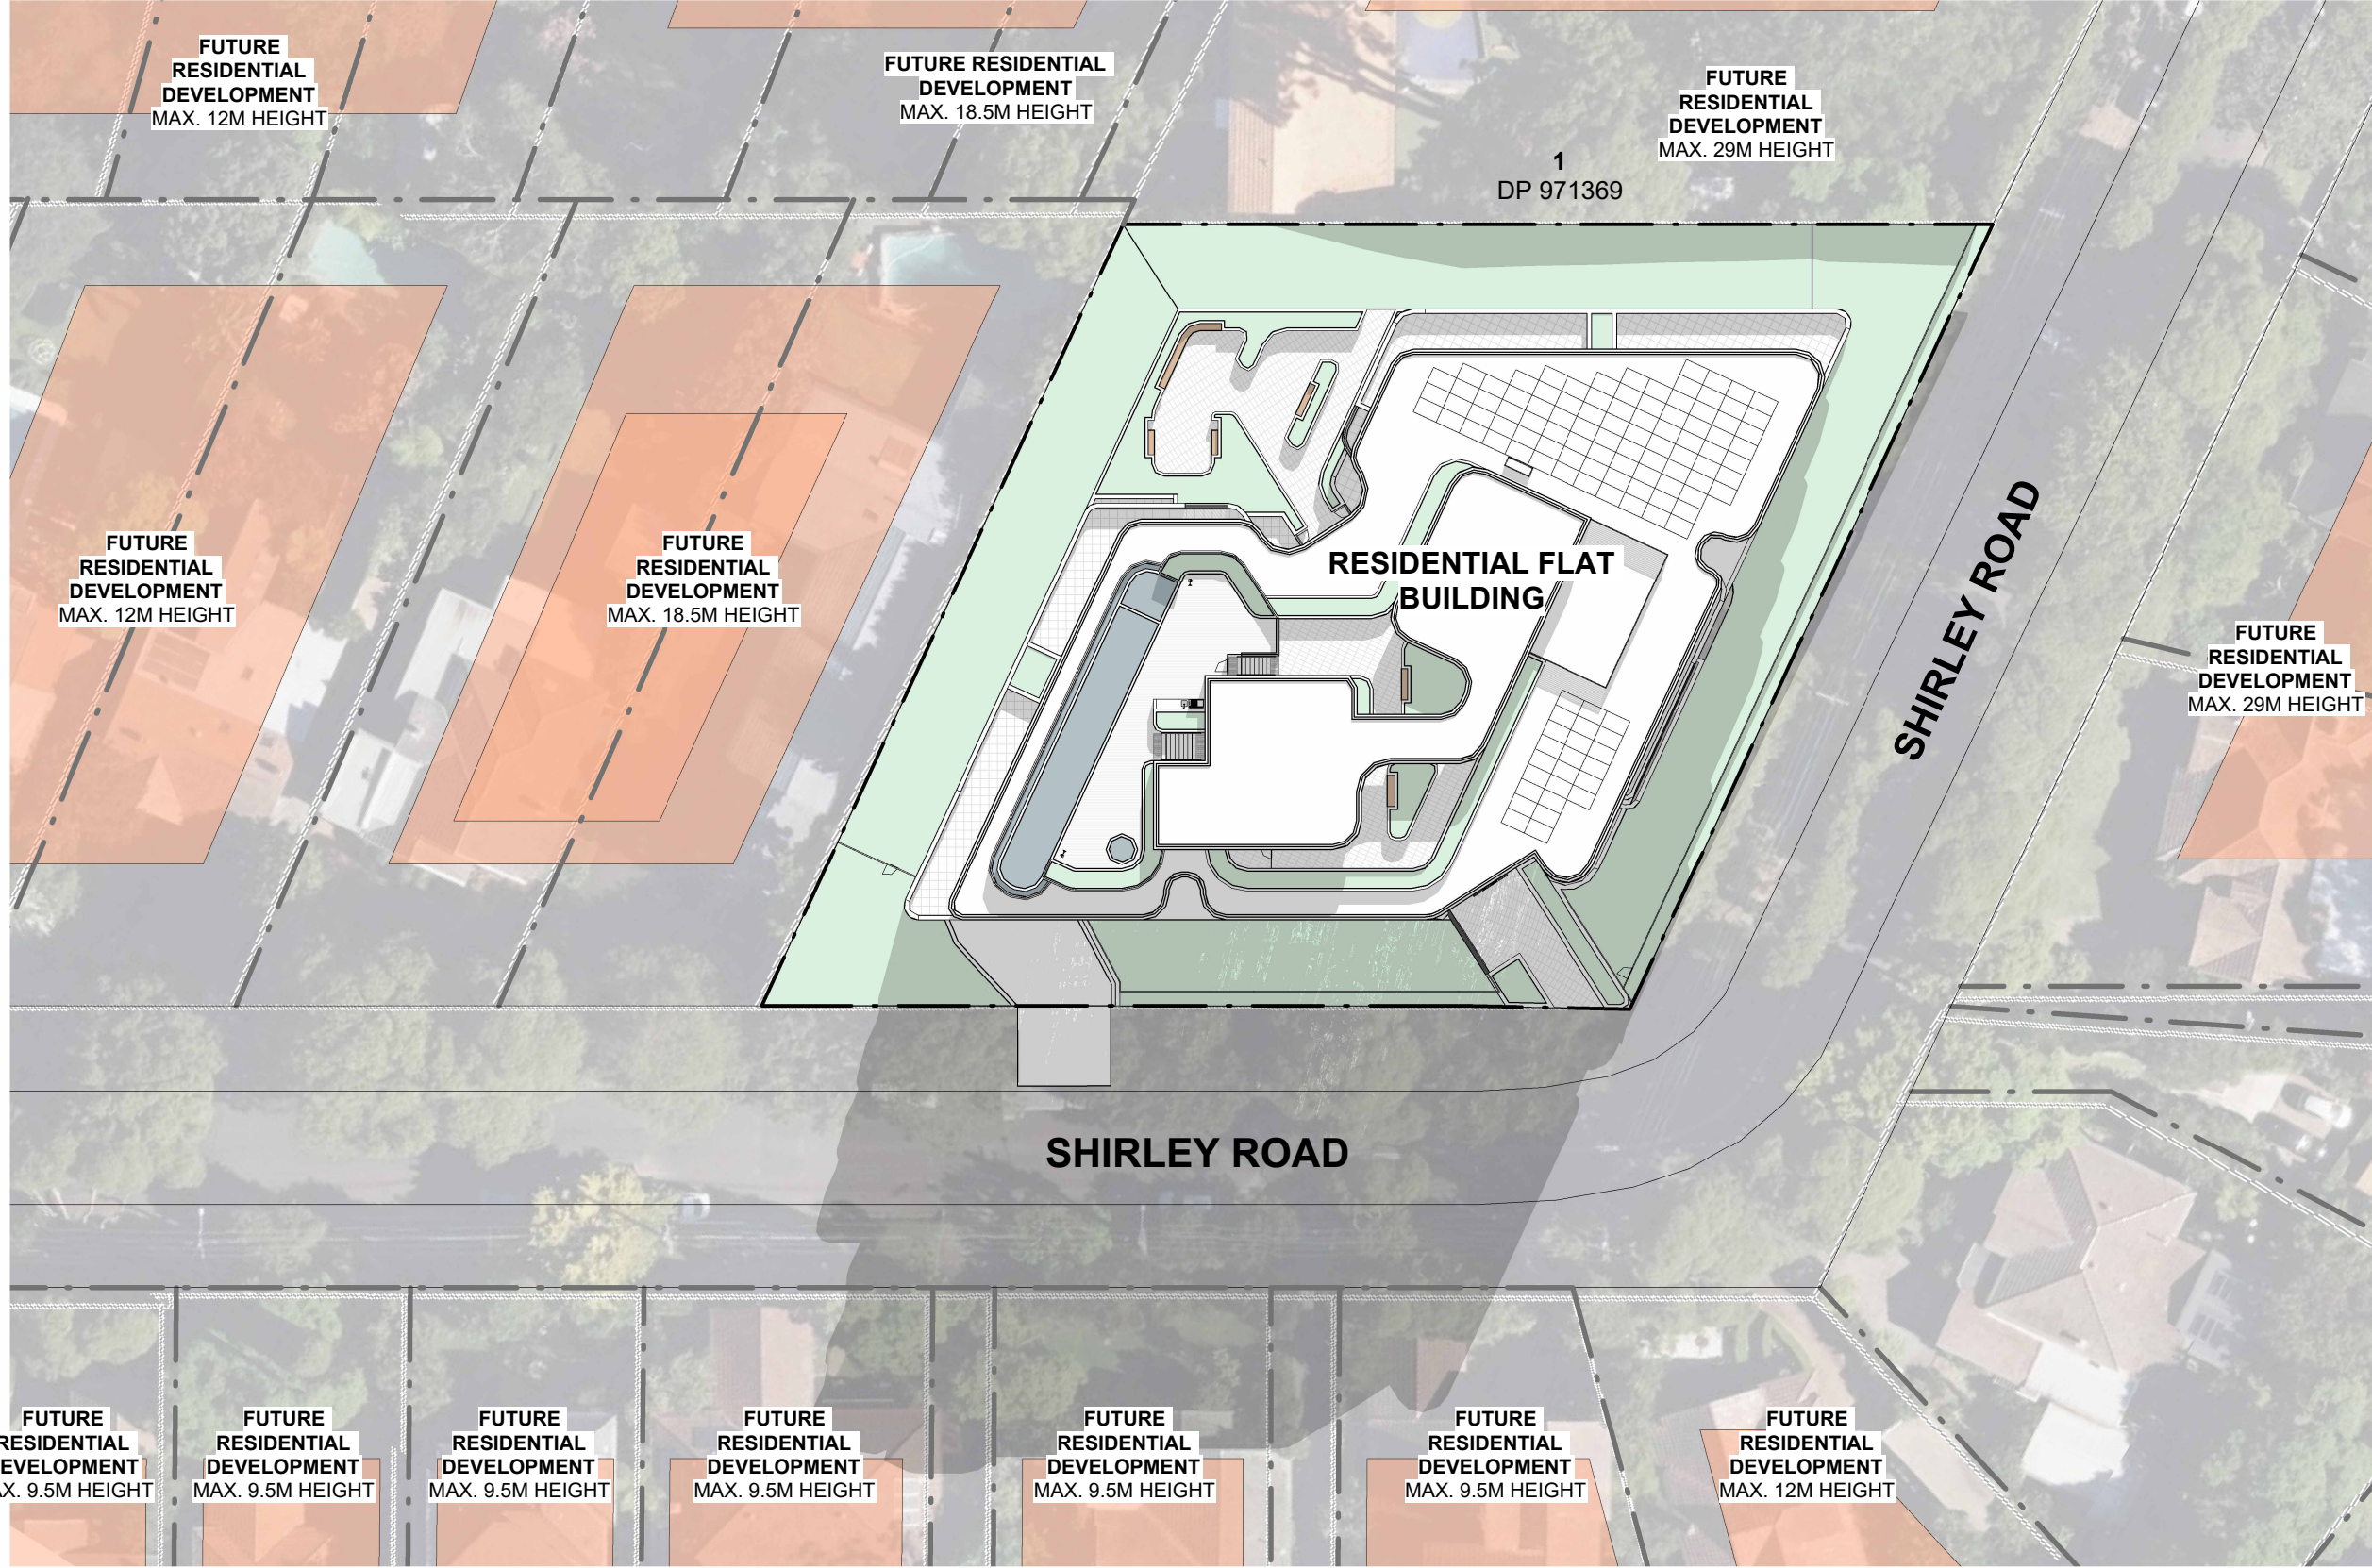

1 Shadow Diagram - 22 June - 13.00pm
1 : 500

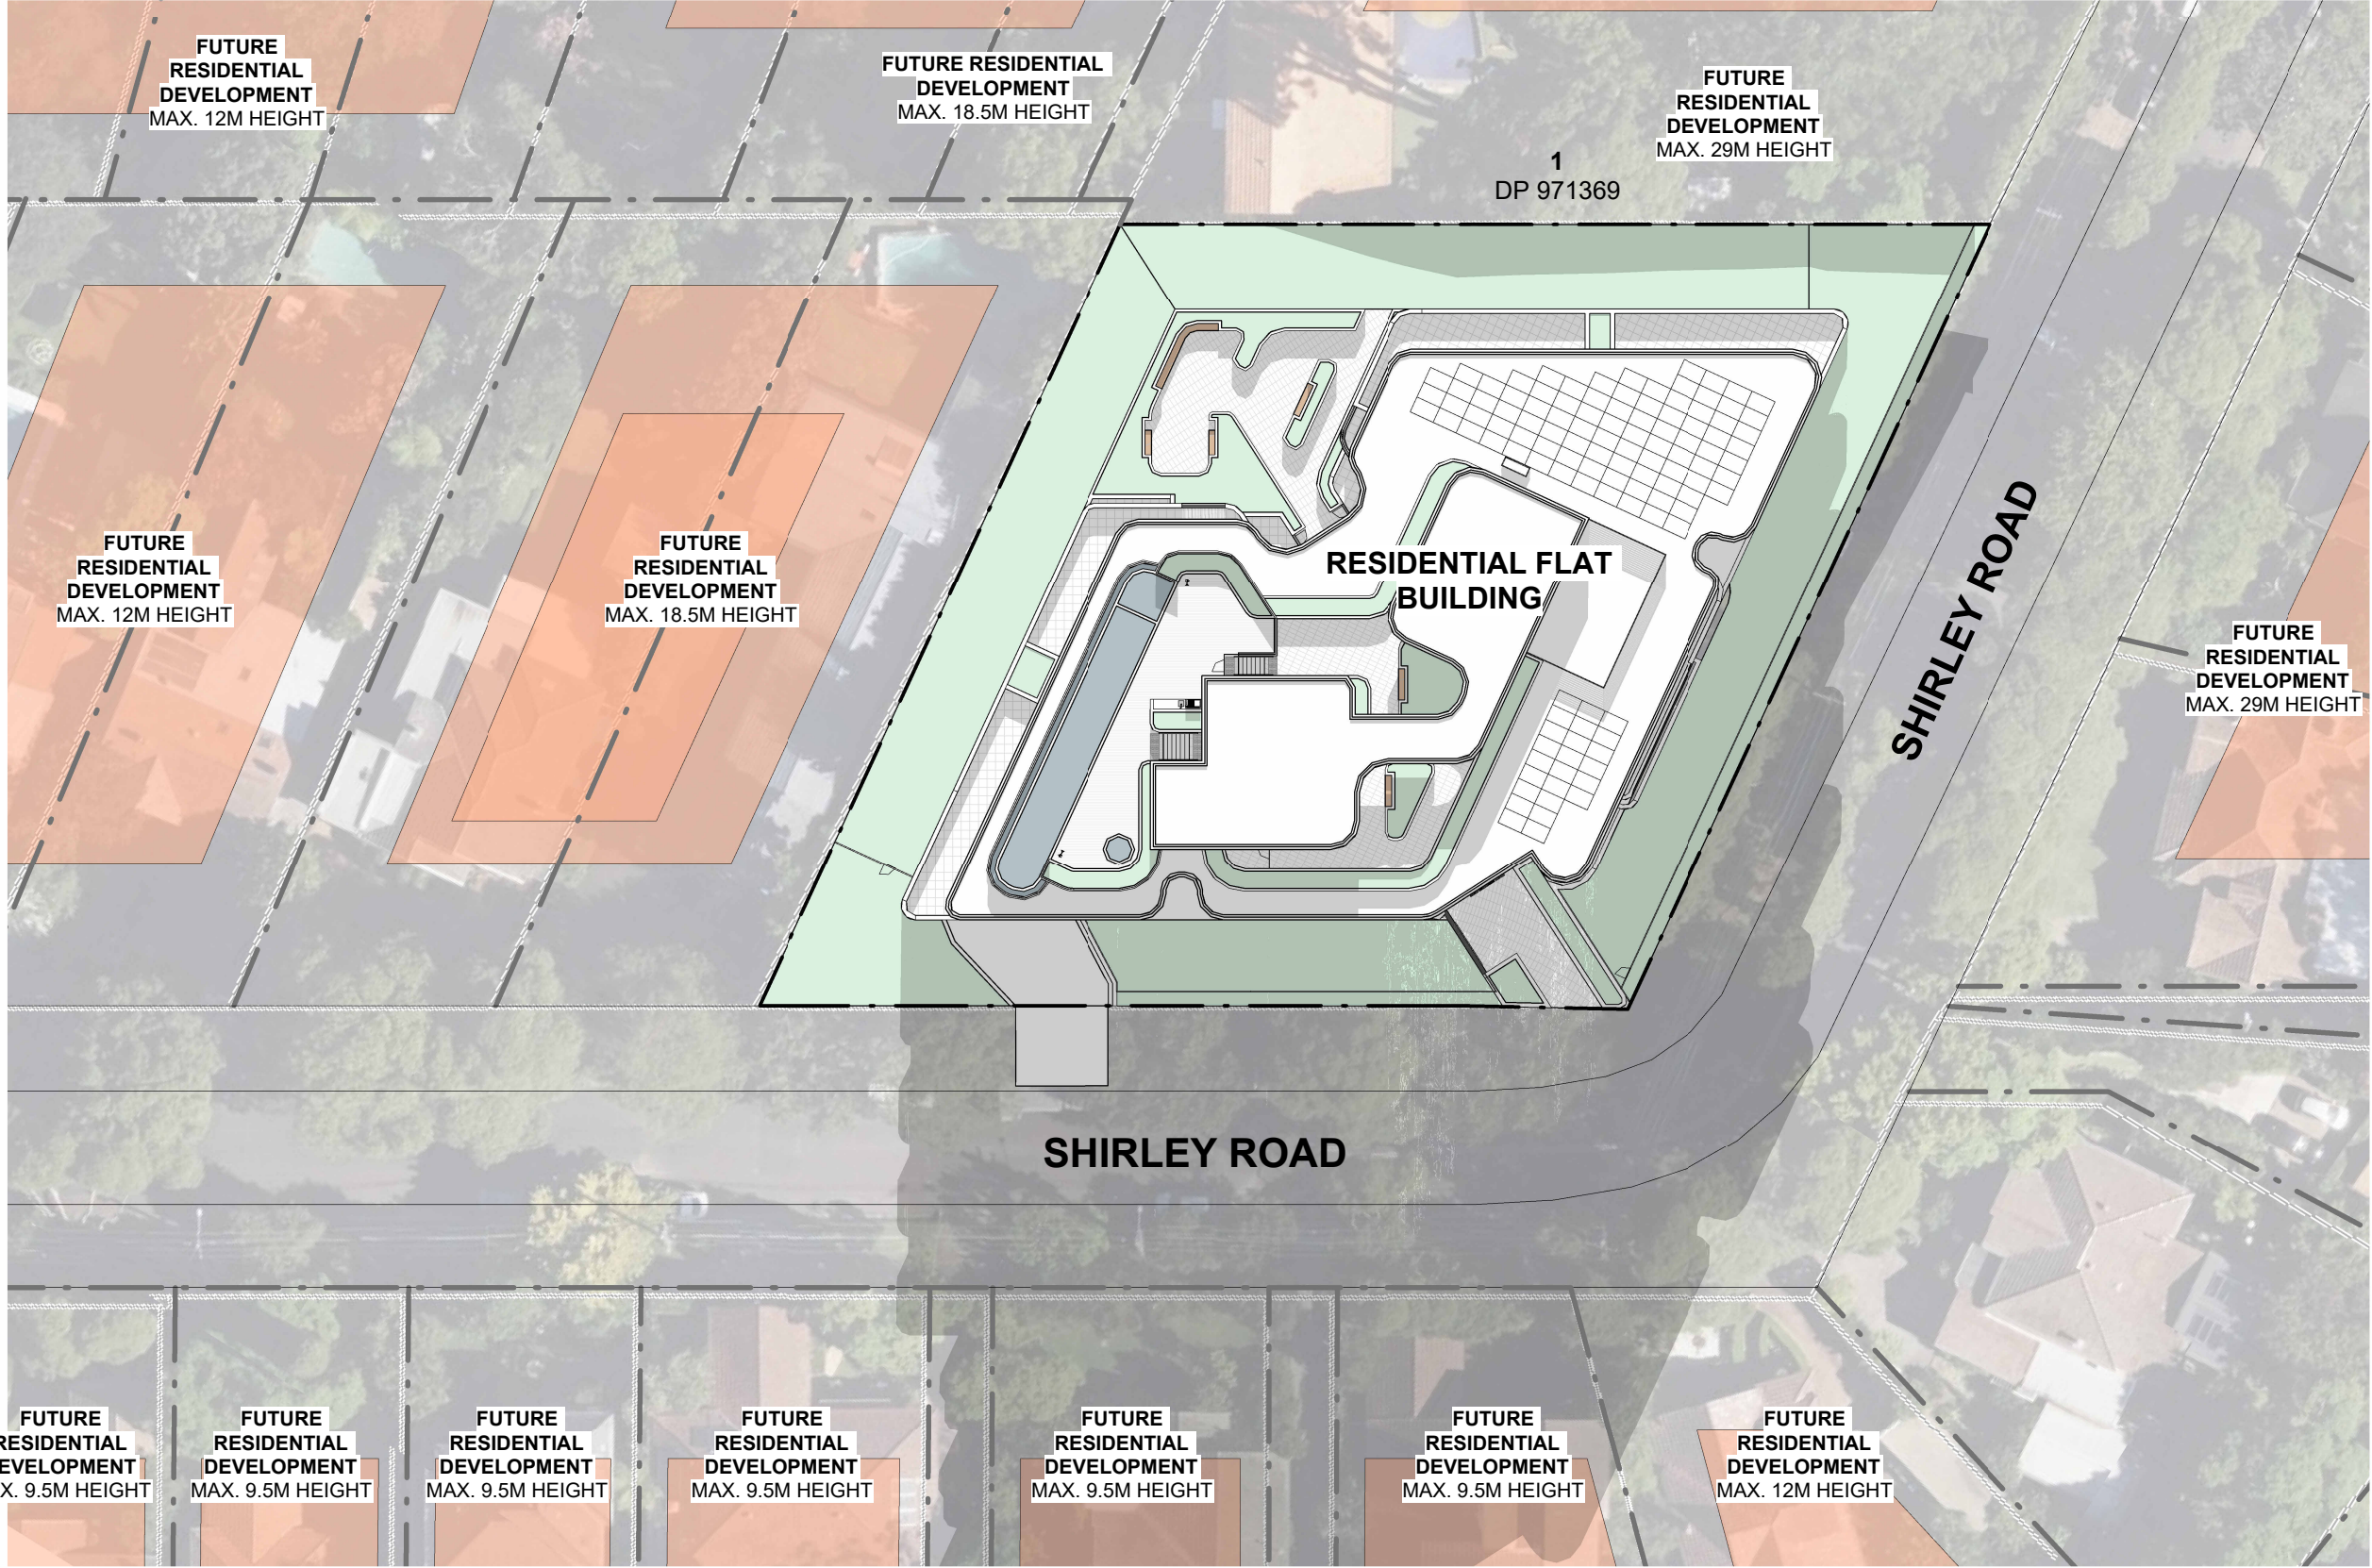

2 Shadow Diagram - 22 June - 14.00pm
1 : 500

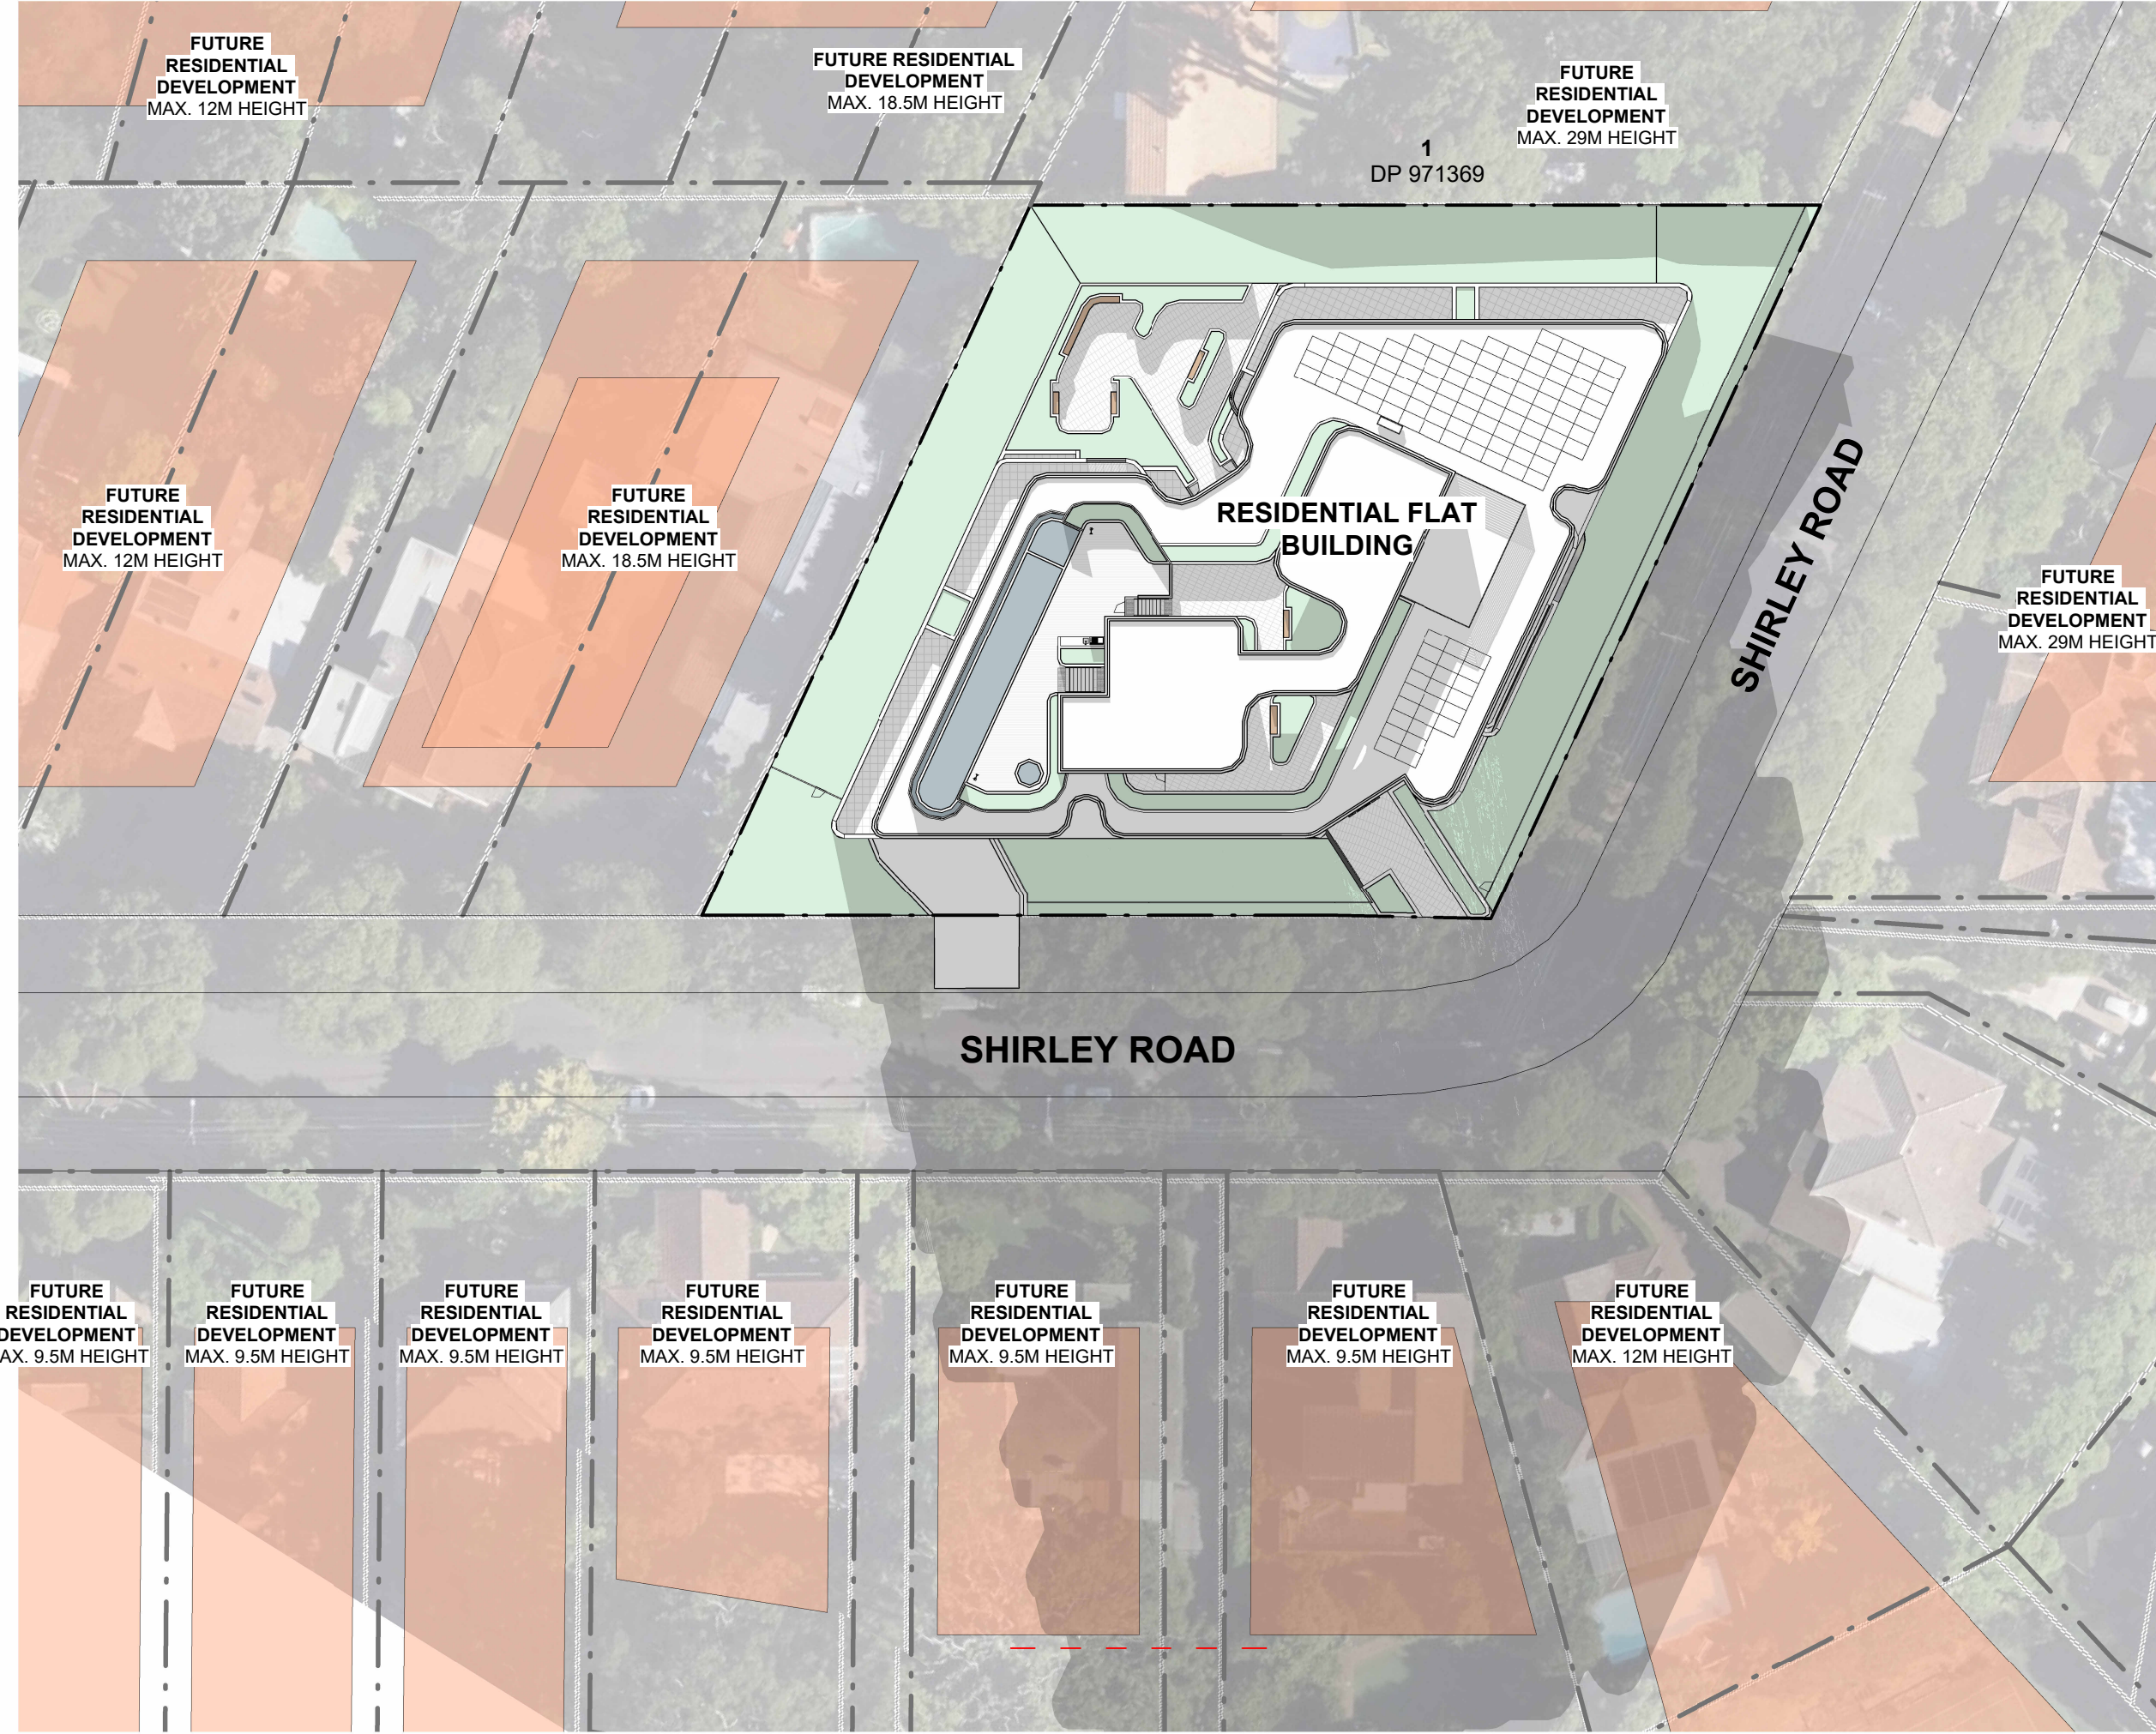

3 Shadow Diagram - 22 June - 15.00pm
1 : 500

REVISION			
NO.	DATE	DESCRIPTION	BY
A	13/03/2025	ISSUED FOR COORDINATION	CG
1	10/04/2025	DEVELOPMENT APPLICATION	CG
2	29/07/2025	COUNCIL RFI UPDATE	CG
3	12/09/2025	DRAFT DA SET	CG
4	22/09/2025	DEVELOPMENT APPLICATION	CG

CLIENT / APPLICANT

LINDFIELD ESTATE PTY LTD

PROJECT DESCRIPTION

RESIDENTIAL FLAT BUILDING
DEVELOPMENT

PROJECT ADDRESS

17 (LOT 1 DP 973520), 19 (LOT 1 DP 972422), 21 (LOT 1 DP 972554)
SHIRLEY ROAD, ROSEVILLE NSW 2069

STATUS

FOR APPROVAL

NOT FOR CONSTRUCTION

DRAWING TITLE

Shadow Diagrams - Winter
(1300-1500)

DATE	DRAWN BY	APPROVED BY	TRUE NORTH
22/09/2025	CG	MM	
SCALE	SHEET SIZE	PROJECT NO.	
1 : 500	A1	2503	
DRAWING NO.			REVISION NO.


AR 022

4


MX ARCHITECTS
1 Mary Street, Melrose Park, NSW 2114
t: +61 4 24 335 007
e: maxine@mxdesigns.com.au
Nominated Architect - Maxine Mouawad
NSW Registration No. 10860




1A Shadow Diagram - 22 June - 13.00pm (DA)
1 : 750

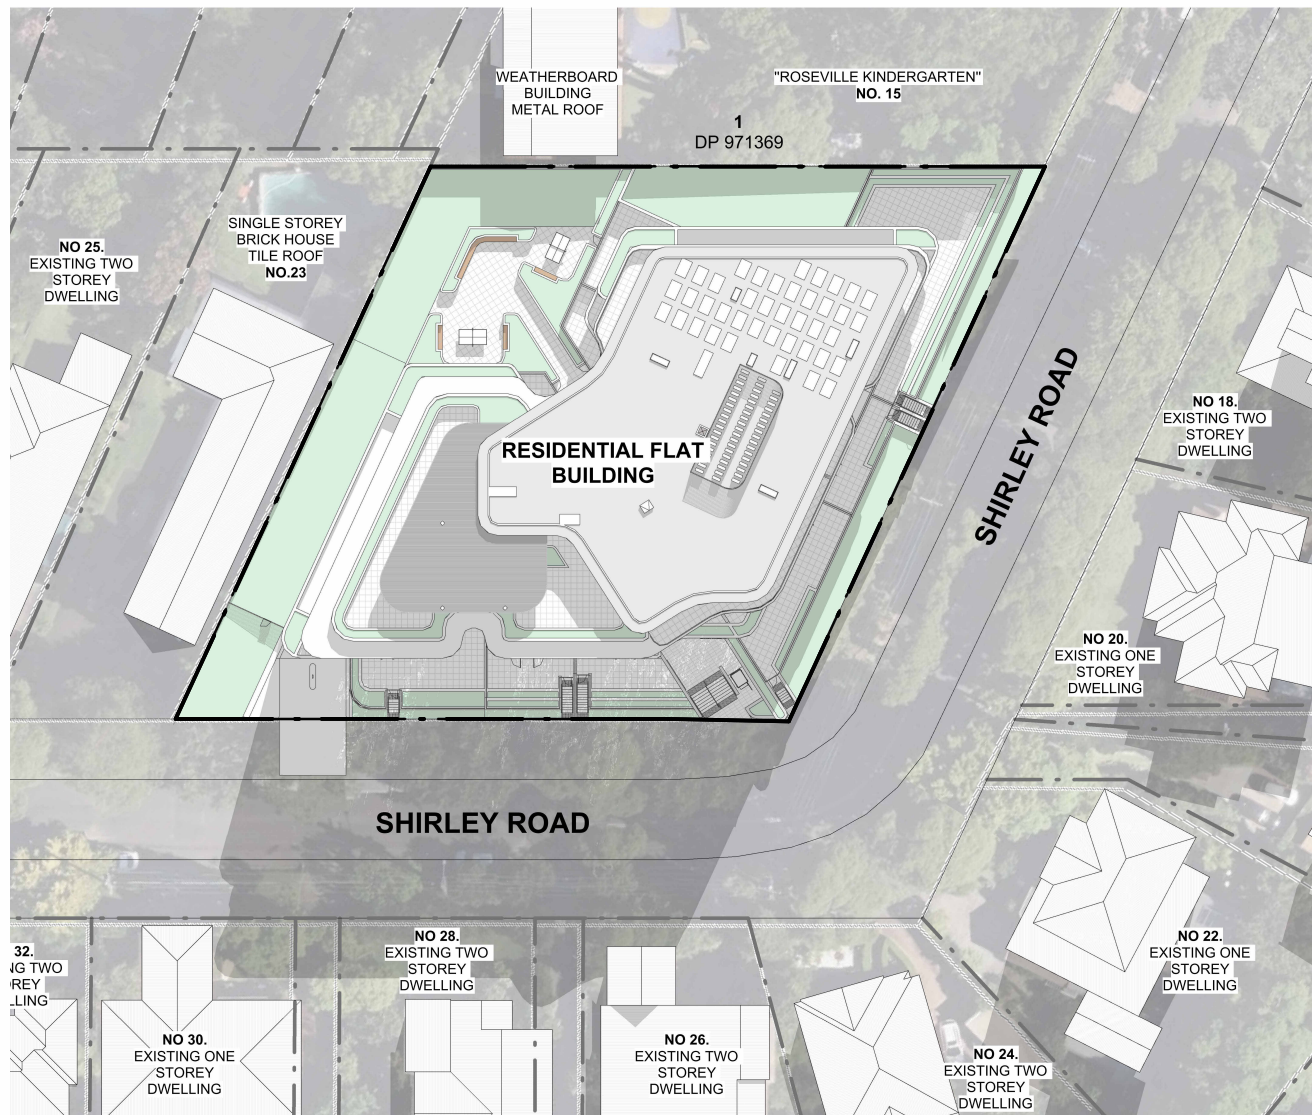


1B Shadow Diagram - 22 June - 13.00pm (SSD)
1 : 750

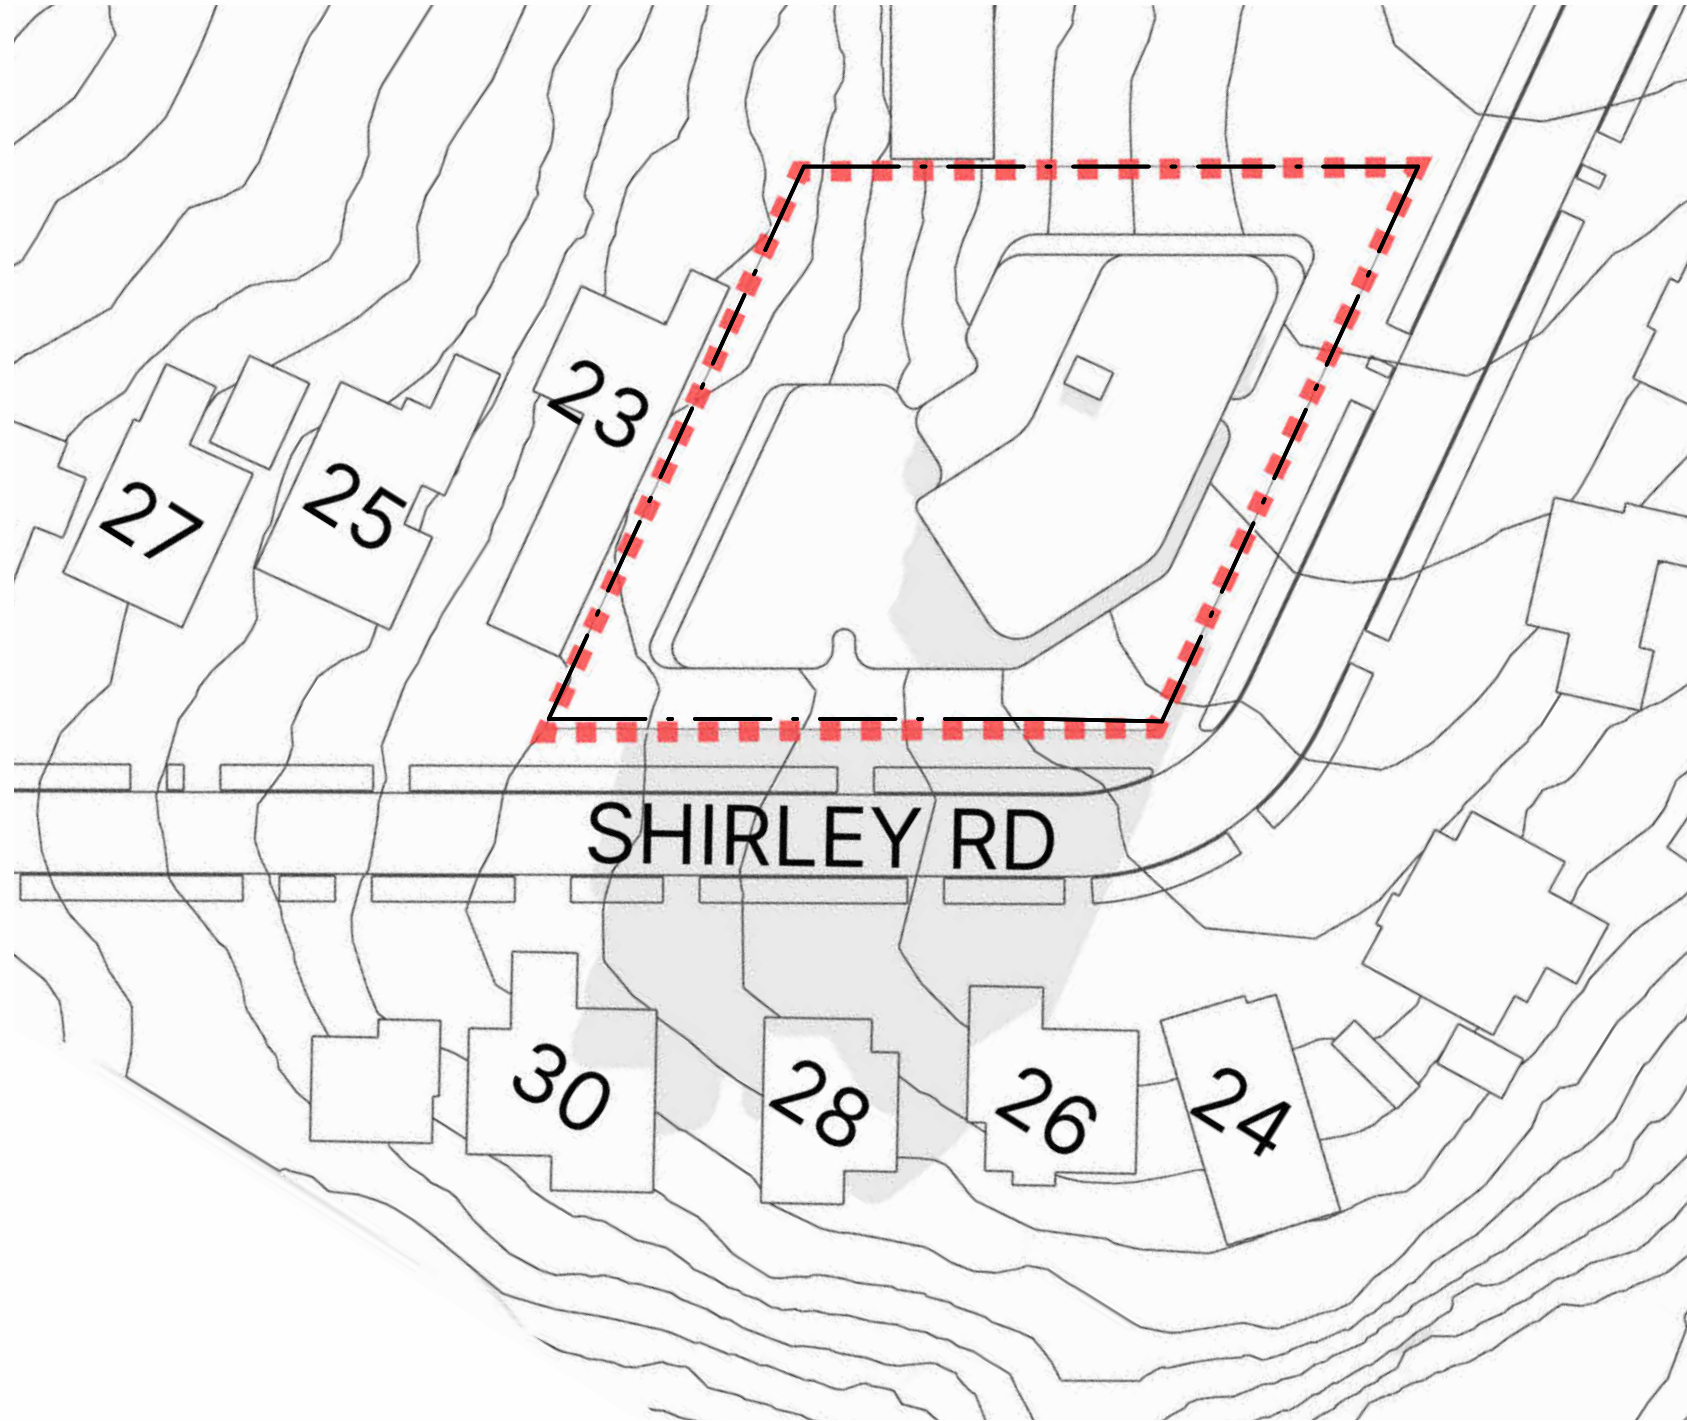


1C Shadow Diagram - 22 June - 13.00pm (RFI)
1 : 750

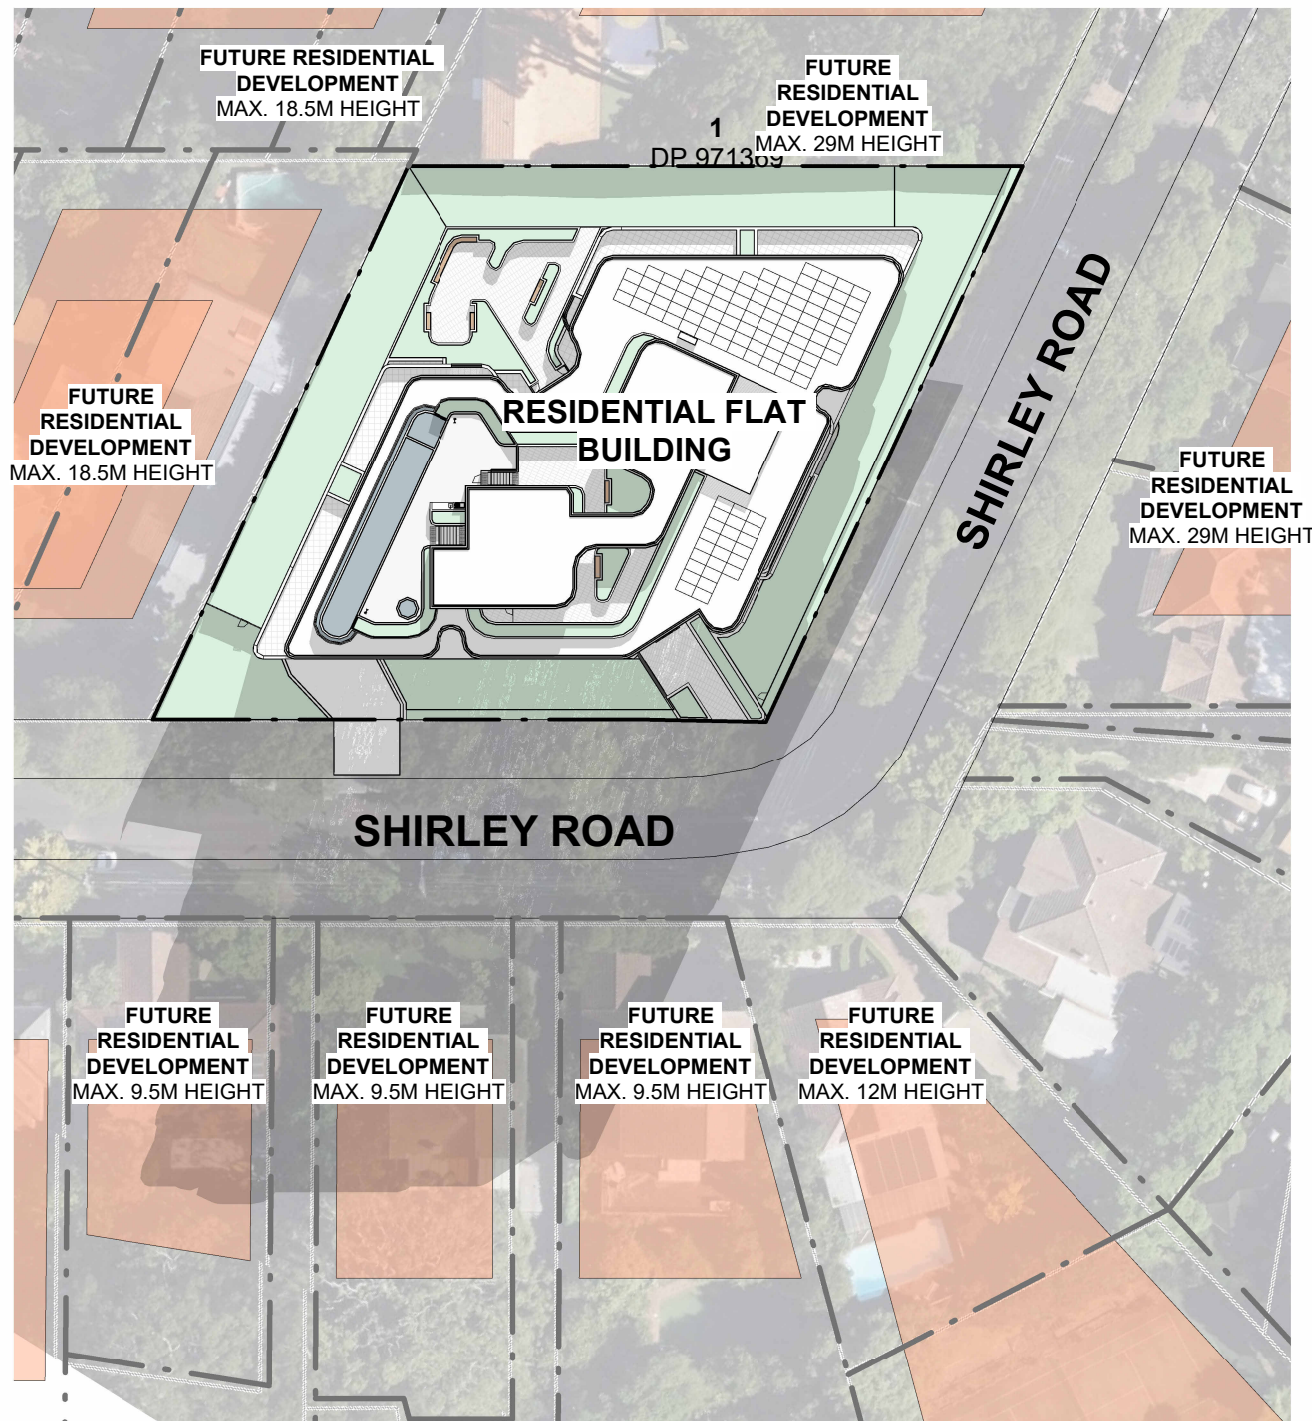


3A Shadow Diagram - 22 June - 15.00pm (DA)
1 : 750

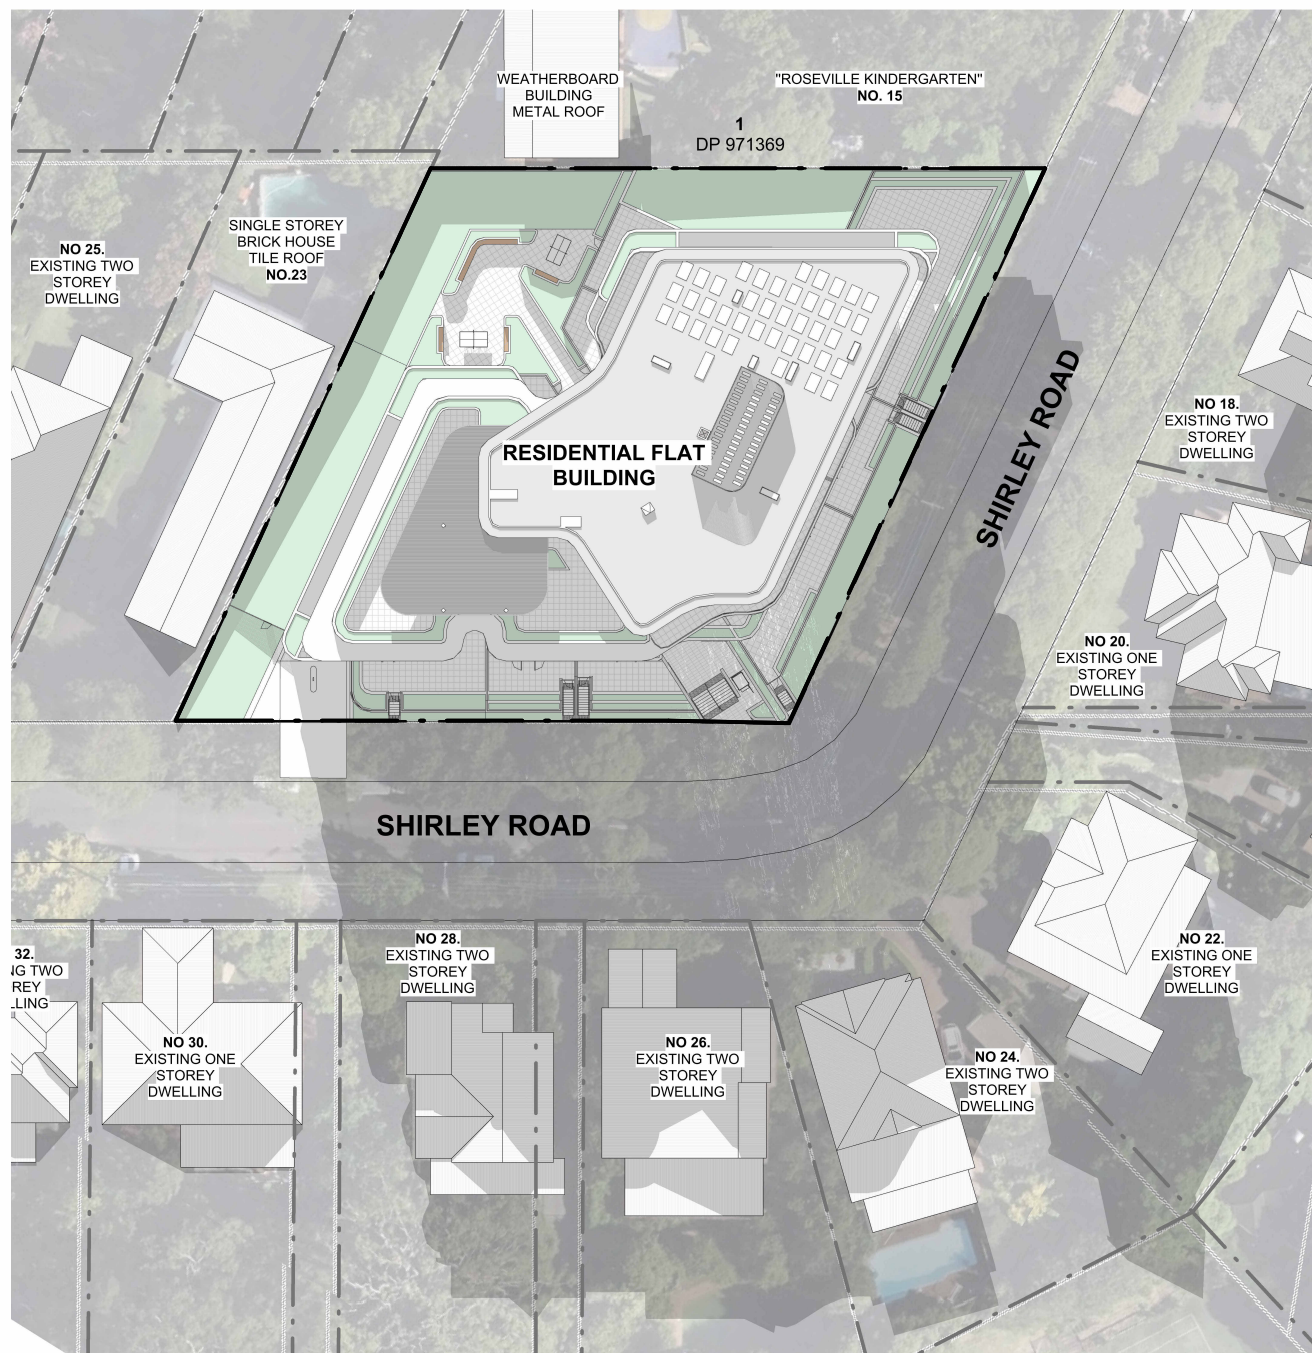

3B Shadow Diagram - 22 June - 15.00pm (SSD)
1 : 750

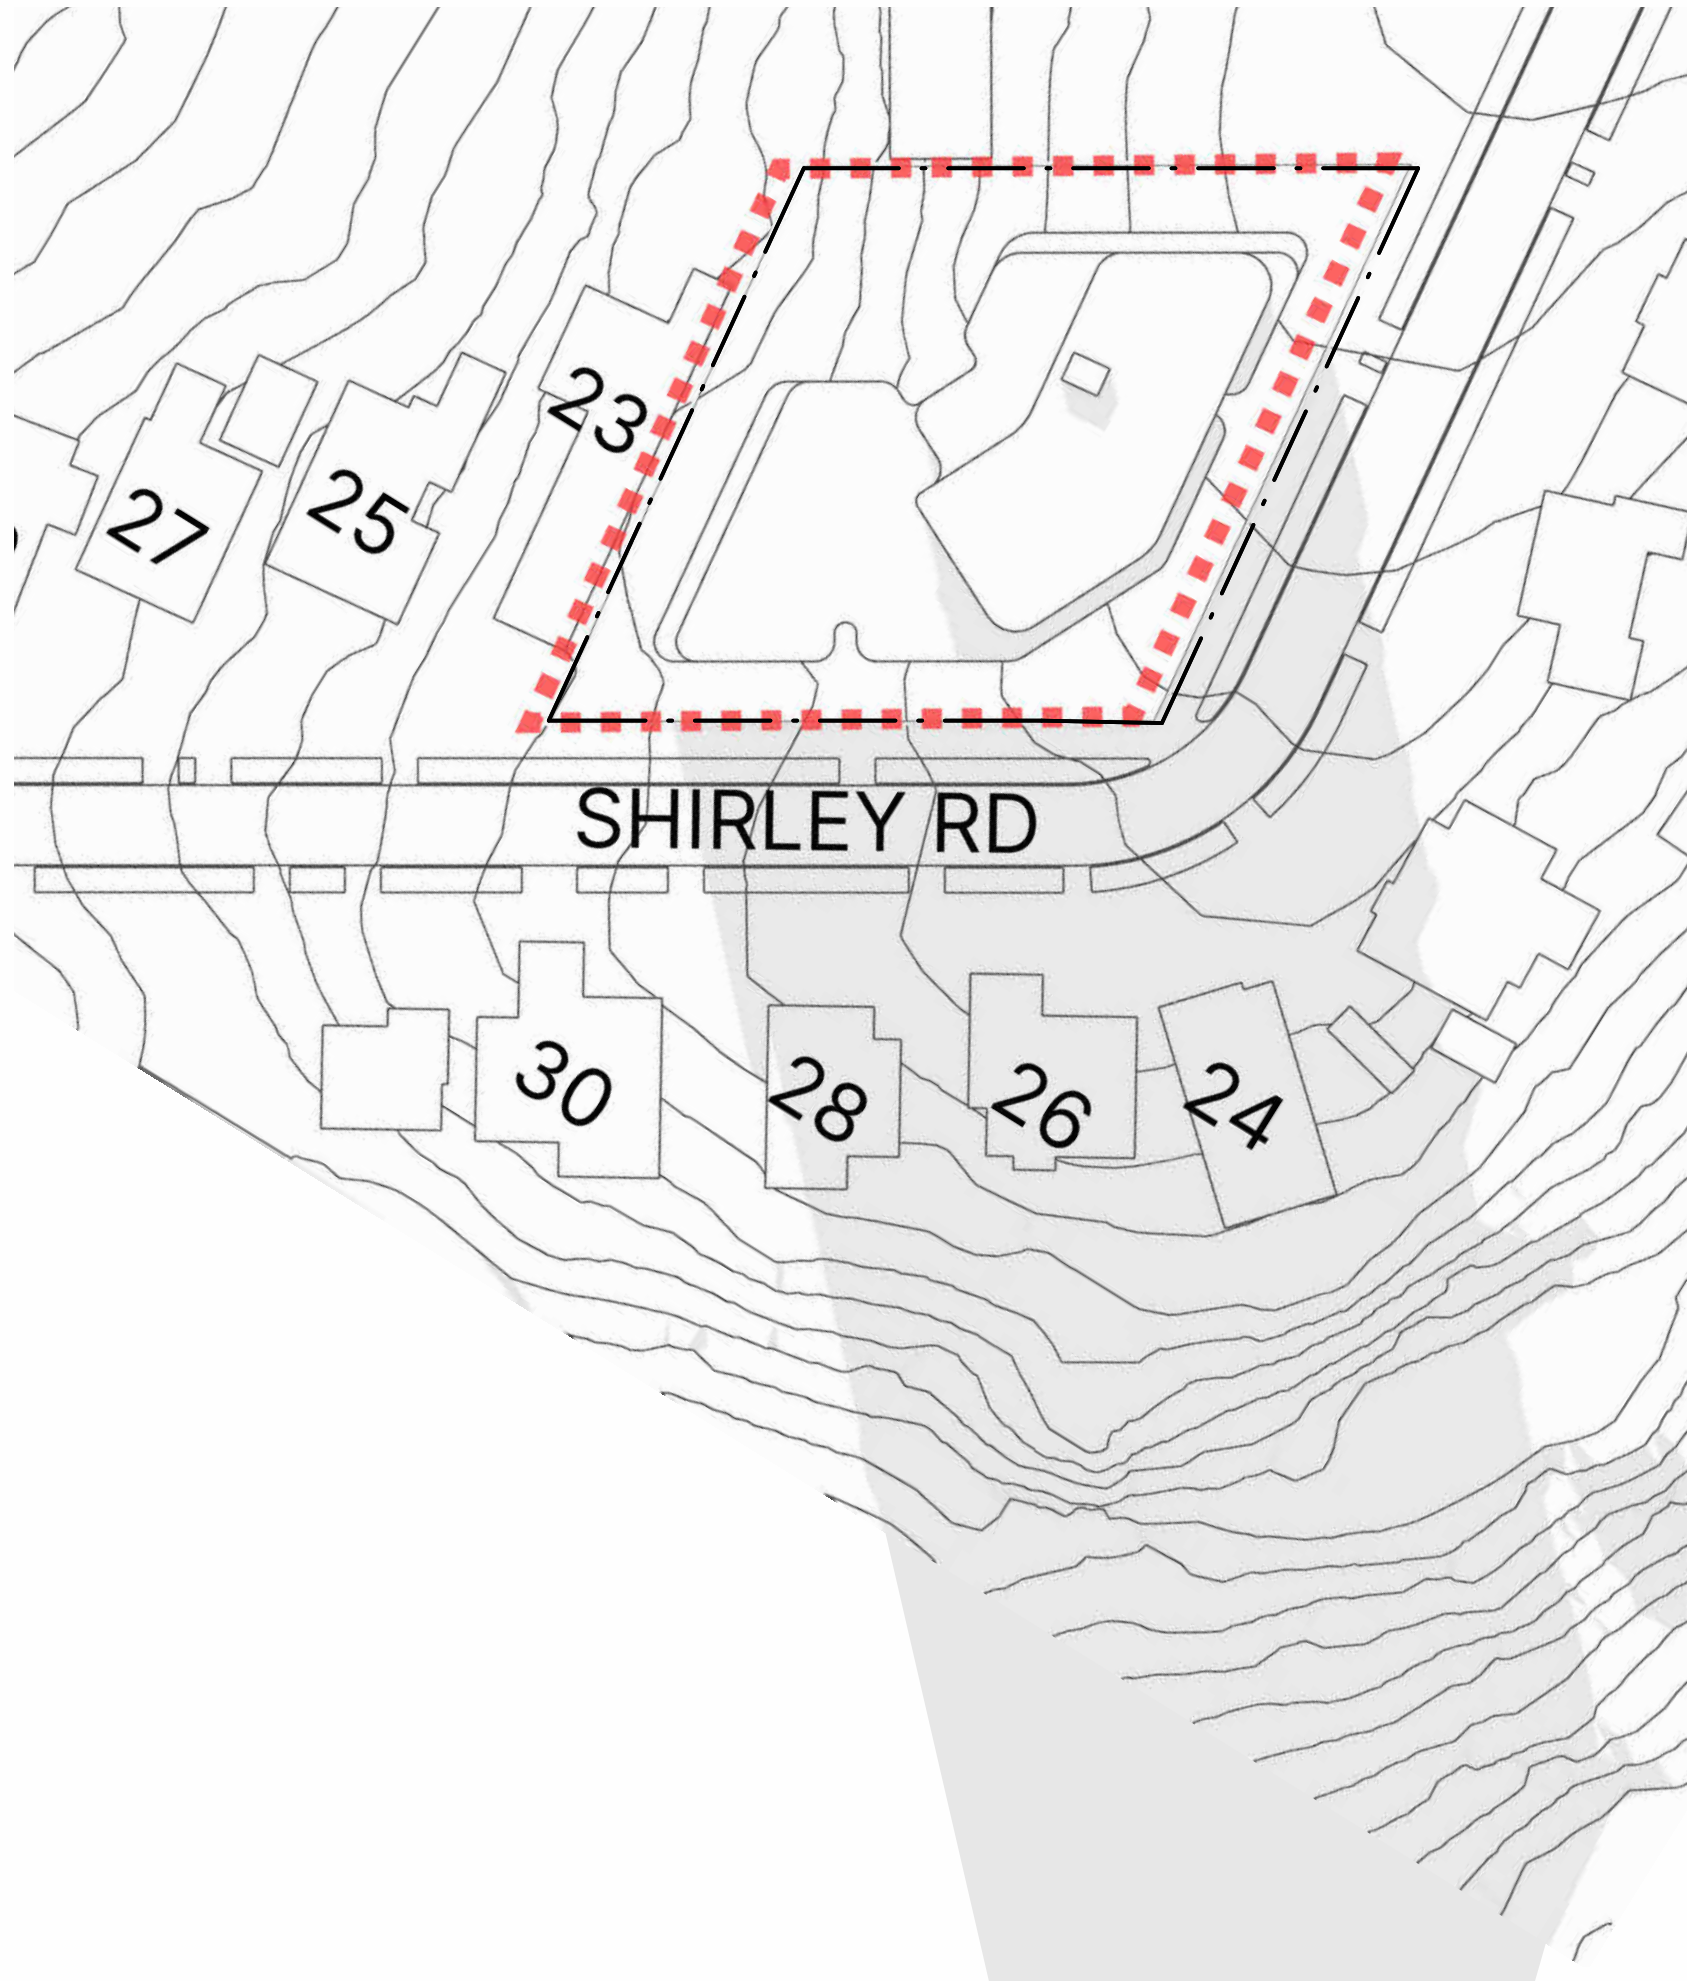

3C Shadow Diagram - 22 June - 15.00pm (RFI)
1 : 750

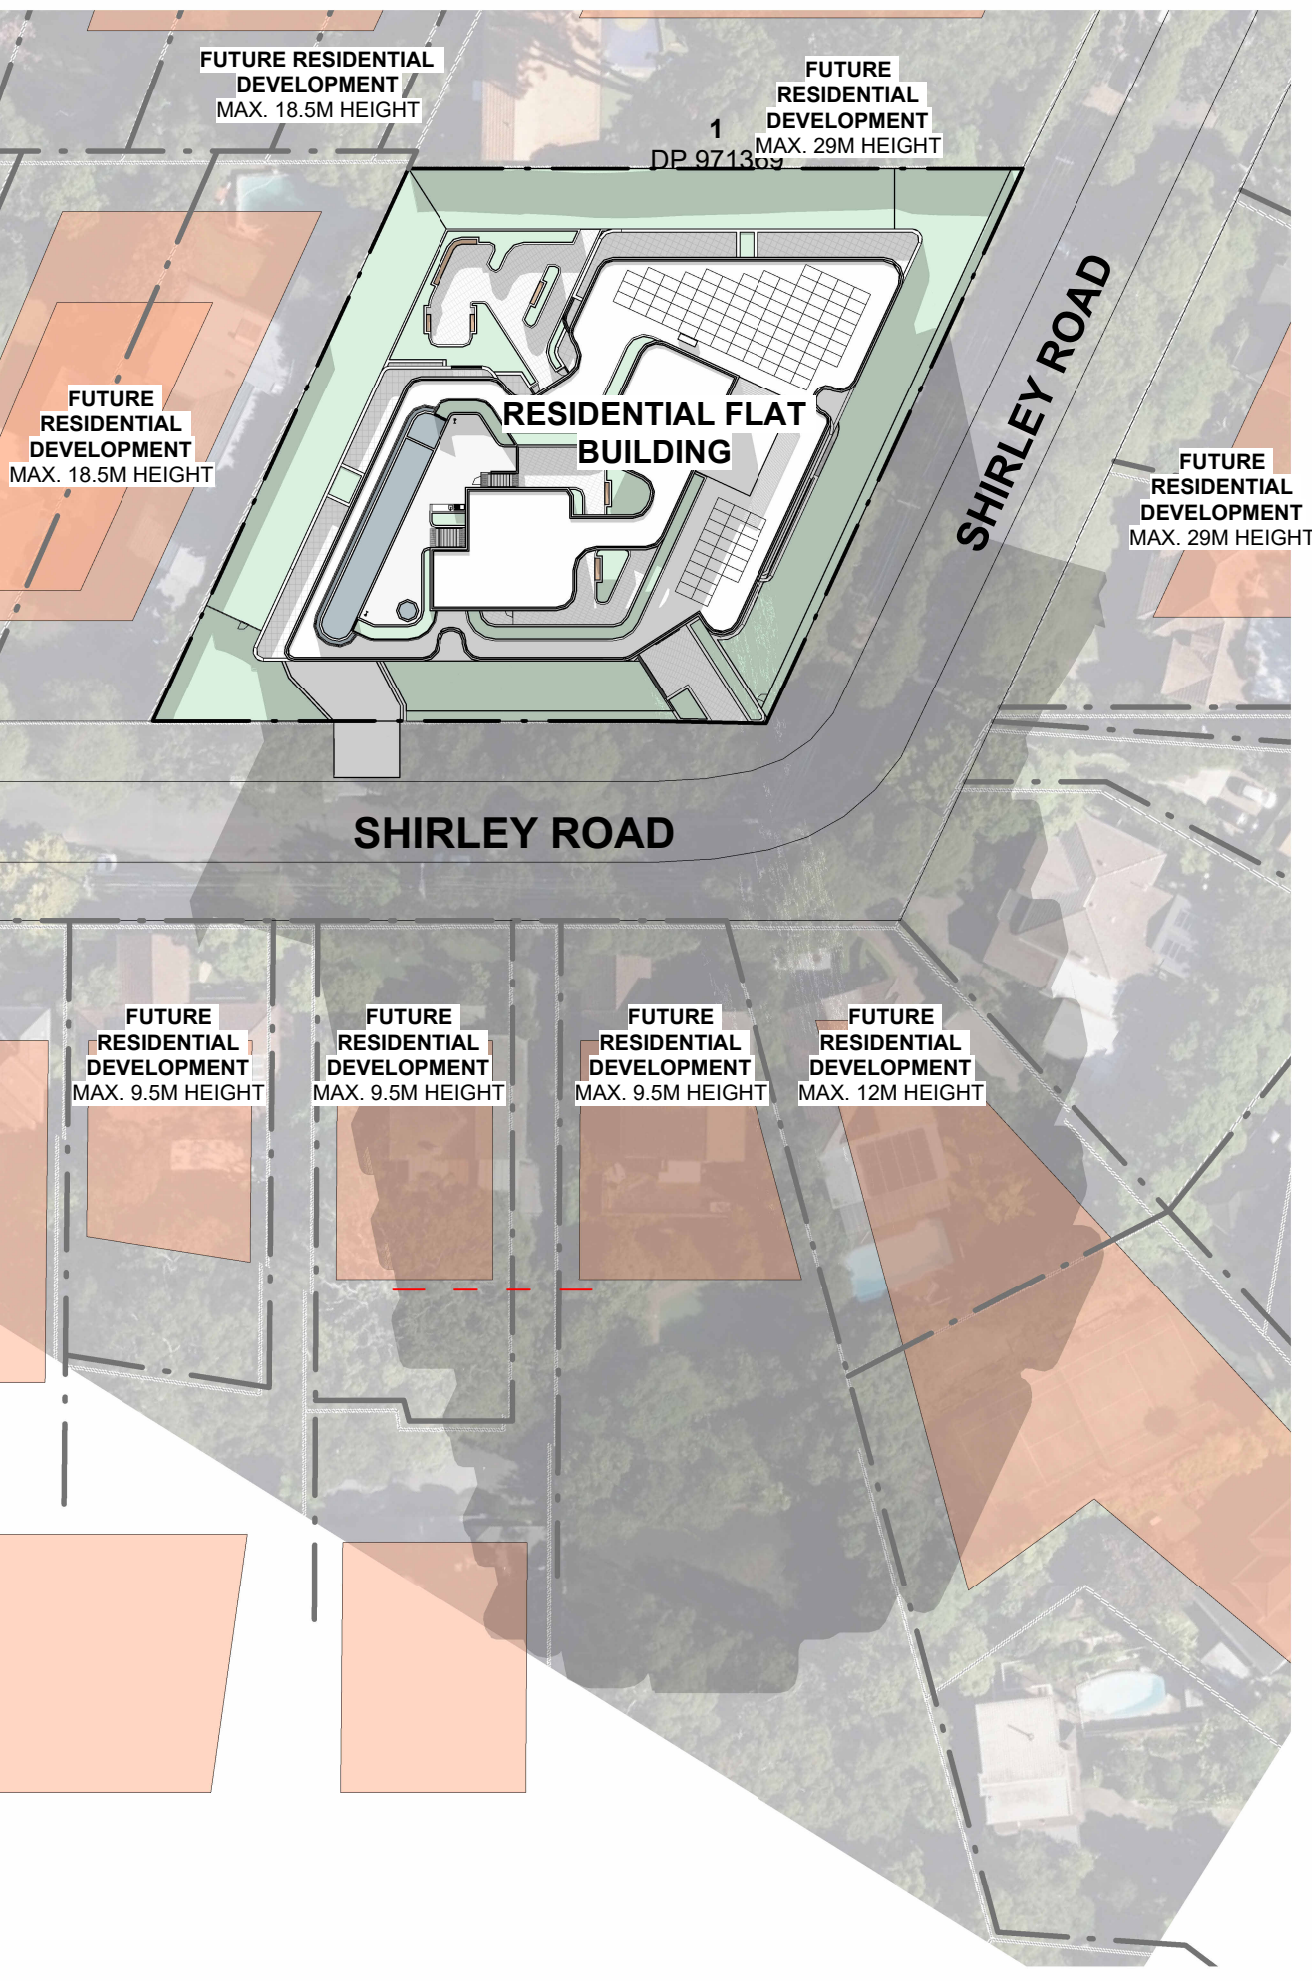

REVISION			
NO.	DATE	DESCRIPTION	BY
1	29/07/2025	COUNCIL RFI UPDATE	CG
2	12/09/2025	DRAFT DA SET	CG
3	22/09/2025	DEVELOPMENT APPLICATION	CG

CLIENT / APPLICANT

LINDFIELD ESTATE PTY LTD

PROJECT DESCRIPTION

RESIDENTIAL FLAT BUILDING DEVELOPMENT

PROJECT ADDRESS

17 (LOT 1 DP 973520), 19 (LOT 1 DP 972422), 21 (LOT 1 DP 972554)
SHIRLEY ROAD, ROSEVILLE NSW 2069

STATUS

FOR APPROVAL

NOT FOR CONSTRUCTION


DRAWING TITLE

Shadow Comparison Diagrams - 21 June, 1pm


DATE	DRAWN BY	APPROVED BY	TRUE NORTH
22/09/2025	CG	MM	
SCALE	SHEET SIZE	PROJECT NO.	
1 : 750	A1	2503	
DRAWING NO.			REVISION NO.

AR 024 3


LEGEND:

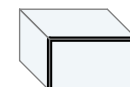


FUTURE MASSING

 


LIVING ROOM GLAZING
ACHIEVING SOLAR

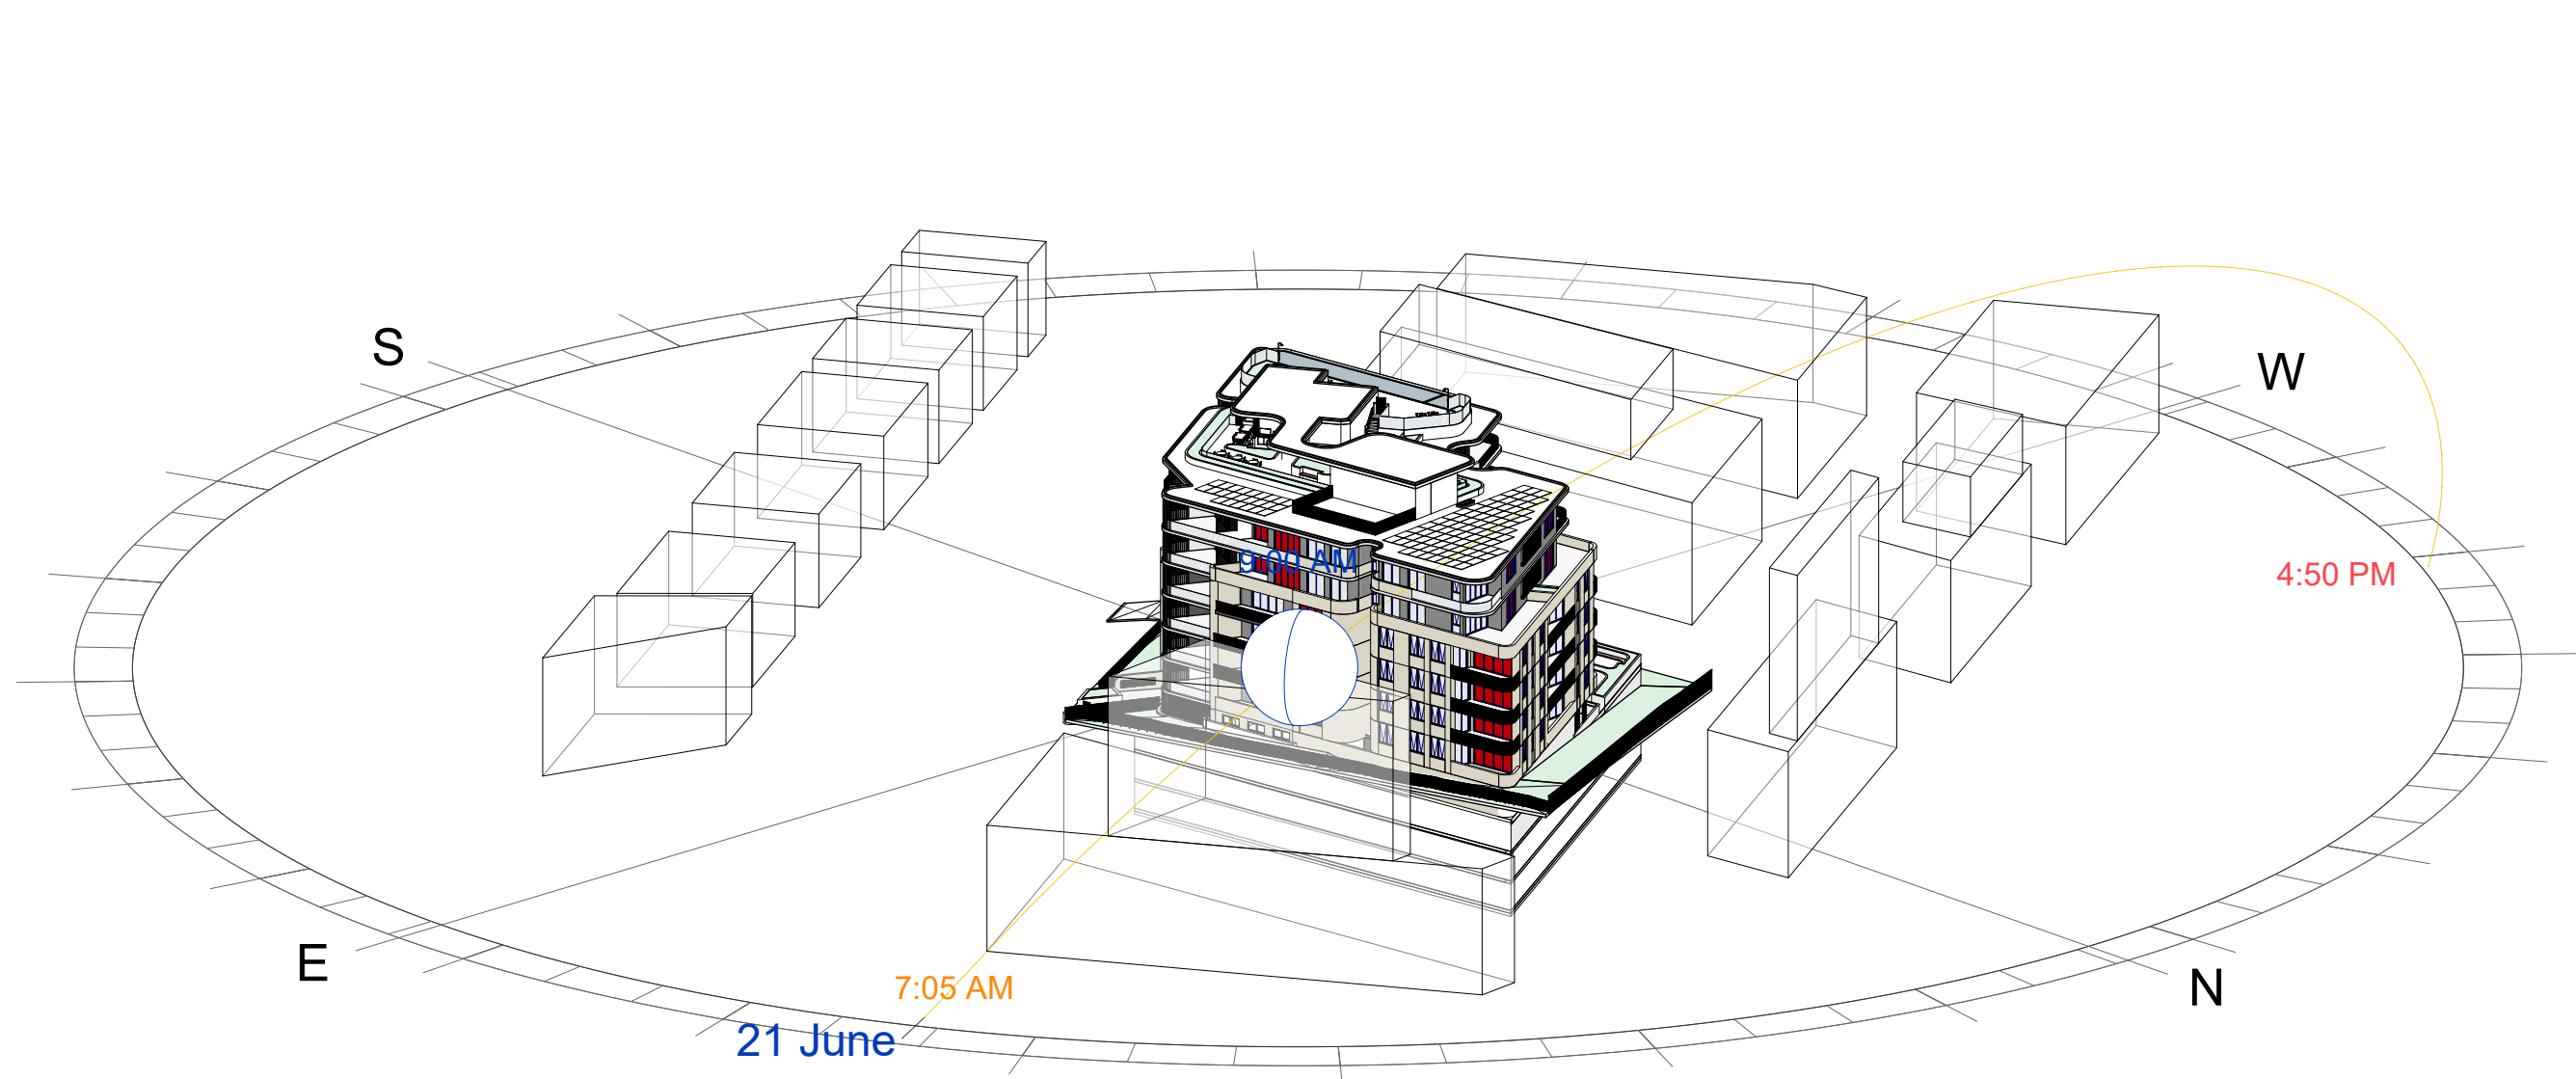


1 21 June - 9.00am

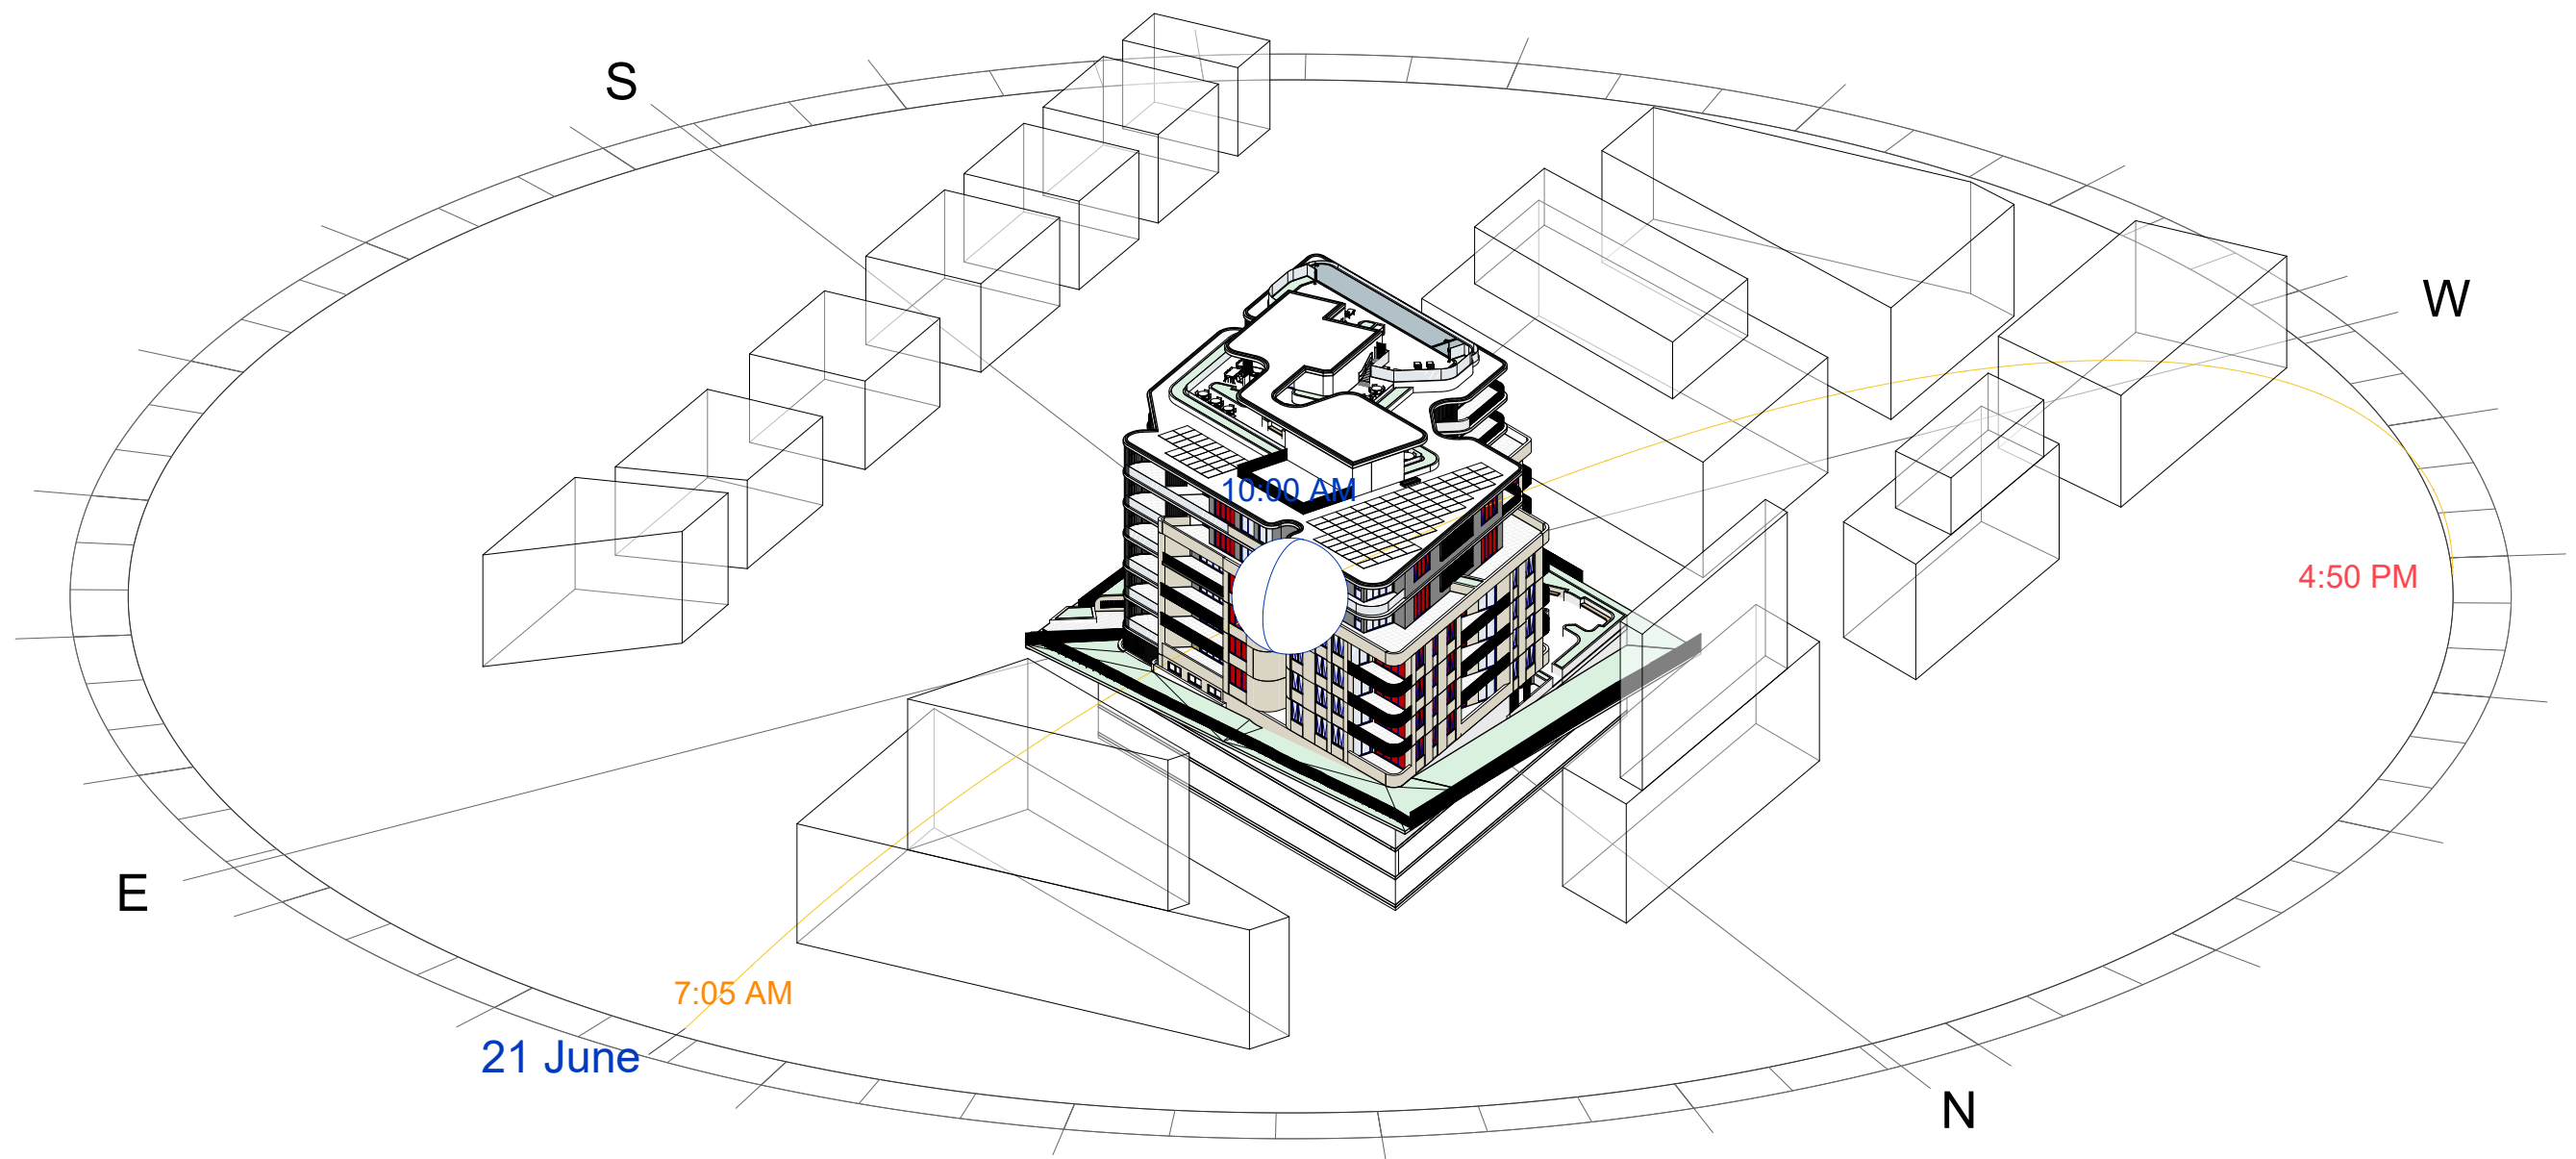

2 21 June - 10.00am

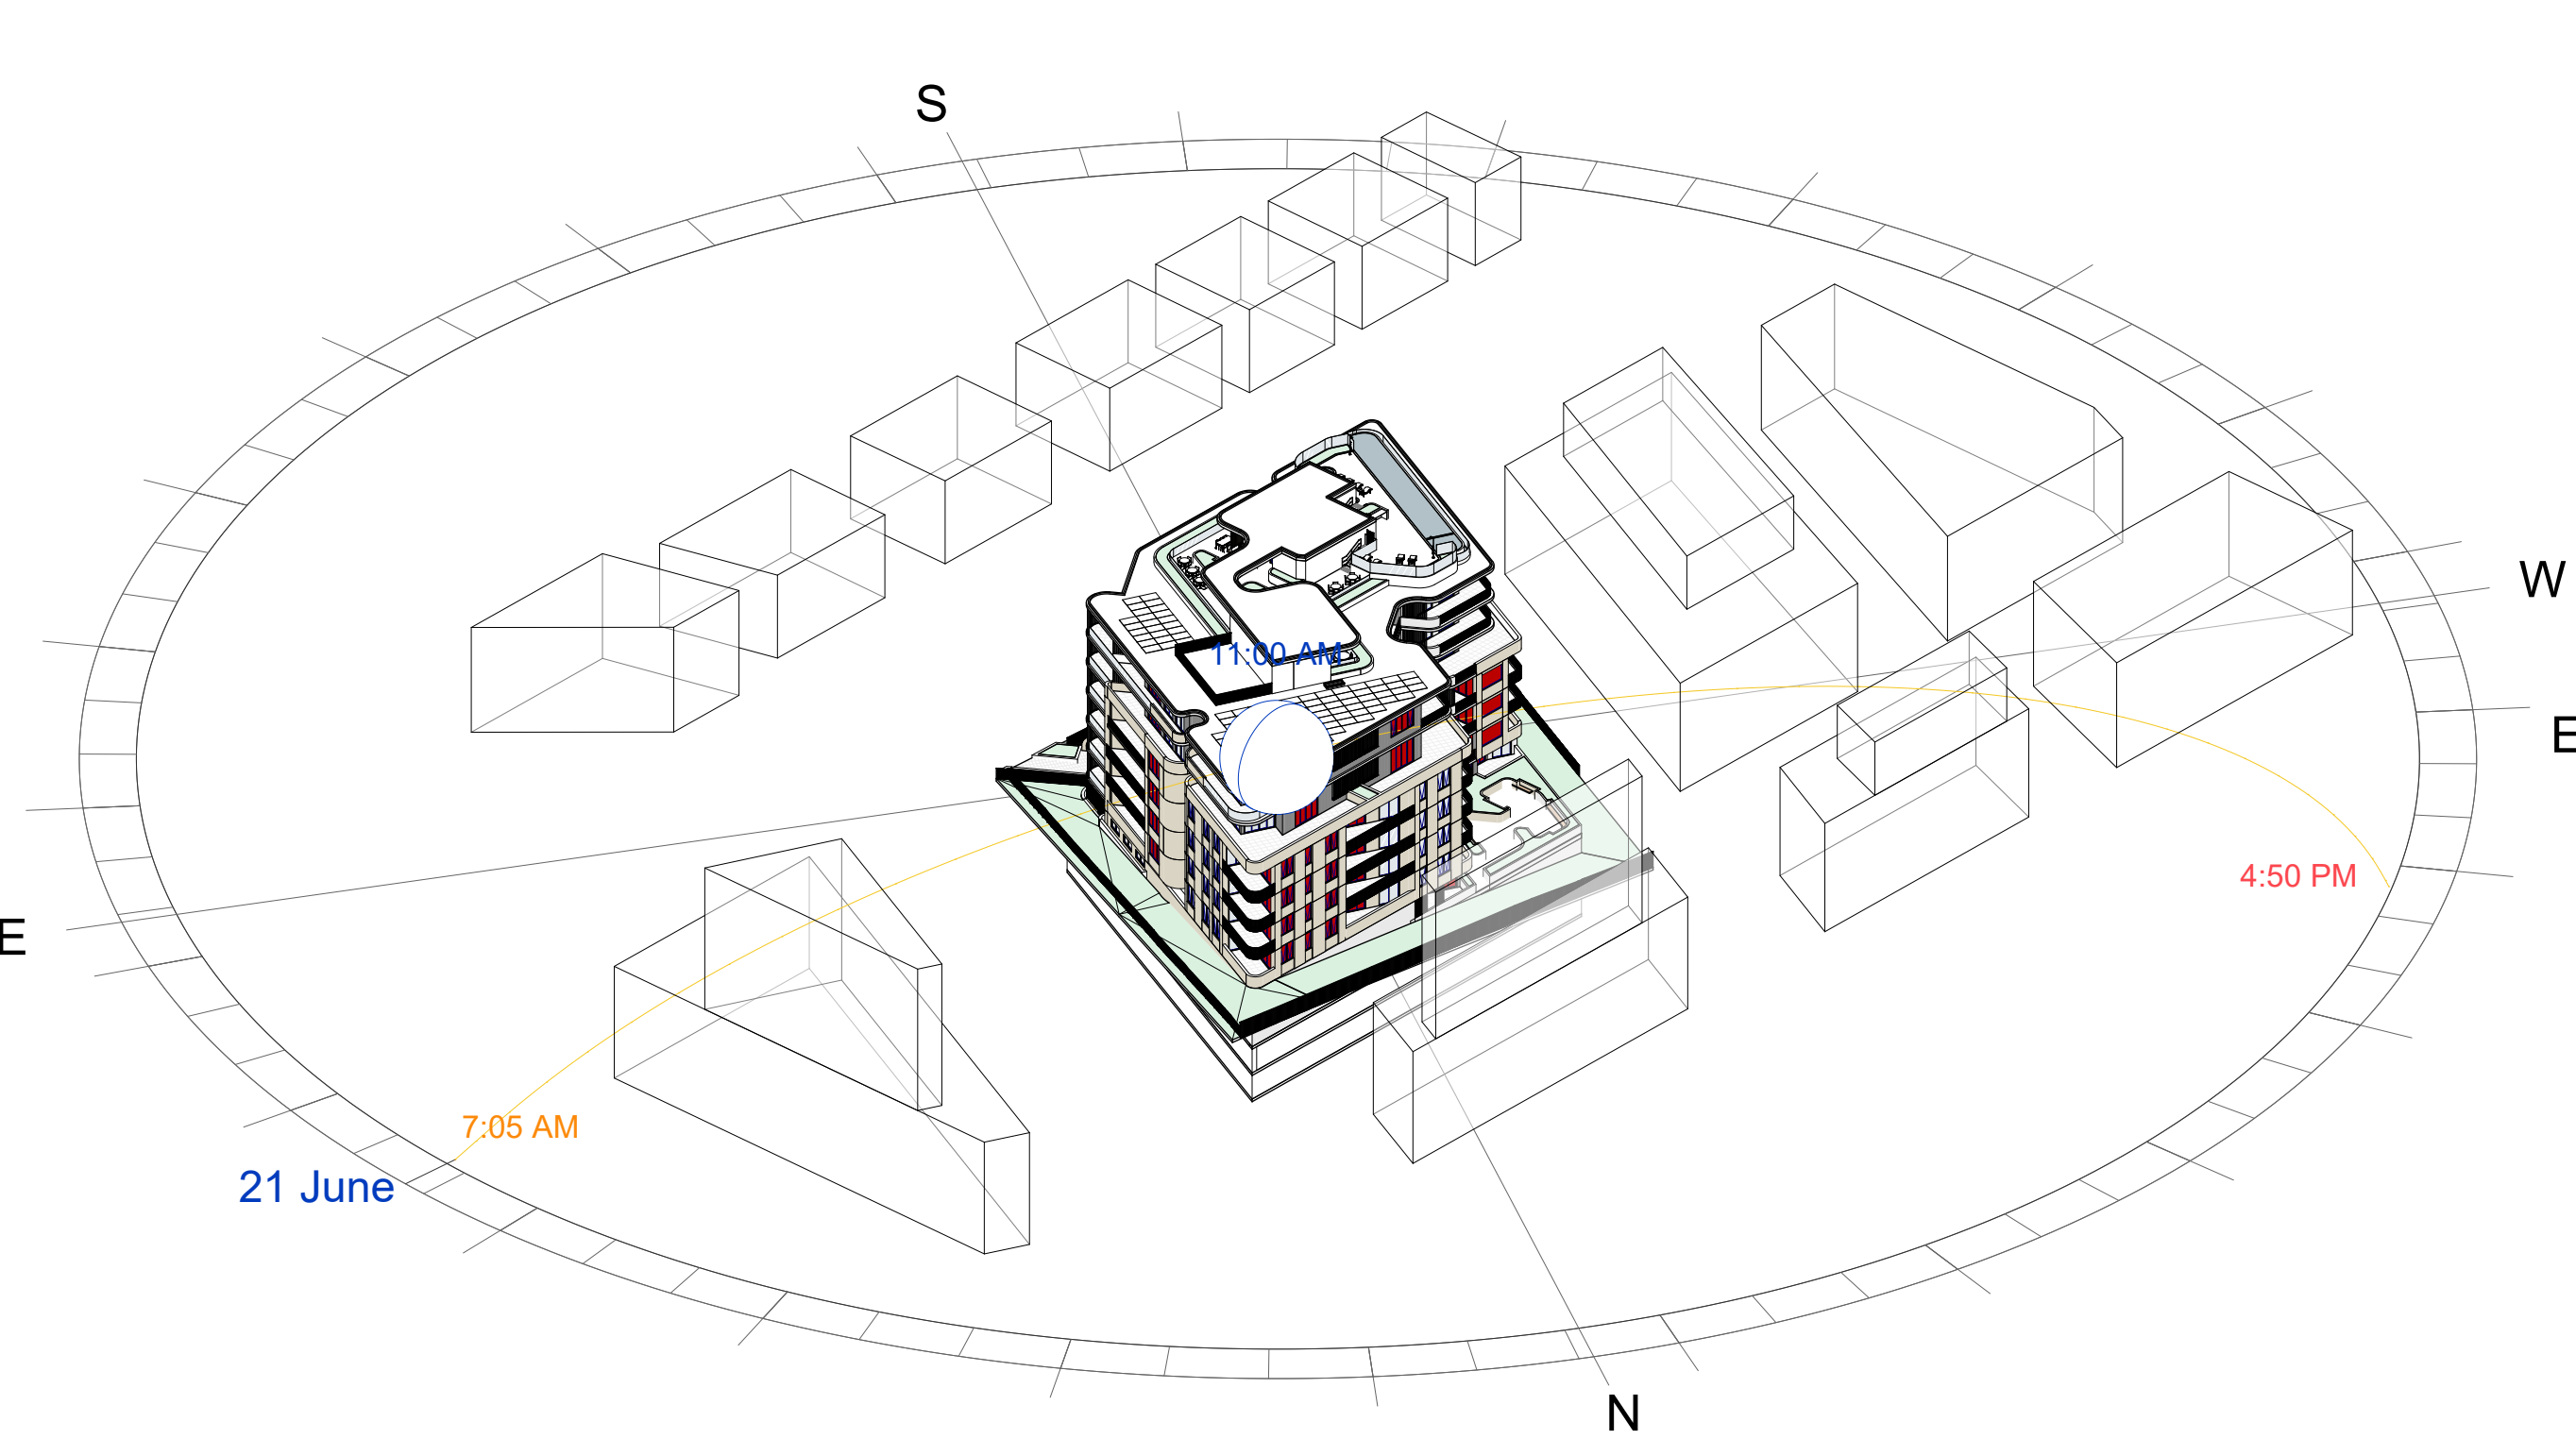

3 21 June - 11.00am

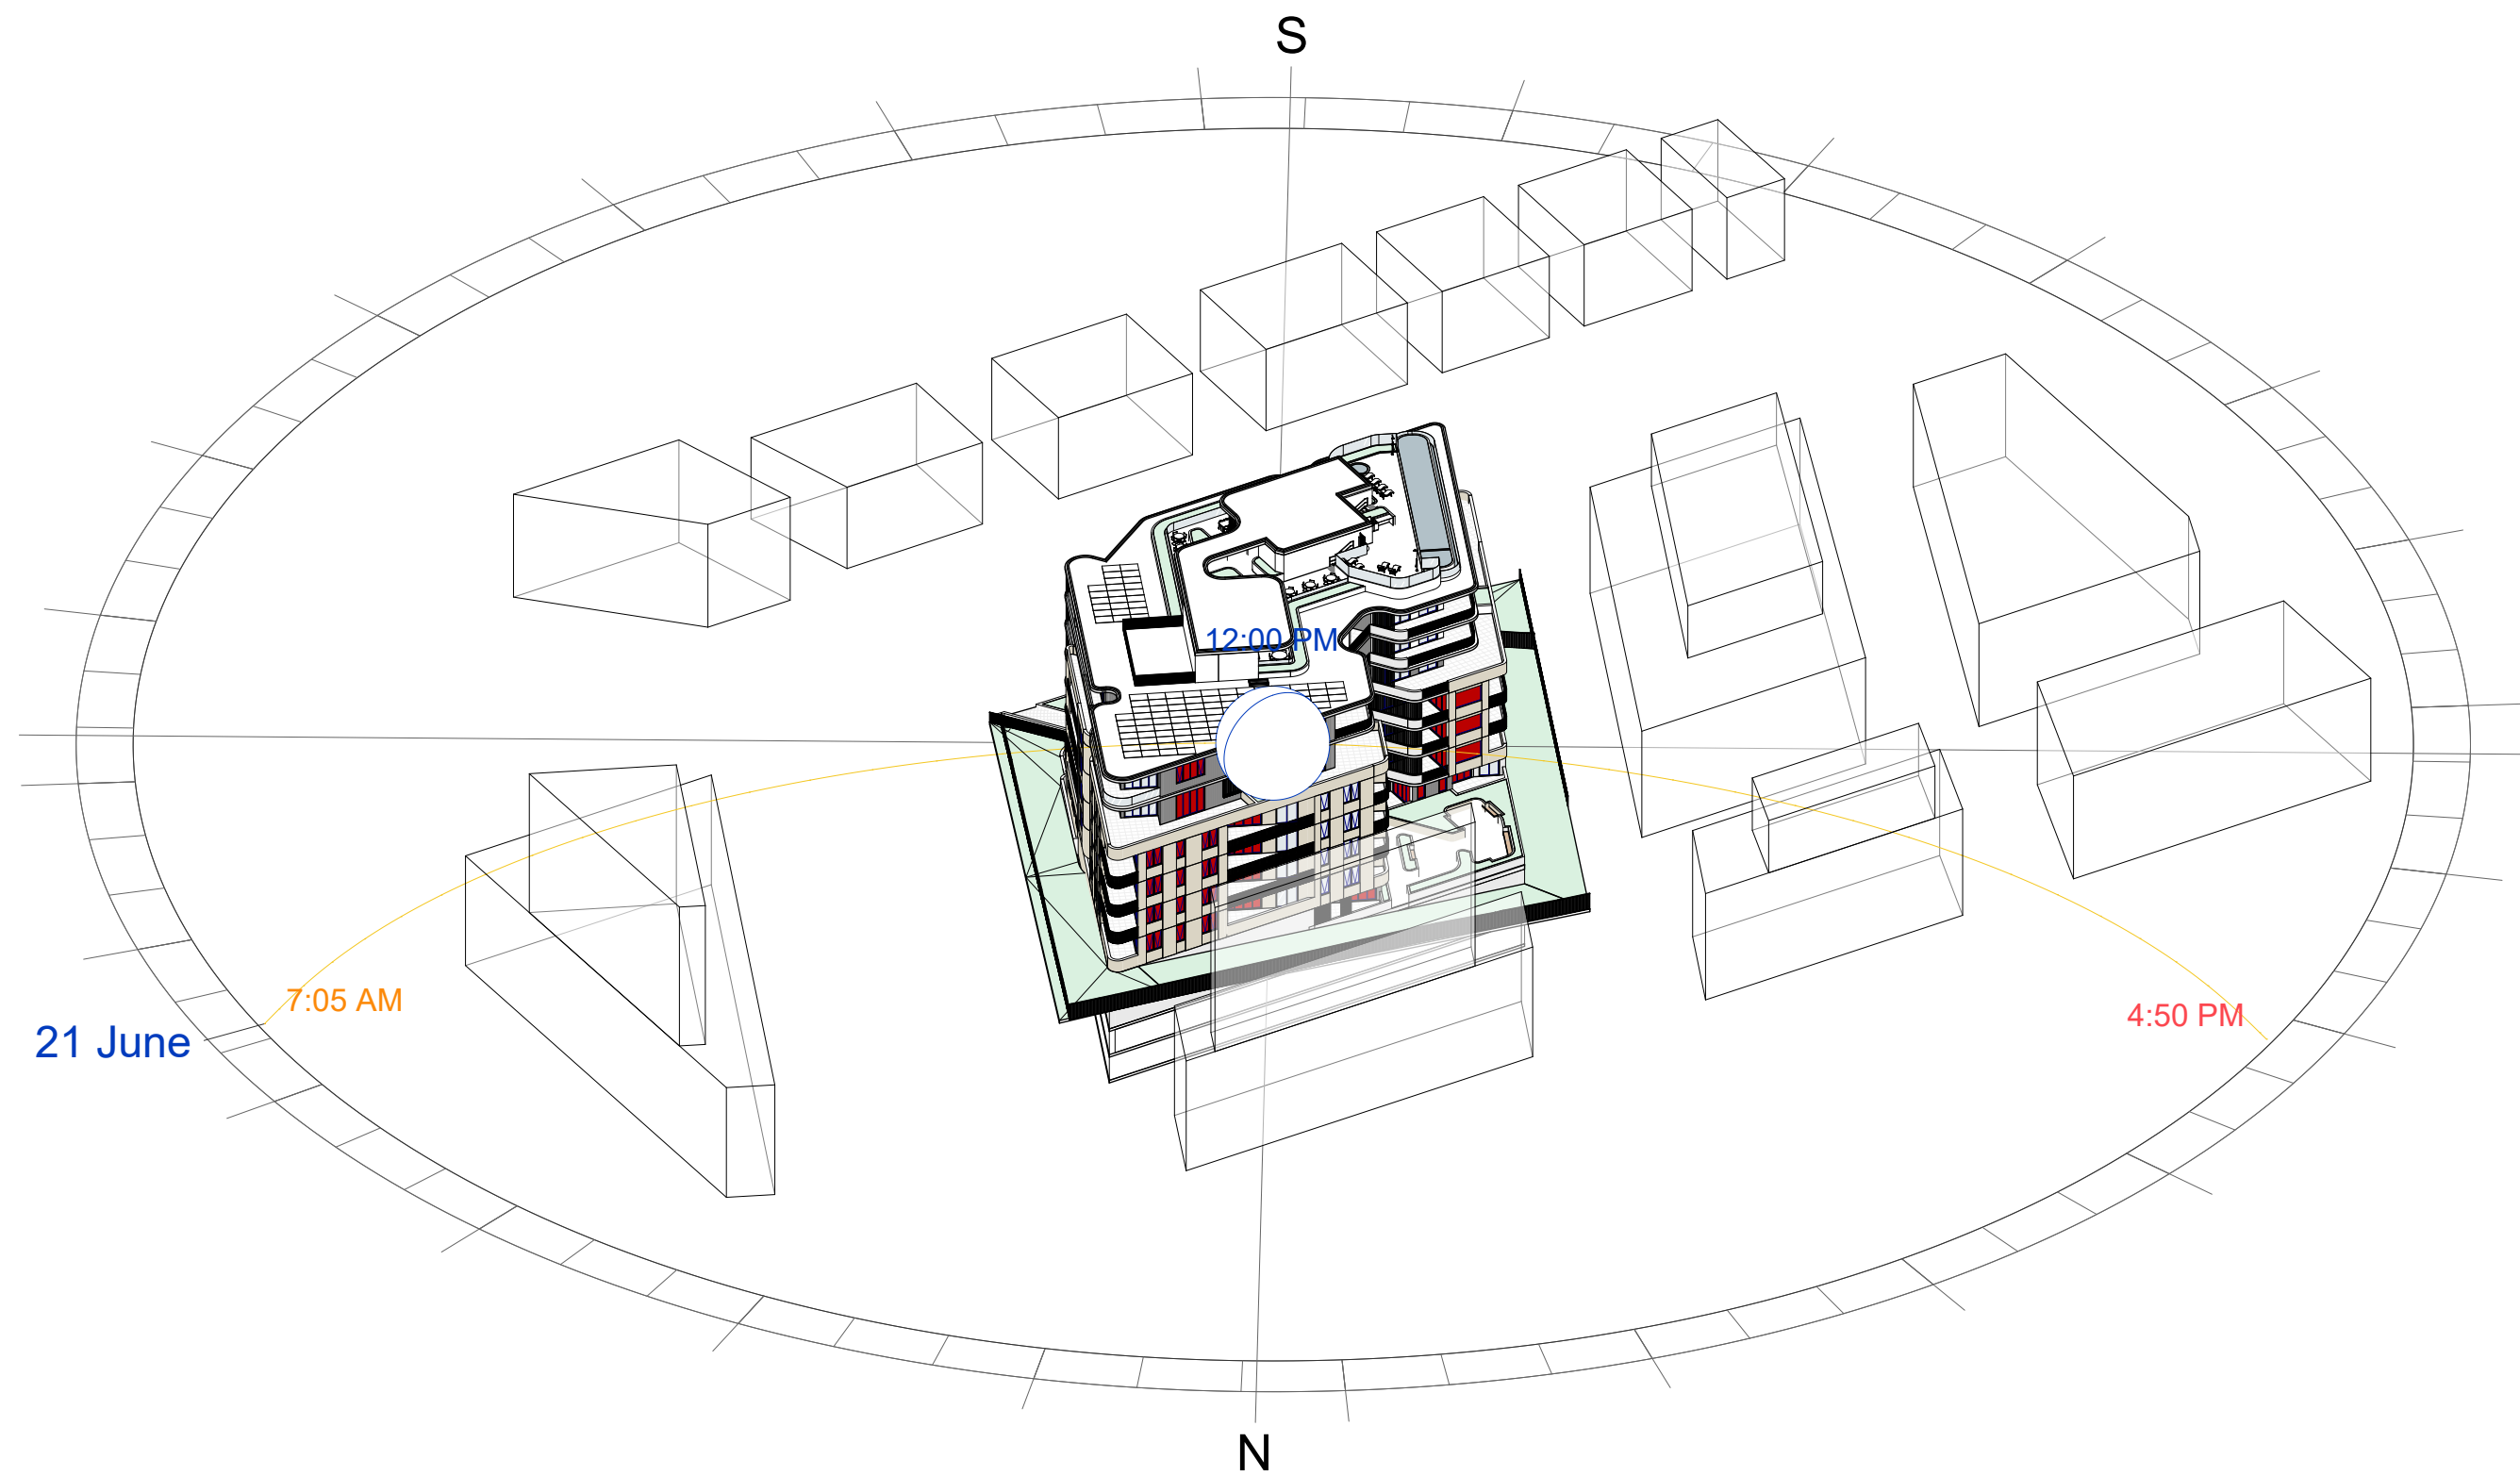

4 21 June - 12.00pm

REVISION			
NO.	DATE	DESCRIPTION	BY
A	13/03/2025	ISSUED FOR COORDINATION	CG
1	10/04/2025	DEVELOPMENT APPLICATION	CG
2	29/07/2025	COUNCIL RFI UPDATE	CG
3	12/09/2025	DRAFT DA SET	CG
4	22/09/2025	DEVELOPMENT APPLICATION	CG

CLIENT / APPLICANT

LINDFIELD ESTATE PTY LTD

PROJECT DESCRIPTION

RESIDENTIAL FLAT BUILDING
DEVELOPMENT

PROJECT ADDRESS

17 (LOT 1 DP 973520), 19 (LOT 1 DP 972422), 21 (LOT 1 DP 972554)
SHIRLEY ROAD, ROSEVILLE NSW 2069

STATUS

FOR APPROVAL

NOT FOR CONSTRUCTION

DRAWING TITLE


Sun Path Diagrams - Winter
(0900-1200)

DATE	DRAWN BY	APPROVED BY	TRUE NORTH
22/09/2025	CG	MM	
SCALE	SHEET SIZE	PROJECT NO.	
1 : 50	A1	2503	
DRAWING NO.			REVISION NO.


AR 025

4




LEGEND:

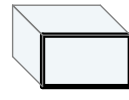

FUTURE MASSING

 

LIVING ROOM GLAZING
ACHIEVING SOLAR

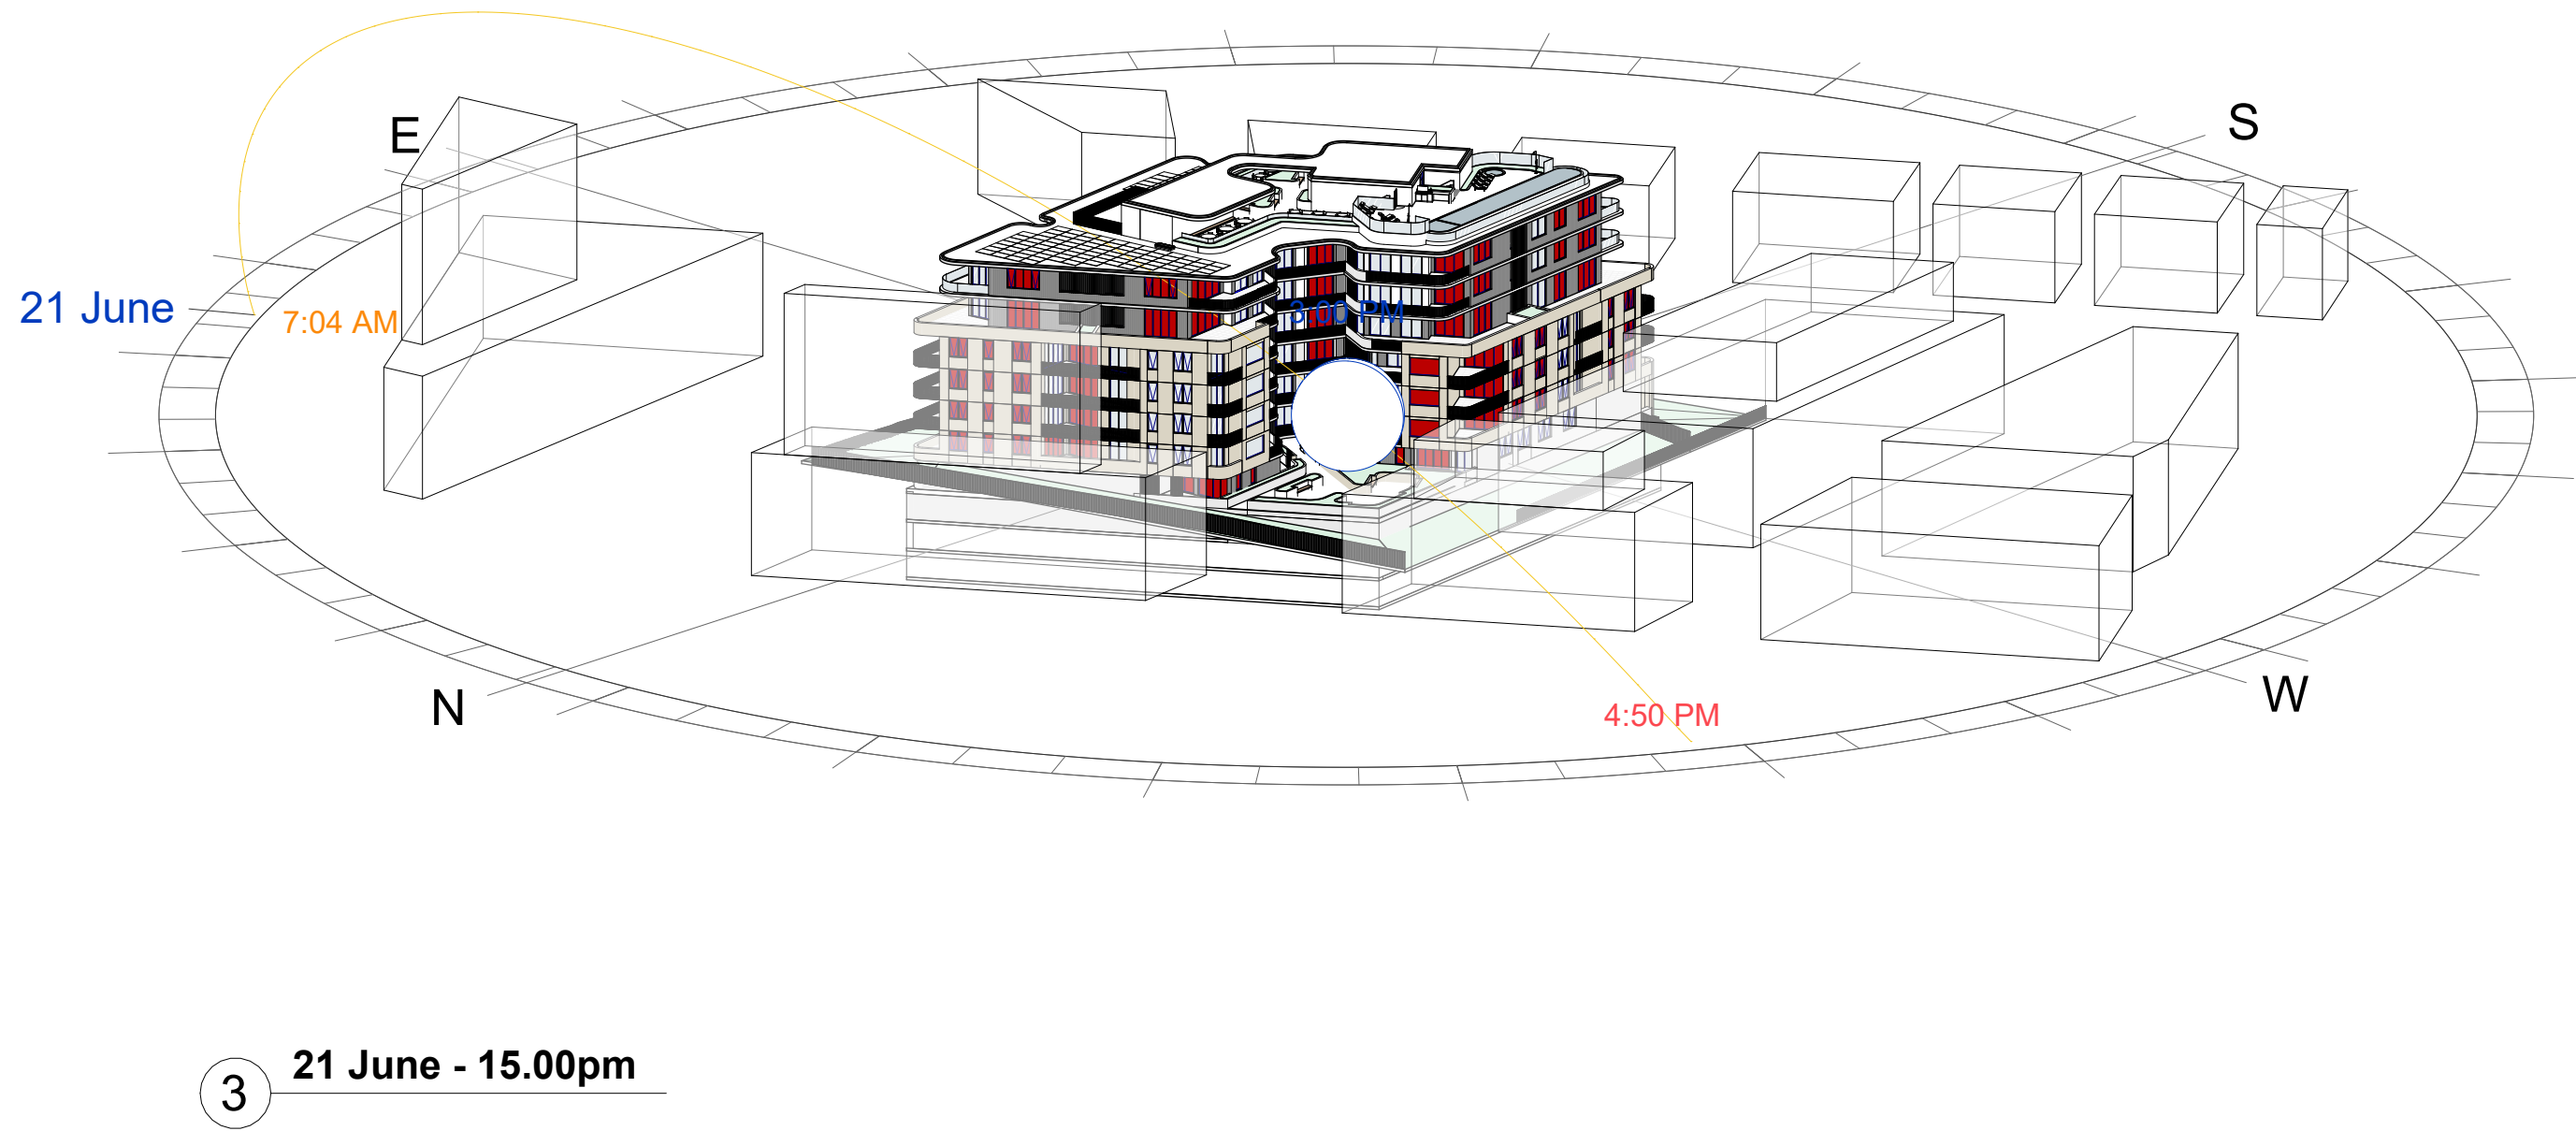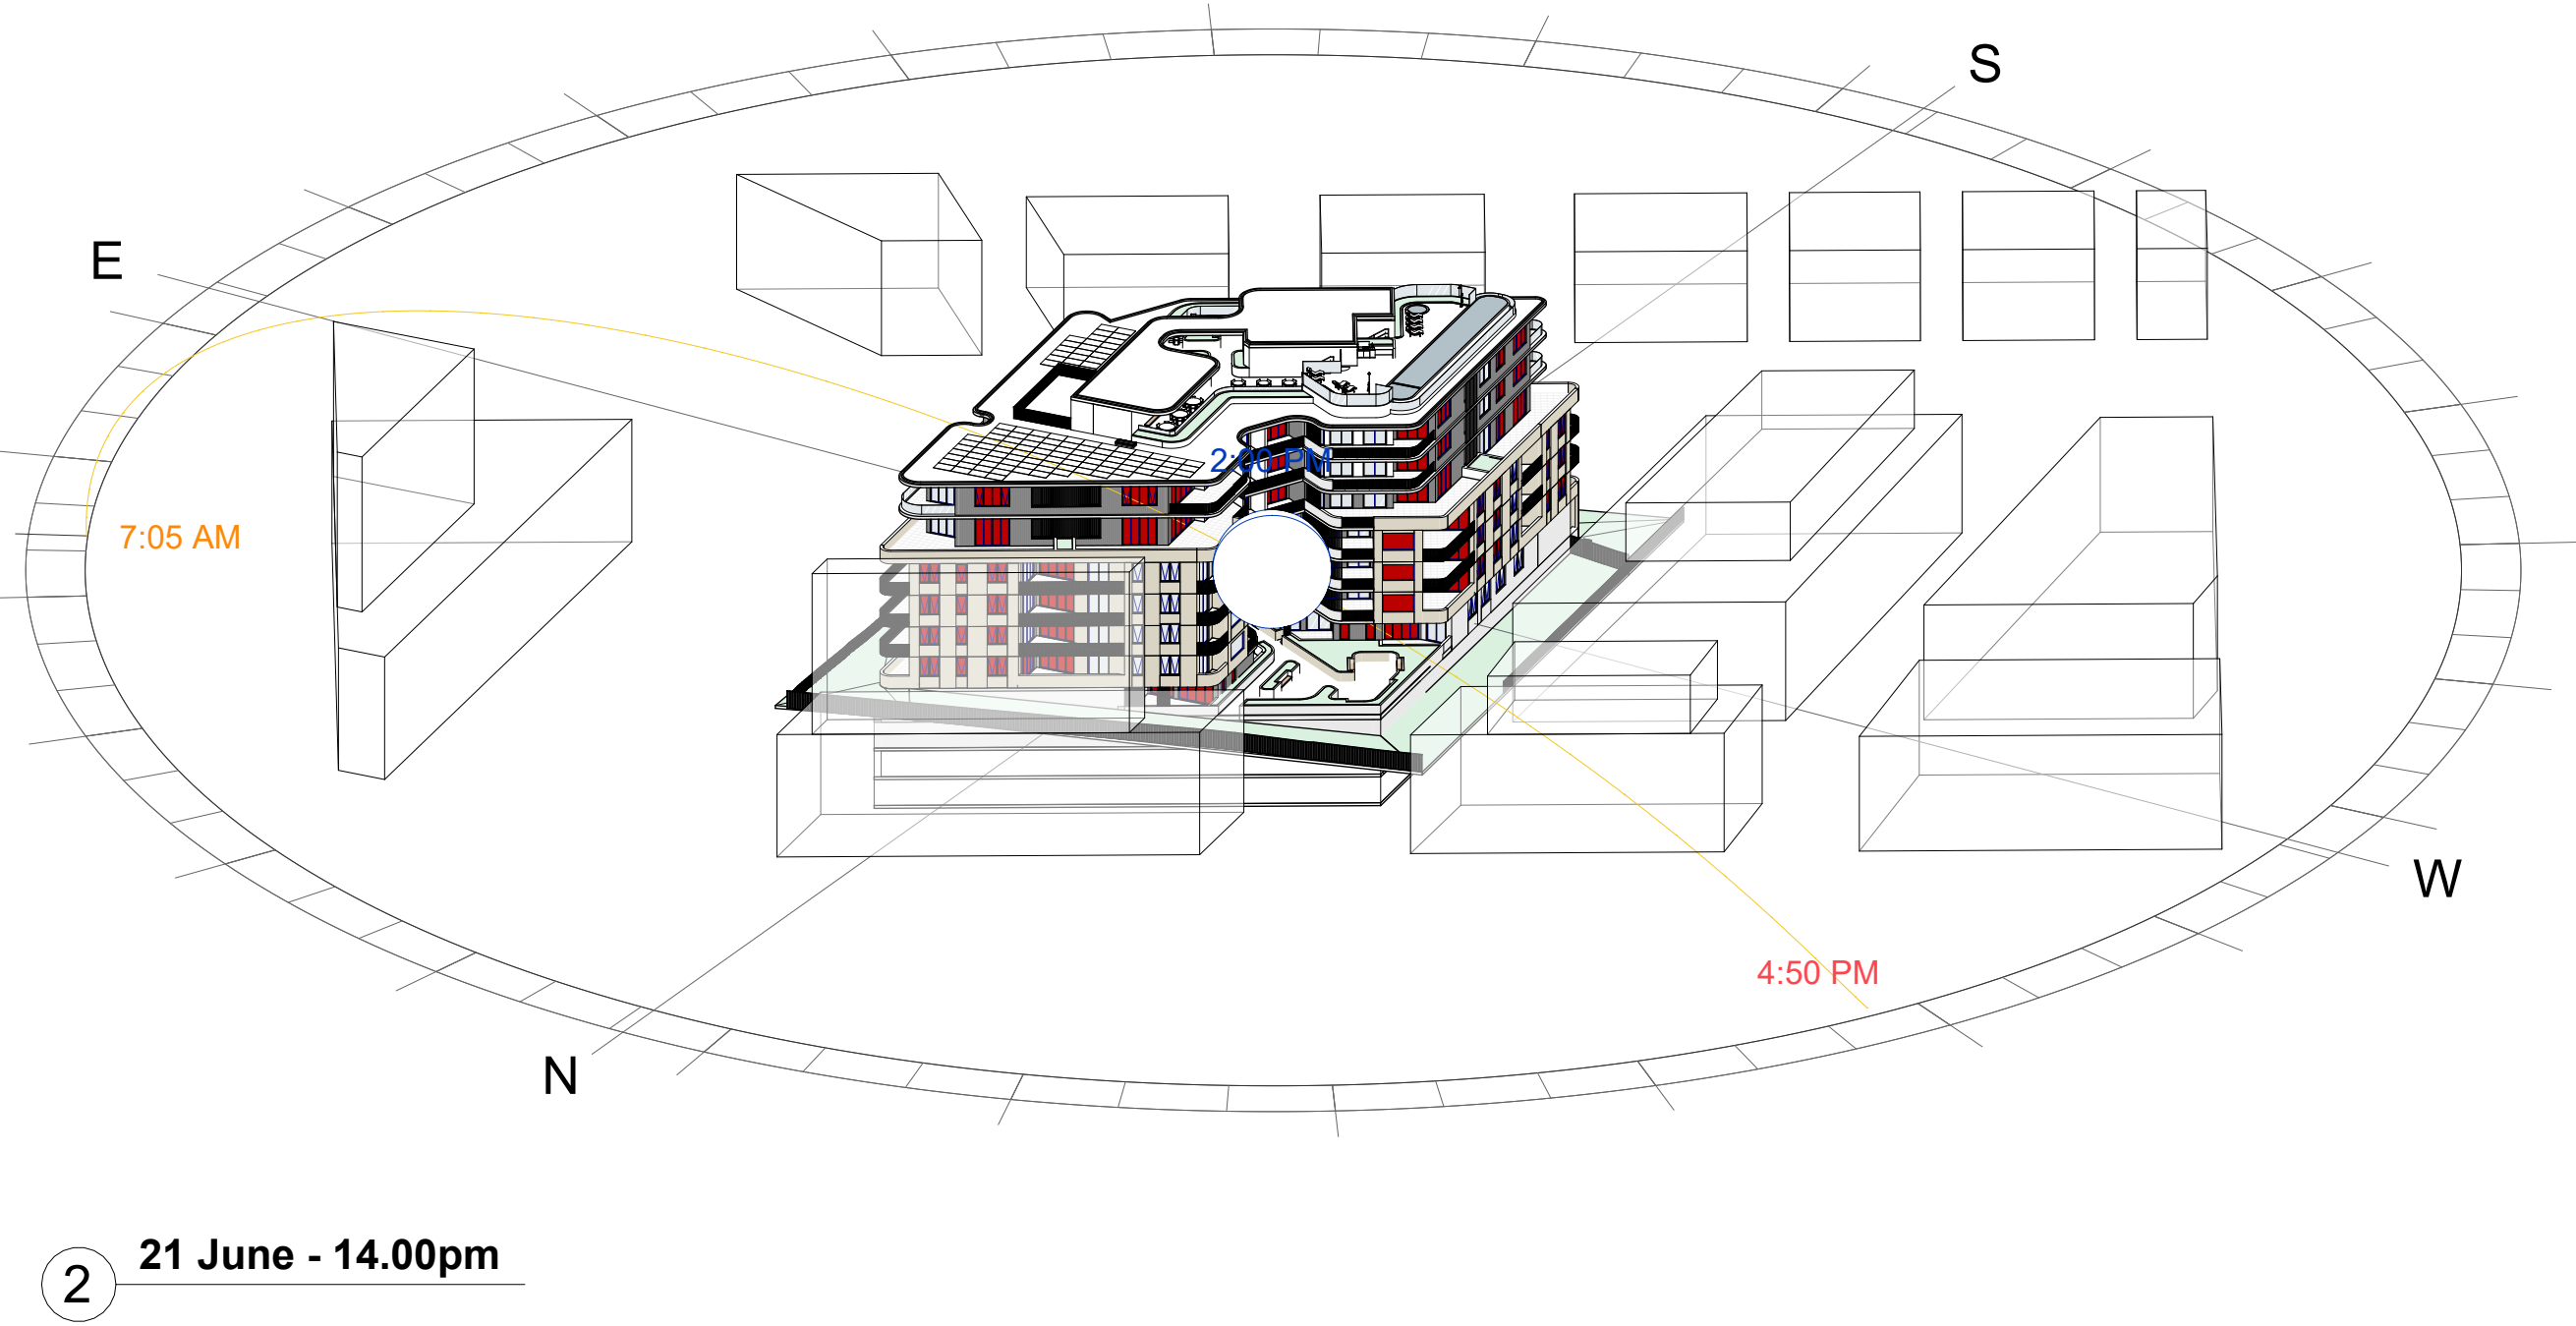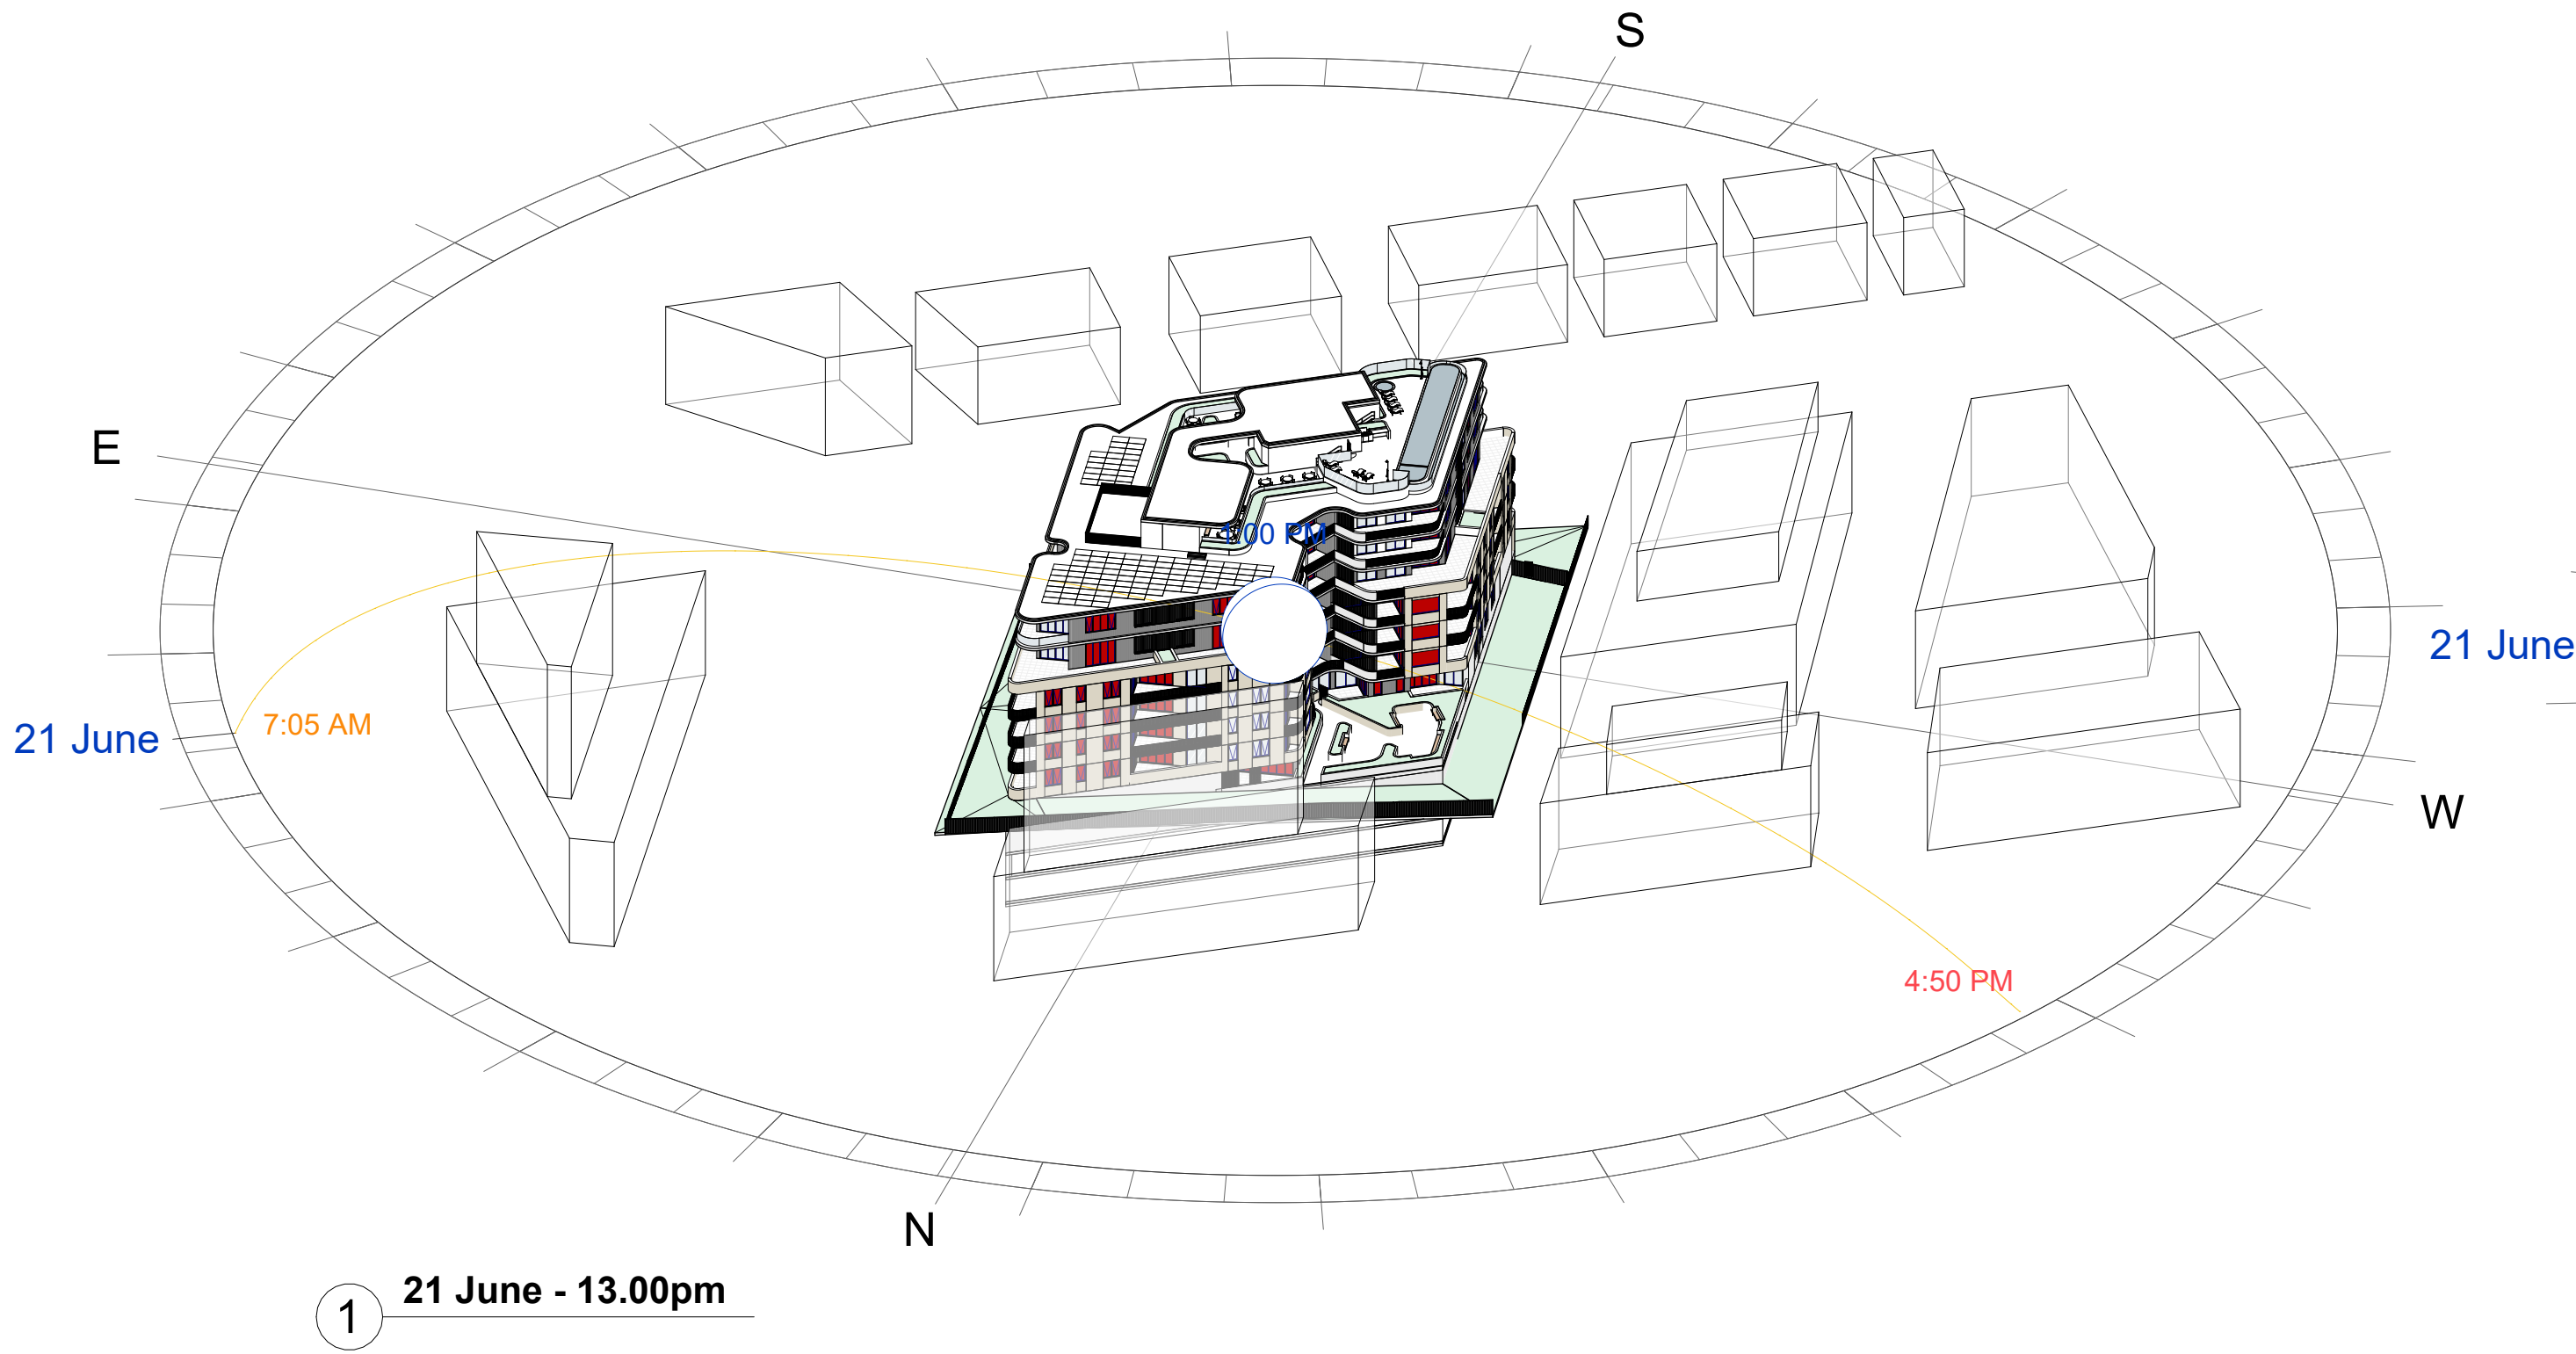

REVISION			
NO.	DATE	DESCRIPTION	BY
A	13/03/2025	ISSUED FOR COORDINATION	CG
1	10/04/2025	DEVELOPMENT APPLICATION	CG
2	29/07/2025	COUNCIL RFI UPDATE	CG
3	12/09/2025	DRAFT DA SET	CG
4	22/09/2025	DEVELOPMENT APPLICATION	CG

CLIENT / APPLICANT

LINDFIELD ESTATE PTY LTD

PROJECT DESCRIPTION

RESIDENTIAL FLAT BUILDING
DEVELOPMENT

PROJECT ADDRESS

17 (LOT 1 DP 973520), 19 (LOT 1 DP 972422), 21 (LOT 1 DP 972554)
SHIRLEY ROAD, ROSEVILLE NSW 2069

STATUS

FOR APPROVAL

NOT FOR CONSTRUCTION

DRAWING TITLE

Sun Path Diagrams - Winter
(1300-1500)

DATE	DRAWN BY	APPROVED BY	TRUE NORTH
22/09/2025	CG	MM	
SCALE	SHEET SIZE	PROJECT NO.	
1 : 50	A1	2503	
DRAWING NO.			REVISION NO.

AR 026

4