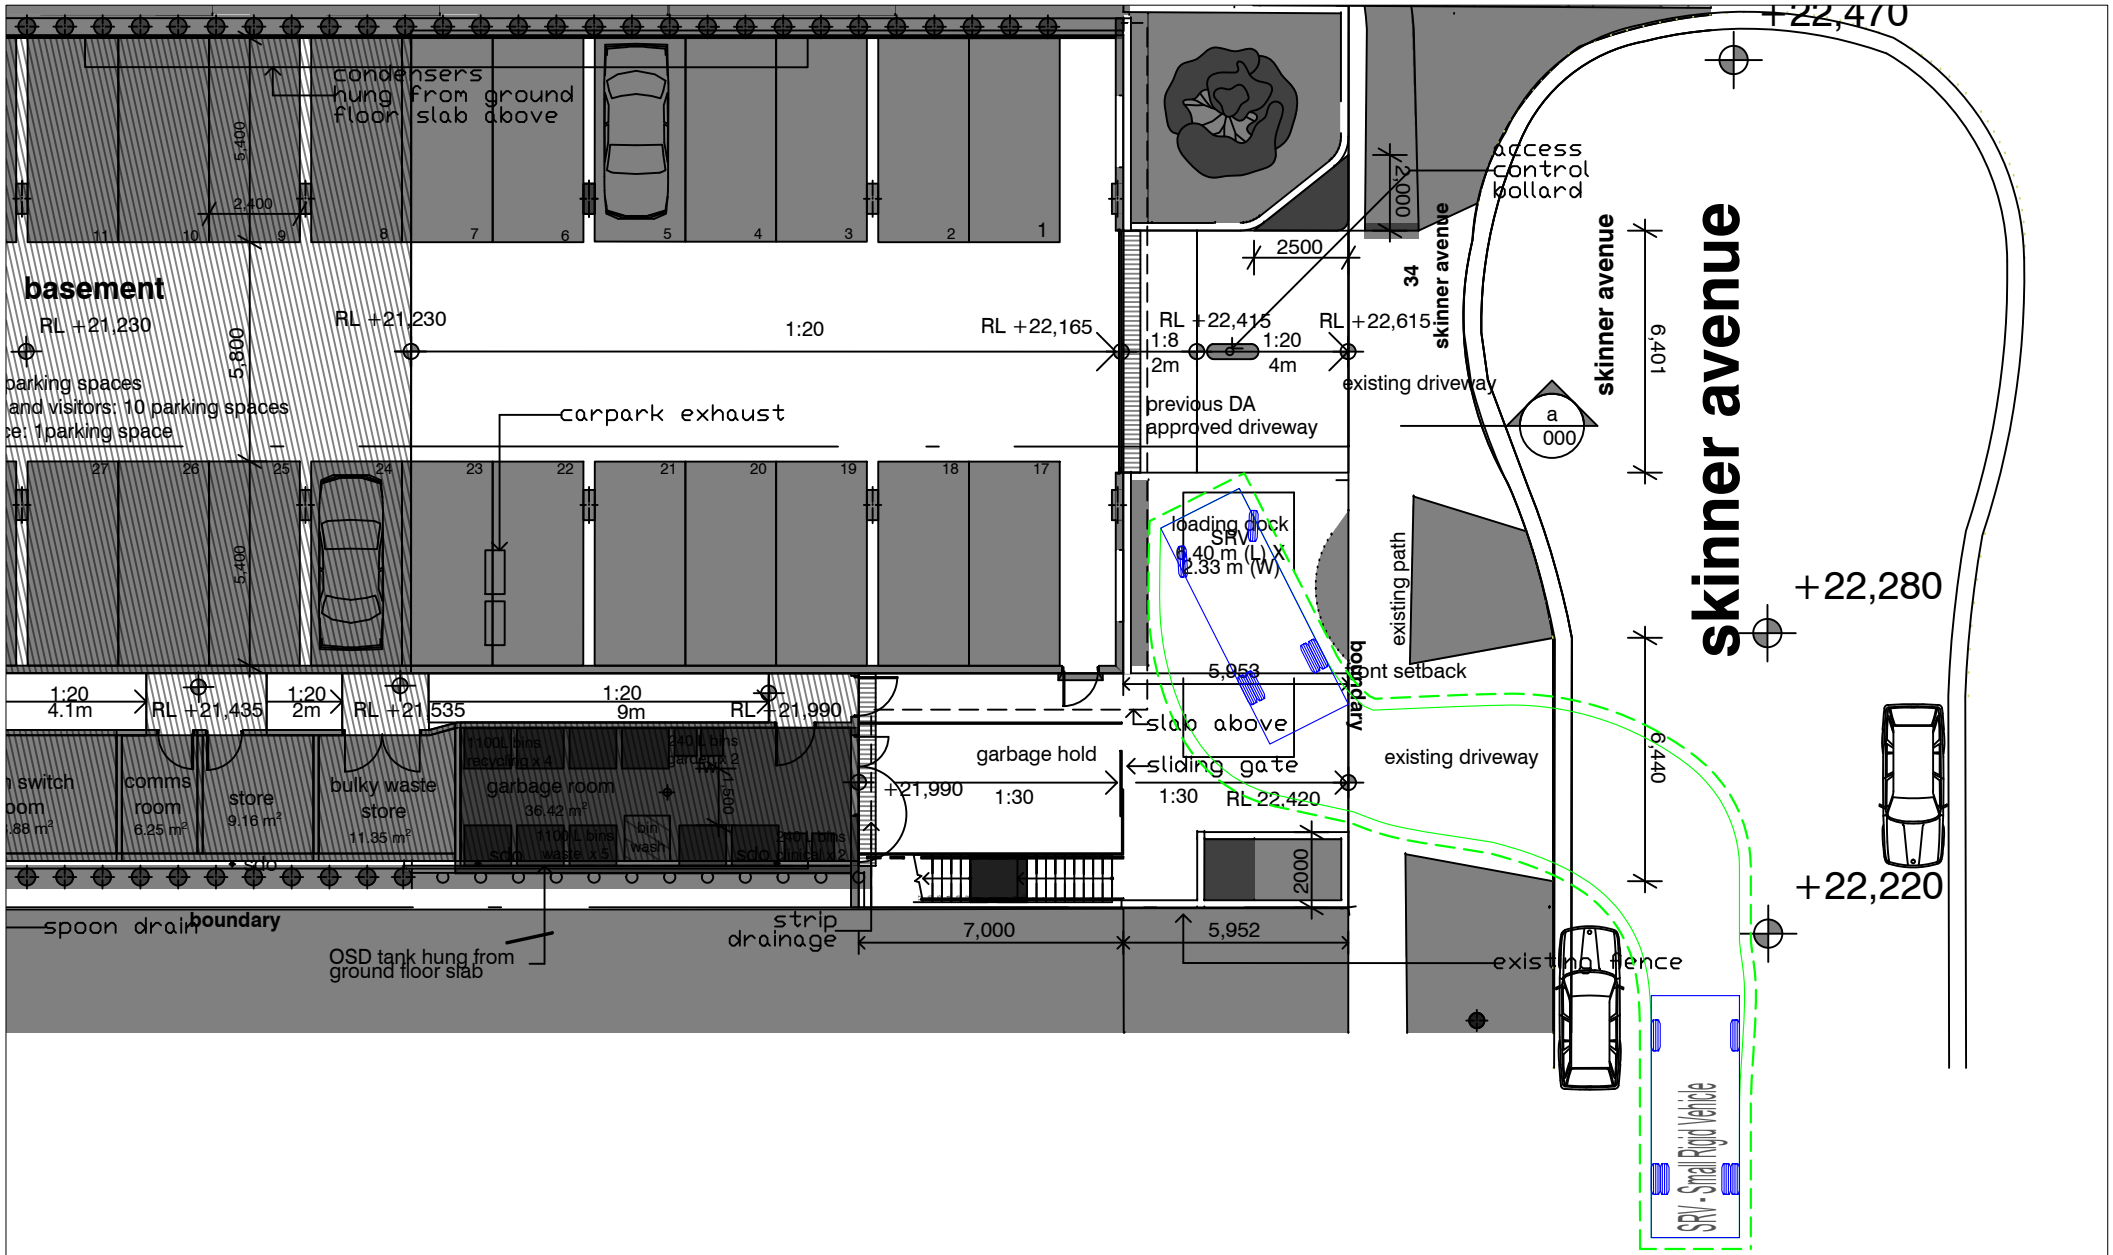

VARGA TRAFFIC PLANNING Pty Ltd
ABN: 88 071 762 537
Suite 6, Level 1
20 Young Street
Neutral Bay, NSW 2089

Phone +61 2 9904 3224
PO Box 1868
Neutral Bay, NSW 2089
www.vargatraffic.com.au
Sydney, Australia

PROJECT
RESIDENTIAL DEVELOPMENT

DRAWING TITLE
6.4mSRV_(1)

1:200 @ A4

ADDRESS
Leigh Place
Roselands

PROJECT NO.
19069

DATE DRAWN
2020-8-14

REVIEWED
RV

PREPARED
TY

VARGA TRAFFIC PLANNING Pty Ltd
Transport, Traffic and Parking Consultants

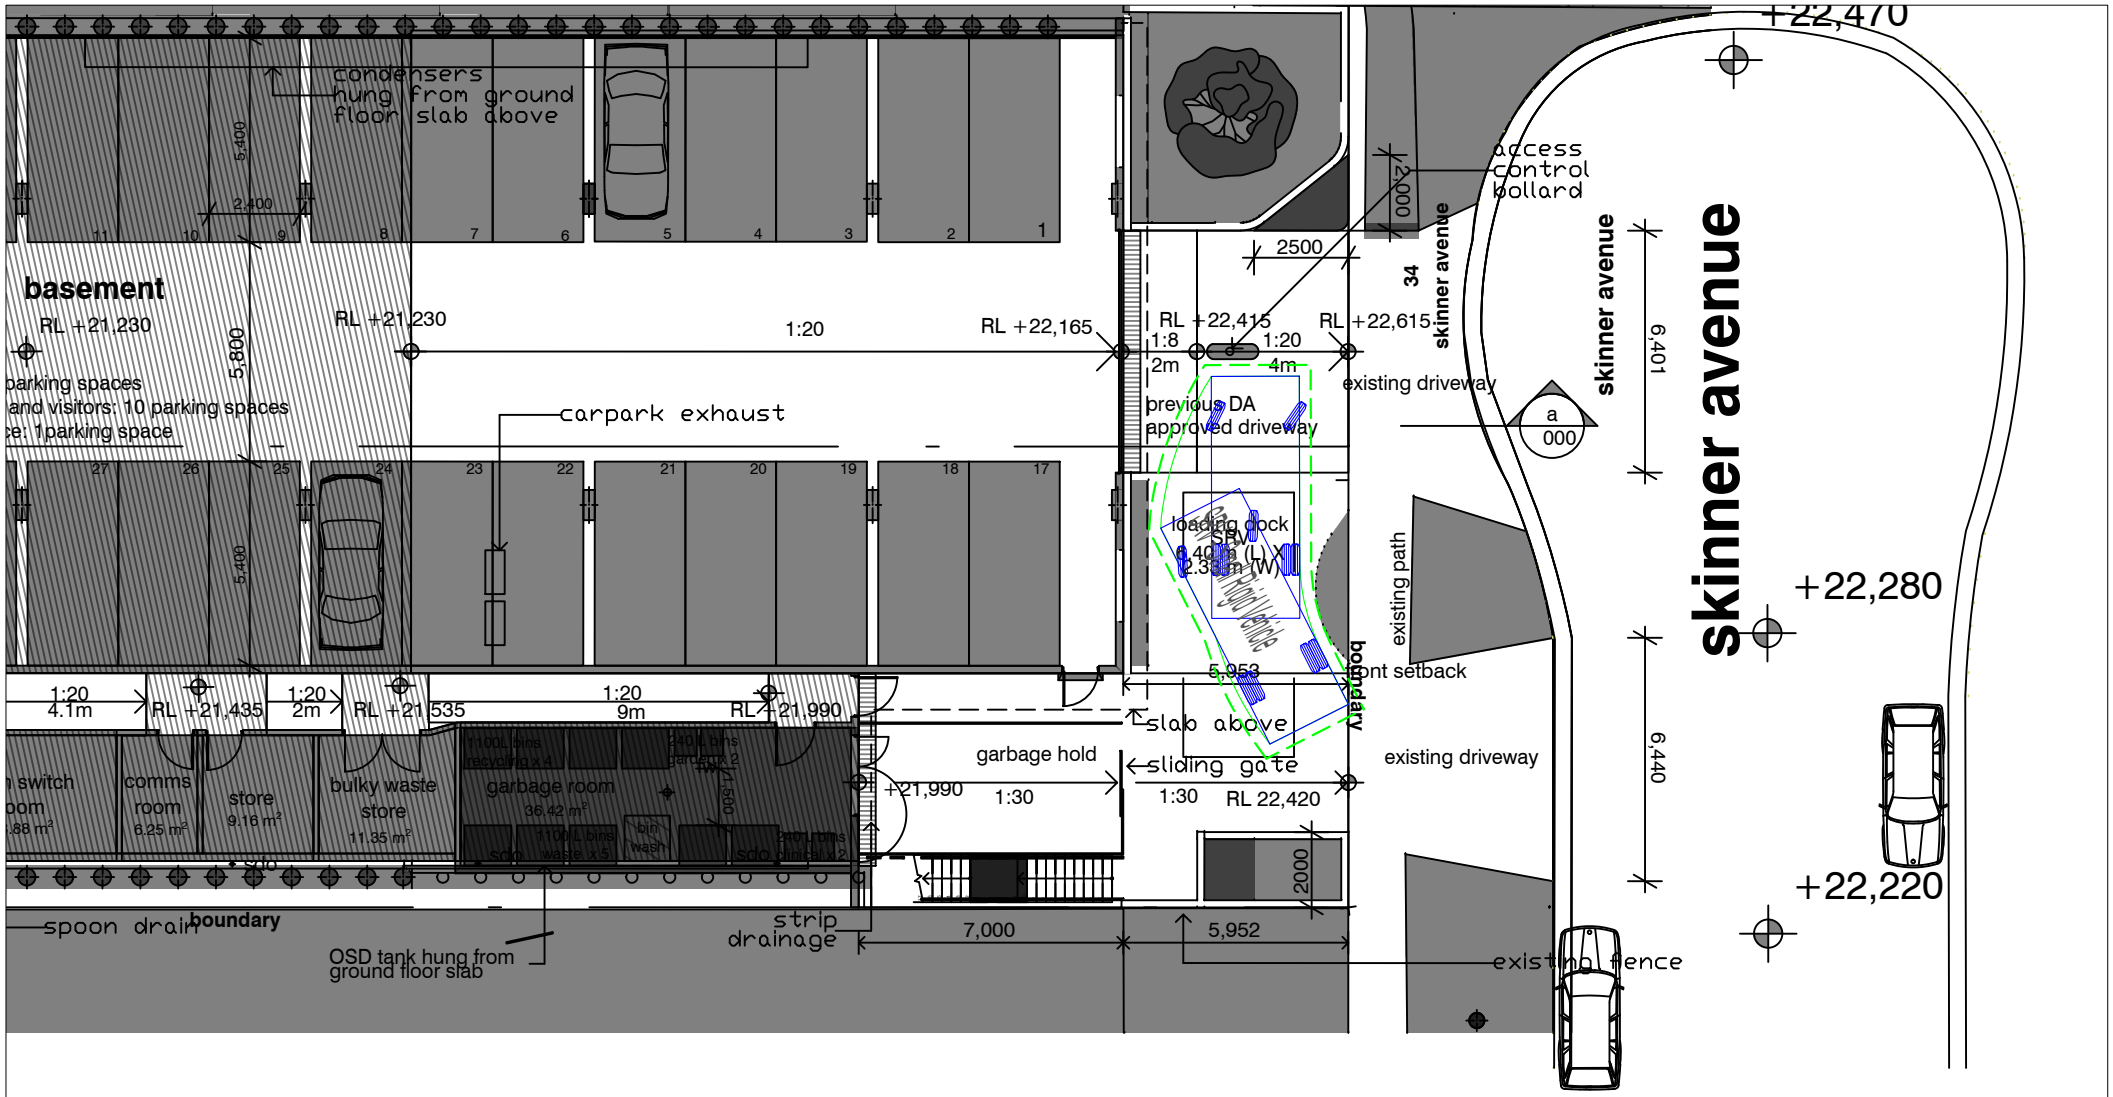

VARGA TRAFFIC PLANNING Pty Ltd
ABN: 88 071 762 537
Suite 6, Level 1
20 Young Street
Neutral Bay, NSW 2089

Phone +61 2 9904 3224
PO Box 1868
Neutral Bay, NSW 2089
www.vargatraffic.com.au
Sydney, Australia

PROJECT
RESIDENTIAL DEVELOPMENT

DRAWING TITLE
6.4mSRV_(2)

1:200 @ A4

ADDRESS
Leigh Place
Roselands

PROJECT NO.
19069

DATE DRAWN
2020-8-14

REVIEWED
RV

PREPARED
TY

VARGA TRAFFIC PLANNING Pty Ltd
Transport, Traffic and Parking Consultants

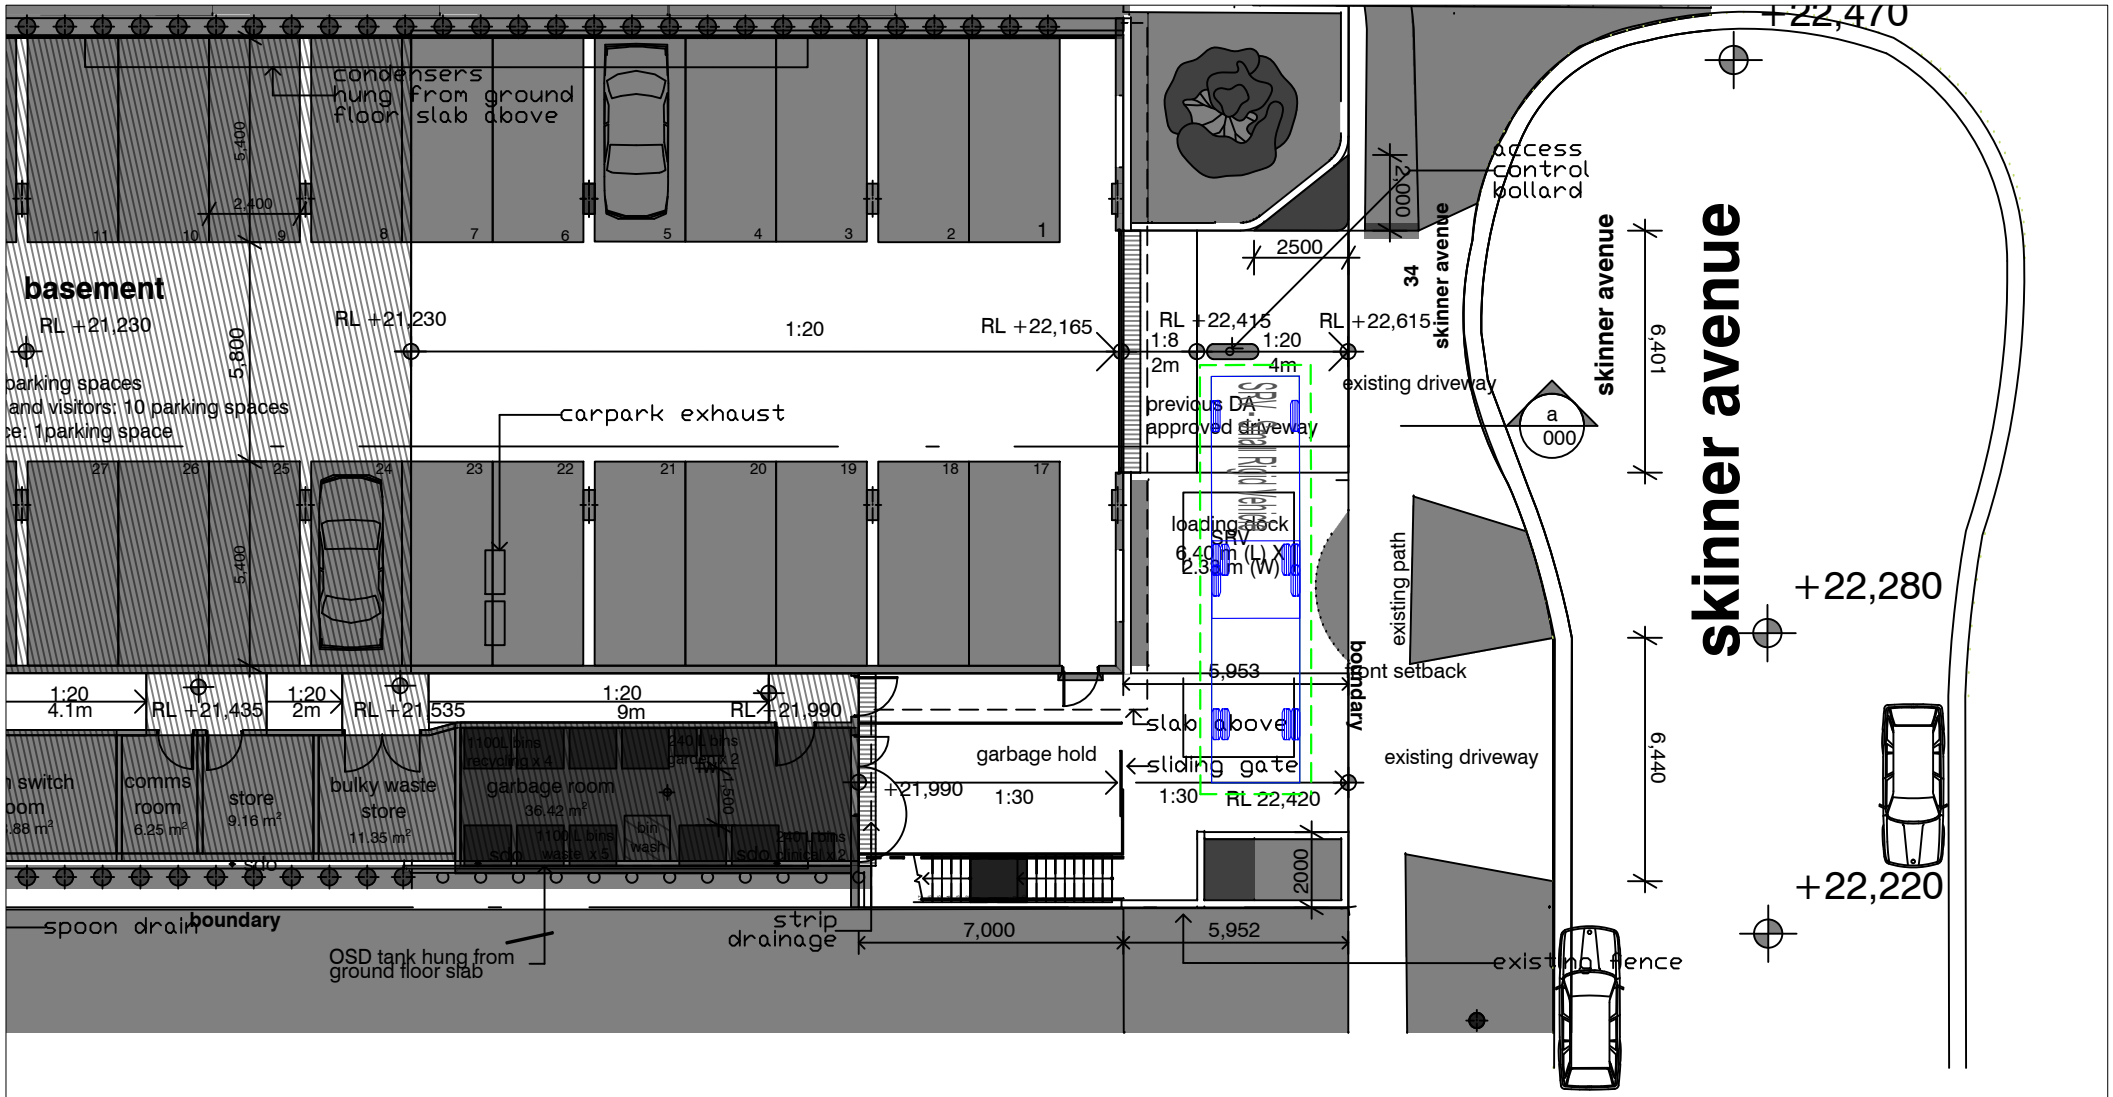

VARGA TRAFFIC PLANNING Pty Ltd
ABN: 88 071 762 537
Suite 6, Level 1
20 Young Street
Neutral Bay, NSW 2089

Phone +61 2 9904 3224
PO Box 1868
Neutral Bay, NSW 2089
www.vargatraffic.com.au
Sydney, Australia

PROJECT
RESIDENTIAL DEVELOPMENT

DRAWING TITLE
6.4mSRV_(3)

1:200 @ A4

ADDRESS
Leigh Place
Roselands

PROJECT NO.
19069

DATE DRAWN
2020-8-14

REVIEWED
RV

PREPARED
TY

VARGA TRAFFIC PLANNING Pty Ltd
Transport, Traffic and Parking Consultants

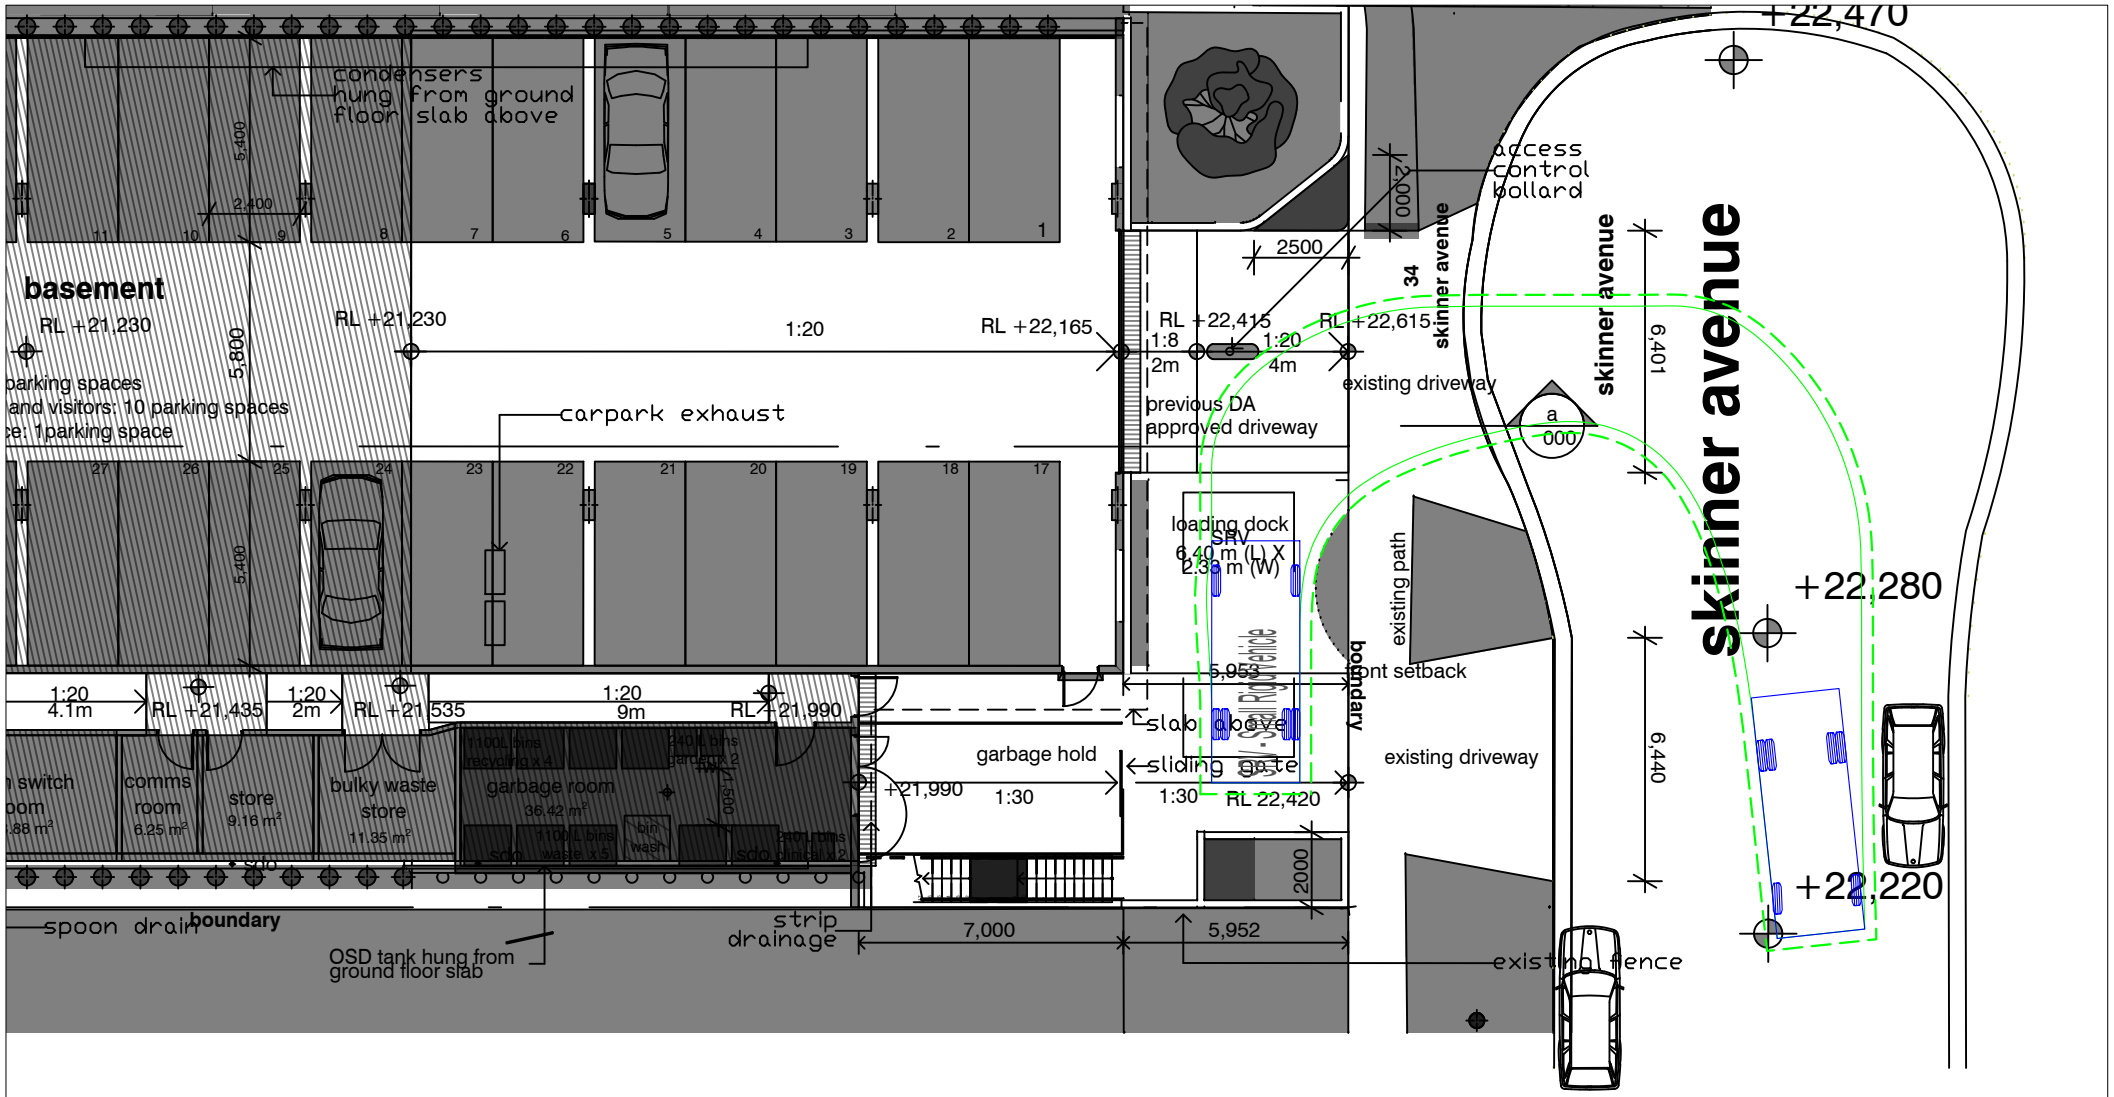

VARGA TRAFFIC PLANNING Pty Ltd
ABN: 88 071 762 537
Suite 6, Level 1
20 Young Street
Neutral Bay, NSW 2089

Phone +61 2 9904 3224
PO Box 1868
Neutral Bay, NSW 2089
www.vargatraffic.com.au
Sydney, Australia

PROJECT
RESIDENTIAL DEVELOPMENT

DRAWING TITLE
6.4mSRV_(4)

1:200 @ A4

ADDRESS
Leigh Place
Roselands

PROJECT NO.
19069

DATE DRAWN
2020-8-14

REVIEWED
RV

PREPARED
TY

VARGA TRAFFIC PLANNING Pty Ltd
Transport, Traffic and Parking Consultants