

FOR APPROVAL

Rev	Date	Revision	By	Chk.
1	05.05.2020	Preliminary - DA Set 20%	JS	WG
2	18.05.2020	Preliminary - DA Set 40%	JS	WG
3	21.07.2020	For Coordination	JS	WG
4	28.07.2020	For Coordination	JS	WG
5	11.08.2020	For Coordination	JS	WG
6	27.08.2020	For DA	JS	WG

Planning & Heritage

Urbis

Landscape Architect

Arcadia Landscape Architecture

BCA

Building Certificates Australia

Services, Hydraulic & BASIX

Integrated Group Services

Civil & Geotech

EI Australia

Traffic

Ason Group

Waste Management

Elephant's Foot Waste Compactors

Arborist

Naturally Trees

Access Consultant

Vista Access Architects

Client

Ashbury FMBM Pty Ltd

Project

Milton Street

149-163 Milton Street
Ashbury NSW
2193

Drawing Name

Building A


Date	Scale	Sheet Size
27.08.2020	1 : 200	@ A1

Drawn	Chk.
JS	WG

Job No.	Drawing No.	Revision
6119	DA-0201	/ 6

SJB Architects


Level 2
490 Crown Street
Surry Hills NSW
2010 Australia
T 61 2 9380 9911
F 61 2 9380 9922
www.sjb.com.au

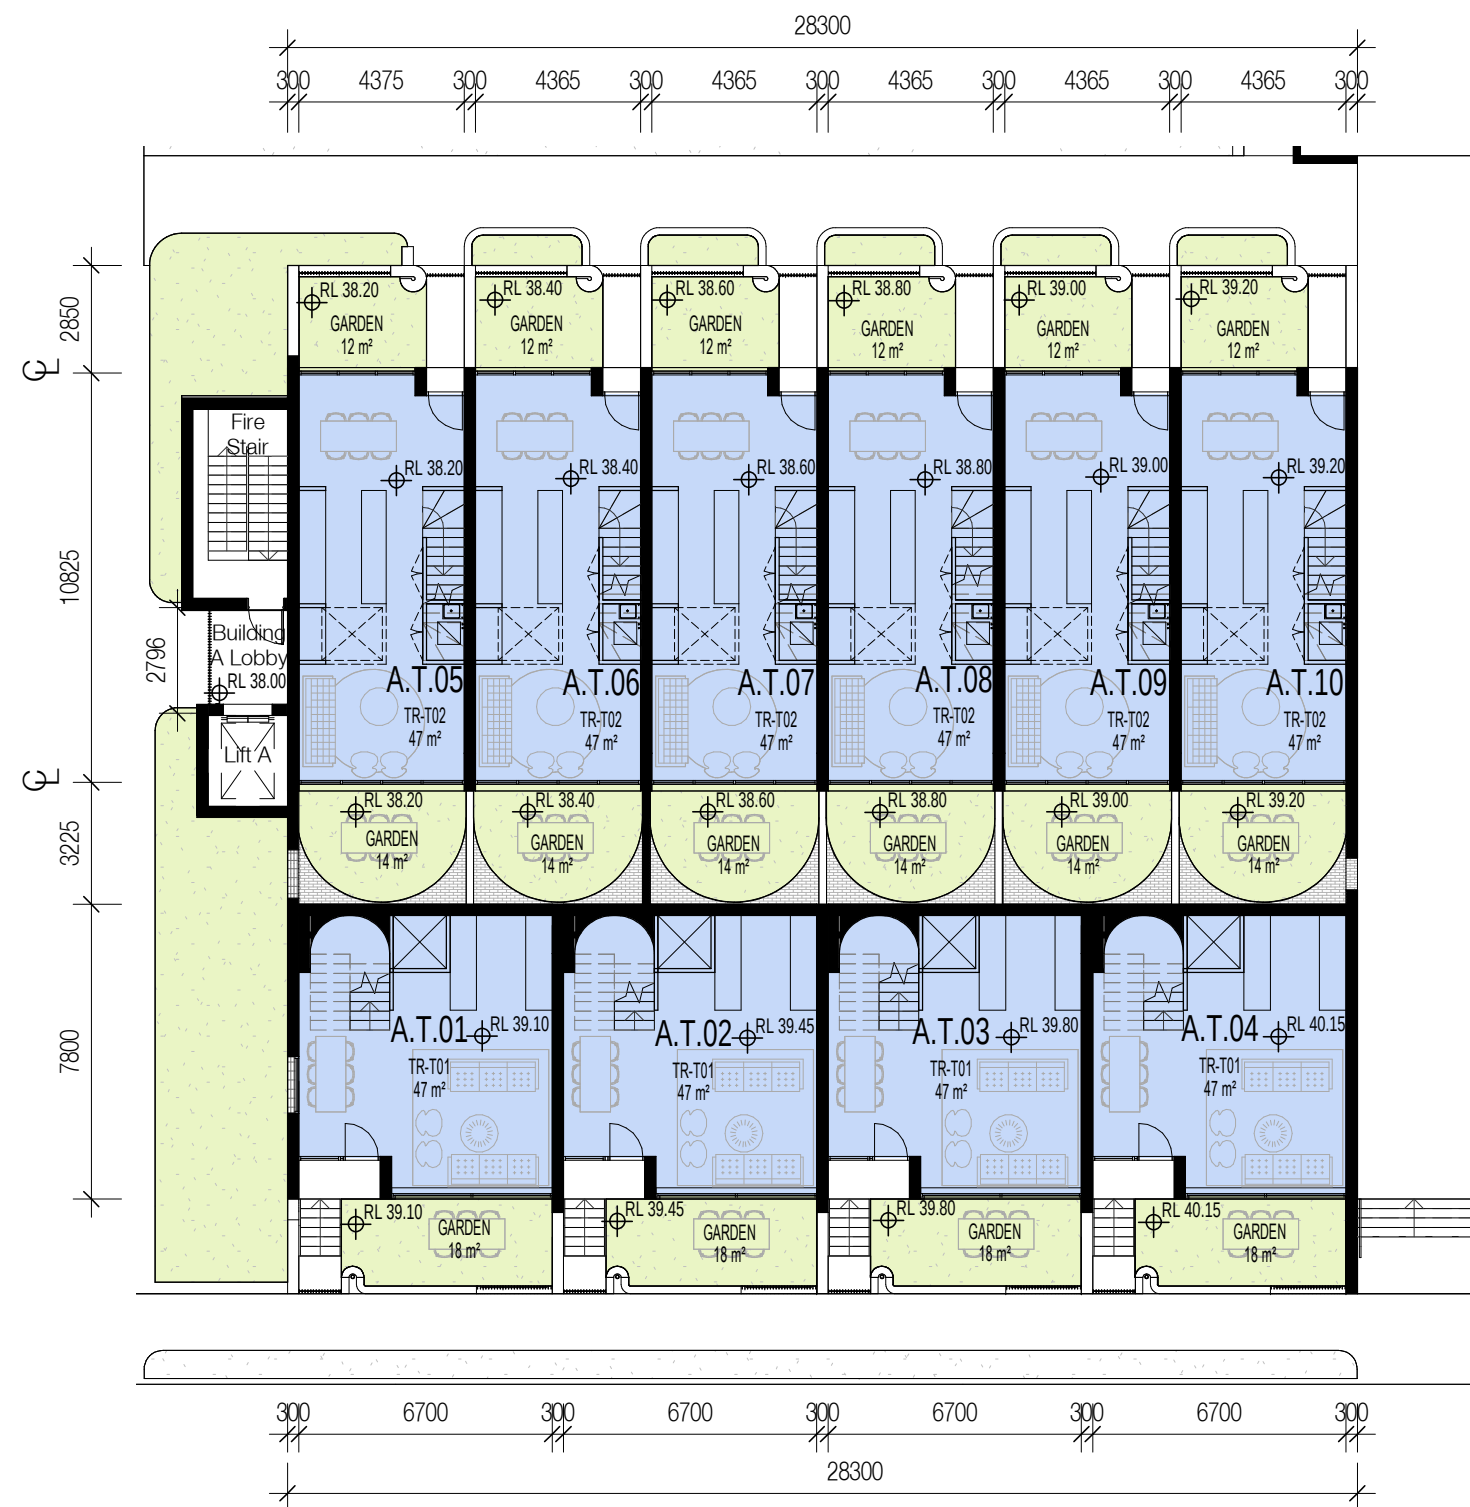


A-Ground



A-Level 1

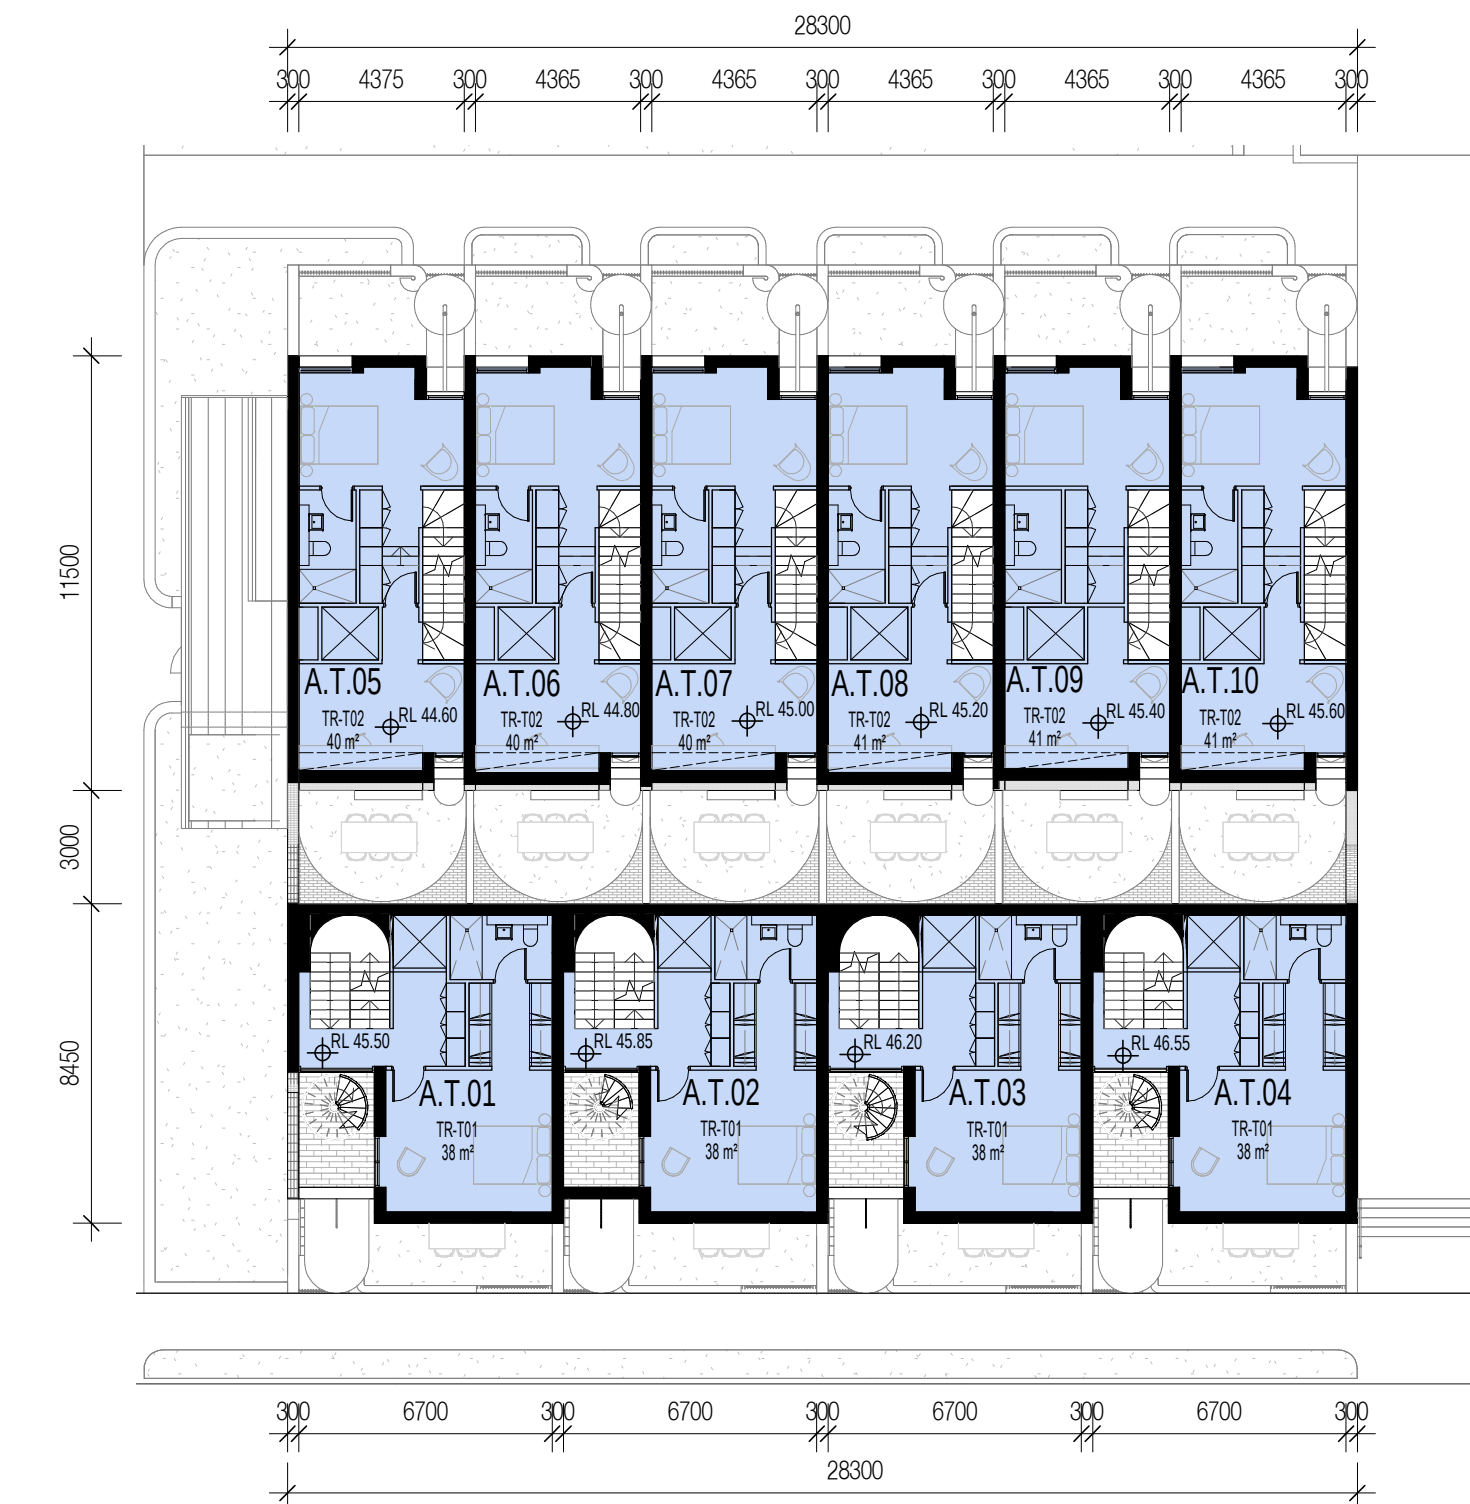

A-Level 2

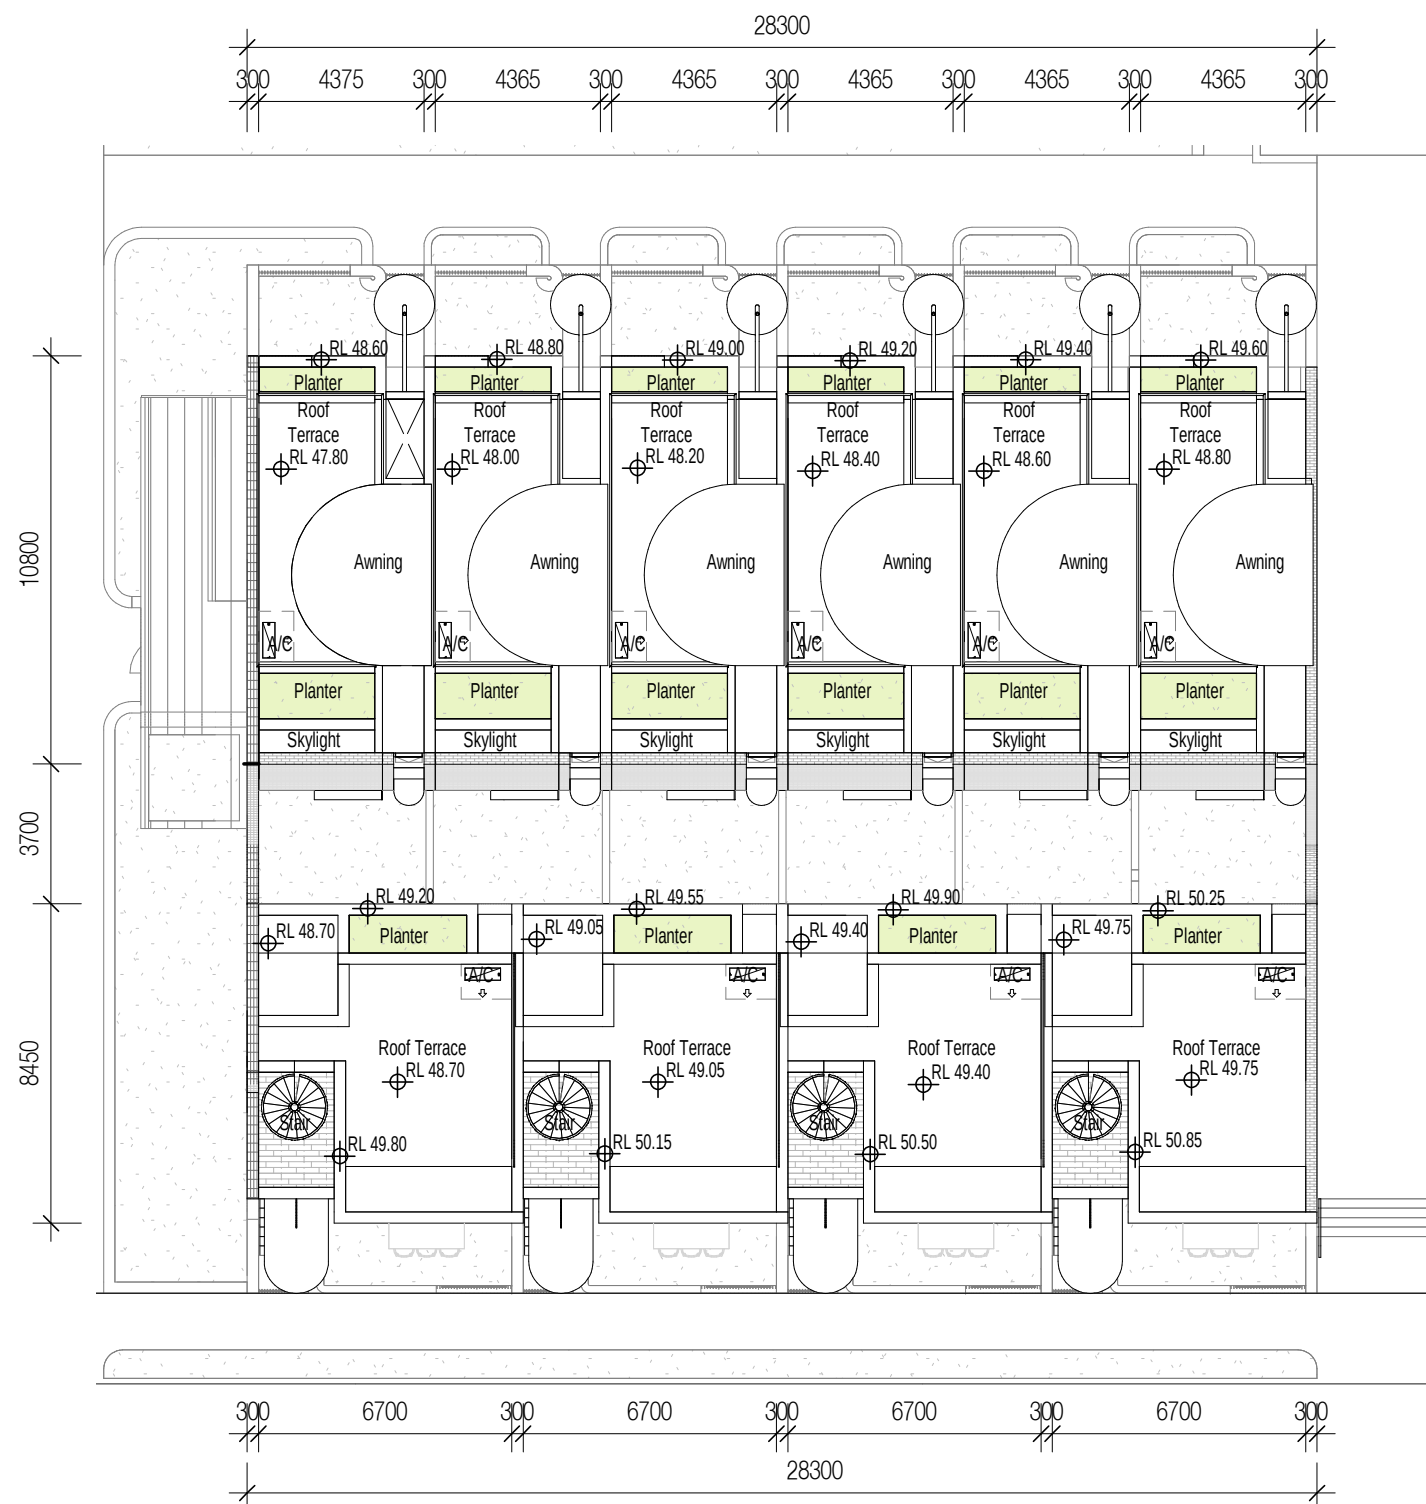

A-Roof

Materials Legend

AFW Aluminium Framed Window
AFN Aluminium Fin
BWK Face Brickwork

(1) Stretcher Course
(2) Soldier Course
(3) Stack Course
Metal Balustrade

MB Metal Sheet Roof
MSR Concrete Structure
RC Concrete Sill + Handrail
SIL Timber Framed Window/Door
TFW Timber Palisade Fence/Gate
TPF

FOR APPROVAL

Rev	Date	Revision	By	Chk.
1	05.05.2020	Preliminary - DA Set 20%	JS	WG
2	18.05.2020	Preliminary - DA Set 40%	JS	WG
3	21.07.2020	For Coordination	JS	WG
4	28.07.2020	For Coordination	JS	WG
5	11.08.2020	For Coordination	JS	WG
6	27.08.2020	For DA	JS	WG



B-Ground



B-Level 1



B-Level 2



B-Level 3

Materials Legend

AFW Aluminium Framed Window
AFN Aluminium Fin
BWK Face Brickwork

(1) Stretcher Course
(2) Soldier Course
(3) Stack Course
Metal Balustrade
Metal Sheet Roof
Concrete Structure
Concrete Sill + Handrail
Timber Framed Window/Door
Timber Palisade Fence/Gate

Planning & Heritage

Urbis

Landscape Architect

Arcadia Landscape Architecture

BCA

Building Certificates Australia

Services, Hydraulic & BASIX

Integrated Group Services

Civil & Geotech

EI Australia

Traffic

Ason Group

Waste Management

Elephant's Foot Waste Compactors

Arborist

Naturally Trees

Access Consultant

Vista Access Architects

Client

Ashbury FMBM Pty Ltd

Project

Milton Street

149-163 Milton Street
Ashbury NSW
2193

Drawing Name

Building B - Sheet 1

Date Scale Sheet Size

27.08.2020 1 : 200 @ A1

Drawn Chk.

JS WG

Job No. Drawing No. Revision

6119 DA-0211 / 6

SJB Architects

Level 2

490 Crown Street

Surry Hills NSW

2010 Australia

T 61 2 9380 9911

F 61 2 9380 9922

www.sjb.com.au




Nominated Architects: Adam Haddow-7188 | John Pradel-7004

FOR APPROVAL


Rev	Date	Revision	By	Chk.
1	05.05.2020	Preliminary - DA Set 20%	JS	WG
2	18.05.2020	Preliminary - DA Set 40%	JS	WG
3	21.07.2020	For Coordination	JS	WG
4	28.07.2020	For Coordination	JS	WG
5	11.08.2020	For Coordination	JS	WG
6	27.08.2020	For DA	JS	WG



B-Level 4

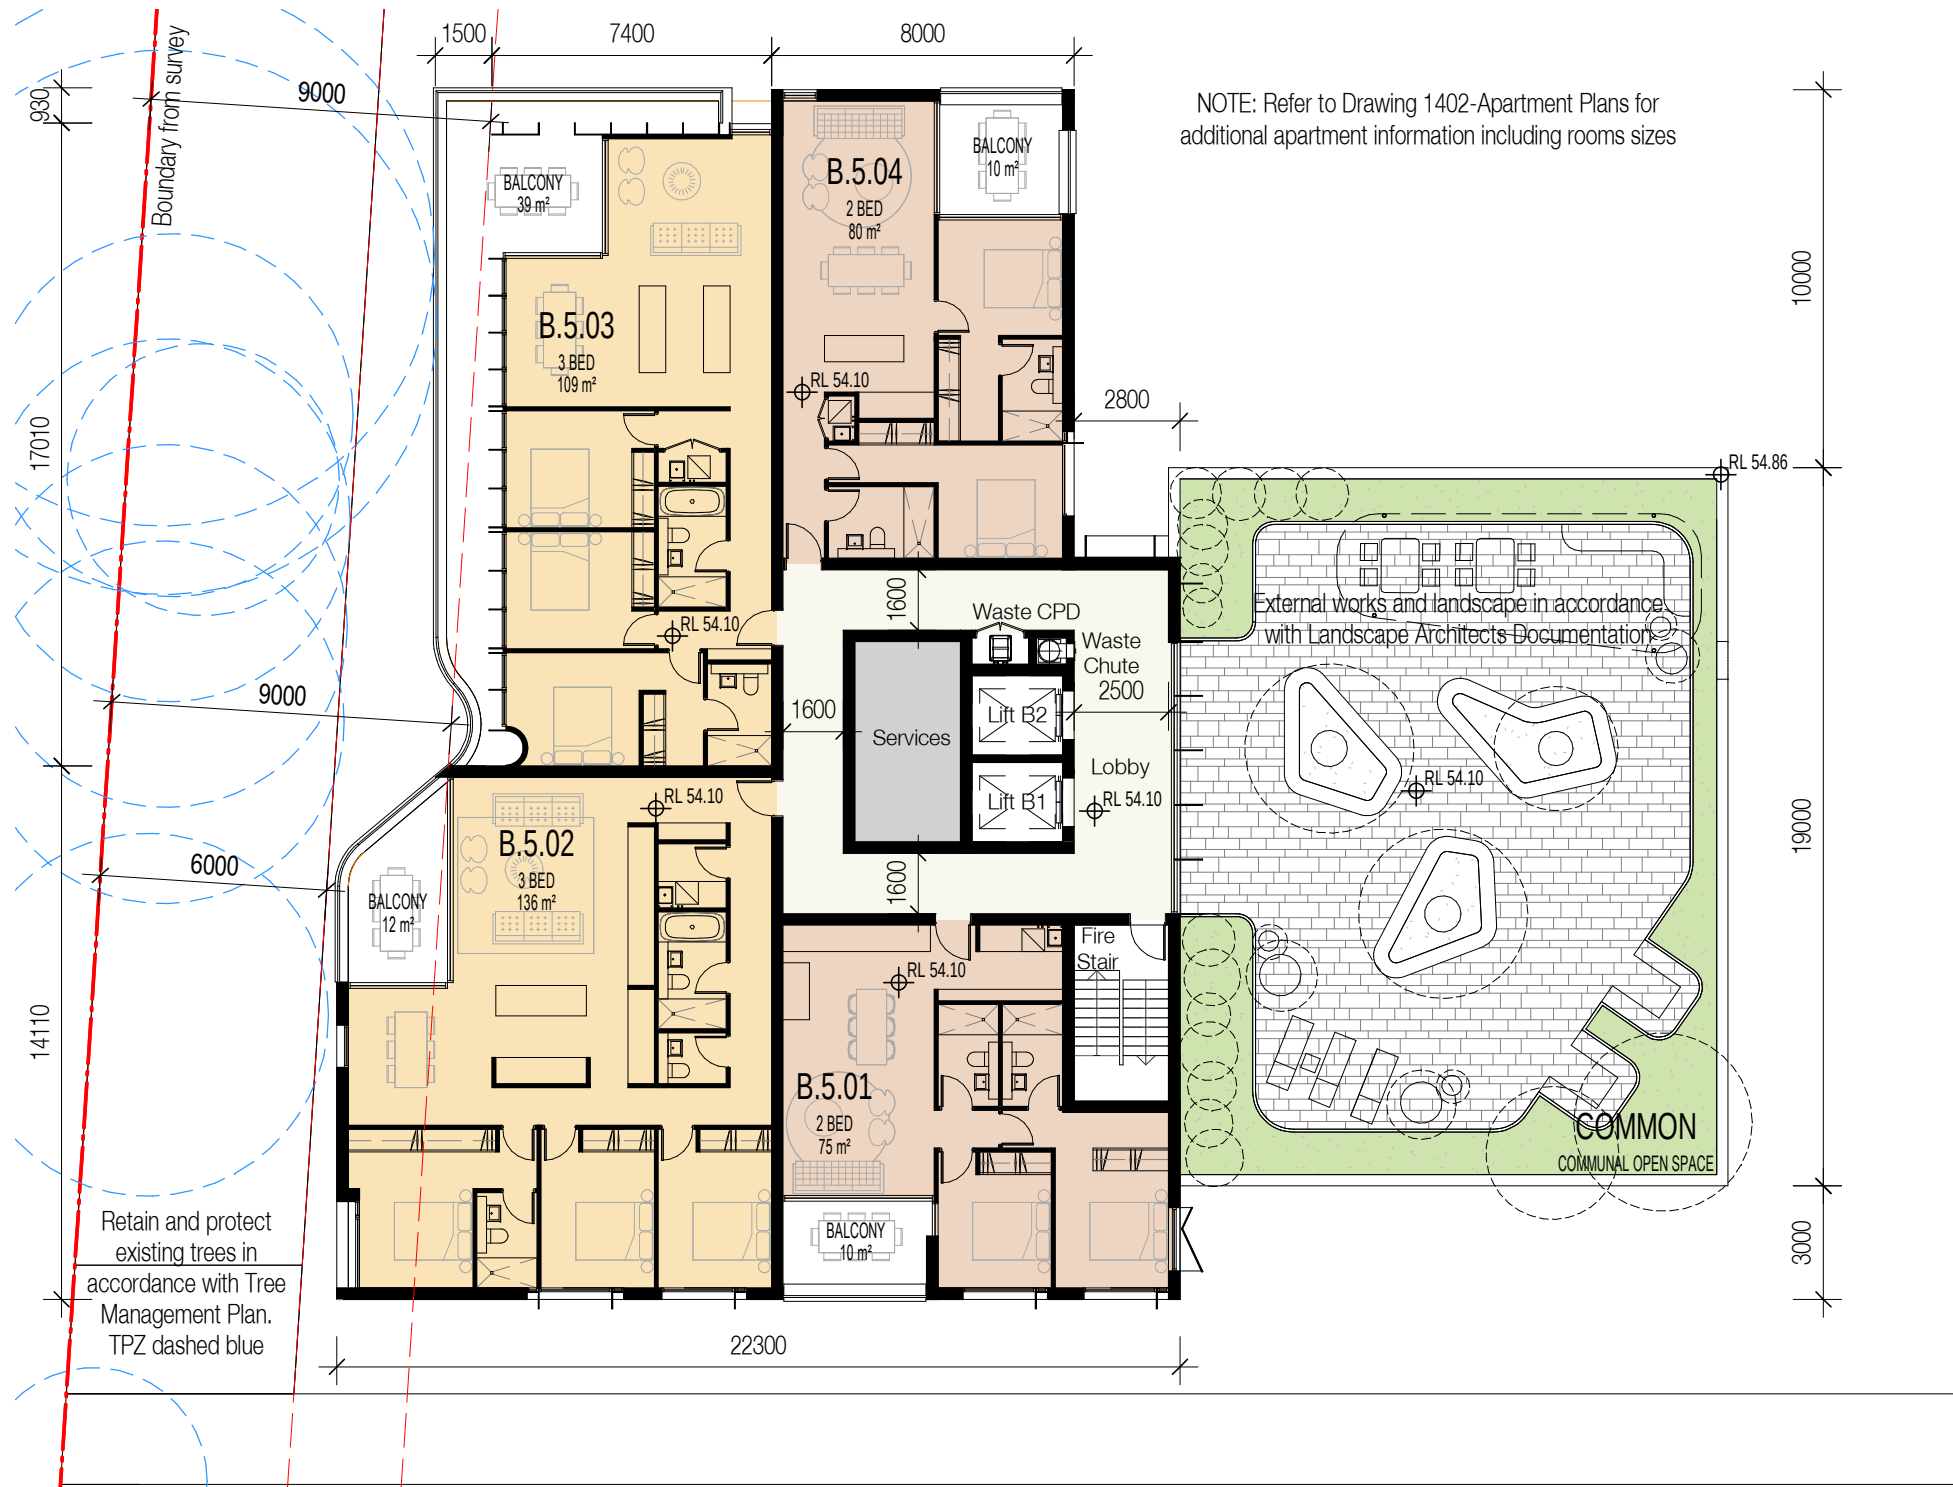

B-Level 5

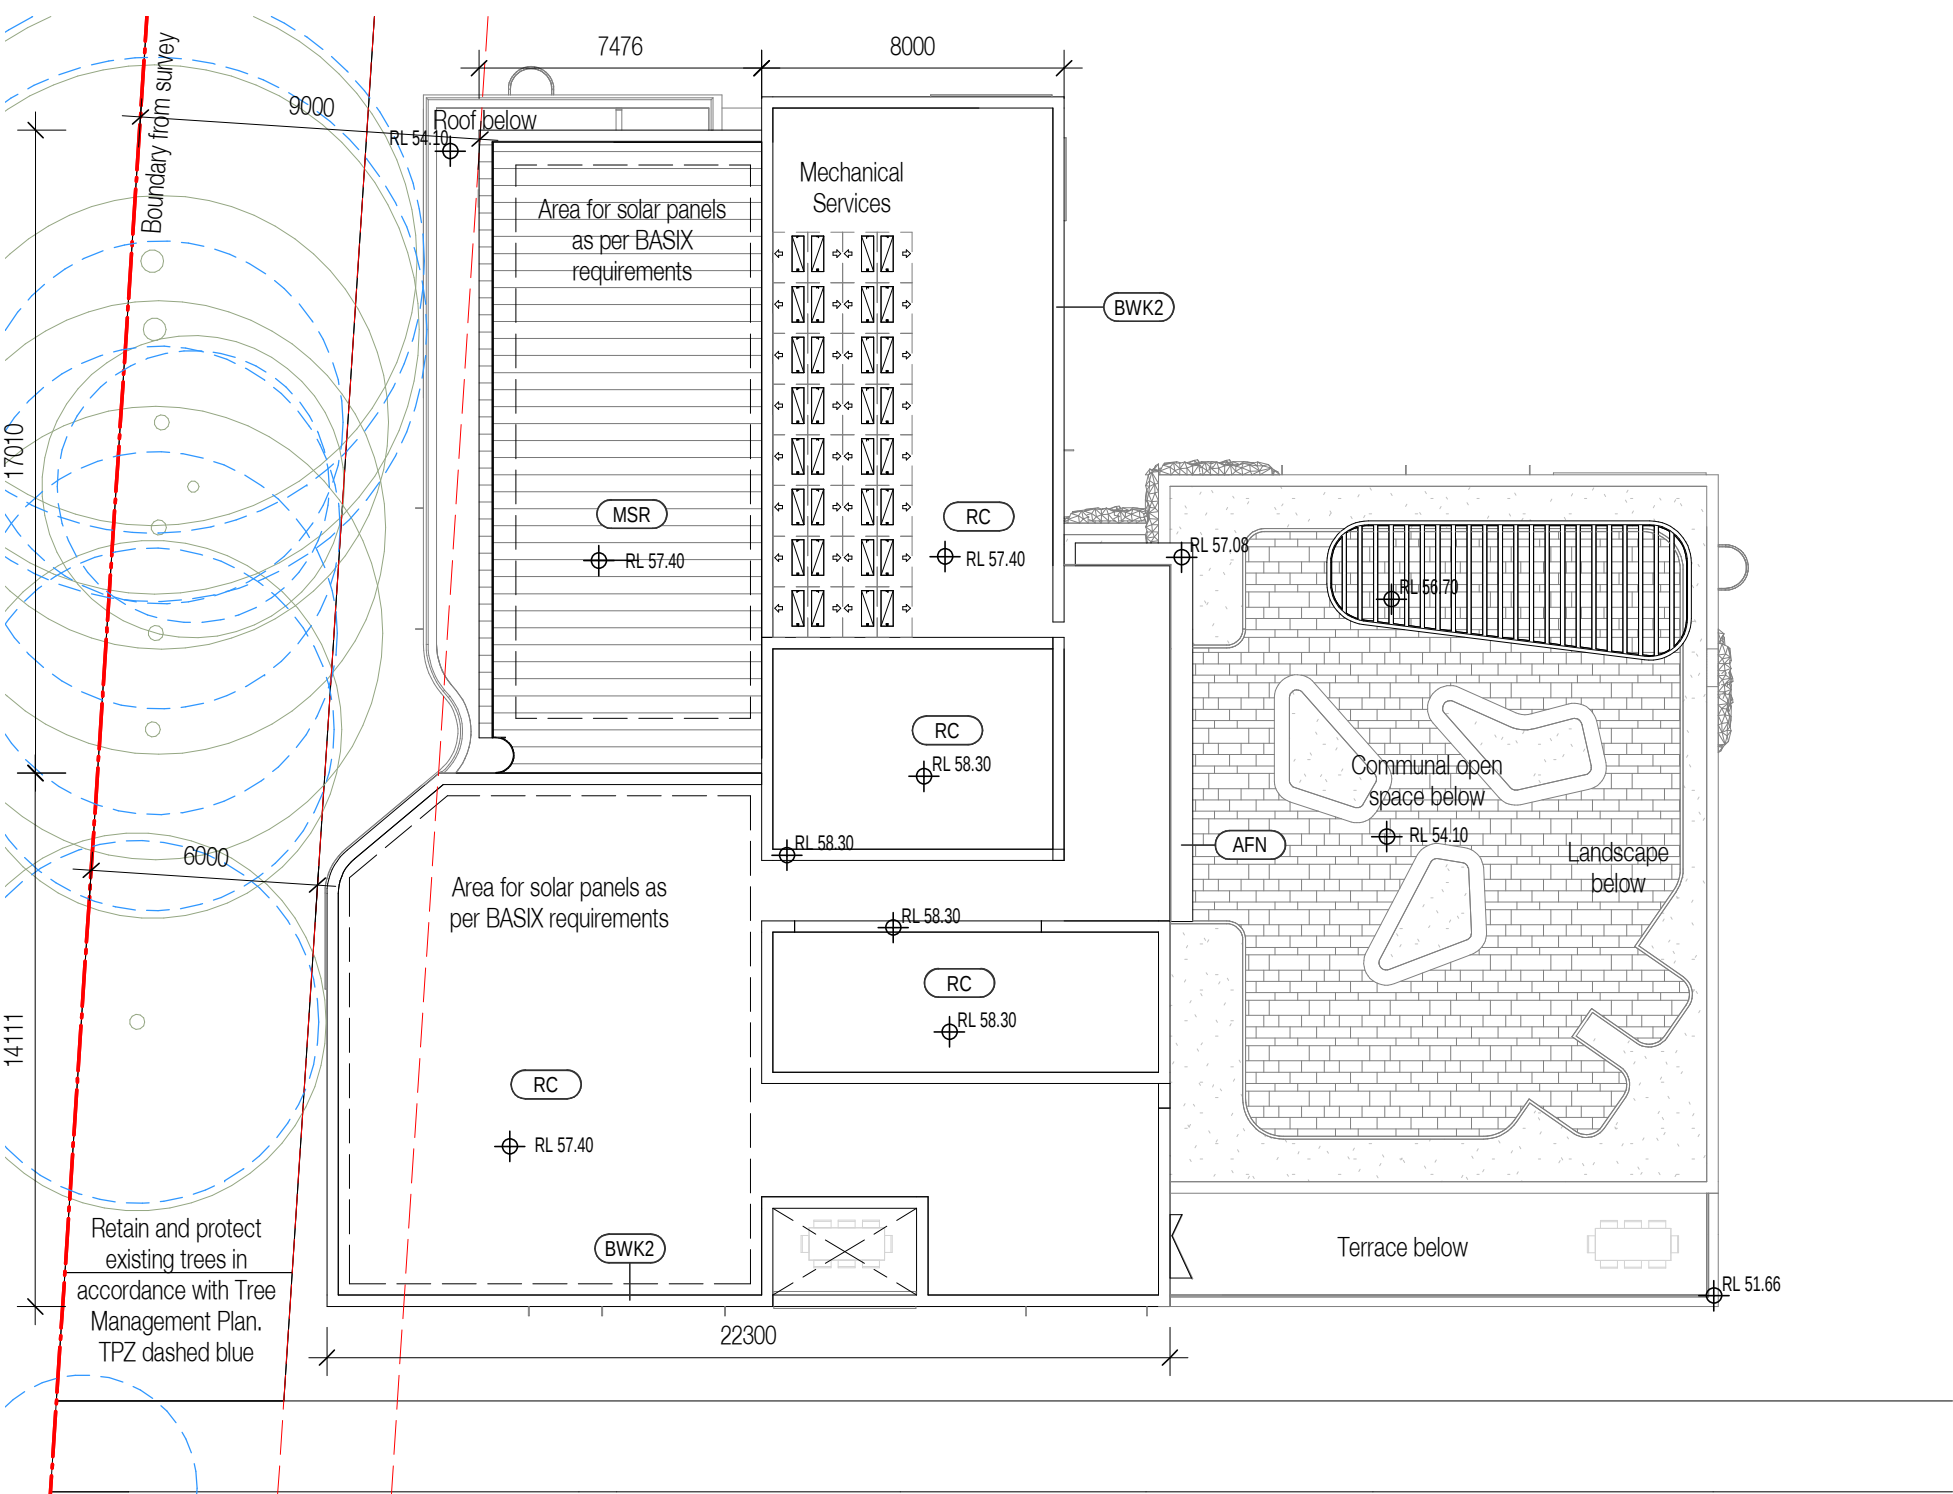

B-Rooftop

Planning & Heritage

Urbis

Landscape Architect

Arcadia Landscape Architecture

BCA

Building Certificates Australia

Services, Hydraulic & BASIX

Integrated Group Services

Civil & Geotech

EI Australia

Traffic

Ason Group

Waste Management

Elephant's Foot Waste Compactors

Arborist

Naturally Trees

Access Consultant

Vista Access Architects

Client

Ashbury FMBM Pty Ltd


Project

Milton Street

149-163 Milton Street
Ashbury NSW
2193

Drawing Name

Building B - Sheet 2

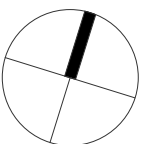

Materials Legend

AFW Aluminium Framed Window
AFN Aluminium Fin
BWK Face Brickwork

(1) Stretcher Course
(2) Soldier Course
(3) Stack Course
Metal Balustrade
Metal Sheet Roof
Concrete Structure
Concrete Sill + Handrail
Timber Framed Window/Door
Timber Palisade Fence/Gate

Date 27.08.2020 Scale 1 : 200 Sheet Size @ A1

Drawn JS Chk. WG

Job No. 6119 Drawing No. DA-0212 Revision / 6

SJB Architects
Level 2
490 Crown Street
Surry Hills NSW
2010 Australia
T 61 2 9380 9911
F 61 2 9380 9922
www.sjb.com.au



In accepting and utilising this document the recipient agrees that SJB Architecture (NSW) Pty. Ltd. ACN 081 094 724 T/A SJB Architects, retain all common law, statutory law and other rights including copyright and intellectual property rights. The recipient agrees not to use this document for any purpose other than its intended use; to waive all claims against SJB Architects resulting from unauthorised changes; or to reuse the document on other projects without the prior written consent of SJB Architects. Under no circumstances shall transfer of this document be deemed a sale. SJB Architects makes no warranties of fitness for any purpose. The Builder/Contractor shall verify job dimensions prior to any work commencing. Use figured dimensions only. Do not scale drawings.

Nominated Architects: Adam Haddow-7188 | John Pradel-7004

FOR APPROVAL

Rev	Date	Revision	By	Chk.
1	05.05.2020	Preliminary - DA Set 20%	JS	WG
2	18.05.2020	Preliminary - DA Set 40%	JS	WG
3	21.07.2020	For Coordination	JS	WG
4	28.07.2020	For Coordination	JS	WG
5	11.08.2020	For Coordination	JS	WG
6	27.08.2020	For DA	JS	WG

Planning & Heritage

Urbis

Landscape Architect

Arcadia Landscape Architecture

BCA

Building Certificates Australia

Services, Hydraulic & BASIX

Integrated Group Services

Civil & Geotech

EI Australia

Traffic

Ason Group

Waste Management

Elephant's Foot Waste Compactors

Arborist

Naturally Trees

Access Consultant

Vista Access Architects

Client

Ashbury FMBM Pty Ltd

Project

Milton Street

149-163 Milton Street
Ashbury NSW
2193

Drawing Name

Building C - Sheet 1

Date	Scale	Sheet Size
27.08.2020	1 : 200	@ A1

Drawn	Chk.
JS	WG

Job No.	Drawing No.	Revision
6119	DA-0221	/ 6

SJB Architects
Level 2
490 Crown Street
Surry Hills NSW
2010 Australia
T 61 2 9380 9911
F 61 2 9380 9922
www.sjb.com.au



C-Ground



C-Level 1



C-Level 2



C-Level 3

Materials Legend


AFW Aluminium Framed Window
AFN Aluminium Fin
BWK Face Brickwork

(1) Stretcher Course
(2) Soldier Course
(3) Stack Course
Metal Balustrade

MB Metal Sheet Roof
MSR Concrete Structure
RC Concrete Sill + Handrail
TFW Timber Framed Window/Door
TPF Timber Palisade Fence/Gate



C-Level 4

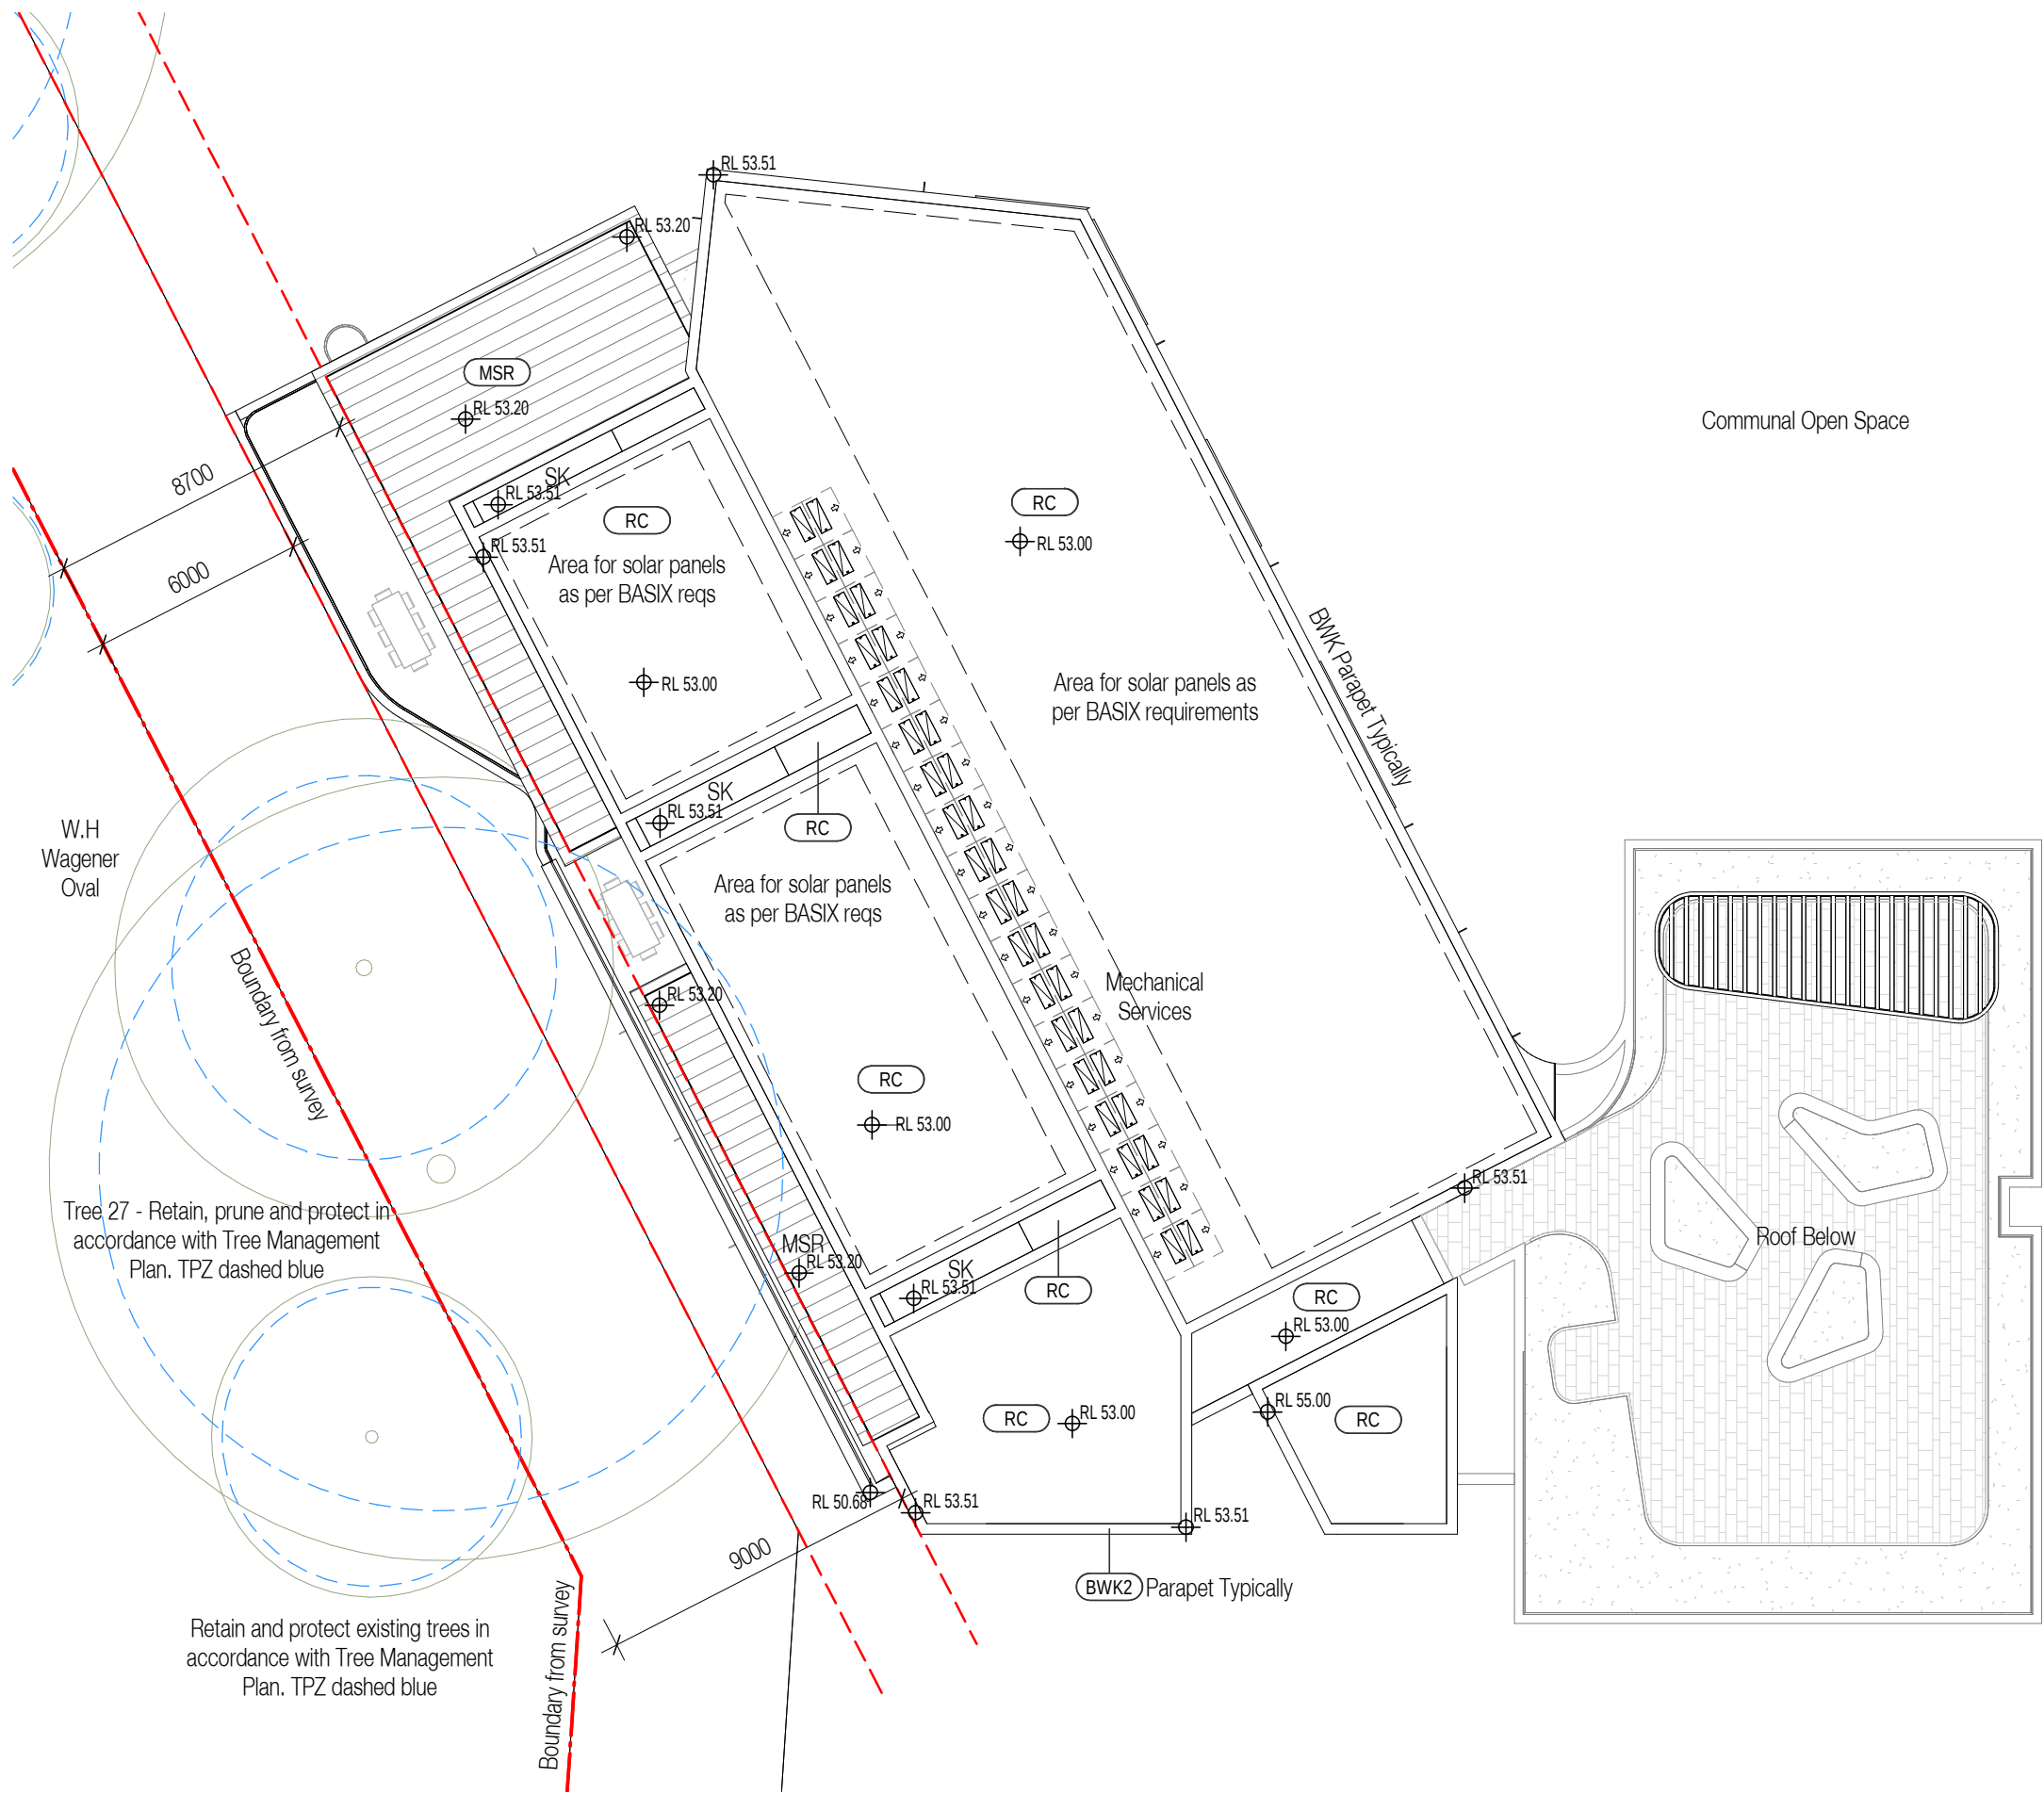

C-Roof

- Materials Legend**
- AFW Aluminium Framed Window
 - AFN Aluminium Fin
 - BWK Face Brickwork
 - (1) Stretcher Course
 - (2) Soldier Course
 - (3) Stack Course
 - MB Metal Balustrade
 - MSR Metal Sheet Roof
 - RC Concrete Structure
 - SIL Concrete Sill + Handrail
 - TFW Timber Framed Window/Door
 - TPF Timber Palisade Fence/Gate

In accepting and utilising this document the recipient agrees that SJB Architecture (NSW) Pty. Ltd. ACN 081 094 724 T/A SJB Architects, retain all common law, statutory law and other rights including copyright and intellectual property rights. The recipient agrees not to use this document for any purpose other than its intended use; to waive all claims against SJB Architects resulting from unauthorised changes, or to reuse the document on other projects without the prior written consent of SJB Architects. Under no circumstances shall transfer of this document be deemed a sale. SJB Architects makes no warranties of fitness for any purpose. The Builder/Contractor shall verify job dimensions prior to any work commencing. Use figured dimensions only. Do not scale drawings.

Nominated Architects: Adam Haddow-7188 | John Pradel-7004

FOR APPROVAL

Rev	Date	Revision	By	Chk.
1	05.05.2020	Preliminary - DA Set 20%	JS	WG
2	18.05.2020	Preliminary - DA Set 40%	JS	WG
3	21.07.2020	For Coordination	JS	WG
4	28.07.2020	For Coordination	JS	WG
5	11.08.2020	For Coordination	JS	WG
6	27.08.2020	For DA	JS	WG

Planning & Heritage

Urbis

Landscape Architect

Arcadia Landscape Architecture

BCA

Building Certificates Australia

Services, Hydraulic & BASIX

Integrated Group Services

Civil & Geotech

EI Australia

Traffic

Ason Group

Waste Management

Elephant's Foot Waste Compactors

Arborist

Naturally Trees

Access Consultant

Vista Access Architects

Client

Ashbury FMBM Pty Ltd


Project

Milton Street

149-163 Milton Street
Ashbury NSW
2193

Drawing Name

Building C - Sheet 2

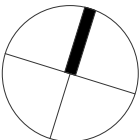

Date	Scale	Sheet Size
27.08.2020	1 : 200	@ A1

Drawn	Chk.
JS	WG

Job No.	Drawing No.	Revision
6119	DA-0222	/ 6

SJB Architects
Level 2
490 Crown Street
Surry Hills NSW
2010 Australia
T 61 2 9380 9911
F 61 2 9380 9922
www.sjb.com.au



In accepting and utilising this document the recipient agrees that SJB Architecture (NSW) Pty. Ltd. ACN 081 094 724 T/A SJB Architects, retain all common law, statutory law and other rights including copyright and intellectual property rights. The recipient agrees not to use this document for any purpose other than its intended use; to waive all claims against SJB Architects resulting from unauthorised changes, or to reuse the document on other projects without the prior written consent of SJB Architects. Under no circumstances shall transfer of this document be deemed a sale. SJB Architects makes no warranties of fitness for any purpose. The Builder/Contractor shall verify job dimensions prior to any work commencing. Use figured dimensions only. Do not scale drawings.

Nominated Architects: Adam Haddow-7188 | John Pradel-7004

FOR INFORMATION

Rev	Date	Revision	By	Chk.
1	05.05.2020	Preliminary - DA Set 20%	JS	WG
2	18.05.2020	Preliminary - DA Set 40%	JS	WG
3	21.07.2020	For Coordination	JS	WG
4	28.07.2020	For Coordination	JS	WG
5	11.08.2020	For Coordination	JS	WG
6	27.08.2020	For DA	JS	WG



D1-Basement



NOTE: Refer to Drawing 1404-Apartment Plans for additional apartment information including rooms sizes

D-Ground

Client

Ashbury FMBM Pty Ltd

Project

Milton Street

149-163 Milton Street
Ashbury NSW
2193

Drawing Name

Building D - Sheet 1

Date

27.08.2020

Scale

1 : 200

Sheet Size

@ A1

Drawn

JS

Chk.

WG

Job No.

6119

Drawing No.

DA-0231

Revision

/ 6

Materials Legend

AFW Aluminium Framed Window
AFN Aluminium Fin
BWK Face Brickwork

(1) Stretcher Course
(2) Soldier Course
(3) Stack Course
Metal Balustrade

MB Metal Sheet Roof
MSR Concrete Structure
RC Concrete Sill + Handrail

SIL Timber Framed Window/Door
TFW Timber Palisade Fence/Gate
TPF

SJB Architects
Level 2
490 Crown Street
Surry Hills NSW
2010 Australia
T 61 2 9380 9911
F 61 2 9380 9922
www.sjb.com.au




FOR INFORMATION

Rev	Date	Revision	By	Chk.
1	05.05.2020	Preliminary - DA Set 20%	JS	WG
2	18.05.2020	Preliminary - DA Set 40%	JS	WG
3	21.07.2020	For Coordination	JS	WG
4	28.07.2020	For Coordination	JS	WG
5	11.08.2020	For Coordination	JS	WG
6	27.08.2020	For DA	JS	WG



NOTE: Refer to Drawing 1404-Apartment Plans for additional apartment information including rooms sizes

D-Level 1

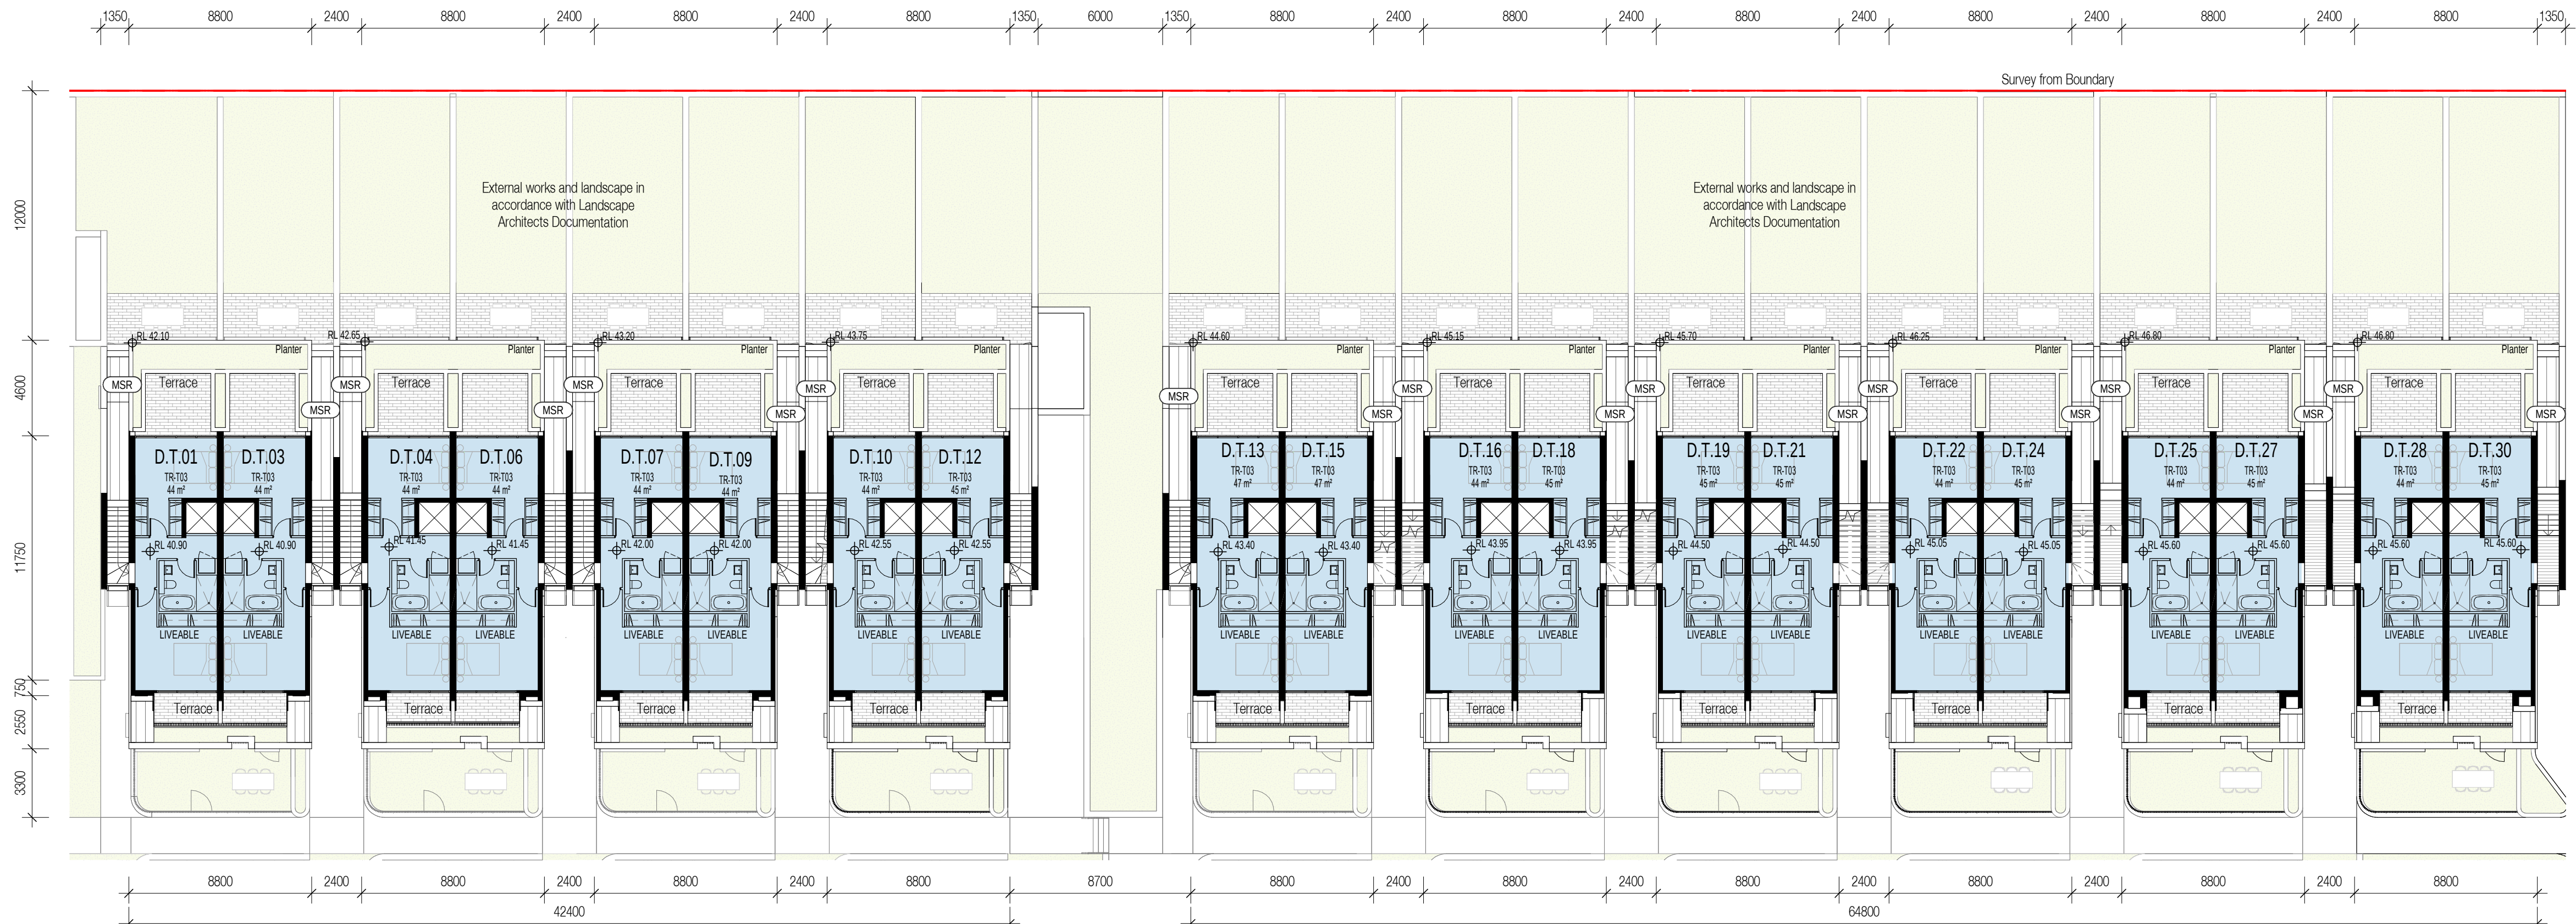

NOTE: Refer to Drawing 1404-Apartment Plans for additional apartment information including rooms sizes

D-Level 2

Materials Legend

AFW	Aluminium Framed Window
AFN	Aluminium Fin
BWK	Face Brickwork
	(1) Stretcher Course
	(2) Soldier Course
	(3) Stack Course
	Metal Balustrade
MB	Metal Sheet Roof
MSR	Concrete Structure
RC	Concrete Sill + Handrail
SIL	Timber Framed Window/Door
TFW	Timber Palisade Fence/Gate
TPF	

Client

Ashbury FMBM Pty Ltd


Project

Milton Street

149-163 Milton Street
Ashbury NSW
2193

Drawing Name

Building D - Sheet 2

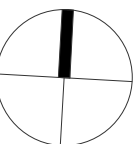

Date 27.08.2020 Scale 1 : 200 Sheet Size @ A1


Drawn Chk. JS WG

Job No. Drawing No. Revision 6119 DA-0232 / 6

Nominated Architects: Adam Haddow-7188 | John Pradel-7004

FOR INFORMATION

Rev	Date	Revision	By	Chk.
1	05.05.2020	Preliminary - DA Set 20%	JS	WG
2	18.05.2020	Preliminary - DA Set 40%	JS	WG
3	21.07.2020	For Coordination	JS	WG
4	28.07.2020	For Coordination	JS	WG
5	11.08.2020	For Coordination	JS	WG
6	27.08.2020	For DA	JS	WG

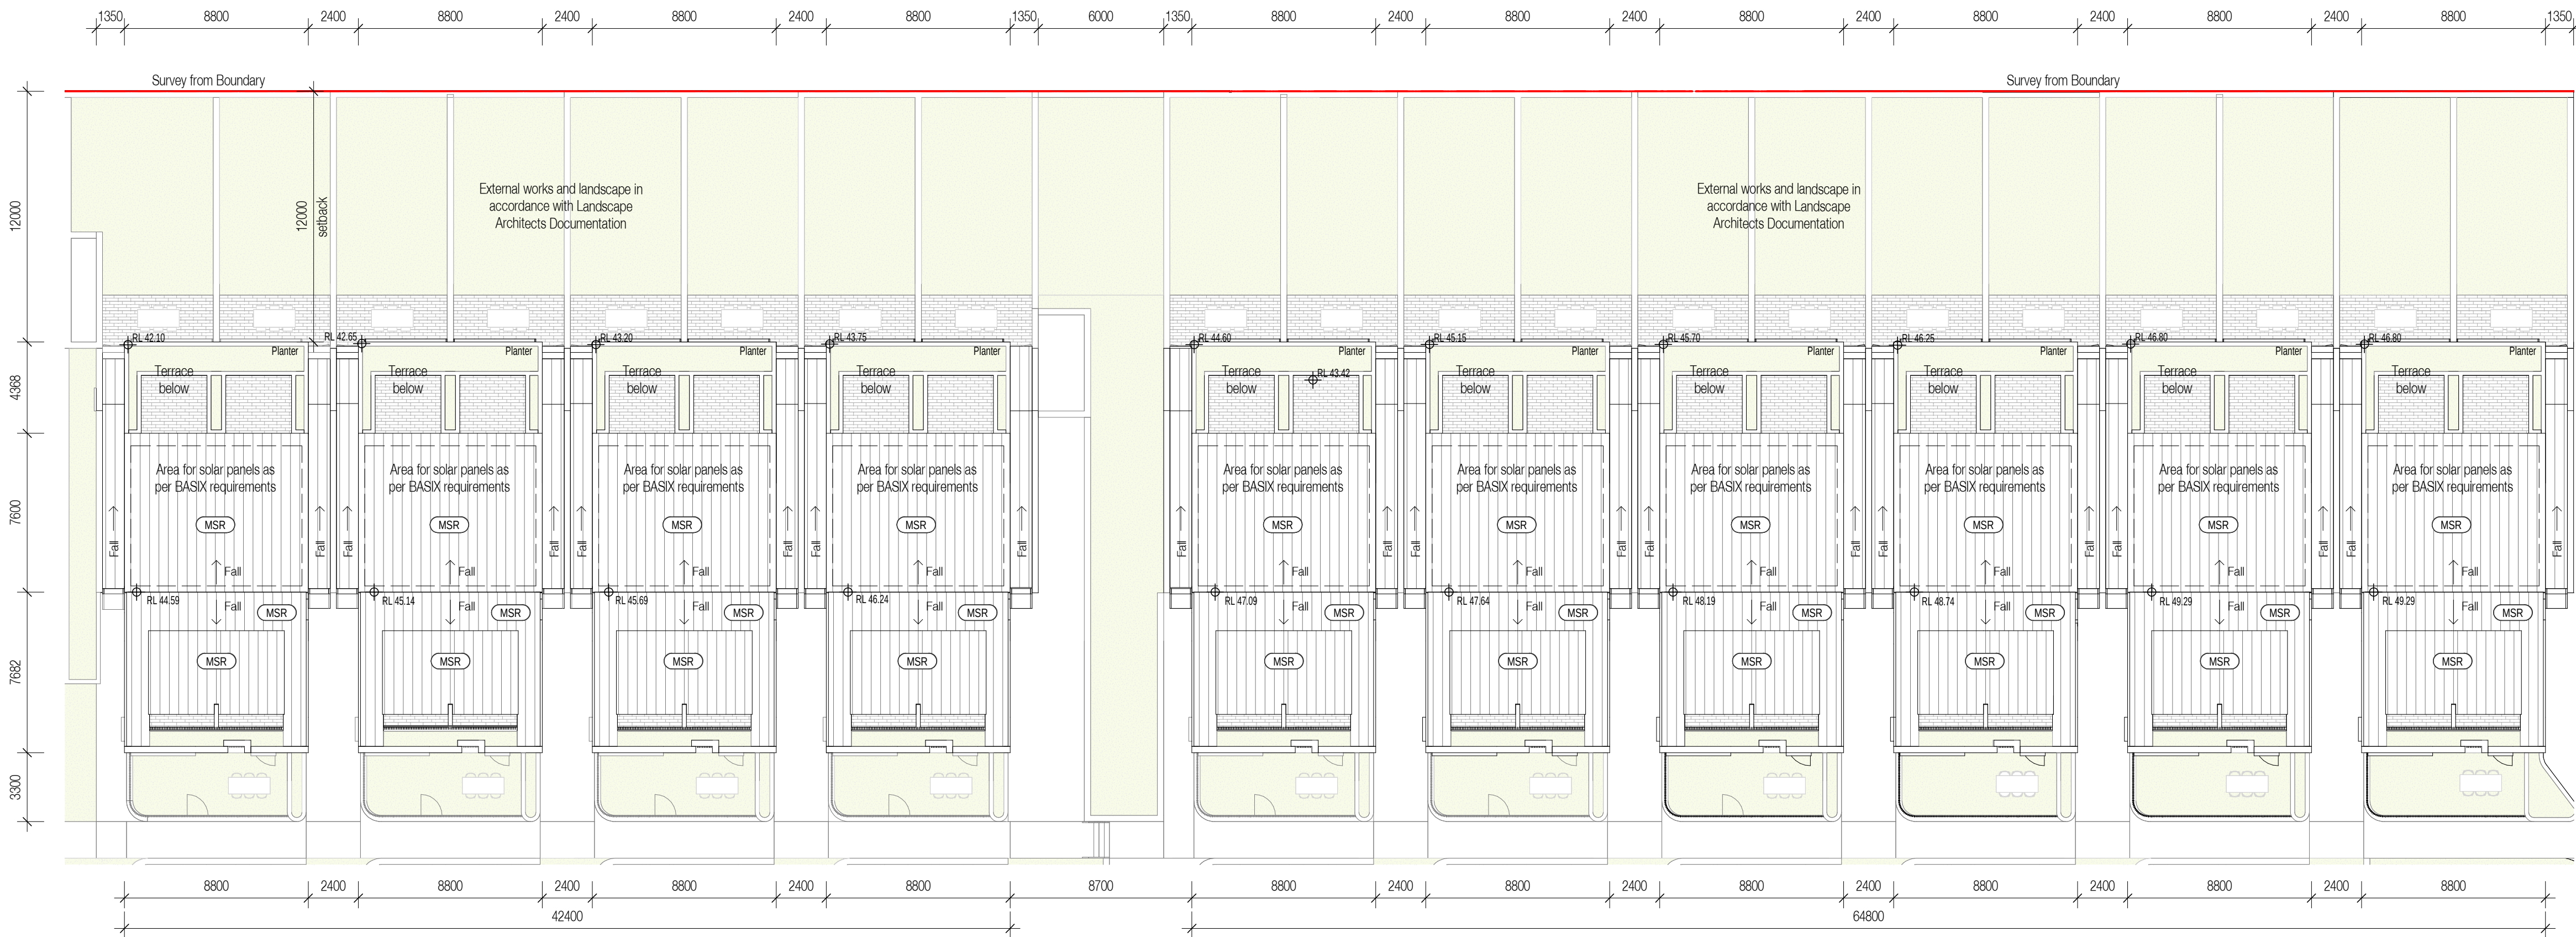

NOTE: Refer to Drawing 1404-Apartment Plans for additional apartment information including rooms sizes

D-Roof

Client

Ashbury FMBM Pty Ltd


Project

Milton Street

149-163 Milton Street
Ashbury NSW
2193

Drawing Name

Building D - Sheet 3

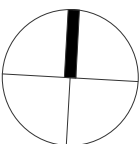

Materials Legend

AFW Aluminium Framed Window
AFN Aluminium Fin
BWK Face Brickwork

(1) Stretcher Course
(2) Soldier Course
(3) Stack Course
Metal Balustrade
Metal Sheet Roof
Concrete Structure
Concrete Sill + Handrail
Timber Framed Window/Door
Timber Palisade Fence/Gate

Date 27.08.2020 Scale 1 : 200 Sheet Size @ A1

Drawn JS Chk. WG

Job No. 6119 Drawing No. DA-0233 Revision / 6

SJB Architects
Level 2
490 Crown Street
Surry Hills NSW
2010 Australia
T 61 2 9380 9911
F 61 2 9380 9922
www.sjb.com.au



Nominated Architects: Adam Haddow-7188 | John Pradel-7004

FOR APPROVAL

Rev	Date	Revision	By	Chk.
1	05.05.2020	Preliminary - DA Set 20%	JS	WG
2	18.05.2020	Preliminary - DA Set 40%	JS	WG
3	21.07.2020	For Coordination	JS	WG
4	28.07.2020	For Coordination	JS	WG
5	11.08.2020	For Coordination	JS	WG
6	27.08.2020	For DA	JS	WG

Planning & Heritage

Urbis

Landscape Architect

Arcadia Landscape Architecture

BCA

Building Certificates Australia

Services, Hydraulic & BASIX

Integrated Group Services

Civil & Geotech

EI Australia

Traffic

Ason Group

Waste Management

Elephant's Foot Waste Compactors

Arborist

Naturally Trees

Access Consultant

Vista Access Architects

Client

Ashbury FMBM Pty Ltd

Project

Milton Street

149-163 Milton Street
Ashbury NSW
2193

Drawing Name

Building E

Date	Scale	Sheet Size
27.08.2020	1 : 200	@ A1

Drawn	Chk.
JS	WG

Job No.	Drawing No.	Revision
6119	DA-0241	/ 6

SJB Architects

Level 2
490 Crown Street
Surry Hills NSW
2010 Australia
T 61 2 9380 9911
F 61 2 9380 9922
www.sjb.com.au




E-Ground



E-Level1



E-Level2

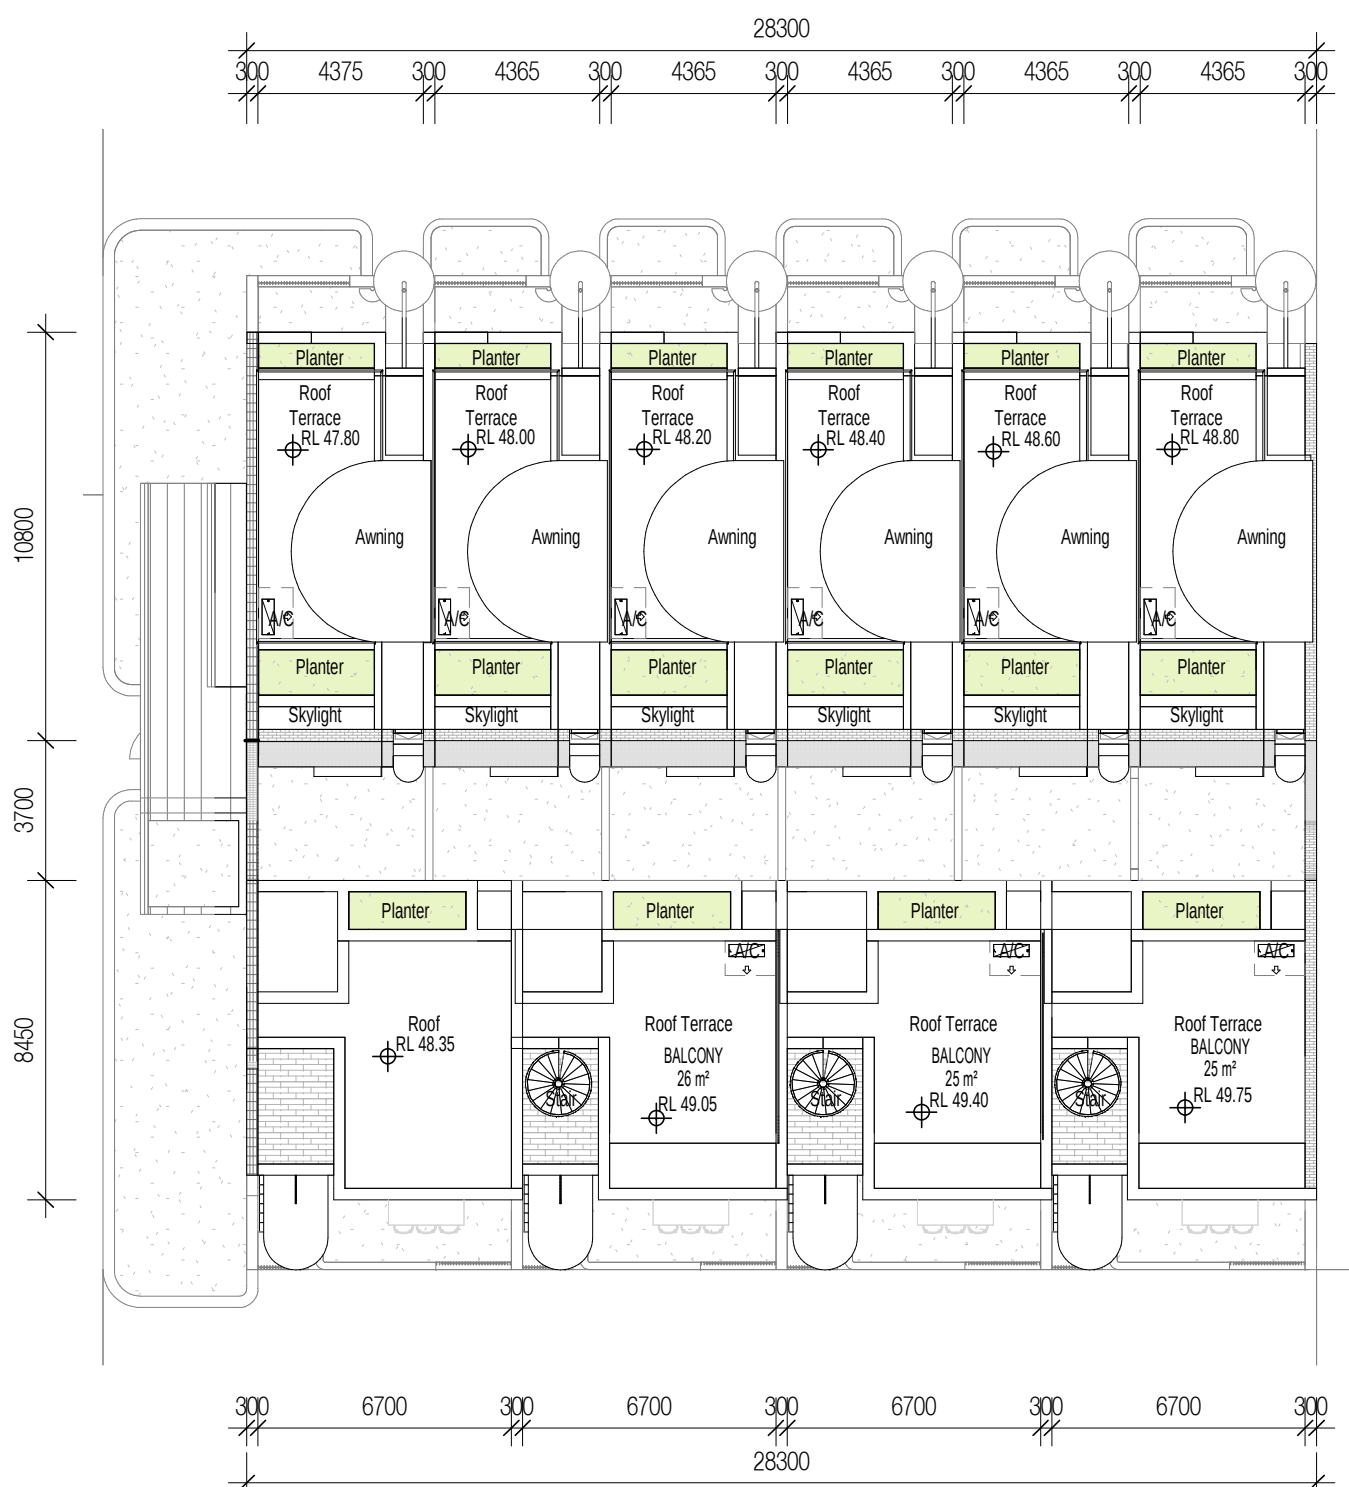


E-Roof

Materials Legend

AFW Aluminium Framed Window
AFN Aluminium Fin
BWK Face Brickwork

(1) Stretcher Course
(2) Soldier Course
(3) Stack Course

MB Metal Sheet Roof
MSR Concrete Structure
RC Concrete Sill + Handrail
SIL Timber Framed Window/Door
TFW Timber Palisade Fence/Gate

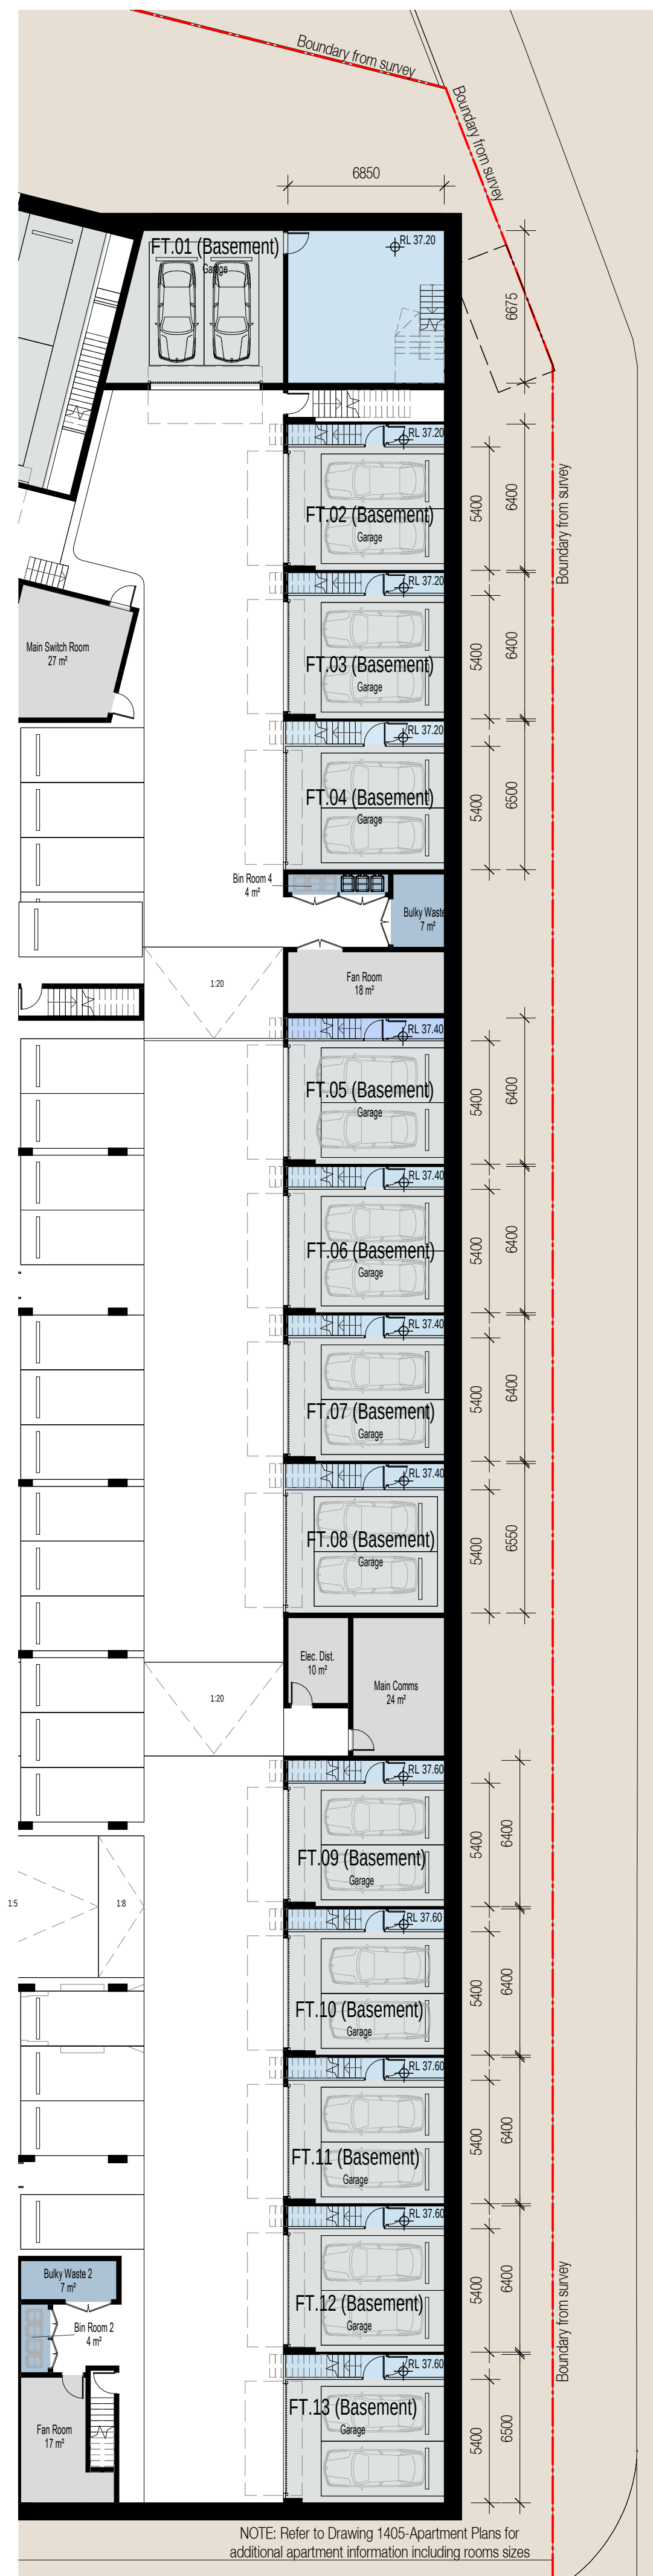

F-Basement



F-Ground

In accepting and utilising this document the recipient agrees that SJB Architecture (NSW) Pty. Ltd. ACN 081 094 724 T/A SJB Architects, retain all common law, statutory law and other rights including copyright and intellectual property rights. The recipient agrees not to use this document for any purpose other than its intended use; to waive all claims against SJB Architects resulting from unauthorised changes; or to reuse the document on other projects without the prior written consent of SJB Architects. Under no circumstances shall transfer of this document be deemed a sale. SJB Architects makes no warranties of fitness for any purpose. The Builder/Contractor shall verify job dimensions prior to any work commencing. Use figured dimensions only. Do not scale drawings.

Nominated Architects: Adam Haddow-7188 | John Pradel-7004

FOR APPROVAL

Rev	Date	Revision	By	Chk.
1	05.05.2020	Preliminary - DA Set 20%	JS	WG
2	18.05.2020	Preliminary - DA Set 40%	JS	WG
3	21.07.2020	For Coordination	JS	WG
4	28.07.2020	For Coordination	JS	WG
5	11.08.2020	For Coordination	JS	WG
6	27.08.2020	For DA	JS	WG

Planning & Heritage

Urbis

Landscape Architect

Arcadia Landscape Architecture

BCA

Building Certificates Australia

Services, Hydraulic & BASIX

Integrated Group Services

Civil & Geotech

El Australia

Traffic

Ason Group

Waste Management

Elephant's Foot Waste Compactors

Arborist

Naturally Trees

Access Consultant

Vista Access Architects

Client:

Ashbury FMBM Pty Ltd

Project

Milton Street

149-163 Milton Street
Ashbury NSW
2193

Drawing Name

Building F - Sheet 1

Date	Scale	Sheet Size
27.08.2020	1 : 200	@ A1

Drawn	Chk.
JS	WG

Job No.	Drawing No.	Revision
6119	DA-0251	/ 6

SJB Architects
Level 2
490 Crown Street
Surry Hills NSW
2010 Australia
T 61 2 9380 991
F 61 2 9380 992
www.sjb.com.au



Materials Legend

AFW	Aluminium Framed Window
AFN	Aluminium Fin
BWK	Face Brickwork

MB (1) Stretcher Course
(2) Soldier Course
(3) Stack Course
Metal Balustrade

MB	Metal Balustrade
MSR	Metal Sheet Roof
RC	Concrete Structure
SIL	Concrete Sill + Handrail
TFW	Timber Framed Window/Door
TPF	Timber Palisade Fence/Gate

In accepting and utilising this document the recipient agrees that SJB Architecture (NSW) Pty. Ltd. ACN 081 094 724 T/A SJB Architects, retain all common law, statutory law and other rights including copyright and intellectual property rights. The recipient agrees not to use this document for any purpose other than its intended use; to waive all claims against SJB Architects resulting from unauthorised changes, or to reuse the document on other projects without the prior written consent of SJB Architects. Under no circumstances shall transfer of this document be deemed a sale. SJB Architects makes no warranties of fitness for any purpose. The Builder/Contractor shall verify job dimensions prior to any work commencing. Use figured dimensions only. Do not scale drawings.

Nominated Architects: Adam Haddow-7188 | John Pradel-7004

FOR APPROVAL

Rev	Date	Revision	By	Chk.
1	27.08.2020	For DA	JS	WG

Planning & Heritage

Urbis

Landscape Architect

Arcadia Landscape Architecture

BCA

Building Certificates Australia

Services, Hydraulic & BASIX

Integrated Group Services

Civil & Geotech

EI Australia

Traffic

Ason Group

Waste Management

Elephant's Foot Waste Compactors

Arborist

Naturally Trees

Access Consultant

Vista Access Architects

Client

Ashbury FMBM Pty Ltd

Project

Milton Street

149-163 Milton Street
Ashbury NSW
2193

Drawing Name

Building F - Sheet 2

Date	Scale	Sheet Size
27.08.2020	1 : 200	@ A1

Drawn	Chk.
JS	WG

Job No.	Drawing No.	Revision
6119	DA-0252	/ 1


SJB Architects
Level 2
490 Crown Street
Surry Hills NSW
2010 Australia
T 61 2 9380 9911
F 61 2 9380 9922
www.sjb.com.au



Materials Legend

AFW Aluminium Framed Window
AFN Aluminium Fin
BWK Face Brickwork

(1) Stretcher Course
(2) Soldier Course
(3) Stack Course
Metal Balustrade
Metal Sheet Roof
Concrete Structure
Concrete Sill + Handrail
Timber Framed Window/Door
Timber Palisade Fence/Gate

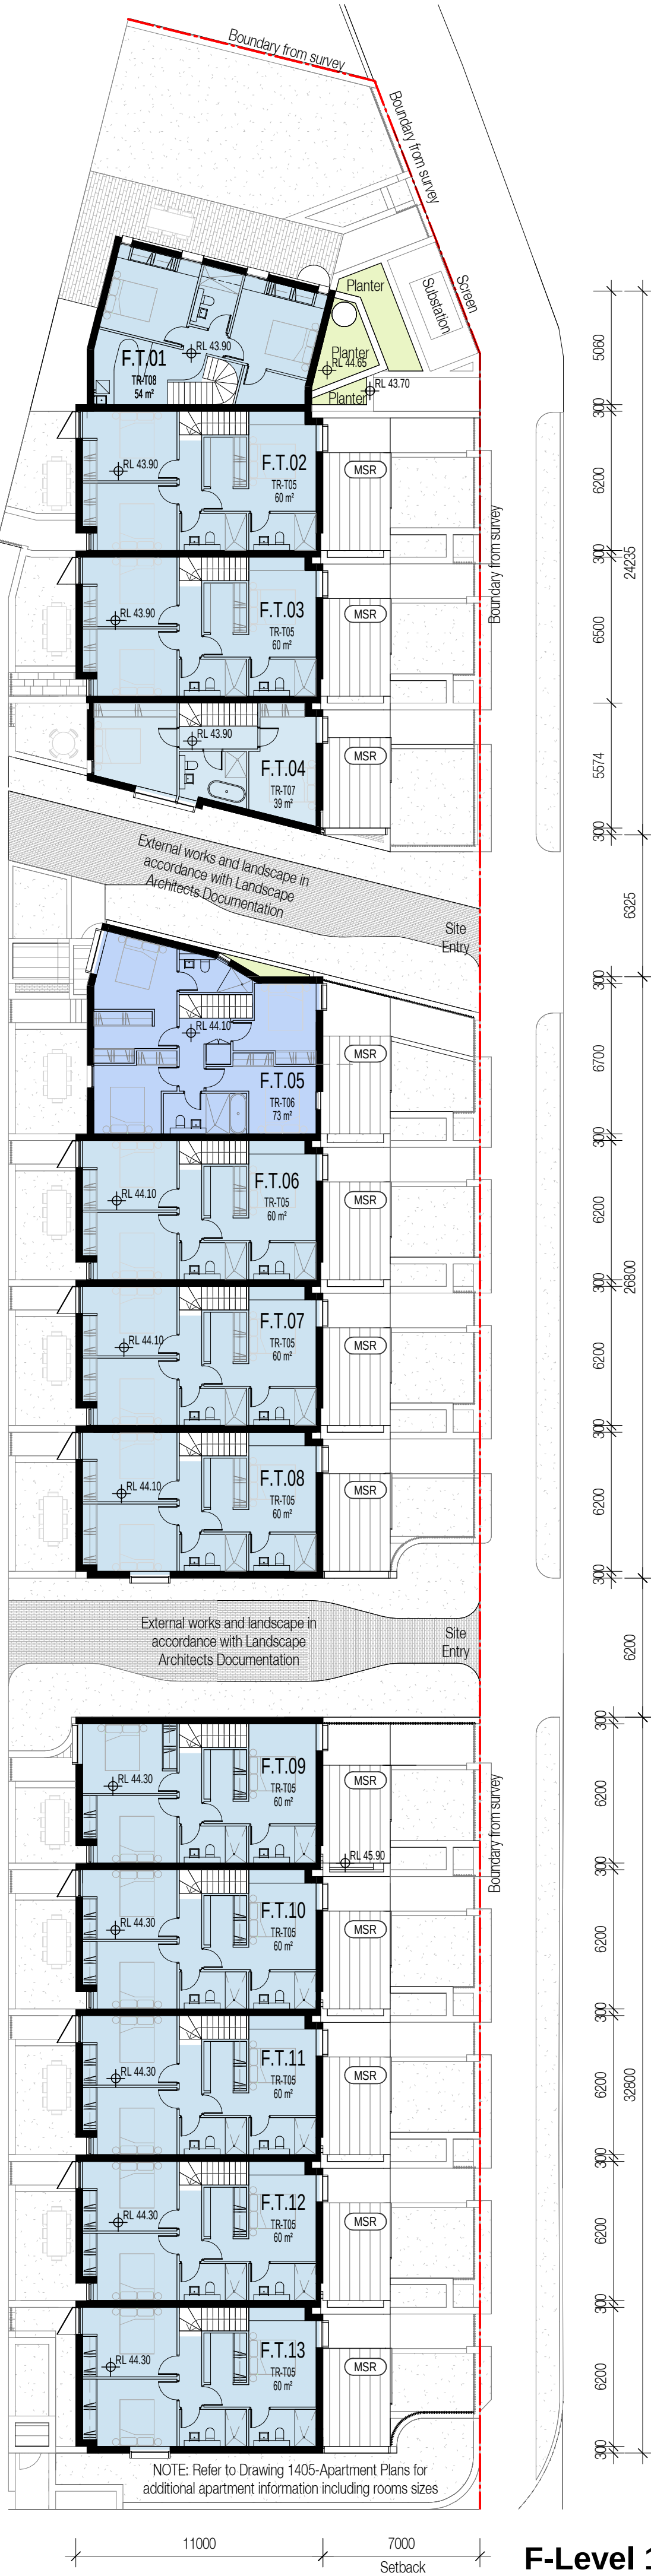

F-Level 1

