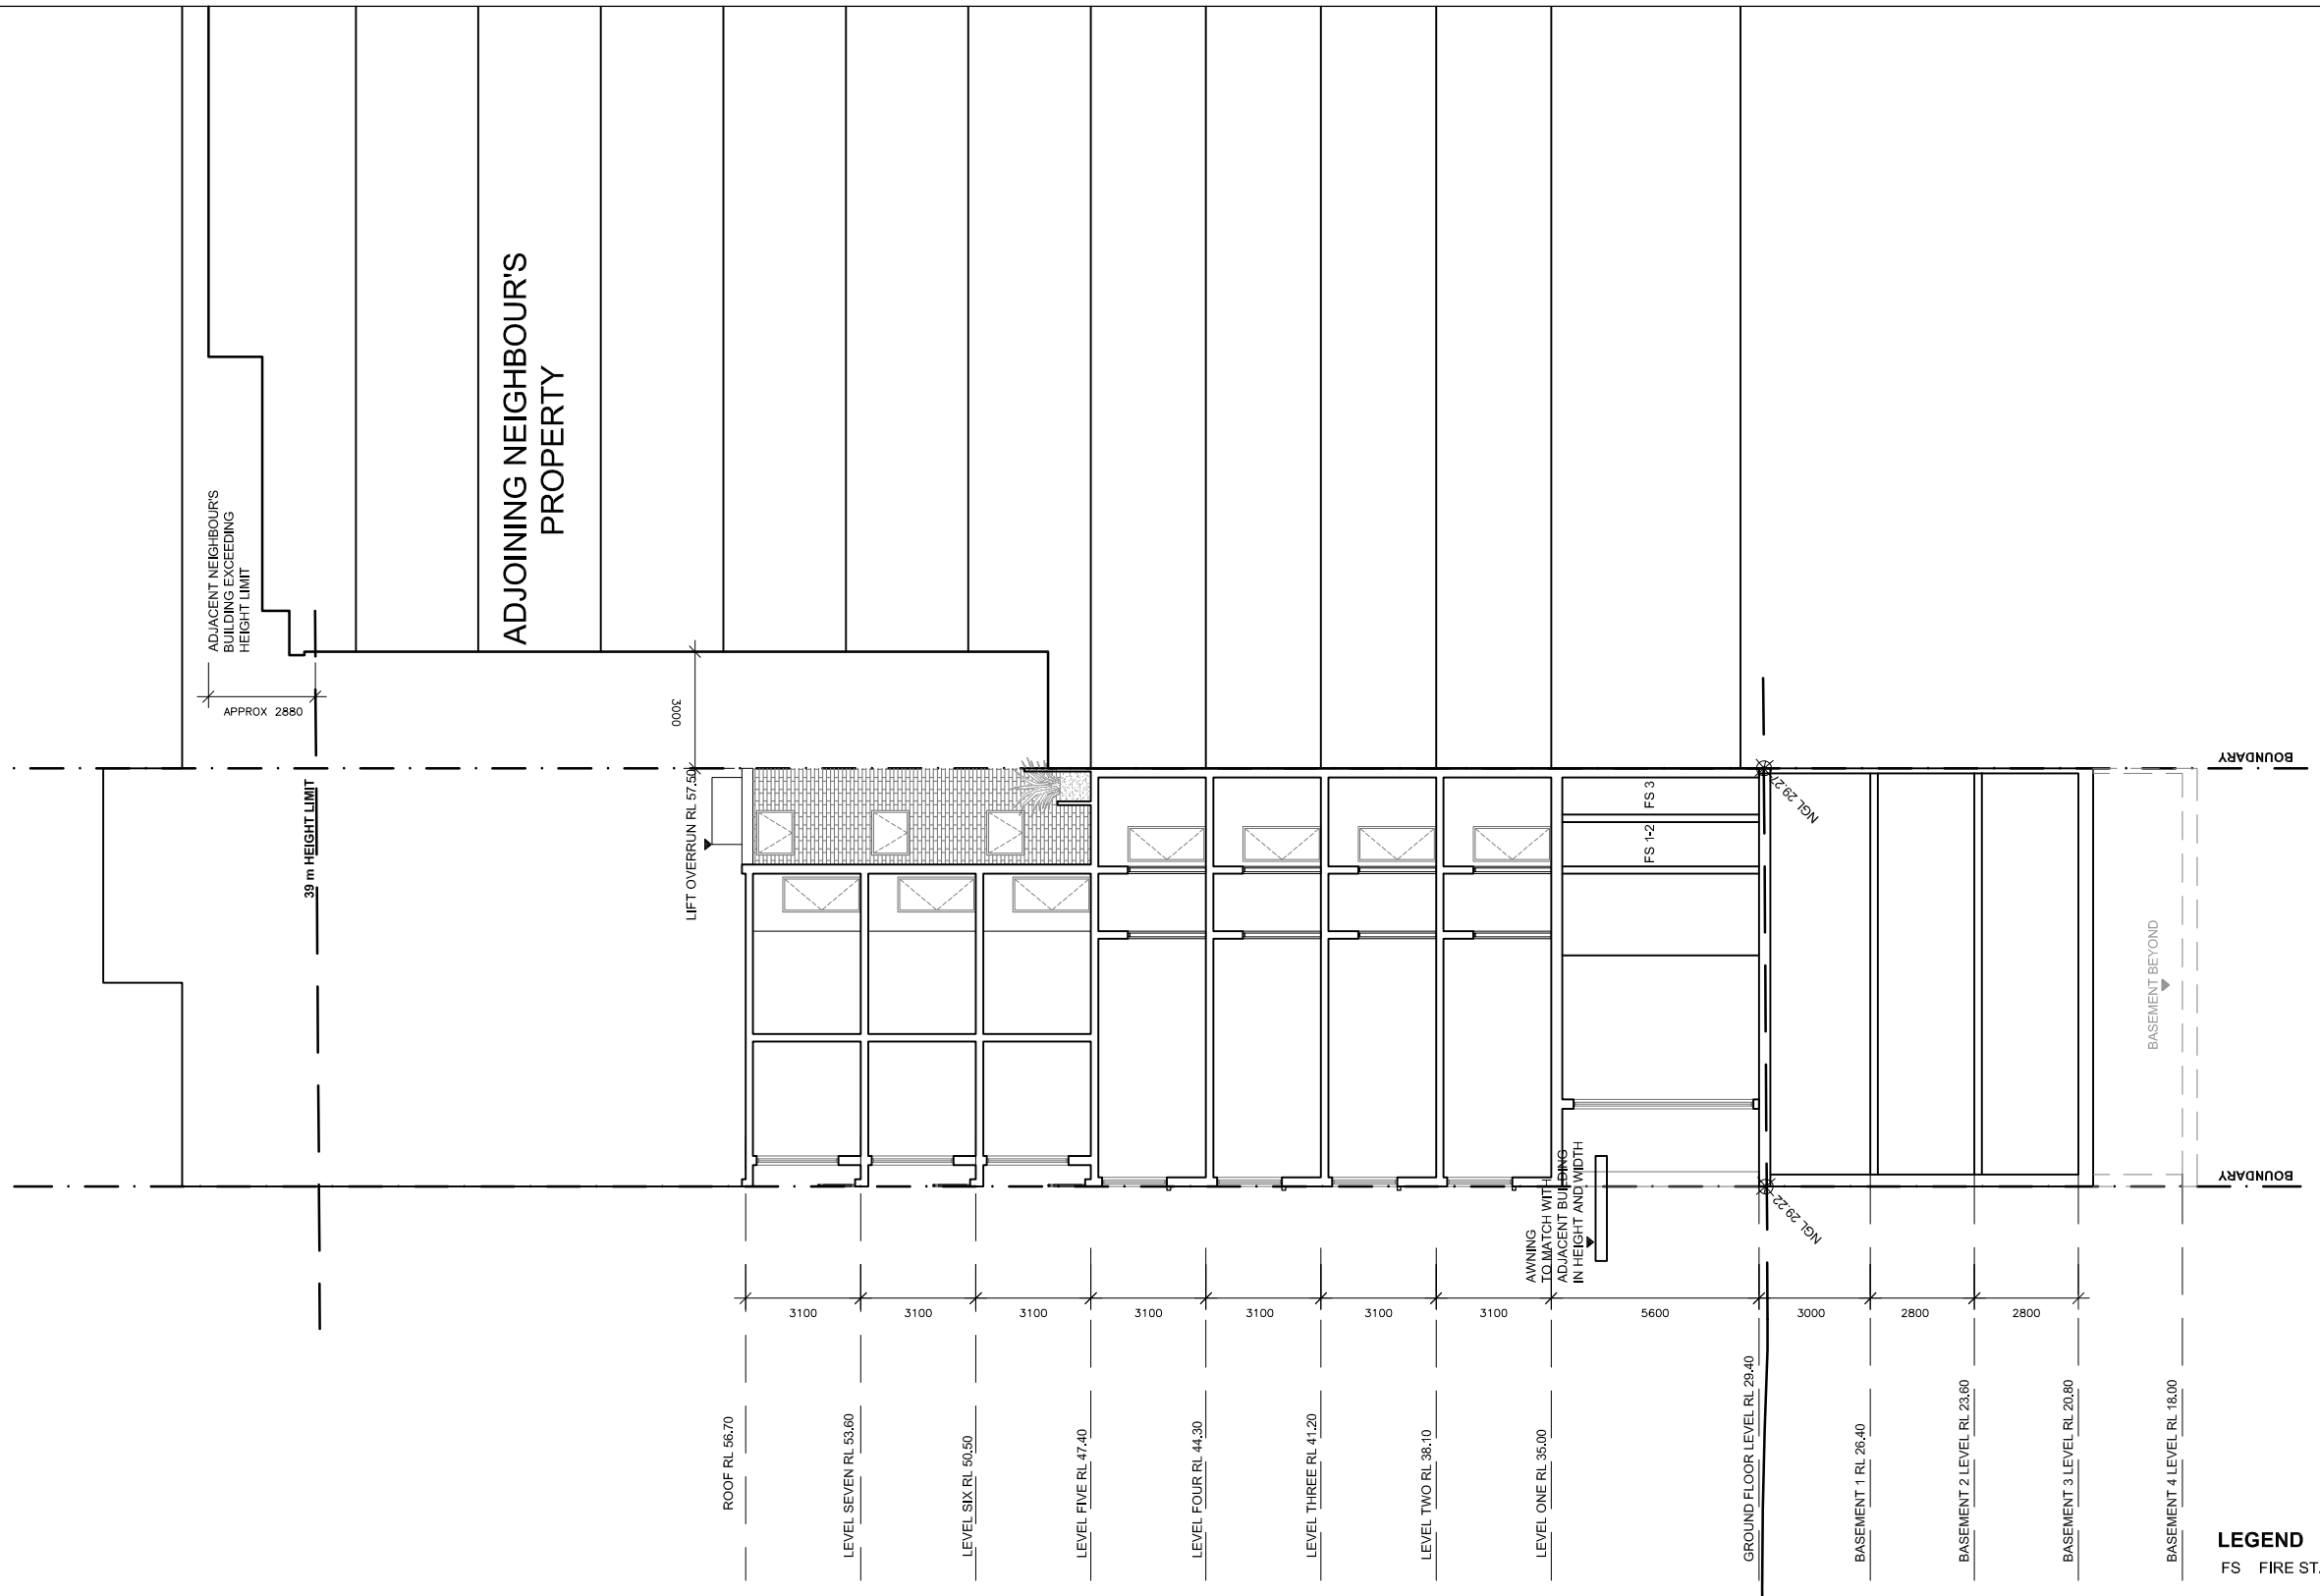

LEGEND

FS FIRE STAIRS

NOTE:

THIS ARCHITECTURAL PLAN IS TO BE READ IN CONJUNCTION WITH OTHER CONSULTANTS' DRAWINGS/WORKS

REFER TO ENGINEER'S DRAWINGS FOR ON SITE DETENTION BASINS & OSD TANK DETAILS, SUMPS AND PITS LOCATION

REFER TO LANDSCAPE ARCHITECT DRAWING FOR PLANT SCHEDULE, PLANTING DETAILS AND OTHER LANDSCAPING DETAILS

MODERINN PTY LTD
Modern + innovative people
48/ 11-21 Underwood Road, HOMEBUSH NSW 2140
Telephone (02) 9763 1088
Email: architects@moderinn.com.au

ISSUE		DATE
A	PRELIMINARY	03/12/2018
B	PRELIMINARY	07/12/2018
C	DA- PRELIMINARY	08/01/2019
D	DA- PRELIMINARY	05/04/2019
E	DA	06/06/2019
F	DA	13/11/2019

PROJECT:
PROPOSED BOARDING HOUSE
248 RAILWAY PARADE,
KOGARAH

CLIENT:
CARLTON RITZ PTY LTD

DRAWING TITLE
SECTION A-A

NOTES
COPYRIGHT OF DESIGN SHOWN HERE IS RETAINED AND AUTHORITY FOR ANY REPRODUCTION. UNAUTHORISED USE OF THIS DOCUMENT IS PROHIBITED. COMPUTER DRAWING FILE:

SCALE		SHEET SIZE
1:200 @ A3; 1:100 @ A1		A3
DATE	DRAWN	CHECKED
APR. 2019	AS/RJ	RJ/HS
JOB No.	DRAWING No.	ISSUE
170009	DA_4001	F

DO NOT SCALE FROM DRAWING
USE ONLY FIGURED DIMENSIONS AT ALL TIMES
VERIFY ALL DIMENSIONS NOT SHOWN