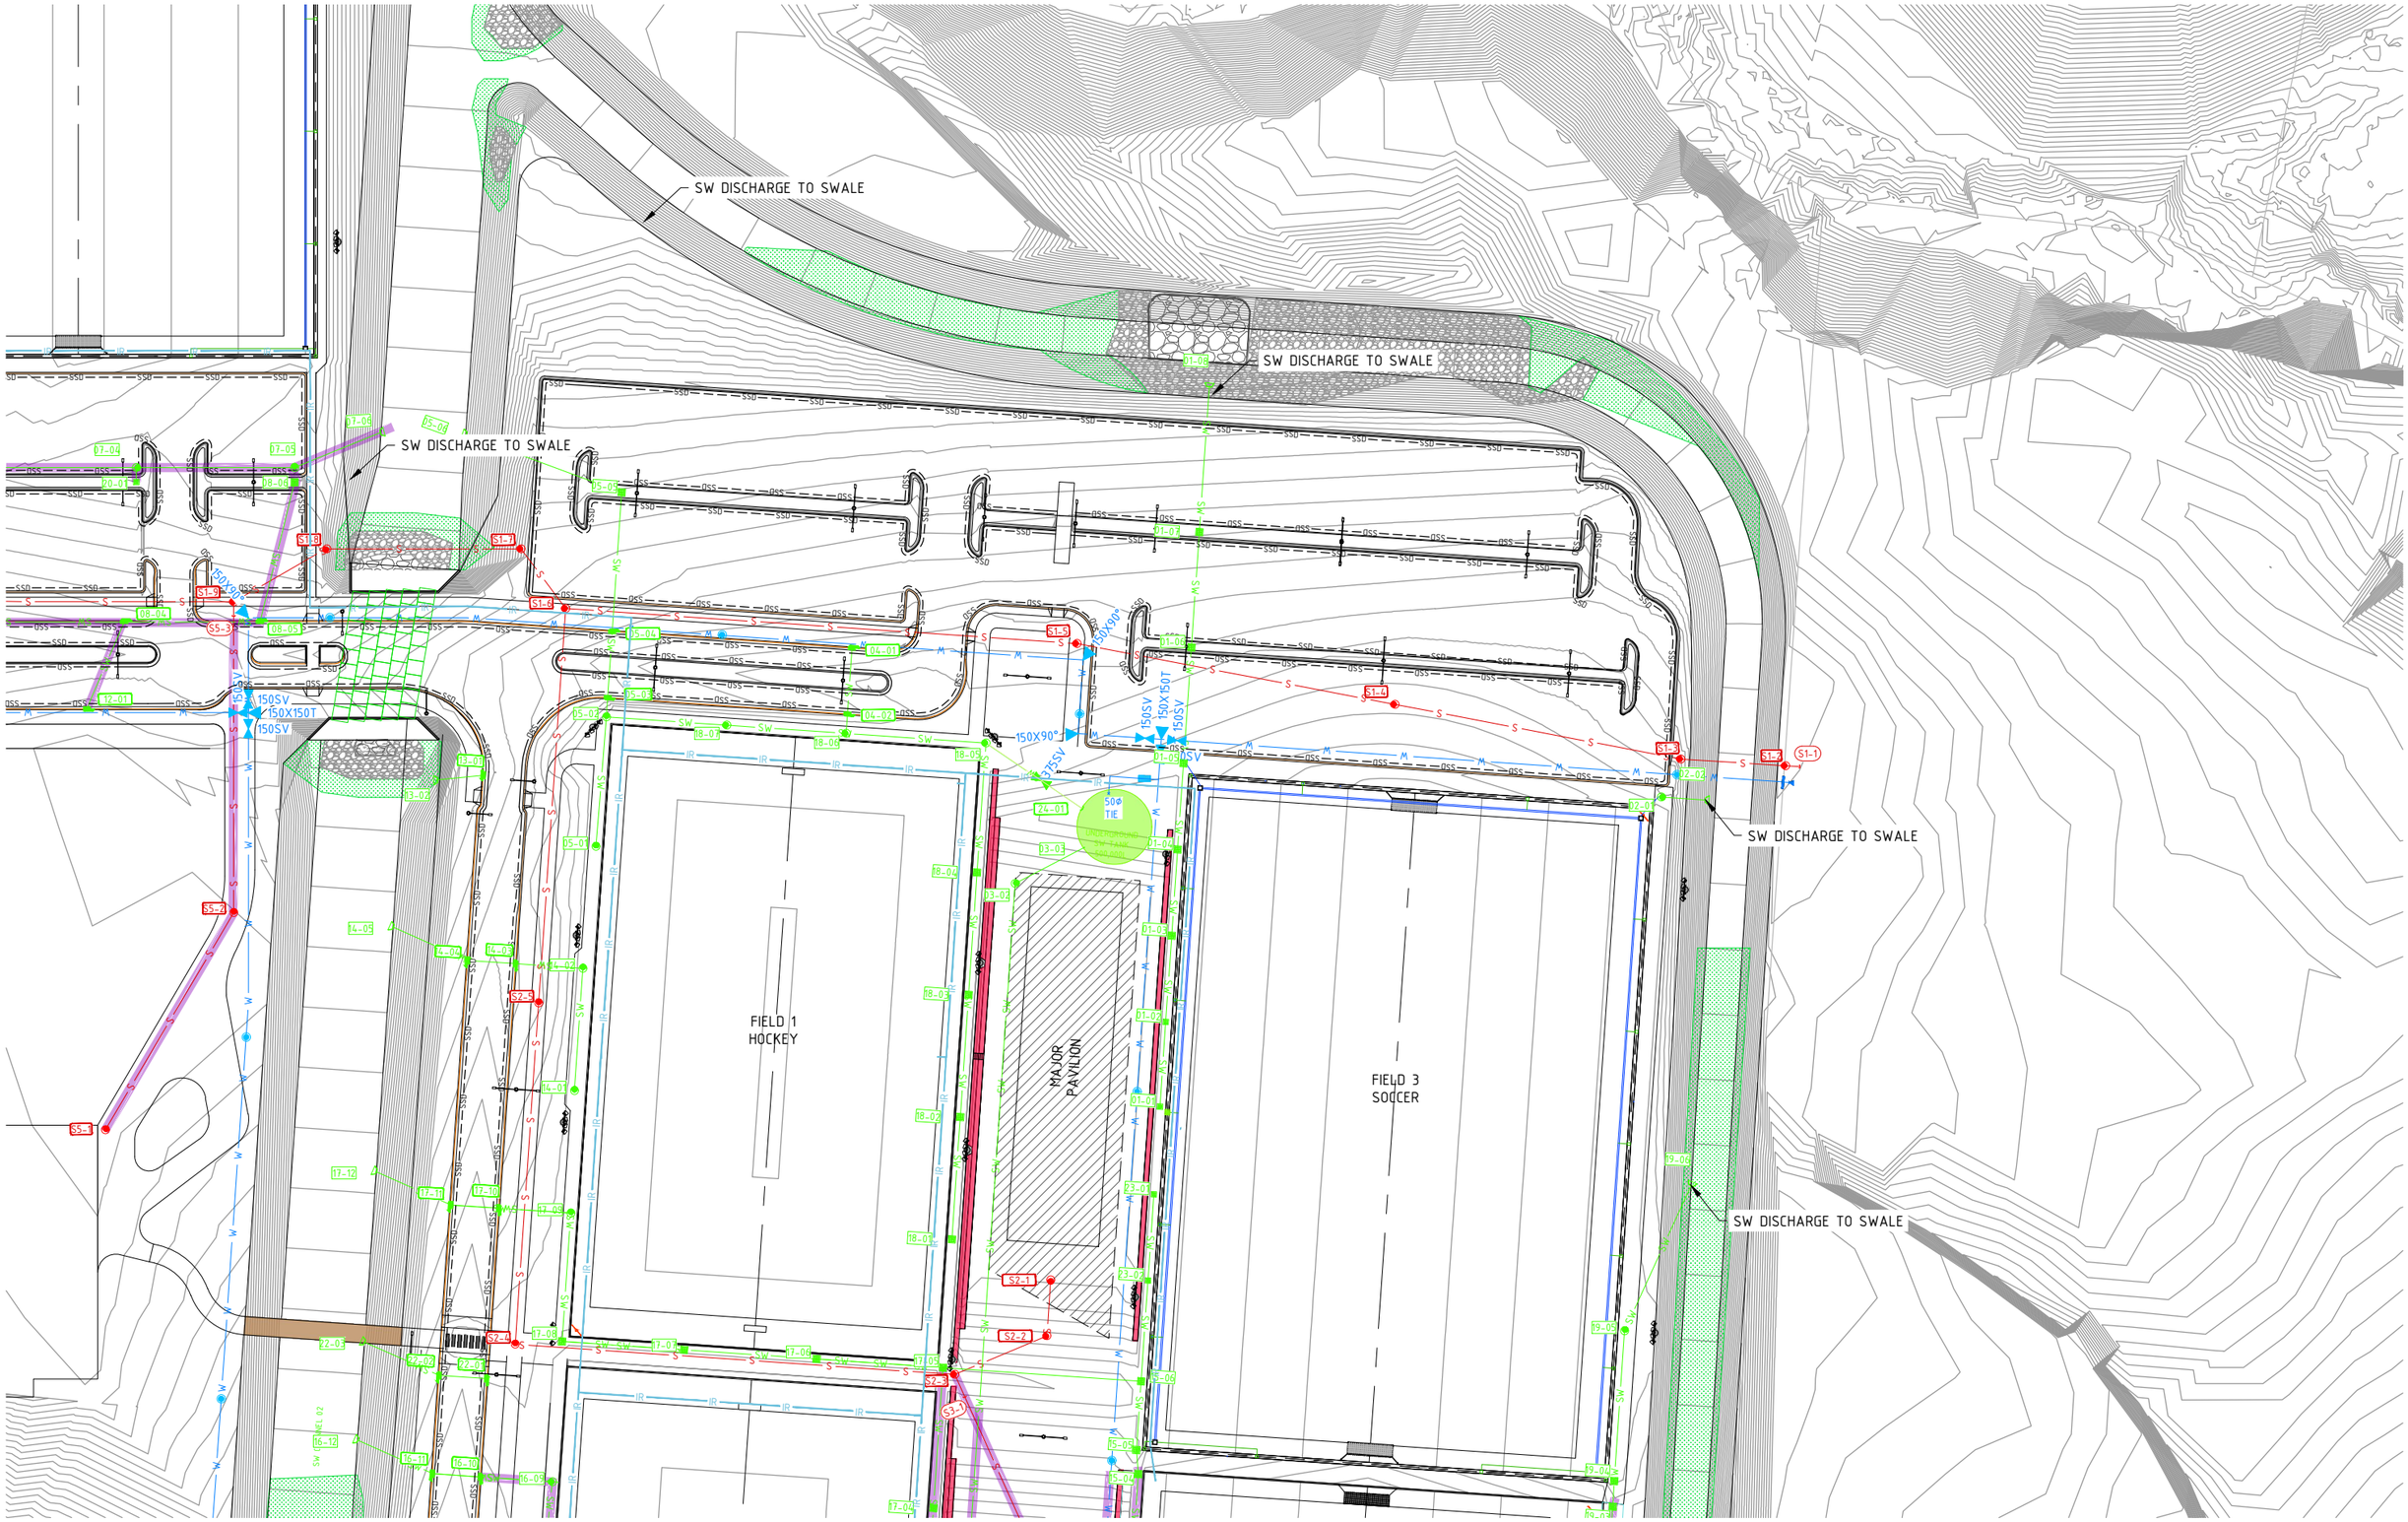

Rev	Amendments	Approved	Date
A	ISSUED FOR APPROVAL	BC	10/12/21

Scale

1:500@ A1 0 5 10 15 20 25
SCALE
1:1000@ A3 0 5 10 15 20 25

System Certified

© Spiire Australia Pty Ltd All Rights Reserved
This document is produced by Spiire Australia Pty Ltd solely for the benefit of and use by the client in accordance with the terms of the retainer. Spiire Australia Pty Ltd does not and shall not assume any responsibility or liability whatsoever to any third party arising out of any use or reliance by third party on the content of this document.

spiire
SUITE 3, LEVEL 1, 243 NORTHBOURNE AVENUE
CANBERRA ACT 2601
spiire.com.au ABN 55 050 029 635

HUON

Designed LO
Checked BC
Authorised MB
Date 10-12-21

REGIONAL SPORTS COMPLEX
DESIGN AND CONSTRUCT PACKAGE
HYDRAULICS
SHEET 2
QPRC
HUON

Drg No **308402CC411** Rev **A**

file name 308402CC410.dwg layout name CC411 plotted by Susan Beff
file location \\spiire\canbaia\Data\30\308402\Civil\ACAD plot date 13/12/2021 4:48 PM Sheet 65 of 93 Sheets