© FRANCIS-JONES MOREHEN THORP PTY LTD 2022 ABN 28 101 197 219 NOMINATED ARCHITECTS: RICHARD FRANCIS-JONES 5301 ELIZABETH CARPENTER 6141

1 PLAN Ground Floor Plan - Site Plan
1:200

fjmtstudio

0 2 5 10m

General notes

- All dimensions and existing conditions shall be checked and verified by the contractor before proceeding with the work.
- All levels relative to 'Australian Height Datum'.
- Do not scale drawings.
- Use figured dimensions only.

Legend

Rev	Date	Description	By	Chk
06	22/06/22	For DA Resubmission	MH	
05	05/05/22	DA Update	MH	
04	28/03/22	DA Update	MH	
03	08/10/21	Final Issue for DA	RG	
02	29/09/21	Final Issue for DA	RG	
01	03/09/21	Draft DA	AC	

Warrawong Library and Community Centre
Corner of Greene and King Street
Warrawong NSW 2502

Site Plan
Ground Floor General Arrangement
Site Plan

Scale
1:200 @ A1

Project Code
WLCC / Council Number PJ-1874

First Issued
03/09/2021

Sheet No.
DA1200

Rev
06

For Information

© FRANCIS-JONES MOREHEN THORP PTY LTD 2022 ABN 28 101 197 219 NOMINATED ARCHITECTS: RICHARD FRANCIS-JONES 5301 ELIZABETH CARPENTER 6141

fjmtstudio

0 1 2 5m

General notes

- All dimensions and existing conditions shall be checked and verified by the contractor before proceeding with the work.
- All levels relative to 'Australian Height Datum'.
- Do not scale drawings.
- Use figured dimensions only.

Legend

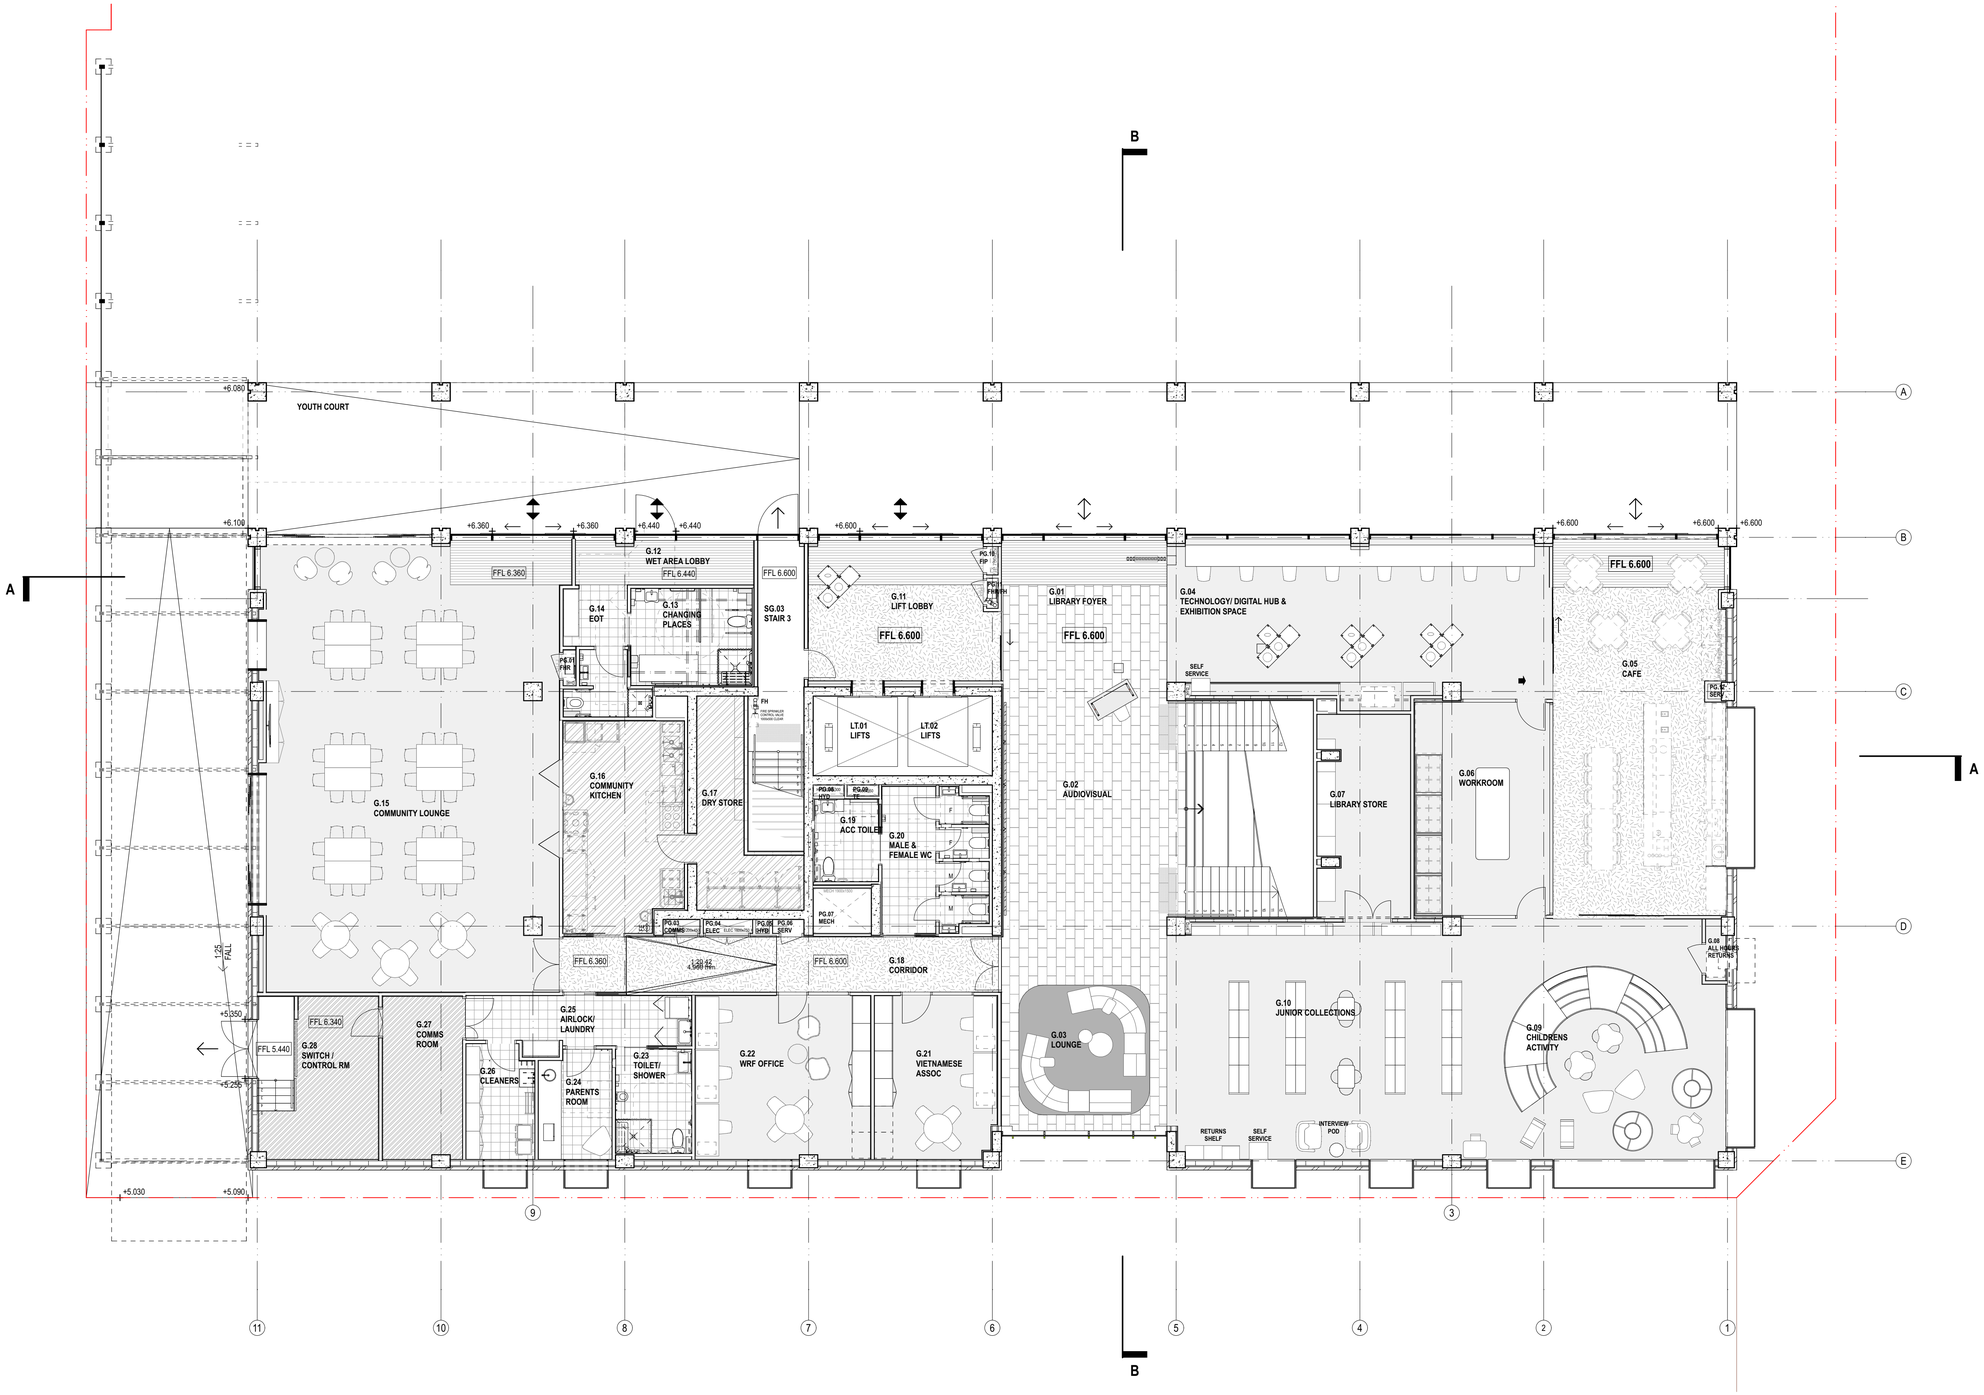

Rev	Date	Description	By	Chk
06	22/06/22	For DA Resubmission	MH	
05	05/05/22	DA Update	MH	
04	28/03/22	DA Update	MH	
03	08/10/21	Final Issue for DA	RG	
02	29/09/21	Final Issue for DA	RG	
01	03/09/21	Draft DA	AC	

Warrawong Library and Community Centre
Corner of Greene and King Street
Warrawong NSW 2502

Plans
Ground Floor General Arrangement Plan

Scale
1:100 @ A1

Project Code
WLCC / Council Number PJ-1874

First Issued
03/09/2021

Sheet No.
DA2000

Rev
06

For Information

© FRANCIS-JONES MOREHEN THORP PTY LTD 2022 ABN 28 101 197 219 NOMINATED ARCHITECTS: RICHARD FRANCIS-JONES 5301 ELIZABETH CARPENTER 6141

fjmtstudio

0 1 2 5m

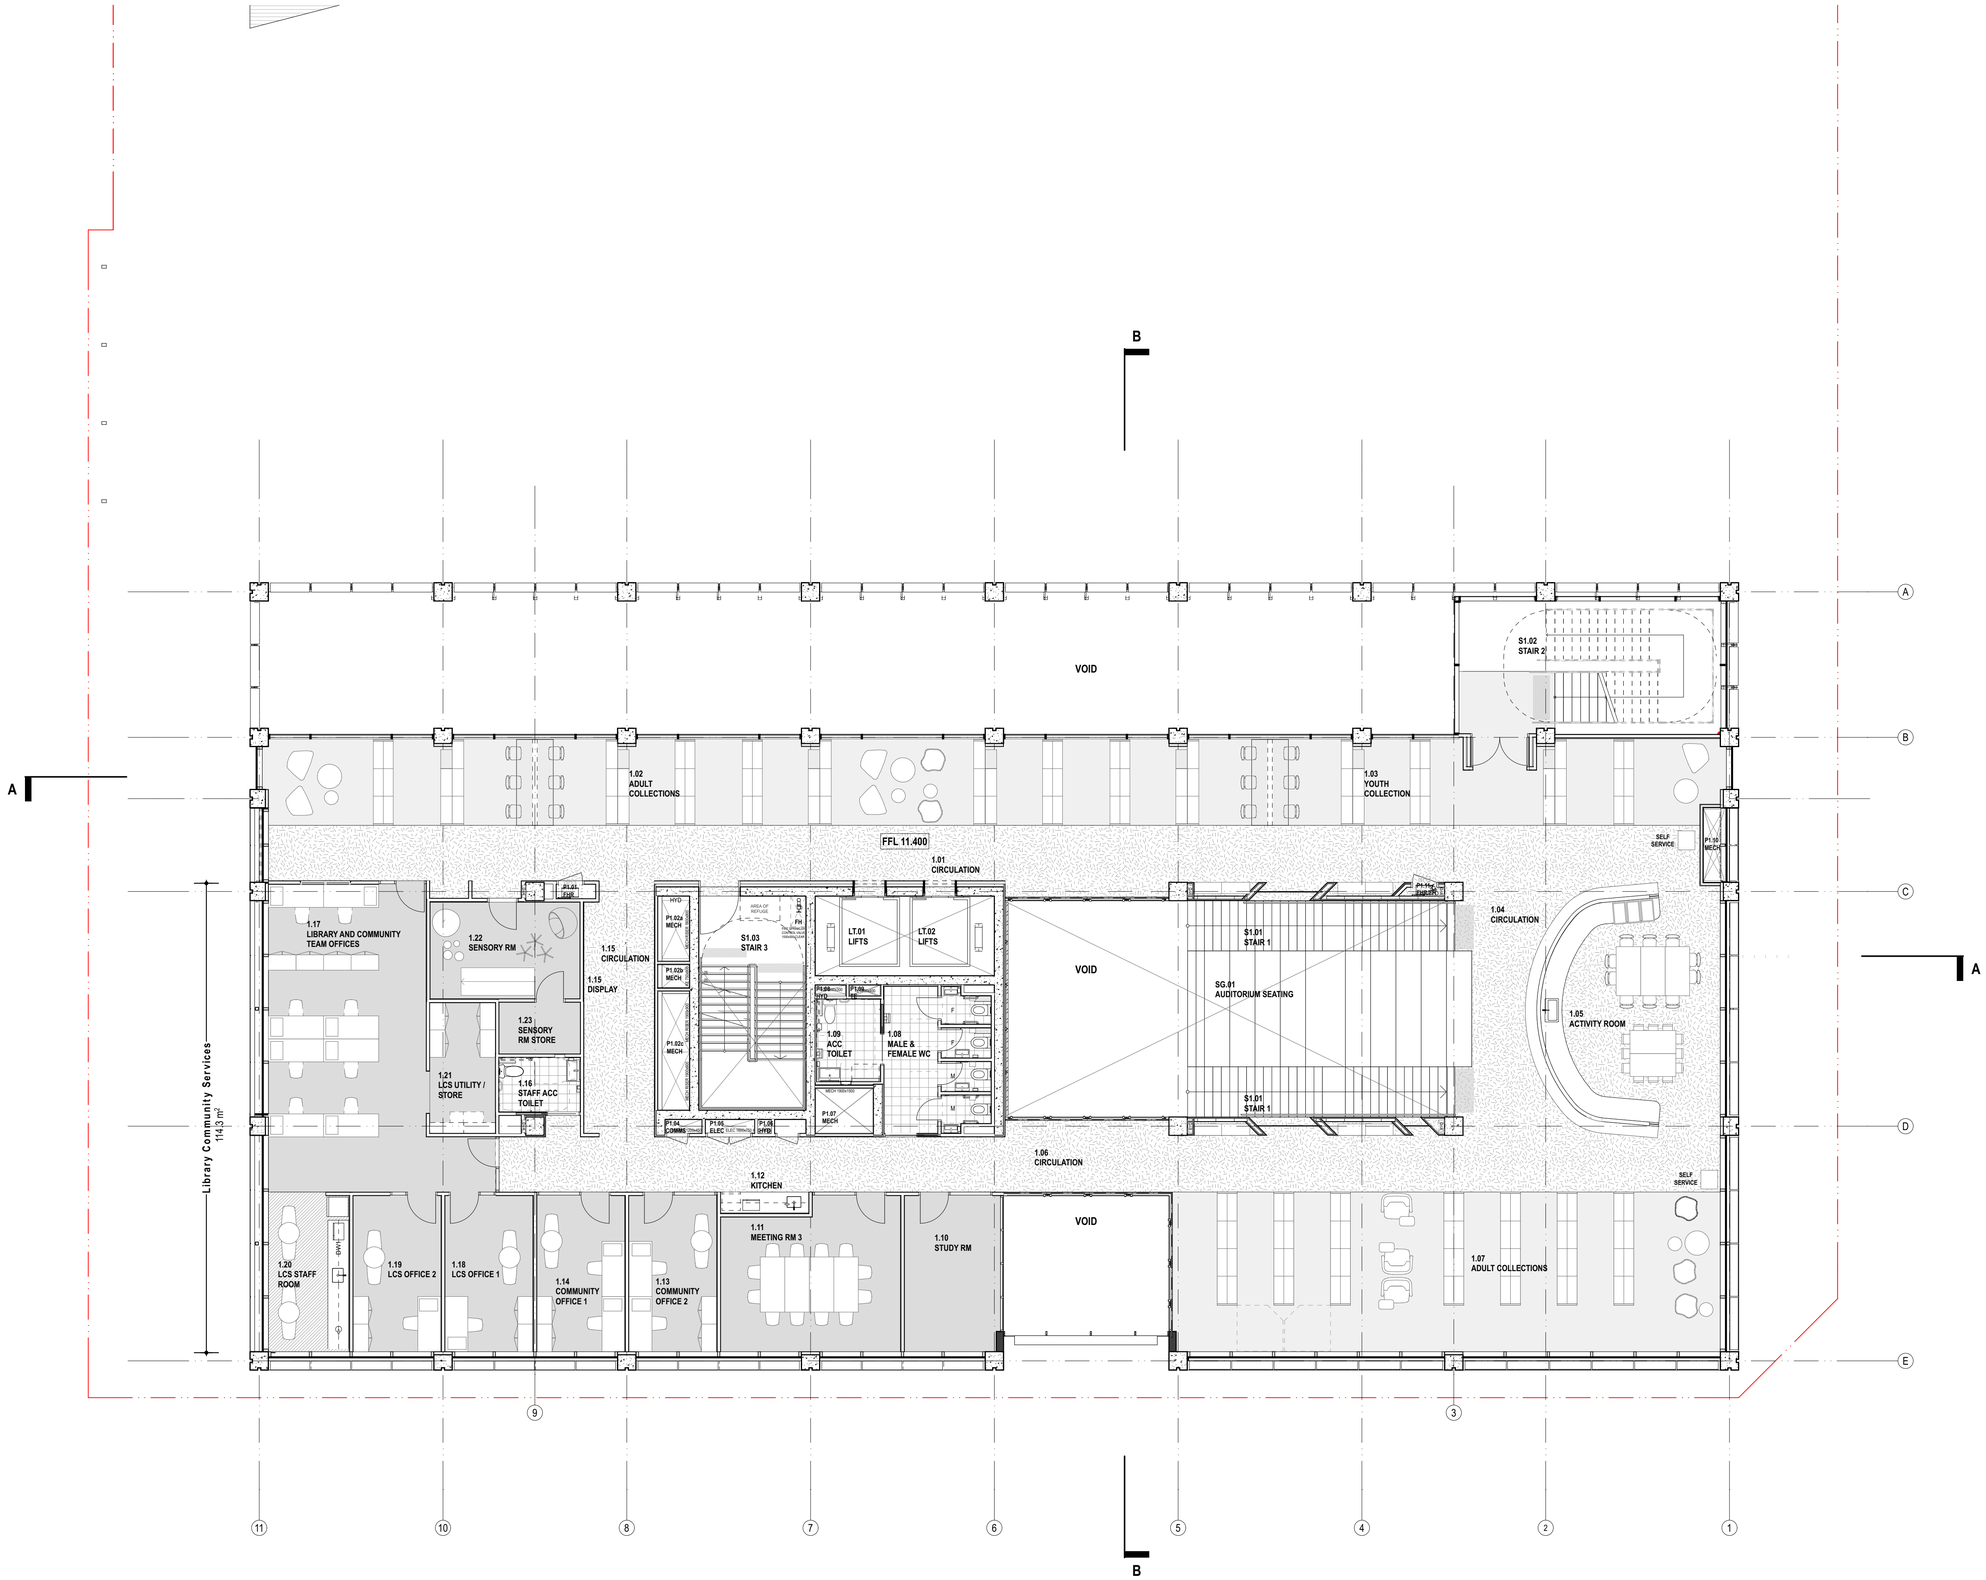

General notes

- All dimensions and existing conditions shall be checked and verified by the contractor before proceeding with the work.
- All levels relative to 'Australian Height Datum'.
- Do not scale drawings.
- Use figured dimensions only.

Legend

Rev	Date	Description	By	Chk
06	22/06/22	For DA Resubmission	MH	
05	05/05/22	DA Update	MH	
04	28/03/22	DA Update	MH	
03	08/10/21	Final Issue for DA	RG	
02	29/09/21	Final Issue for DA	RG	
01	03/09/21	Draft DA	AC	

Warrawong Library and Community Centre
Corner of Greene and King Street
Warrawong NSW 2502

Plans
Level 1 General Arrangement Plan

Scale
1:100 @ A1

Project Code
WLCC / Council Number PJ-1874

First Issued
03/09/2021

Sheet No.
DA2001

Rev
06

FOR INFORMATION

© FRANCIS-JONES MOREHEN THORP PTY LTD 2022 ABN 28 101 197 219 NOMINATED ARCHITECTS: RICHARD FRANCIS-JONES 5301 ELIZABETH CARPENTER 6141

fjmtstudio

0 1 2 5m

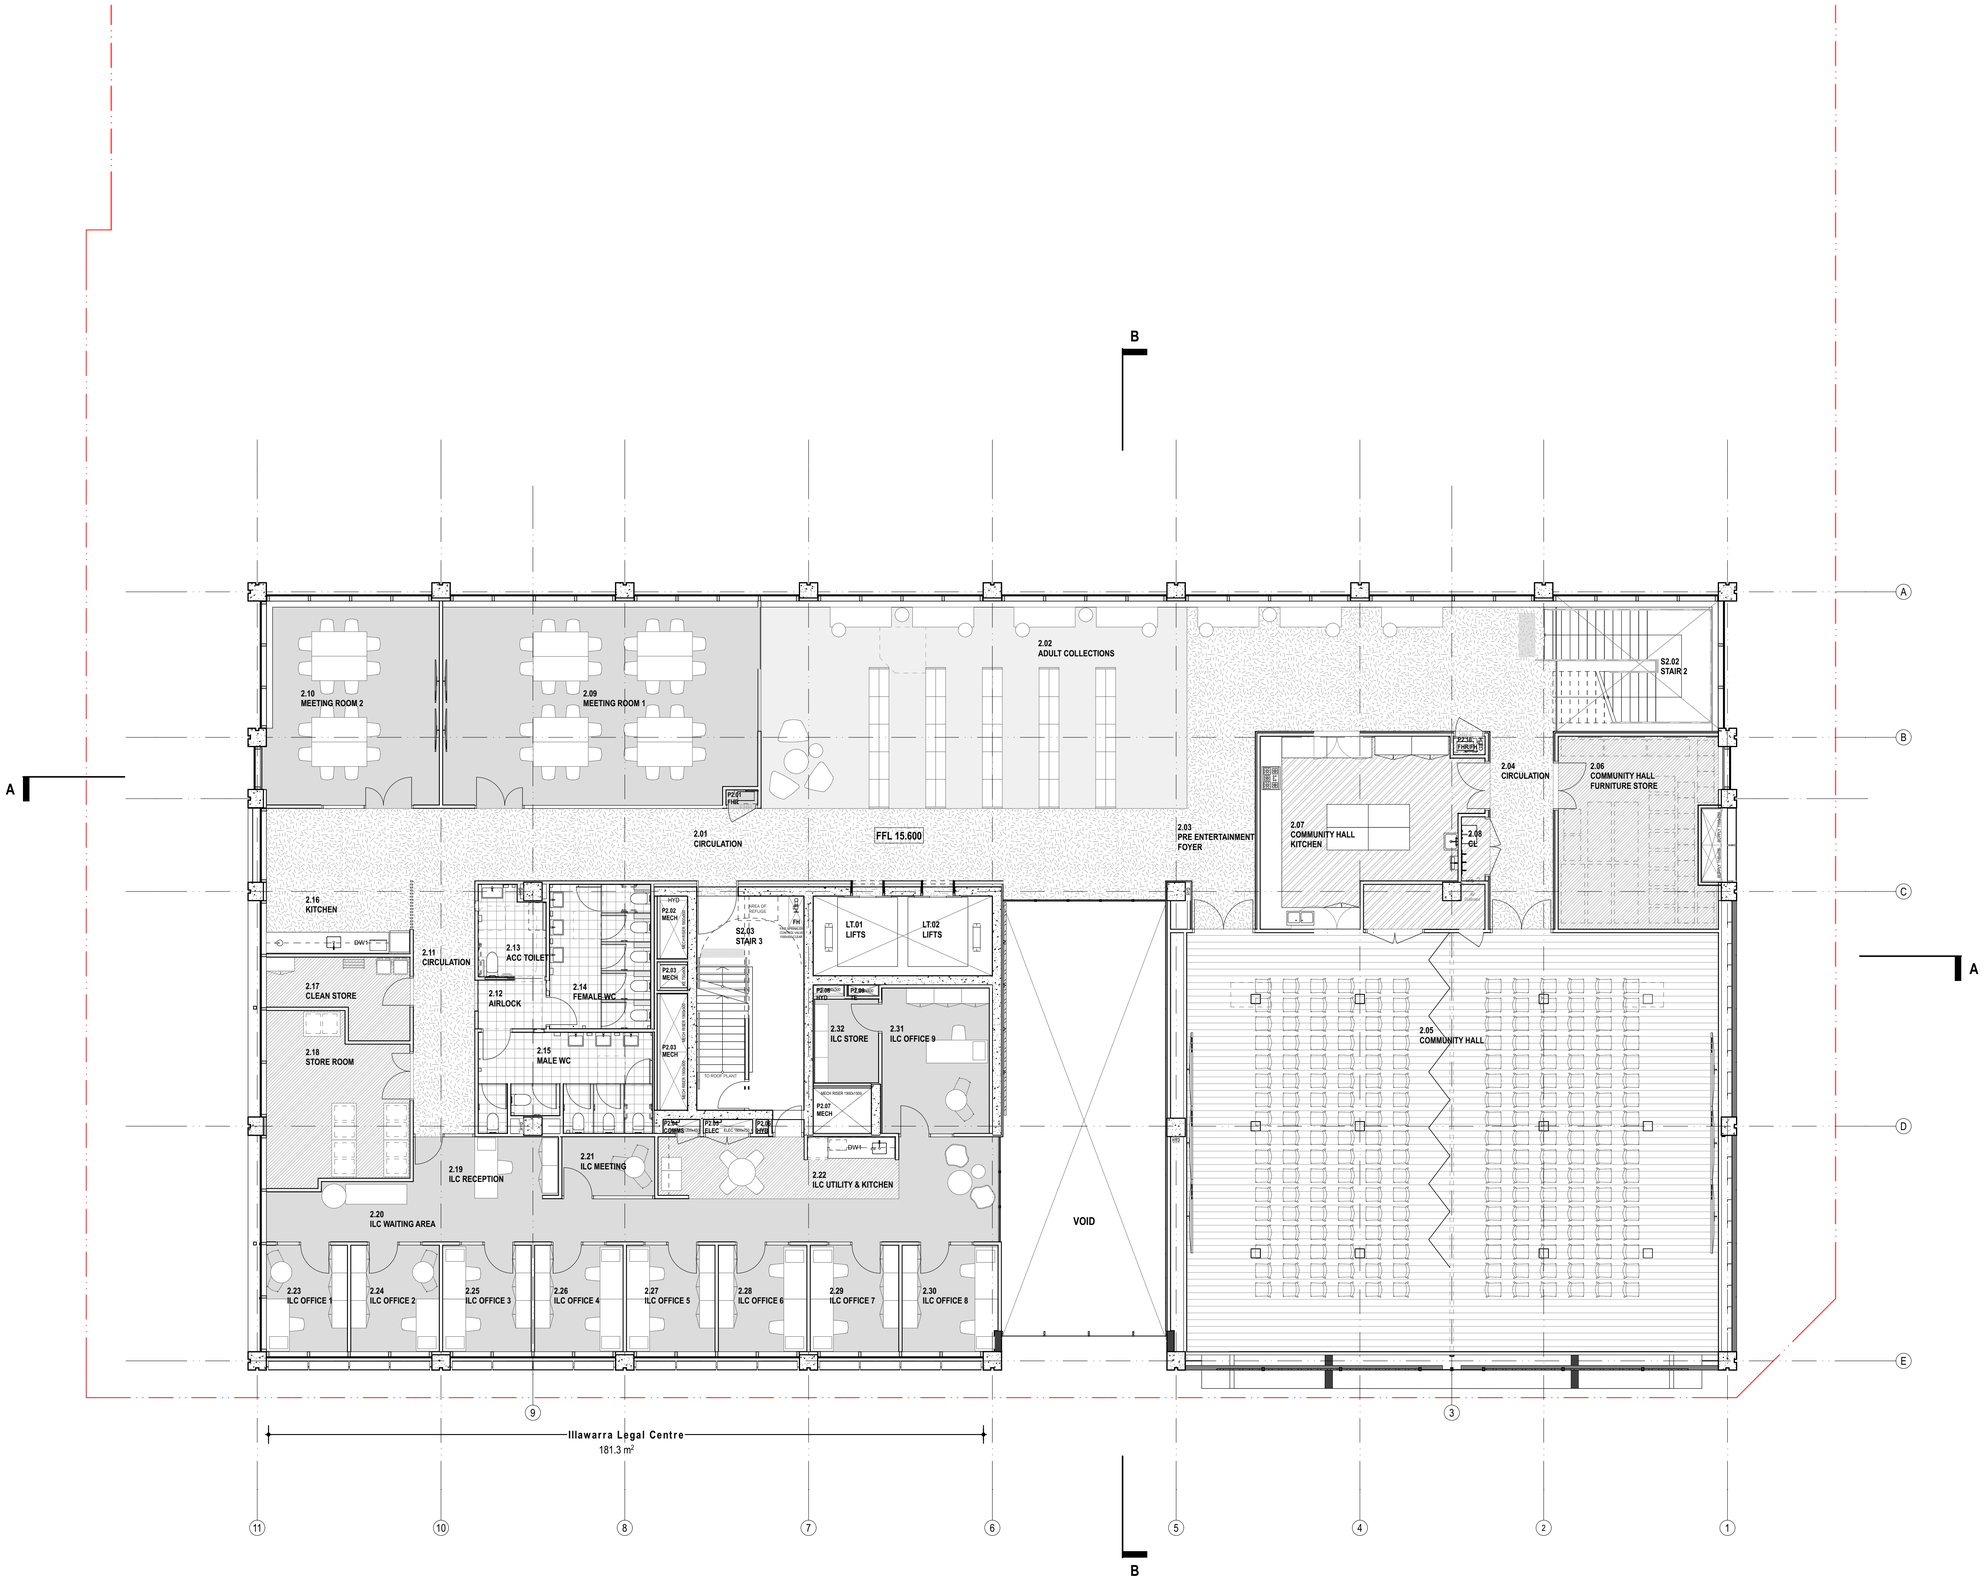

General notes

- All dimensions and existing conditions shall be checked and verified by the contractor before proceeding with the work.
- All levels relative to 'Australian Height Datum'.
- Do not scale drawings.
- Use figured dimensions only.

Legend

Rev	Date	Description	By	Chk
06	22/06/22	For DA Resubmission	MH	
05	05/05/22	DA Update	MH	
04	28/03/22	DA Update	MH	
03	08/10/21	Final Issue for DA	RG	
02	29/09/21	Final Issue for DA	RG	
01	03/09/21	Draft DA	AC	

Warrawong Library and Community Centre
Corner of Greene and King Street
Warrawong NSW 2502

Plans
Level 2 General Arrangement Plan

Scale
1:100 @ A1

Project Code
WLCC / Council Number PJ-1874

First Issued
03/09/2021

Sheet No.
DA2002

Rev
06

FOR INFORMATION

© FRANCIS-JONES MOREHEN THORP PTY LTD 2022 ABN 28 101 197 219 NOMINATED ARCHITECTS: RICHARD FRANCIS-JONES 5301 ELIZABETH CARPENTER 6141

fjmtstudio

0 1 2 5m

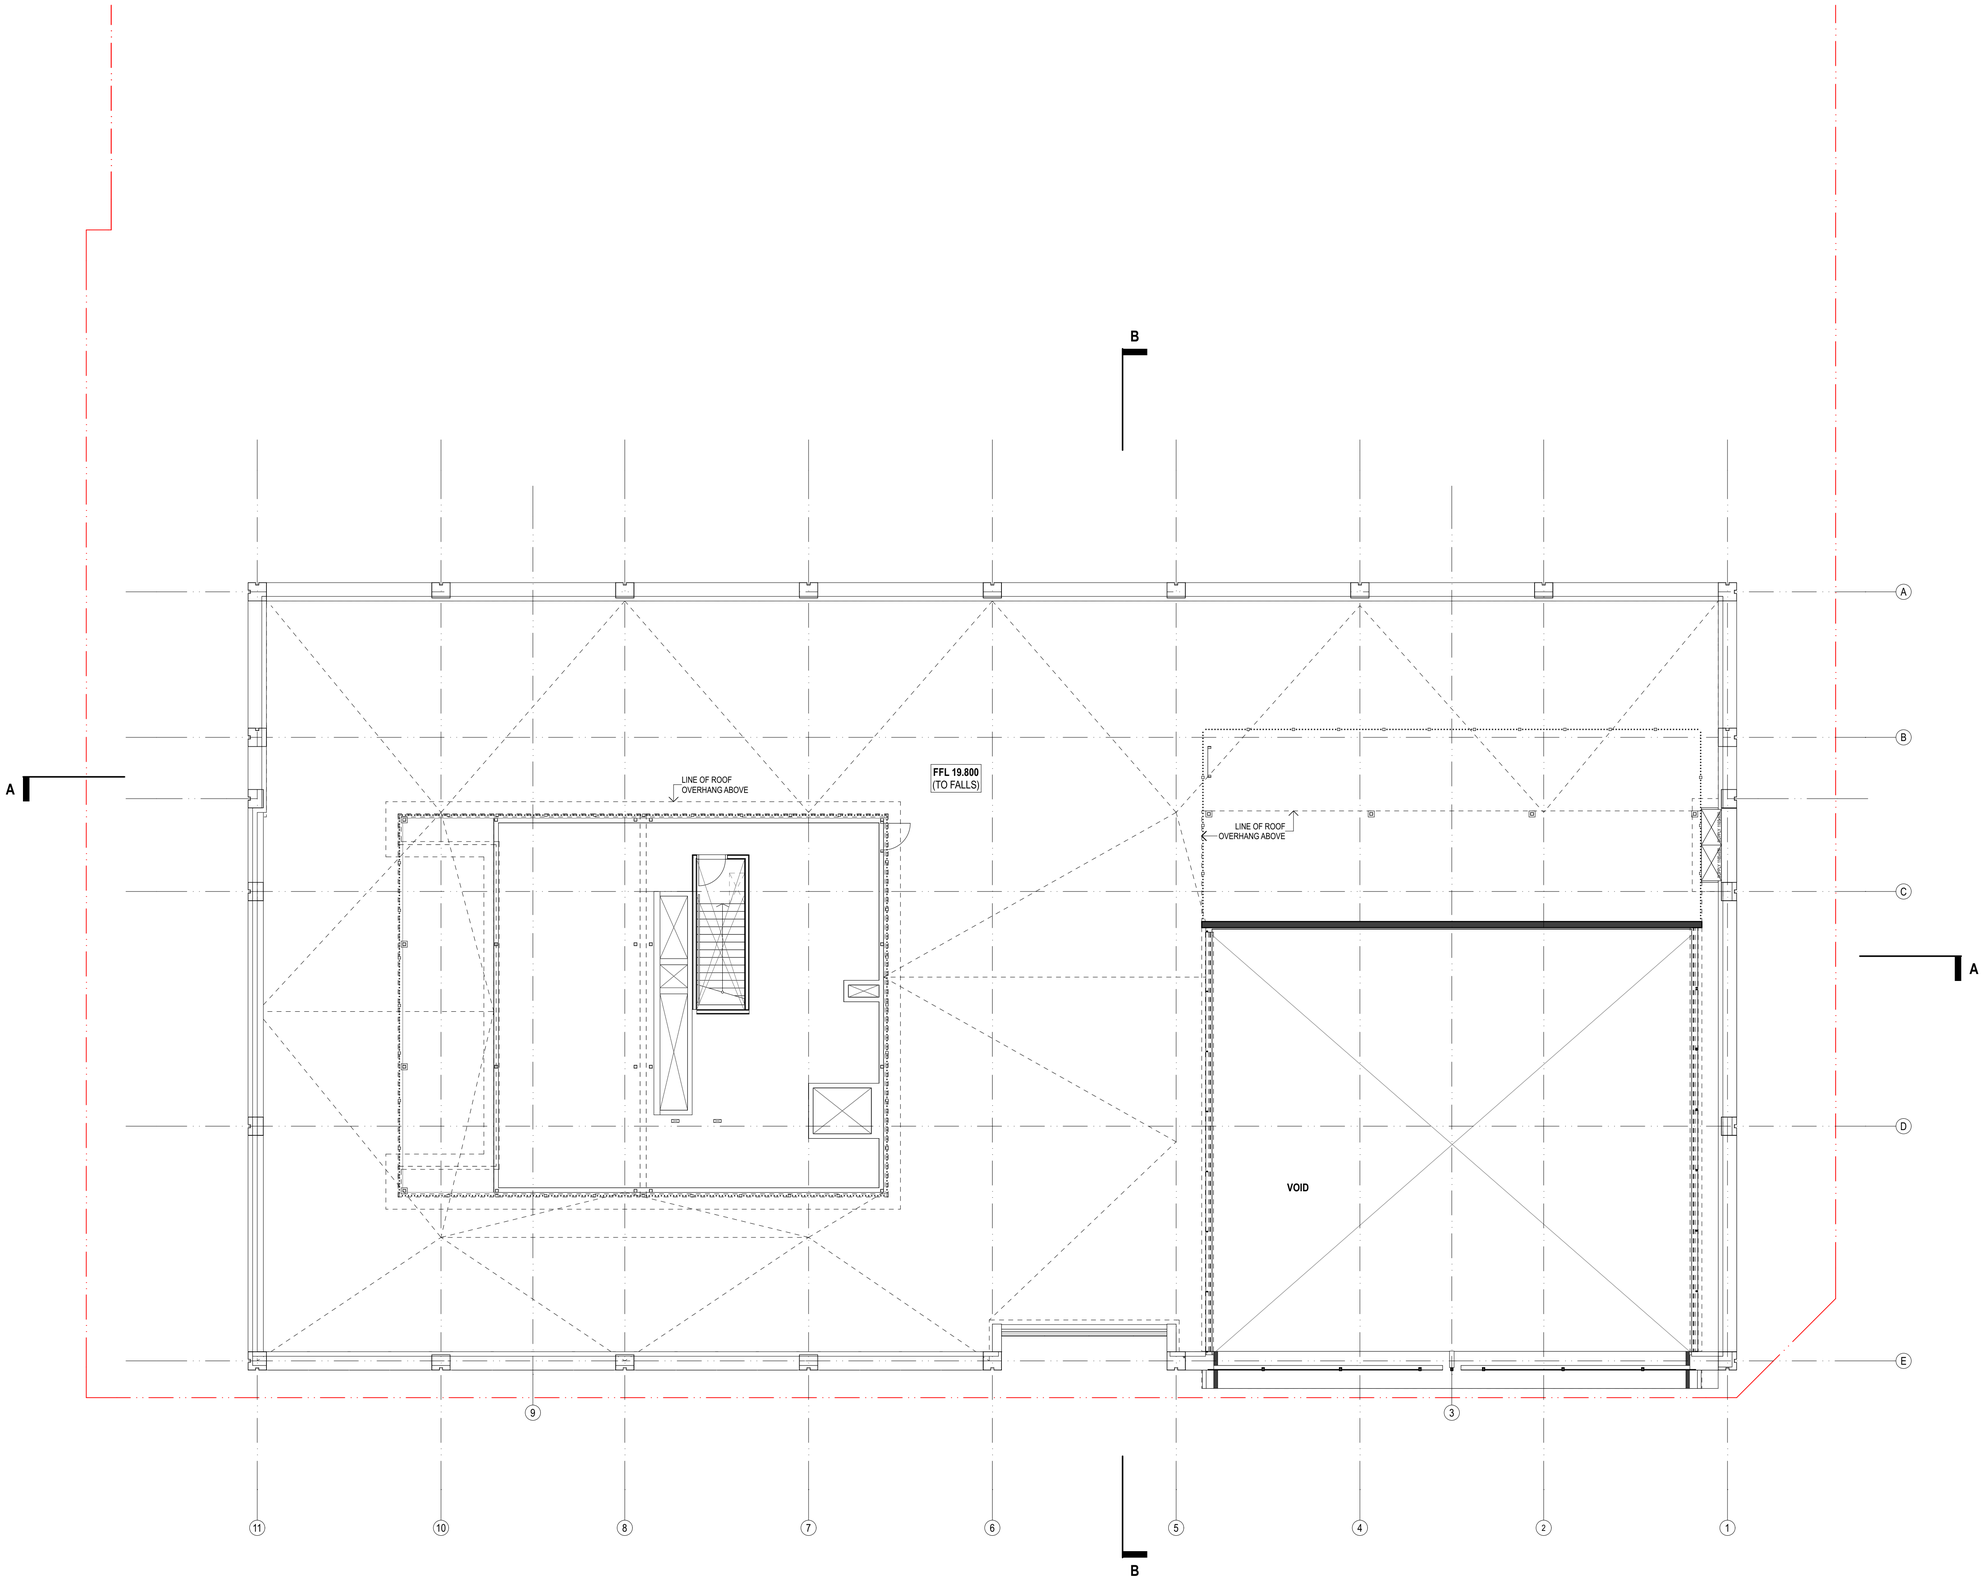

General notes

- All dimensions and existing conditions shall be checked and verified by the contractor before proceeding with the work.
- All levels relative to 'Australian Height Datum'.
- Do not scale drawings.
- Use figured dimensions only.

Legend

Rev	Date	Description	By	Chk
06	22/06/22	For DA Resubmission	MH	
05	05/05/22	DA Update	MH	
04	28/03/22	DA Update	MH	
03	08/10/21	Final Issue for DA	RG	
02	29/09/21	Final Issue for DA	RG	
01	03/09/21	Draft DA	AC	

Warrawong Library and Community Centre
Corner of Greene and King Street
Warrawong NSW 2502

Plans
Roof General Arrangement Plan

Scale
1:100 @ A1

Project Code
WLCC / Council Number PJ-1874

First Issued
03/09/2021

Sheet No.
DA2003

Rev
06

FOR INFORMATION

© FRANCIS-JONES MOREHEN THORP PTY LTD 2022 ABN 28 101 197 219 NOMINATED ARCHITECTS: RICHARD FRANCIS-JONES 5301 ELIZABETH CARPENTER 6141

fjmtstudio

0 1 2 5m

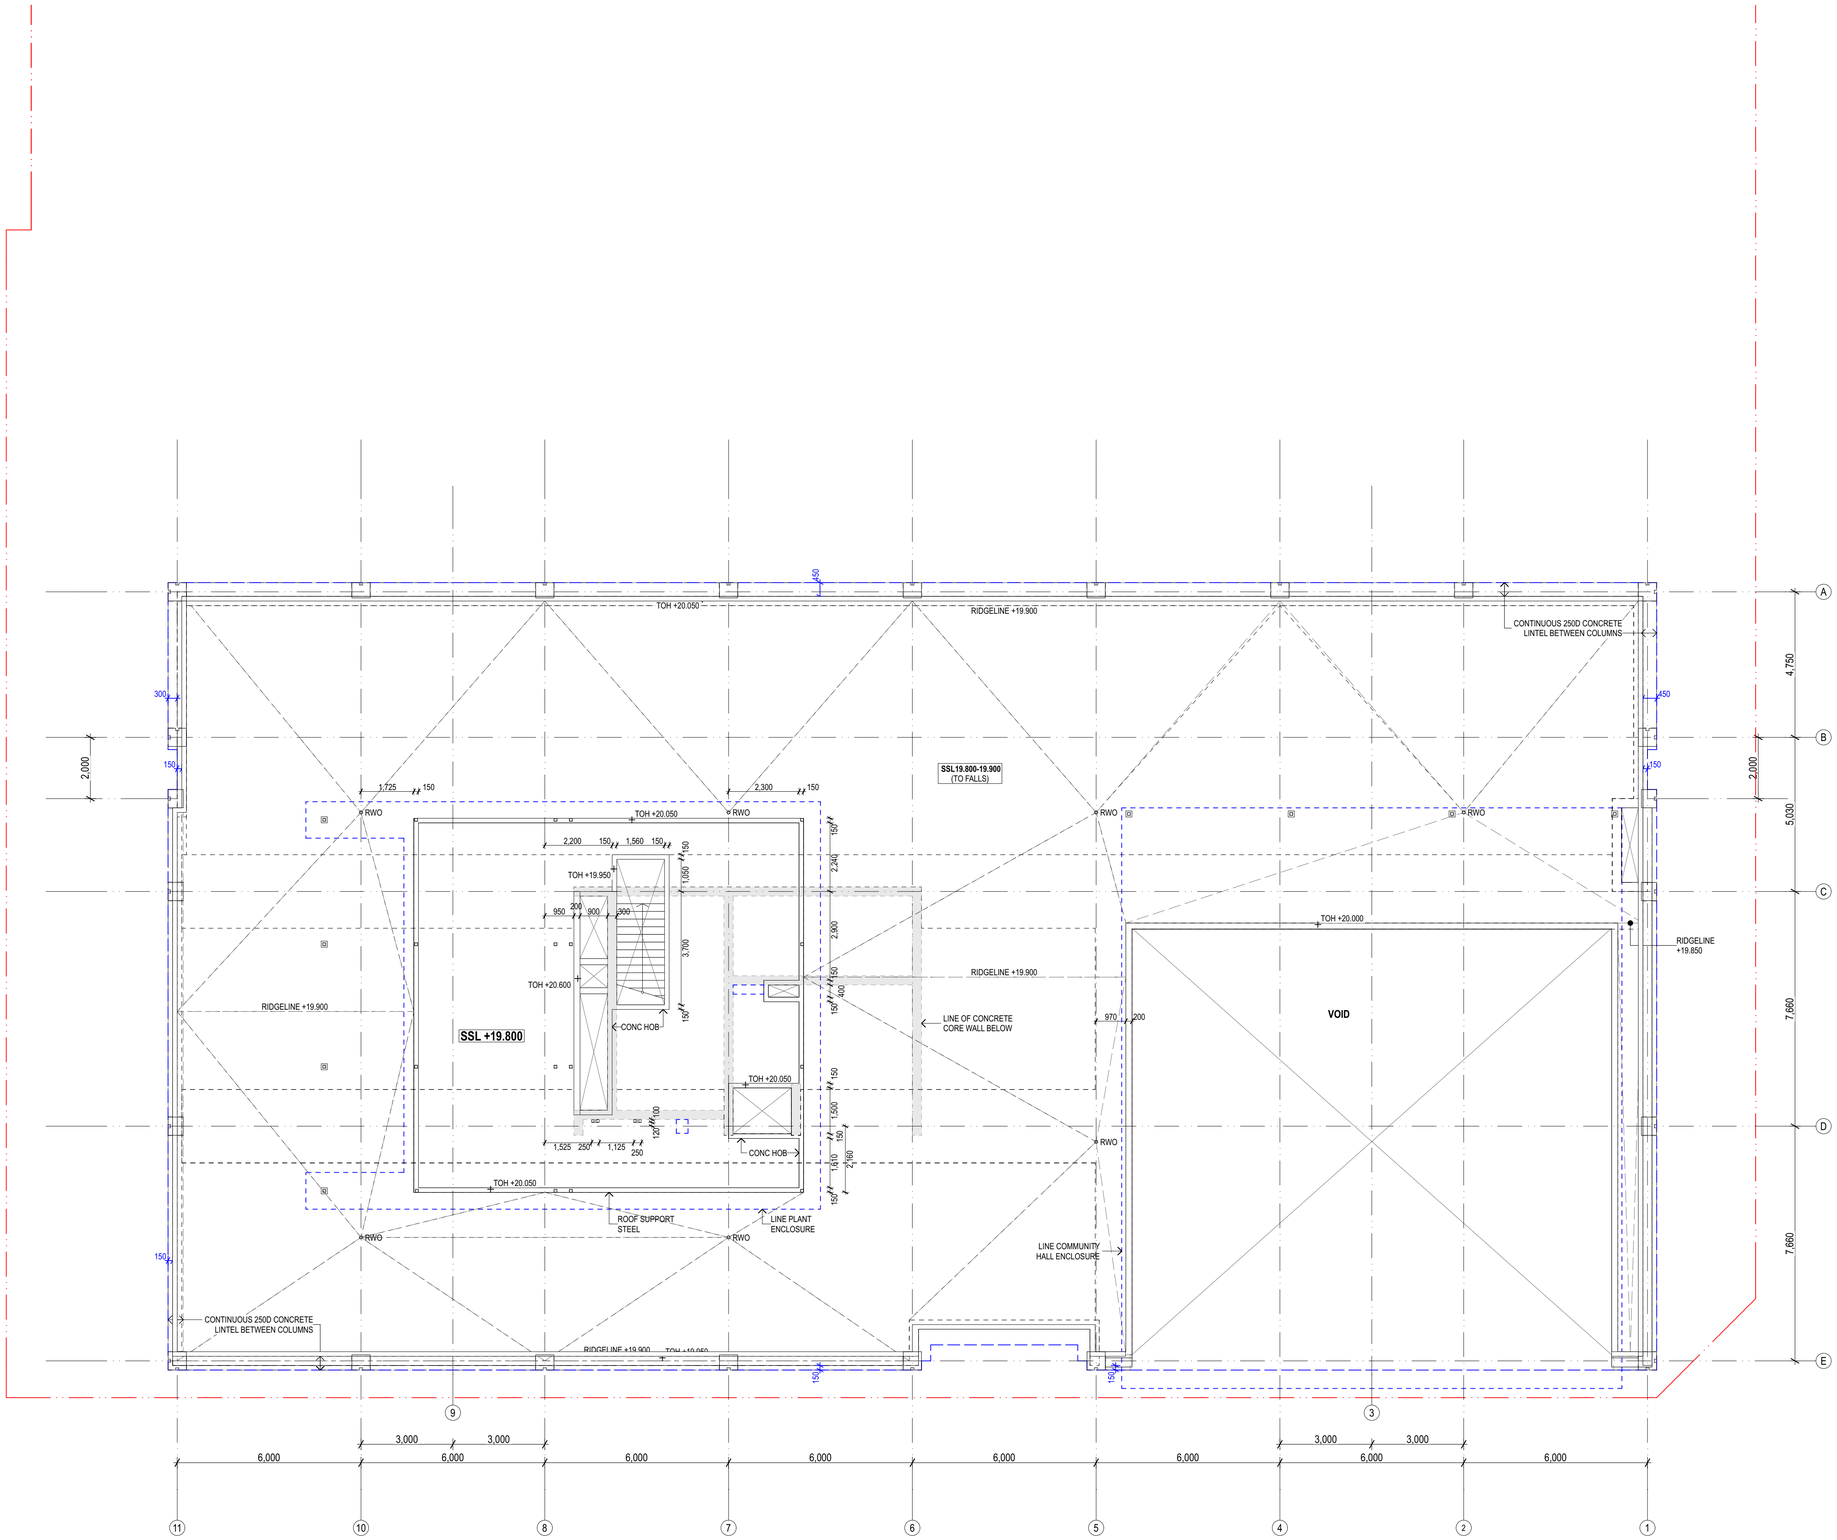

General notes

- All dimensions and existing conditions shall be checked and verified by the contractor before proceeding with the work.
- All levels relative to 'Australian Height Datum'.
- Do not scale drawings.
- Use figured dimensions only.

Legend

Rev	Date	Description	By	Chk
04	22/06/22	For DA Resubmission	MH	
03	08/10/21	Final Issue for DA	RG	
02	29/09/21	Final Issue for DA	RG	
01	03/09/21	Draft DA	AC	

Warrawong Library and Community Centre
Corner of Greene and King Street
Warrawong NSW 2502

Plans — Roof Concrete Plan
Scale — 1:100 @ A1

Project Code — WLCC / Council Number PJ-1874
First Issued — 03/09/2021

Sheet No. — DA2004
Rev — 4

FOR INFORMATION

© FRANCIS-JONES MOREHEN THORP PTY LTD 2022 ABN 28 101 197 219 NOMINATED ARCHITECTS: RICHARD FRANCIS-JONES 5301 ELIZABETH CARPENTER 6141

fjmtstudio

0 1 2 5m

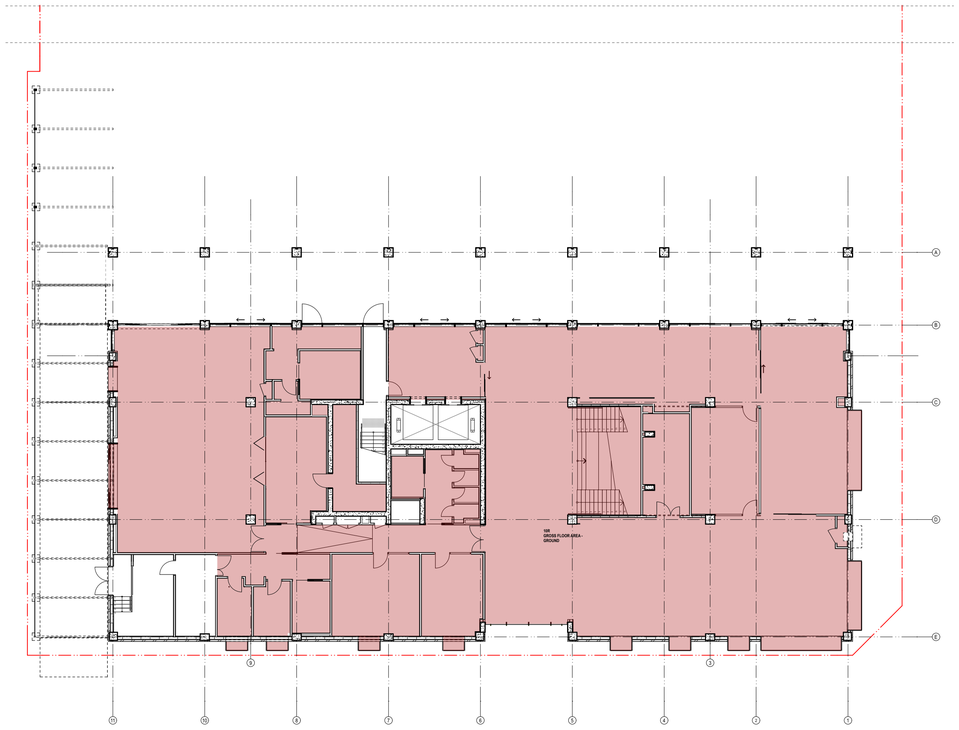

1 PLAN
1:200

Floor (Story)		Room Name	Area
00 - Ground Floor			
	GROSS FLOOR AREA	GROSS FLOOR AREA - GROUND	906
			906 m²
01 - Level 01			
	GROSS FLOOR AREA	GROSS FLOOR AREA - LEVEL 1	765
			765 m²
02 - Level 02			
	GROSS FLOOR AREA	GROSS FLOOR AREA - LEVEL 2	1,008
			1,008 m²
			2,679 m²

SITE AREA: 4,232 sqm

FSR: 0.63 : 1

General notes

- All dimensions and existing conditions shall be checked and verified by the contractor before proceeding with the work.
- All levels relative to 'Australian Height Datum'.
- Do not scale drawings.
- Use figured dimensions only.

Legend

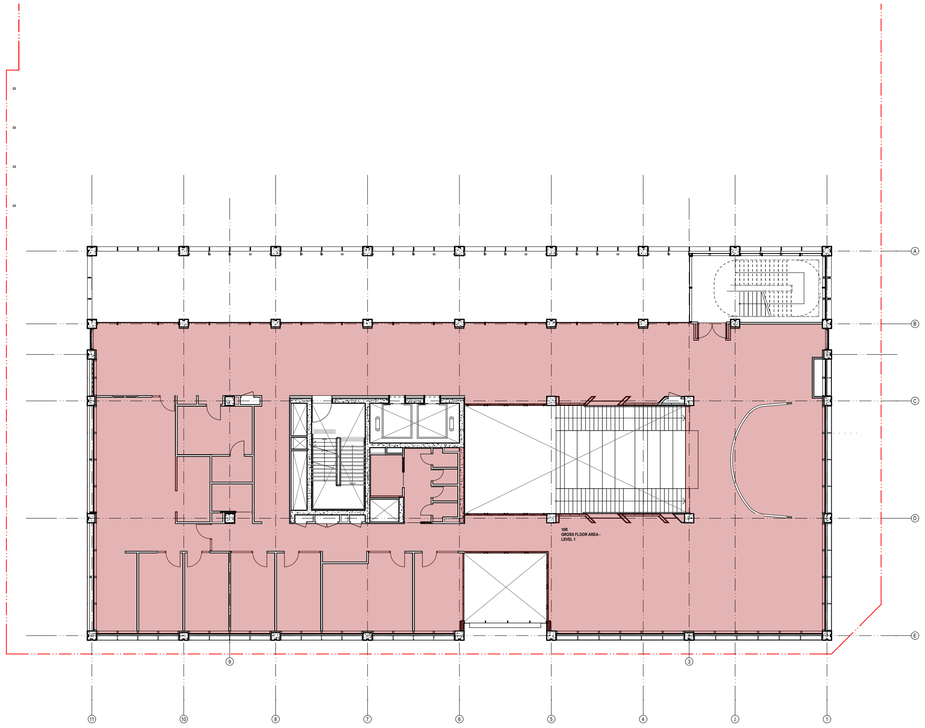

2 PLAN
1:200

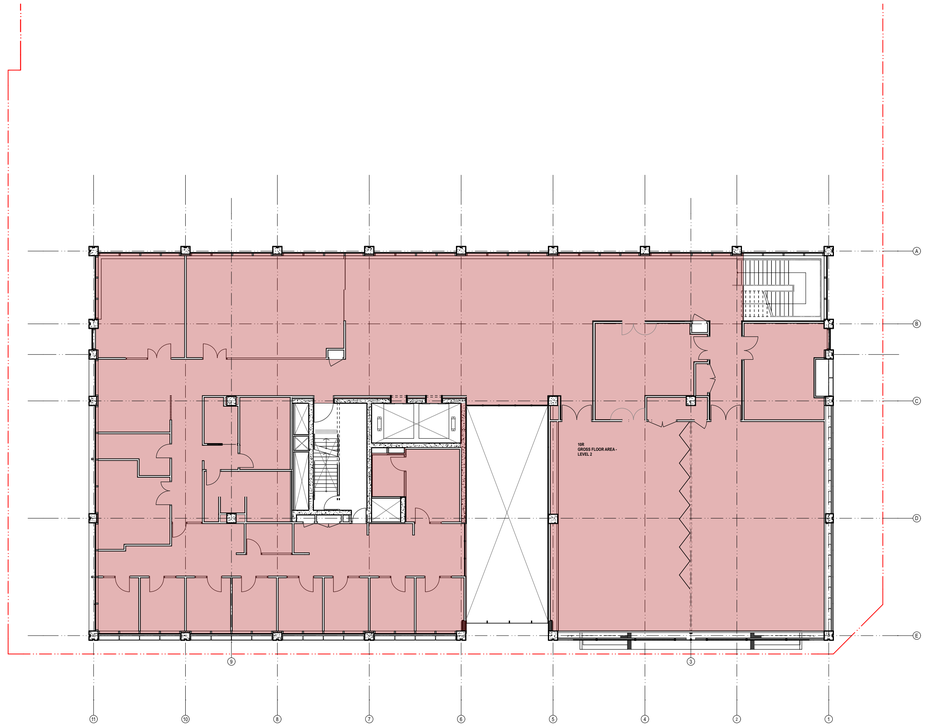

3 PLAN
1:200

Rev	Date	Description	By	Chk
04	22/06/22	For DA Resubmission	MH	
03	08/10/21	Final Issue for DA	RG	
02	29/09/21	Final Issue for DA	RG	
01	03/09/21	Draft DA	AC	

Warrawong Library and Community Centre
Corner of Greene and King Street
Warrawong NSW 2502

Plans
GFA Plans

Scale
1:100 @ A1

Project Code
WLCC / Council Number PJ-1874

First Issued
03/09/2021

Sheet No.
DA2800

Rev
4

For Information

© FRANCIS-JONES MOREHEN THORP PTY LTD 2022 ABN 28 101 197 219 NOMINATED ARCHITECTS: RICHARD FRANCIS-JONES 5301 ELIZABETH CARPENTER 6141

fjmtstudio

0 1 2 5m

1 ELEVATION South Elevation
1:100

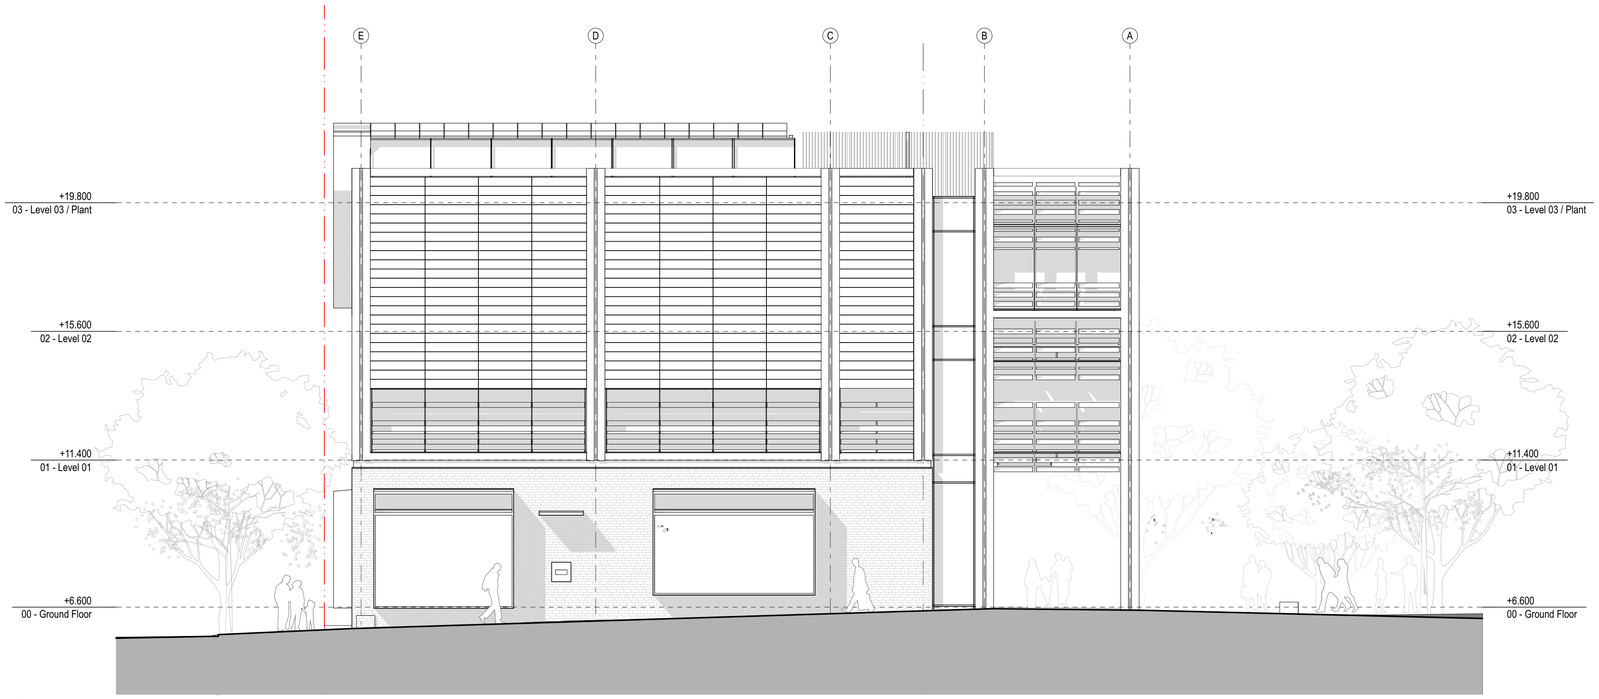

2 ELEVATION North Elevation
1:100

General notes

- All dimensions and existing conditions shall be checked and verified by the contractor before proceeding with the work.
- All levels relative to 'Australian Height Datum'.
- Do not scale drawings.
- Use figured dimensions only.

Legend

Rev	Date	Description	By	Chk
06	22/06/22	For DA Resubmission	MH	
05	05/05/22	DA Update	MH	
04	20/04/22	DA Update	MH	
03	08/10/21	Final Issue for DA	RG	
02	29/09/21	Final Issue for DA	RG	
01	03/09/21	Draft DA	AC	

Warrawong Library and Community Centre
Corner of Greene and King Street
Warrawong NSW 2502

Elevations
Elevations

Scale
1:100 @ A1

Project Code
WLCC / Council Number PJ-1874

First Issued
03/09/2021

Sheet No.
DA3000

Rev
06

FOR INFORMATION

© FRANCIS-JONES MOREHEN THORP PTY LTD 2022 ABN 28 101 197 219 NOMINATED ARCHITECTS: RICHARD FRANCIS-JONES 5301 ELIZABETH CARPENTER 6141

fjmtstudio

0 1 2 5m

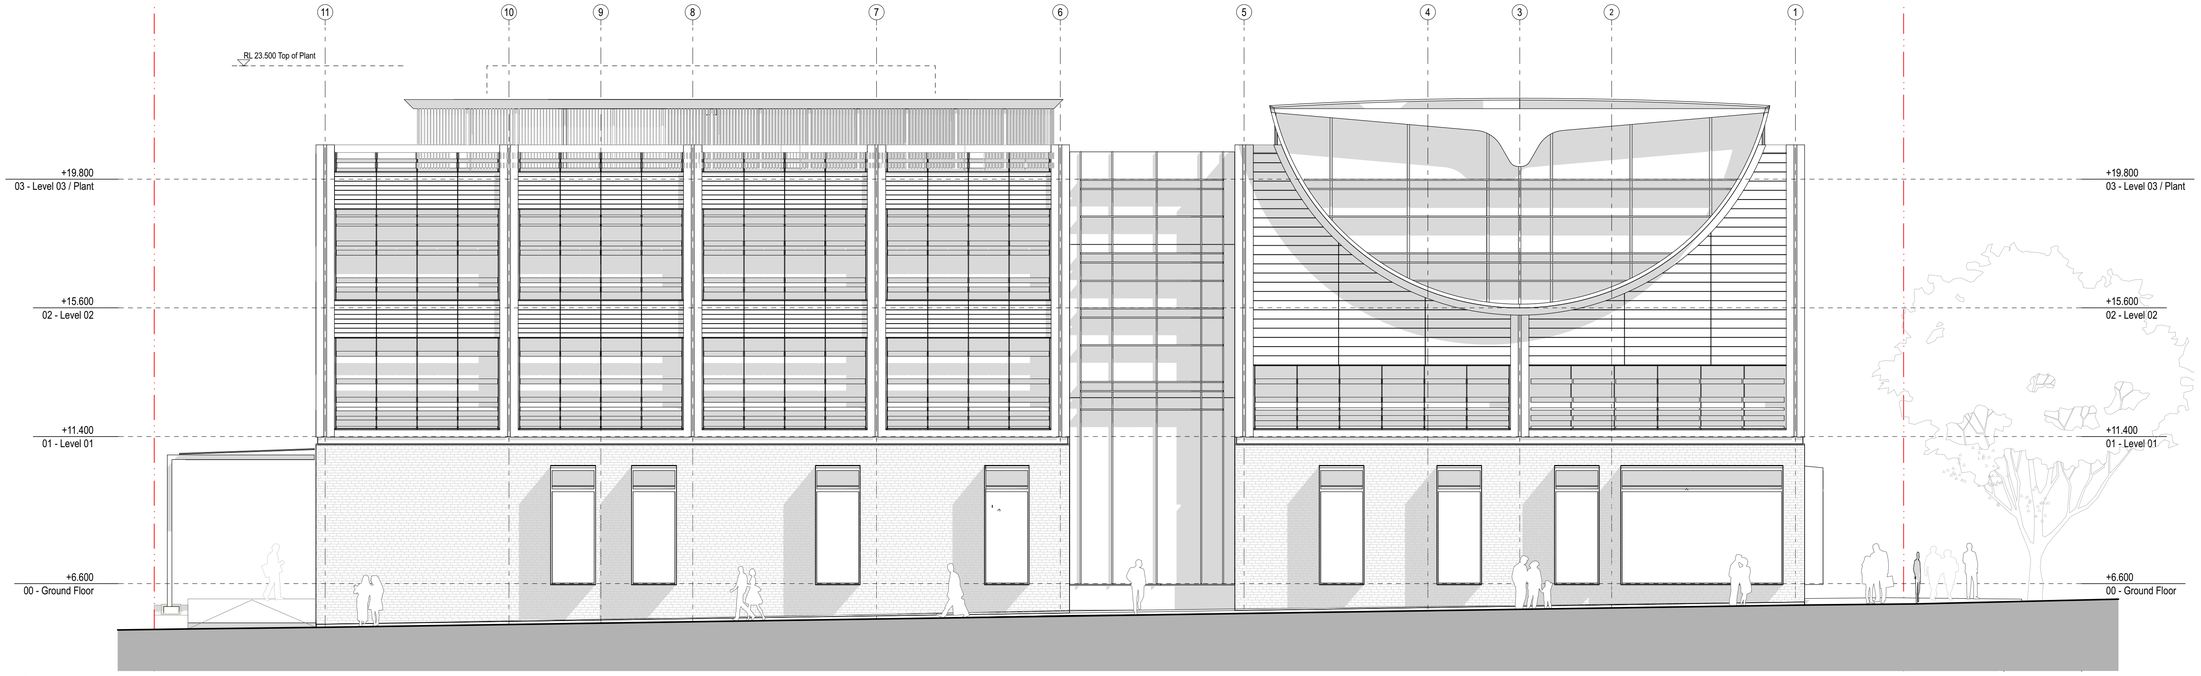

1 ELEVATION East Elevation
1:100

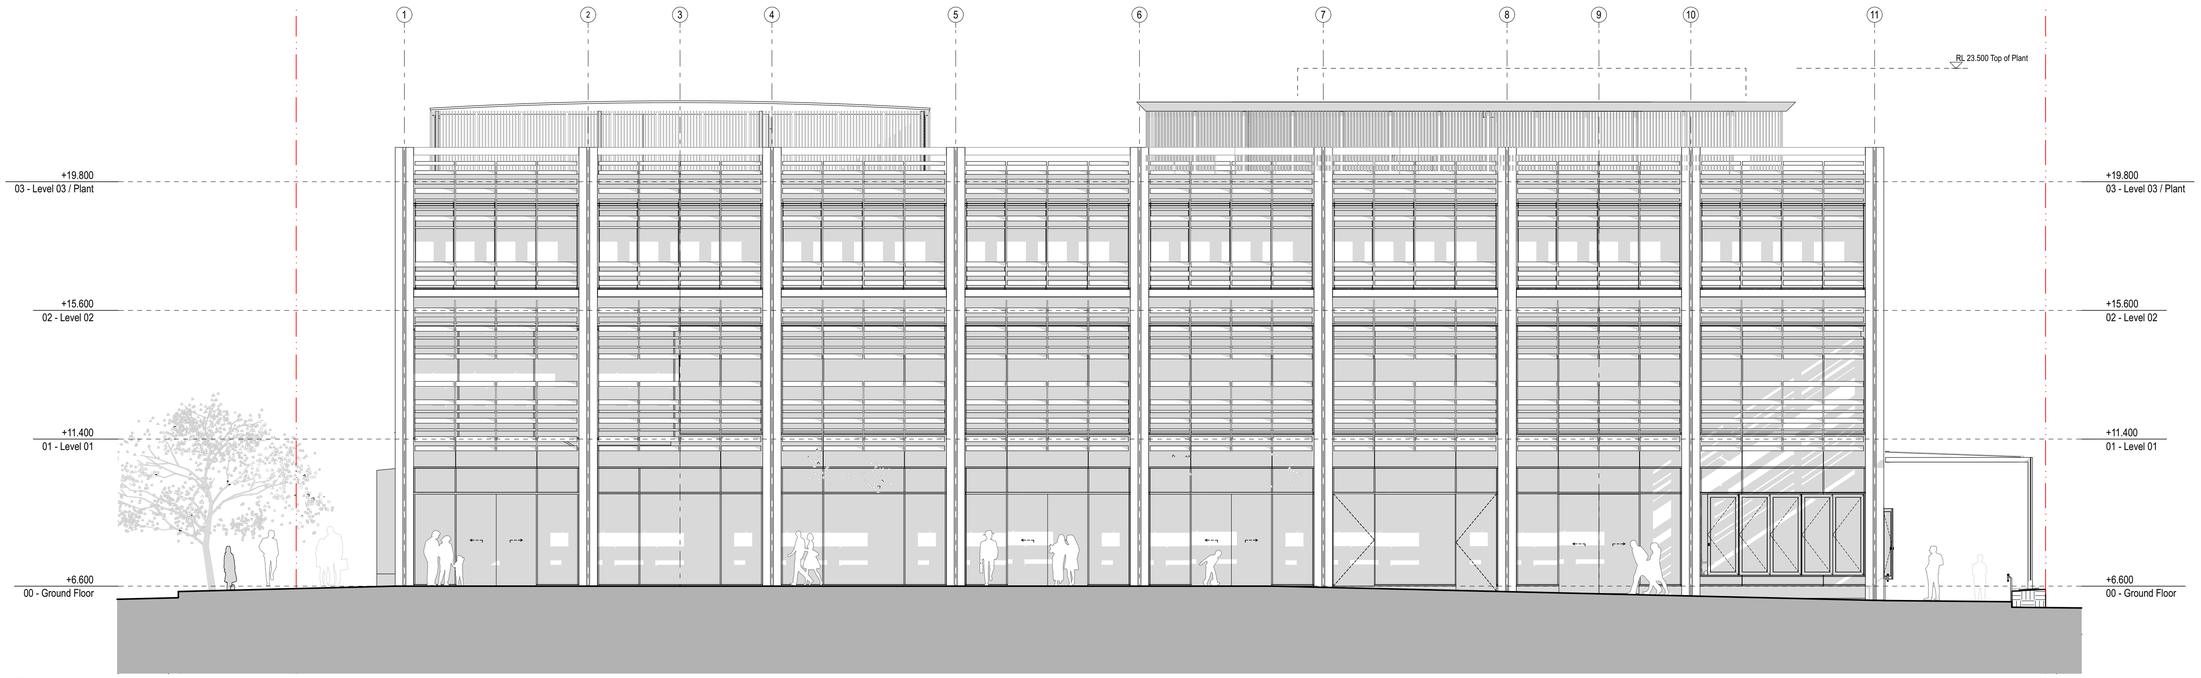

2 ELEVATION West Elevation
1:100

General notes

- All dimensions and existing conditions shall be checked and verified by the contractor before proceeding with the work.
- All levels relative to 'Australian Height Datum'.
- Do not scale drawings.
- Use figured dimensions only.

Legend

Rev	Date	Description	By	Chk
06	22/06/22	For DA Resubmission	MH	
05	05/05/22	DA Update	MH	
04	20/04/22	DA Update	MH	
03	08/10/21	Final Issue for DA	RG	
02	29/09/21	Final Issue for DA	RG	
01	03/09/21	Draft DA	AC	

Warrawong Library and Community Centre
Corner of Greene and King Street
Warrawong NSW 2502

Elevations
Elevations

Scale
1:100 @ A1

Project Code
WLCC / Council Number PJ-1874

First Issued
03/09/2021

Sheet No.
DA3001

Rev
06

For Information

© FRANCIS-JONES MOREHEN THORP PTY LTD 2022 ABN 28 101 197 219 NOMINATED ARCHITECTS: RICHARD FRANCIS-JONES 5301 ELIZABETH CARPENTER 6141

fjmtstudio

0 1 2 5m

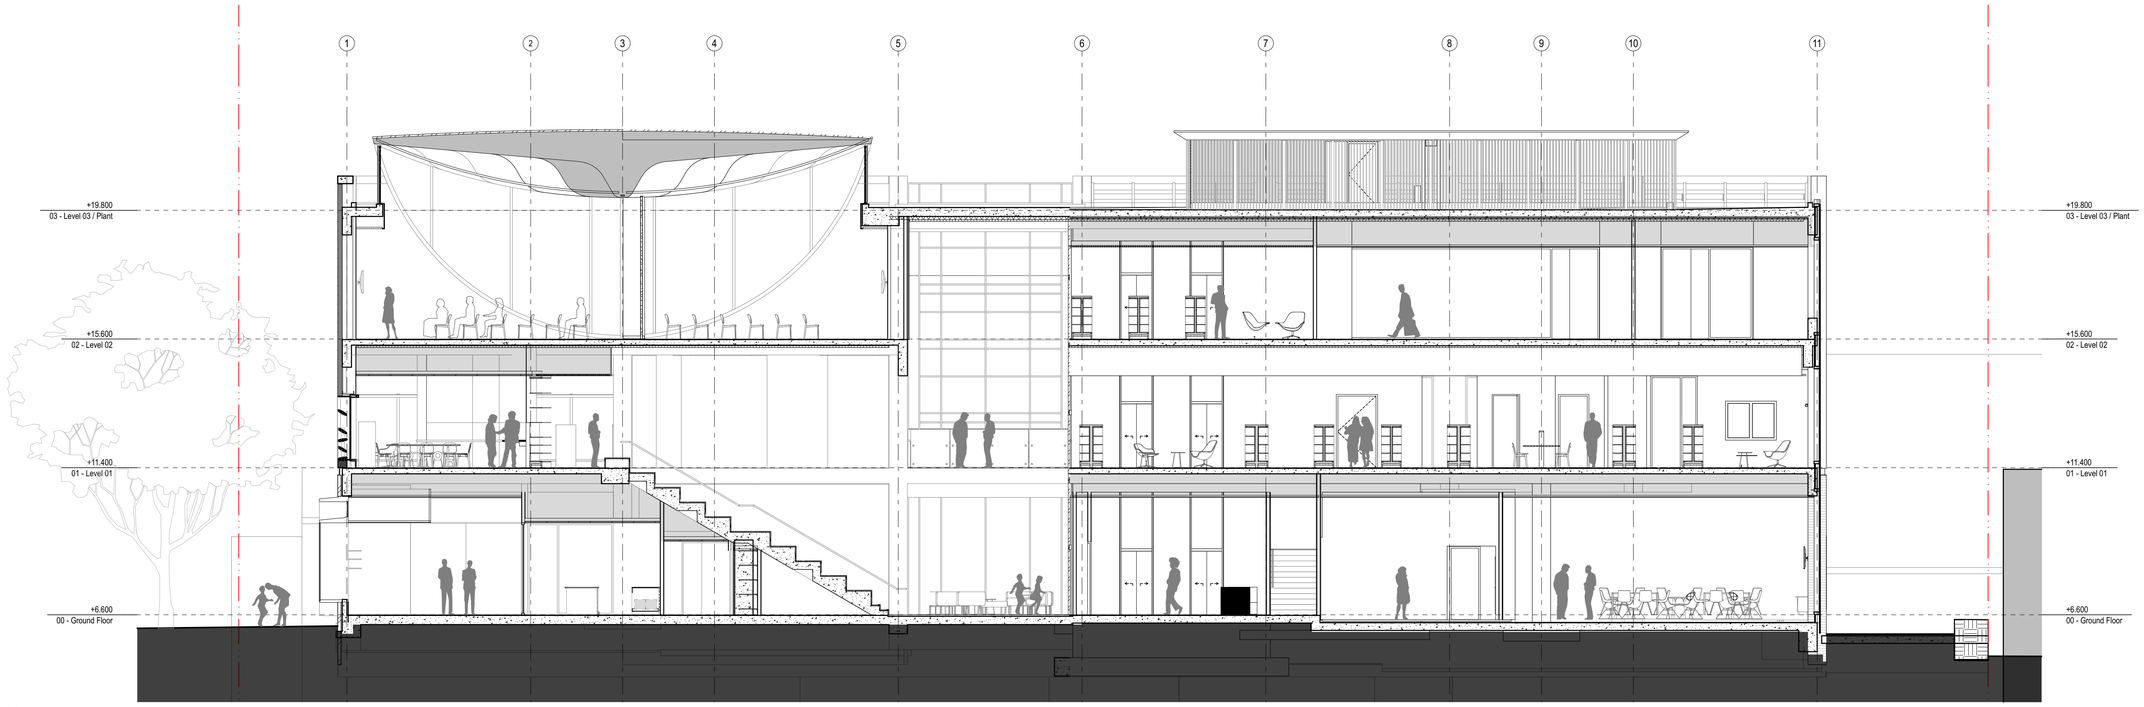

1 SECTION Section B-B
1:100

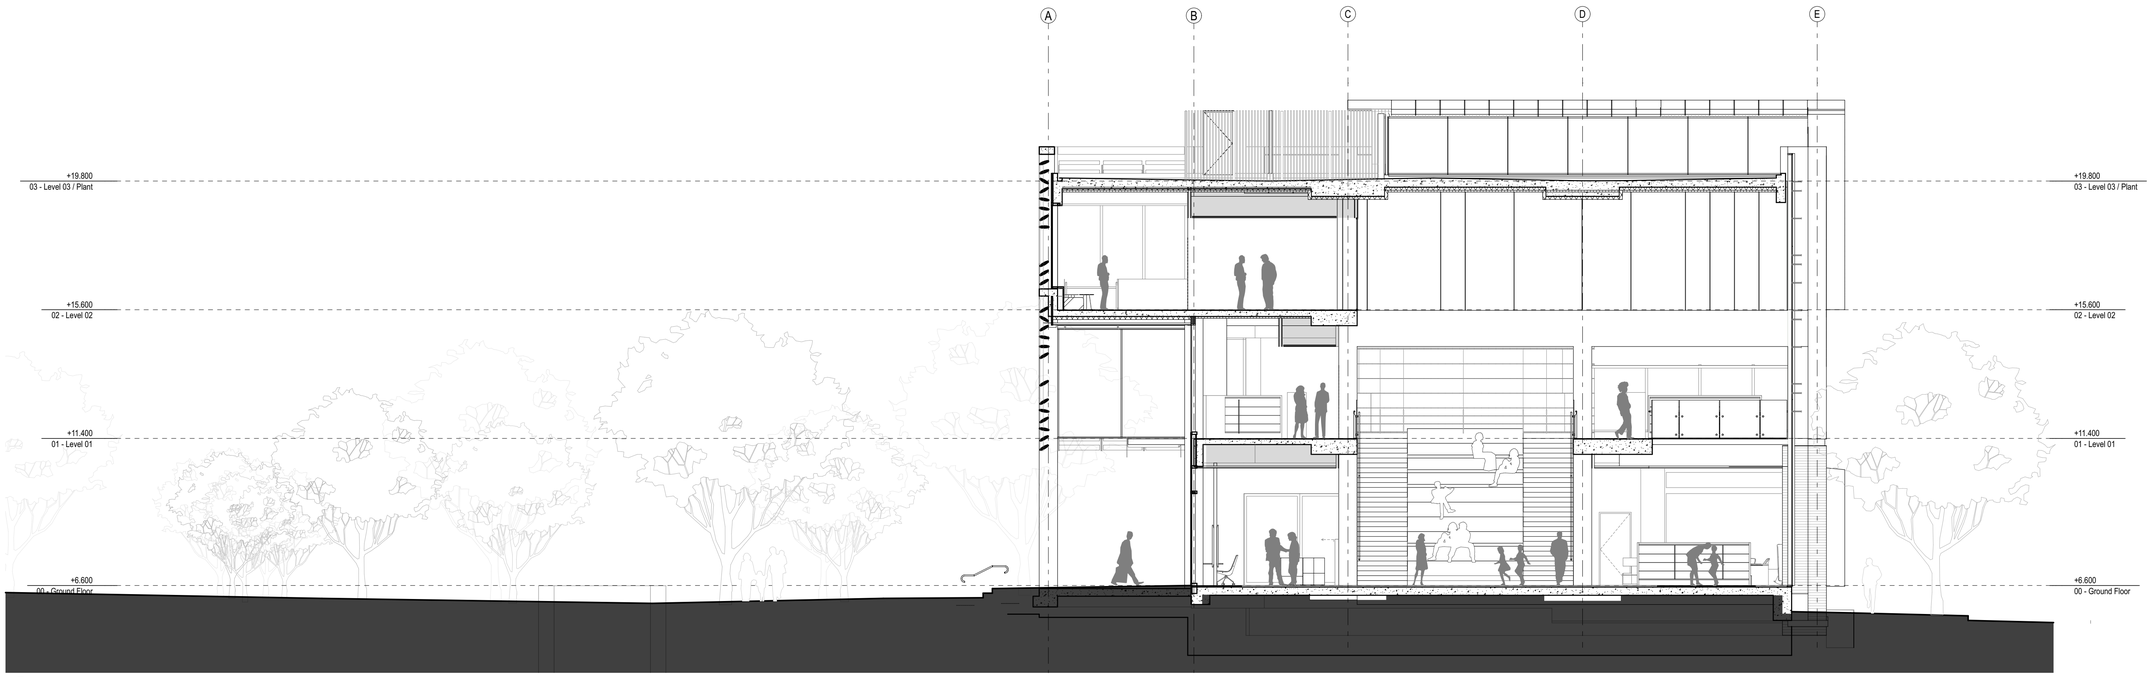

2 SECTION Section E-E
1:100

General notes

- All dimensions and existing conditions shall be checked and verified by the contractor before proceeding with the work.
- All levels relative to 'Australian Height Datum'.
- Do not scale drawings.
- Use figured dimensions only.

Legend

Rev	Date	Description	By	Chk
06	22/06/22	DA Update (Flood Levels)	MH	
05	05/05/22	DA Update	MH	
04	20/04/22	DA Update	MH	
03	08/10/21	Final Issue for DA	RG	
02	29/09/21	Final Issue for DA	RG	
01	03/09/21	Draft DA	AC	

Warrawong Library and Community Centre
Corner of Greene and King Street
Warrawong NSW 2502

Sections
Sections

Scale
1:100 @ A1

Project Code
WLCC / Council Number PJ-1874

First Issued
03/09/2021

Sheet No.
DA4000

Rev
06

For Information