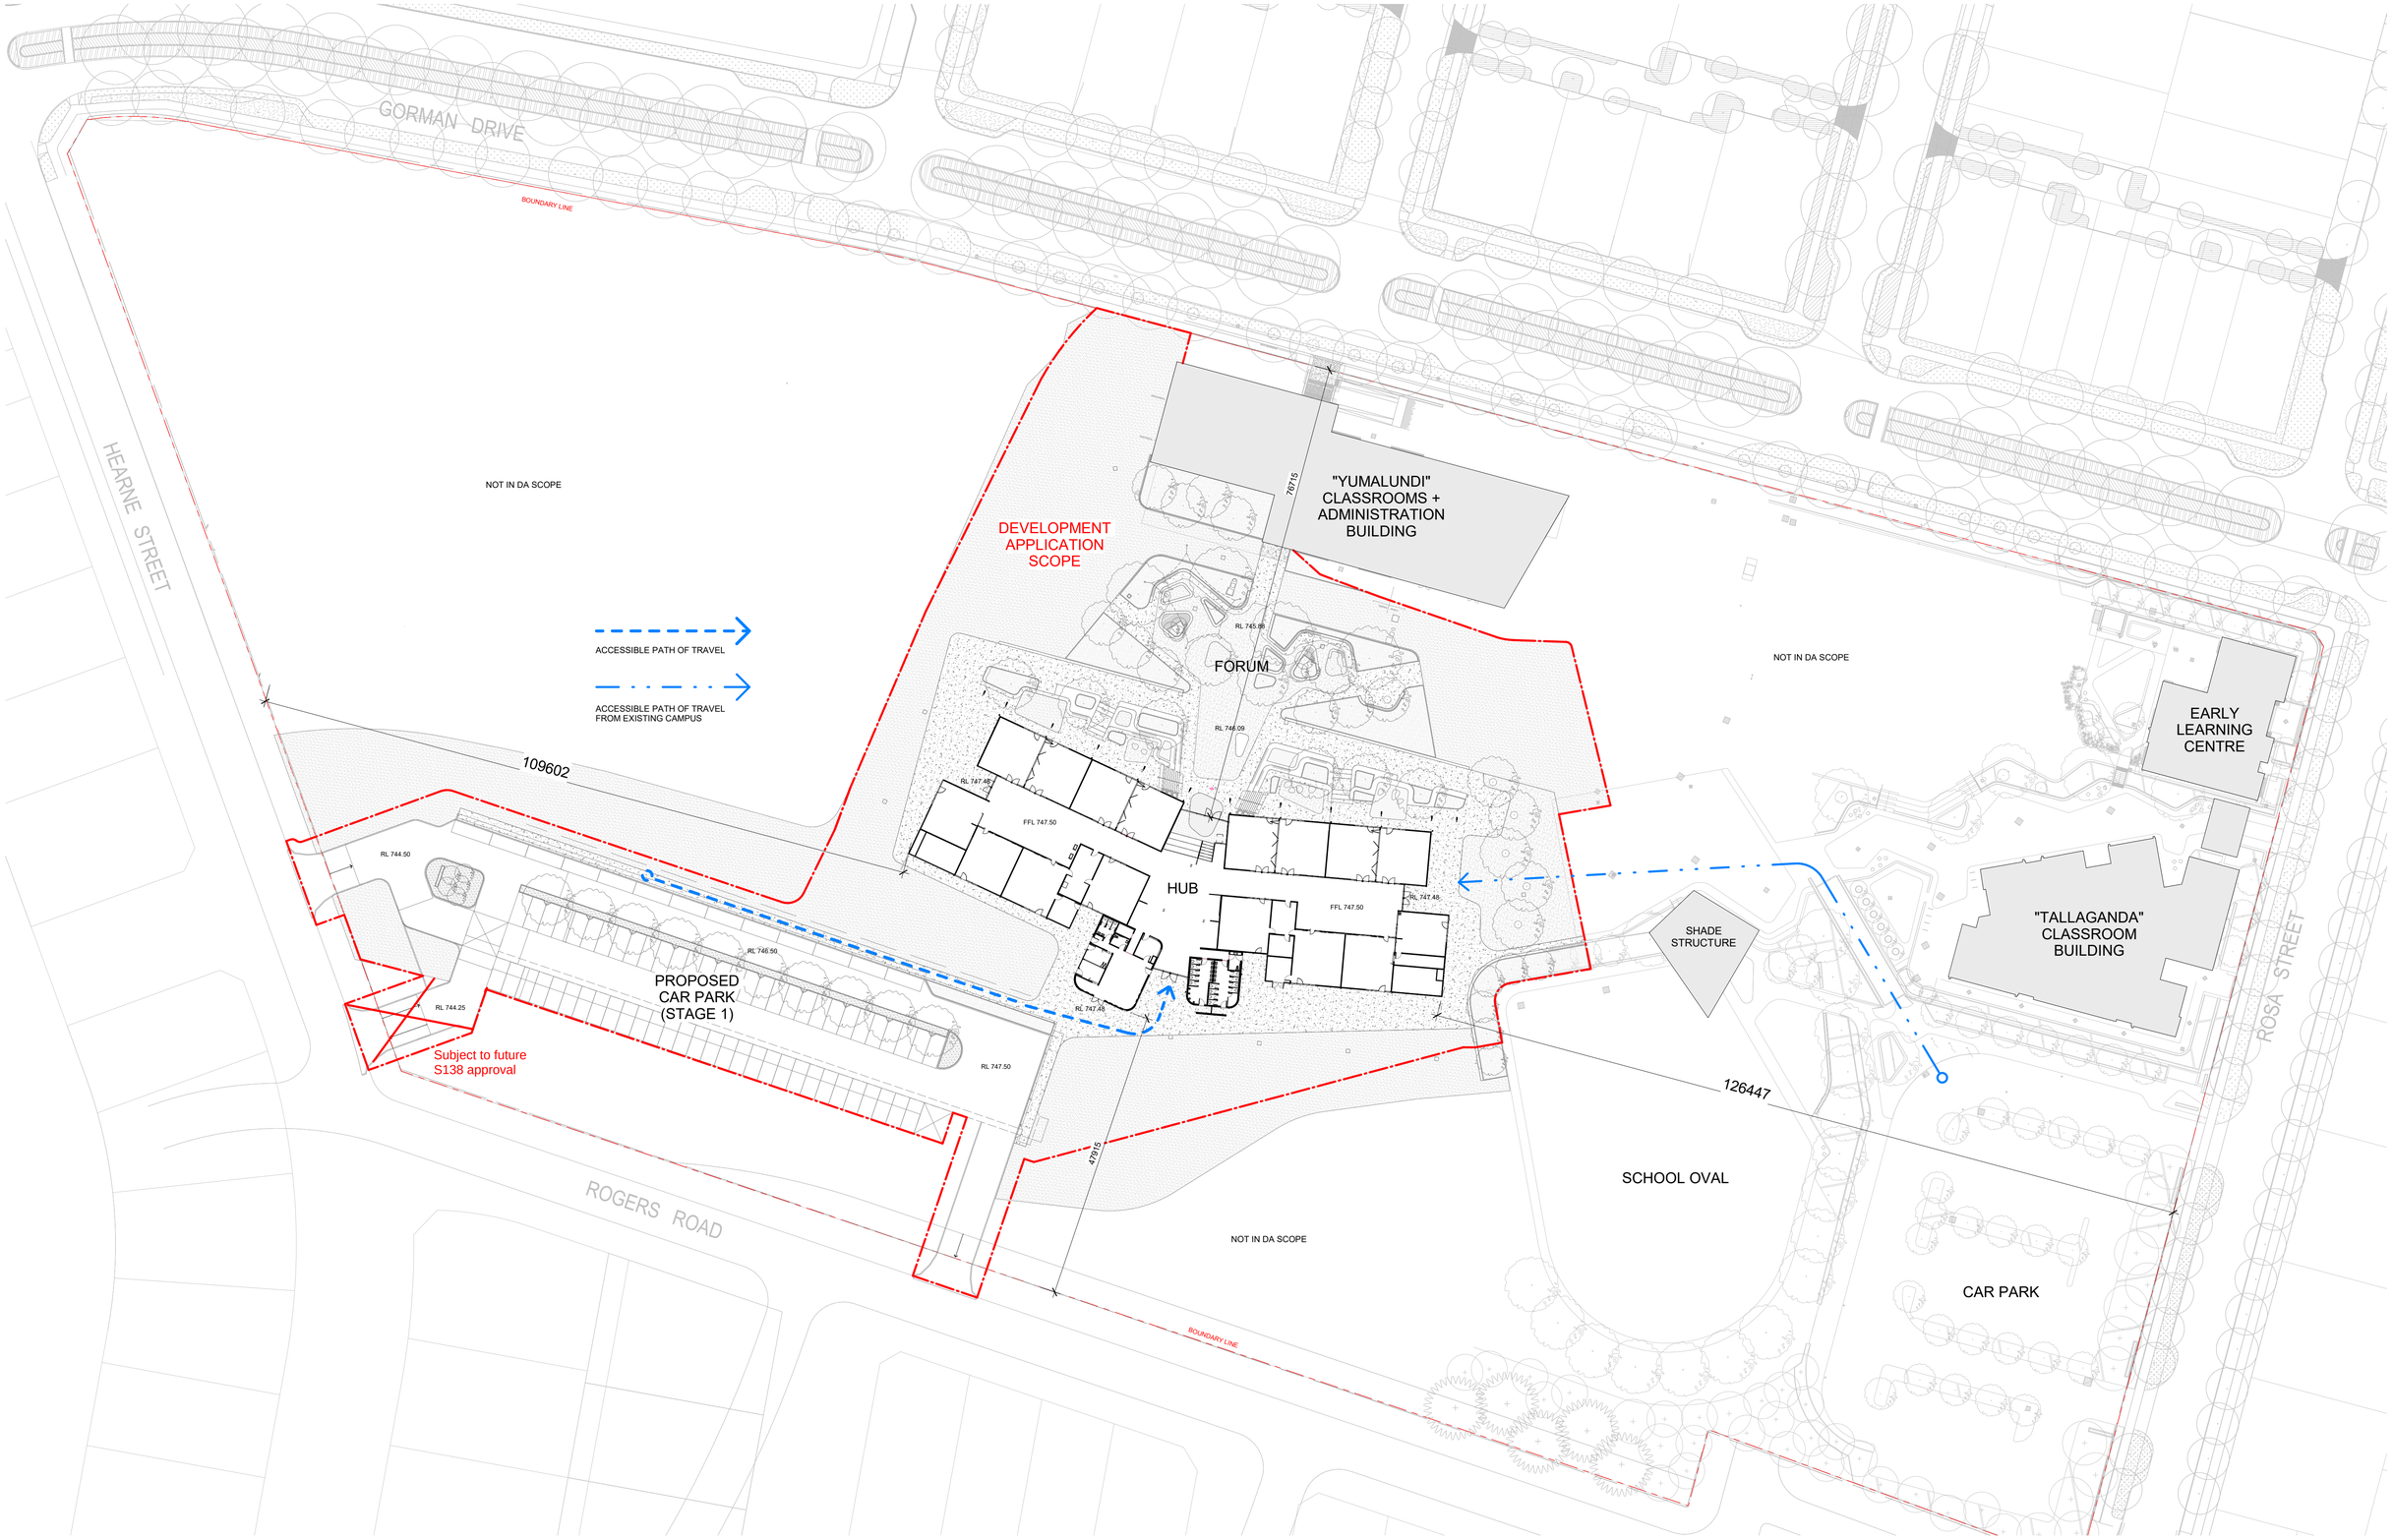

The Anglican School Googong
Senior School Hub

DRAWING TITLE:
SITE PLAN

Rev	Description	By	Date
1	DEVELOPMENT APPLICATION	TF	20.09.2019

DATE:
20/09/19

DRAWING NUMBER:
DA-11-01

SCALE:
1 : 500 @ A1

Cox Architecture
Level 1, 19 Eastlake Parade,
Kingston, ACT 2604, Australia
T + 61 2 6239 6255

www.coxarchitecture.com.au