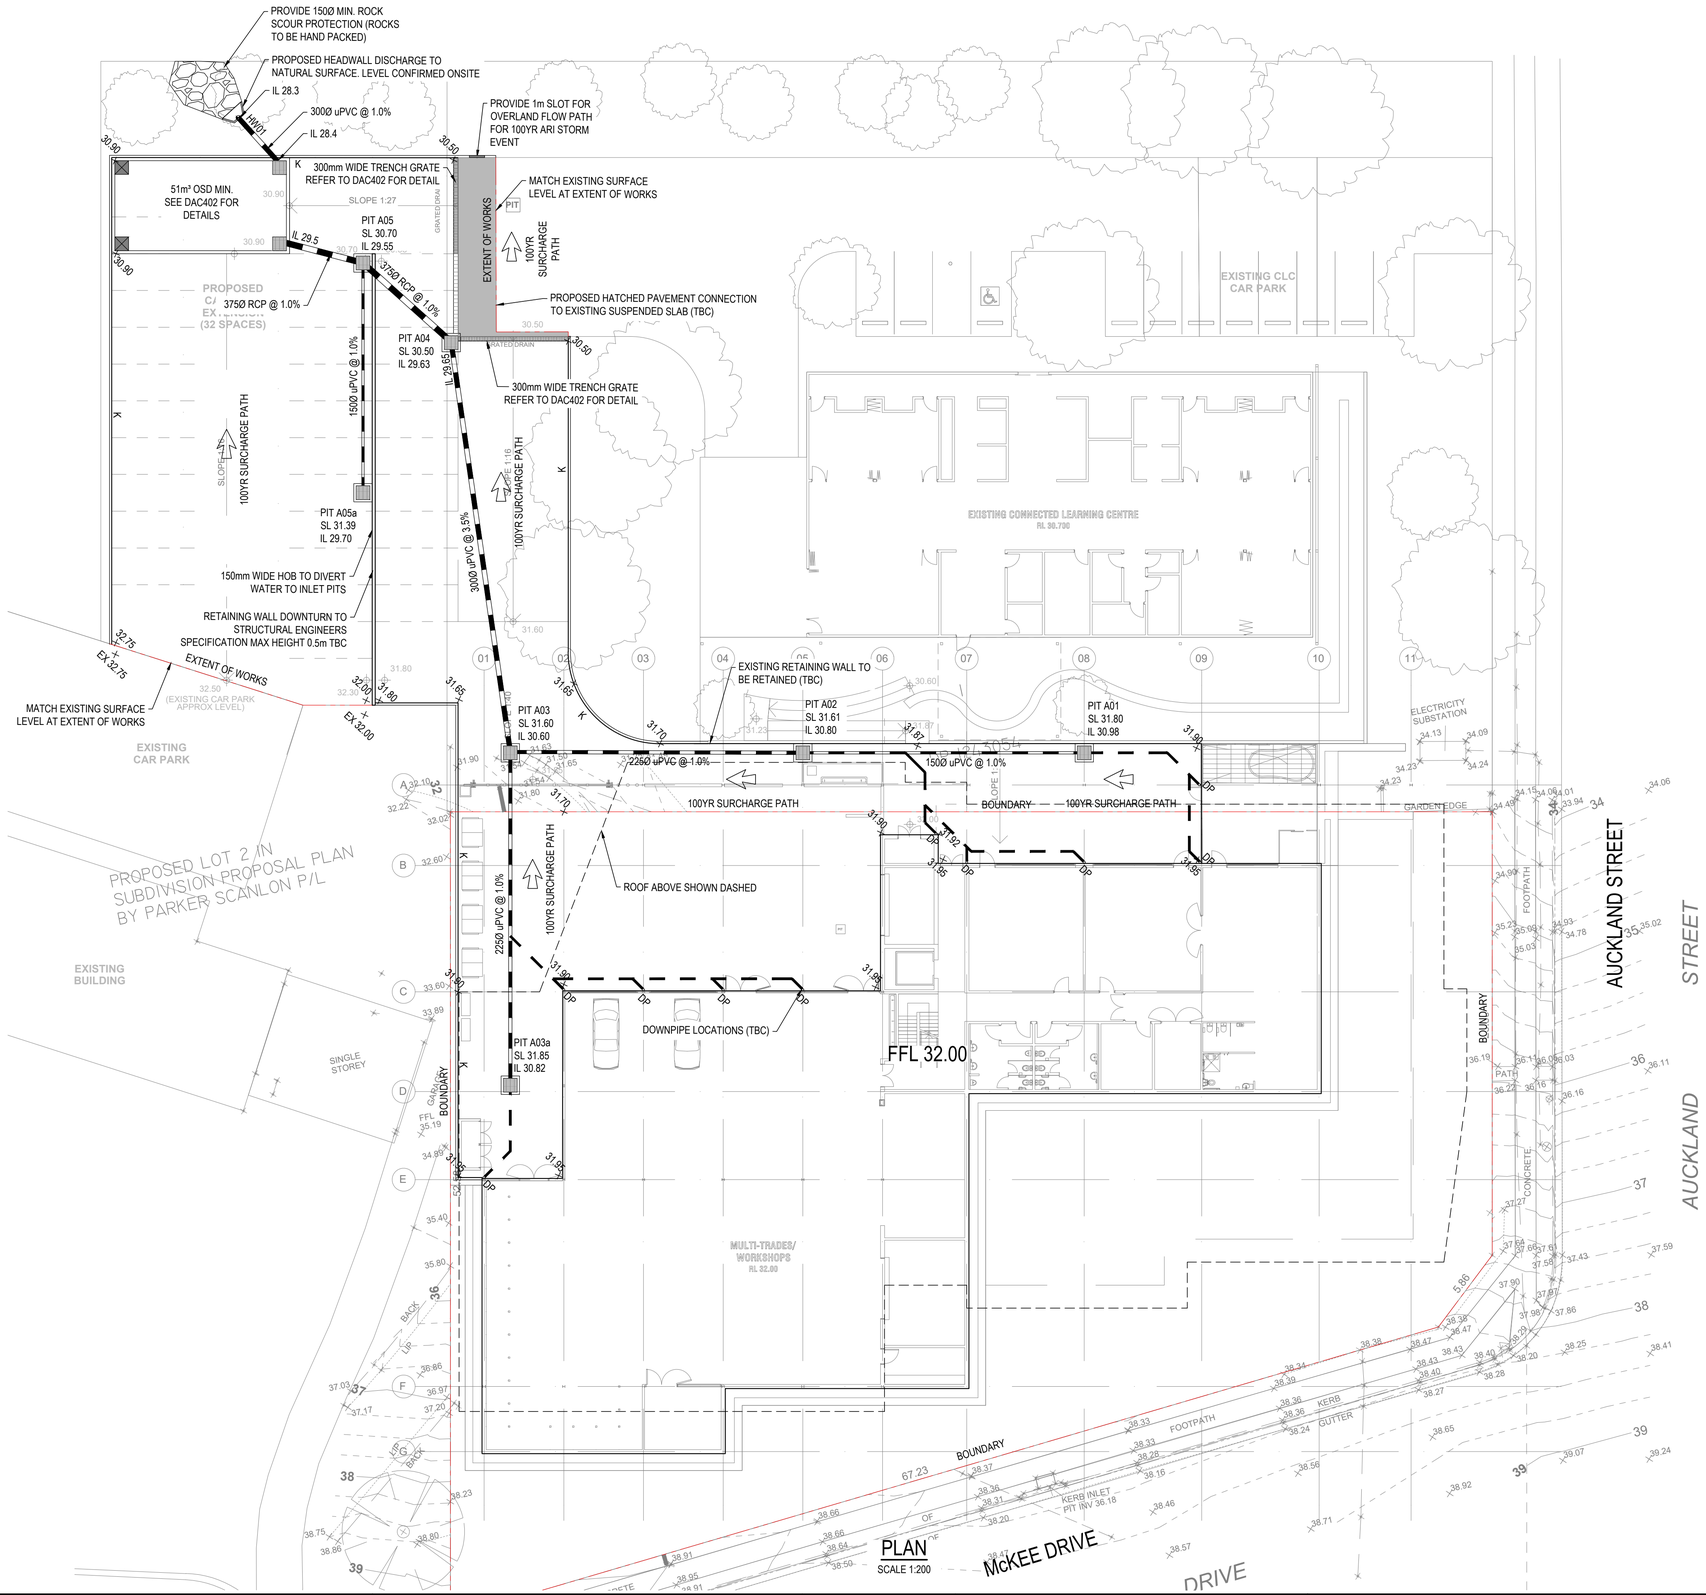

PLAN
SCALE 1:200

LEGEND

- STORMWATER PIT — REFER DWG DAC402 FOR DETAILS
- STORMWATER PIPE — REFER DWG DAC402 FOR DETAILS
- DP — DOWNPIPE CONNECTION
- PRECAST HEADWALL — REFER TO MANUFACTURERS SPECIFICATIONS
- K — 150 KERB ONLY — REFER TO DRAWING DAC402 FOR DETAILS

WARNING

BEWARE OF UNDERGROUND SERVICES

THE LOCATIONS OF UNDERGROUND SERVICES ARE APPROXIMATE ONLY AND THEIR EXACT POSITION SHOULD BE PROVEN ON SITE. NO GUARANTEE IS GIVEN THAT ALL EXISTING SERVICES ARE SHOWN.

REVISIONS:

No.	REVISION DESCRIPTION	DRAWN	DATE
A	FOR APPROVAL	YK	29.11.19

SCALE BAR: 0 1 2 3 4 5 10m 15 20m — SCALE 1:200

COPYRIGHT ©
THIS DRAWING IS COPYRIGHT AND THE PROPERTY OF VAN DER MEER (NSW) PTY LTD. IT MUST NOT BE RETAINED, COPIED OR USED WITHOUT THE AUTHORITY OF VAN DER MEER (NSW) PTY LTD.
DISCLAIMER
THIS DRAWING AND ITS CONTENTS ARE ELECTRONICALLY GENERATED, ARE CONFIDENTIAL AND MAY ONLY BE USED FOR THE PURPOSE FOR WHICH THEY WERE INTENDED. VAN DER MEER (NSW) PTY LTD. WILL NOT ACCEPT RESPONSIBILITY FOR ANY CONSEQUENCES ARISING FROM THE USE OF THE DRAWING FOR OTHER THAN ITS INTENDED PURPOSE OR WHERE THE DRAWING HAS BEEN ALTERED, AMENDED OR CHANGED EITHER MANUALLY OR ELECTRONICALLY BY ANY THIRD PARTY.
NOTE
THIS IS AN UNCONTROLLED DOCUMENT ISSUED FOR INFORMATION PURPOSES ONLY, UNLESS SIGNED. FIGURED DIMENSIONS TAKE PRECEDENCE OVER SCALED. DO NOT SCALE REDUCED SIZE DRAWINGS. VERIFY DIMENSIONS PRIOR TO COMMENCING ANY ON-SITE OR OFF-SITE WORKS OR FABRICATION.
IF IN DOUBT - ASK.

van der Meer Consulting
van der meer
LEVEL 6, 39 CHANDOS STREET
ST LEONARDS NSW 2065
Telephone 61-2-9436 0433 Fax 61-2-9436 1370
www.vandermeer.com.au
van der Meer (NSW) Pty Ltd
A.B.N. 56 158 266 301

CLIENT

ARCHITECT
GARDNER WETHERILL & ASSOC.
LEVEL 2, SUITE 2.01, 460 PACIFIC HIGHWAY, ST LEONARDS, NSW 2065

PROJECT TITLE
BEGA TAFE - STAGE 2
199 AUCKLAND STREET
BEGA, NSW 2550

DRAWING TITLE
DRAINAGE LAYOUT

DRAWING STATUS
APPROVAL ISSUE
NOT TO BE USED FOR CONSTRUCTION

PROJECT LEADER	DESIGNER	SIGNATURE	
RJB	YK		
DRAFTSPERSON	SCALE	DATE	SHEET SIZE
YK	AS SHOWN	NOV 2019	A1
JOB No.	DRAWING No.	REVISION	
SY192094	DAC401	A	