


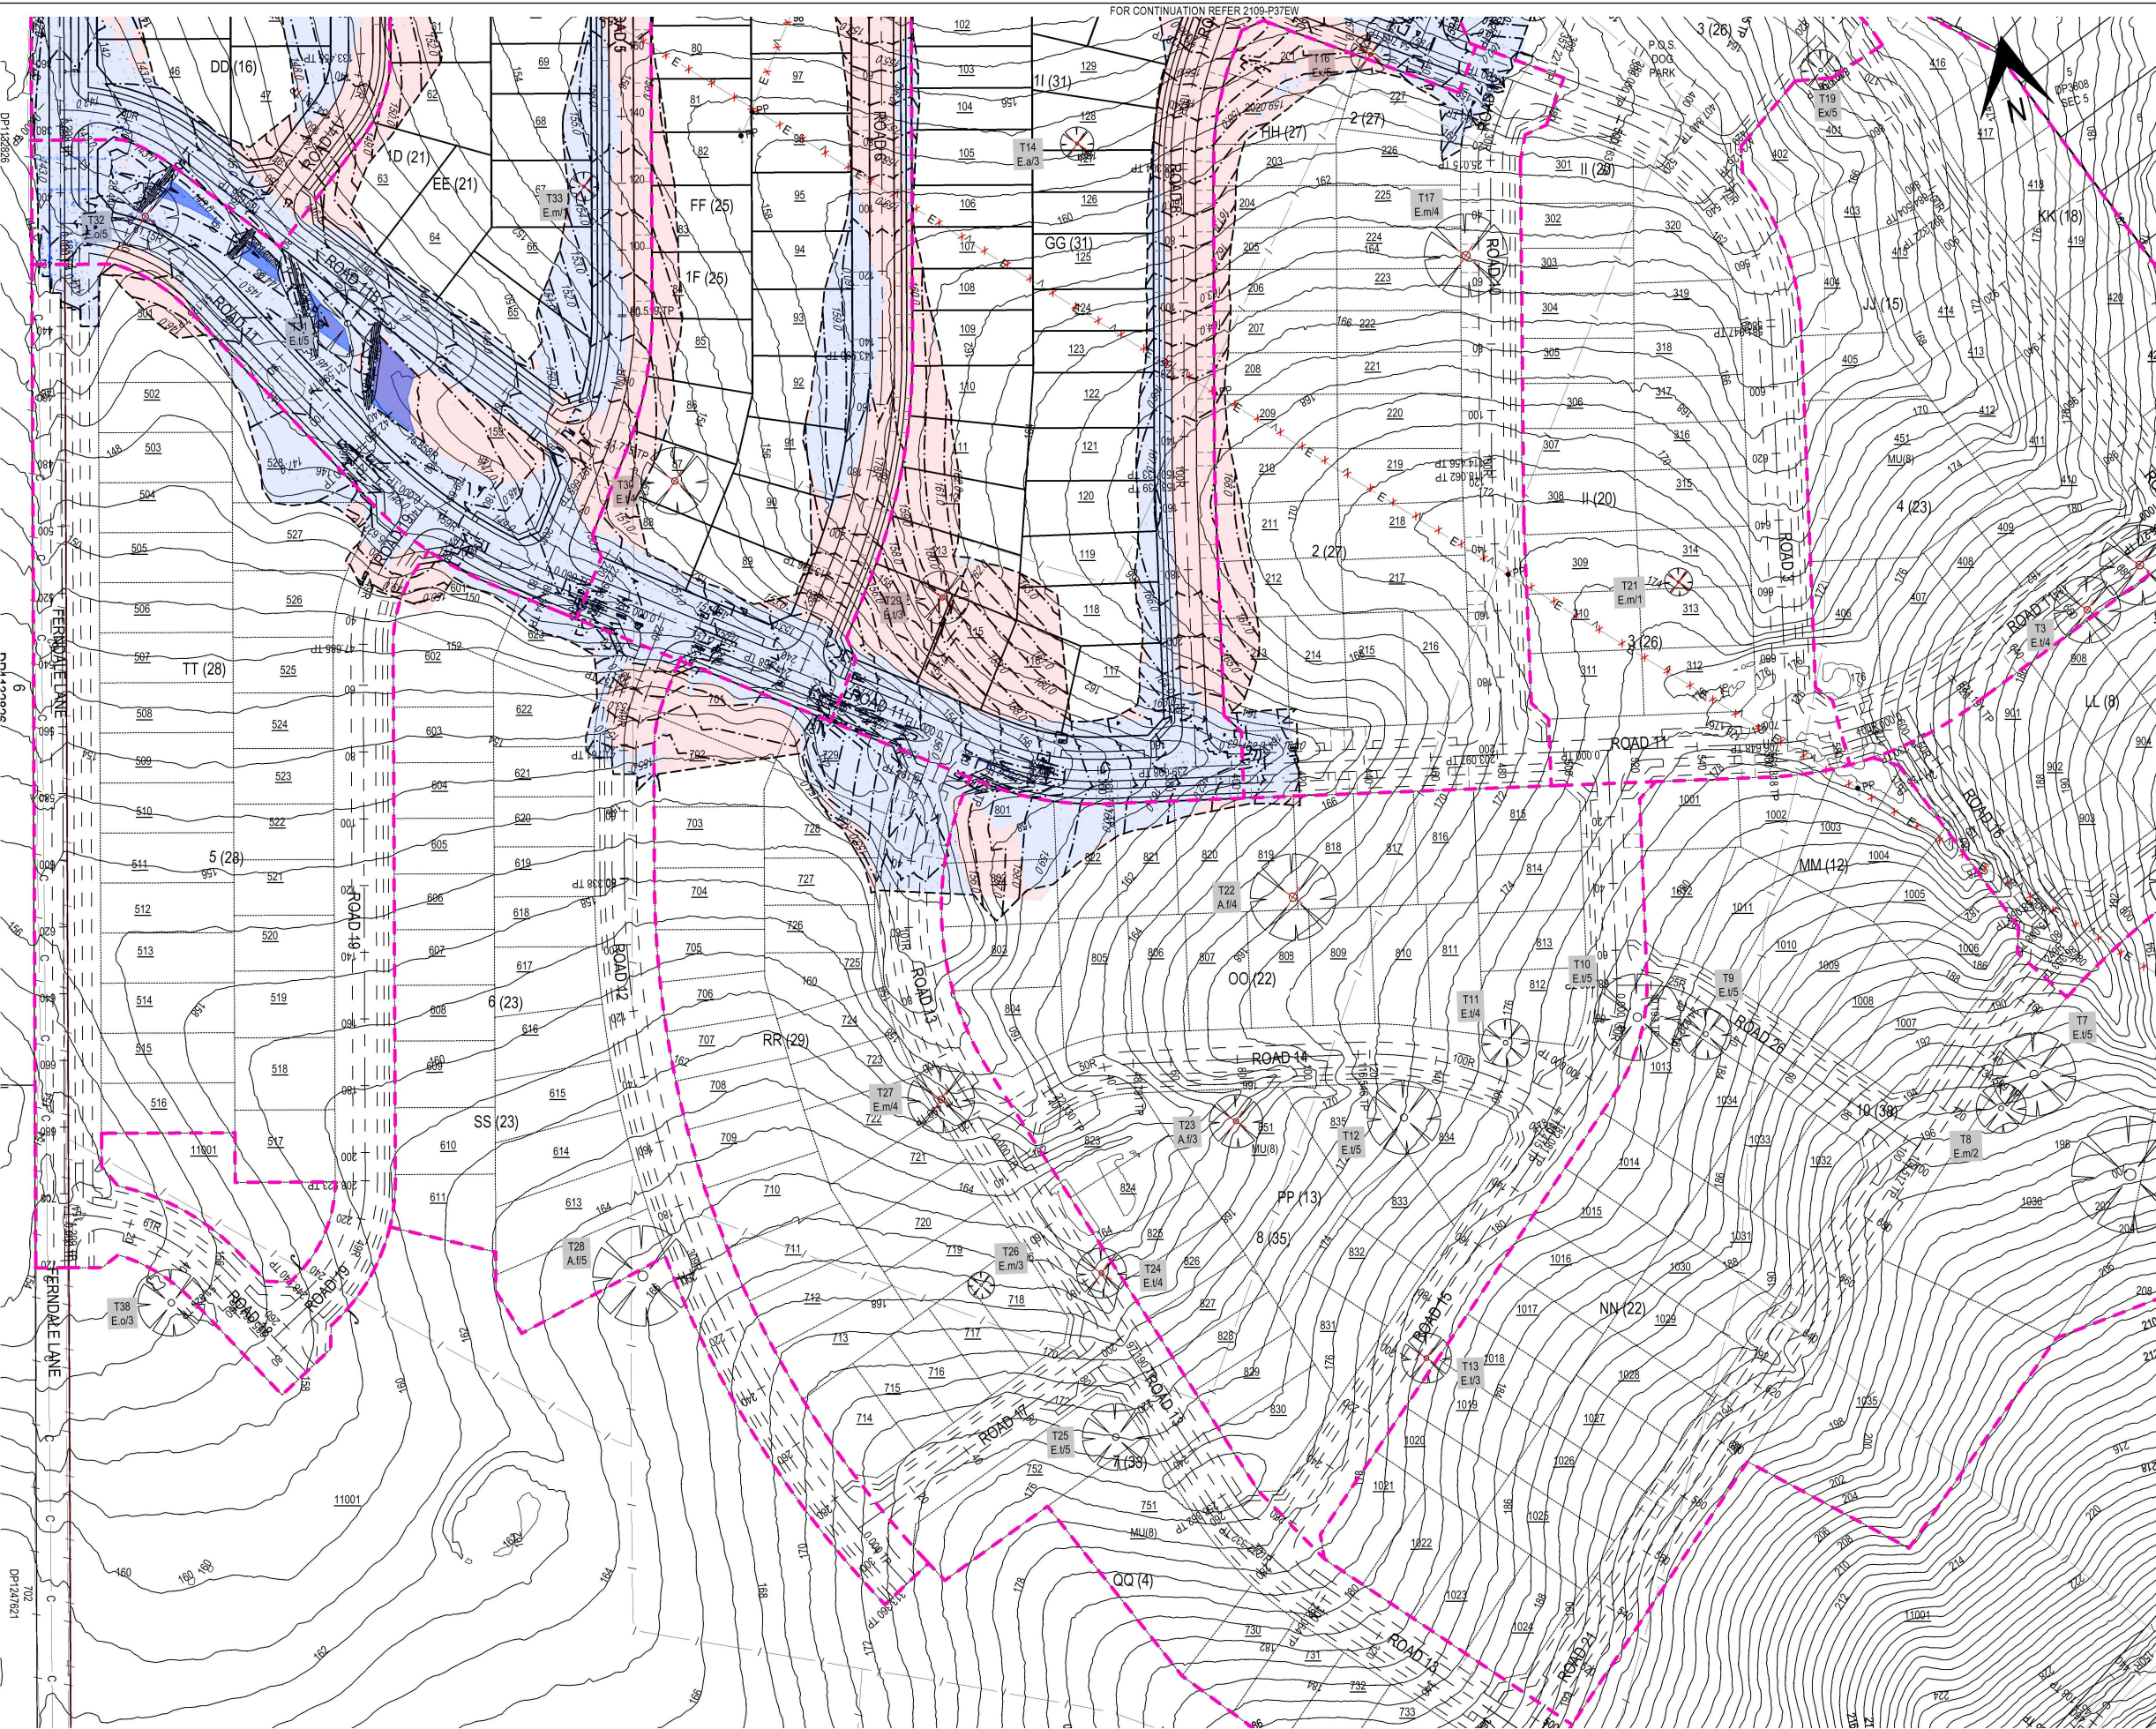

NOTES:
1. REFER TO DWG 2109-P02NTS FOR NOTES & LEGEND.


EARTHWORK QUANTITIES - 12/11/2024			
STAGE	CUT [m ³]	FILL [m ³]	AREA [m ²]
1A	0	0	0
1B	4200	5700	17200
1C	5700	3700	14800
1D	2700	11500	19700
1E	20100	22400	27400
1F	2400	4900	11300
1G	2200	100	7600
1H	100	200	1300
1I	7400	13400	24700
TOTAL	44800	61900	124000

* NOTE - EARTHWORK QUANTITIES ARE CALCULATED FROM THE EXISTING SURFACE TO THE CONCEPT DESIGN SURFACE. THEY DO NOT ACCOUNT FOR BOXING OF PAVEMENTS OR STRIPPING OF TOPSOIL.

No.	REVISION	DESIGNED	DRAWN	CHECKED	APPROVED	DATE
A	REVISED LAYOUT	VAO	AG	VAO	VAO	21/03/2025
B	INITIAL ISSUE	VAO	AG	VAO	VAO	09/11/2023

Date: Friday, 21 March 2025 2:52:20 PM User: AG File: H:\2021\2109_Wolumla\099_2109sync\051_dwg\Sync\2109-P37EW.dwg

DO NOT SCALE
Conditions of Use
OCRE does not give consent for the use of this document by the Client until payment of all fees charged have been received by OCRE.
This document may only be used by the Client (and any Authority who the Client has agreed can use this document) for the purposes for which it was prepared.

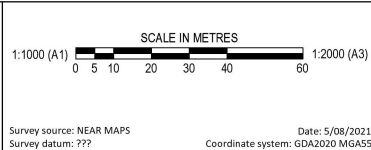

po box 181
bermagui nsw 2546
p 02 6494 0239
m 0408 361 612

CLIENT	JUNOR INVESTMENTS PTY LTD
PROJECT	LOT 2 DP1287077 WOLUMLA - RESIDENTIAL SUBDIVISION
TITLE	EARTHWORKS - STAGE 1 - SHEET 2
DRAWING NUMBER	2109-P38EW
AMENDMENT	A