

KEYNOTE LEGEND - DA-8501		KEYNOTE LEGEND - DA-8501	
CODE	DESCRIPTION	CODE	DESCRIPTION
EC-101	RAMMED EARTH	LV-301	BRONZE COLOUR ALUMINIUM VERTICAL LOUVRES
EC-201	METAL CLADDING	MW-101	MILD STEEL OUTRIGGER, PAINTED
EC-202	WEATHERING STEEL	MW-102	STAINLESS STEEL STRUCTURAL ELEMENTS
FL-301	POLISHED CONCRETE (SLAB)	RF-101	CORRUGATED METAL ROOF
FL-401	EXTERNAL CONCRETE TILES	RF-102	INTEGRATED PV ROOF
FL-402	PEBBLES	RF-201	INTEGRATED PV GLASS ROOF
FL-403	BROOMED CONCRETE (SLAB)	RF-202	FRITTED GLASS AWNING
GL-101	CLEAR DOUBLE GLAZING	RF-203	SKYLIGHT - FRITTED GLASS
LV-101	GLASS LOUVRES - EBSA SYSTEM	RF-301	MEMBRANE ROOF WITH BALLAST
LV-201	CHARCOAL COLOUR ALUMINIUM LOUVRES	RF-402	BOX GUTTER
LV-202	OPERABLE HORIZONTAL ALUMINIUM LOUVRES	ST-101	RECYCLED TIMBER
LV-203	CONDENSER ENCLOSURE LOUVRES	TRM-102	STEEL TRIM

© COPYRIGHT COX ARCHITECTURE PTY LTD ACN 002 535 891			
ANY FORM OF REPRODUCTION OF THIS DRAWING IN FULL OR IN PART WITHOUT THE WRITTEN PERMISSION OF COX ARCHITECTURE PTY LTD CONSTITUTES AN INFRINGEMENT OF COPYRIGHT			
Rev	Description	By	Date
1	Issued For DA Submission	LV	09/04/2024
2	Issued For DA Submission	SM	27/09/2024
Structural Engineer Level 5, 151 Clarence Street, Sydney NSW 2000			ARUP
MEP Engineers Level 5, 151 Clarence Street, Sydney NSW 2000			ARUP
Acoustic Engineer Level 5, 151 Clarence Street, Sydney NSW 2000			ARUP
Civil Engineer Level 5, 151 Clarence Street, Sydney NSW 2000			ARUP
Sustainability and ESD Engineer Level 5, 151 Clarence Street, Sydney NSW 2000			ARUP
Quantity Surveyor Level 28, 45 Clarence Street, Sydney NSW 2000 T +61 2 9529 7422			WT Partnership
Traffic Engineer Shop 7, 720 Old Princess Highway, Sutherland NSW 2232 T +61 2 9521 7199			McLaren Traffic Engineering
Stormwater Engineer Bega NSW 2550 M +61 9409 909 388			JSA Engineering Solutions
BCA/ DDA Consultant 8/14 Wornald Street Symonston ACT 2609			ATLR
Landscape Architect Suite 3, 1775 Myrtle St, Chippendale, NSW T +61 2 8244 8900			Context
Ecologist 7 High Crescent Tura Beach, NSW, 2550 M +61 448 235 977			Local Environmental Solutions
Geotechnical Engineer Unit 2/157 Newcastle St, Fyshwick, ACT, 2609 T +61 2 6285 1547			ACT Geotechnical
Facade Engineer Level 5, 151 Clarence Street, Sydney NSW 2000			ARUP
AV Design Level 5, 151 Clarence Street, Sydney NSW 2000			ARUP

Cox Architecture
70 George Street
The Rocks NSW 2000
Australia
T + 61 2 9267 9599
coxarchitecture.com.au

Nominated Architects:
Joe Agius No. 6491
Ramin Jahromi No. 10000

COX

Client
REGIONAL CIRCULARITY
CO-OPERATIVE

Project No.
222111.01

Project
NATIONAL CIRCULARITY CENTRE
BEGA


Level 1 / Suite 5/106 Auckland St, Bega, NSW, 2550

Acknowledgement


Drawing Title
EXTERNAL FINISHES - SHEET 1

Document Control Status:
DEVELOPMENT APPLICATION


Co-ordinated:	Drawn:
LV	IH
Project Architect:	Scale:
LV	@ A1
Project Director:	Date:
JF	27/09/2024
Drawing Number:	Revision:
DA-8501	2

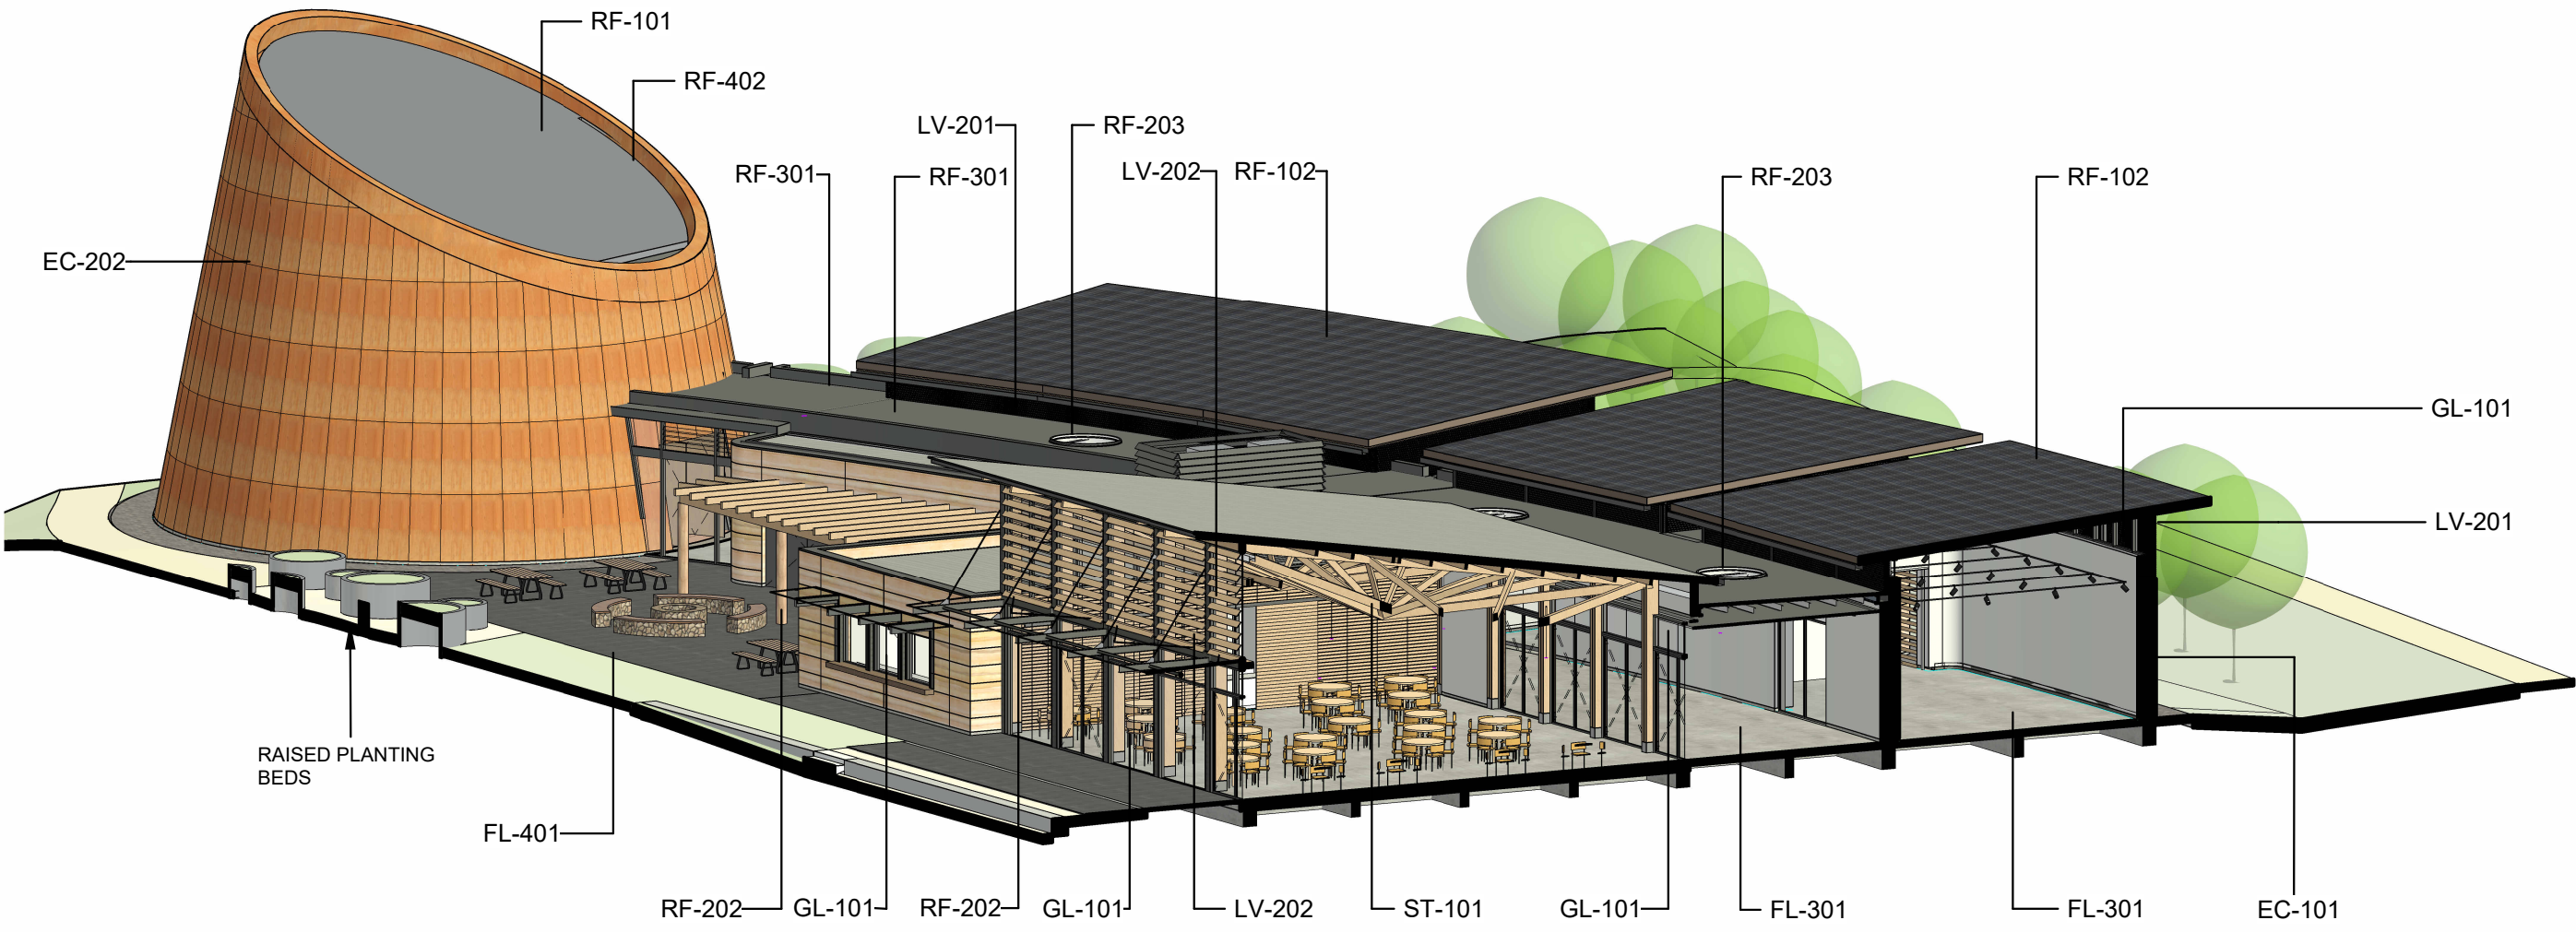

1 DA - EXTERNAL FINISHES - VIEW 2
SCALE

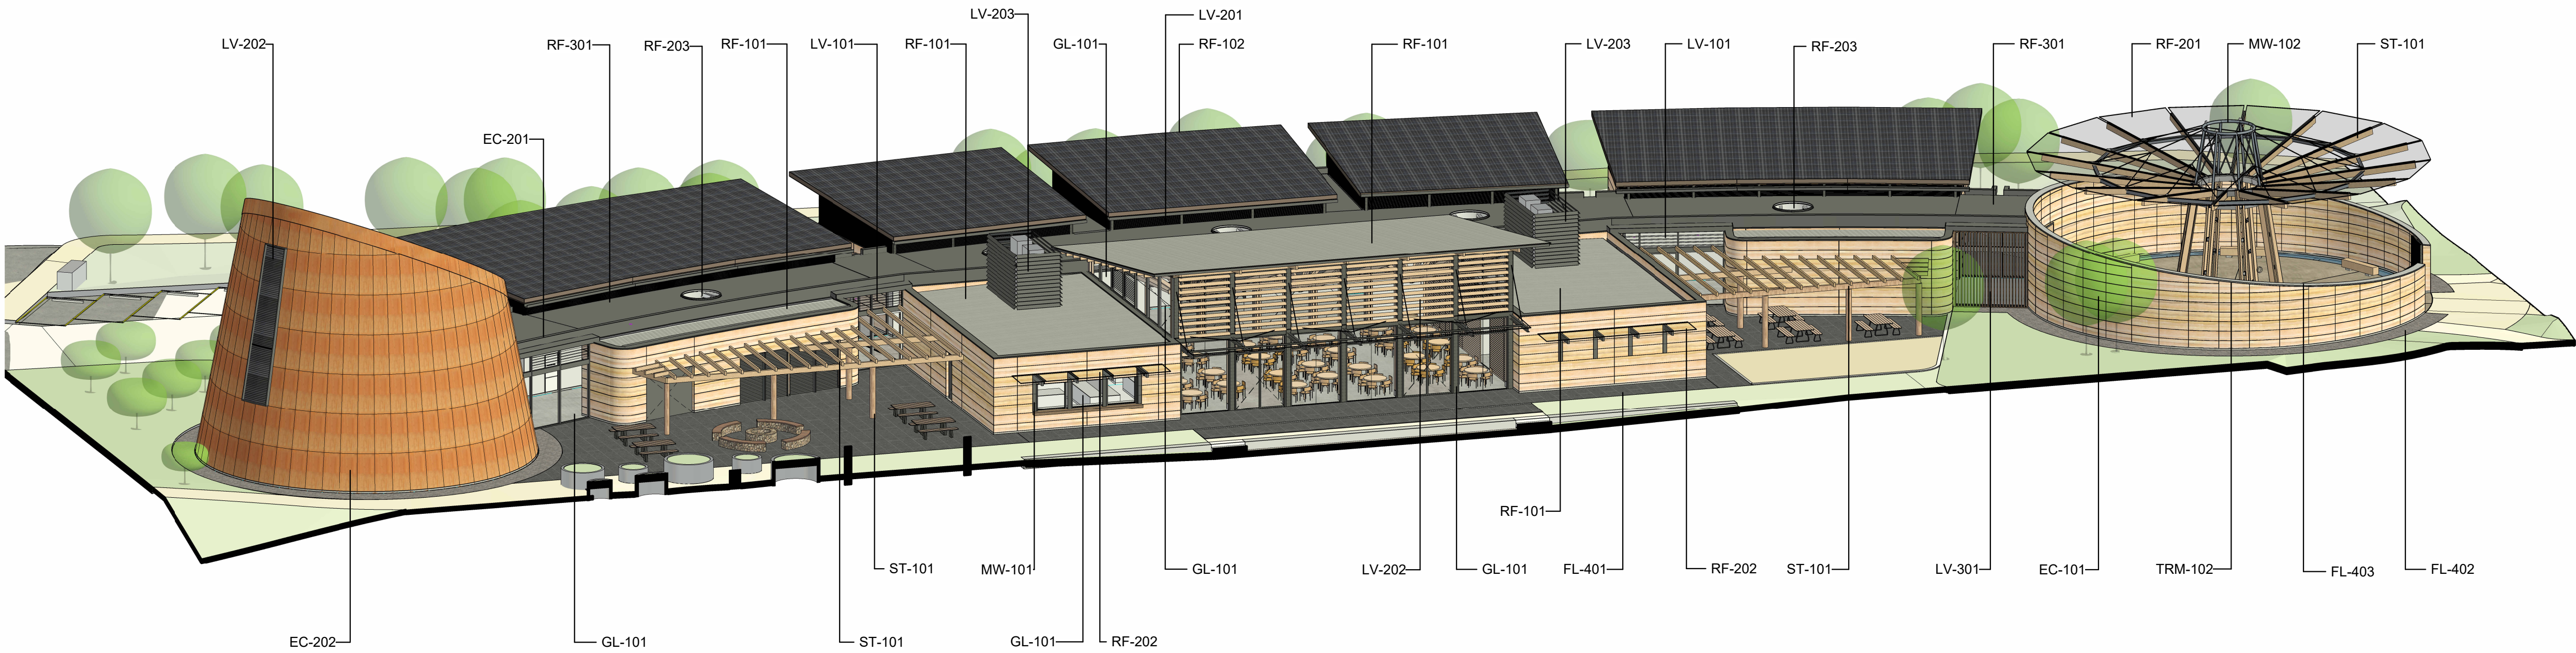

2 DA - EXTERNAL FINISHES - VIEW 1
SCALE

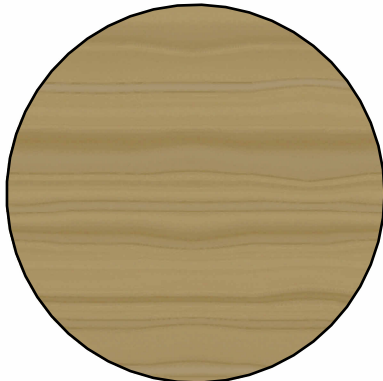

EC-101



EC-201



EC-202




FL-301



FL-401



FL-402

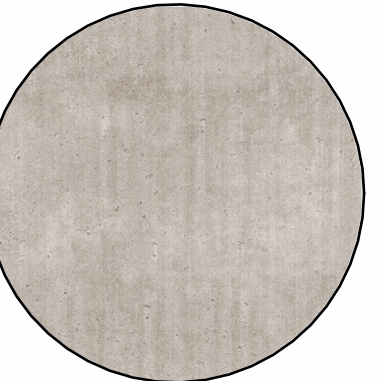


FL-403



GL-101



LV-101

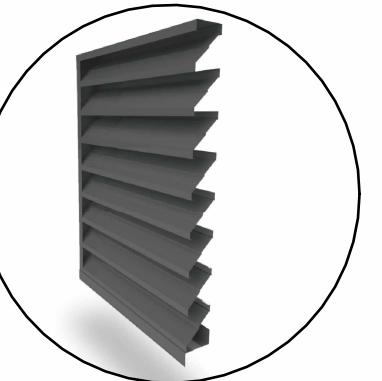


LV-201




LV-202



MW-101

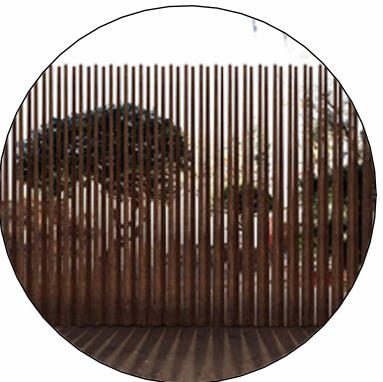


LV-203 & LV-301

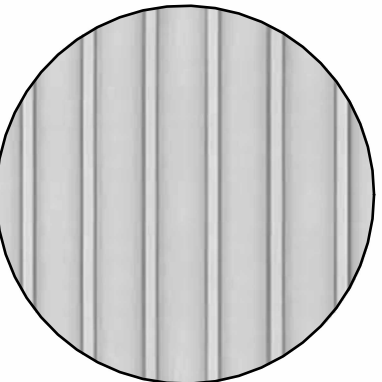

RF-101



RF-102

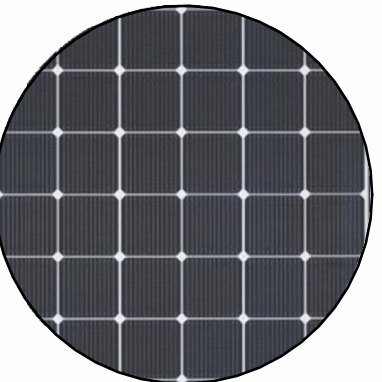

RF-201




RF-202




RF-203



RF-501

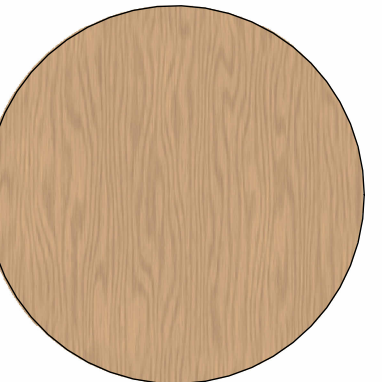

ST-101

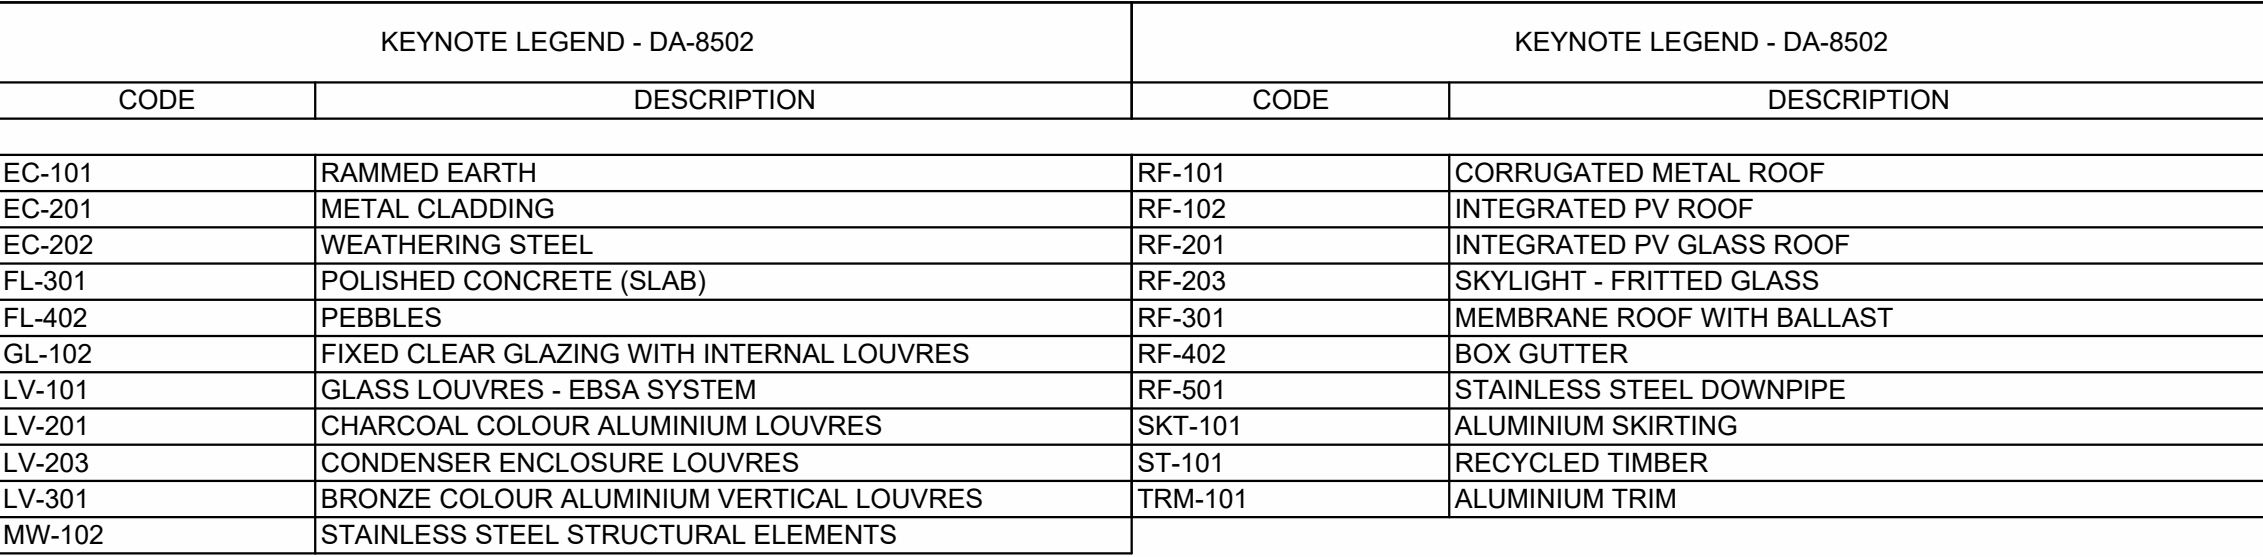

© COPYRIGHT COX ARCHITECTURE PTY LTD ACN 002 538 981			
ANY FORM OF REPRODUCTION OF THIS DRAWING IN FULL OR IN PART WITHOUT THE WRITTEN PERMISSION OF COX ARCHITECTURE PTY LTD CONSTITUTES AN INFREMENTMENT OF COPYRIGHT			
Rev	Description	By	Date
1	Issued For DA Submission	LV	09/04/2024
2	Issued For DA Submission	SM	27/09/2024
Structural Engineer			ARUP
Level 5, 151 Clarence Street, Sydney NSW 2000			
MEP Engineers			ARUP
Level 5, 151 Clarence Street, Sydney NSW 2000			
Acoustic Engineer			ARUP
Level 5, 151 Clarence Street, Sydney NSW 2000			
Civil Engineer			ARUP
Level 5, 151 Clarence Street, Sydney NSW 2000			
Sustainability and ESD Engineer			
Level 5, 151 Clarence Street, Sydney NSW 2000			
Quantity Surveyor			WT Partnership
Level 26, 45 Clarence Street, Sydney NSW 2000 T +61 2 9609 7422 F +61 2 9621 7199			
Traffic Engineer			McLaren Traffic Engineering
Shop 7, 720 Old Princess Highway, Sutherland NSW 2232 T +61 2 9621 7199			
Stormwater Engineer			JSA Engineering Solutions
Bega NSW 2550 M +61 409 909 386			
BCA/ DDA Consultant			ATLR
8/14 Wormald Street Symonston ACT 2609			
Landscape Architect			Context
Sales 1 370 Myrtle St, Chippendale, NSW T +61 2 8244 8900			
Ecologist			Local Environmental Solutions
7 High Crescent Tura Beach, NSW, 2550 M +61 448 235 577			
Geotechnical Engineer			ACT Geotechnical
Unit 1/157 Newcastle St, Pyrmont, ACT, 2609 T +61 2 6285 1547			
Facade Engineer			ARUP
Level 5, 151 Clarence Street, Sydney NSW 2000			
AV Design			ARUP
Level 5, 151 Clarence Street, Sydney NSW 2000			

Cox Architecture
70 George Street
The Rocks NSW 2000
Australia

T + 61 2 9267 9599
coxarchitecture.com.au

Nominated Architects:
Joe Agius No. 6491
Ramin Jahromi No. 10



Client REGIONAL CIRCULARITY
CO-OPERATIVE

Project No. 222111.01

Project	NATIONAL CIRCULARITY CENTRE BEGA
---------	-------------------------------------

Level 1 / Suite 5/106 Auckland St, Bega, NSW, 2550

Acknowledgement

Drawing Title

EXTERNAL FINISHES - SHEET 2

Document Control Status:

DEVELOPMENT APPLICATION

Co-ordinated:	Checker	Drawn:	Author
Project Architect:	Designer	Scale:	@ A1
Project Director:	Approver	Date:	27/09/2024
Drawing Number:	DA-8502	Revision:	2

PLOT STAMP DATE: 27/09/2024 6:55:16 PM

