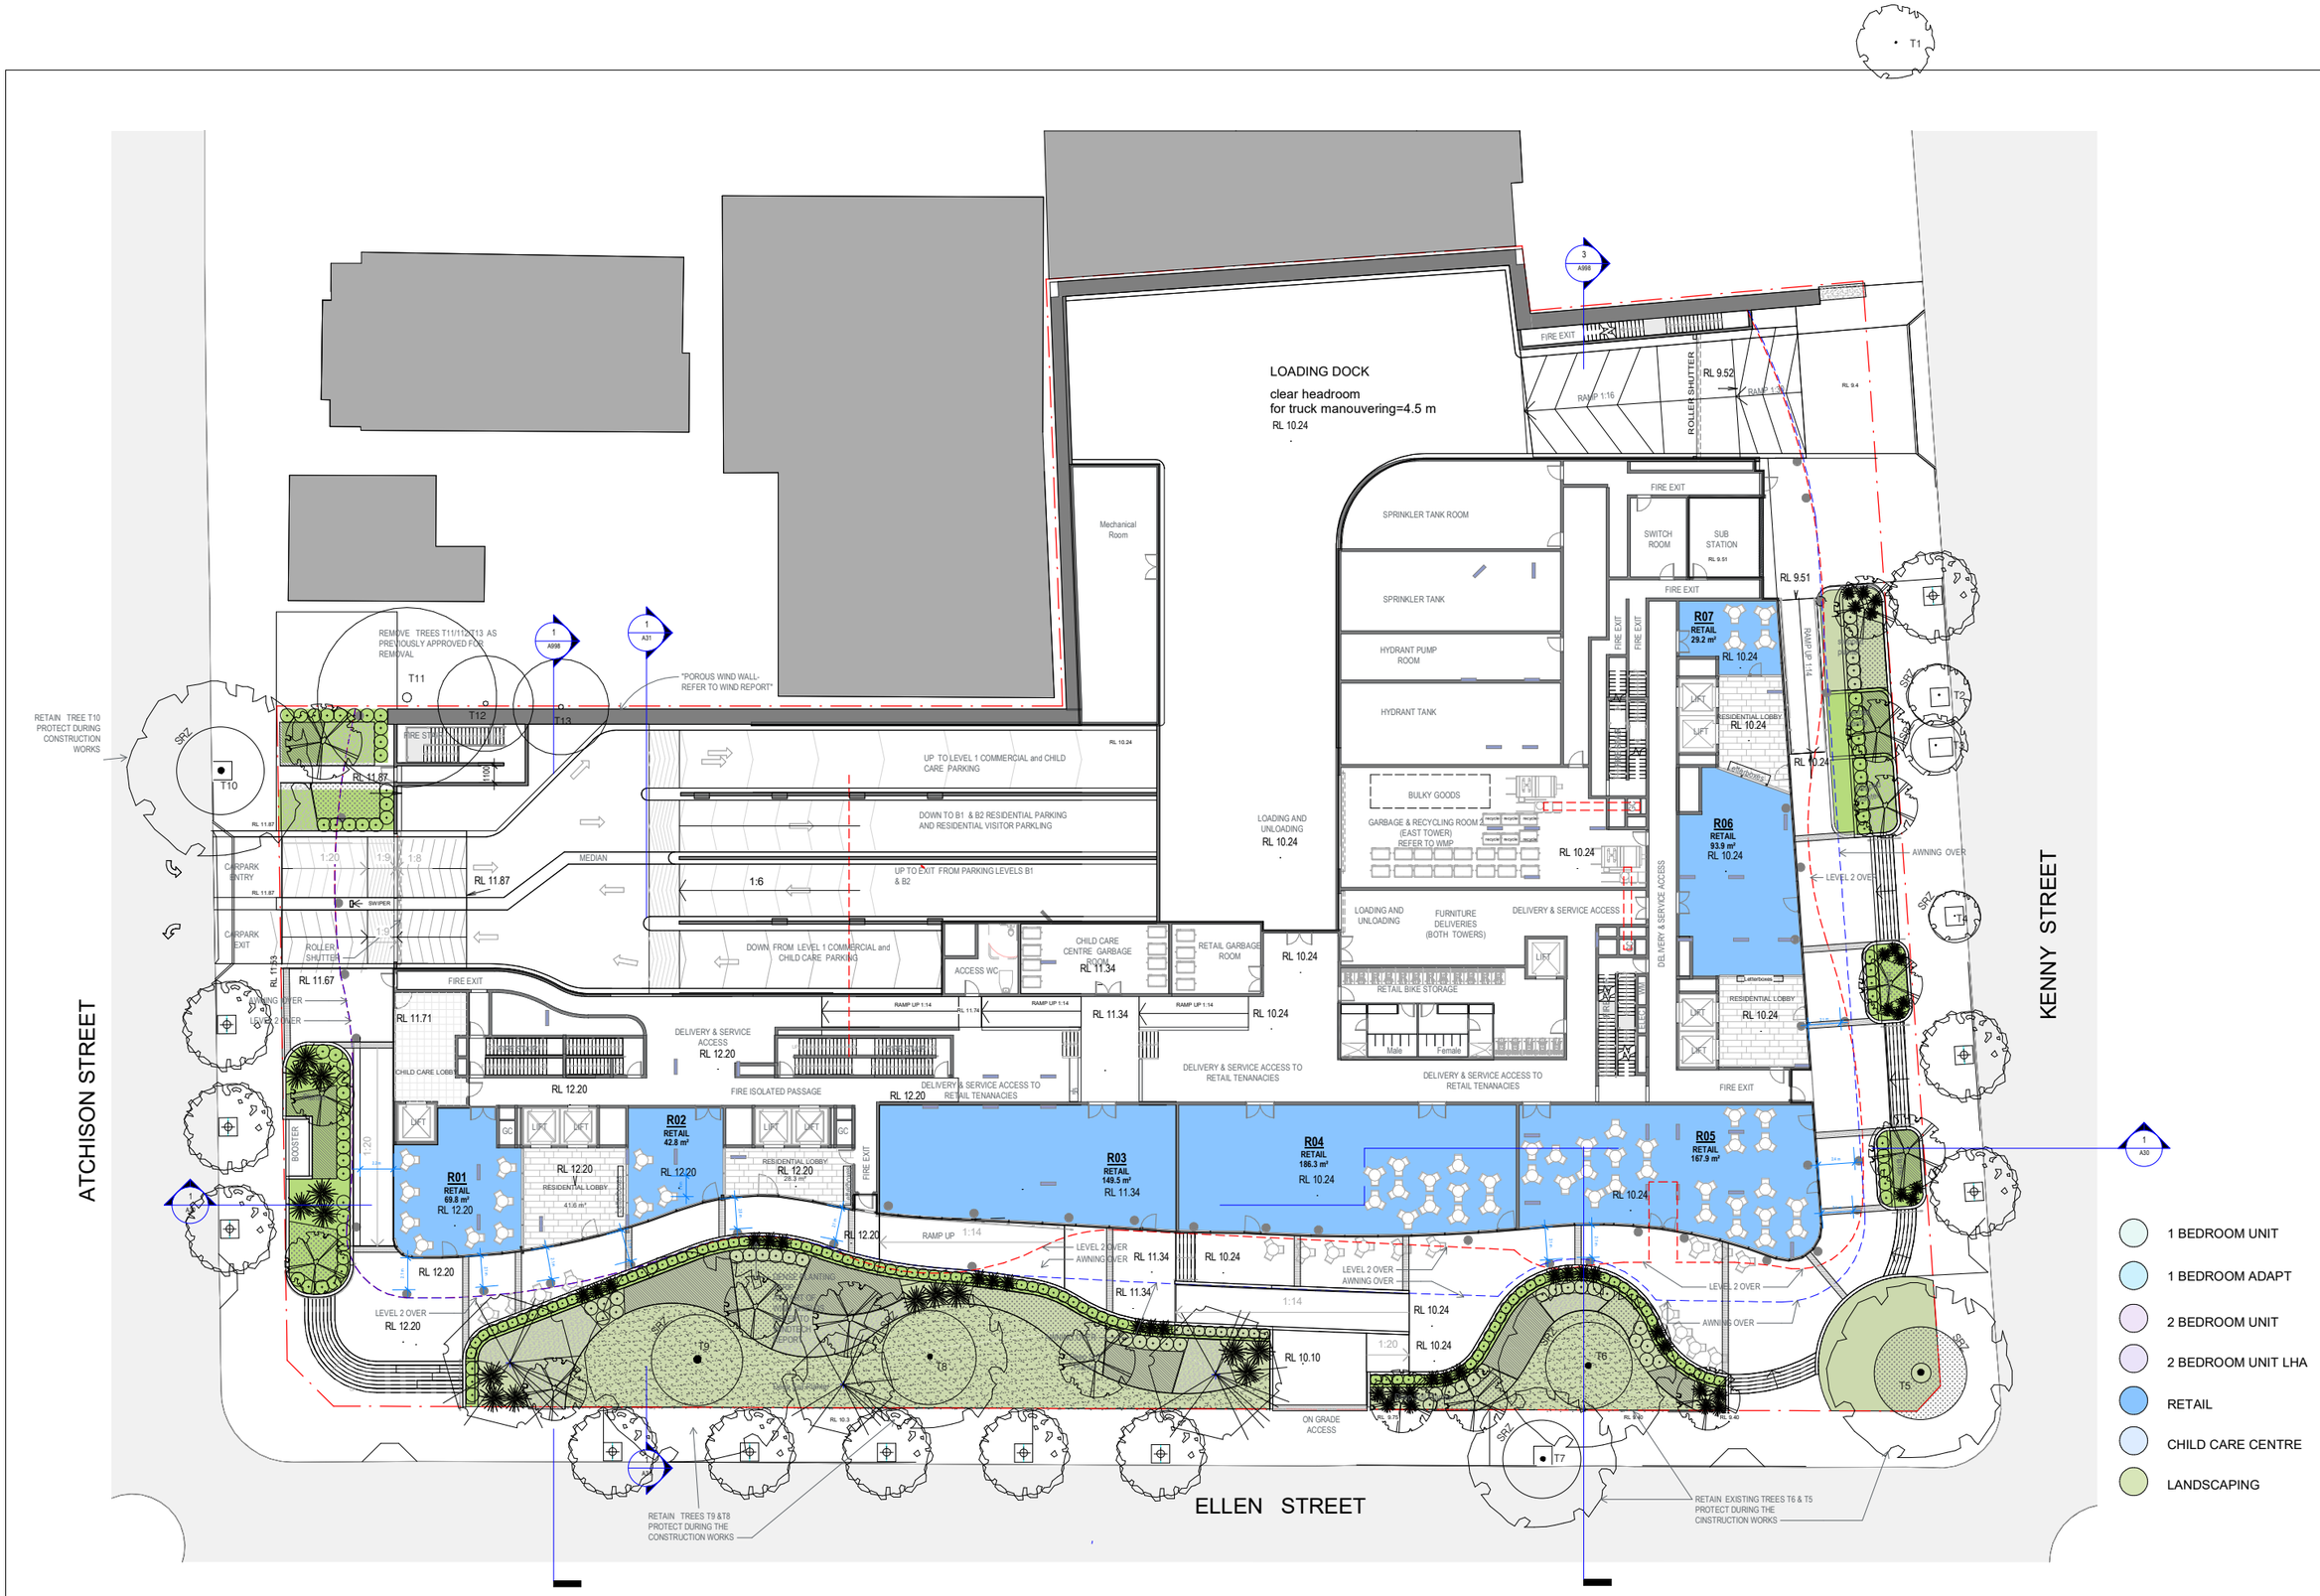

ISSUE	AMENDMENT	DATE
A	DA RE ISSUE	18-01-2021
B	DA AMENDMENTS	02.10.2021

LEGEND

A	OPENABLE AWNING WINDOW
ADAPT	ACCESSIBLE HOUSING
B	BALCONY
COS	COMMON OPEN SPACE
CPE	CARPARK AIR EXHAUST
CPS	CARPARK AIR SUPPLY
ELEC	ELECTRICAL SERVICES
GC	GARBAGE CHUTE
HLW	HIGH LEVEL OPENABLE WINDOW
HR	HANDRAIL
HYD	HYDRAULIC SERVICES SHAFT

LEGEND

LAS	LOBBY AIR SUPPLY SHAFT
LHA	LIVABLE HOUSING
P	PLANTER
POS	PRIVATE OPEN SPACE
PS	1.8m HIGH PRIVACY SCREEN
SD	SLIDING DOOR
SW	STORMWATER SHAFT
SR	SMOKE RELIEF AIR SHAFT
SP	STAIR PRESSURATION SHAFT
WG	WINTER GARDEN
WS	GLAZED WIND SCREEN
WM	WATER METERS

LEVEL 33
ARCHITECTURAL DIVISION
T +612 8199 1144
www.level33.com.au
Nominated Registered Architect
George O'Donovan NSW 6763

North

DATE	JULY 2, 2021	PROJECT	MIXED USE DEVELOPMENT
CHECKED	GO'D	DRAWING	GROUND FLOOR
DRAWN	AC /GO'D	TITLE	
		DRAWING NUMBER	A15
DRAWING SCALE	1:200 @ A1 1:400 @ A3	DRAWING ISSUE	B