PLANTING PLANS

GROUND FLOOR PLAN 01

NBRS

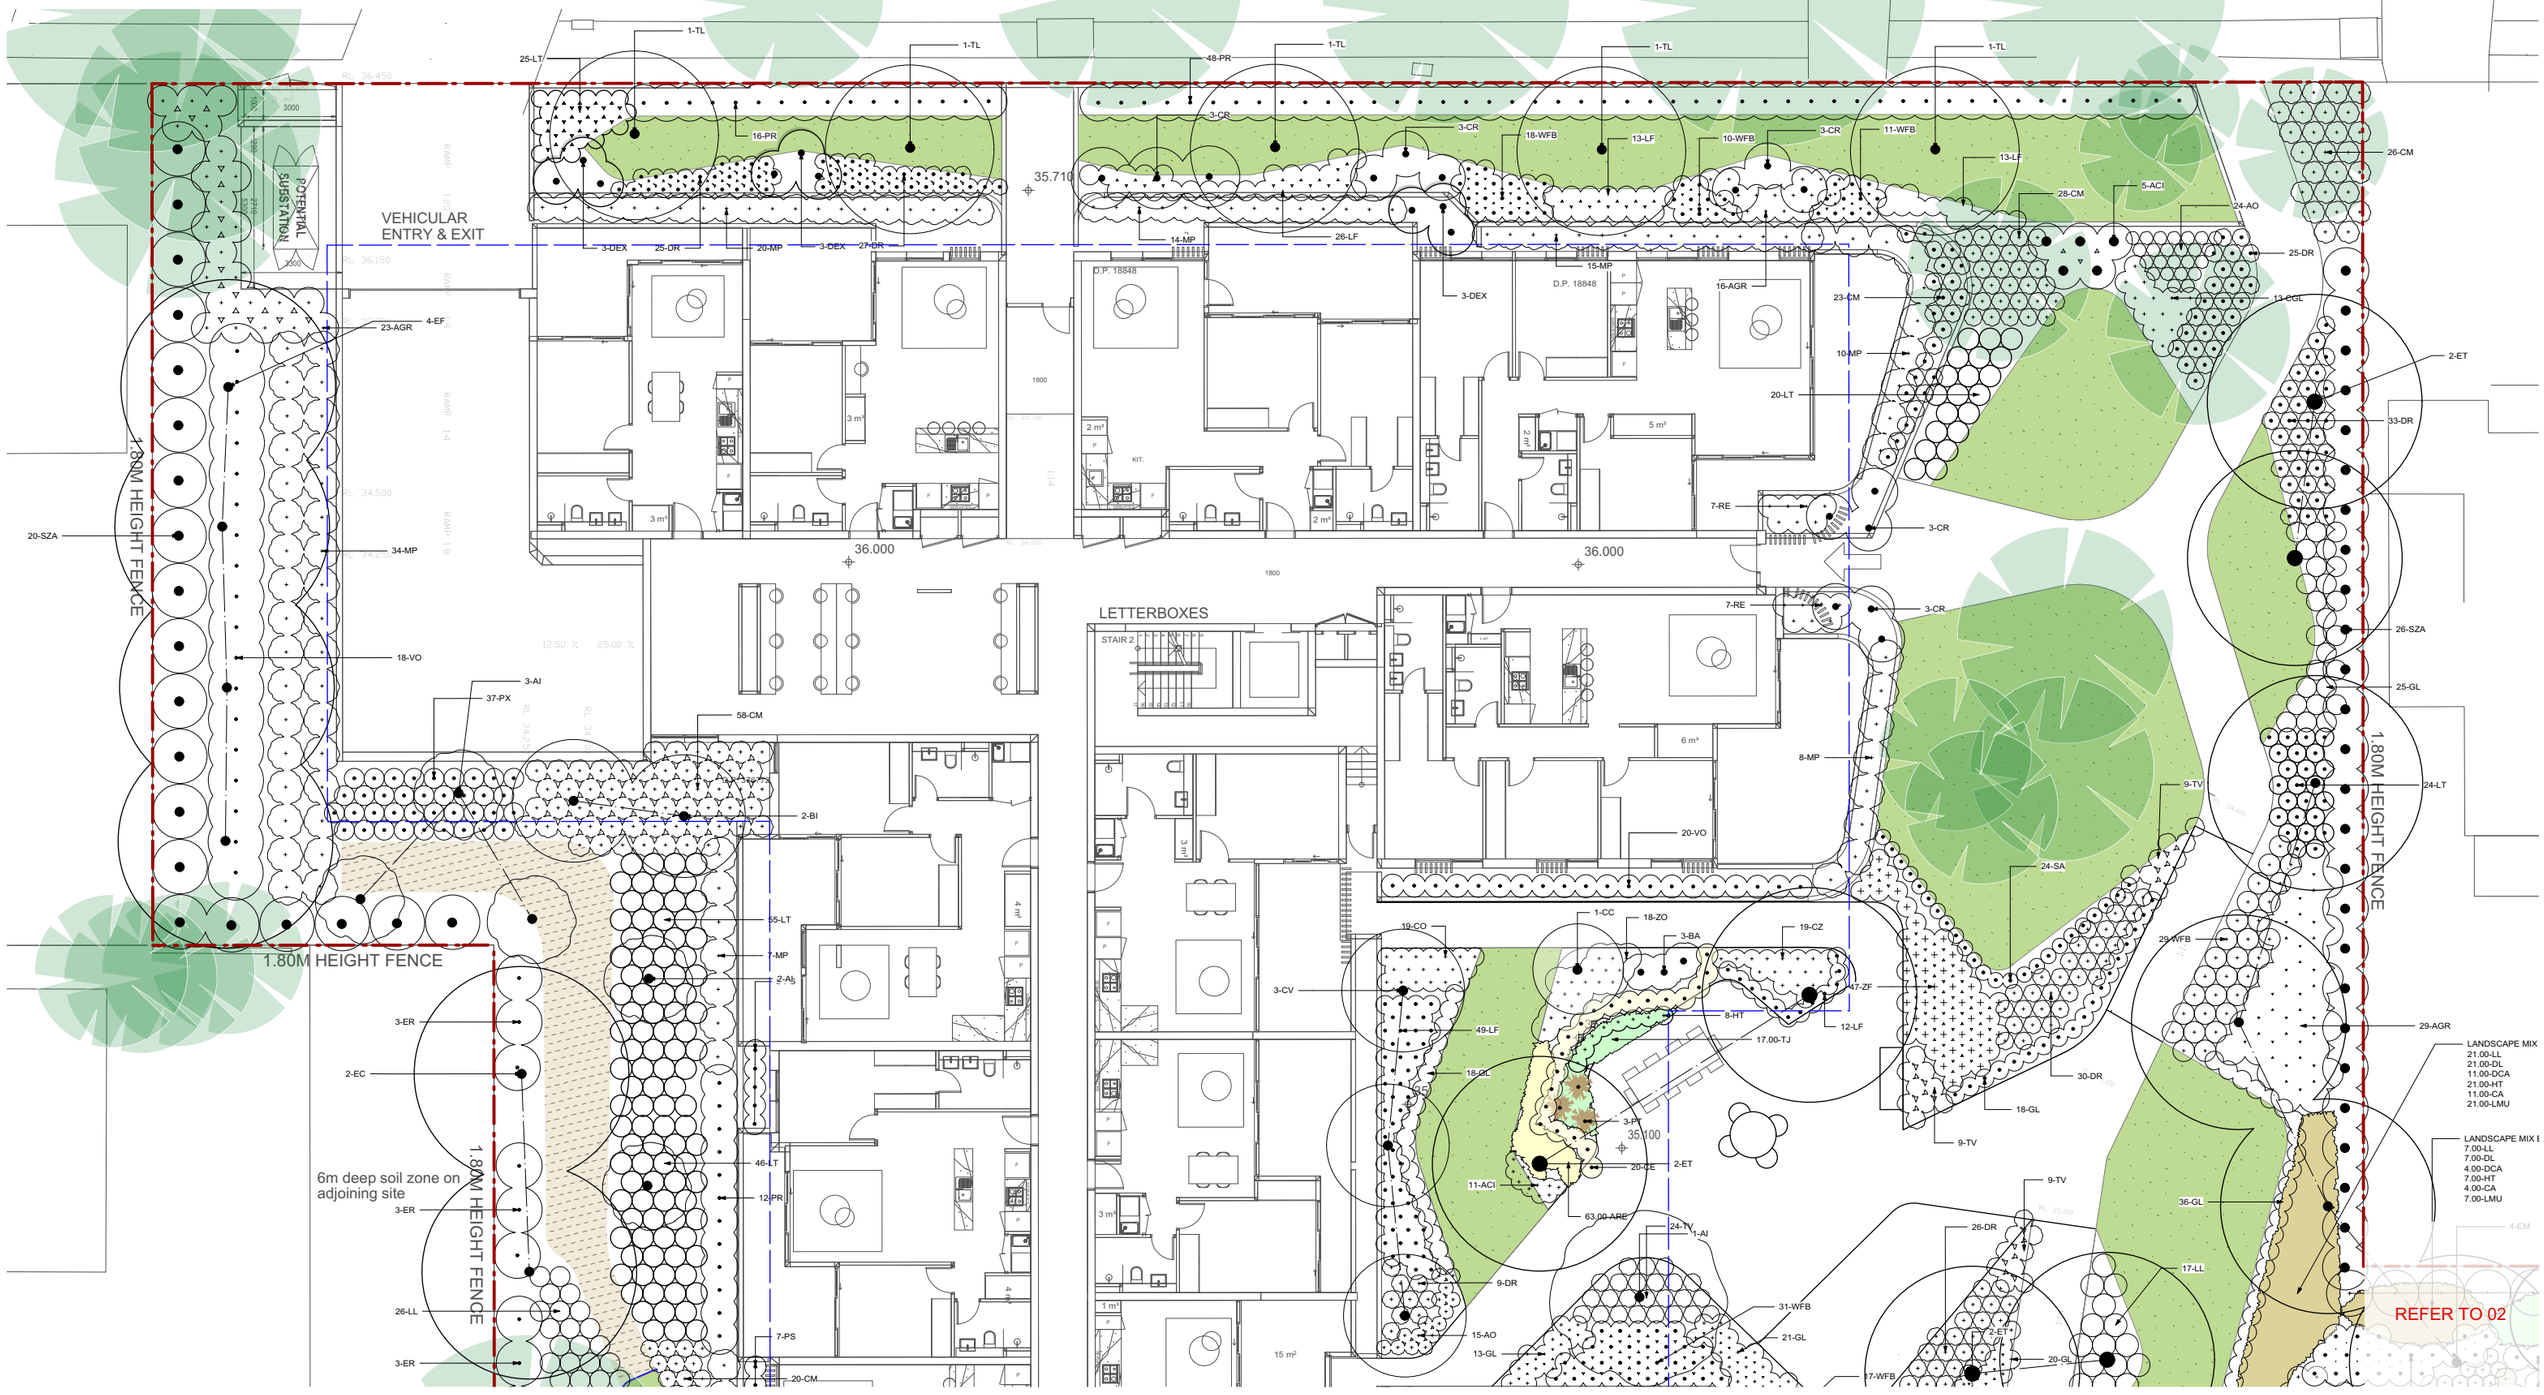

Issue			
No.	Date	Description	Chkd
1	30/11/2020	ISSUE FOR DA	BS
2	03/09/2021	ISSUE FOR DA	MF
3	09/02/2022	ISSUE FOR DA	MF
4	14/04/2022	ISSUE FOR DA	AL

Disclaimer

These plans are for Client use and/or Council Approval only. Not intended for construction purpose unless specifically noted. The contractor intending to use these documents shall check and verify all works on site and report any discrepency to the Landscape Architect prior to commencement. Failure to do so shall not be the responsibility of the Client or Landscape Architect.

Any form of replication of this drawing in full or in part without the written permission of NBRS & PARTNERS Pty Ltd constitutes an infringement of the copyright
ABN 16 002 247 565 © 2019

Drawing Title
PLANTING PLAN - GROUND FLOOR

Project
96-98 LETHBRIDGE ST & 42-46 EVANS ST PENRITH NSW

Landscape Architect
NBRS
NBRS & PARTNERS PTY LTD
Nom. Architect: Andrew Duffin – NSW 5602
p. +61 2 9922 2344
Australia
ABN 16 002 247 565
nbrs.com.au | architects@nbrs.com.au
4 Glen Street, Milsons Point NSW 2061

Date 14/04/2022
Scale 1:100 @ A1
1:200 @ A3

Drawing Reference
LDA- 01

Revision
04