

Wollondilly Shire Council

Wollondilly Cultural, Community and Civic Precinct

Wollondilly Performing Arts Centre


Development Application

April 2021


DRAWING SET


- 01 Existing Site Plan
- 02 Existing Streetscapes
- 03 Demolition Plan
- 04 Proposed Site Plan
- 05 L1 Ground Plan
- 06 L2 First Floor Plan
- 07 L3 Second Floor Plan
- 08 Roof Plan
- 09 Elevations South & East
- 10 Elevations North & West
- 11 Sections
- 12 Construction Management Plan
- 13 Shadow Diagrams
- 14 Theatre & Function Layouts
- 15 3D Views- Corner View
- 16 3D Views- Menagle Street
- 17 3D Views- Internal

01	Development Application		104/2021

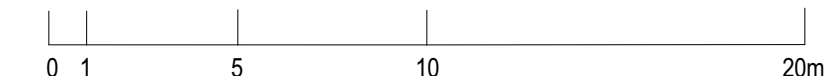


Feb 2021
1:200
2016
05

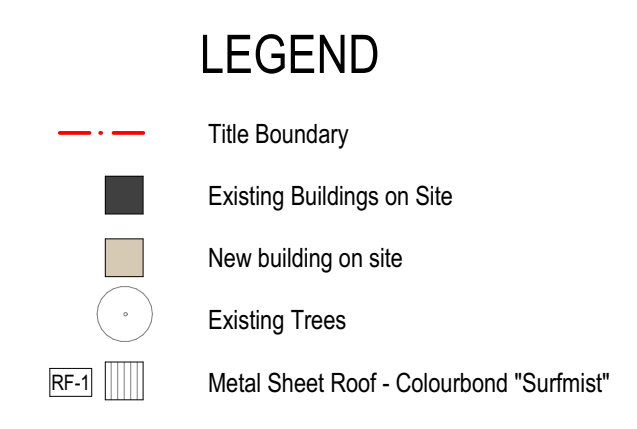

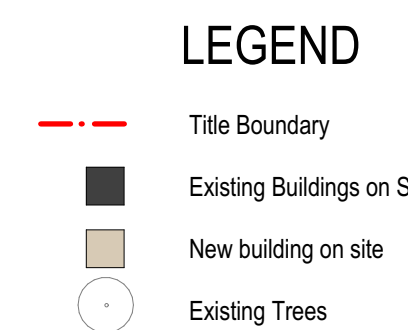




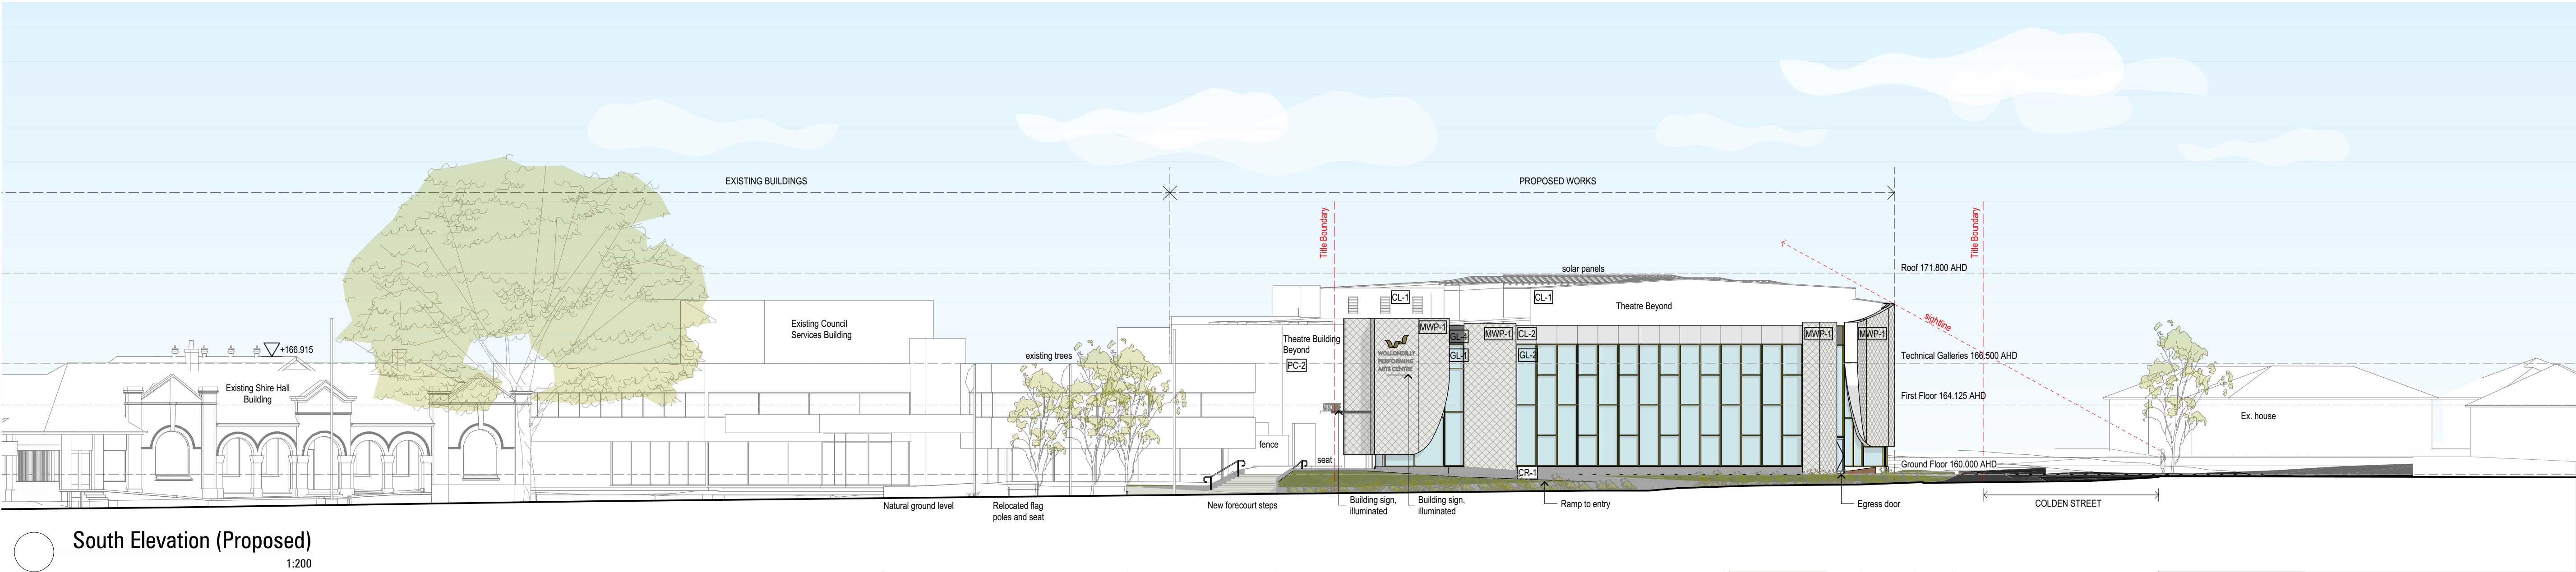


South Elevation (Proposed)

1:200

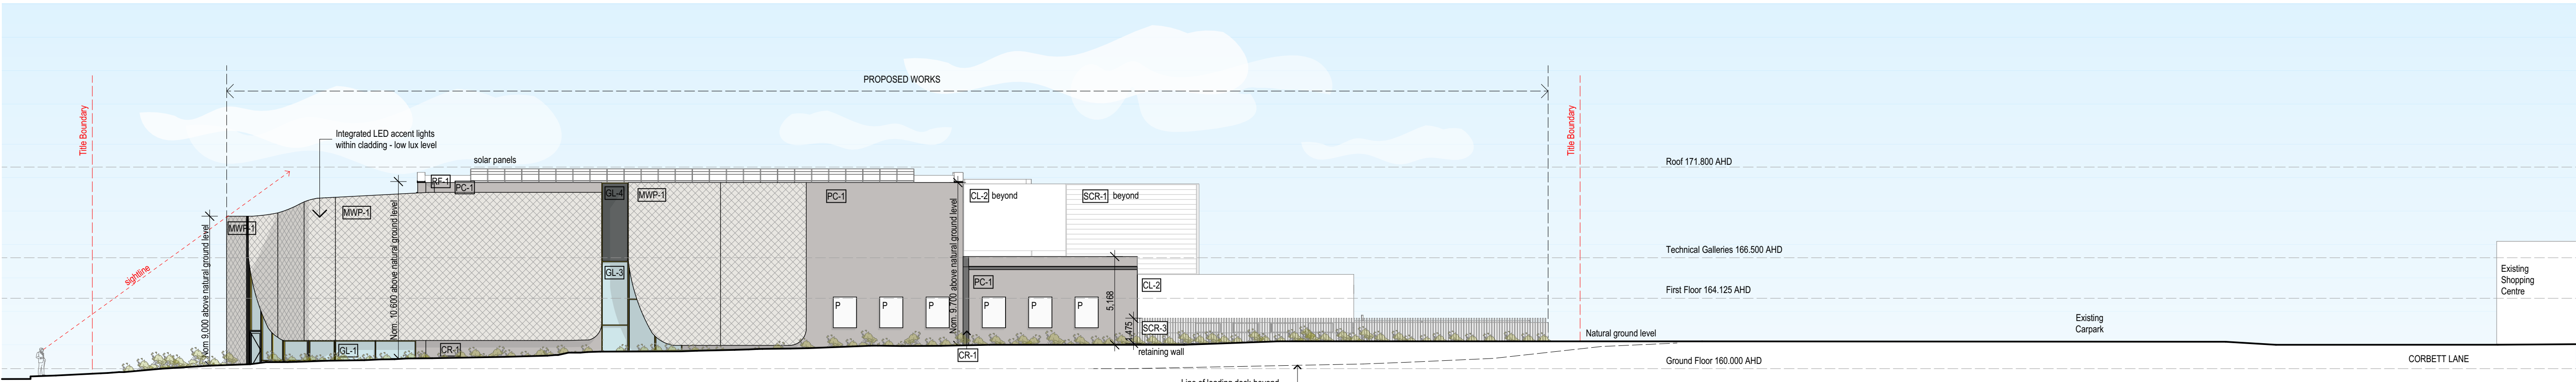










East Elevation (Proposed)

1:200

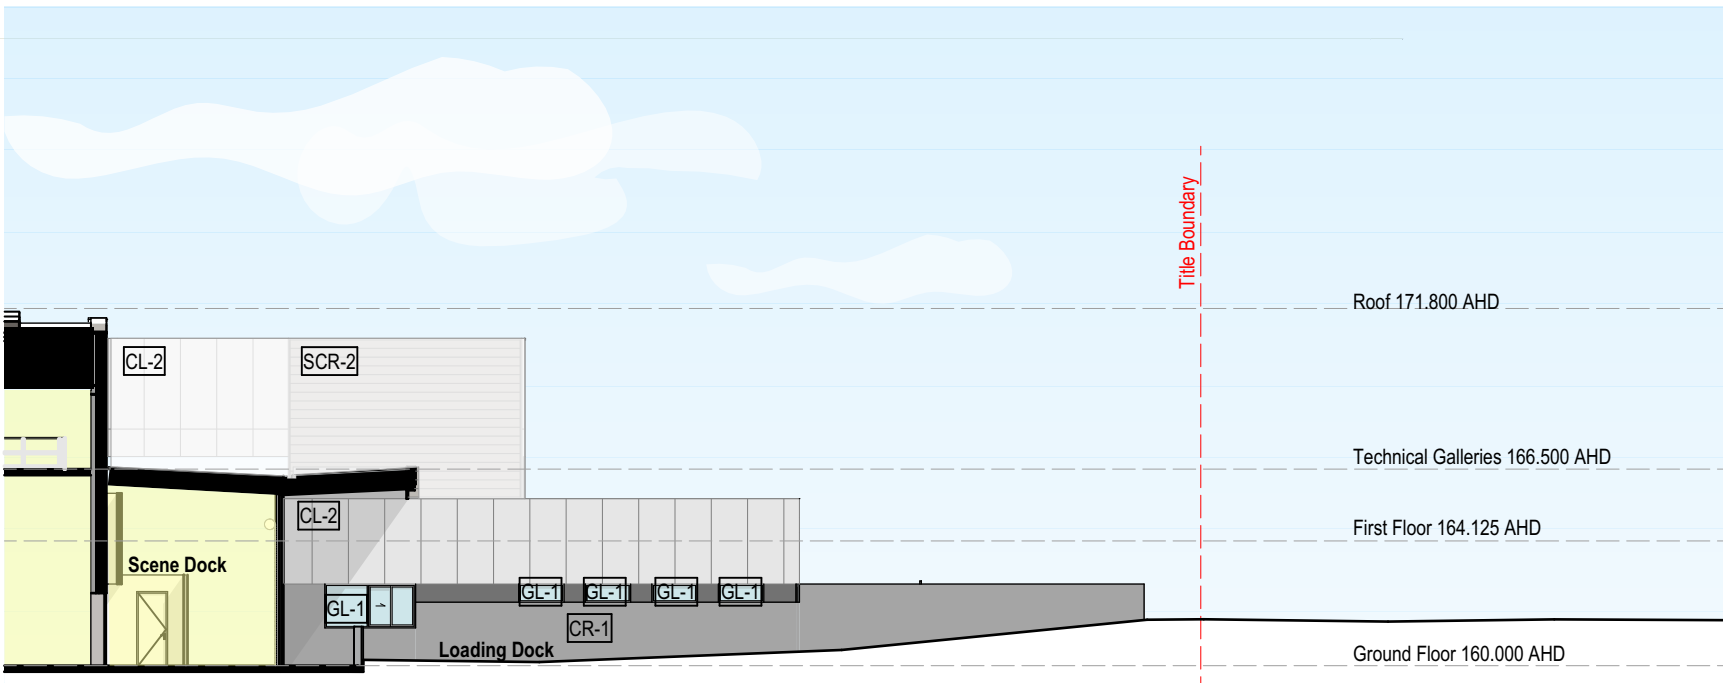


East Elevation (Proposed)

EXTERNAL FINISHES: Building E1

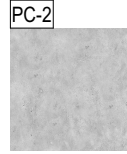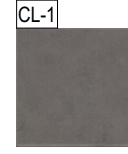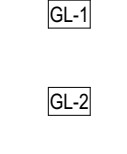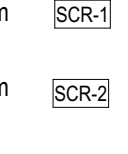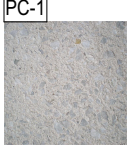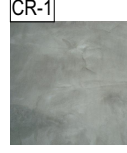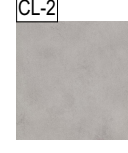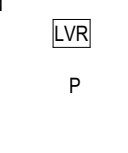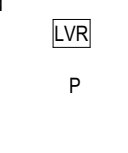
	Aluminium shingle cladding with powder coat finish in two colour tones		Precast concrete, natural finish		Cement sheet cladding with render finish in warm grey, expressed joint		Steel picket fence powdercoated cream		Powder coated aluminium framed glazing system		Plant screening horizontal louvres, bronze / warm grey
	Sandblasted precast concrete		Concrete render, warm grey		Cement sheet cladding with render finish in pale grey, expressed joint		Double layered powder coated aluminium framed glazing with air gap		Opaque glass spandrel		Profiled steel roofing
							powdercoated bronze window frames				Smoke vent louvre
											Backlit poster boxes

GENERAL NOTES
Metal cappings to all parapets


01	Development Application	1060201

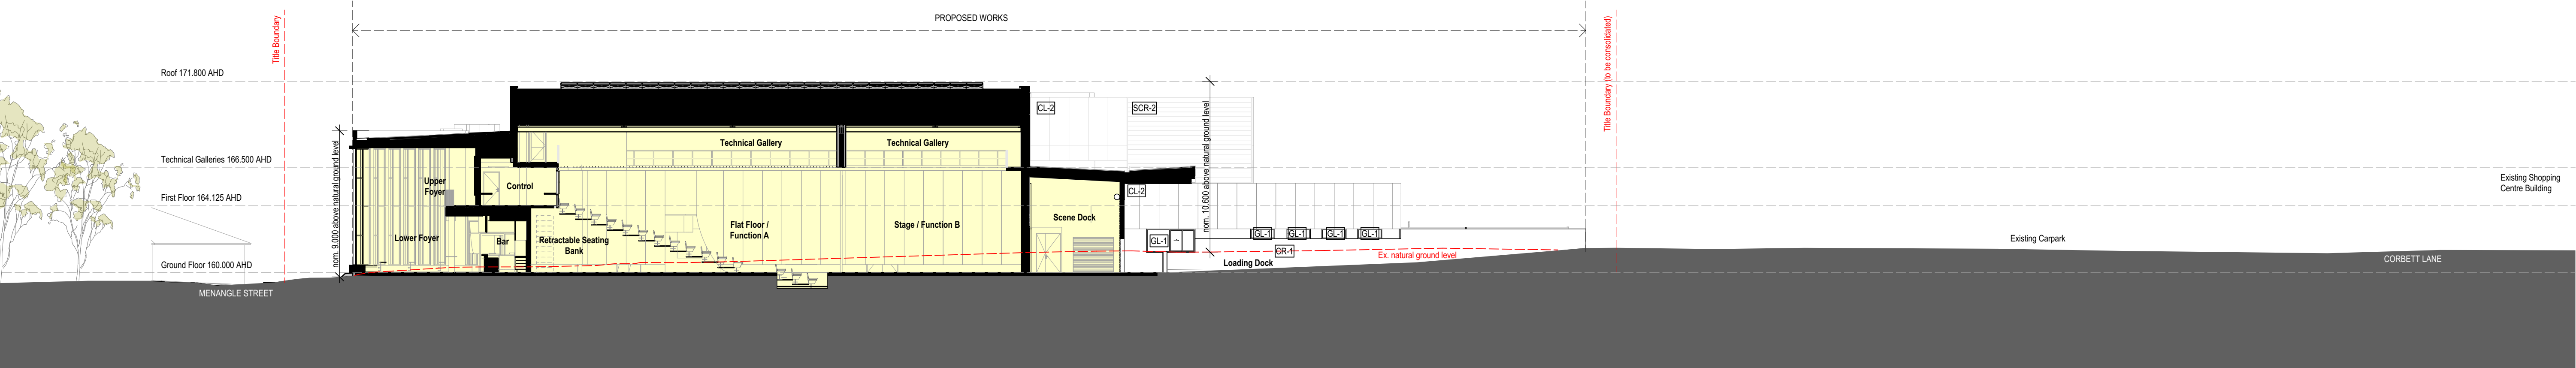

Long Section
1:200

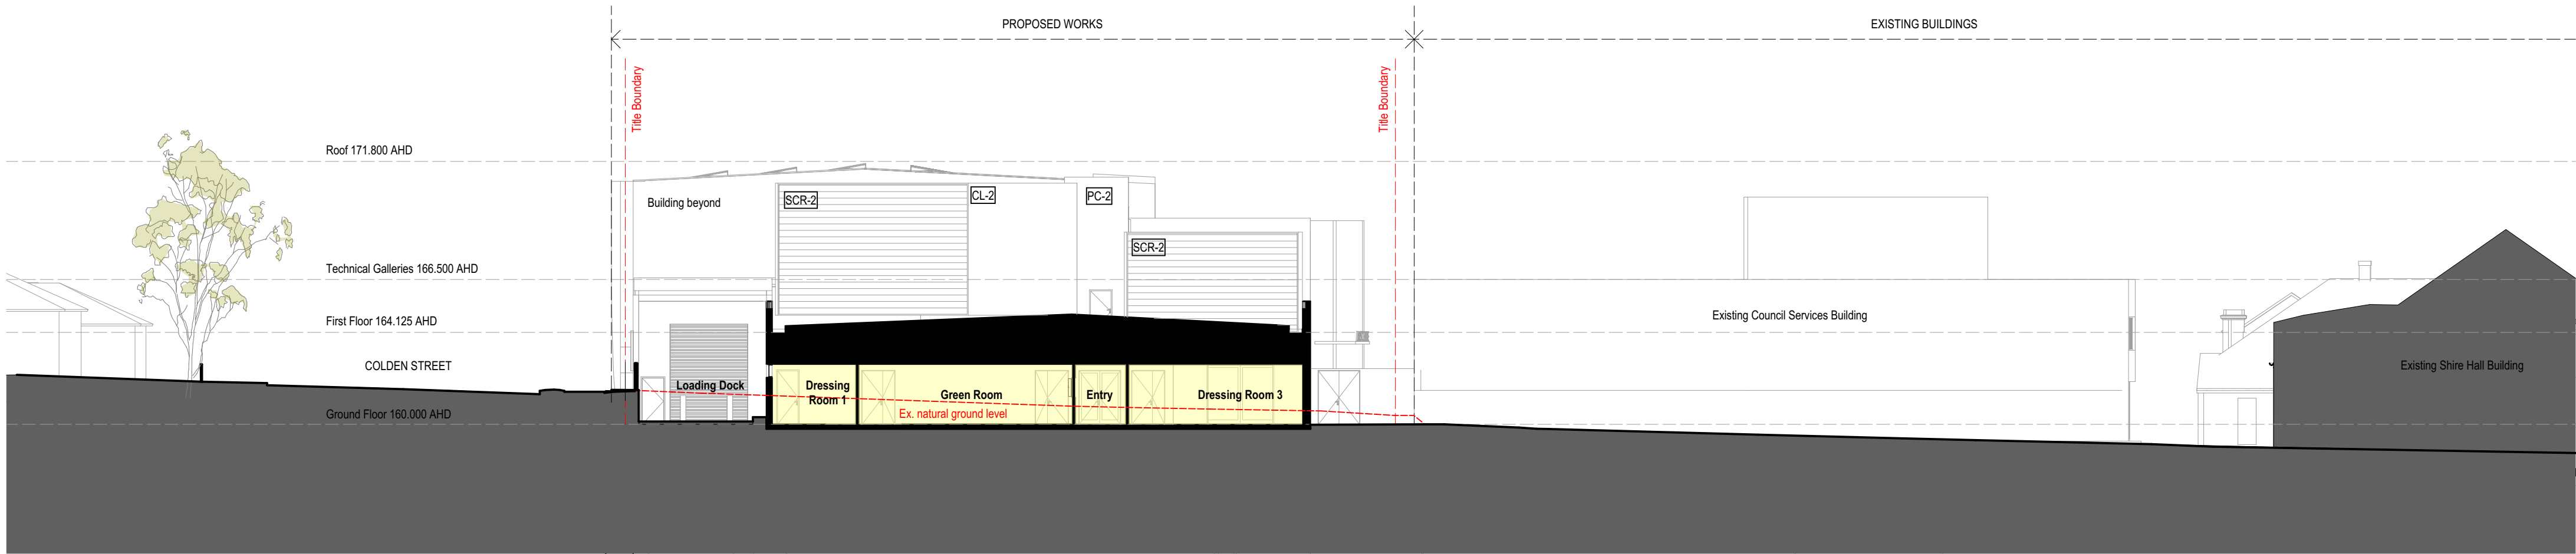


Cross Section
1:200

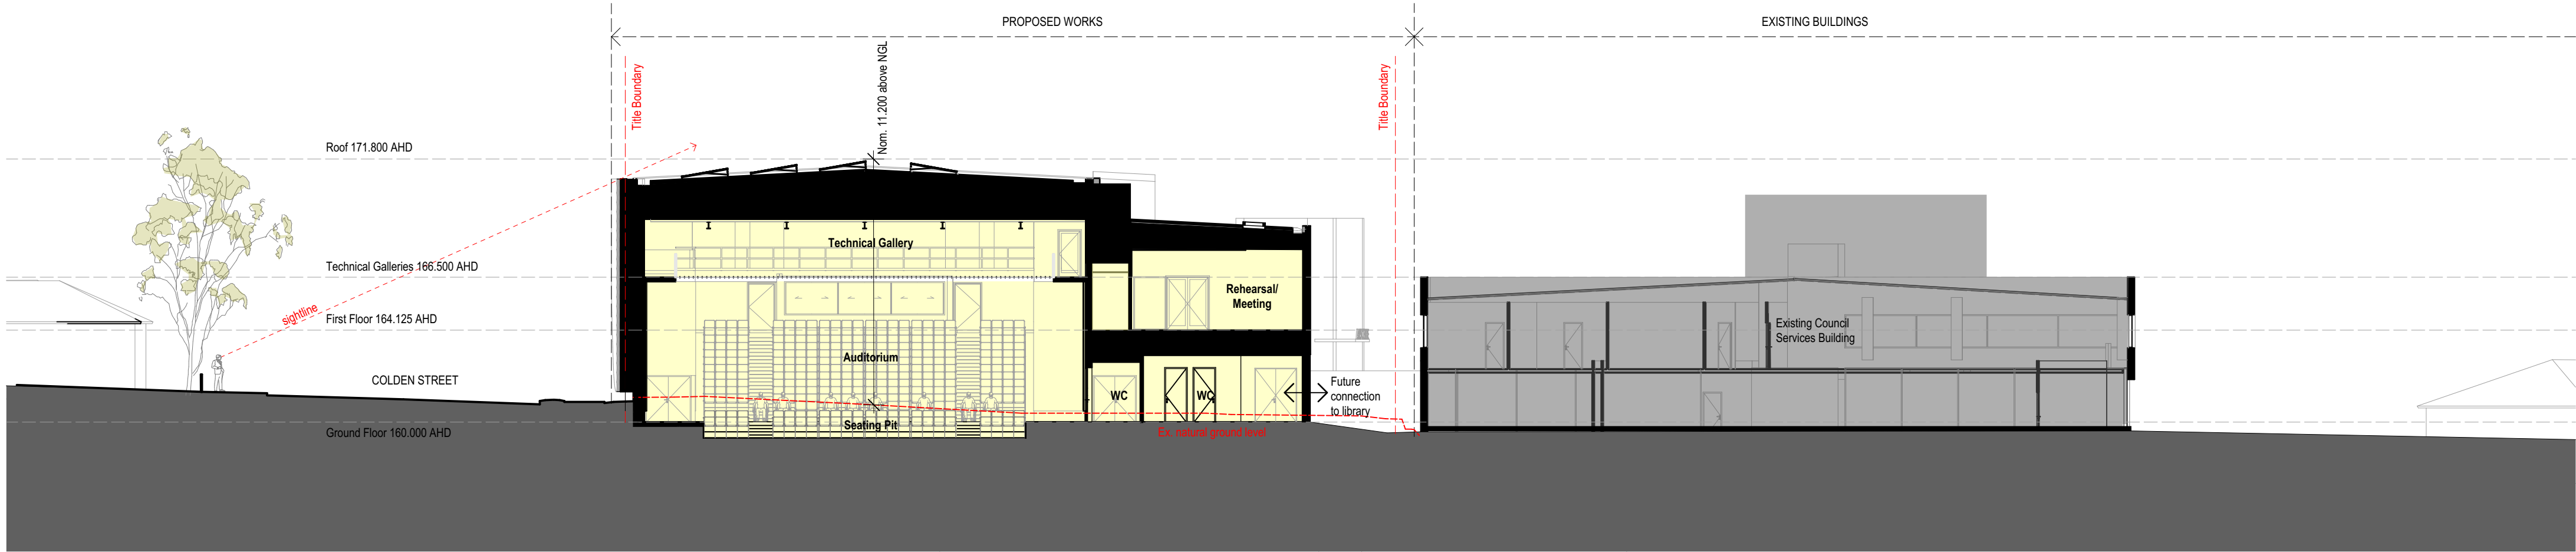






Cross Section 2
1:200


EXTERNAL FINISHES: Building E1

GENERAL NOTES
Metal cappings to all parapets

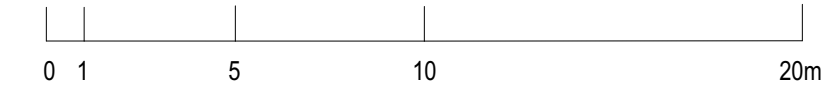


01	Development Application	104/2021

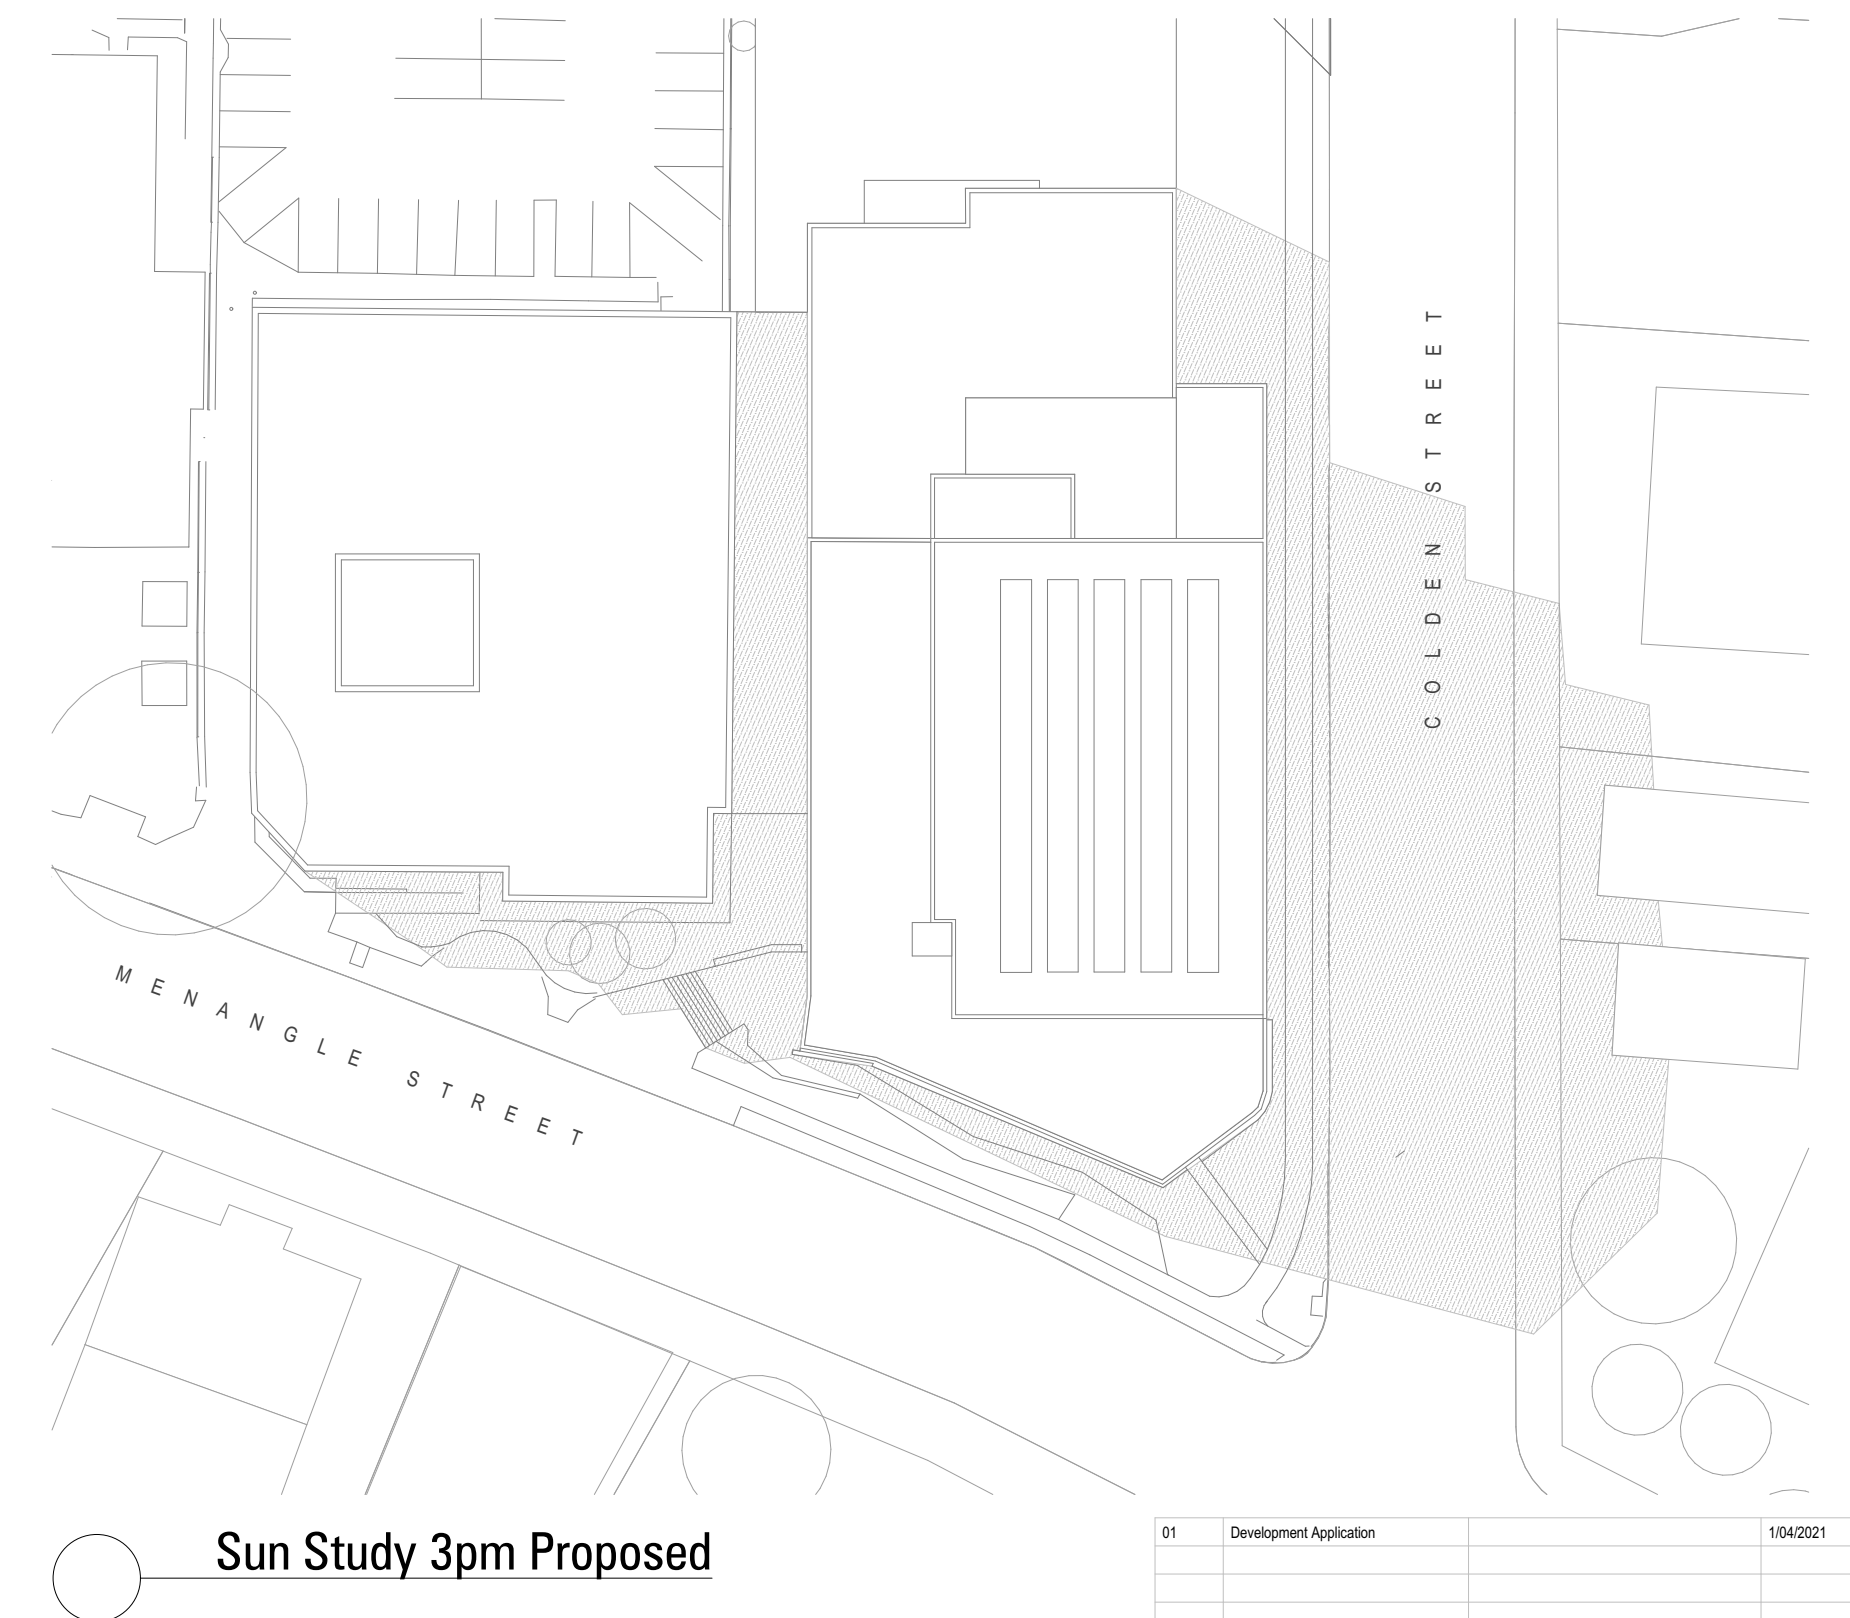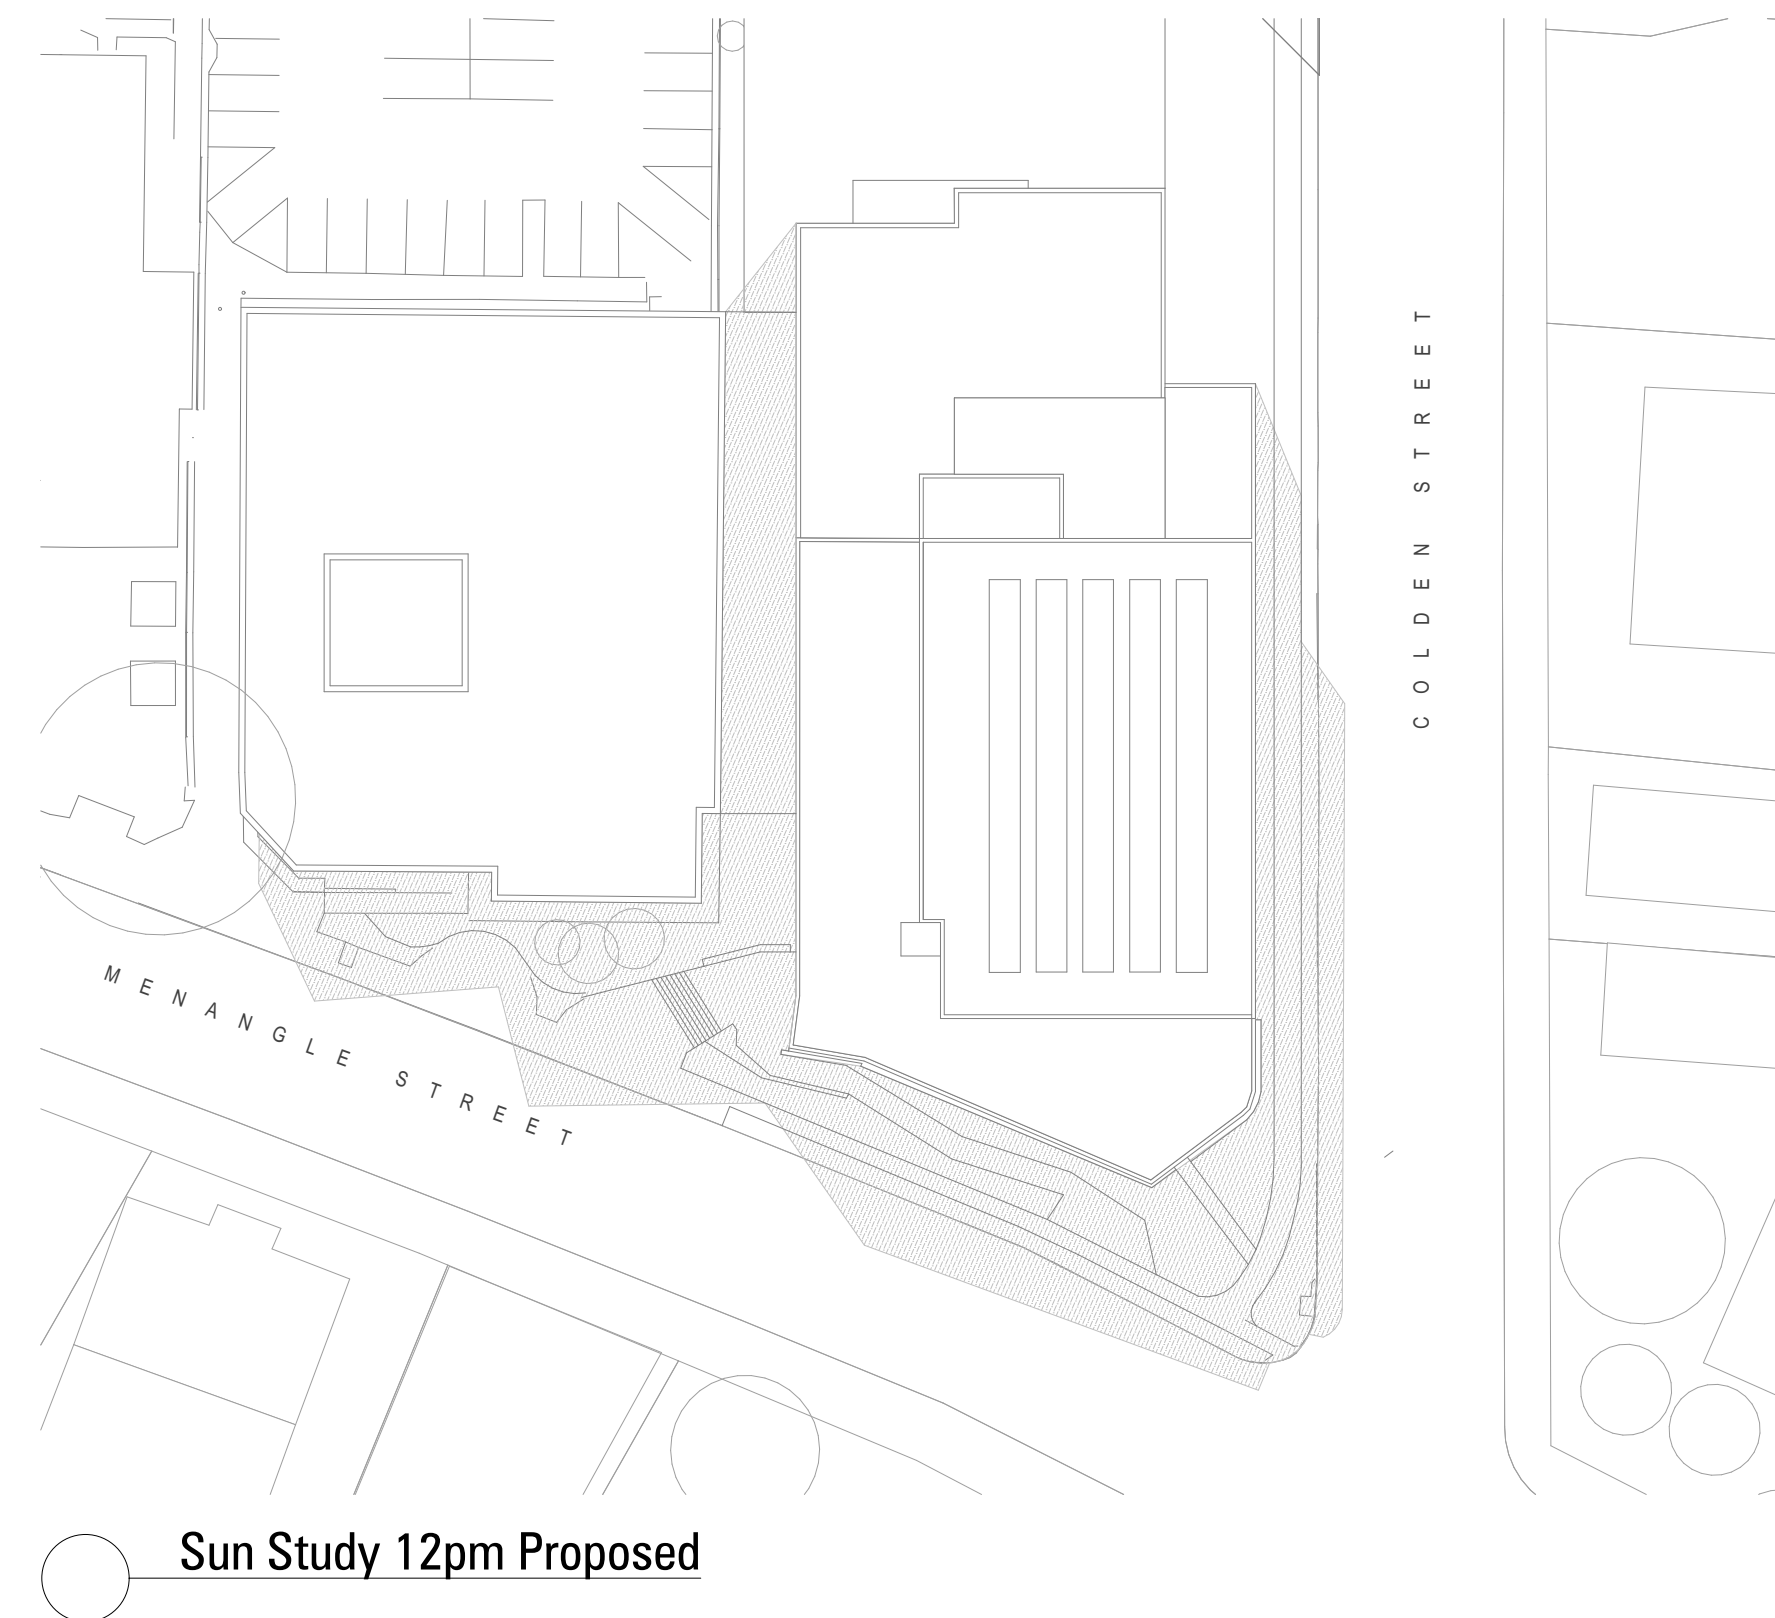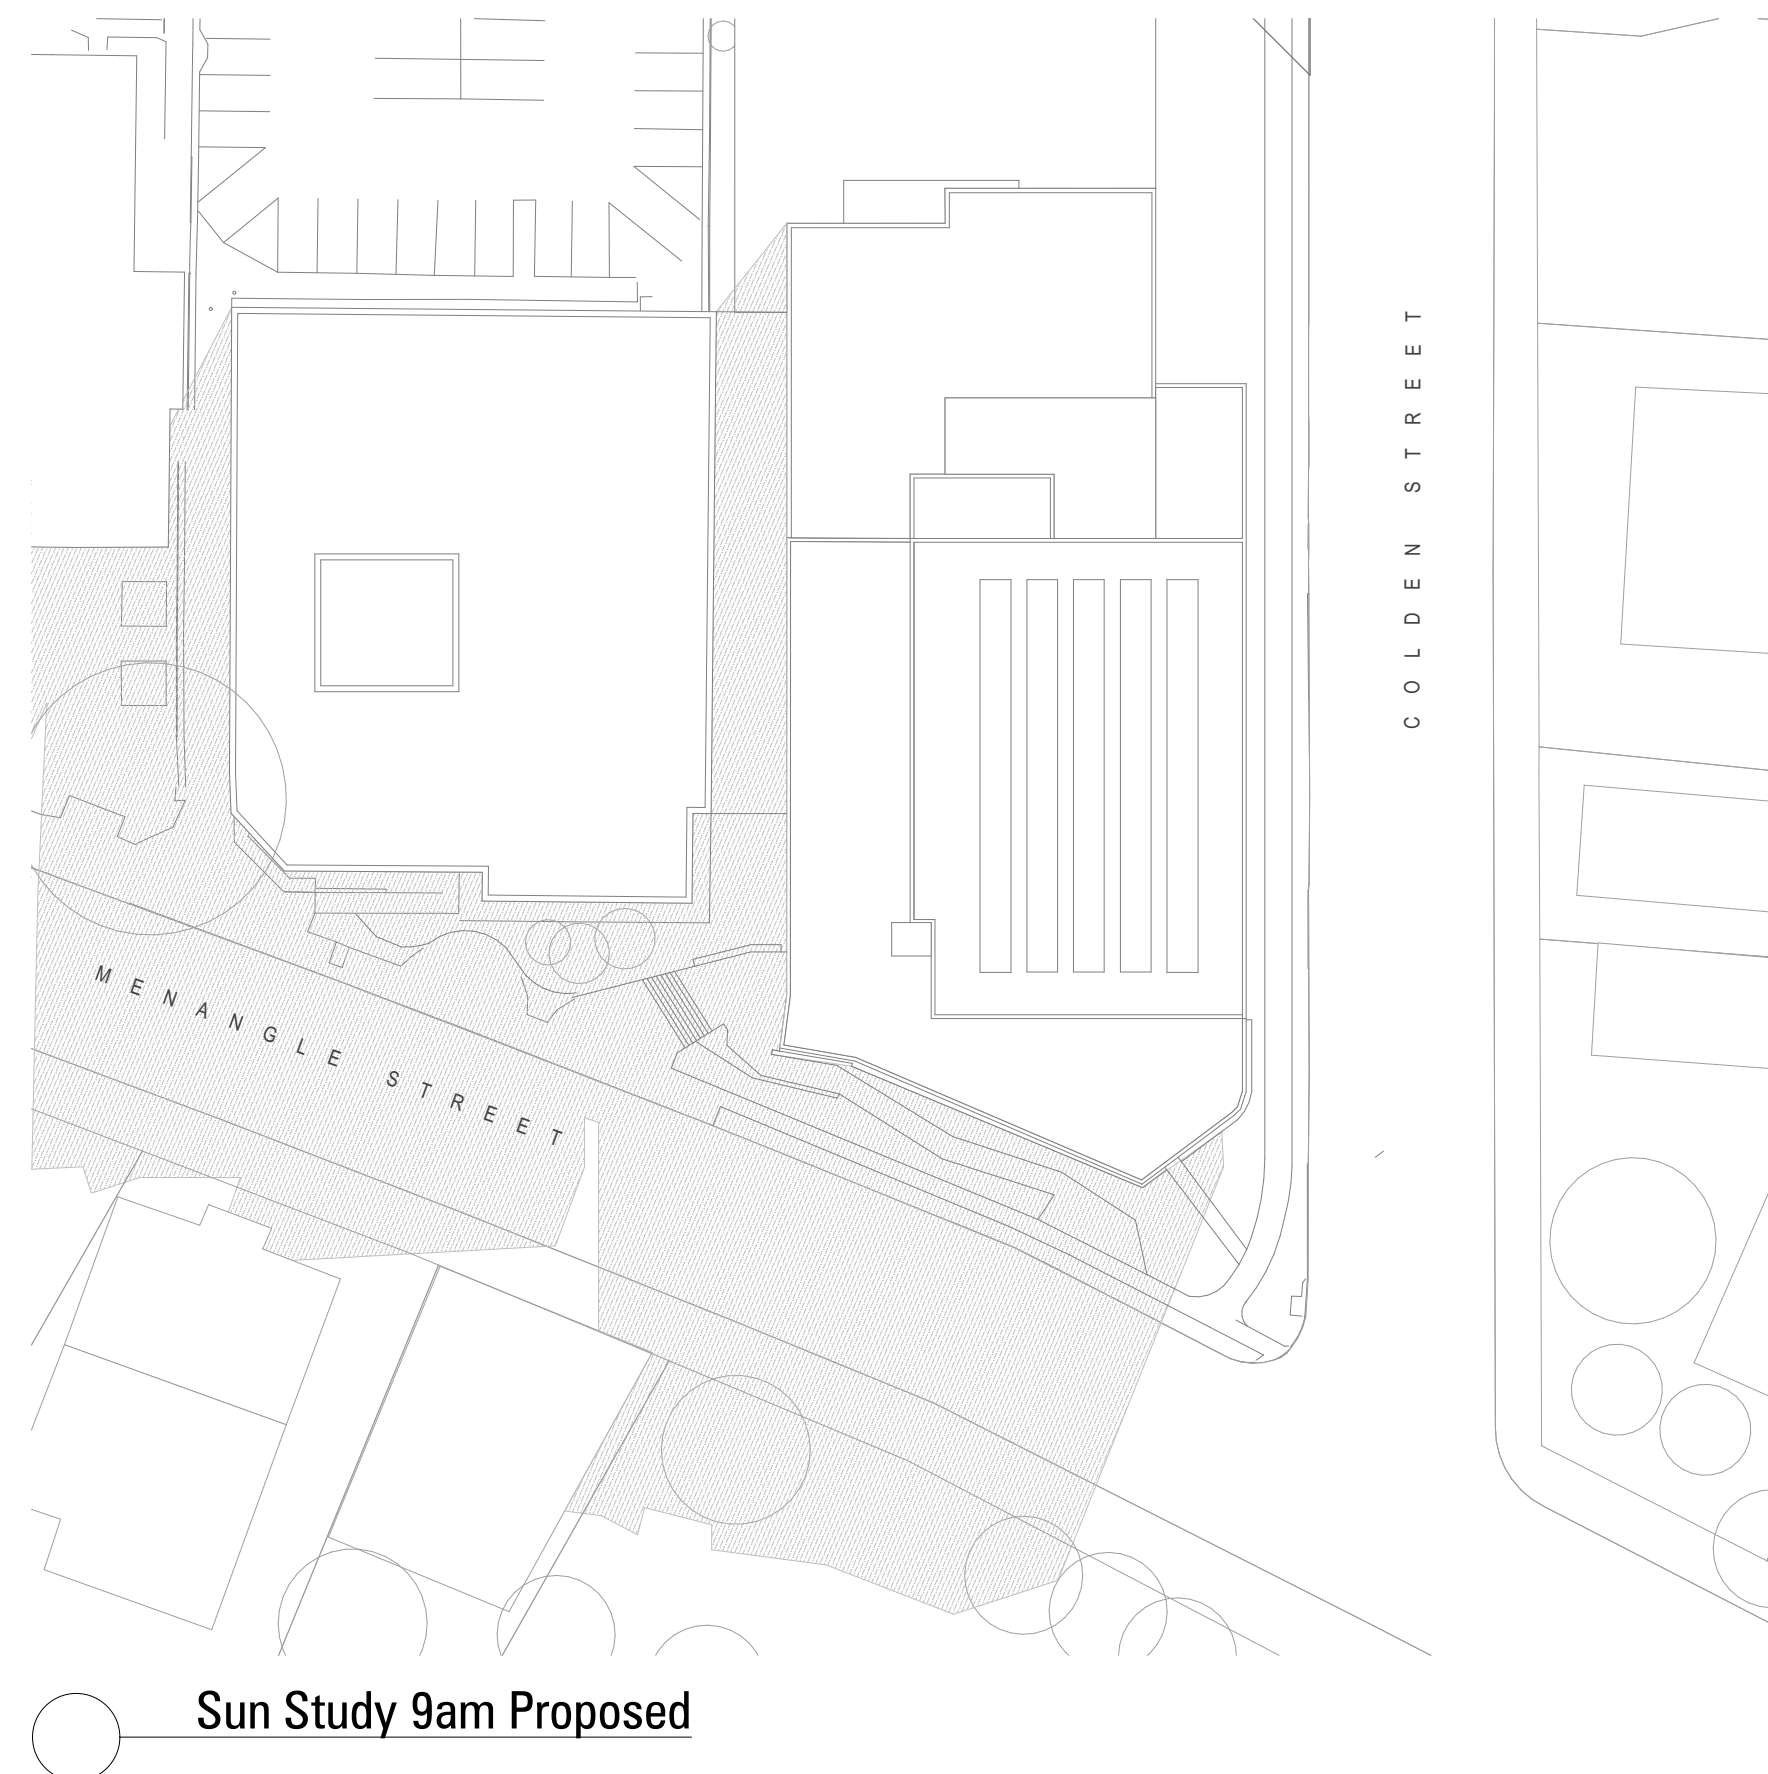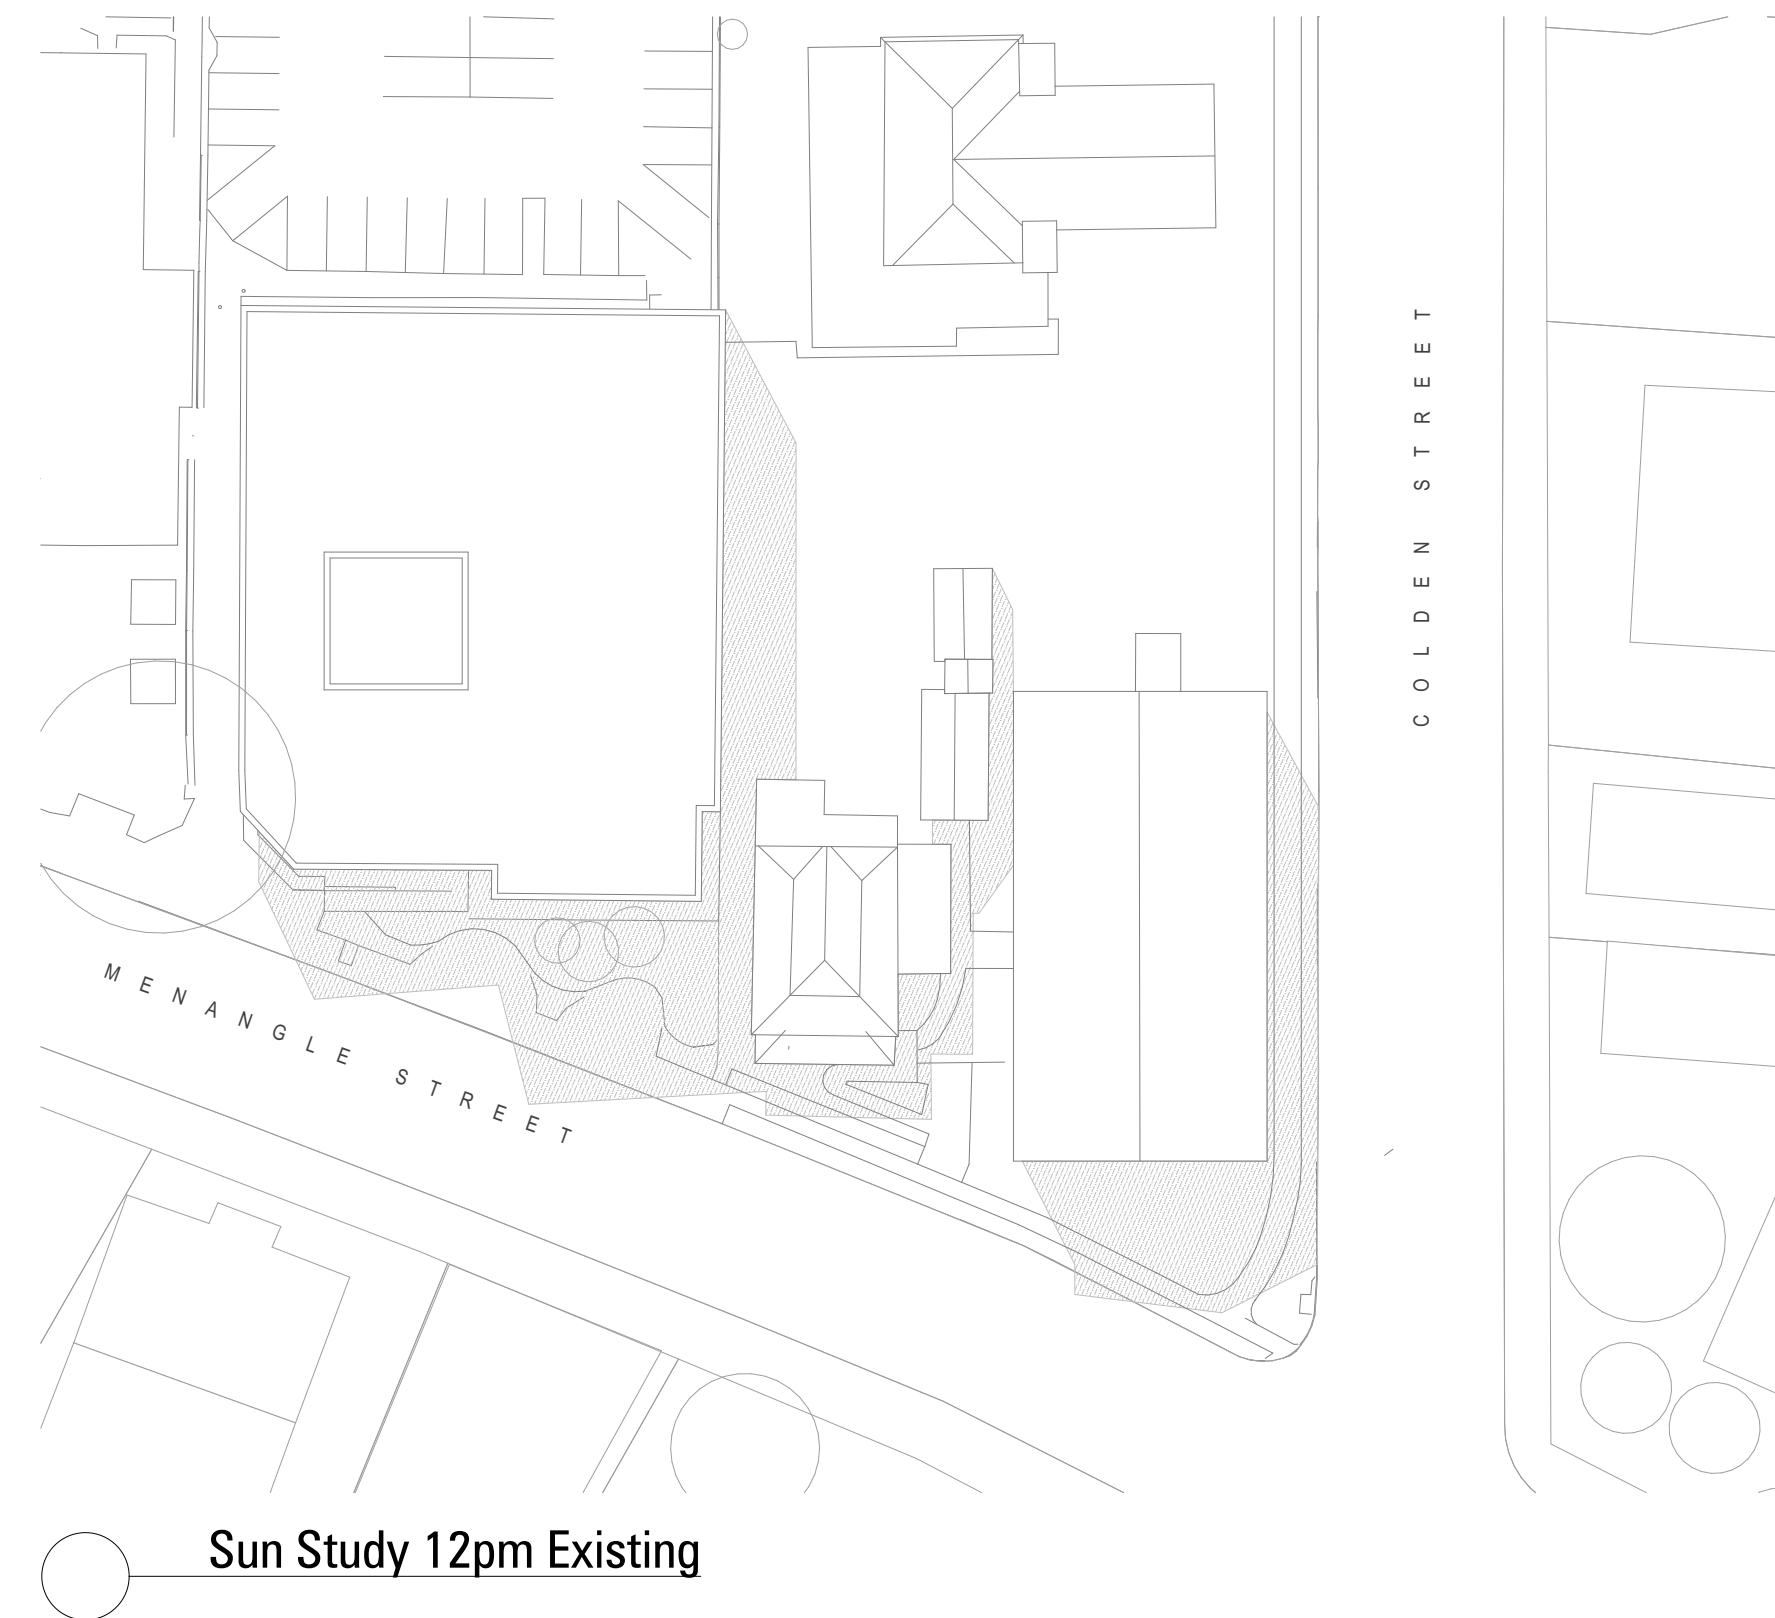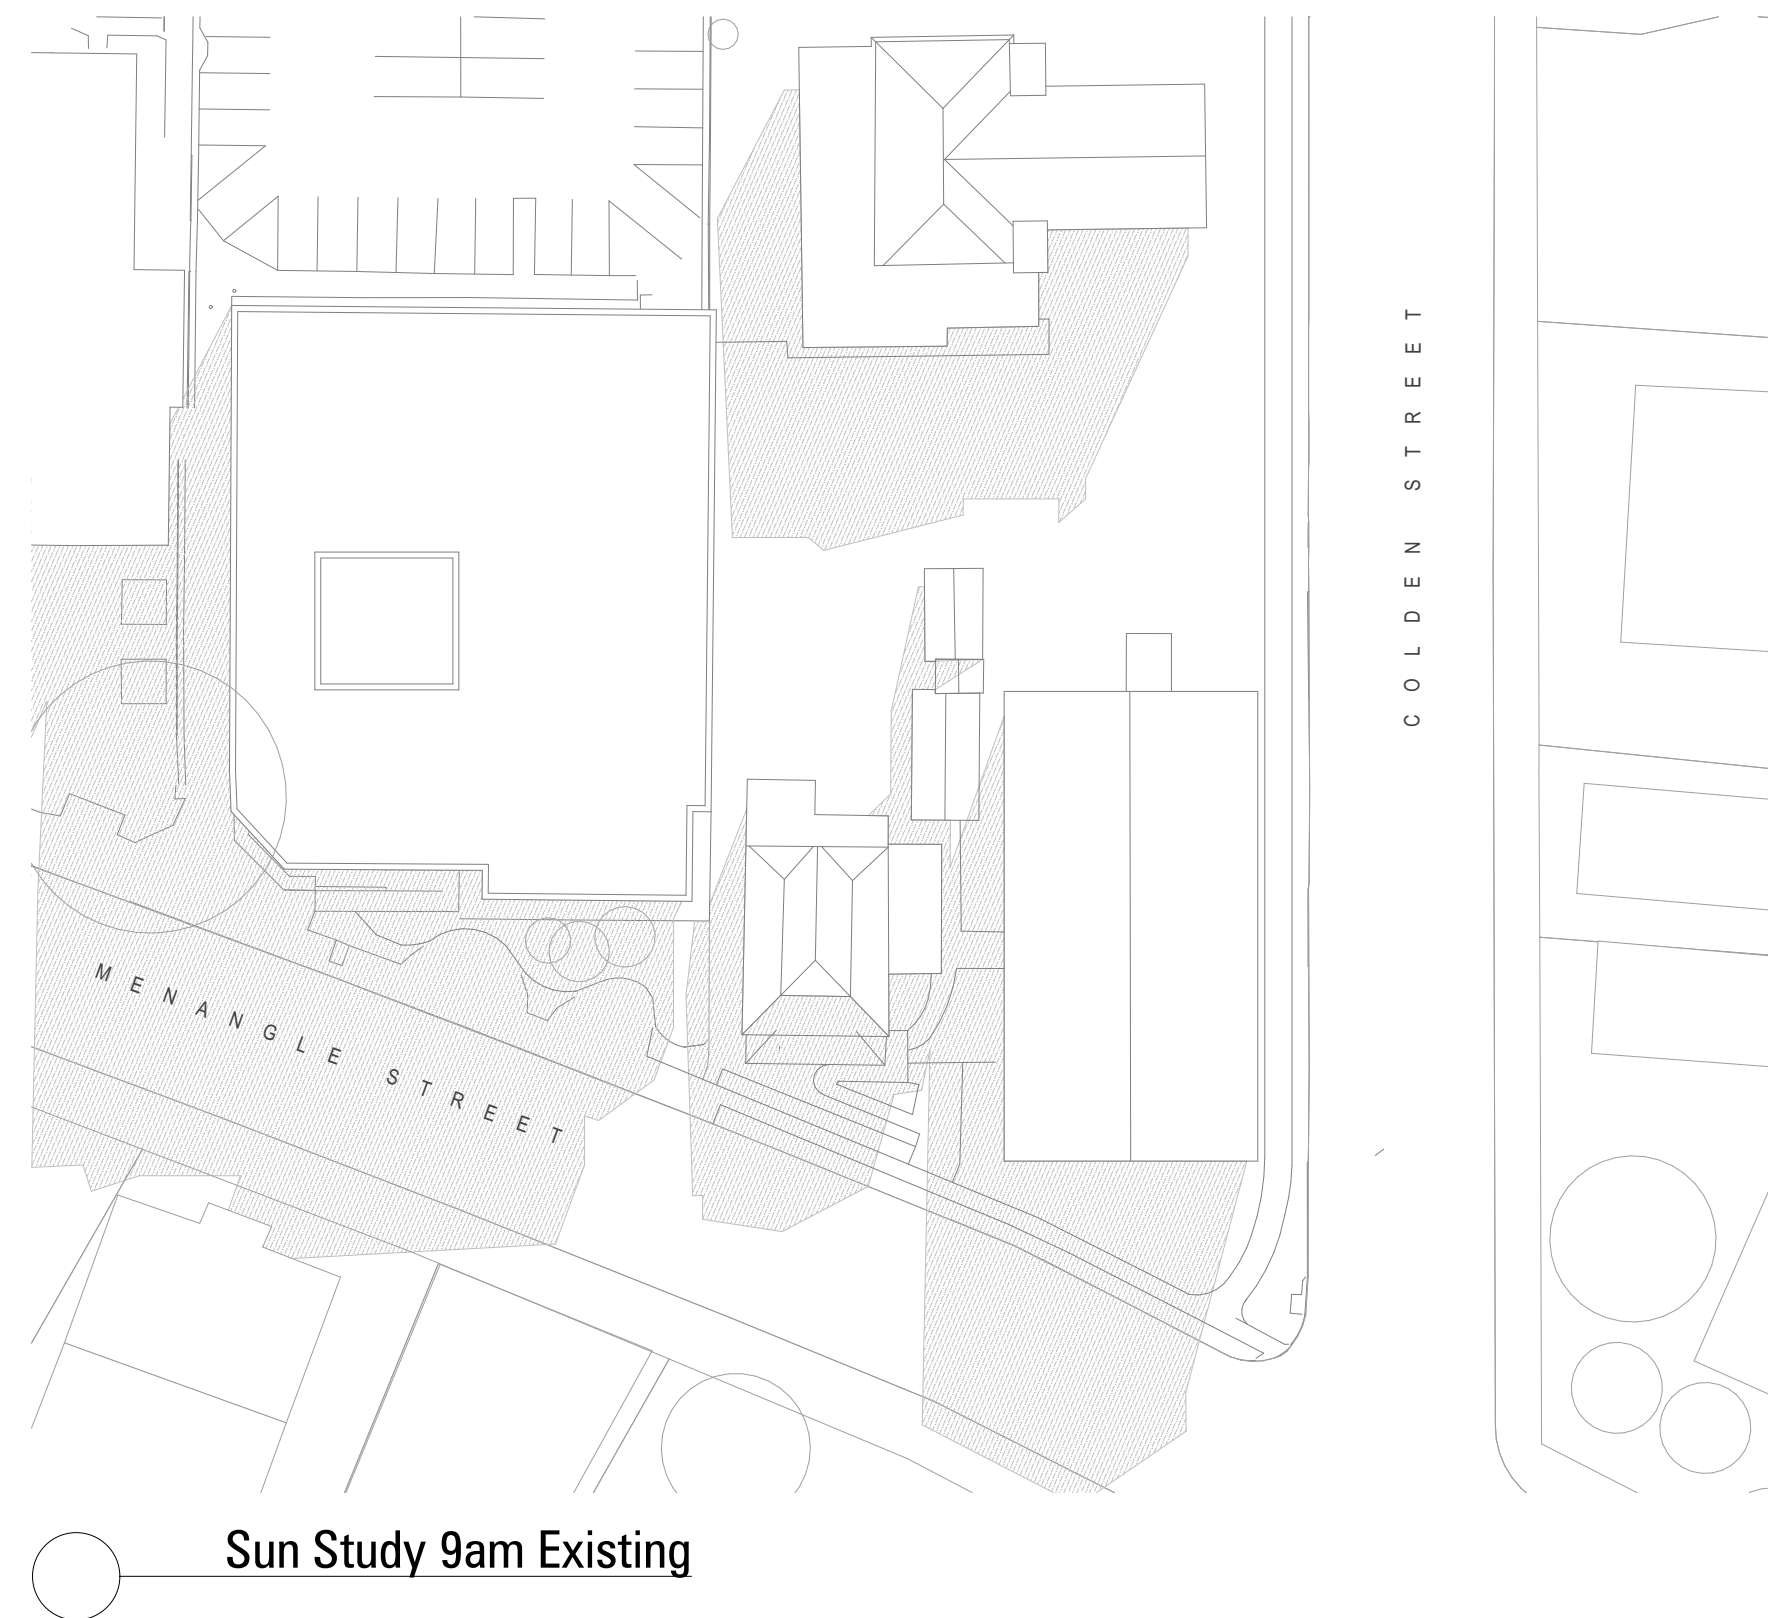


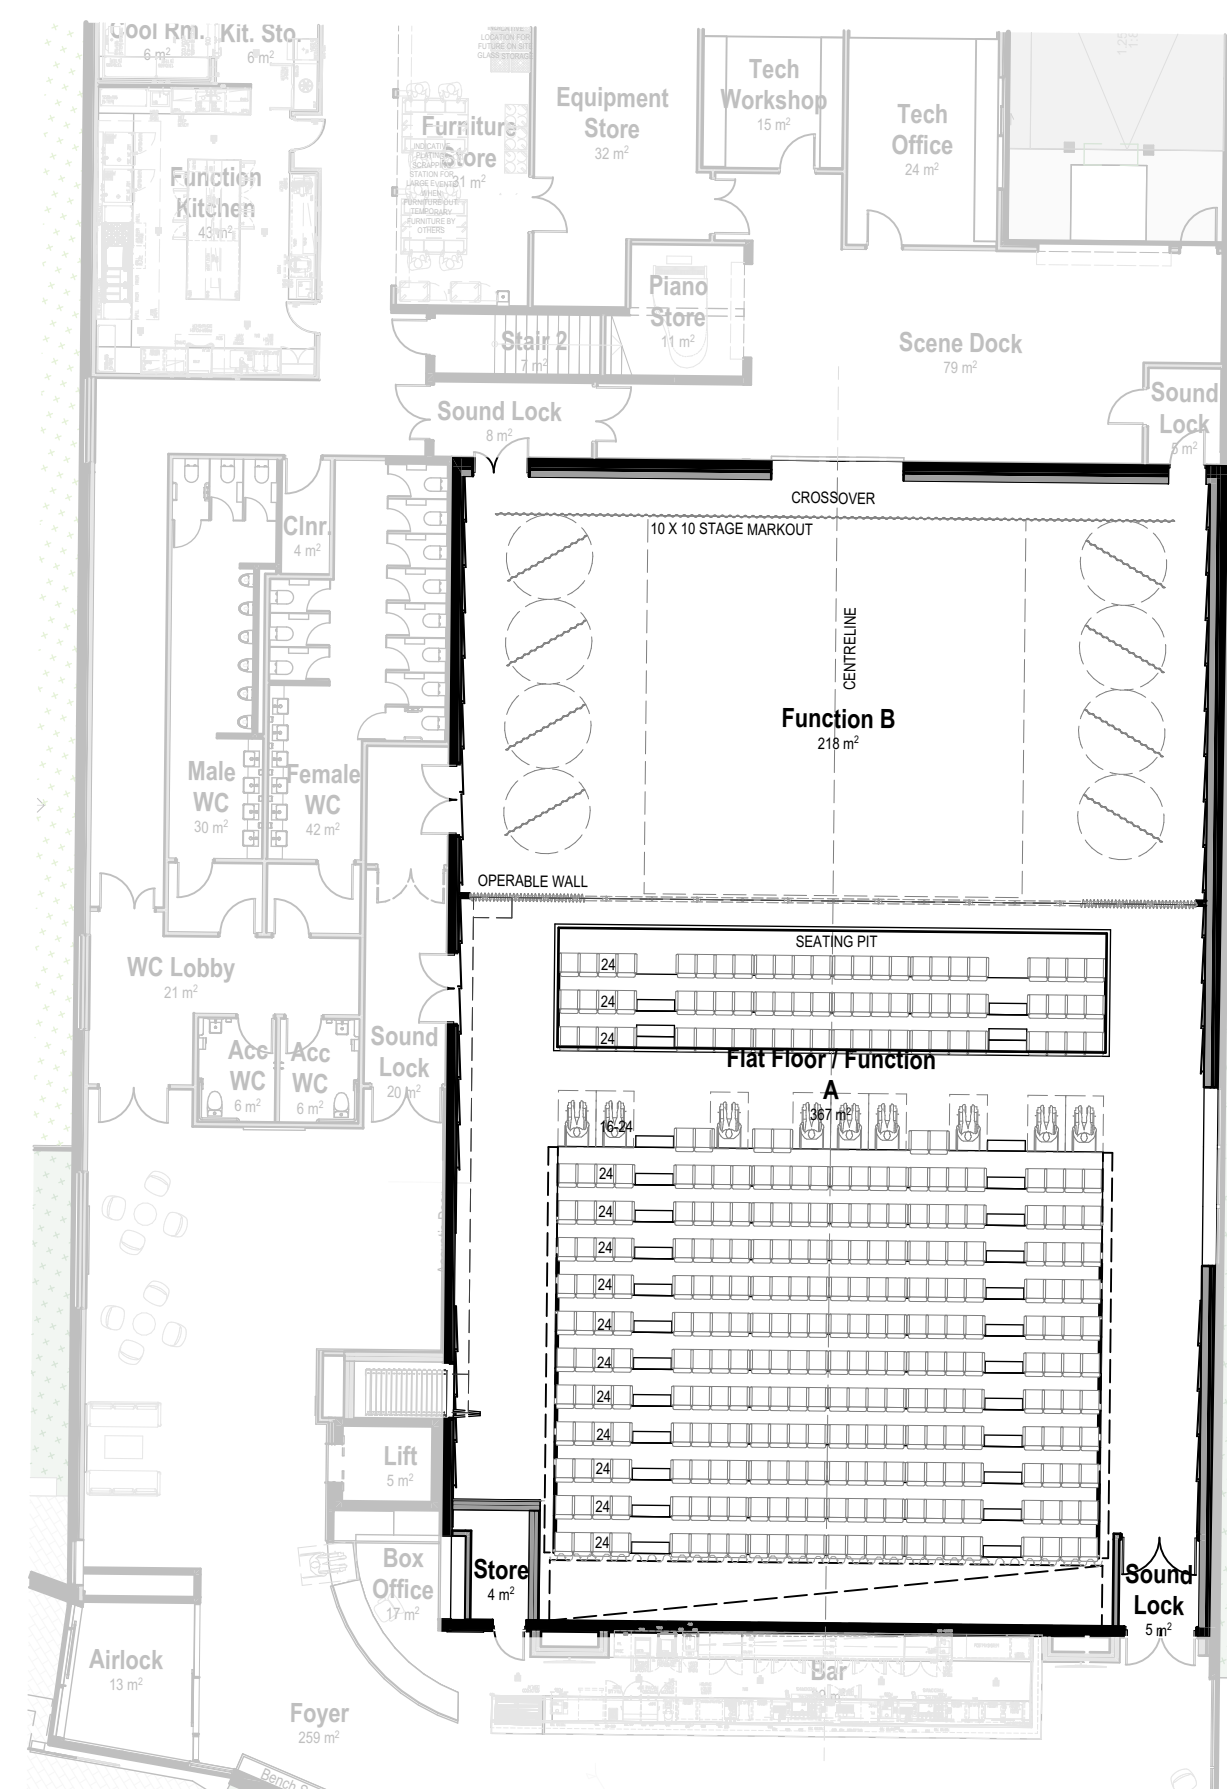


Theatre - 'End-on'
352 seats including 8 wheelchair positions

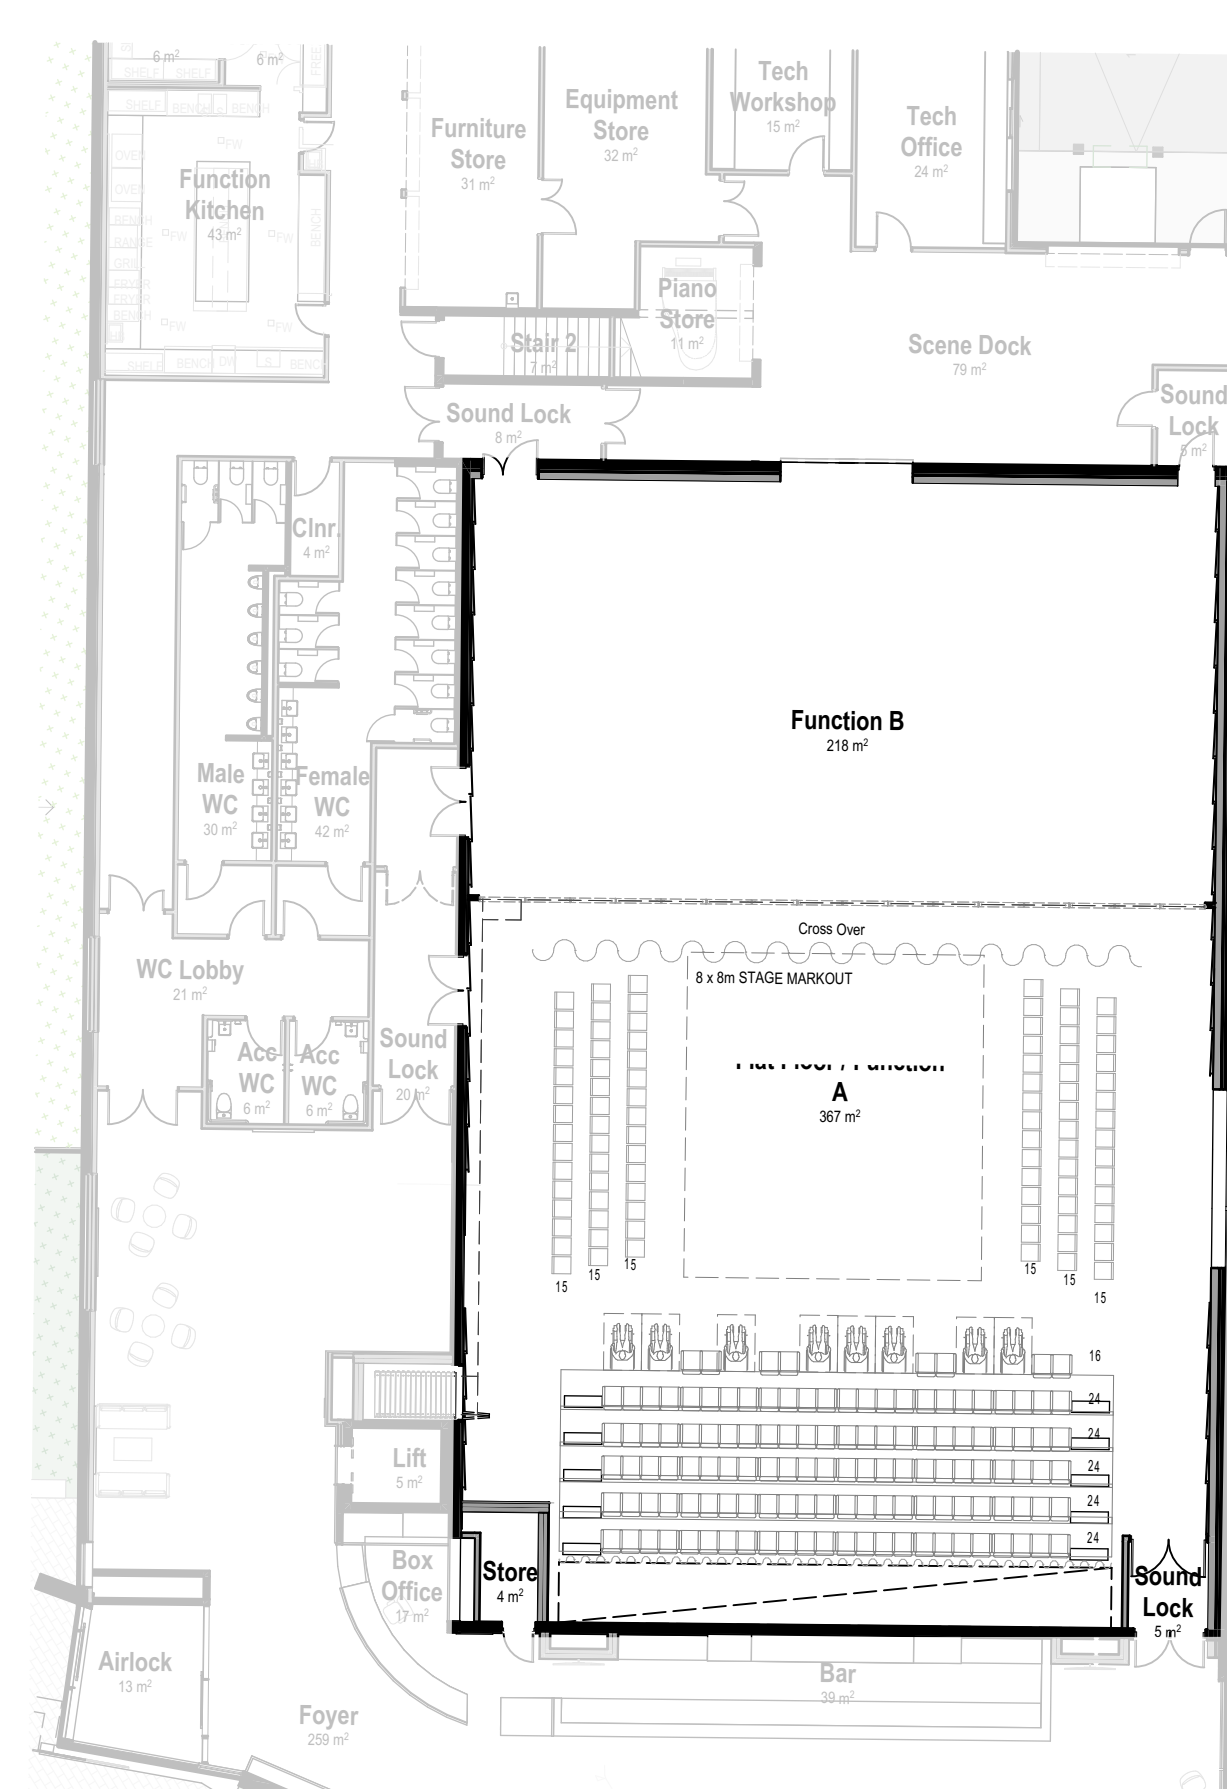

Theatre - 'In-the-Round'
226 seats including 8 wheelchair positions

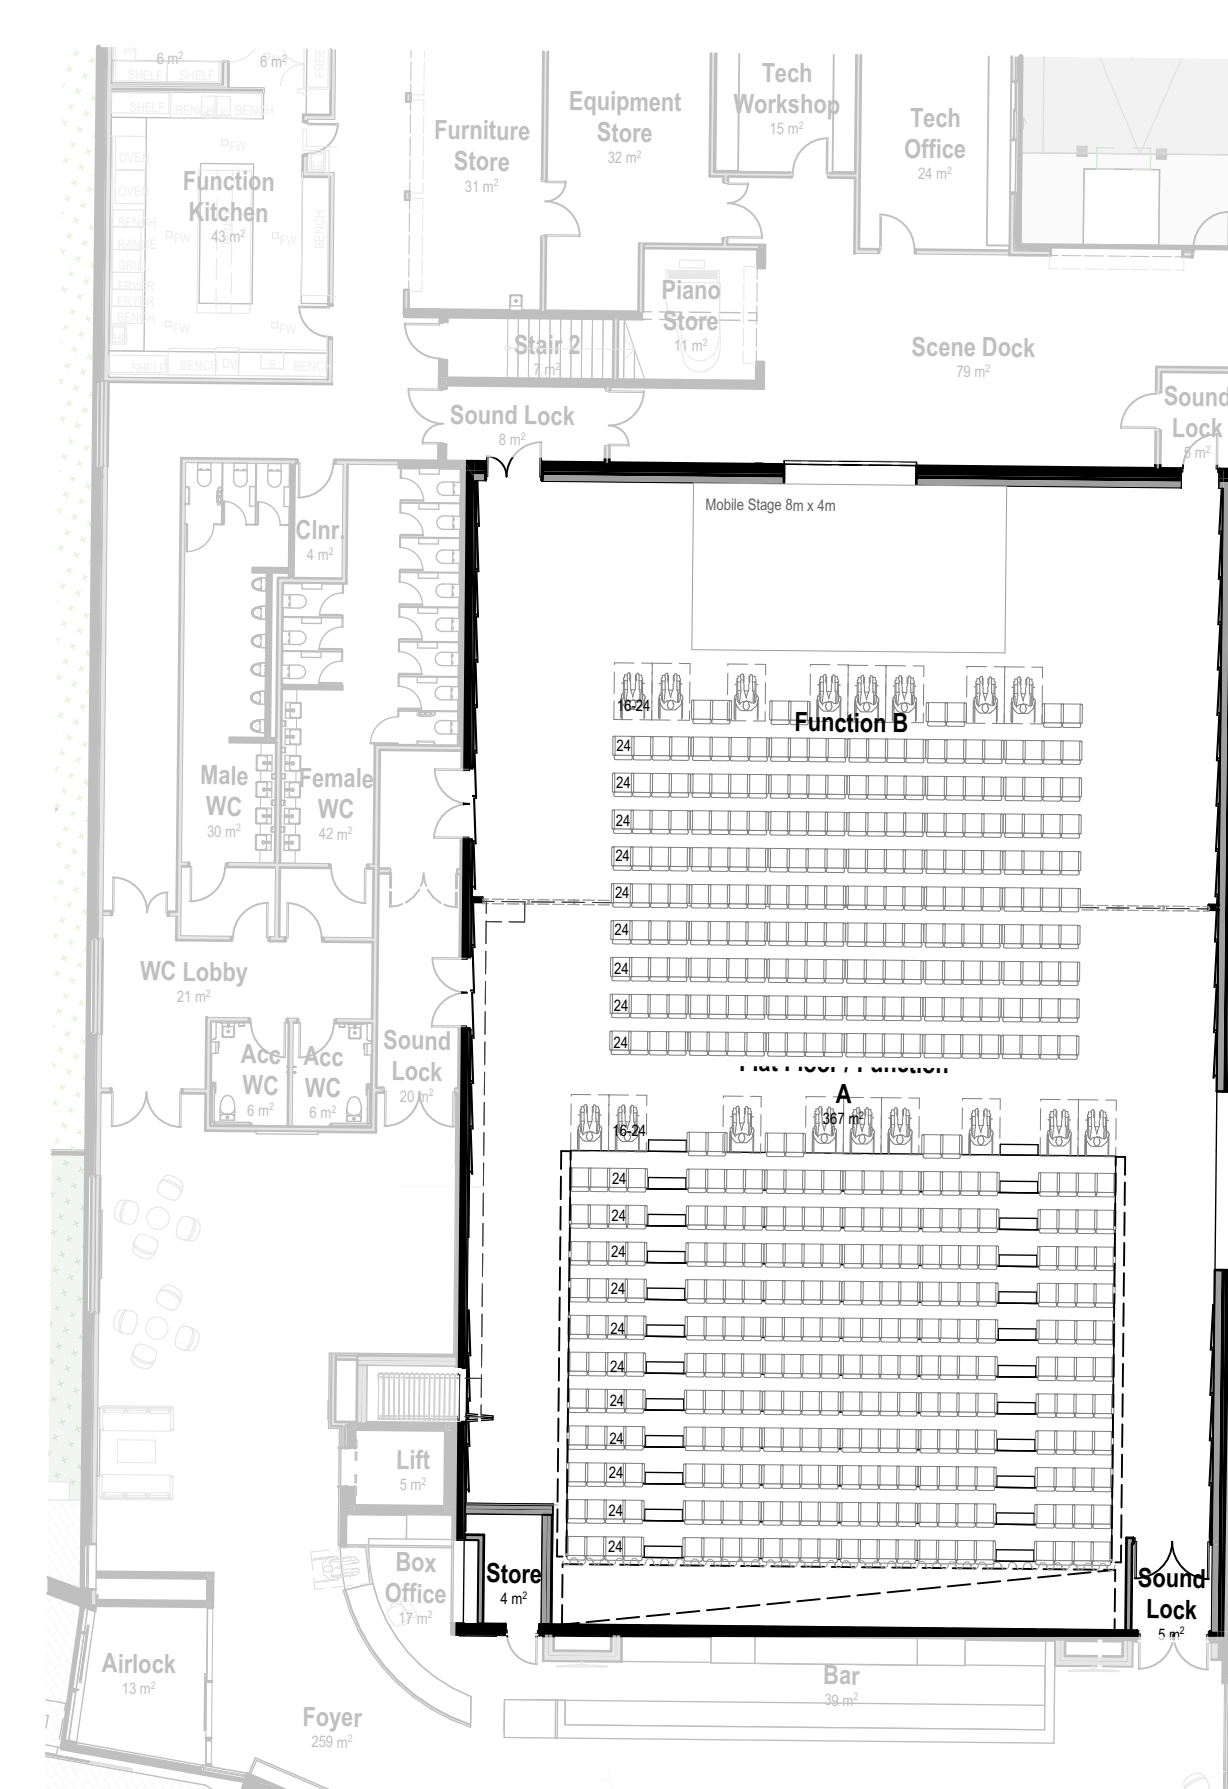

Music Concert / Comedy
512 seats including 16 wheelchair positions

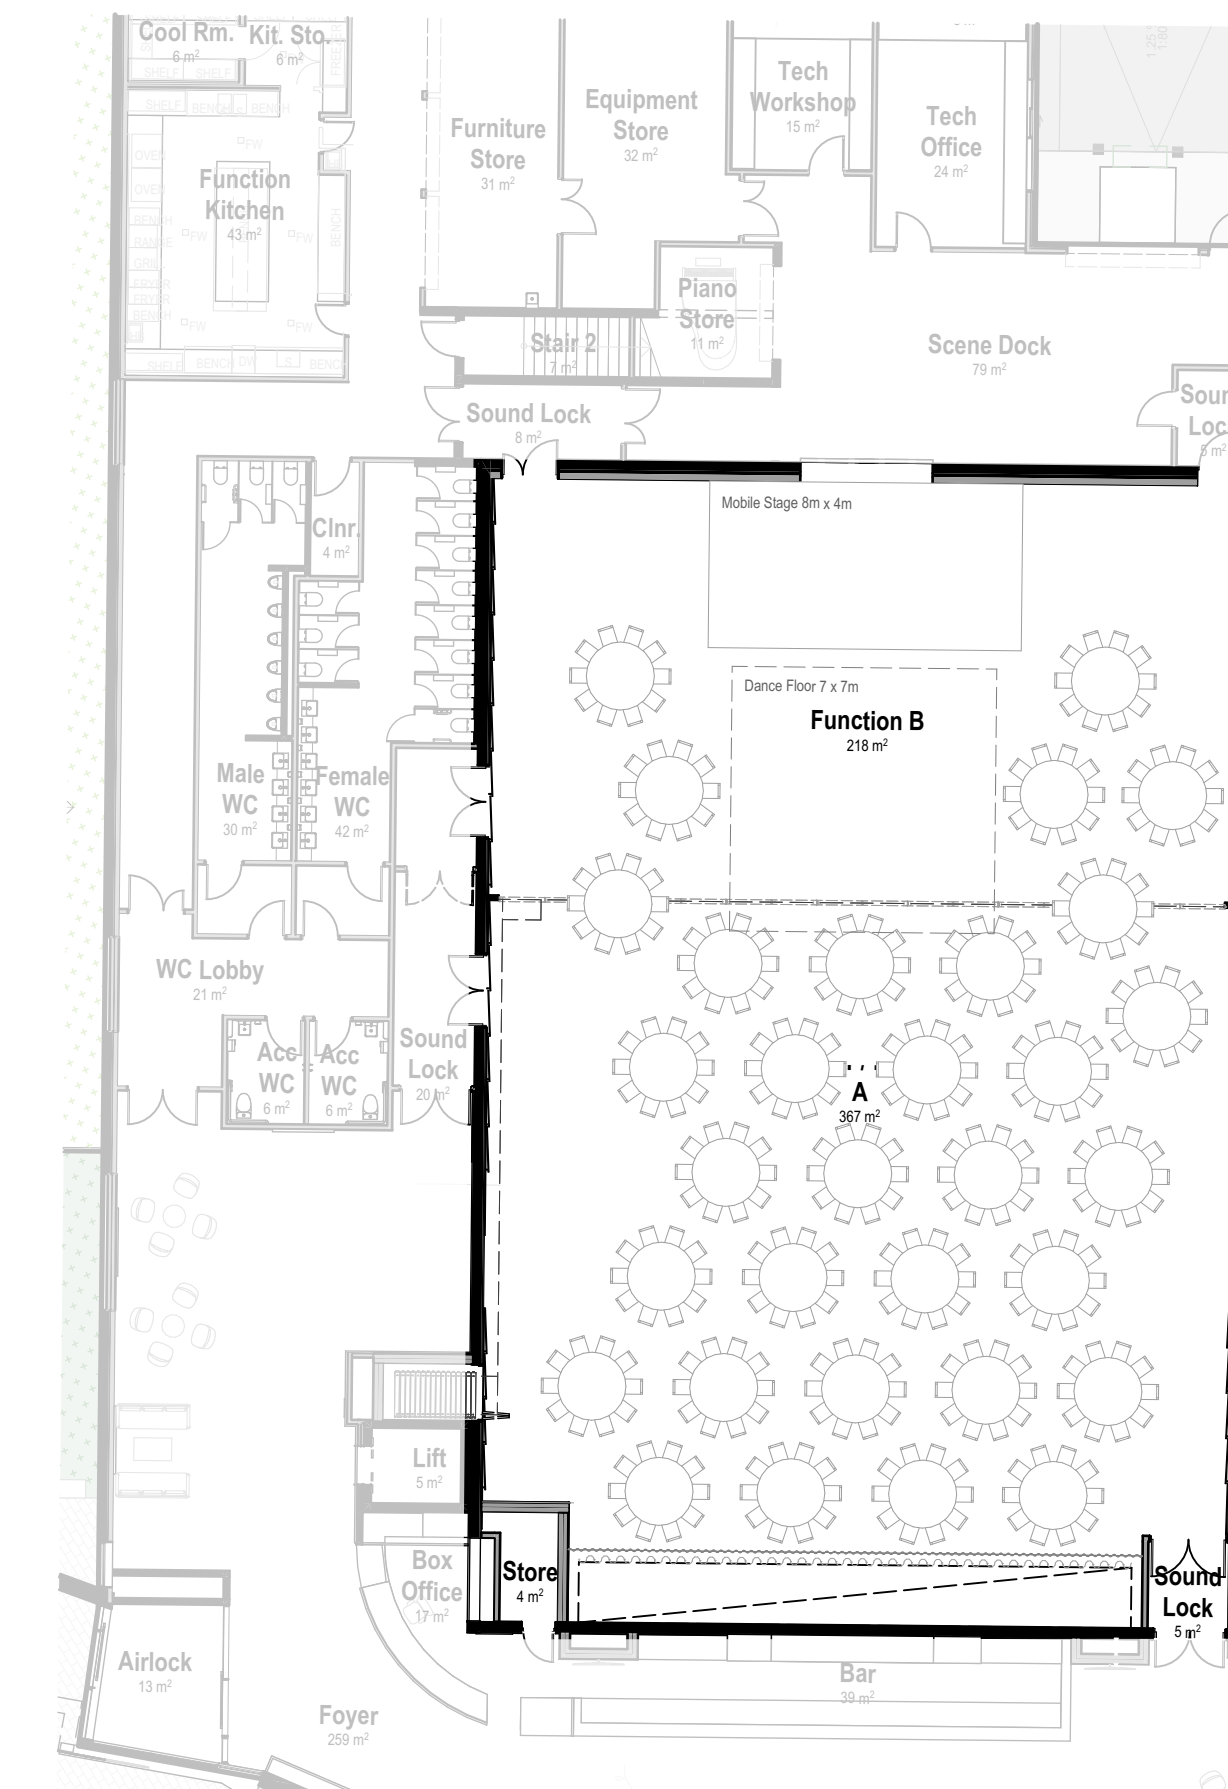

Dinner Dance
320 seats at tables of 10



○ Corner View



○ Corner View Night

01	Development Application	104/2021



○ Entry View Night



○ Side View

01	Development Application	104/2021

