


PF1	OFF-WHITE PAINT FINISH
PF2	DARK COLOUR 'MONUMENT' PAINT FINISH
CR1	CONCRETE, OFF-WHITE FINISH
CR2	CONCRETE, NATURAL FINISH
CR3	CONCRETE, SAND TONE FINISH

GL1 GLAZING: VISION
GL2 GLAZING: DARK GREY COLOURBACK

PC1 DARK BRONZE POWDERCOATED ALUMINIUM
PC2 MEDIUM BRONZE POWDERCOATED ALUMINIUM
PC5 SAND TONE POWDERCOATED ALUMINIUM
PC6 FLAT MATT BLACK POWDERCOATED ALUMINIUM

FC1	FIBRE CEMENT, DARK BRONZE COLOUR
FC2	FIBRE CEMENT, MEDIUM BRONZE COLOUR
FC3	FIBRE CEMENT, LIGHT GREY COLOUR
FC4	FIBRE CEMENT, MEDIUM GREY COLOUR
FC5	FIBRE CEMENT, SAND COLOUR, MATCH CR3
FC6	FIBRE CEMENT, MONUMENT COLOUR

SC1	POWDERCOAT AL SCREEN, MATCH PC1 COLOUR
SC2	POWDERCOAT AL SCREEN, MATCH PC2 COLOUR
SC3	POWDERCOAT AL SCREEN, MATCH FC3 COLOUR
SC4	POWDERCOAT AL SCREEN, MATCH FC4 COLOUR
SC5	POWDERCOAT AL SCREEN, MATCH FC5 COLOUR
SC6	POWDERCOAT AL SCREEN, MATCH PC6 COLOUR
SC7	PERFORATED METAL SCREEN, BRONZE COLOUR

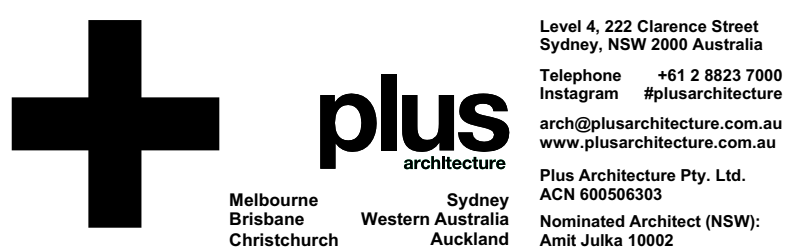

PROJECT
164 - 170 CROATIA
AVENUE,
EDMONDSON PARK
NSW AUSTRALIA

DRAWING TITLE
**OVERALL ELEVATIONS -
EXTERNAL SHEET 1**

FOR DA SUBMISSION

DATE 28/10/2022	PLOT DATE 28/10/2022	SCALE 1:300 @A0	0 1 2 3 4 5
DRAWN IC	CHECKED G H, Z K		
JOB NO. 20620			

In accepting and affixing this document the recipient agrees that Plus Architecture Pty. Ltd. ACN 800805333, retain all common law, statutory law and other rights including copyright and intellectual property rights. The recipient agrees not to use this document for any purpose other than its intended use; to waive all claims against Plus Architecture resulting from unauthorized changes; or to reuse the document on other projects without the prior written consent of Plus Architecture. Under no circumstances shall transfer of this document be deemed a sale. Plus Architecture makes no warranties or fitness for any purpose.

The Builder/Contractor shall verify job dimensions prior to any work commencing. Figure dimensions shall take precedence over scaled work.


DRG. NO.
PLA-DA-2000
REVISION
A

PF1	OFF-WHITE PAINT FINISH
PF2	DARK COLOUR 'MONUMENT' PAINT FINISH
CR1	CONCRETE, OFF-WHITE FINISH
CR2	CONCRETE, NATURAL FINISH
CR3	CONCRETE, SAND TONE FINISH

PC1	DARK BRONZE POWDERCOATED ALUMINIUM
PC2	MEDIUM BRONZE POWDERCOATED ALUMINIUM
PC5	SAND TONE POWDERCOATED ALUMINIUM
PC6	FLAT MATT BLACK POWDERCOATED ALUMINIUM

FC1	FIBRE CEMENT, DARK BRONZE COLOUR
FC2	FIBRE CEMENT, MEDIUM BRONZE COLOUR
FC3	FIBRE CEMENT, LIGHT GREY COLOUR
FC4	FIBRE CEMENT, MEDIUM GREY COLOUR
FC5	FIBRE CEMENT, SAND COLOUR, MATCH CR3
FC6	FIBRE CEMENT, MONUMENT COLOUR

SC1	POWDERCOAT AL SCREEN, MATCH PC1 COLOUR
SC2	POWDERCOAT AL SCREEN, MATCH PC2 COLOUR
SC3	POWDERCOAT AL SCREEN, MATCH FC3 COLOUR
SC4	POWDERCOAT AL SCREEN, MATCH FC4 COLOUR
SC5	POWDERCOAT AL SCREEN, MATCH FC5 COLOUR
SC6	POWDERCOAT AL SCREEN, MATCH PC6 COLOUR
SC7	PERFORATED METAL SCREEN, BRONZE COLOUR

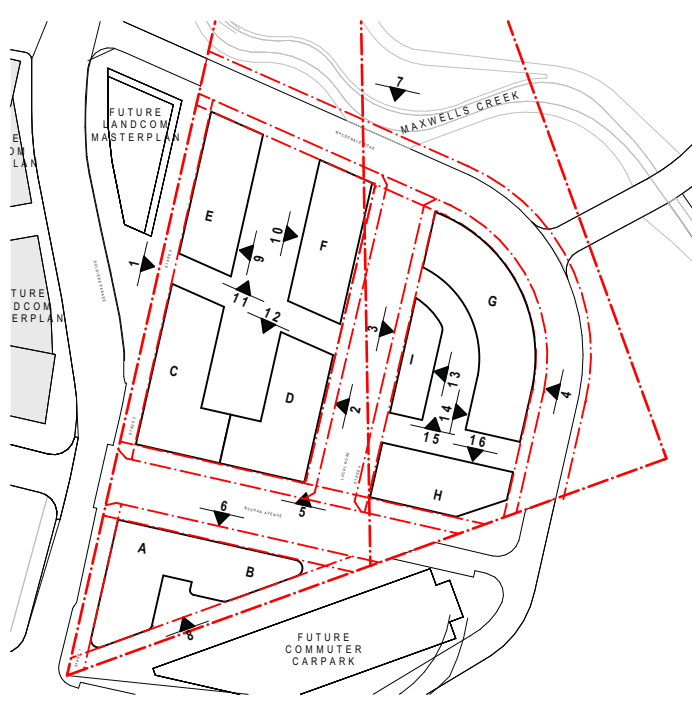

The **Bathla**
Group

plus
architecture

Level 4, 222 Clarence Street
Sydney, NSW 2000 Australia

Telephone +61 2 8823 7000
Instagram #plusarchitecture
arch@plusarchitecture.com.au
www.plusarchitecture.com.au

Plus Architecture Pty. Ltd.
ACN 600050603

Nominated Architect (NSW):
Arel Julka 10092

Melbourne
Brisbane
Christchurch

Sydney
Western Australia
Auckland

CONSULTANTS			
PLANNER	☐	ABC PLANNING	(02) 9313 9379
CIVIL	☐	STANTEC	8484 7936
TRAFFIC	☐	TRAFFIX	(02) 6324 6700
WASTE MANAGEMENT	☐	ELDPHANT FOOT	1300 435 274
LANDSCAPE ARCHITECT	☐	A TOTAL CONCEPT	(02) 9657 5122
ACCESS	☐	MORRIS GOING ACCESS CONSULTING (MGAC)	(02) 9692 5332
STRUCTURAL	☐	CALIENT ENGINEERING CONSULTANTS (CEC)	9630 9121
SERVICES	☐	WALKER BAI	1500 5711
BCA	☐	MCKENZIE GROUP	(02) 8288 6800
BASIX	☐	SLR CONSULTING	1300 434 443
SURVEY	☐	BATHIA IN-HOUSE	(02) 9626 2625

PROJECT
164 - 170 CROATIA
AVENUE,
EDMONDSON PARK
NSW AUSTRALIA

DRAWING TITLE
**OVERALL ELEVATIONS -
EXTERNAL SHEET 3**

FOR DA SUBMISSION

DATE 28/10/2022	PLOT DATE 28/10/2022	SCALE 1:300 @A0	
DRAWN IC	CHECKED G.H., Z.K.		


20620

In accepting and utilizing this document the recipient agrees that Plus Architecture Pty. Ltd. ACN 800580333, retain all common law, statutory law and other rights including copyright and intellectual property rights. The recipient agrees not to use this document for any purpose other than its intended use, to waive all claims against Plus Architecture resulting from unauthorized changes, or to revise the document on other projects without the prior written consent of Plus Architecture. Under no circumstances shall transfer of this document be deemed a sale. Plus Architecture makes no warranties of fitness for any purpose.

The Builder/Contractor shall verify job dimensions prior to any work commencing. Figured dimensions shall take precedence over scaled work.

DRG. NO.
PLA-DA-2002
REVISION
A

PF1	OFF-WHITE PAINT FINISH
PF2	DARK COLOUR 'MONUMENT' PAINT FINISH
CR1	CONCRETE, OFF-WHITE FINISH
CR2	CONCRETE, NATURAL FINISH
CR3	CONCRETE, SAND TONE FINISH
GL1	GLAZING: VISION
GL2	GLAZING: DARK GREY COLOURBACK
PC1	DARK BRONZE POWDERCOATED ALUMINIUM
PC2	MEDIUM BRONZE POWDERCOATED ALUMINIUM
PC3	SAND TONE POWDERCOATED ALUMINIUM
PC4	FLAT MATT BLACK POWDERCOATED ALUMINIUM
FC1	FIBRE CEMENT: DARK BRONZE COLOUR
FC2	FIBRE CEMENT: MEDIUM BRONZE COLOUR
FC3	FIBRE CEMENT: LIGHT GREY COLOUR
FC4	FIBRE CEMENT: SAND TONE GREY COLOUR
FC5	FIBRE CEMENT: SAND COLOUR, MATCH CR3
FC6	FIBRE CEMENT, MONUMENT COLOUR

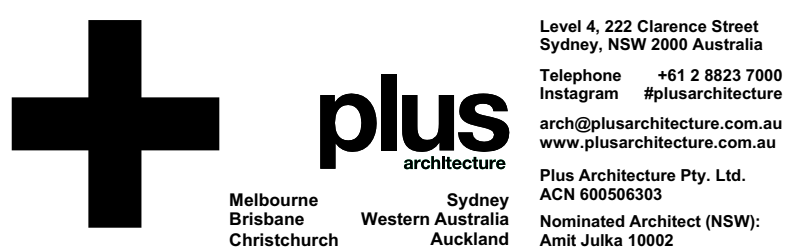

PROJECT
164 - 170 CROATIA
AVENUE,
EDMONDSON PARK
NSW AUSTRALIA

FOR DA SUBMISSION

20620

DRG. NO.
PLA-DA-2004
REVISION
A