
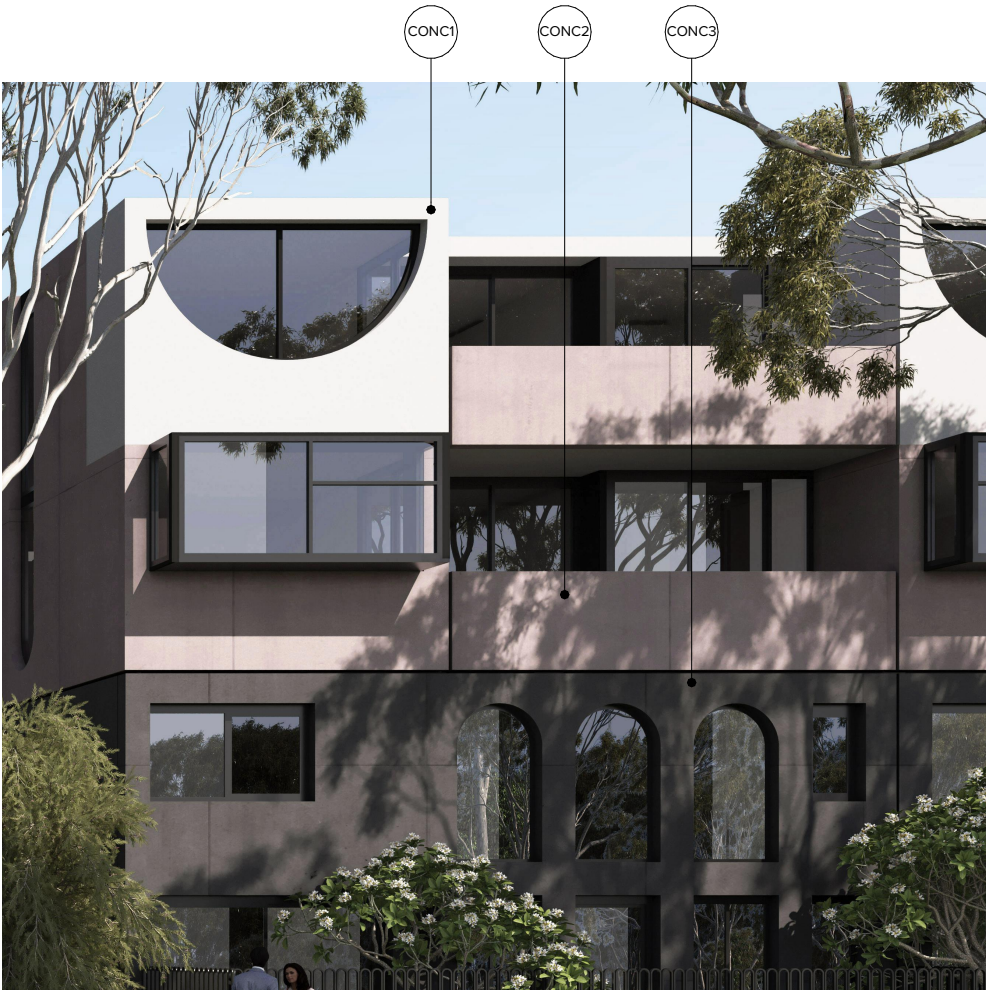


BWK 1	AB Bricks Bowral Chillingham White	BWK10	English Bond Protruding Bricks	CONC8	Corbel Concrete	CONC9	GRC Chevron Vertical Profile Concrete
BWK2	AB-Brick WildernessDesign Blue Gum	BWK11	English Bond Angled Bricks	CLD1	Standing Seam Cladding Light Grey	PCF1	Powder Coat finish Woodland Grey Satin or similar
BWK3	AB-Bricks-Bowral Capital Red	BWK12	English Bond Hit and Miss	SCR1	Vental External Blinds	PCF2	Powder Coat finish Streetwise Silver Dulux or similar
BWK4	AB-Bricks Brahman Granite	CONC1	Grey Concrete	SCR2	Fabric External Blinds	PCF3	Powder Coat finish Territory Red Dulux or similar to match BWK3
BWK5	AB-Bricks Burlesque Deepening Green	CONC2	Pale Pink Pigmented Concrete	BAL1	Glass Balustrade	PCF4	Powder Coat finish Duratec Copper Metallic or similar
BWK6	AB Bricks Bowral Blends Wilton	CONC3	Dark Grey Pigmented Concrete	BAL2	Vertical Baton Balustrade White		
BWK7	AB Bricks Bowral Limousin Gold	CONC4	Darker Pink Pigmented Concrete	GF1	Fence Type 1		
BWK8	AB-Bricks Burlesque Majestic Grey	CONC5	Sand Concrete	GF2	Fence Type 2		
BWK9	English Bond Corbel Pattern	CONC6	Concave Profile Concrete	PF1	Paint Finish White		
		CONC7	Rib Profile Concrete	PF2	Paint Finish Dark Raku Dulux or similar		

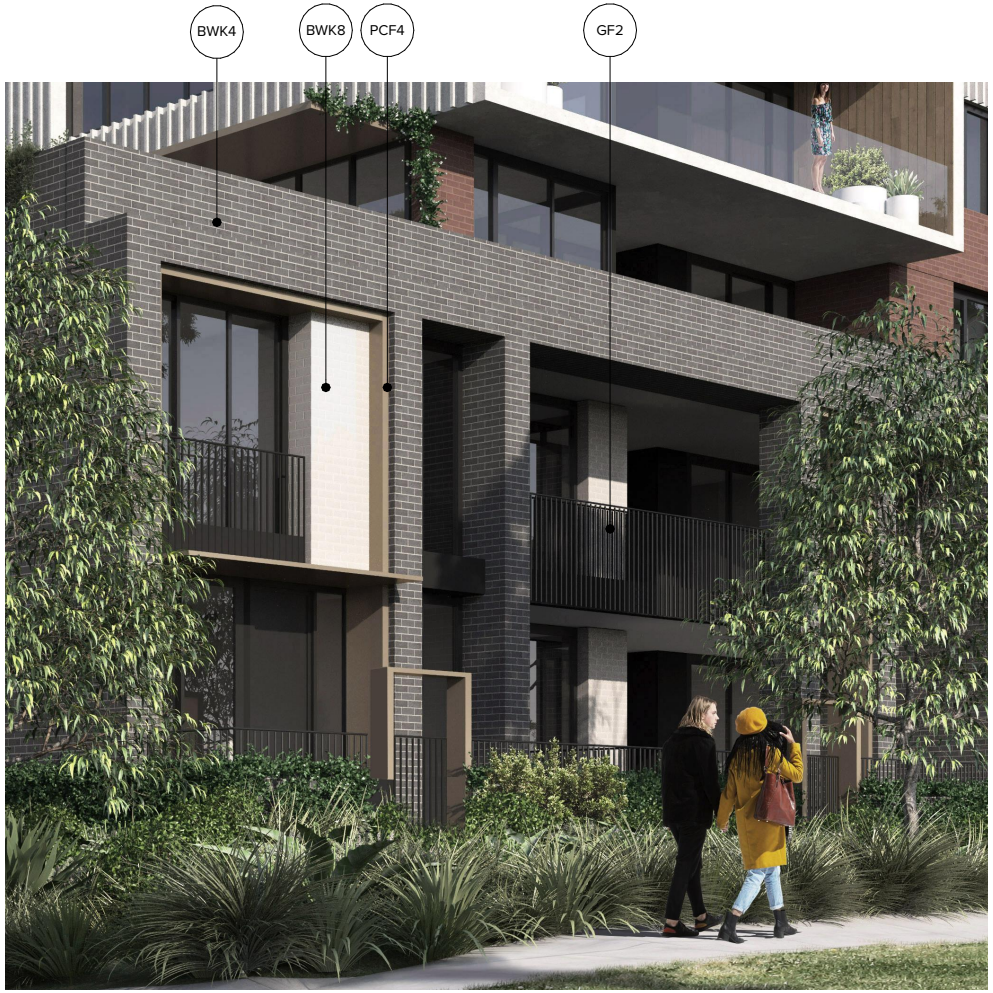

PCF4	BWK 1	BWK 3	BWK 4	BWK 5	BWK 6	BWK 7	BWK 8	BWK 9	BWK 10	BWK 11
BWK 12	CONC 1	CONC 2	CONC 3	CONC 4	CONC 5	CONC 6	CONC 7	CONC 8	CLD 1	SCR 1
SCR 2	BAL 1	BAL 2	GF 1	GF 2	PF 1	PF 2	CONC 9	PCF1	PCF2	PCF3

NOTES
THIS DRAWING IS COPYRIGHT © OF TURNER. NO REPRODUCTION WITHOUT PERMISSION. UNLESS NOTED OTHERWISE THIS DRAWING IS NOT FOR CONSTRUCTION. ALL DIMENSIONS AND LEVELS ARE TO BE CHECKED ON SITE PRIOR TO THE COMMENCEMENT OF WORK. INFORM TURNER OF ANY DISCREPANCIES FOR CLARIFICATION BEFORE PROCEEDING WITH WORK. DRAWINGS ARE NOT TO BE SCALED. USE ONLY FIGURED DIMENSIONS. REFER TO CONSULTANT DOCUMENTATION FOR FURTHER INFORMATION (DWG, PC AND BWA FILES AND UNCONTROLLED DOCUMENTS AND ARE ISSUED FOR INFORMATION ONLY).

CLIENT
Holdmark Property Group
2/2-4 Giffnock Avenue Macquarie Park
NSW 2113 Australia


LEGEND
Site Boundary
Setback
ADG Setback

ACC	Accessible	FEX	Fire Extinguisher	LY	Laundry
ADP	Adaptable	FH	Fire Hydrant	S	Stone
B	Bathroom	GBC	Garbage Chute	SA	Supply Air
B1,2...	Bedroom 1, Bedroom 2, etc.	GL	Ground Line	ST	Study
BY	Balcony	K	Kitchen	TCE	Terrace
D	Dining	L_01,02	Lift No.1, 2, etc.	VIS	Visitor
E	Entry	L	Living	WIP	Walk-in Pantry
EN	Ensuite	LR	Lobby Relief Air		

Project Title
O'Connell Street Caddens
O'Connell St Caddens NSW 2747 Australia
Drawing Title
Materials and Finishes
Materials and Finishes 01

Rev 1 03	Date 24.02.23 28.02.24	Approved by BF BF	Revision Notes DA Submission For DA
Scale @A1, 50%@A3	Project No. 20096	Drawn by AKRCH	North ↑
For Coordination	Dwg No. DA-910-001	Rev 03	

TURNER
Level 7 ONE Oxford Street
Sydney NSW 2010
AUSTRALIA
T +61 2 8668 0000
F +61 2 8668 0068
turnerstudio.com.au

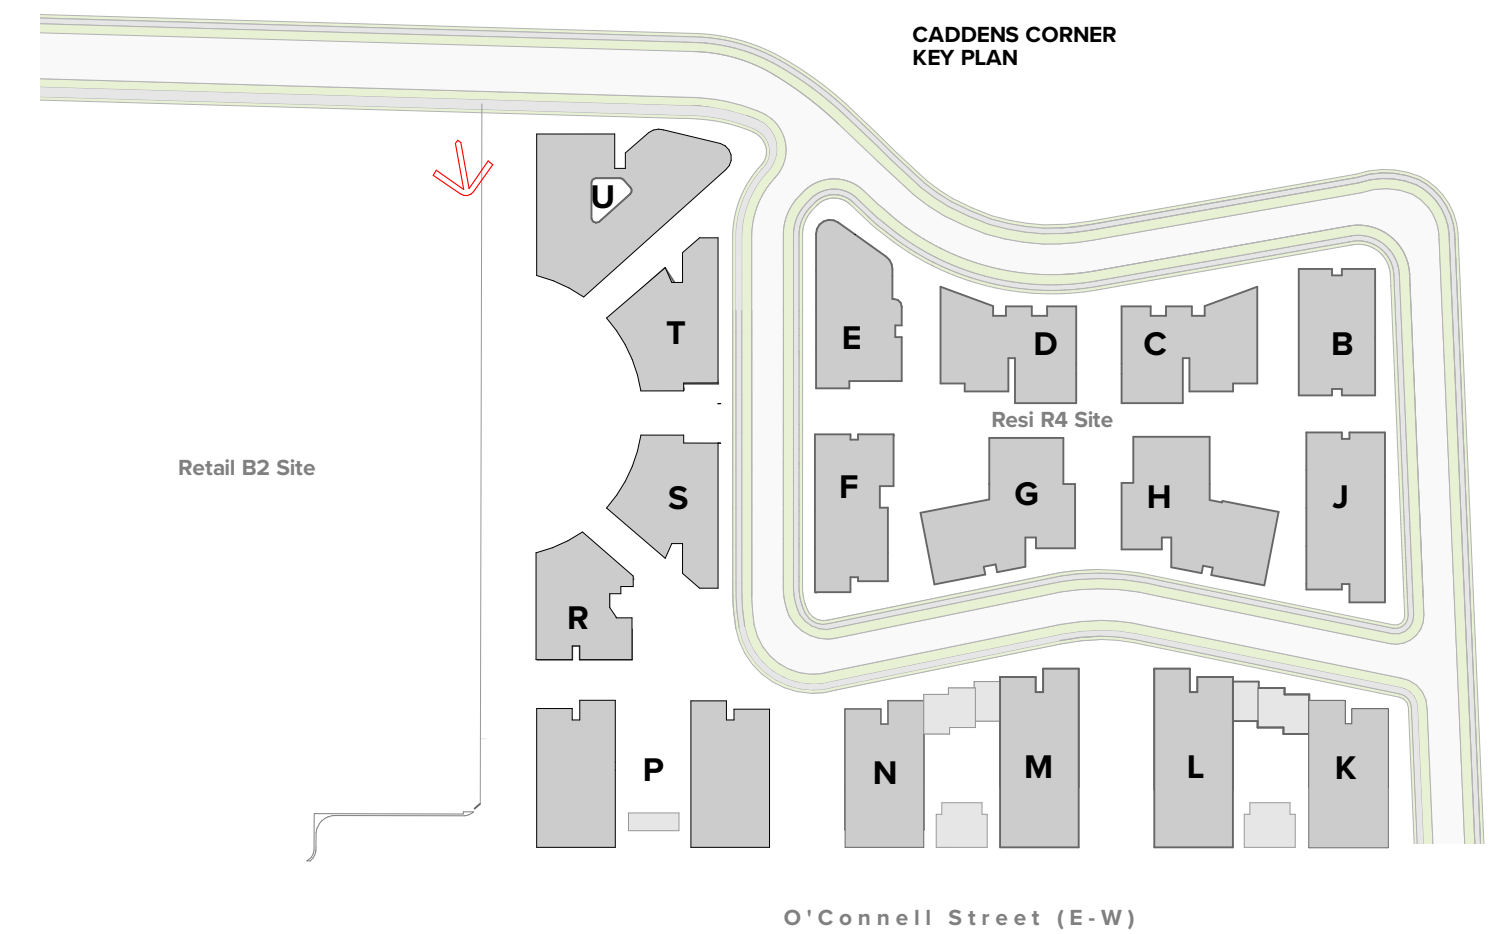

Rev	Date	Approved by	Revision Notes
1	24.02.23	BF	DA Submission
03	28.02.24	BF	For DA

NOTES
THIS DRAWING IS COPYRIGHT © OF TURNER. NO REPRODUCTION WITHOUT PERMISSION. UNLESS NOTED OTHERWISE THIS DRAWING IS NOT FOR CONSTRUCTION. ALL DIMENSIONS AND LEVELS ARE TO BE CHECKED ON SITE PRIOR TO THE COMMENCEMENT OF WORK. INFORM TURNER OF ANY DISCREPANCIES FOR CLARIFICATION BEFORE PROCEEDING WITH WORK. DRAWINGS ARE NOT TO BE SCALED. USE ONLY FIGURED DIMENSIONS. REFER TO CONSULTANT DOCUMENTATION FOR FURTHER INFORMATION (DWG, PC AND BIM) FILES AND UNCONTROLLED DOCUMENTS ARE NOT TO BE USED FOR INFORMATION ONLY.

CLIENT
Holdmark Property Group
2/2-4 Giffnock Avenue Macquarie Park
NSW 2113 Australia

LEGEND
Site Boundary
Setback
ADG Setback

ACC	Accessible	FEX	Fire Extinguisher	LY	Laundry
ADP	Adaptable	FH	Fire Hydrant	S	Stone
B	Bathroom	GBC	Garbage Chute	SA	Supply Air
B1.2...	Bedroom 1, Bedroom 2, etc.	GL	Ground Line	ST	Study
BY	Balcony	K	Kitchen	TCE	Terrace
D	Dining	L_01,02	Lift No. 1, 2, etc.	VIS	Visitor
E	Entry	L	Living	WIP	Walk-in Pantry
EN	Ensuite	LR	Lobby Relief Air		

Project Title
O'Connell Street Caddens
O'Connell St Caddens NSW 2747 Australia

Drawing Title
3D Views
Perspective 01 - Public Square

Scale
@A1, 50%@A3

For Information

Project No.
20096

Dwg No.
DA-920-001


Rev
03

North

TURNER

Level 7 ONE Oxford Street
Darlinghurst NSW 2010
AUSTRALIA

T +61 2 8668 0000
F +61 2 8668 0088
turnerstudio.com.au

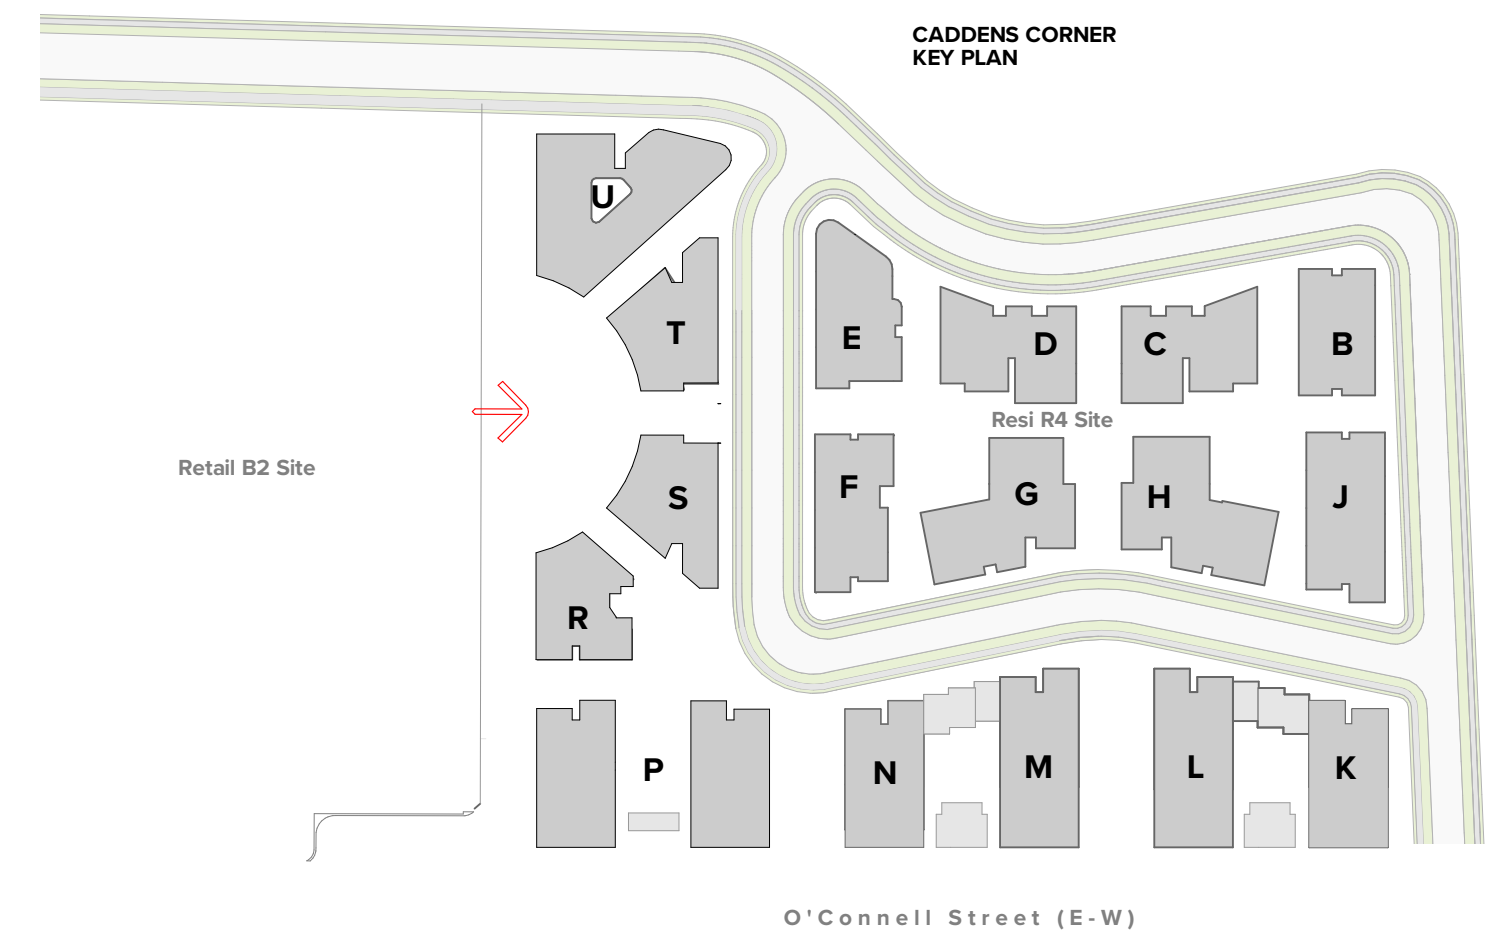

Rev	Date	Approved by	Revision Notes
1	24.02.23	BF	DA Submission
03	28.02.24	BF	For DA

NOTES
THIS DRAWING IS COPYRIGHT © OF TURNER. NO REPRODUCTION WITHOUT PERMISSION. UNLESS NOTED OTHERWISE THIS DRAWING IS NOT FOR CONSTRUCTION. ALL DIMENSIONS AND LEVELS ARE TO BE CHECKED ON SITE PRIOR TO THE COMMENCEMENT OF WORK. IN THE EVENT OF ANY DISCREPANCIES FOR CLARIFICATION BEFORE PROCEEDING WITH WORK, DRAWINGS ARE NOT TO BE SCALED. USE ONLY FIGURED DIMENSIONS. REFER TO CONSULTANT DOCUMENTATION FOR FURTHER INFORMATION (DWG, PC AND BIM) FILES AND UNCONTROLLED DOCUMENTS AND ARE ISSUED FOR INFORMATION ONLY.

CLIENT
Holdmark Property Group
2/2-4 Giffnock Avenue Macquarie Park
NSW 2113 Australia

LEGEND	
Site Boundary	ACC Accessible
Setback	ADP ADP
ADG Setback	B Bathroom
	B1.2... Bedroom 1, Bedroom 2, etc.
	BY Balcony
	D Dining
	E Entry
	EN Ensuite
	FEX Fire Extinguisher
	FH Fire Hydrant
	GBC Garbage Chute
	GL Ground Line
	K Kitchen
	L L_01,02 Lift No. 1, 2, etc.
	LR Living
	LY Laundry
	S Stone
	SA Supply Air
	ST Study
	TCE Terrace
	VIS Visitor
	WIP Walk-in Pantry


Project Title
O'Connell Street Caddens
O'Connell St Caddens NSW 2747 Australia

Drawing Title
3D Views
Perspective 02 - Public Square

Scale	Project No.	Drawn by	North
@A1, 50%@A3	20096		↑
For Information	Dwg No.	Rev	
	DA-920-002	03	

Level 7 ONE Oxford Street
Darlinghurst NSW 2010
AUSTRALIA

T +61 2 8668 0000
F +61 2 8668 0066
turner@turner.com.au

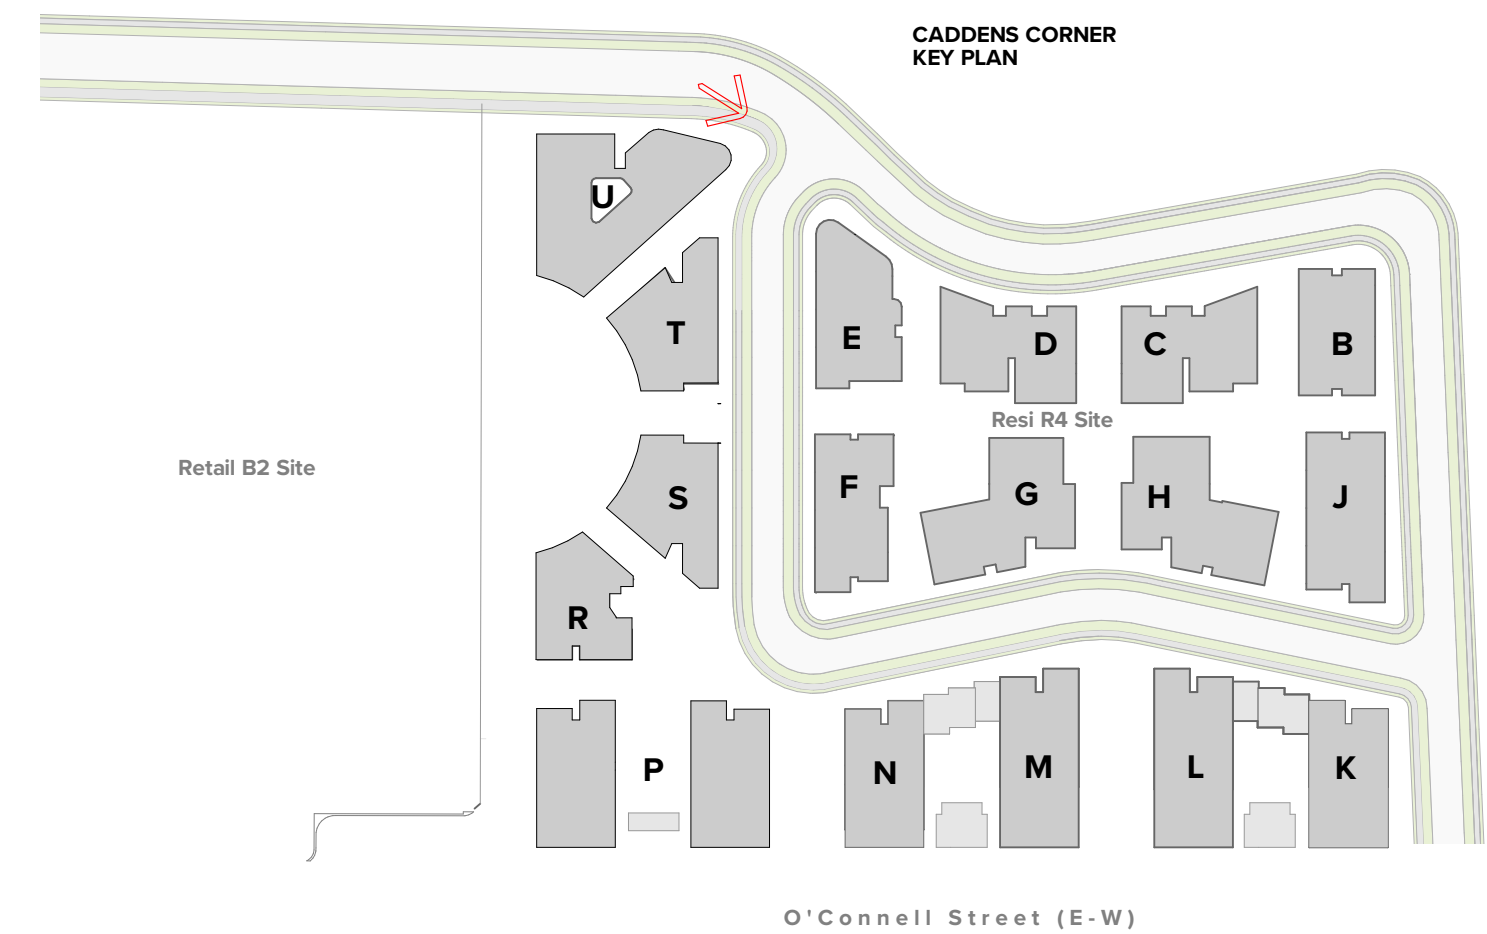

Rev	Date	Approved by	Revision Notes
1	24.02.23	BF	DA Submission
03	28.02.24	BF	For DA

NOTES
THIS DRAWING IS COPYRIGHT © OF TURNER. NO REPRODUCTION WITHOUT PERMISSION. UNLESS NOTED OTHERWISE THIS DRAWING IS NOT FOR CONSTRUCTION. ALL DIMENSIONS AND LEVELS ARE TO BE CHECKED ON SITE PRIOR TO THE COMMENCEMENT OF WORK. INFORM TURNER OF ANY DISCREPANCIES FOR CLARIFICATION BEFORE PROCEEDING WITH WORK. DRAWINGS ARE NOT TO BE SCALED. USE ONLY FIGURED DIMENSIONS. REFER TO CONSULTANT DOCUMENTATION FOR FURTHER INFORMATION (DWG, PC AND BIM) FILES AND UNCONTROLLED DOCUMENTS AND ARE ISSUED FOR INFORMATION ONLY.


CLIENT
Holdmark Property Group
2/2-4 Giffnock Avenue Macquarie Park
NSW 2113 Australia

LEGEND
Site Boundary
Setback
ADG Setback

ACC	Accessible	FEX	Fire Extinguisher	LY	Laundry
ADP	Adaptable	FH	Fire Hydrant	S	Stone
B	Bathroom	GBC	Garbage Chute	SA	Supply Air
B1,2...	Bedroom 1, Bedroom 2, etc.	GL	Ground Line	ST	Study
BY	Balcony	K	Kitchen	TCE	Terrace
D	Dining	L_01,02	Lift No. 1, 2, etc.	VIS	Visitor
E	Entry	L	Living	WIP	Walk-in Pantry
EN	Ensuite	LR	Lobby Relief Air		

Project Title
O'Connell Street Caddens
O'Connell St Caddens NSW 2747 Australia
Drawing Title
3D Views
Perspective 03 - View towards R4 Site

Scale
@A1, 50%@A3
Status
For Information
Project No.
20096
Dwg No.
DA-920-003
Rev
03
North
TURNER
Level 7 ONE Oxford Street
Sydney NSW 2010
AUSTRALIA
T +61 2 8668 0000
F +61 2 8668 0068
turner@turner.com.au

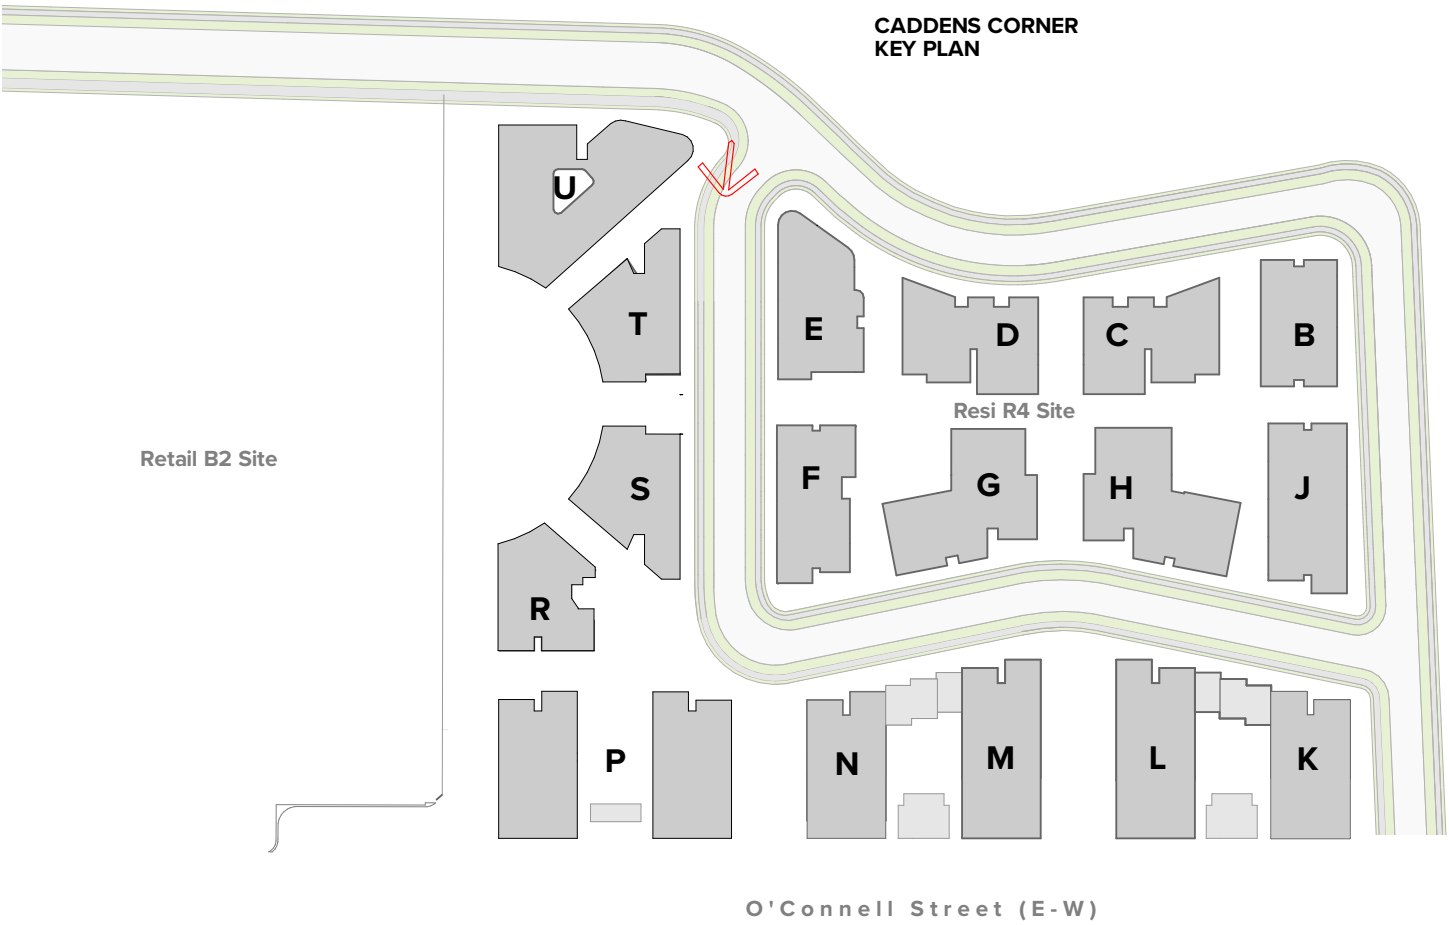

Rev	Date	Approved by	Revision Notes
1	24.02.23	BF	DA Submission
03	28.02.24	BF	For DA

NOTES

THIS DRAWING IS COPYRIGHT © OF TURNER. NO REPRODUCTION WITHOUT PERMISSION. UNLESS NOTED OTHERWISE THIS DRAWING IS NOT FOR CONSTRUCTION. ALL DIMENSIONS AND LEVELS ARE TO BE CHECKED ON SITE PRIOR TO THE COMMENCEMENT OF WORK. INFORM TURNER OF ANY DISCREPANCIES FOR CLARIFICATION BEFORE PROCEEDING WITH WORK. DRAWINGS ARE NOT TO BE SCALED. USE ONLY FIGURED DIMENSIONS. REFER TO CONSULTANT DOCUMENTATION FOR FURTHER INFORMATION (DWG, PC AND BIM) FILES AND UNCONTROLLED DOCUMENTS AND ARE ISSUED FOR INFORMATION ONLY.

CLIENT

Holdmark Property Group
2/2-4 Giffnock Avenue Macquarie Park
NSW 2113 Australia

LEGEND	
Site Boundary	---
Setback	---
ADG Setback	---
ACC	Accessible
ADP	Adaptable
B	Bathroom
B1,2...	Bedroom 1, Bedroom 2, etc.
BY	Balcony
D	Dining
E	Entry
EN	Ensuite
FEX	Fire Extinguisher
FH	Fire Hydrant
GBC	Garbage Chute
GL	Ground Line
K	Kitchen
L_01,02	Lift No. 1, 2, etc.
L	Living
LR	Lobby Relief Air
LY	Laundry
S	Stone
SA	Supply Air
ST	Study
TCE	Terrace
VIS	Visitor
WIP	Walk-in Pantry

Project Title
O'Connell Street Caddens
O'Connell St Caddens NSW 2747 Australia


Drawing Title
3D Views
Perspective 04 - View towards building T in B2 Site

Scale @A1, 50% @A3	Project No. 20096	Drawn by North
Sheet For Information	Dwg No. DA-920-004	Rev 03

TURNER

Level 7 ONE Oxford Street
Sydney NSW 2010
AUSTRALIA

T +61 2 8668 0000
F +61 2 8668 0068
turner@turner.com.au

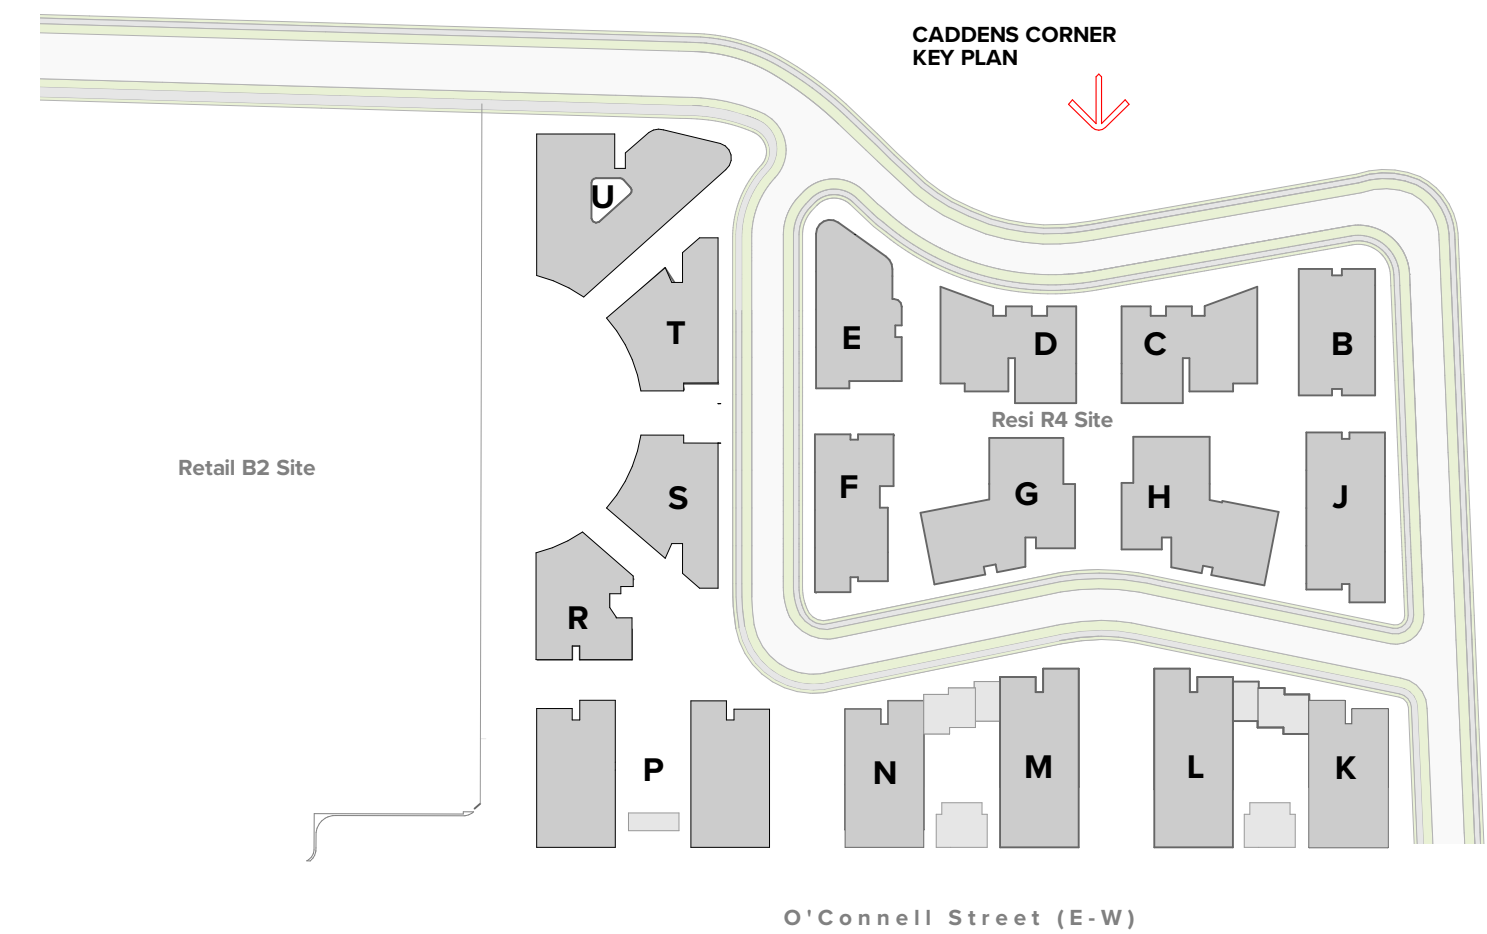

Rev	Date	Approved by	Revision Notes
1	24.02.23	BF	DA Submission
03	28.02.24	BF	For DA

NOTES

THIS DRAWING IS COPYRIGHT © OF TURNER. NO REPRODUCTION WITHOUT PERMISSION. UNLESS NOTED OTHERWISE THIS DRAWING IS NOT FOR CONSTRUCTION. ALL DIMENSIONS AND LEVELS ARE TO BE CHECKED ON SITE PRIOR TO THE COMMENCEMENT OF WORK. INFORM TURNER OF ANY DISCREPANCIES FOR CLARIFICATION BEFORE PROCEEDING WITH WORK. DRAWINGS ARE NOT TO BE SCALED. USE ONLY FIGURED DIMENSIONS. REFER TO CONSULTANT DOCUMENTATION FOR FURTHER INFORMATION (DWG, PC AND BIM) FILES AND UNCONTROLLED DOCUMENTS AND ARE ISSUED FOR INFORMATION ONLY.

CLIENT

Holdmark Property Group
2/2-4 Giffnock Avenue Macquarie Park
NSW 2113 Australia

LEGEND

Site Boundary
Setback
ADG Setback

ACC	Accessible	FEX	Fire Extinguisher	LY	Laundry
ADP	Adaptable	FH	Fire Hydrant	S	Stone
B	Bathroom	GBC	Garbage Chute	SA	Supply Air
B1.2...	Bedroom 1, Bedroom 2, etc.	GL	Ground Line	ST	Study
BY	Balcony	K	Kitchen	TCE	Terrace
D	Dining	L_01,02	Lift No. 1, 2, etc.	VIS	Visitor
E	Entry	L	Living	WIP	Walk-in Pantry
EN	Ensuite	LR	Lobby Relief Air		

Project Title
O'Connell Street Caddens
O'Connell St Caddens NSW 2747 Australia

Drawing Title
3D Views
Perspective 05- View from TEC

Scale
@A1, 50% @A3

For Information

Project No.
20096

Dwg No.
DA-920-005


Rev
03

North

TURNER

Level 7 ONE Oxford Street
Darlinghurst NSW 2010
AUSTRALIA

T +61 2 8668 0000
F +61 2 8668 0088
turner@tdo.com.au

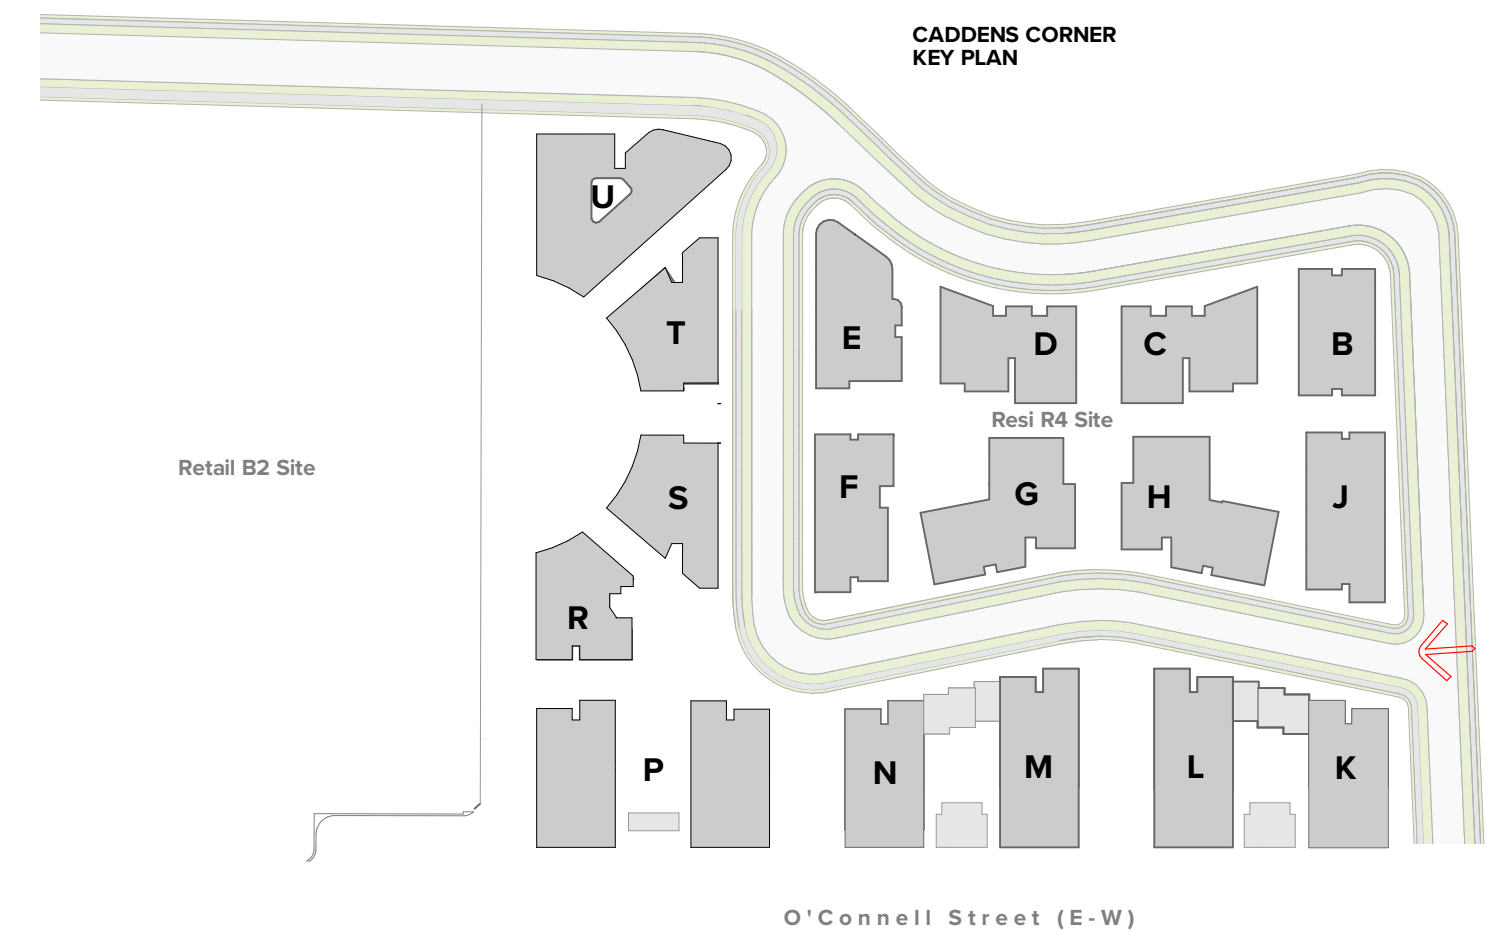

Rev	Date	Approved by	Revision Notes
1	24.02.23	BF	DA Submission
03	28.02.24	BF	For DA

NOTES

THIS DRAWING IS COPYRIGHT © OF TURNER. NO REPRODUCTION WITHOUT PERMISSION. UNLESS NOTED OTHERWISE THIS DRAWING IS NOT FOR CONSTRUCTION. ALL DIMENSIONS AND LEVELS ARE TO BE CHECKED ON SITE PRIOR TO THE COMMENCEMENT OF WORK. INFORM TURNER OF ANY DISCREPANCIES FOR CLARIFICATION BEFORE PROCEEDING WITH WORK. DRAWINGS ARE NOT TO BE SCALED. USE ONLY FIGURED DIMENSIONS. REFER TO CONSULTANT DOCUMENTATION FOR FURTHER INFORMATION (DWG, IFC AND BIM) FILES AND UNCONTROLLED DOCUMENTS ARE NOT TO BE USED FOR INFORMATION ONLY.

CLIENT

Holdmark Property Group
2/2-4 Giffnock Avenue Macquarie Park
NSW 2113 Australia

LEGEND	
Site Boundary	ACC Accessible
Setback	ADP Adaptable
ADG Setback	B Bathroom
	B1.2... Bedroom 1, Bedroom 2, etc.
	BY Balcony
	D Dining
	E Entry
	EN Ensuite
	FEX Fire Extinguisher
	FH Fire Hydrant
	GBC Garbage Chute
	GL Ground Line
	K Kitchen
	L_01.02 Lift No. 1, 2, etc.
	L Living
	LR Lobby Relief Air
	LY Laundry
	S Stone
	SA Supply Air
	ST Study
	TCE Terrace
	VIS Visitor
	WIP Walk-in Pantry

Project Title
O'Connell Street Caddens
O'Connell St Caddens NSW 2747 Australia

Drawing Title
3D Views
Perspective 06 - View Looking West from J and K

Scale
@A1, 50%@A3

Project No.
20096

Dwg No.
DA-920-006


Rev
03

North

TURNER

Level 7 ONE Oxford Street
Sydney NSW 2010
AUSTRALIA

T +61 2 8668 0000
F +61 2 8668 0068
turner@turner.com.au

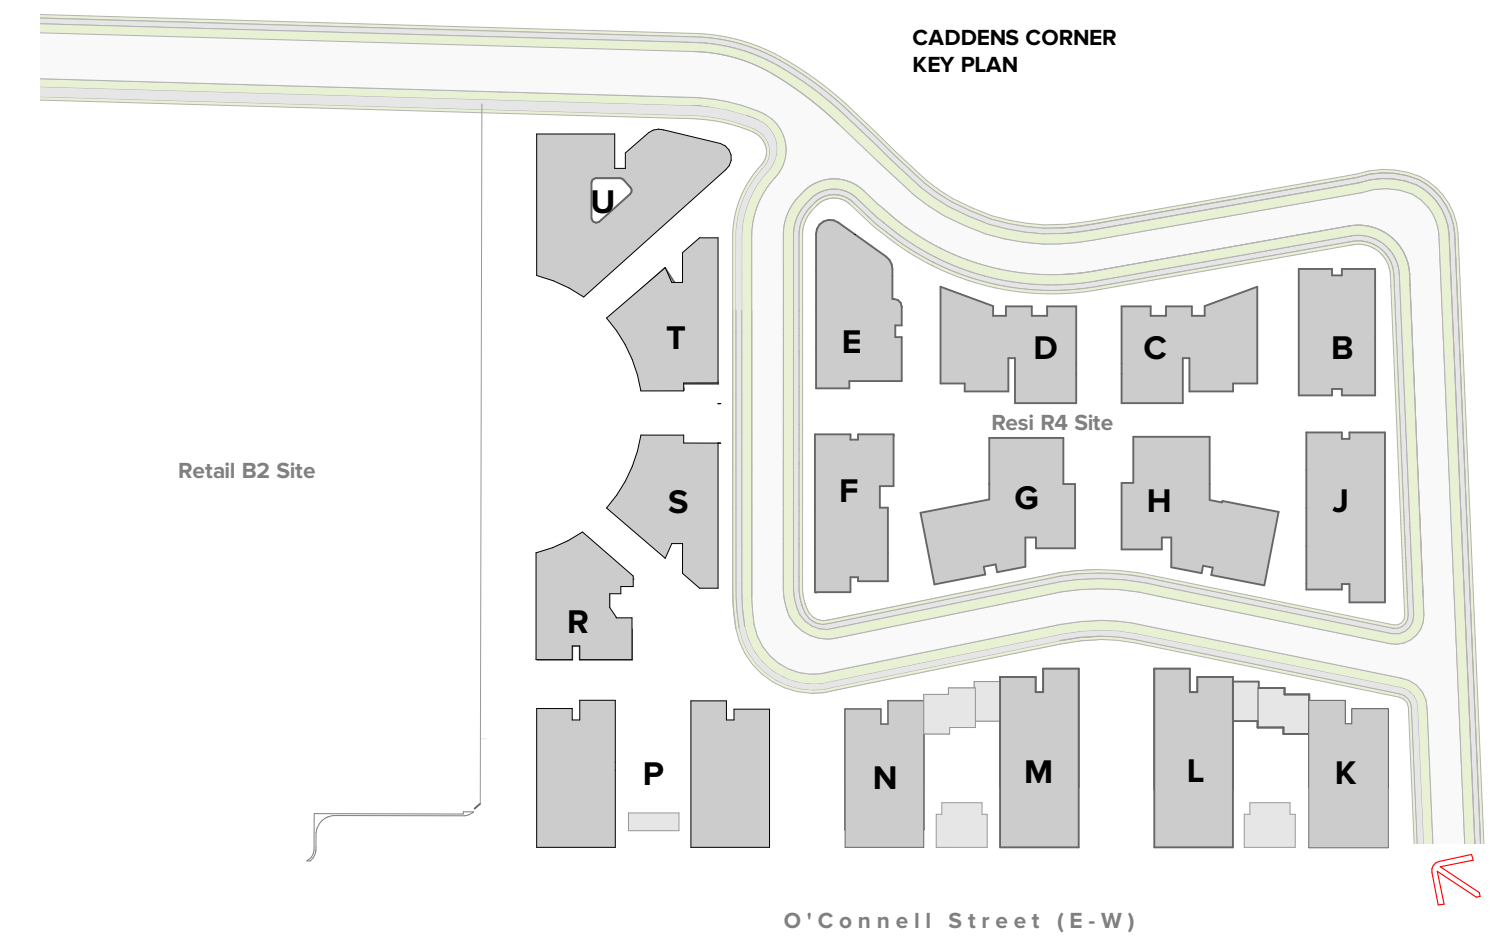

Rev	Date	Approved by	Revision Notes
2	28.02.24	BF	For DA

NOTES

THIS DRAWING IS COPYRIGHT © OF TURNER. NO REPRODUCTION WITHOUT PERMISSION. UNLESS NOTED OTHERWISE THIS DRAWING IS NOT FOR CONSTRUCTION. ALL DIMENSIONS AND LEVELS ARE TO BE CHECKED ON SITE PRIOR TO THE COMMENCEMENT OF WORK. INFORM TURNER OF ANY DISCREPANCIES FOR CLARIFICATION BEFORE PROCEEDING WITH WORK. DRAWINGS ARE NOT TO BE SCALED. USE ONLY FIGURED DIMENSIONS. REFER TO CONSULTANT DOCUMENTATION FOR FURTHER INFORMATION (DWG, PC AND BIM) FILES AND UNCONTROLLED DOCUMENTS AND ARE ISSUED FOR INFORMATION ONLY.

CLIENT

Holdmark Property Group
2/2-4 Giffnock Avenue Macquarie Park
NSW 2113 Australia

LEGEND	
Site Boundary	ACC Accessible
Setback	ADP ADP
ADG Setback	B Bathroom
	B1.2... Bedroom 1, Bedroom 2, etc.
	BY Balcony
	D Dining
	E Entry
	EN Ensuite
	FEX Fire Extinguisher
	FH Fire Hydrant
	GBC Garbage Chute
	GL Ground Line
	K Kitchen
	L_01,02 Lift No. 1, 2, etc.
	L Living
	LR Lobby Relief Air
	LY Laundry
	S Stone
	SA Supply Air
	ST Study
	TCE Terrace
	VIS Visitor
	WIP Walk-in Pantry

Project Title
O'Connell Street Caddens
O'Connell St Caddens NSW 2747 Australia


Scale	Project No.	Drawn by	North
1:1 @A1, 50% @A3	20096		↑
Status	Dwg No.	Rev	
For Information	DA-920-007	2	

Drawing Title
3D Views
Perspective 07 - View from O'Connell Street South East

TURNER

Level 7 ONE Oxford Street
Sydney NSW 2010
AUSTRALIA

T +61 2 8668 0000
F +61 2 8668 0066
turner@tda.com.au

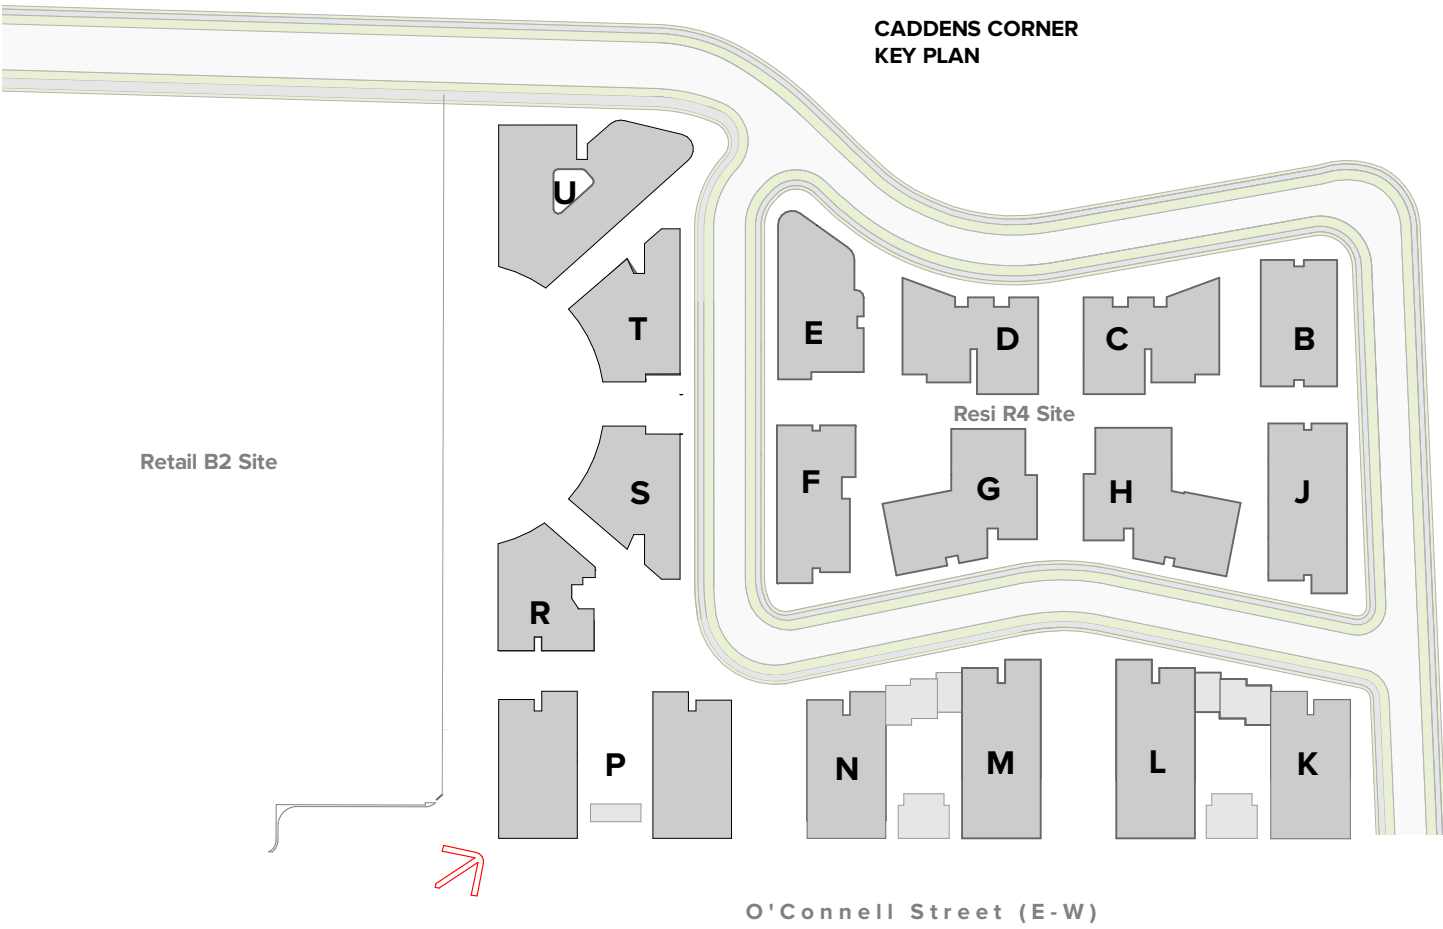

Rev	Date	Approved by	Revision Notes
01	28.02.24	BF	For DA

NOTES
THIS DRAWING IS COPYRIGHT © OF TURNER. NO REPRODUCTION WITHOUT PERMISSION. UNLESS NOTED OTHERWISE THIS DRAWING IS NOT FOR CONSTRUCTION. ALL DIMENSIONS AND LEVELS ARE TO BE CHECKED ON SITE PRIOR TO THE COMMENCEMENT OF WORK. INFORM TURNER OF ANY DISCREPANCIES FOR CLARIFICATION BEFORE PROCEEDING WITH WORK. DRAWINGS ARE NOT TO BE SCALED. USE ONLY FIGURED DIMENSIONS. REFER TO CONSULTANT DOCUMENTATION FOR FURTHER INFORMATION (DWG, PC AND BIM) FILES ARE UNCONTROLLED DOCUMENTS AND ARE ISSUED FOR INFORMATION ONLY.

CLIENT
Holdmark Property Group
2/2-4 Giffnock Avenue Macquarie Park
NSW 2113 Australia

LEGEND			
Site Boundary	---	ACC	Accessible
Setback	---	ADP	Adaptable
ADG Setback	---	B	Bathroom
	---	B1,2...	Bedroom 1, Bedroom 2, etc.
	---	BY	Balcony
	---	D	Dining
	---	E	Entry
	---	EN	Ensuite
	---	FEX	Fire Extinguisher
	---	FH	Fire Hydrant
	---	GBC	Garbage Chute
	---	GL	Ground Line
	---	K	Kitchen
	---	L_01,02	Lift No.1, 2, etc.
	---	L	Living
	---	LR	Lobby Relief Air
	---	LY	Laundry
	---	S	Stone
	---	SA	Supply Air
	---	ST	Study
	---	TCE	Terrace
	---	VIS	Visitor
	---	WIP	Walk-in Pantry

Project Title
O'Connell Street Caddens
O'Connell St Caddens NSW 2747 Australia

Scale
1:1 @A1, 50% @A3

Project No.
20096

Drawn by
North

Status
For Information

Dwg No.
DA-920-008

Rev
01

Drawing Title
3D Views
Perspective 08 - View from O'Connell Street South West

TURNER

Level 7 ONE Oxford Street
Sydney NSW 2010
AUSTRALIA

T +61 2 8668 0000
F +61 2 8668 0088
turnerstudio.com.au