
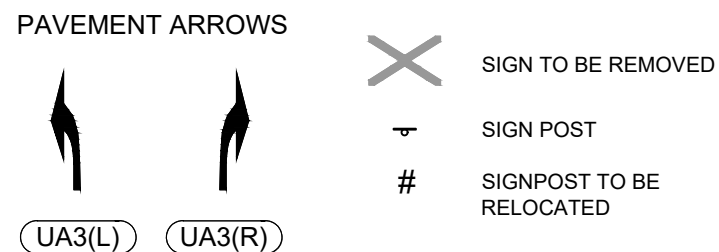
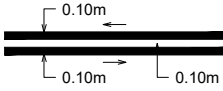
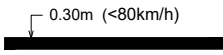
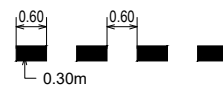
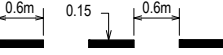
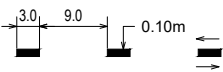
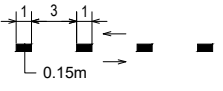
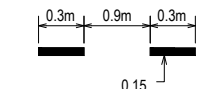
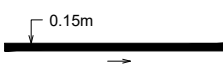
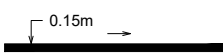
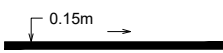
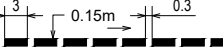


SIGNAGE AND LINEMARKING GENERAL NOTES & SUPPLEMENTARY DRAWINGS


SIGNAGE AND LINEMARKING NOTES

1. ALL PAVEMENT MARKINGS, CHEVRONS AND REFLECTORS ARE TO BE IN ACCORDANCE WITH THE REQUIREMENTS OF THE CAMDEN COUNCIL'S CURRENT ENGINEERING DESIGN SPECIFICATION, TNSW QA SPECIFICATION R141 & R142, CURRENT TNSW DELINEATION GUIDELINES, AUSTRALIAN STANDARDS AND TNSW SUPPLEMENTS.
2. SIGNPOSTING TO BE AS SPECIFIED IN THE DRAWINGS IN ACCORDANCE WITH TNSW QA SPECIFICATION R143 AND AS2853.
3. ALL SIGNS TO BE IN ACCORDANCE WITH CURRENT AUSTRALIAN STANDARD AS 1743 - ROAD SIGNS, TNSW SUPPLEMENTS AND COUNCIL'S SPECIFICATIONS UNLESS STATED OTHERWISE.
4. ROAD SIGNS ARE SIZE 'A', UNLESS OTHERWISE SHOWN.
5. THE CONTRACTOR SHALL CONFIRM ALL EXISTING UTILITY AND SERVICE LOCATIONS PRIOR TO EXCAVATION FOR SIGN SUPPORTS PRIOR TO REMOVAL OF ANY EXISTING SIGN SUPPORTS.
6. AUTHORISATION FOR THE INSTALLATION OF ALL REGULATORY SIGNPOSTING AND LINE MARKING ILLUSTRATED ON THIS PLAN IS TO BE OBTAINED FROM THE LOCAL TRAFFIC COMMITTEE. REGULATORY SIGNPOSTING AND LINE MARKING SHOWN ON THESE PLANS ARE NOT APPROVED FOR INSTALLATION.
7. ALL NEW PAVEMENT MARKINGS ARE TO BE INSTALLED IN WHITE REFLECTIVE, THERMOPLASTIC PAINT.
8. RE-MARK EXISTING PAVEMENT MARKING AS DIRECTED BY COUNCIL'S ENGINEER.
9. PAVEMENT MARKINGS THAT FORM NO PART OF THE FINAL WORKS ARE TO BE REMOVED BY WATER BLASTING OR OTHER METHOD AS APPROVED BY COUNCIL'S ENGINEER.
10. ALL MEASUREMENTS ARE IN METRES UNLESS SHOWN OTHERWISE. KERBSIDE LANE WIDTH MEASURED FROM FACE OF KERB. NO INFORMATION IS TO BE SCALED FROM THESE DRAWINGS.
11. ALL EXISTING LINEMARKING AND SIGNAGE RETAINED WITHIN LIMIT OF WORKS TO BE ASSESSED BY COUNCIL'S ENGINEER AND REPLACED IF DEEMED NECESSARY.
12. SCHOOL ZONE SIGNAGE ADJACENT TO THE BYRON ROAD INTERSECTIONS TO BE PROVIDED BY THE RELEVANT SCHOOL IN ACCORDANCE WITH THE LOCAL TRAFFIC COMMITTEE'S GUIDANCE.

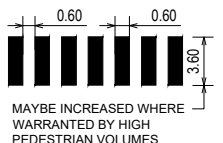

PAVEMENT MARKING SCHEDULE			
CODE	USE	STYLE	COLOUR & TYPE
DIVIDING (BARRIER) LINES			
BB	BARRIER LINE WHERE SIGHT IS RESTRICTED IN BOTH DIRECTIONS OR APPROACH TO MEDIAN ISLAND / PEDESTRIAN CROSSING		REFLECTORISED WHITE TYPE 'YY' PAVEMENT MARKERS BI-DIRECTIONAL REFLECTIVE YELLOW
TURNING, STOP & GIVE WAY LINES			
TF	STOP LINE AT TRAFFIC SIGNALS		REFLECTORISED WHITE
TB	GIVE WAY LINE (USED WITH SIGNS)		REFLECTORISED WHITE
TB1	GIVE WAY LINE (USED ON RIGHT SIDE OF SIDE)		REFLECTORISED WHITE
LANE LINES			
L1	LANE LINE ON MULTI LANE ROAD INCLUDING MOTORWAYS & DUAL CARRIAGEWAYS		REFLECTORISED WHITE TYPE 'W' PAVEMENT MARKERS MONO-DIRECTIONAL REFLECTIVE WHITE
CONTINUITY LINE			
C1	DEFINES EDGES OF THROUGH CARRIAGEWAY TO TURNING LANE, FREEWAY RAMP, BUS BAY AND START OR FINISH OF AUXILIARY LANE		REFLECTORISED WHITE TYPE 'W' PAVEMENT MARKERS MONO-DIRECTIONAL REFLECTIVE YELLOW
S1	DIVIDING (SEPARATION) LINE ON 2 LANE ROAD		REFLECTORISED WHITE
EDGE LINES			
E1	LEFT HAND EDGE LINE ON GENERAL PURPOSE ROAD		REFLECTORISED WHITE
E5	OUTLINE OF PAINTED MEDIAN		REFLECTORISED WHITE
E6	LINE APPLIED TO INCLINE FACE OF MEDIAN KERB		REFLECTORISED WHITE
PEDESTRIAN CROSS WALK LINES			
PCW	PEDESTRIAN CROSS WALK LINES		REFLECTORISED WHITE
PX	PEDESTRIAN CROSSING		REFLECTORISED WHITE

[illegible]

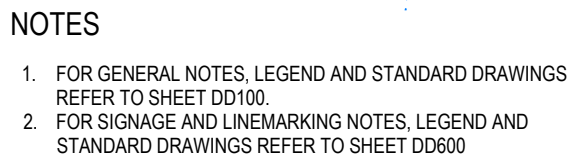


1	ISSUE FOR CONSTRUCTION	ER	VS	KE	DC	01/05/23
0	ISSUE FOR CONSTRUCTION	ER	VS	KE	DC	23/03/23
	AMENDMENT	DES	DRN	CKD	APR	DATE

PO Box 4366 PENRITH WESTFIELD NSW 2750
P 02 4720 3300 W www.jwprince.com.au E jwp@jwprince.com.au



PROJECT No:	110701-02
SHEET No:	DD601

AZIMUTH: M.G.A. 2020	DATUM: A.H.D.	ORIGIN: PM 44295	PLAN No: 110701-02-DD601
-------------------------	---------------	------------------	--------------------------

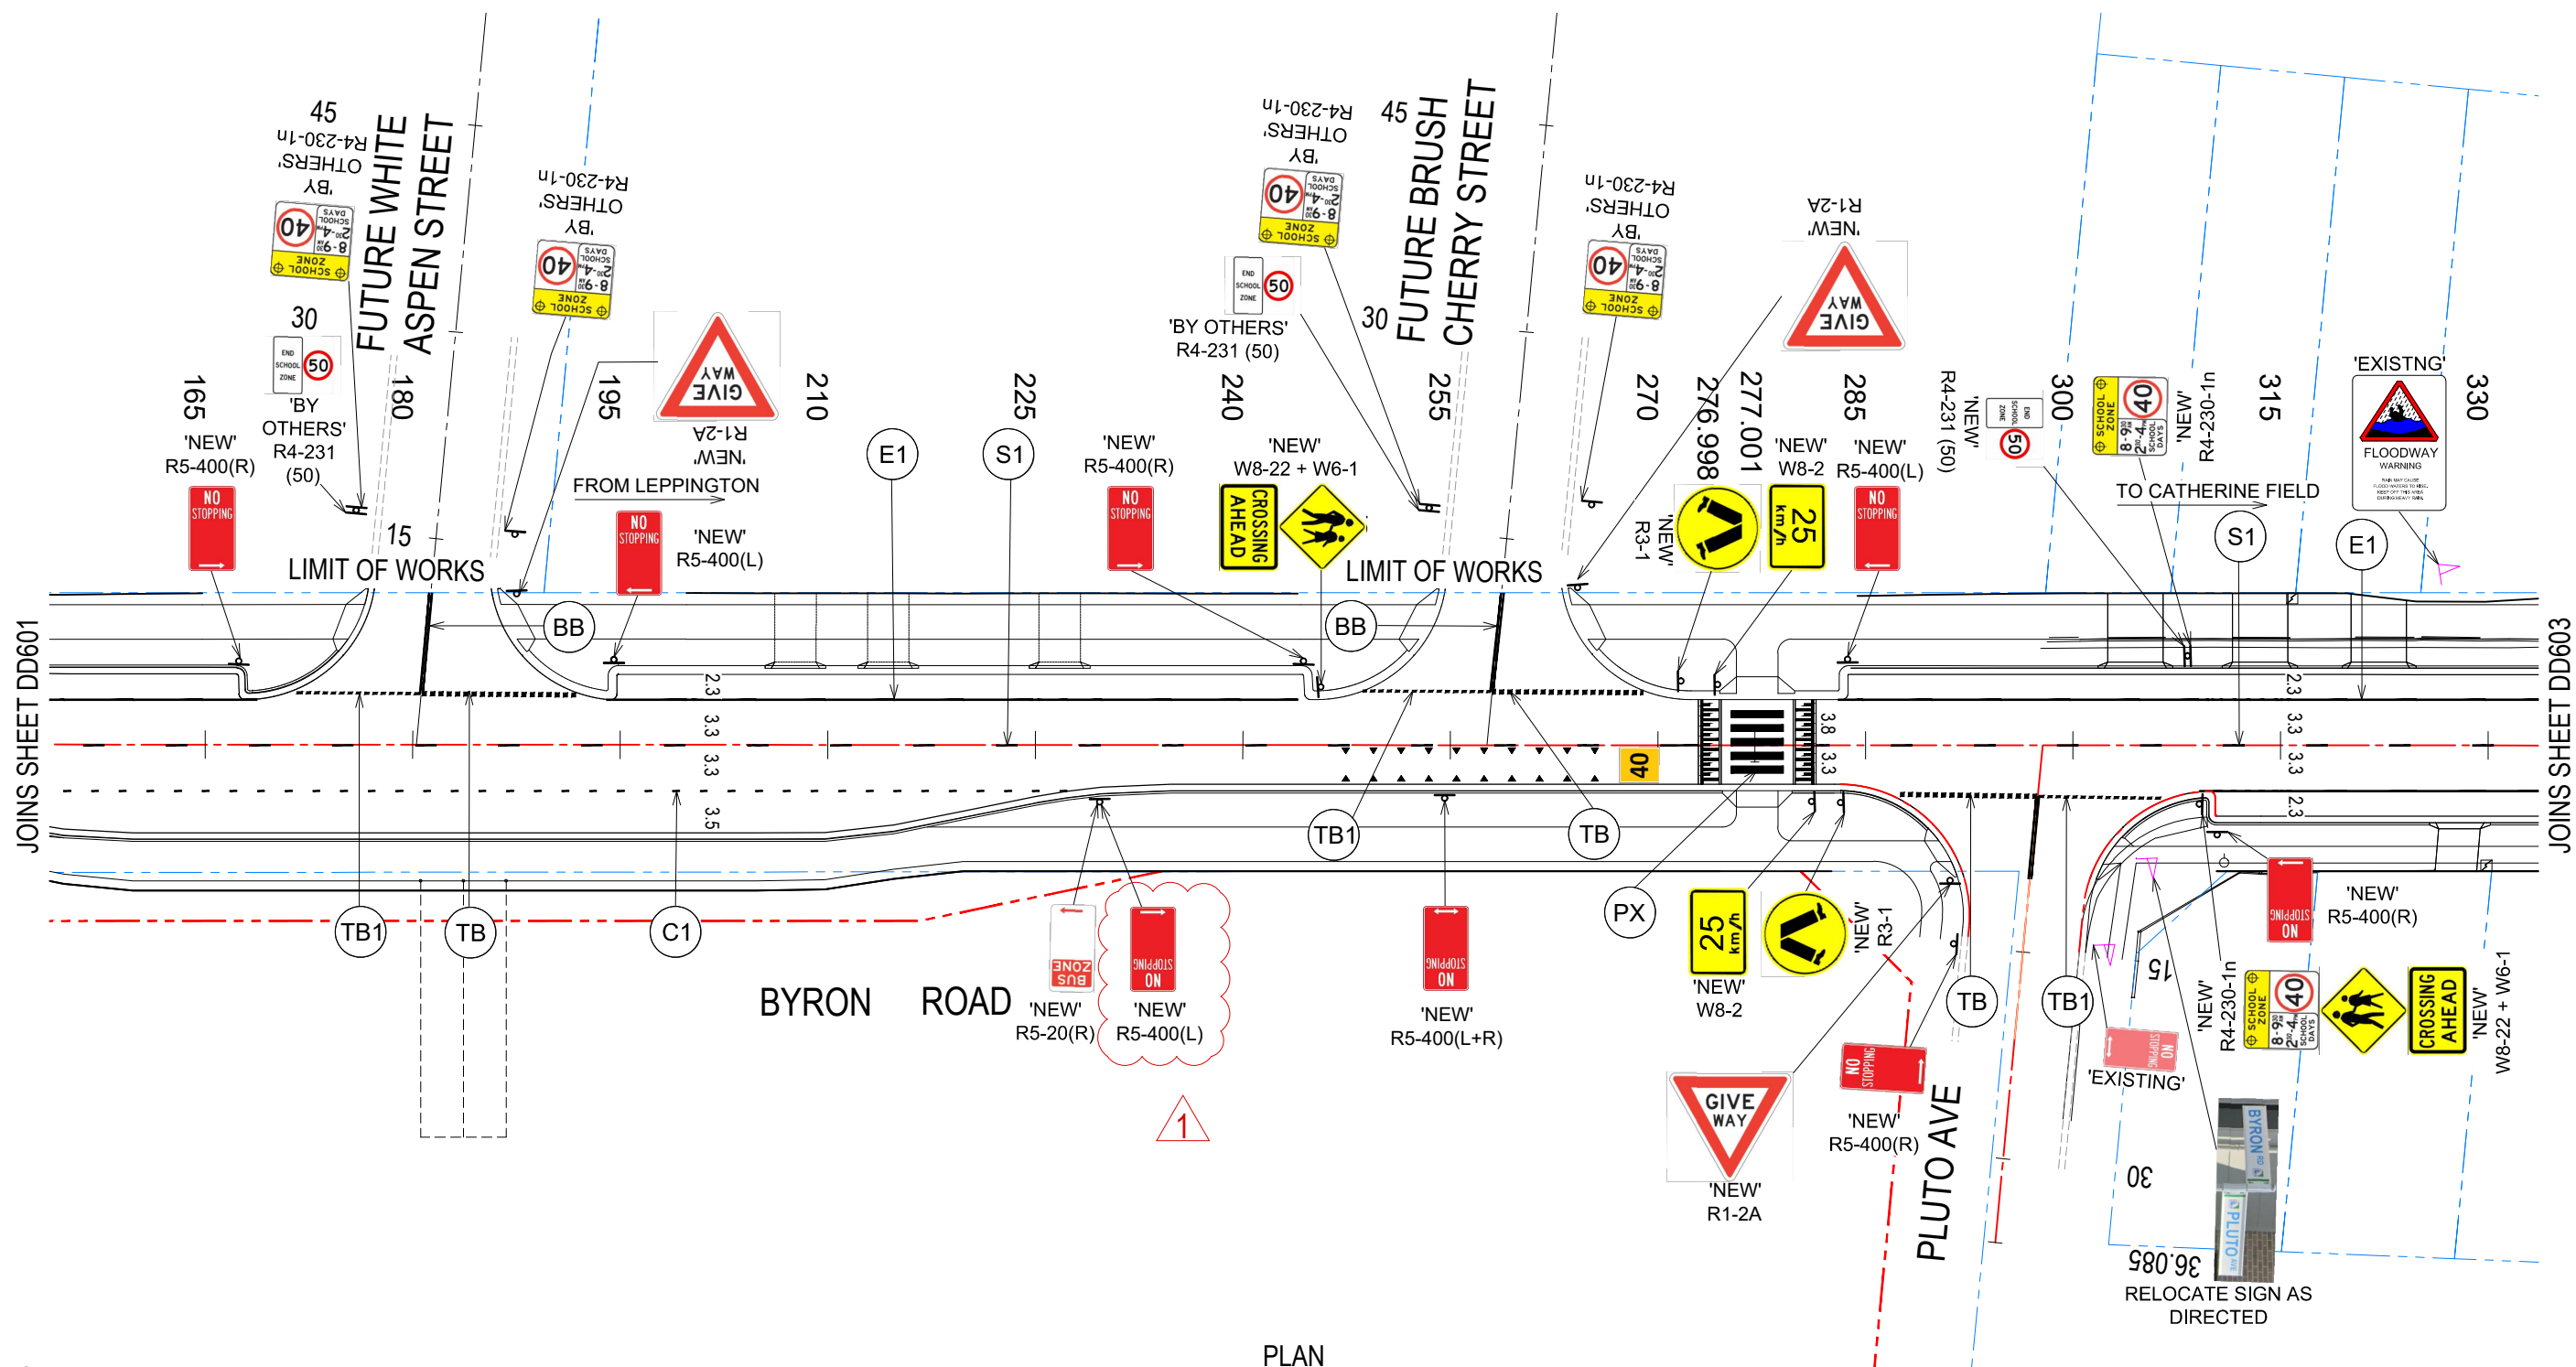

1. FOR GENERAL NOTES, LEGEND AND STANDARD DRAWINGS REFER TO SHEET DD100.
2. FOR SIGNAGE AND LINEMARKING NOTES, LEGEND AND STANDARD DRAWINGS REFER TO SHEET DD600

1	ISSUE FOR CONSTRUCTION	ER	VS	KE	DC	01/05/23		
0	ISSUE FOR CONSTRUCTION	ER	VS	KE	DC	23/03/23		
	AMENDMENT	DES	DRN	CKD	APR	DATE		

PO Box 4366 PENRITH WESTFIELD NSW 2750
P 02 4720 3300 W www.jwprince.com.au E jwp@jwprince.com.au

ISSUE FOR CONSTRUCTION

THIS DRAWING MUST NOT BE USED FOR CONSTRUCTION UNLESS
SIGNED AS PART OF AN APPROVED CONSTRUCTION CERTIFICATE

BYRON ROAD UPGRADE
BETWEEN INGLEBURN ROAD AND HEATH ROAD
SIGN & LINEMARKING PLAN
BYRON ROAD - CH 160.00 TO CH 320.00



AZIMUTH: M.G.A.
2020

DATUM: A.H.D.

ORIGIN: PM 44295

PLAN No:	110701-02-DD602
----------	-----------------

SHEET No: DD602

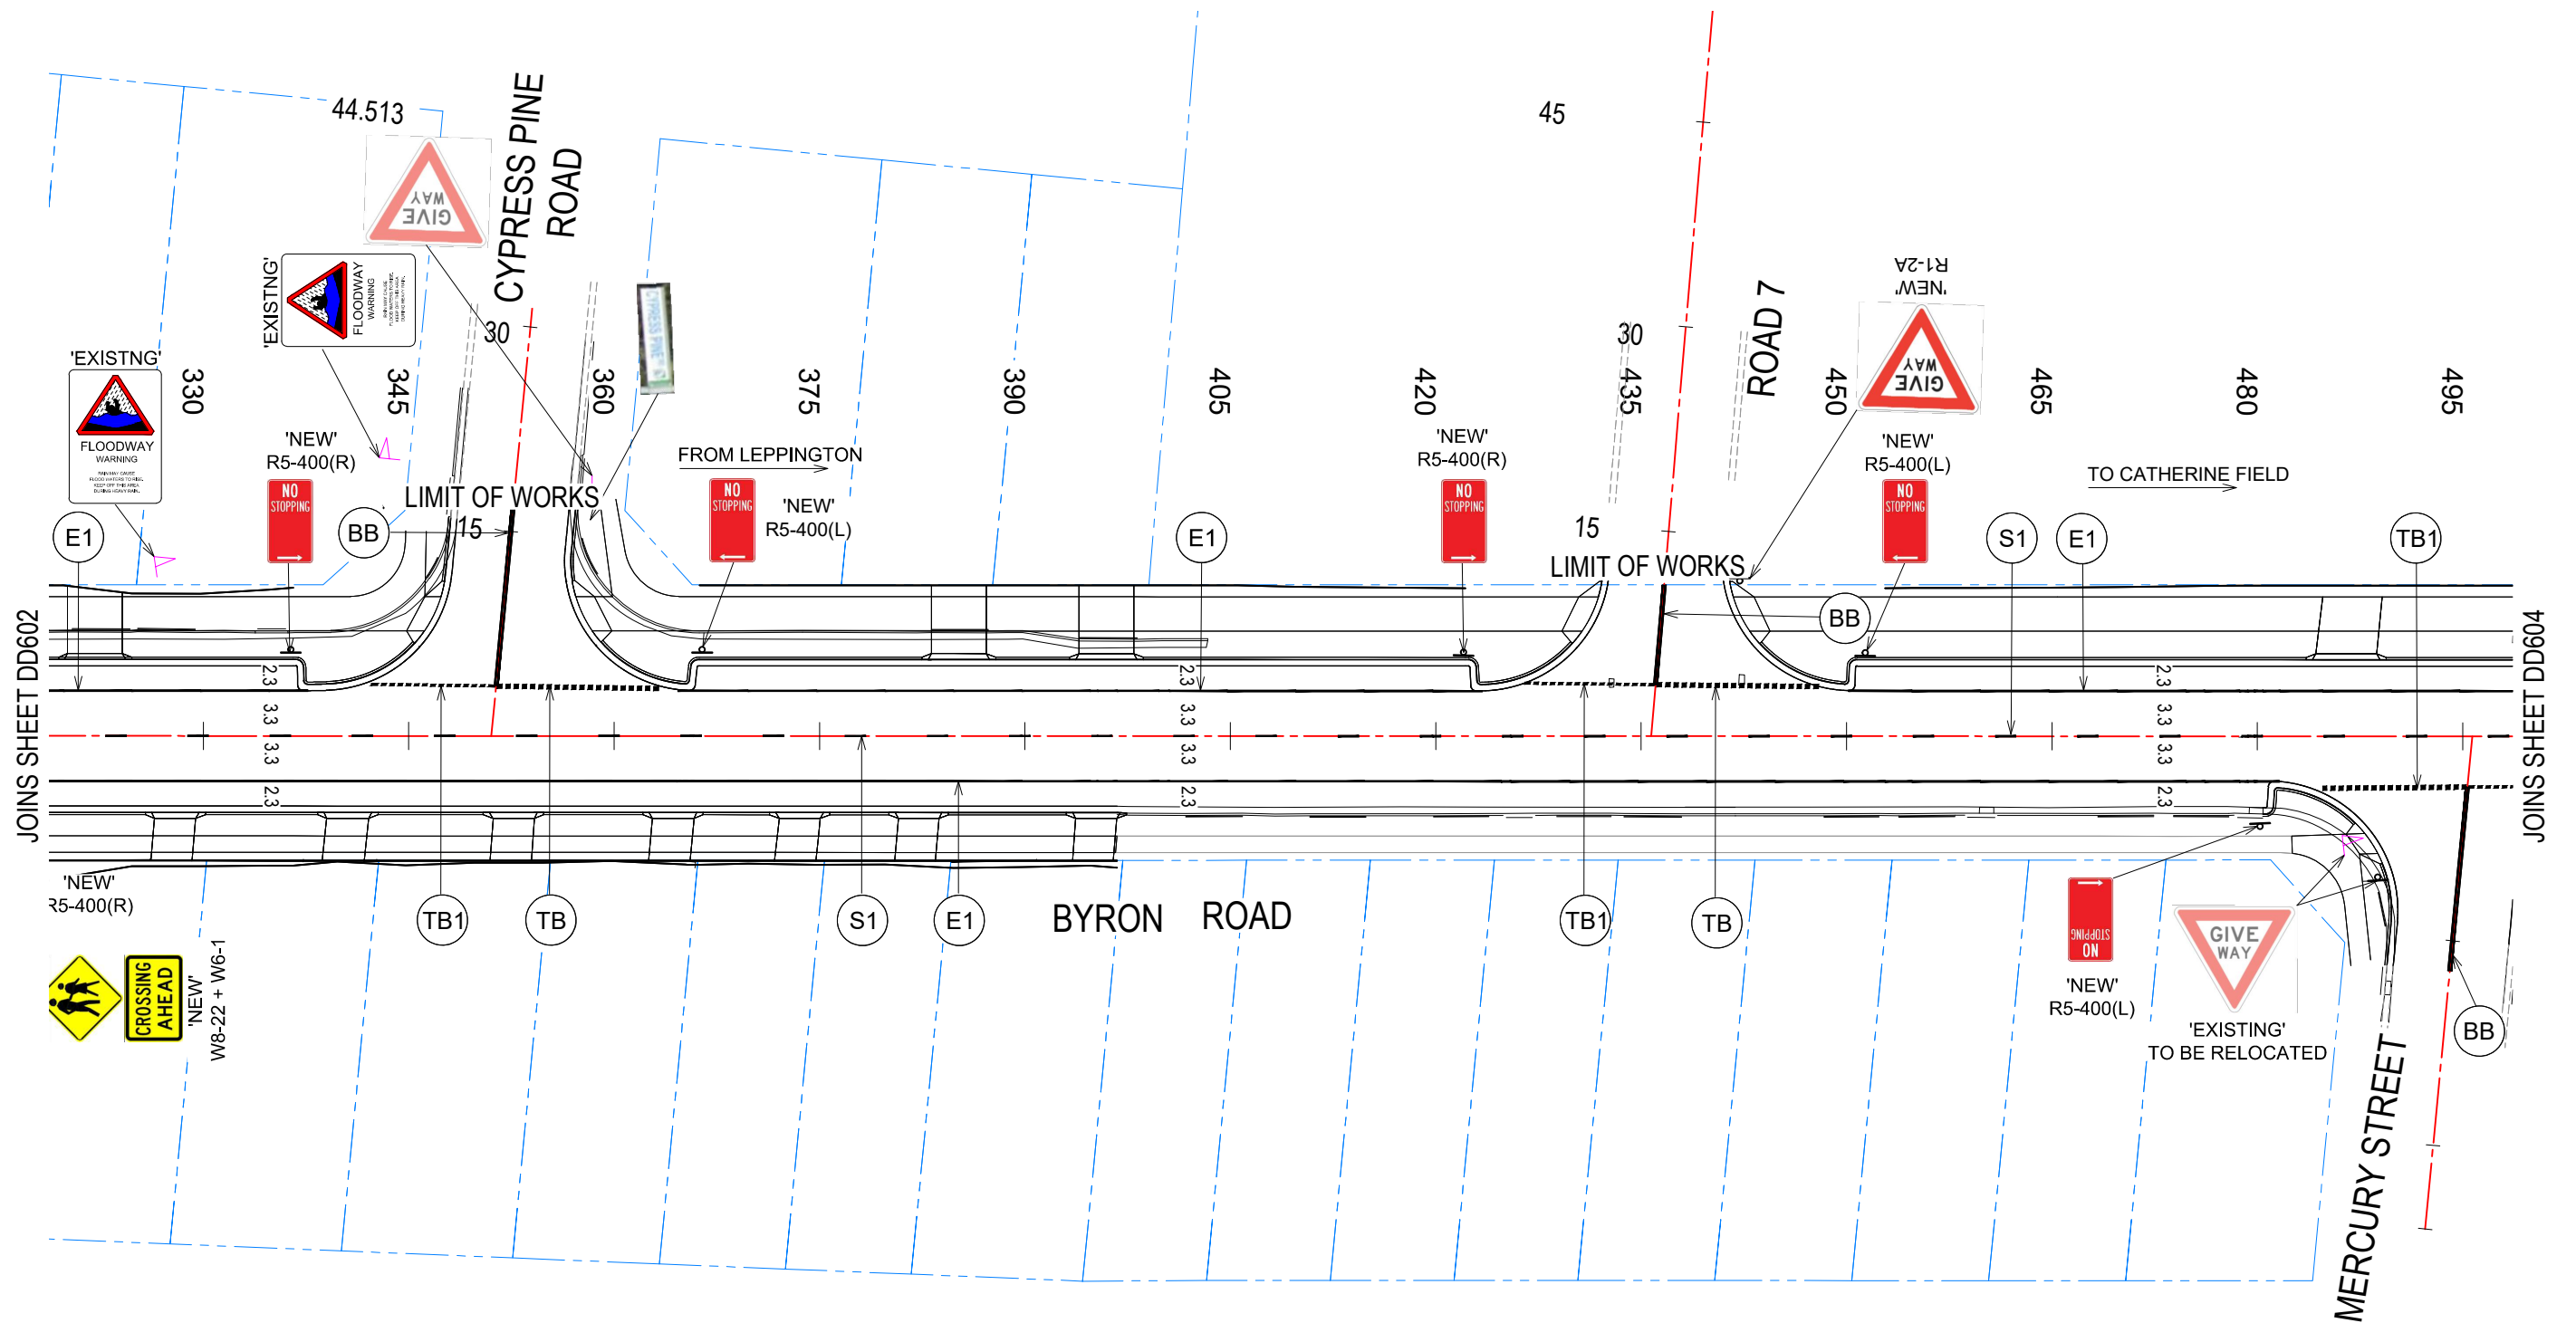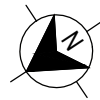

NOTES

- FOR GENERAL NOTES, LEGEND AND STANDARD DRAWINGS REFER TO SHEET DD100.
- FOR SIGNAGE AND LINEMARKING NOTES, LEGEND AND STANDARD DRAWINGS REFER TO SHEET DD600

0 5 10 15 20
SCALE 1:500m (HORIZONTAL)

0	ISSUE FOR CONSTRUCTION	ER	VS	KE	DC
	AMENDMENT	DES	DRN	CKD	APR
					DATE

J. WYNDHAM PRINCE
CONSULTING CIVIL INFRASTRUCTURE ENGINEERS & PROJECT MANAGERS
PO Box 4366 PENRITH WESTFIELD NSW 2750
P 02 4720 3300 W www.jwprince.com.au E jwp@jwprince.com.au

CLIENT:



STATUS:

**ISSUE FOR
CONSTRUCTION**

THIS DRAWING MUST NOT BE USED FOR CONSTRUCTION UNLESS
SIGNED AS PART OF AN APPROVED CONSTRUCTION CERTIFICATE.

BYRON ROAD UPGRADE
BETWEEN INGLEBURN ROAD AND HEATH ROAD
SIGN & LINEMARKING PLAN
BYRON ROAD - CH 320.00 TO CH 480.00

AZIMUTH: M.G.A.
2020

DATUM: A.H.D.



ORIGIN: PM 44295

PLAN No: 110701-02-DD603

PROJECT No:
110701-02

SHEET No:
DD603


0

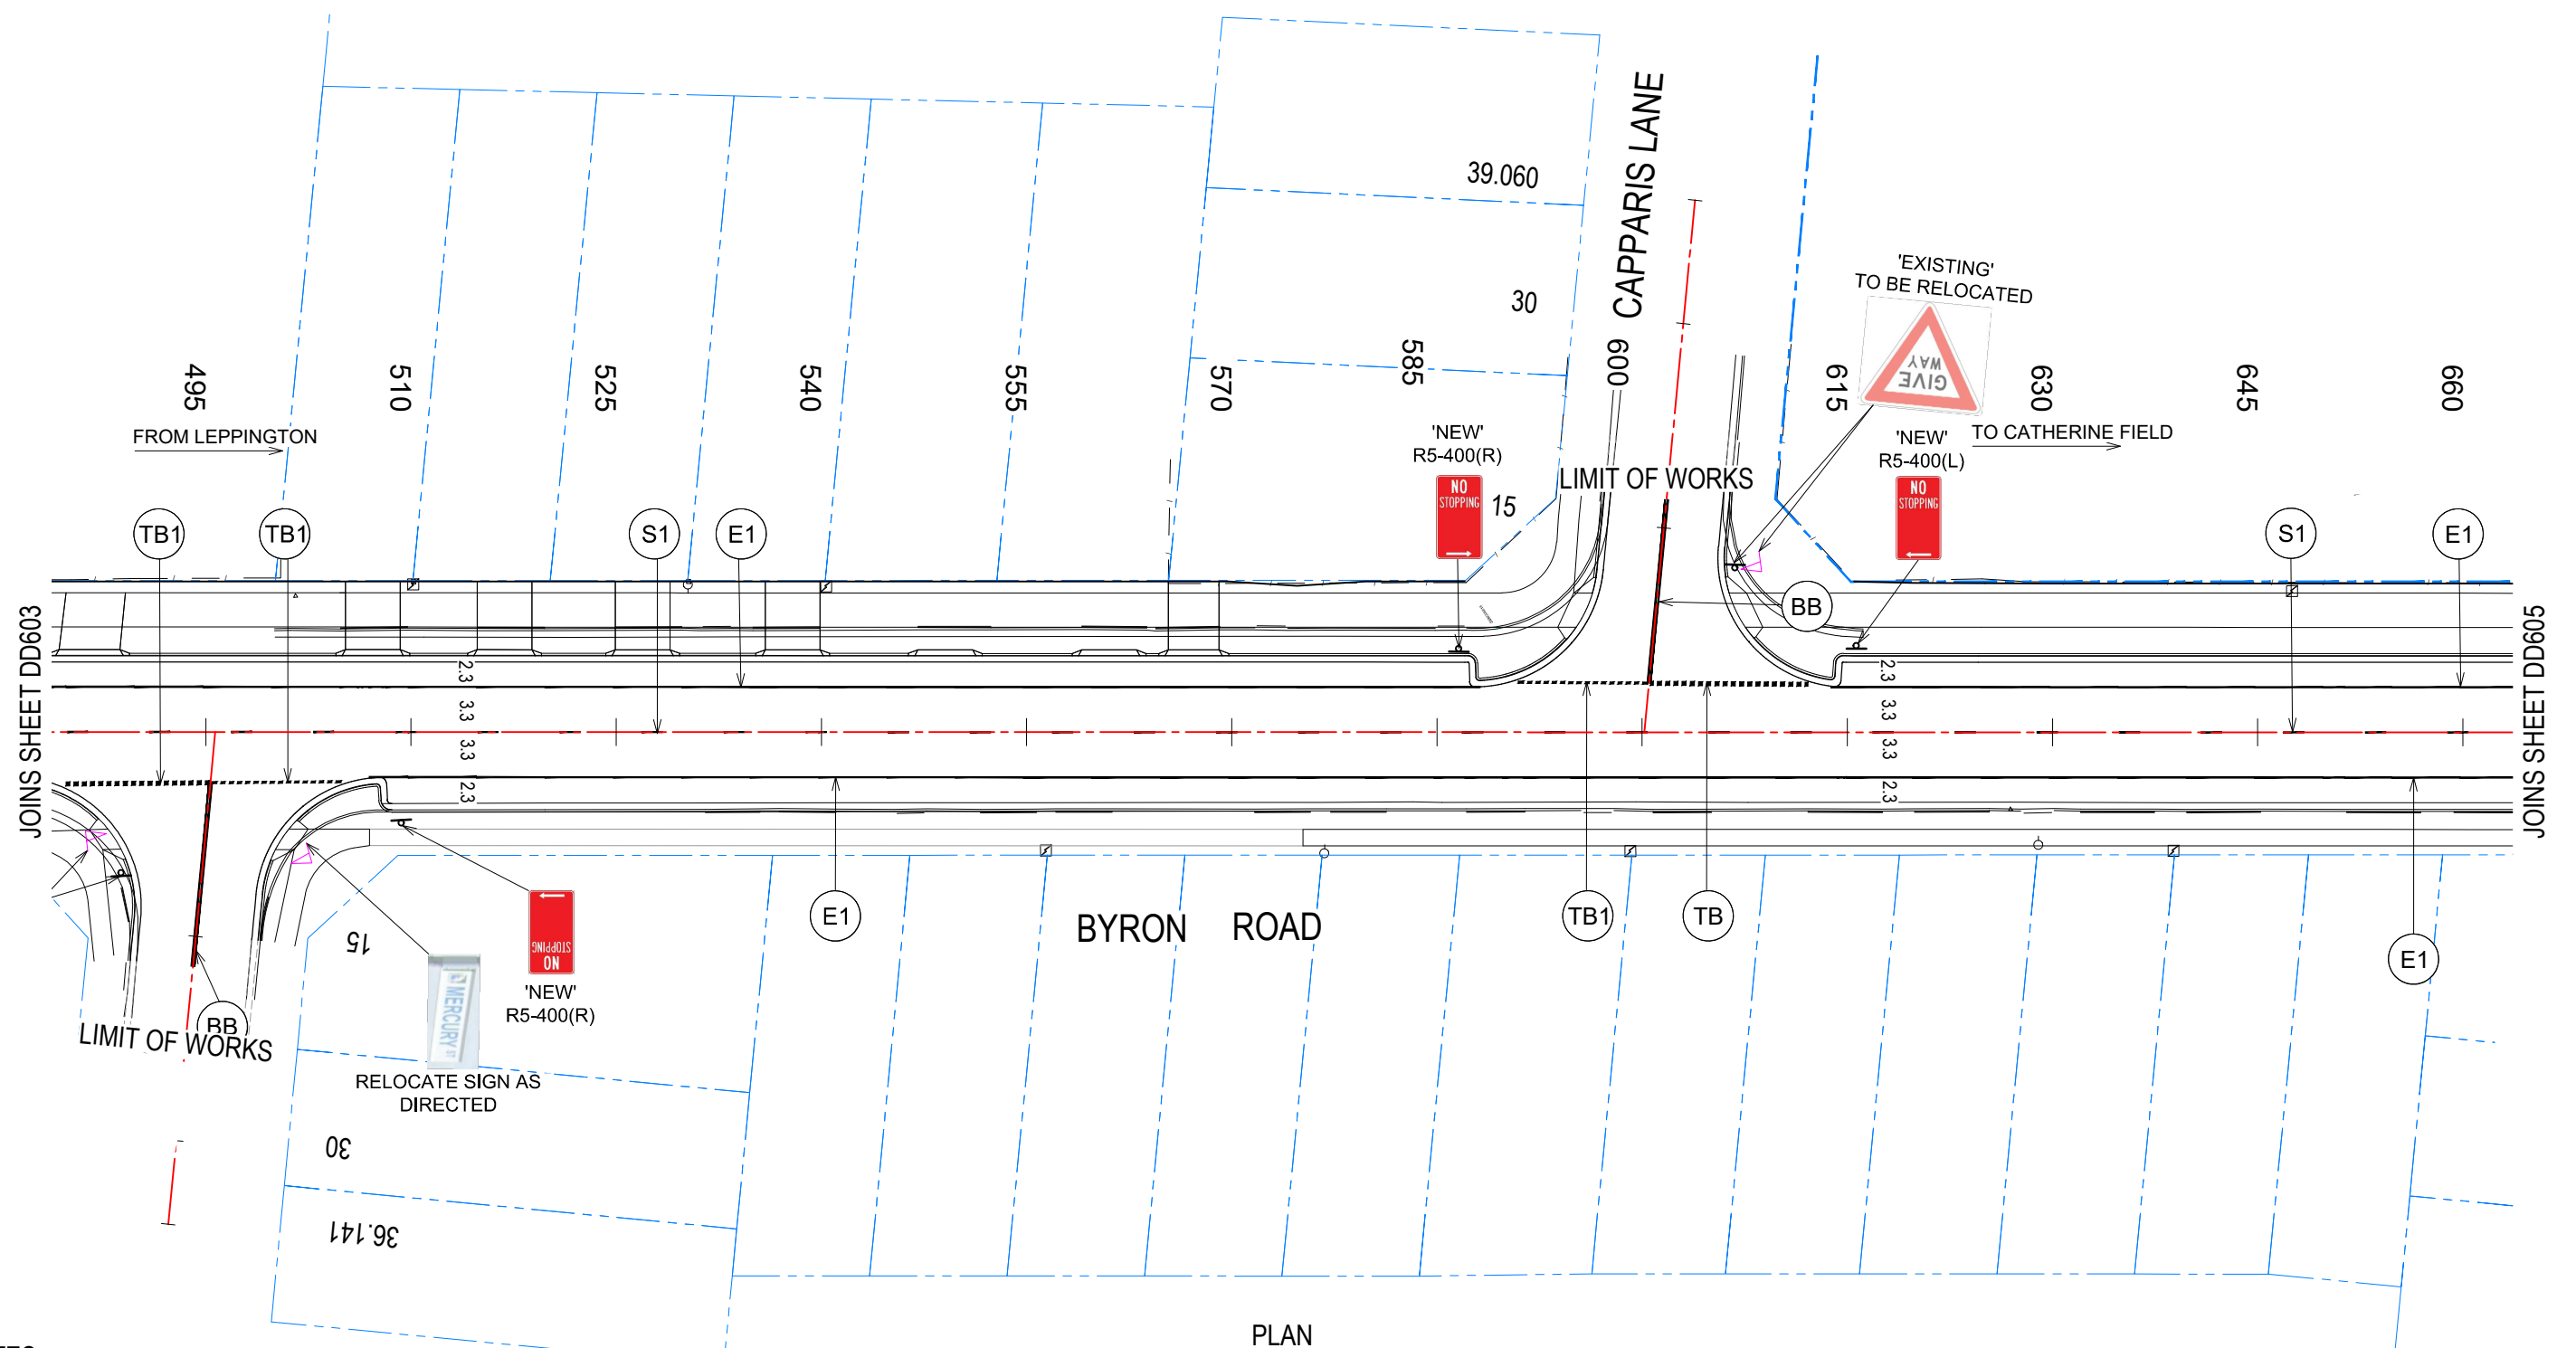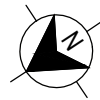

NOTES

1. FOR GENERAL NOTES, LEGEND AND STANDARD DRAWINGS REFER TO SHEET DD100.
2. FOR SIGNAGE AND LINEMARKING NOTES, LEGEND AND STANDARD DRAWINGS REFER TO SHEET DD600

PLAN
SCALE 1:500

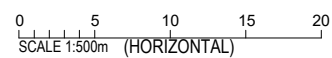

0	ISSUE FOR CONSTRUCTION	ER	VS	KE	DC	23/03/23
AMENDMENT		DES	DRN	CKD	APR	DATE

J. WYNDHAM PRINCE
CONSULTING CIVIL INFRASTRUCTURE ENGINEERS & PROJECT MANAGERS
PO Box 4366 PENRITH WESTFIELD NSW 2750
P 02 4720 3300 W www.jwprince.com.au E jwp@jwprince.com.au



CLIENT:
STATUS:
ISSUE FOR CONSTRUCTION
THIS DRAWING MUST NOT BE USED FOR CONSTRUCTION UNLESS SIGNED AS PART OF AN APPROVED CONSTRUCTION CERTIFICATE.

BYRON ROAD UPGRADE BETWEEN INGLEBURN ROAD AND HEATH ROAD SIGN & LINEMARKING PLAN BYRON ROAD - CH 480.00 TO CH 660.00				PROJECT No: 110701-02
AZIMUTH: M.G.A. 2020				SHEET No: DD604
DATUM: A.H.D.				PLAN No: 110701-02-DD604
ORIGIN: PM 44295				0

