


PRELIMINARY - NOT FOR CONSTRUCTION

[illegible]

CLIENT

MostynCopper

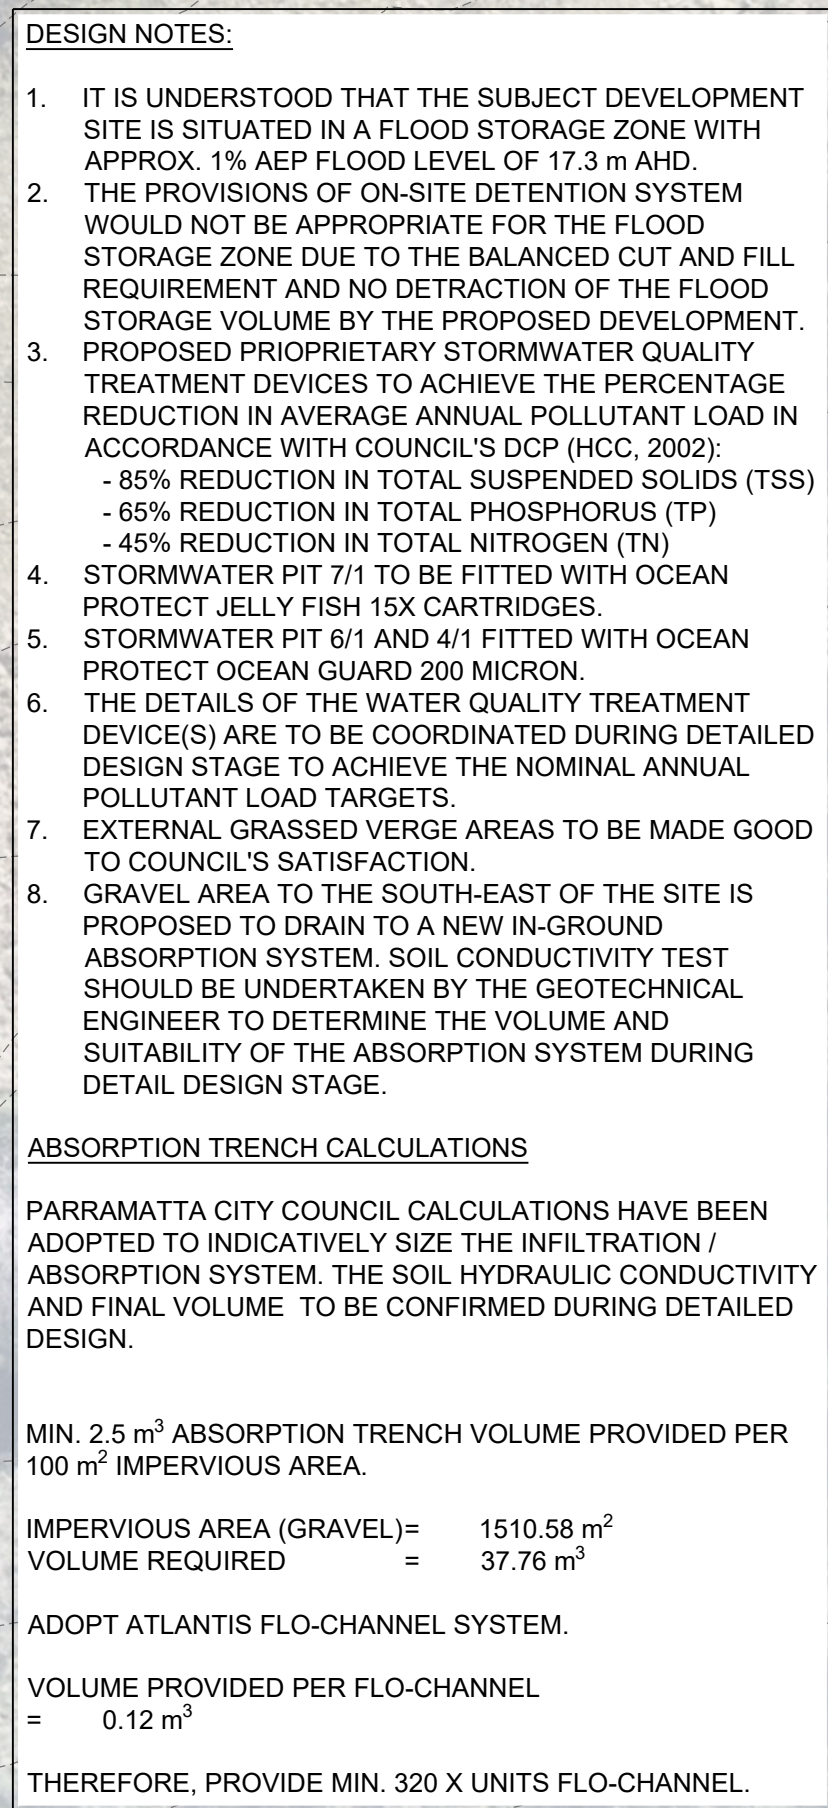

Racing NSW

PROJECT

RNSW HAWKESBURY
STABLING DEVELOPMENT

PREPARED BY

WSce Pty Ltd
ACIN 648 555 141
ASN 75 668 555 141
Info@wsce.com.au
wsce.com.au



WSce

Driven by excellence,
built on experience.

TITLE				
RICKABY STREET ALTERNATIVE STORMWATER OUTLET - SHEET 1				
SCALE	S.C.	DRAWN	S.C.	DESIGNED R.X. CHECKED J.G. APPROVED
JOB No.	DRAWING No.		ISSUE	
8466000		SK004		P1
DATE	June 2025	STATUS	DEVELOPMENT APPLICATION	