




NO.	DOCUMENT TITLE
A00	COVER SHEET
A01	EXISTING SITE PLAN
A02	SITE DEMOLITION PLAN
A03	PROPOSED SITE PLAN
A04	SOUTHERN AERIAL VIEW
A05	WESTERN AERIAL VIEW
A06	NORTHERN AERIAL VIEW
A07	EASTERN AERIAL VIEW
A08	NW STREET APPROACH VIEW
A09	SE STREET APPROACH VIEW
A10	SITE ELEVATIONS & SECTIONS
A11	9am JUNE 21st SHADOW DIAGRAM
A12	12noon JUNE 21st SHADOW DIAGRAM
A13	3pm JUNE 21st SHADOW DIAGRAM
A14	10m HEIGHT LIMIT ENCROACHMENT 3D VIEW
A15	GROUND FLOOR LEVEL PLAN - BARN 01
A16	FIRST FLOOR LEVEL PLAN - BARN 01
A17	LOWER ROOF PLAN - BARN 01
A18	UPPER ROOF PLAN - BARN 01
A19	BARN 01 ELEVATIONS 01
A20	BARN 01 ELEVATIONS 02
A21	BARN 01 SECTIONS
A22	GROUND FLOOR LEVEL PLAN - BARN 02
A23	FIRST FLOOR LEVEL PLAN - BARN 02
A24	LOWER ROOF PLAN - BARN 02
A25	UPPER ROOF PLAN - BARN 02
A26	BARN 02 ELEVATIONS 01
A27	BARN 02 ELEVATIONS 02
A28	BARN 02 SECTIONS
A29	WASTE & STORE SHED PLAN
A30	WASTE & STORE ELEVATIONS & SECTIONS
A31	WASH-BAYS, TIE-UPS, & SAND-ROLLS PLAN
A32	WASH-BAYS, TIE-UPS, & SAND-ROLLS ELEVATIONS & SECTION
A33	EXTERNAL BUILDING MATERIALS & FINISHES

RNSW Hawkesbury Stabling Development

No.61 RICKABY ST., CLARENDON, NSW 2756



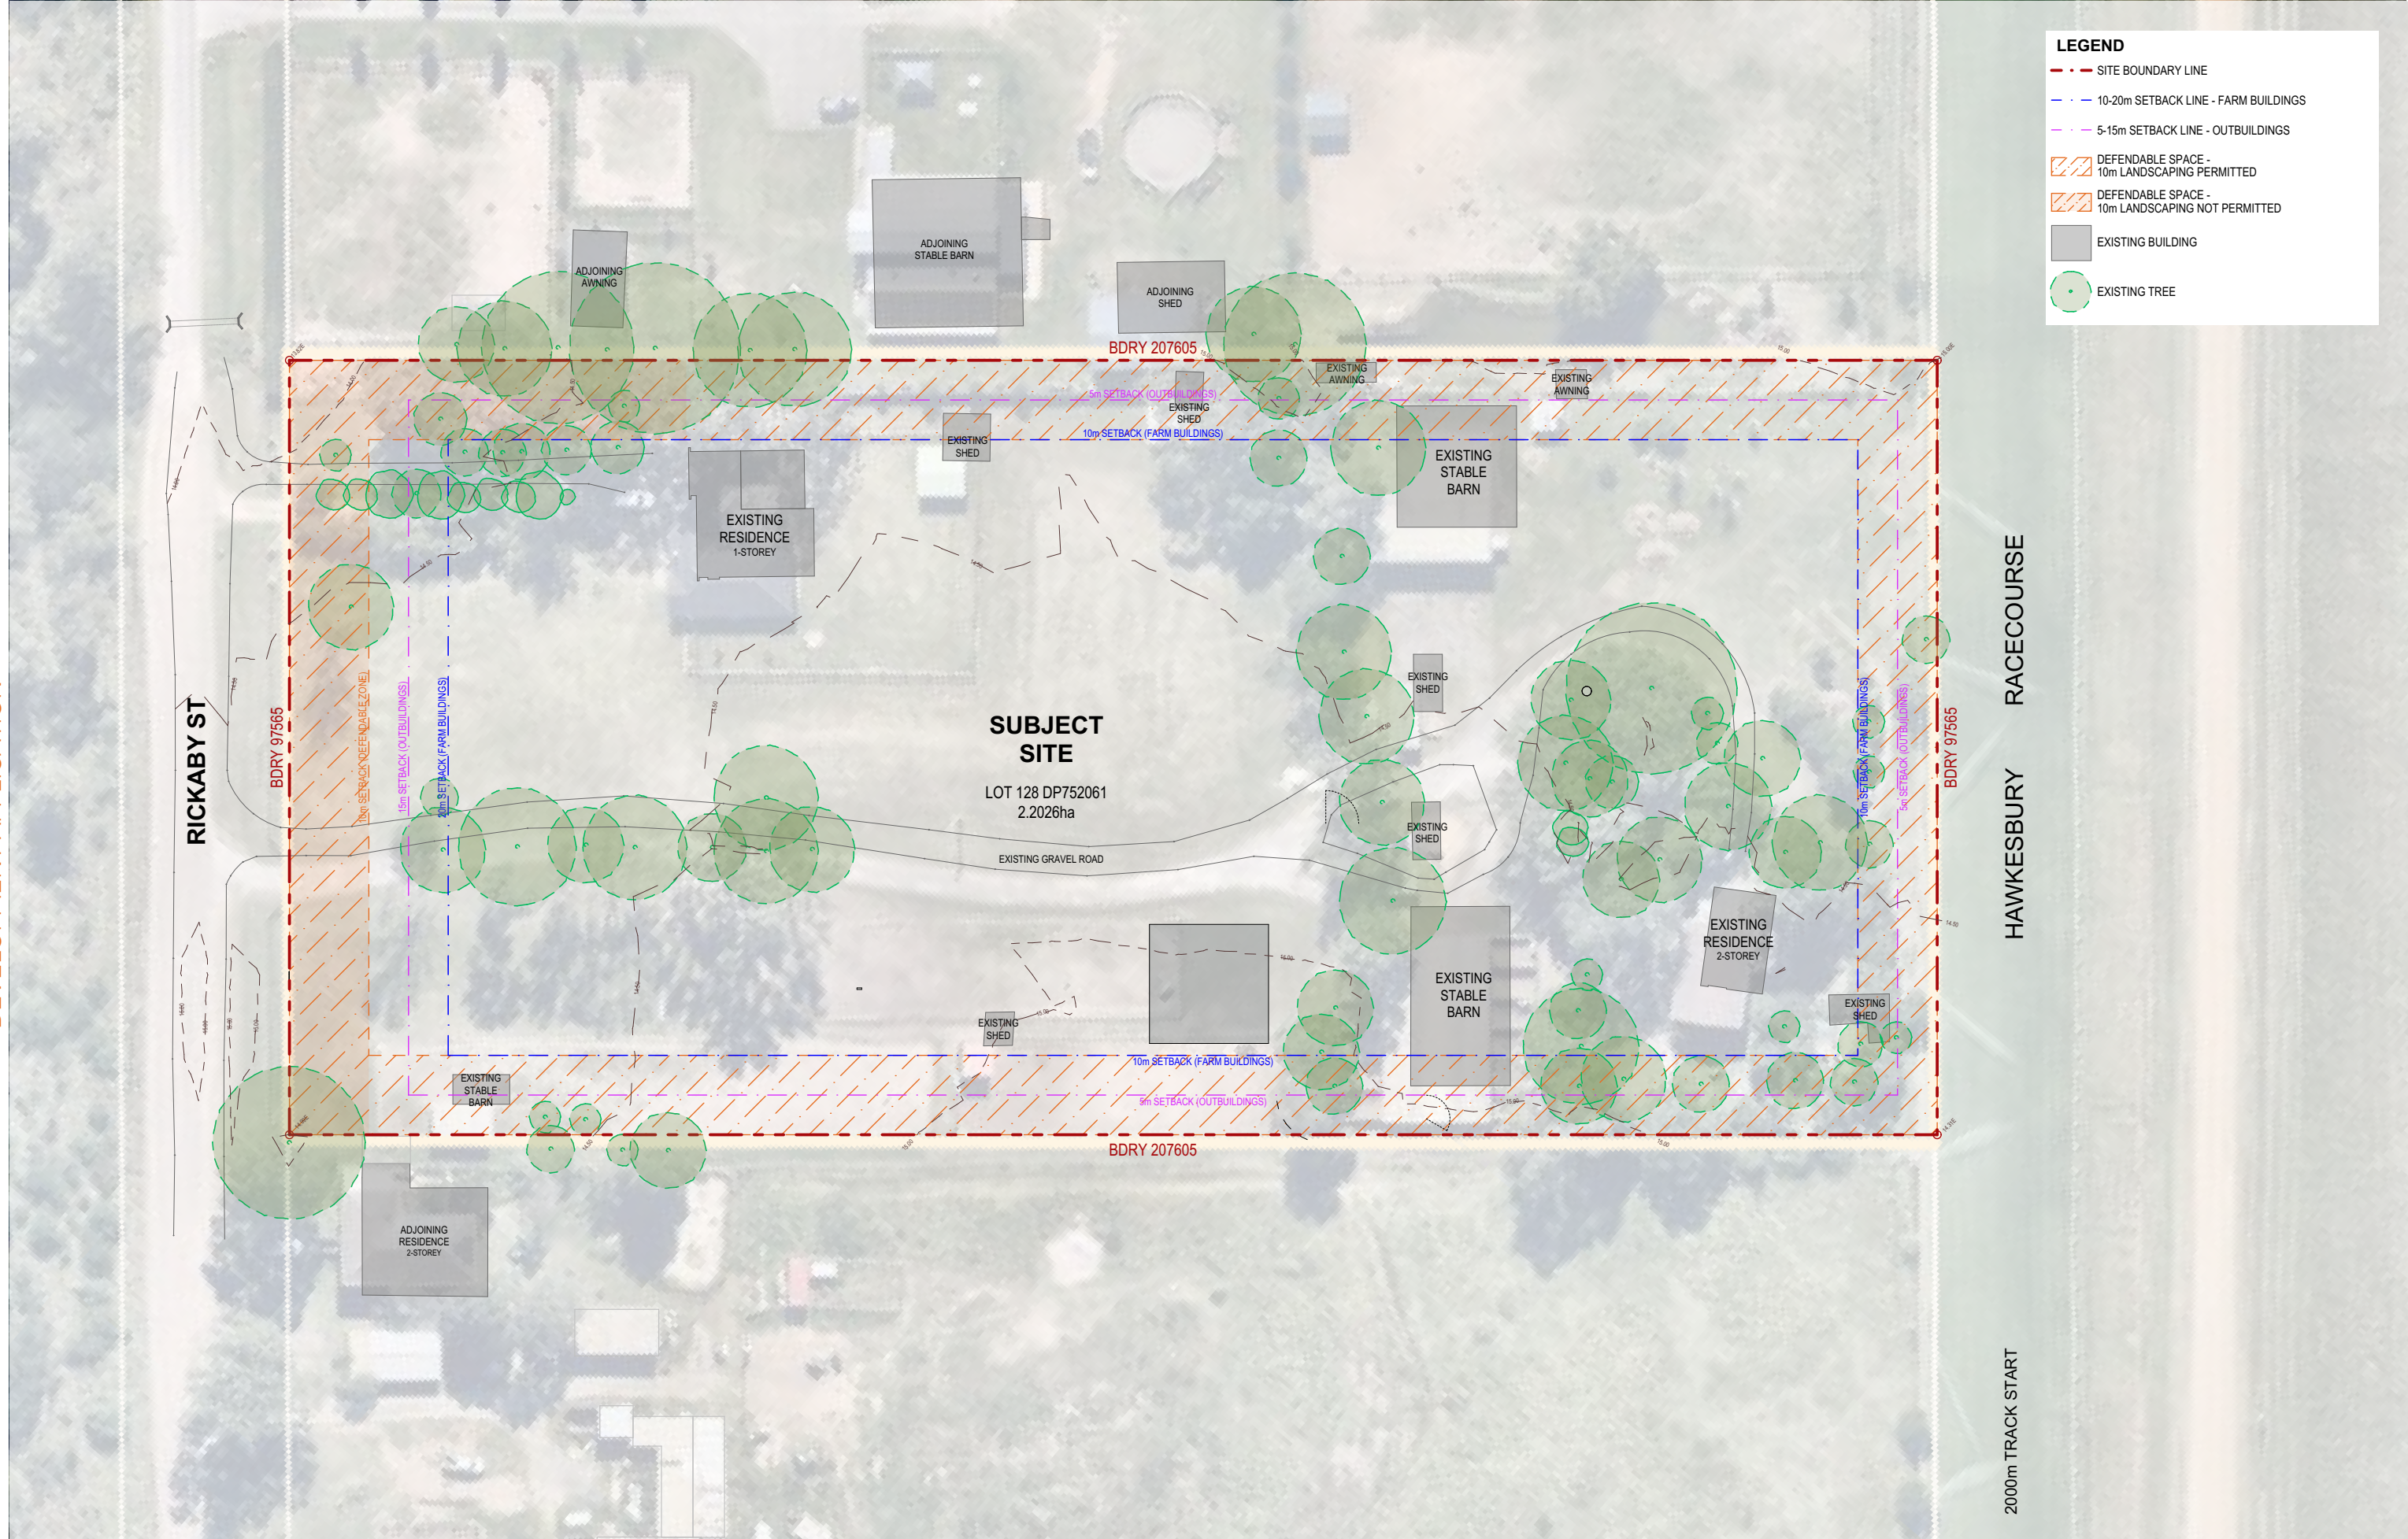

EXISTING SITE PLAN

RNSW Hawkesbury Stabling Development


15224 - DA - A01 - Rev A - 19 July 2024

Confidential. Copyright EJE Architecture. Nominated Architect - Bernard Collins No. 4438 (NSW ARB)

0 10m 20m 50m 100m ON ORIGINAL A3

1:750 @ A3



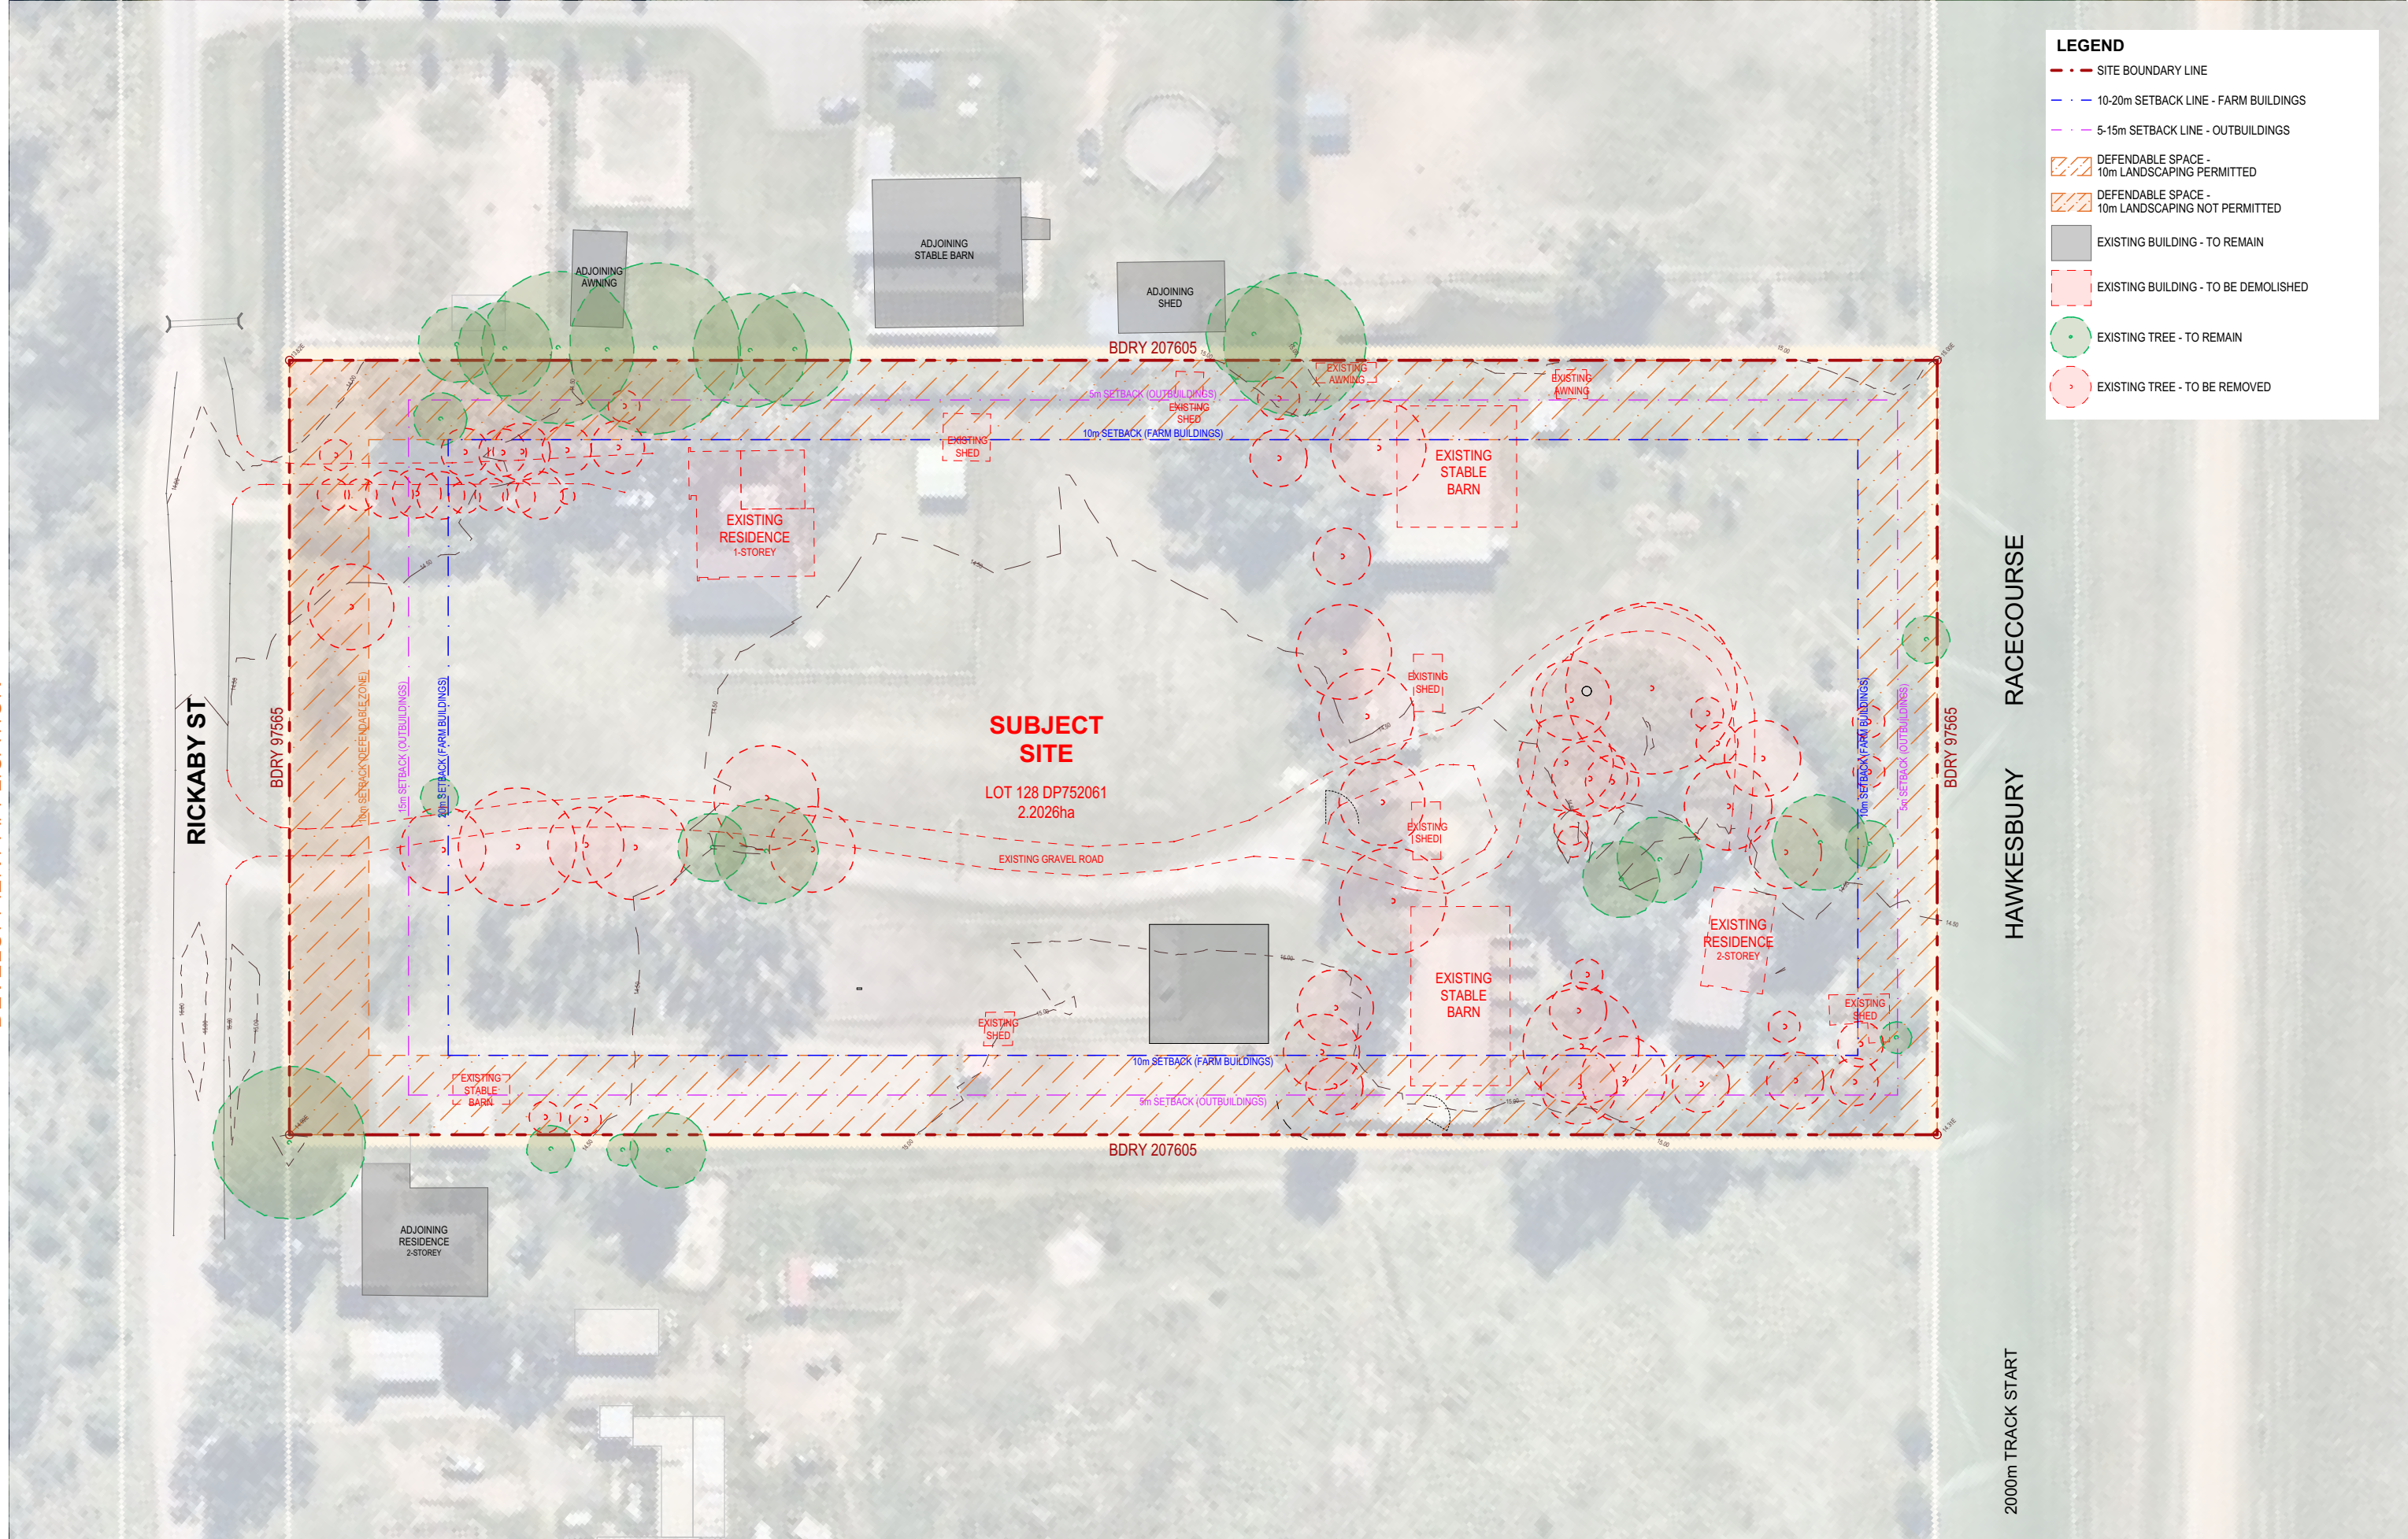

SITE DEMOLITION PLAN

RNSW Hawkesbury Stabling Development

15224 - DA - A02 - Rev A - 19 July 2024


Confidential. Copyright EJE Architecture. Nominated Architect - Bernard Collins No. 4438 (NSW ARB)

0 10m 20m 50m 100m ON ORIGINAL A3

1:750 @ A3



EJE Integrity
Innovation
Inspiration

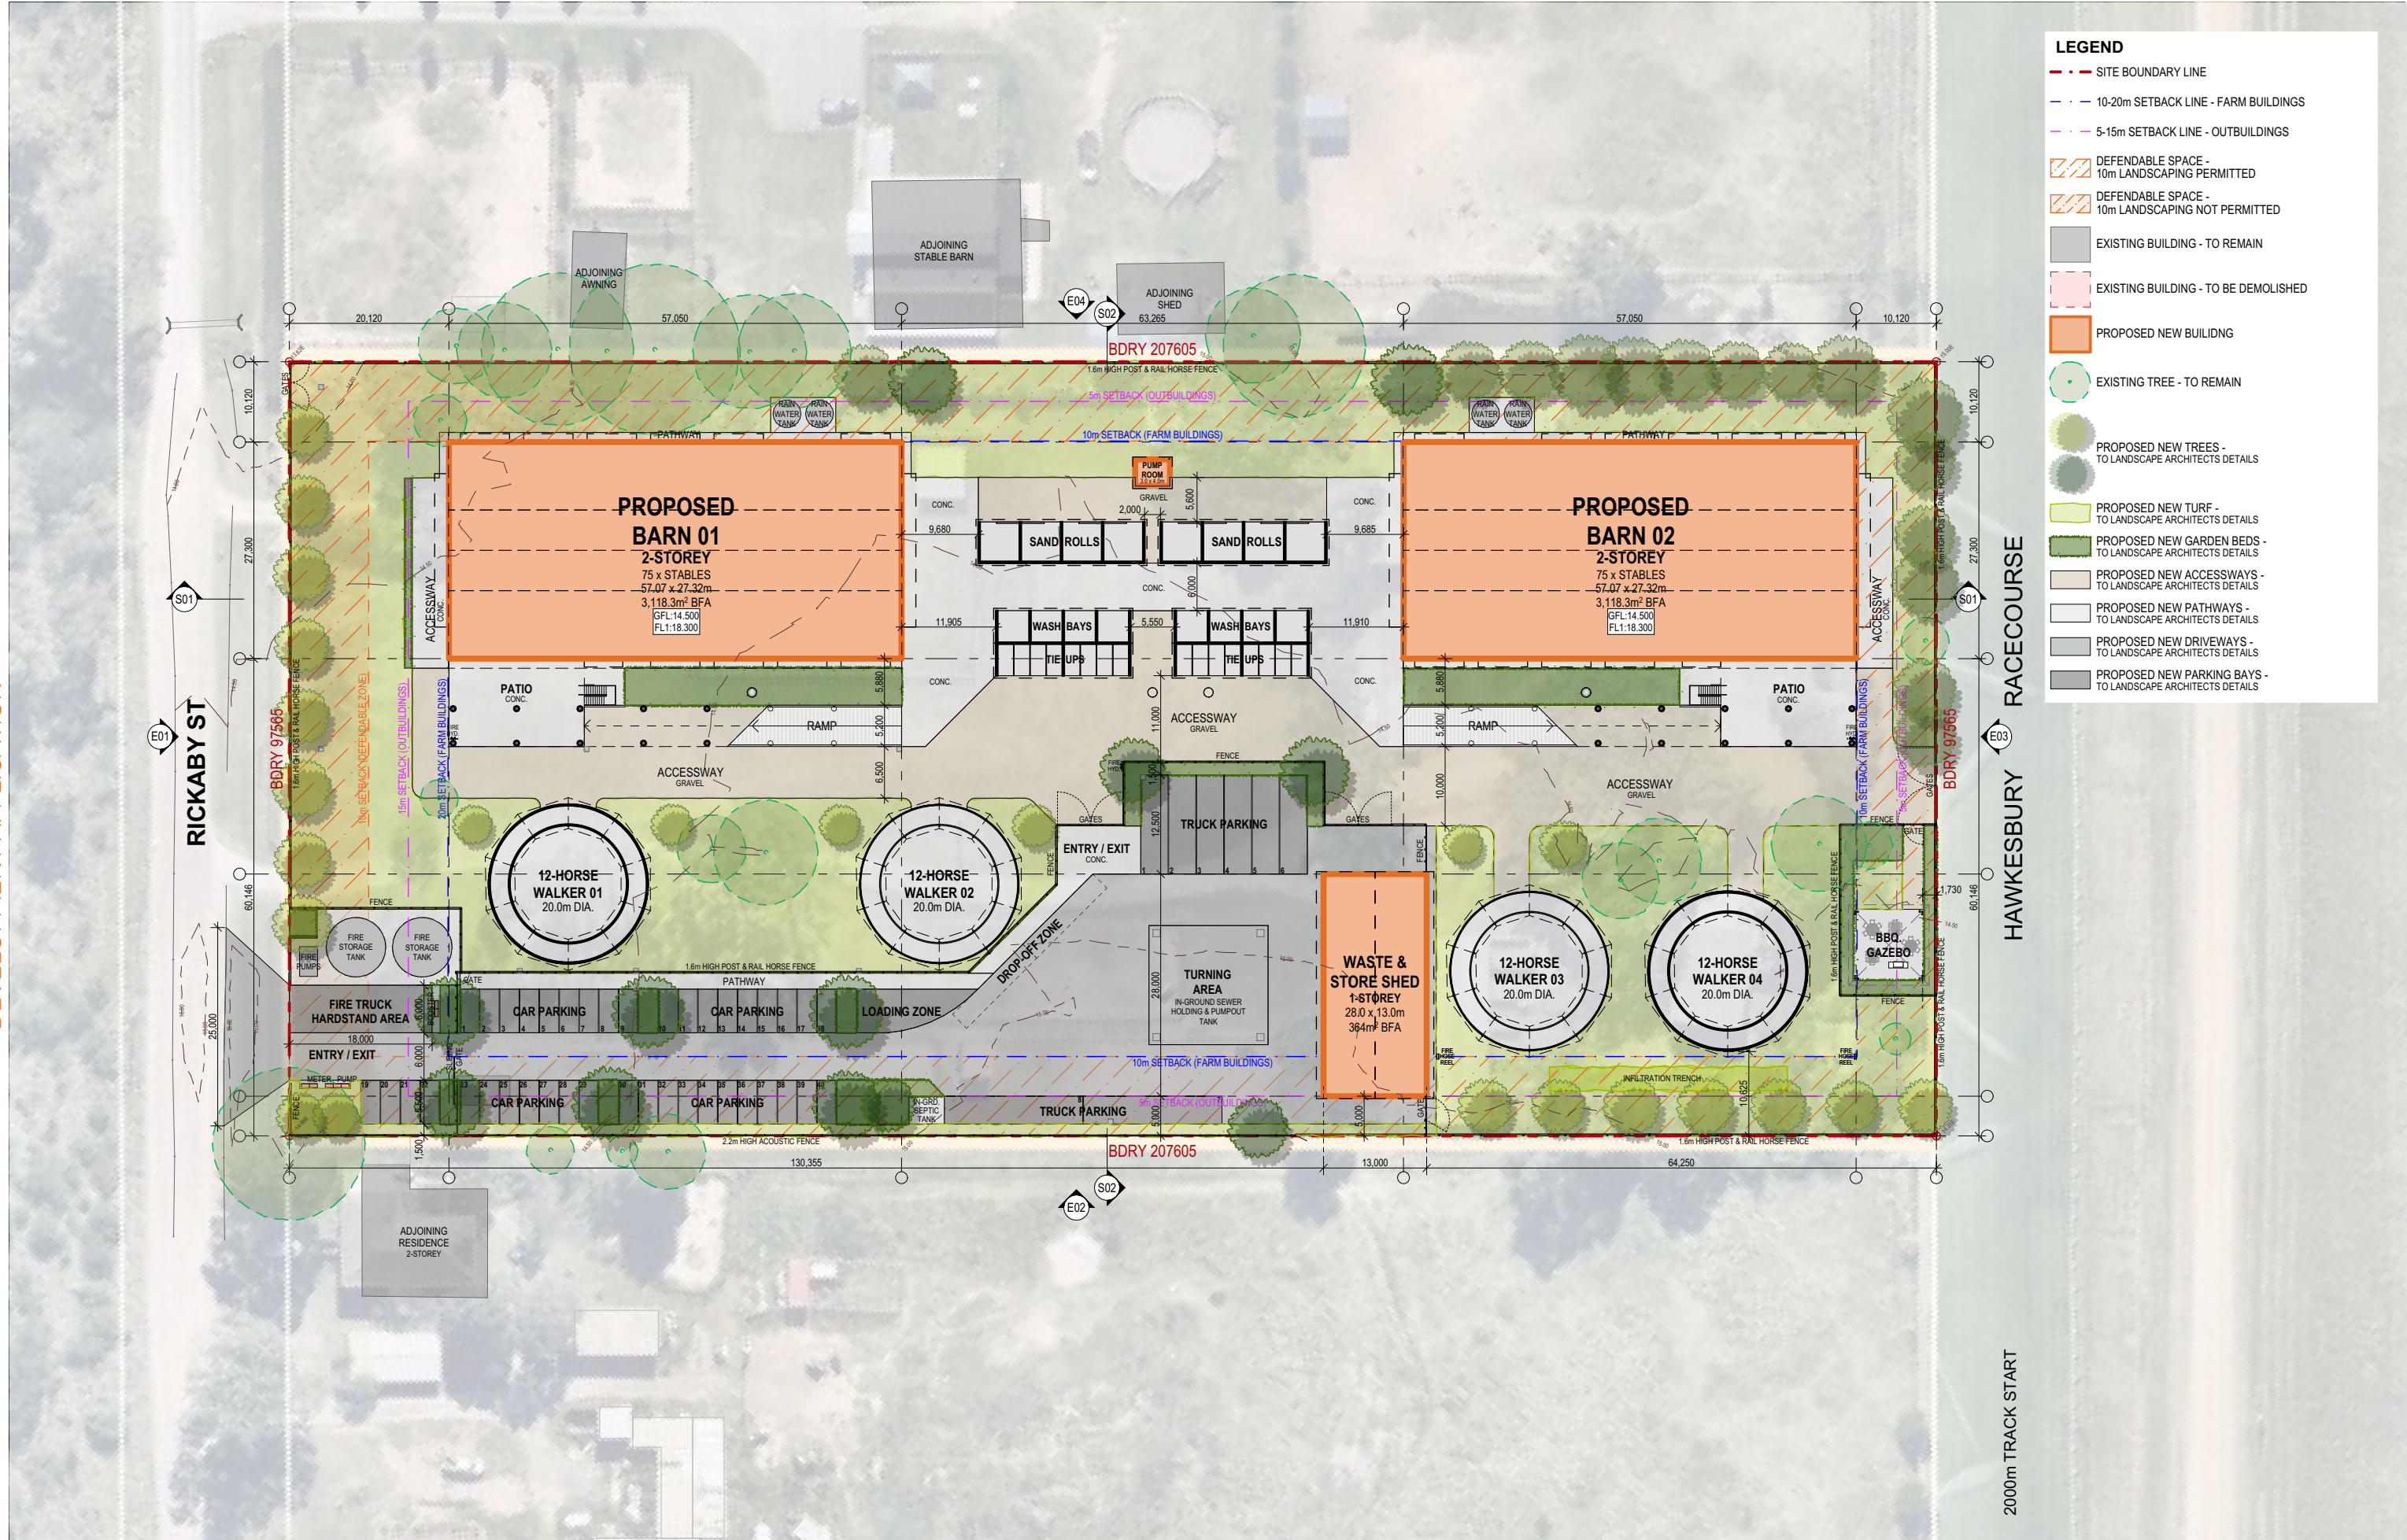

PROPOSED SITE PLAN

RNSW Hawkesbury Stabling Development


15224 - DA - A03 - Rev A - 19 July 2024

Confidential. Copyright EJE Architecture. Nominated Architect - Bernard Collins No. 4438 (NSW ARB)

0 10mm 50mm 100mm ON ORIGINAL A3

1:750 @ A3



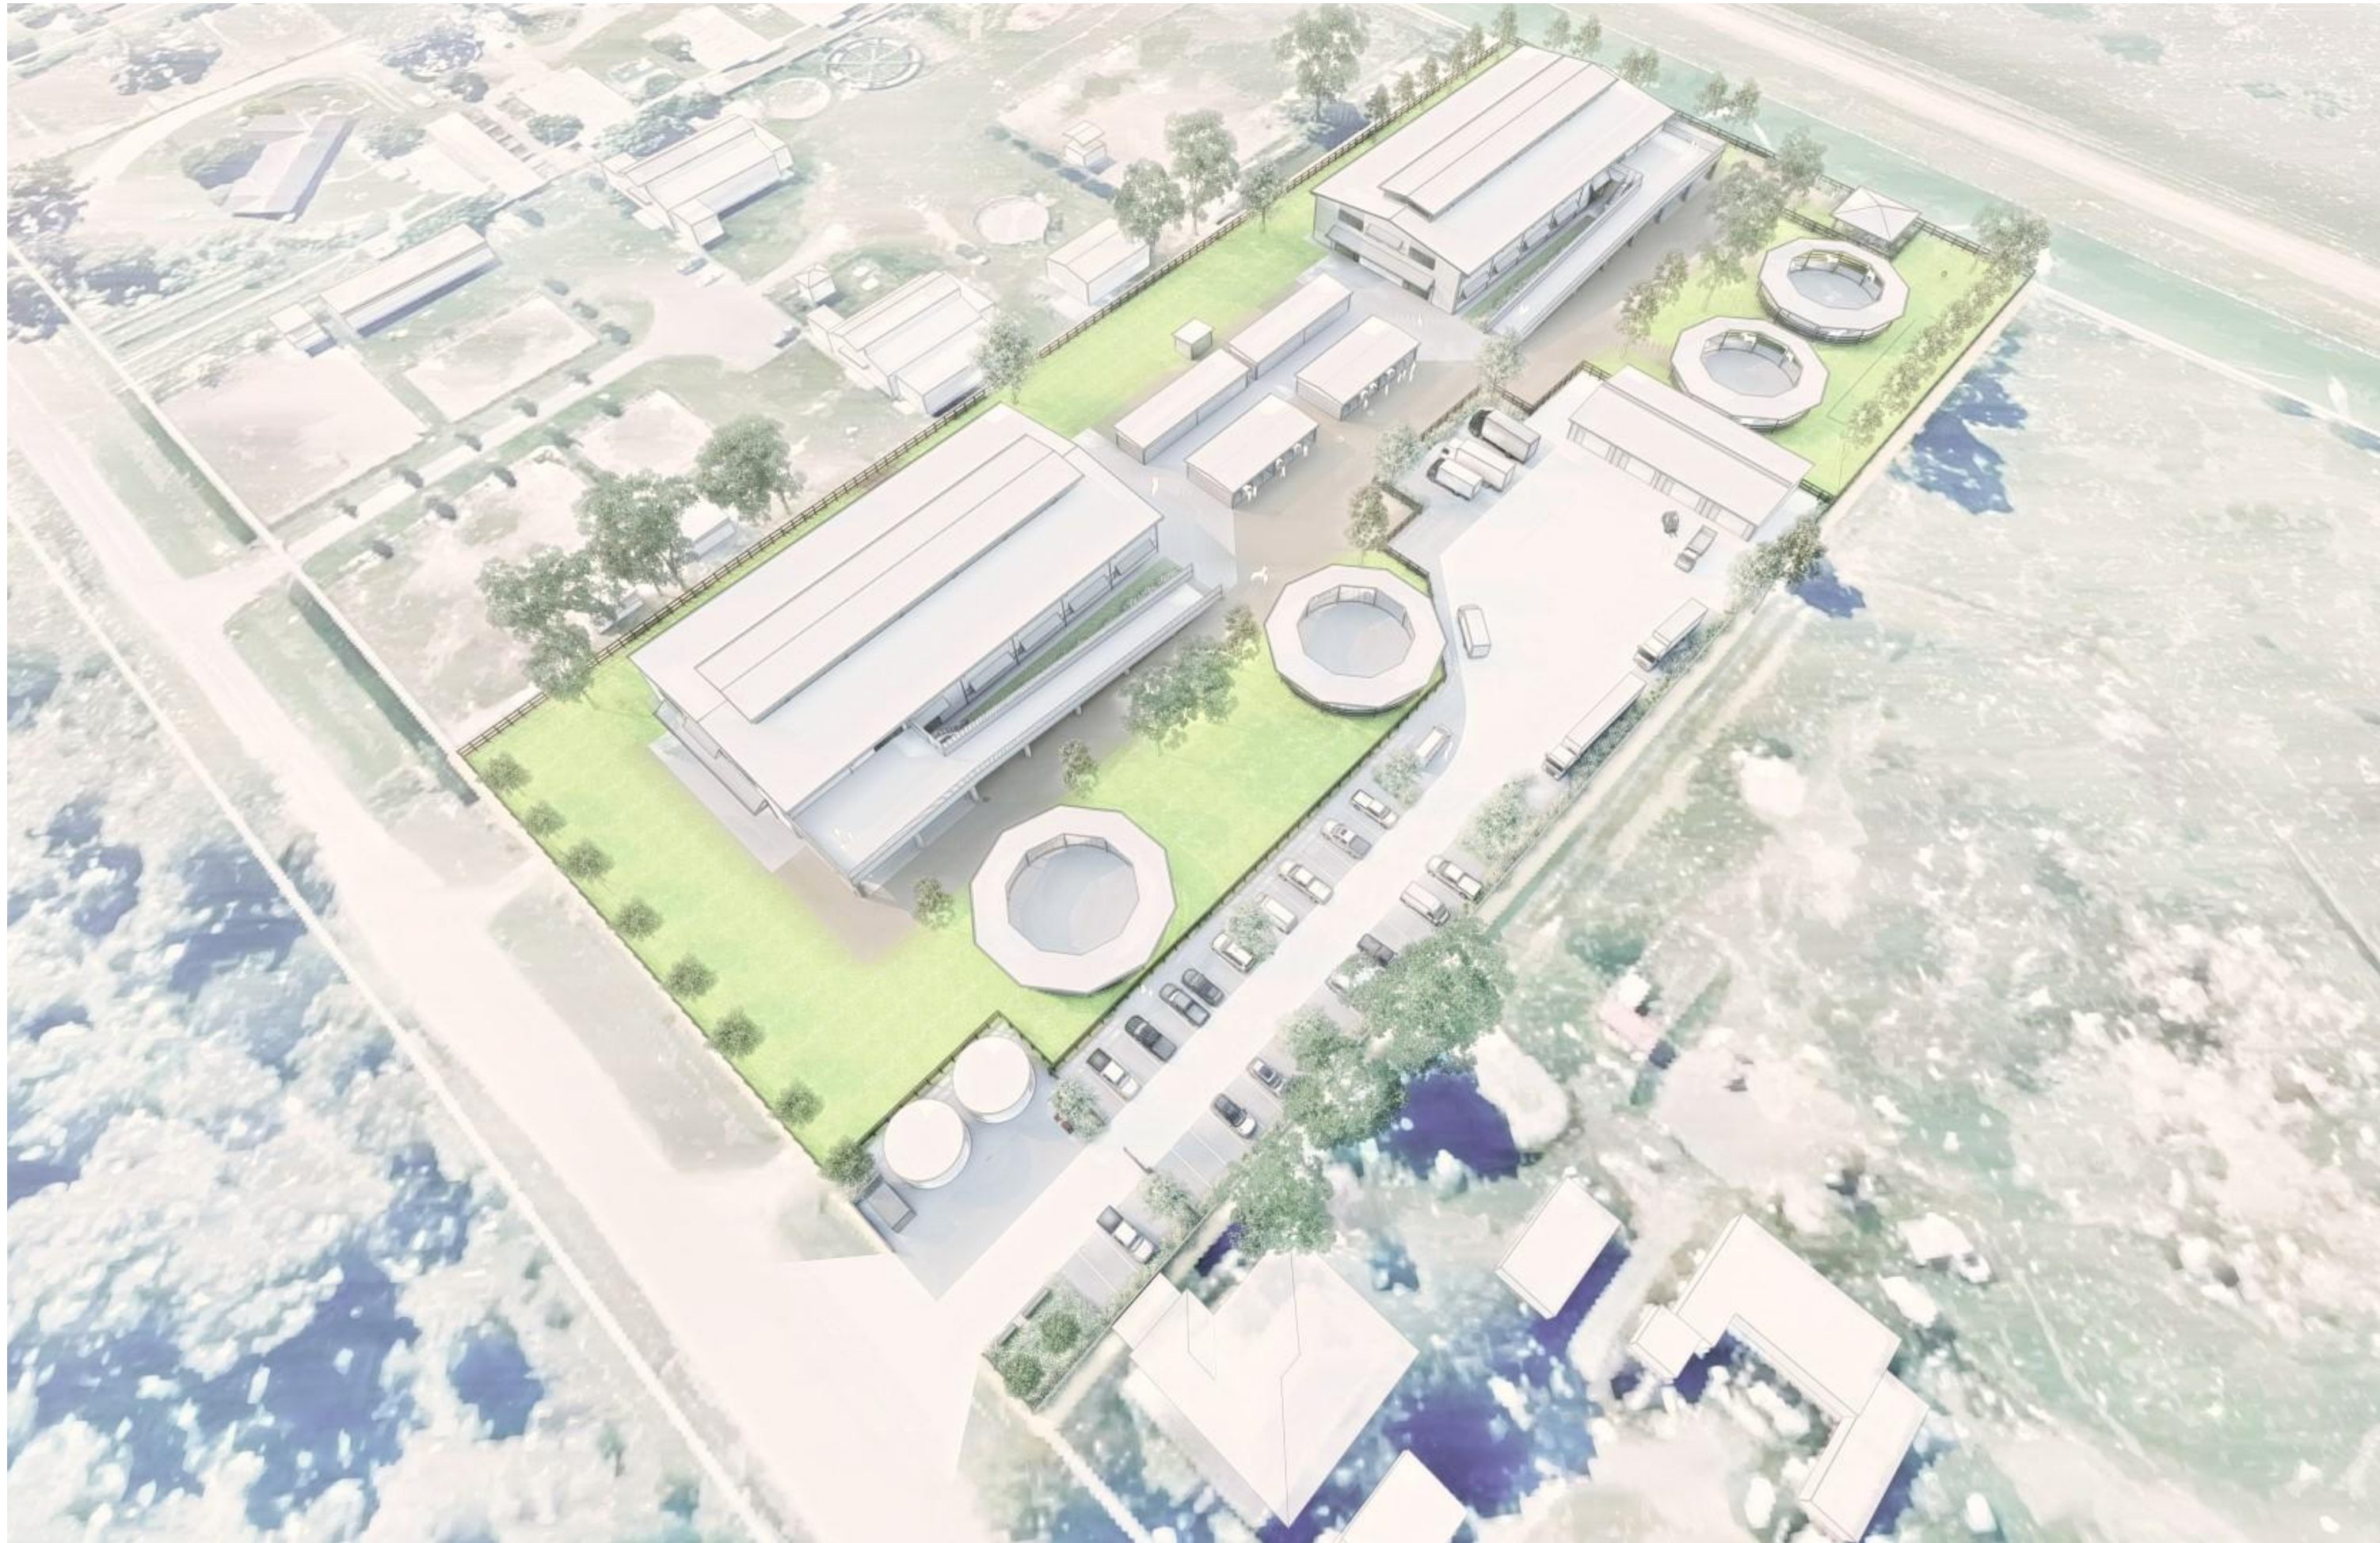

SOUTHERN AERIAL VIEW


RNSW Hawkesbury Stabling Development

15224 - DA - A04 - Rev A - 19 July 2024

Confidential. Copyright EJE Architecture. Nominated Architect - Bernard Collins No. 4438 (NSW ARB)

0 10m 50m 100m ON ORIGINAL A3 1:1.11 @ A3



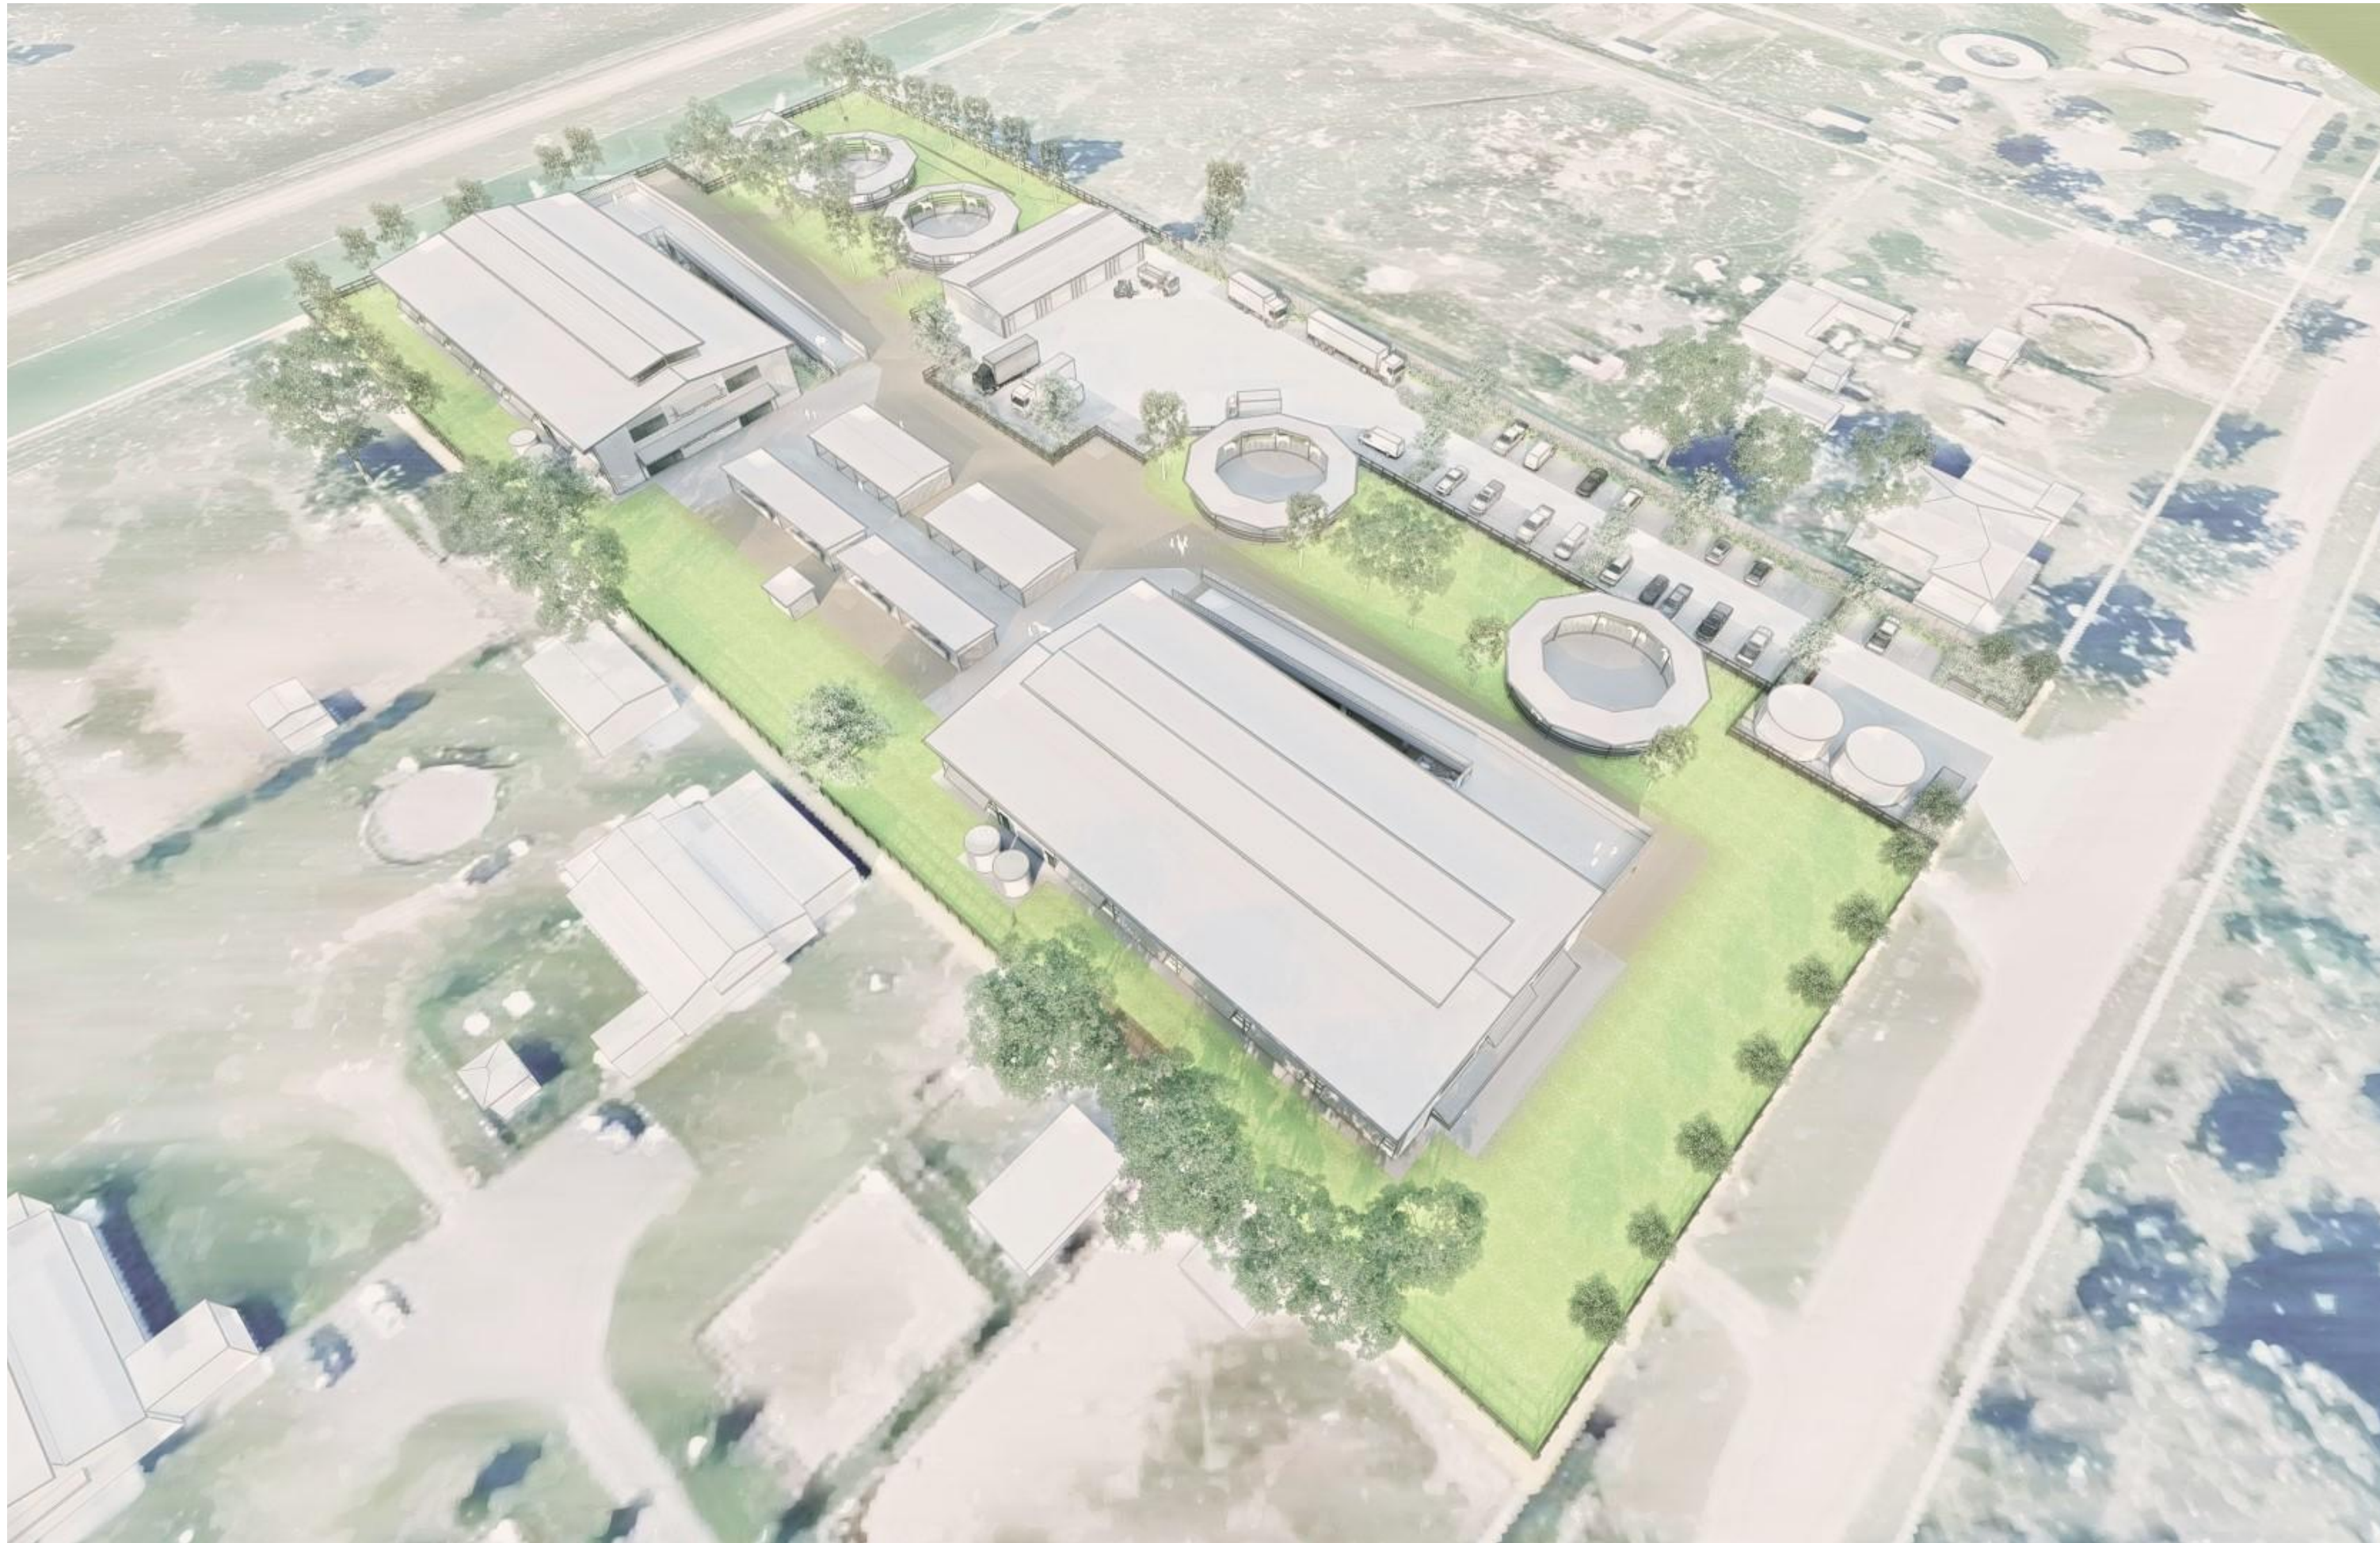

WESTERN AERIAL VIEW

RNSW Hawkesbury Stabling Development

15224 - DA - A05 - Rev A - 19 July 2024

Confidential. Copyright EJE Architecture. Nominated Architect - Bernard Collins No. 4438 (NSW ARB)

0 10mm 50mm 100mm ON ORIGINAL A3

1:1.11 @ A3





NORTHERN AERIAL VIEW

RNSW Hawkesbury Stabling Development

15224 - DA - A06 - Rev A - 19 July 2024

Confidential. Copyright EJE Architecture. Nominated Architect - Bernard Collins No. 4438 (NSW ARB)

0 10m 50m 100m ON ORIGINAL A3 1:1.11 @ A3



EJE Integrity
Innovation
Inspiration



EASTERN AERIAL VIEW

RNSW Hawkesbury Stabling Development


15224 - DA - A07 - Rev A - 19 July 2024

Confidential. Copyright EJE Architecture. Nominated Architect - Bernard Collins No. 4438 (NSW ARB)

0 10mm 50mm 100mm ON ORIGINAL A3 1:1.11 @ A3



EJE Integrity
Innovation
Inspiration

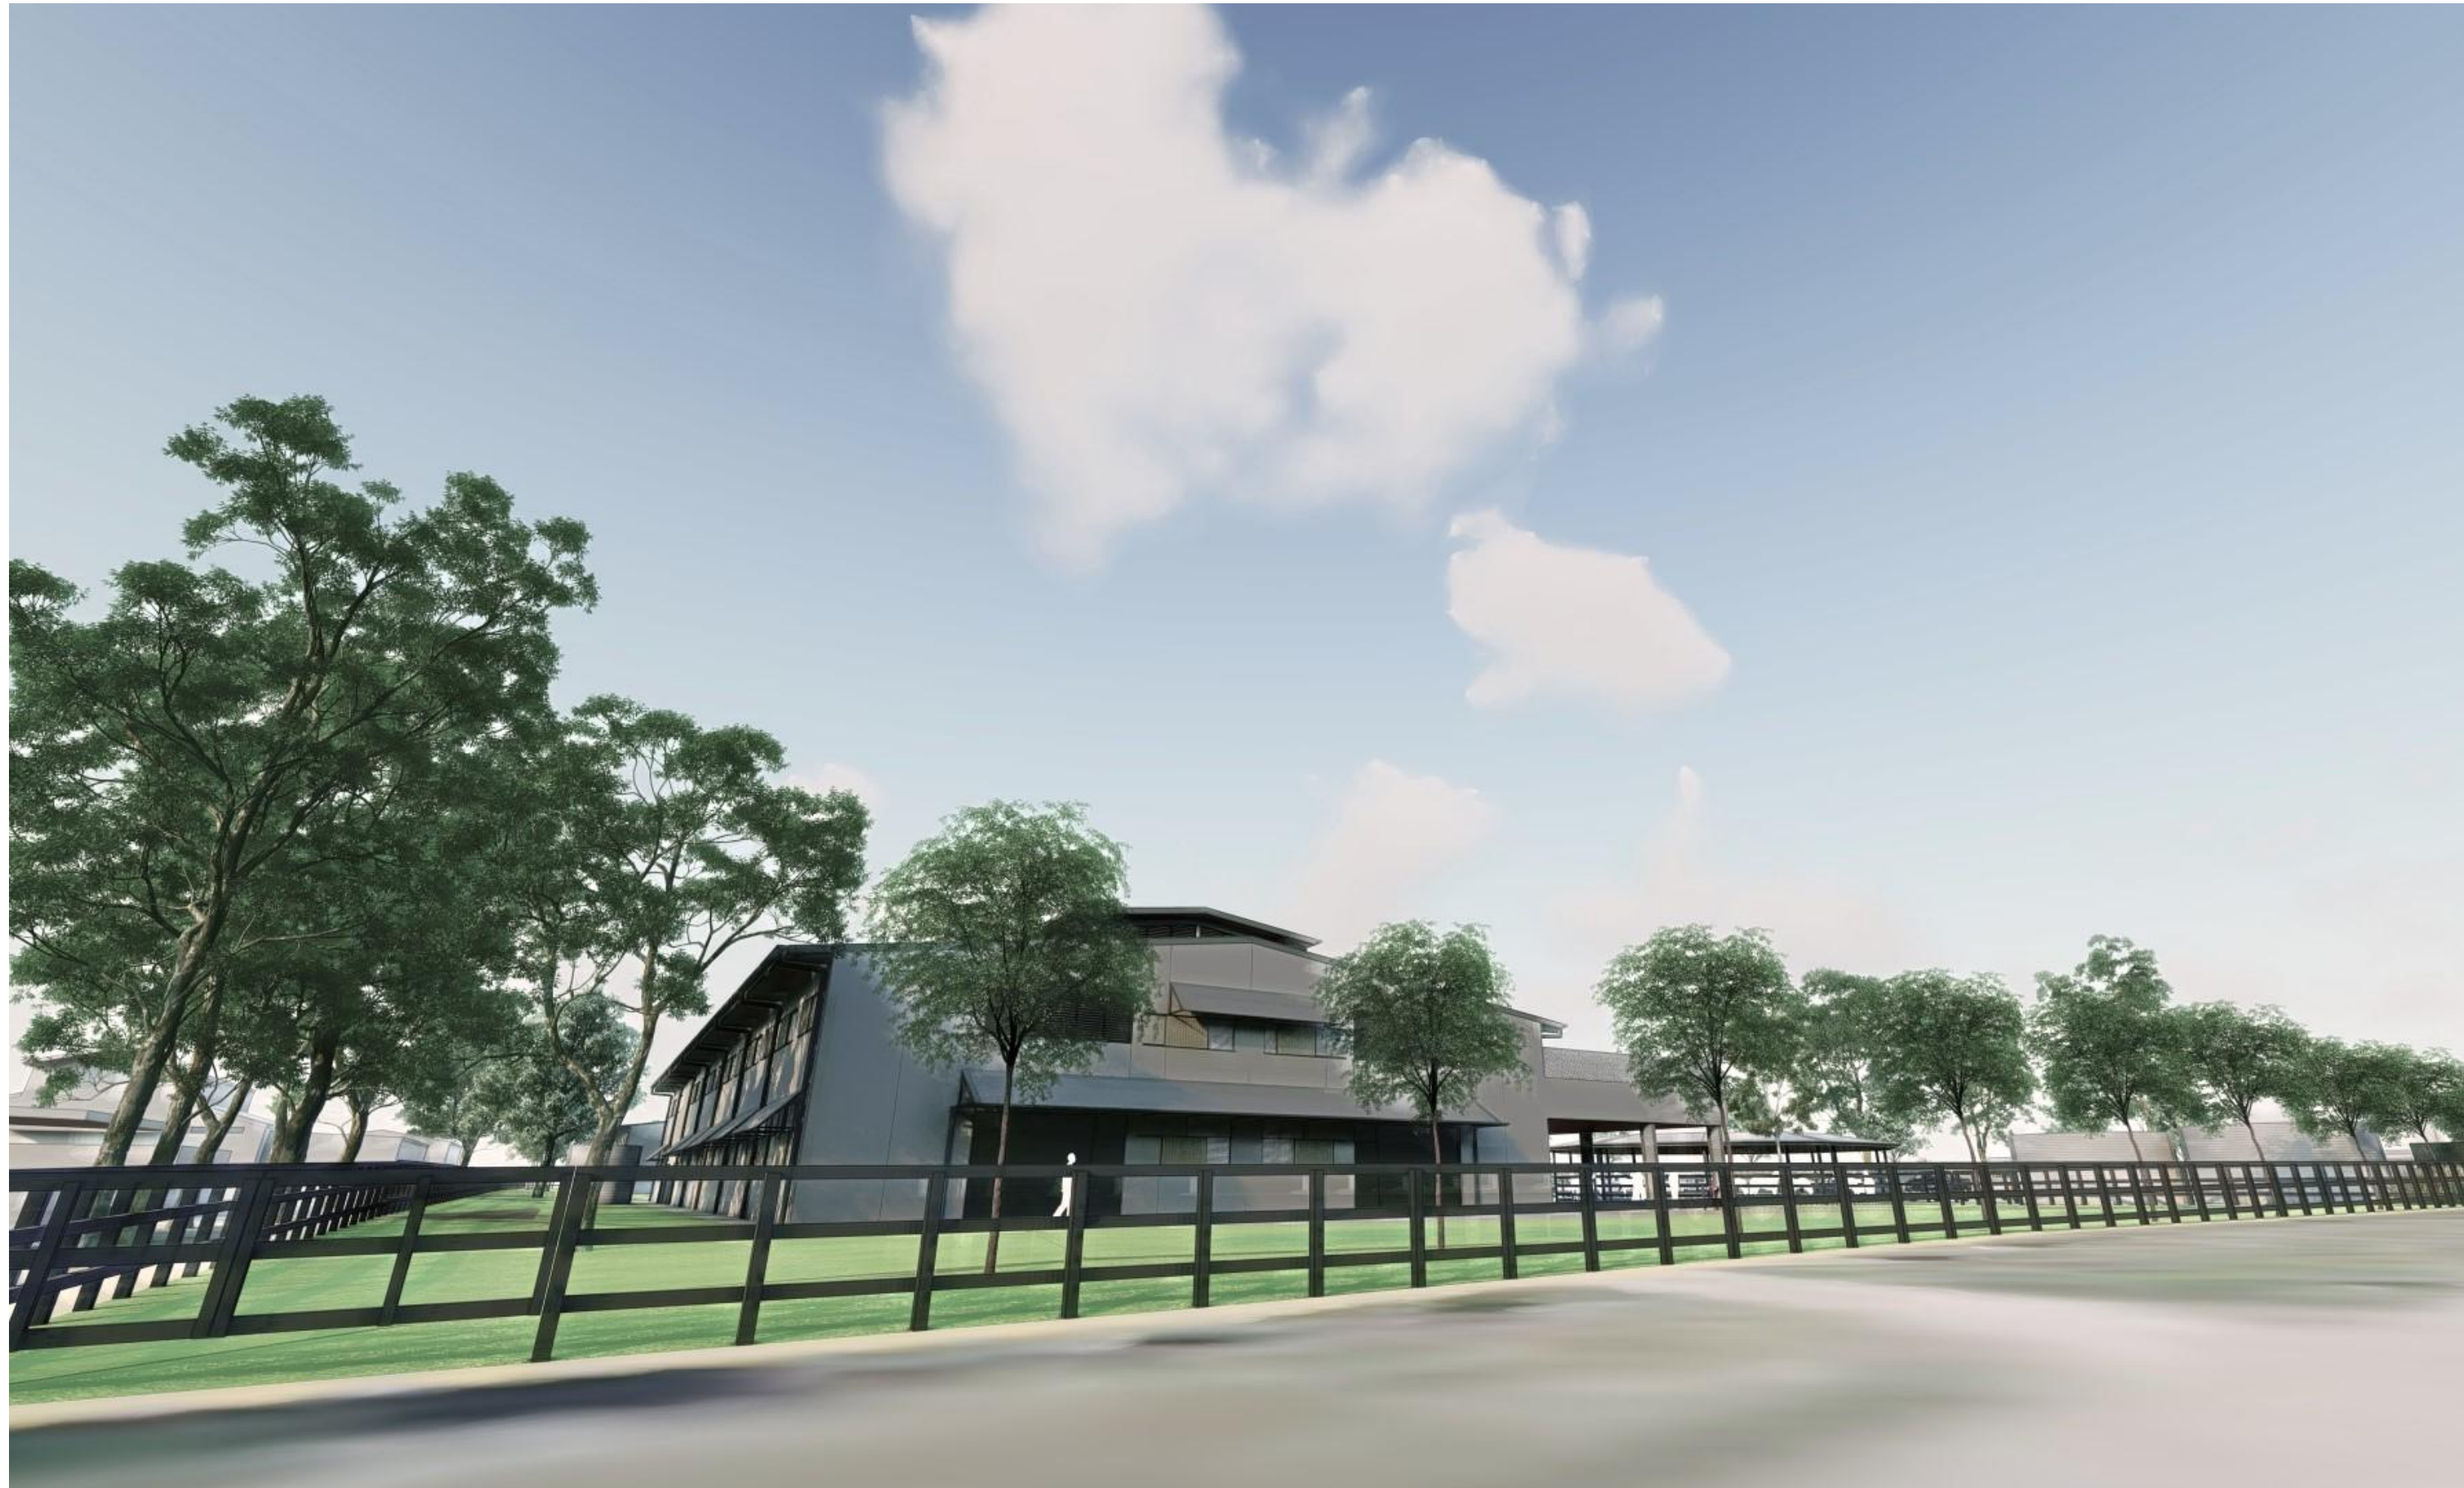

NW STREET APPROACH VIEW

RNSW Hawkesbury Stabling Development

15224 - DA - A08 - Rev A - 19 July 2024

Confidential. Copyright EJE Architecture. Nominated Architect - Bernard Collins No. 4438 (NSW ARB)

0 10mm 50mm 100mm ON ORIGINAL A3

1:1.19 @ A3





SE STREET APPROACH VIEW

RNSW Hawkesbury Stabling Development


15224 - DA - A09 - Rev A - 19 July 2024

Confidential. Copyright EJE Architecture. Nominated Architect - Bernard Collins No. 4438 (NSW ARB)


0 10mm 50mm 100mm ON ORIGINAL A3

1:1.19 @ A3




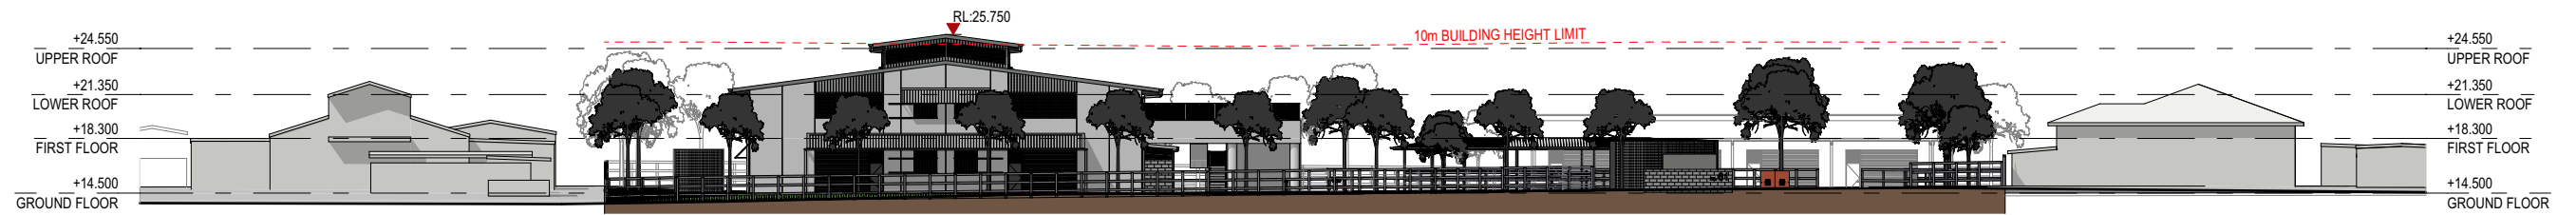


E01 - SW-RICKABY ST. ELEVATION

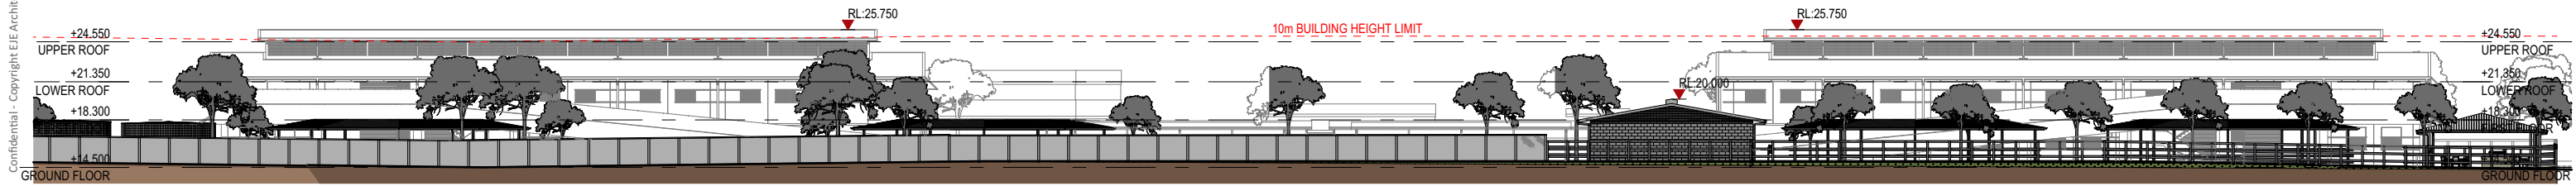


E02 - SE ELEVATION

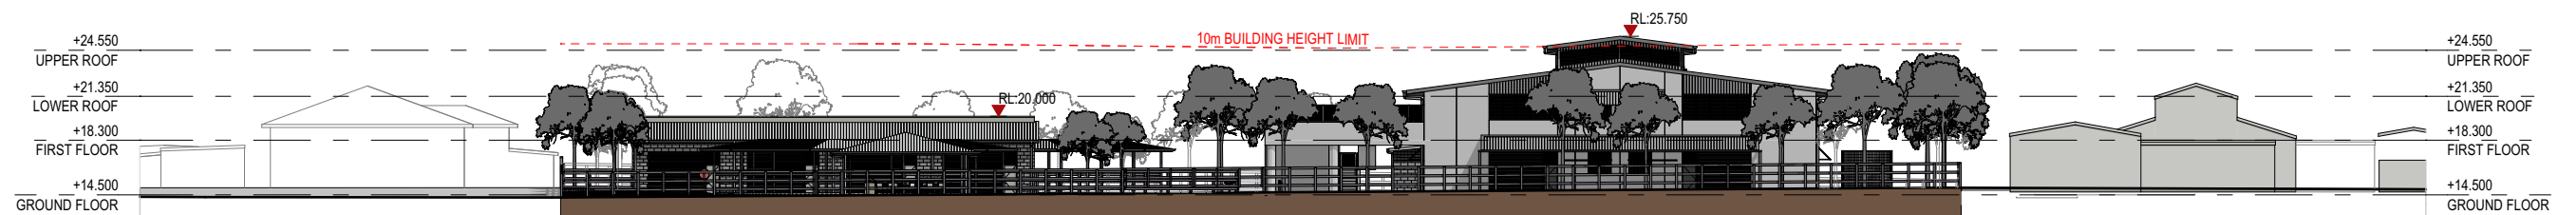

E03 - NE ELEVATION

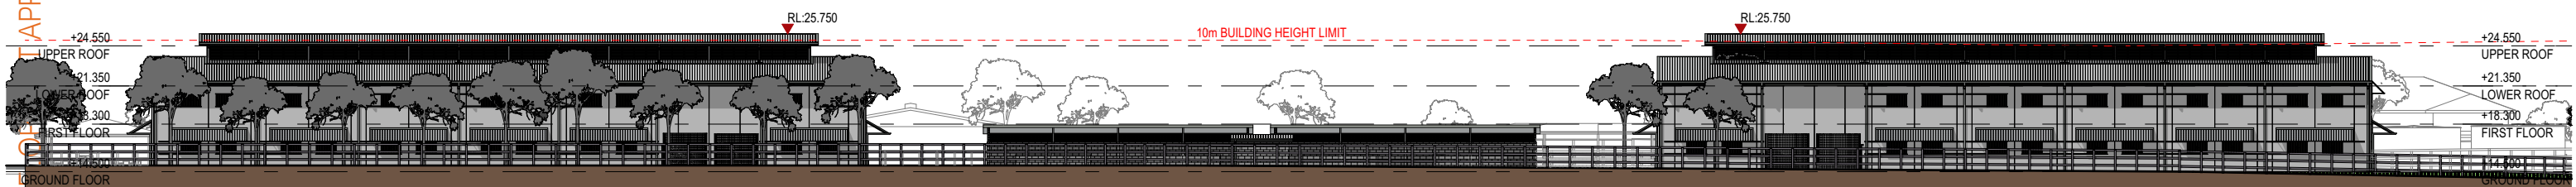

E04 - NW ELEVATION

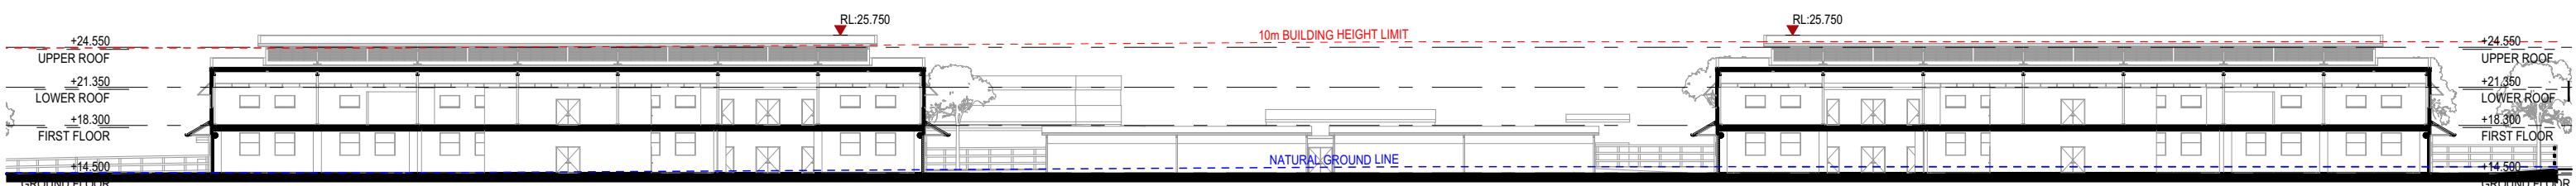

S01 - SECTION 01



S02 - SECTION 02

SITE ELEVATIONS & SECTIONS

RNSW Hawkesbury Stabling Development

15224 - DA - A10 - Rev A - 19 July 2024


Confidential. Copyright EJE Architecture. Nominated Architect - Bernard Collins No. 4438 (NSW ARB)

0 10mm 50mm 100mm ON ORIGINAL A3

1:500 @ A3



RICKABY ST

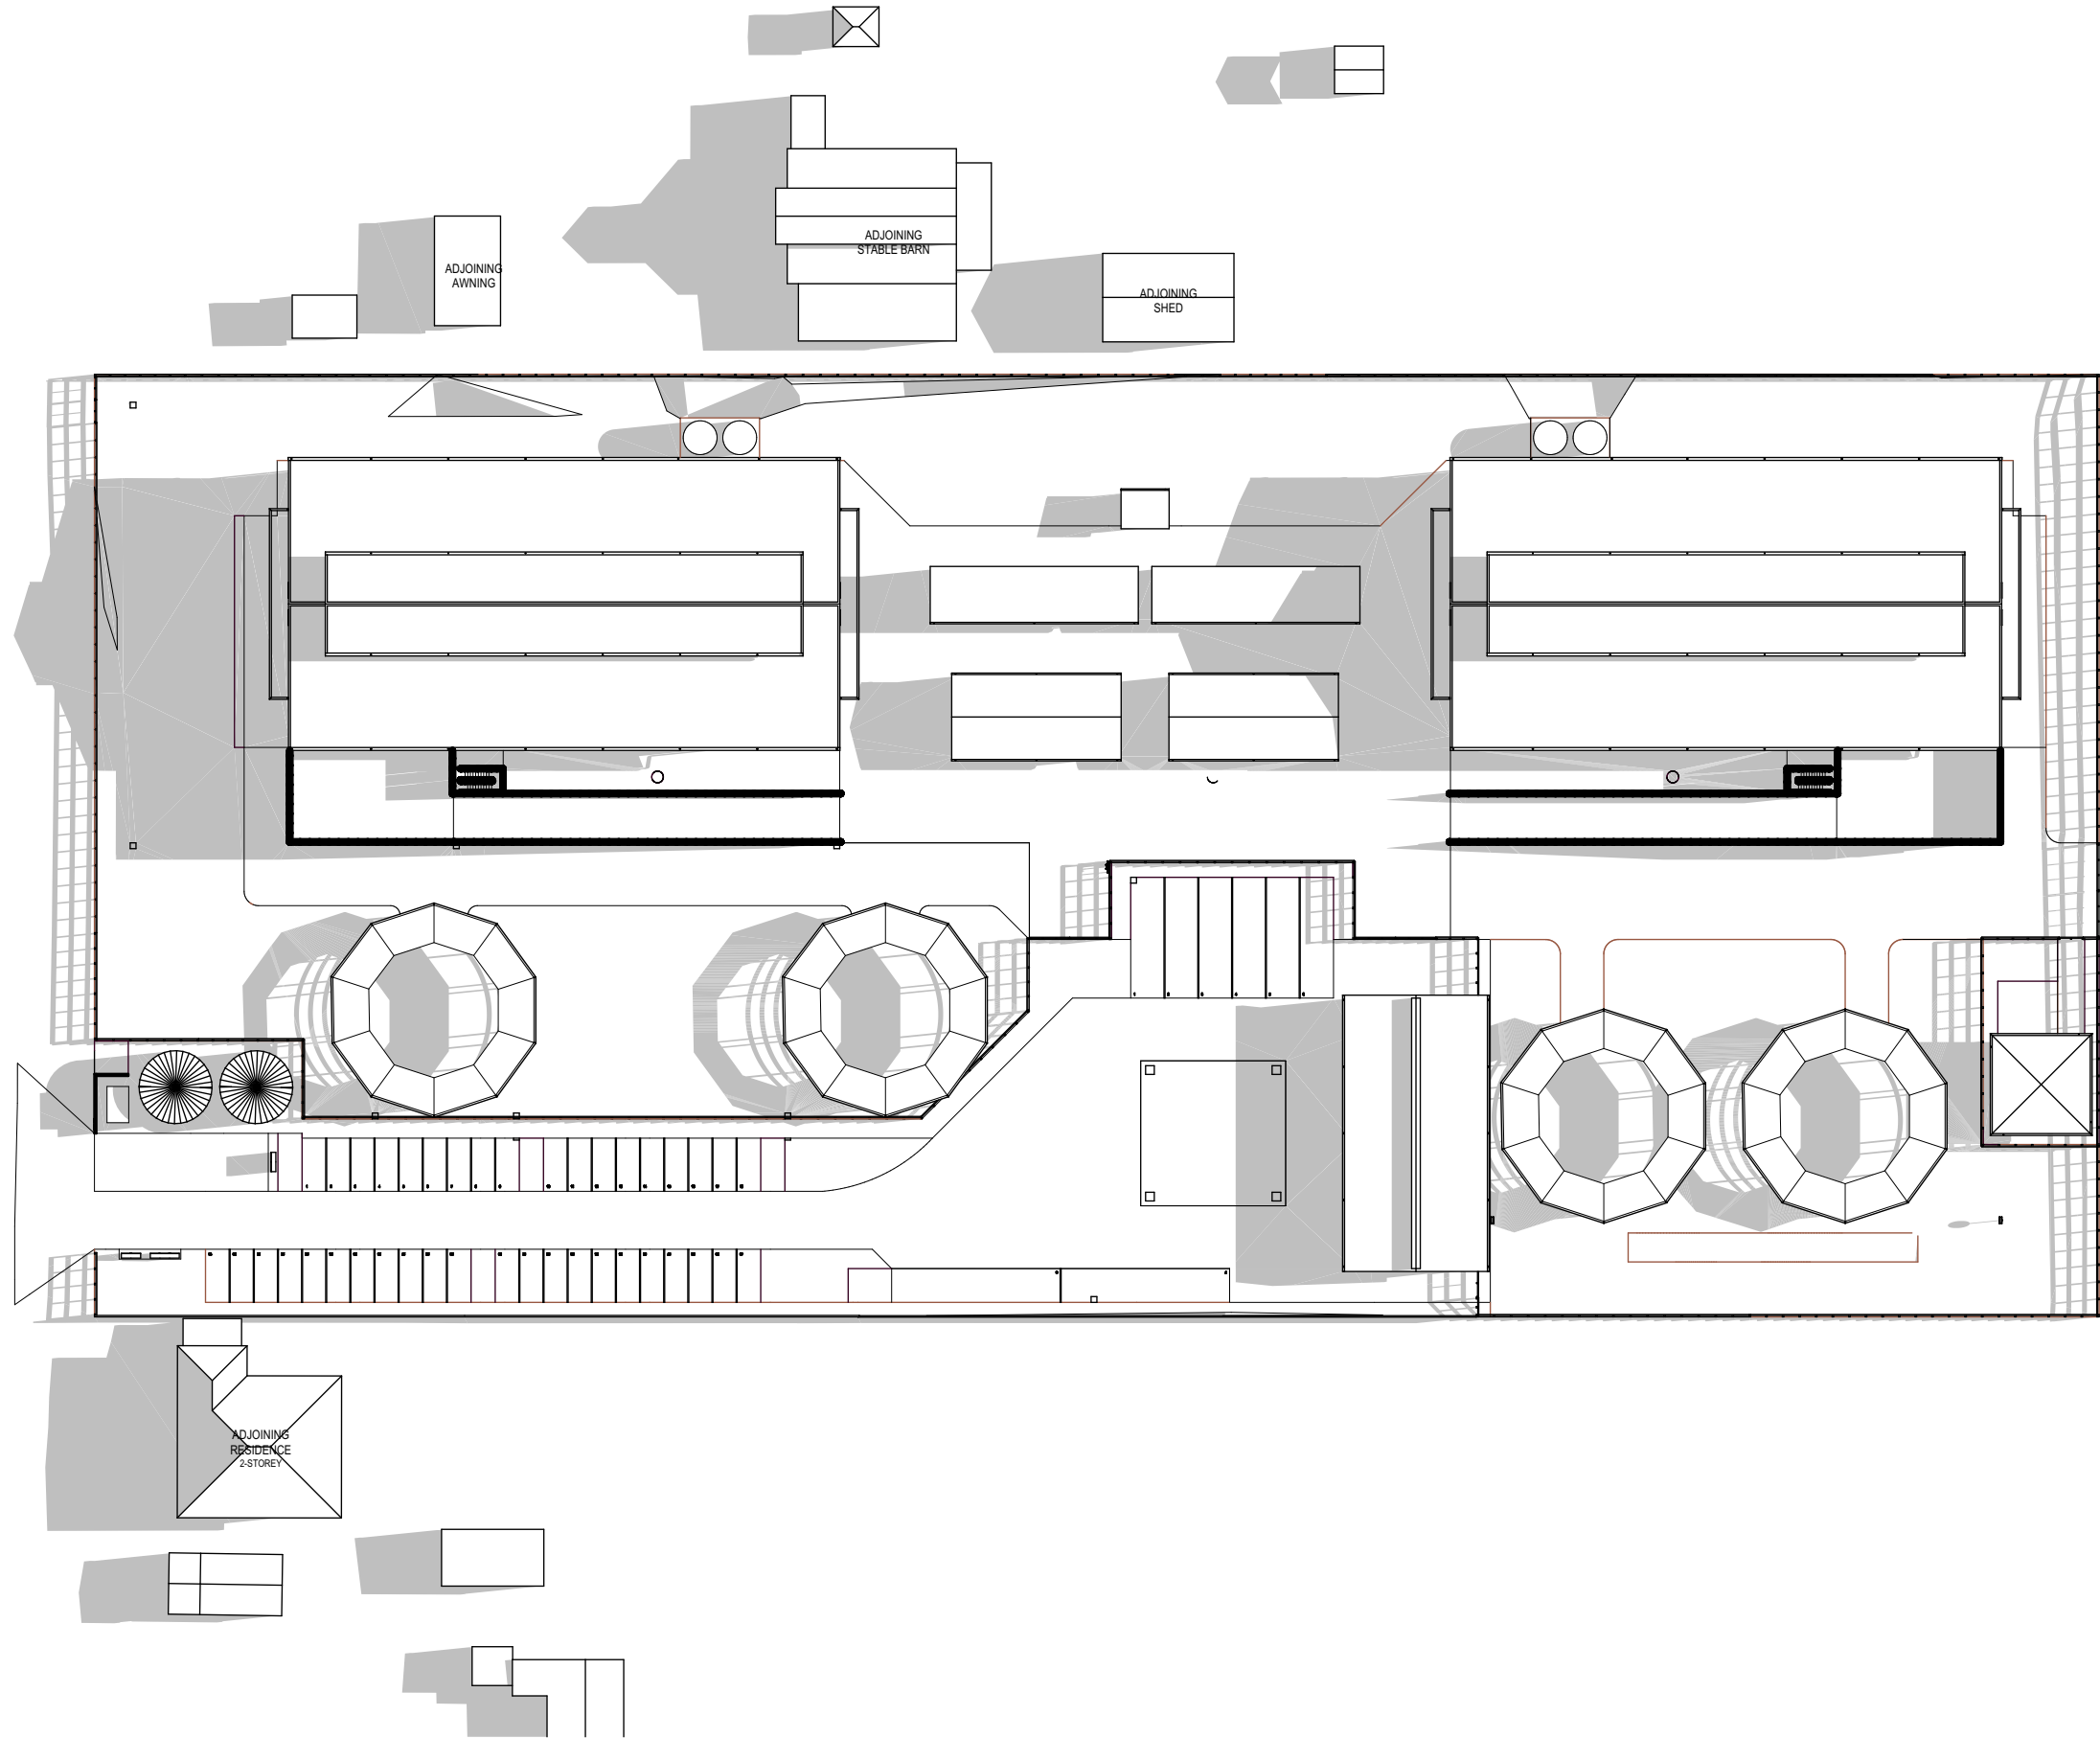

HAWKESBURY RACECOURSE

9am JUNE 21st SHADOW DIAGRAM

RNSW Hawkesbury Stabling Development

15224 - DA - A11 - Rev A - 19 July 2024


Confidential. Copyright EJE Architecture. Nominated Architect - Bernard Collins No. 4438 (NSW ARB)

0 10mm 50mm 100mm ON ORIGINAL A3

1:750 @ A3



RICKABY ST

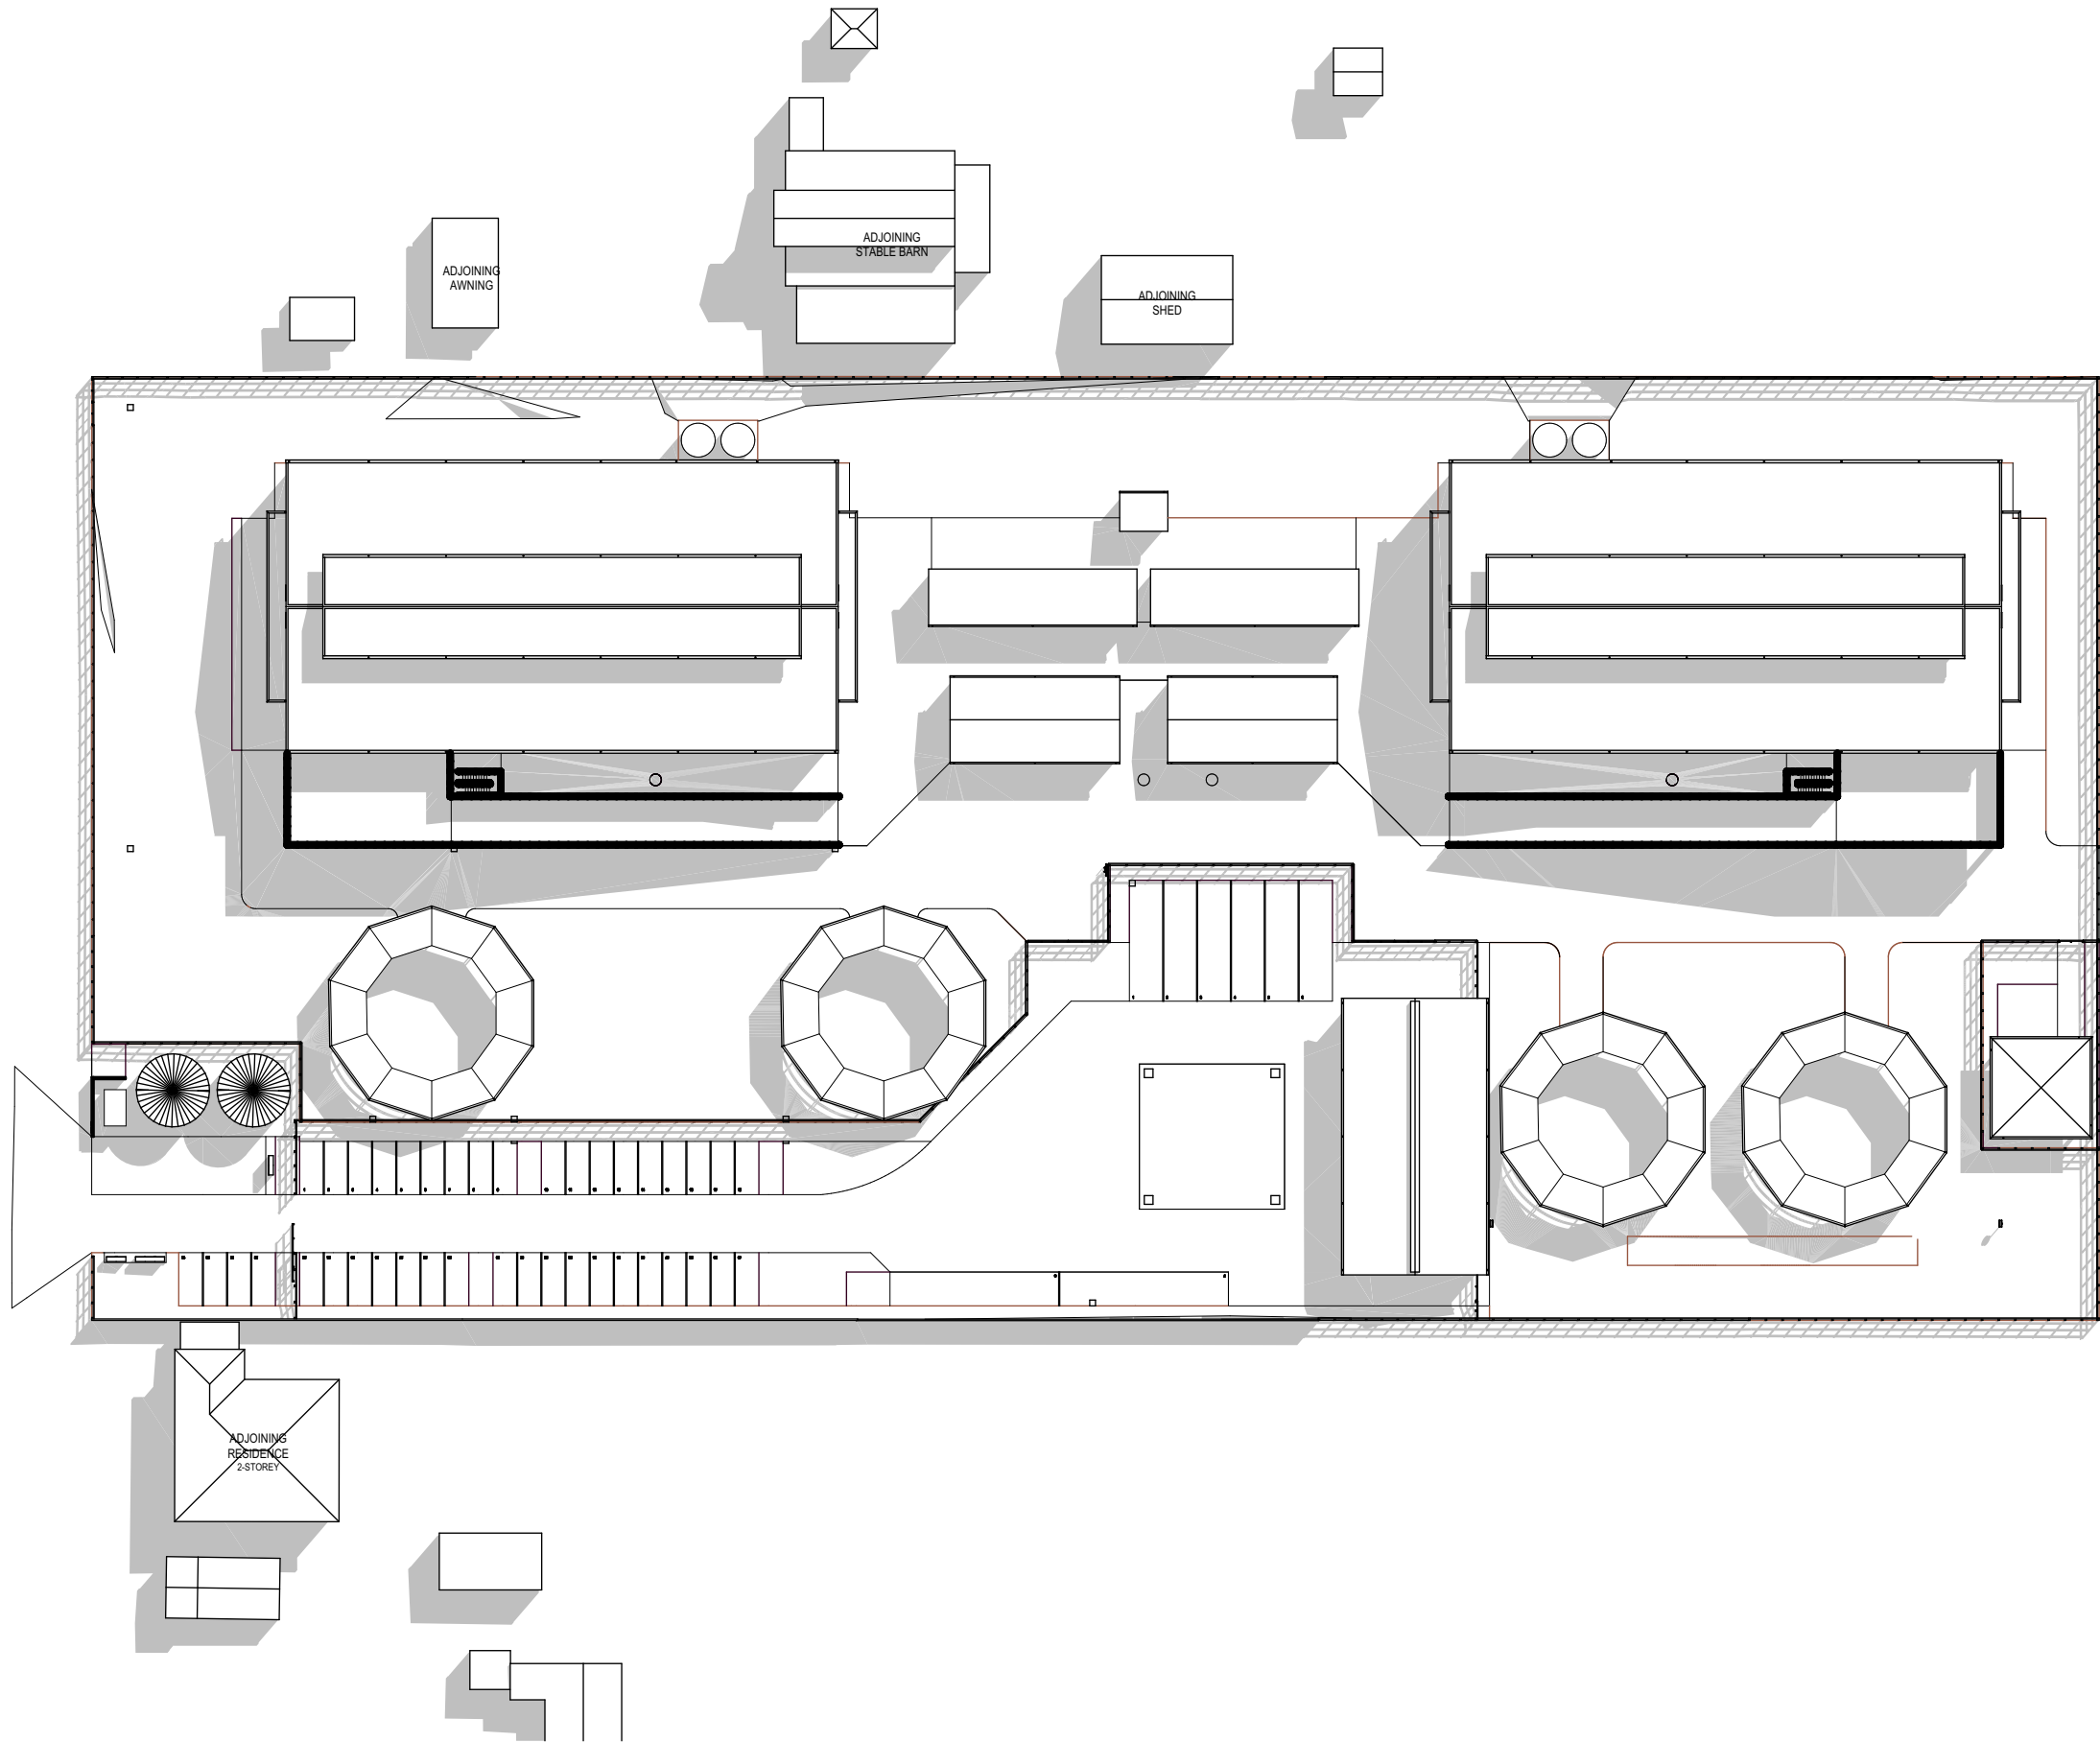

HAWKESBURY RACECOURSE

12noon JUNE 21st SHADOW DIAGRAM

RNSW Hawkesbury Stabling Development

15224 - DA - A12 - Rev A - 19 July 2024


Confidential. Copyright EJE Architecture. Nominated Architect - Bernard Collins No. 4438 (NSW ARB)

0 10mm 50mm 100mm ON ORIGINAL A3

1:750 @ A3



RICKABY ST

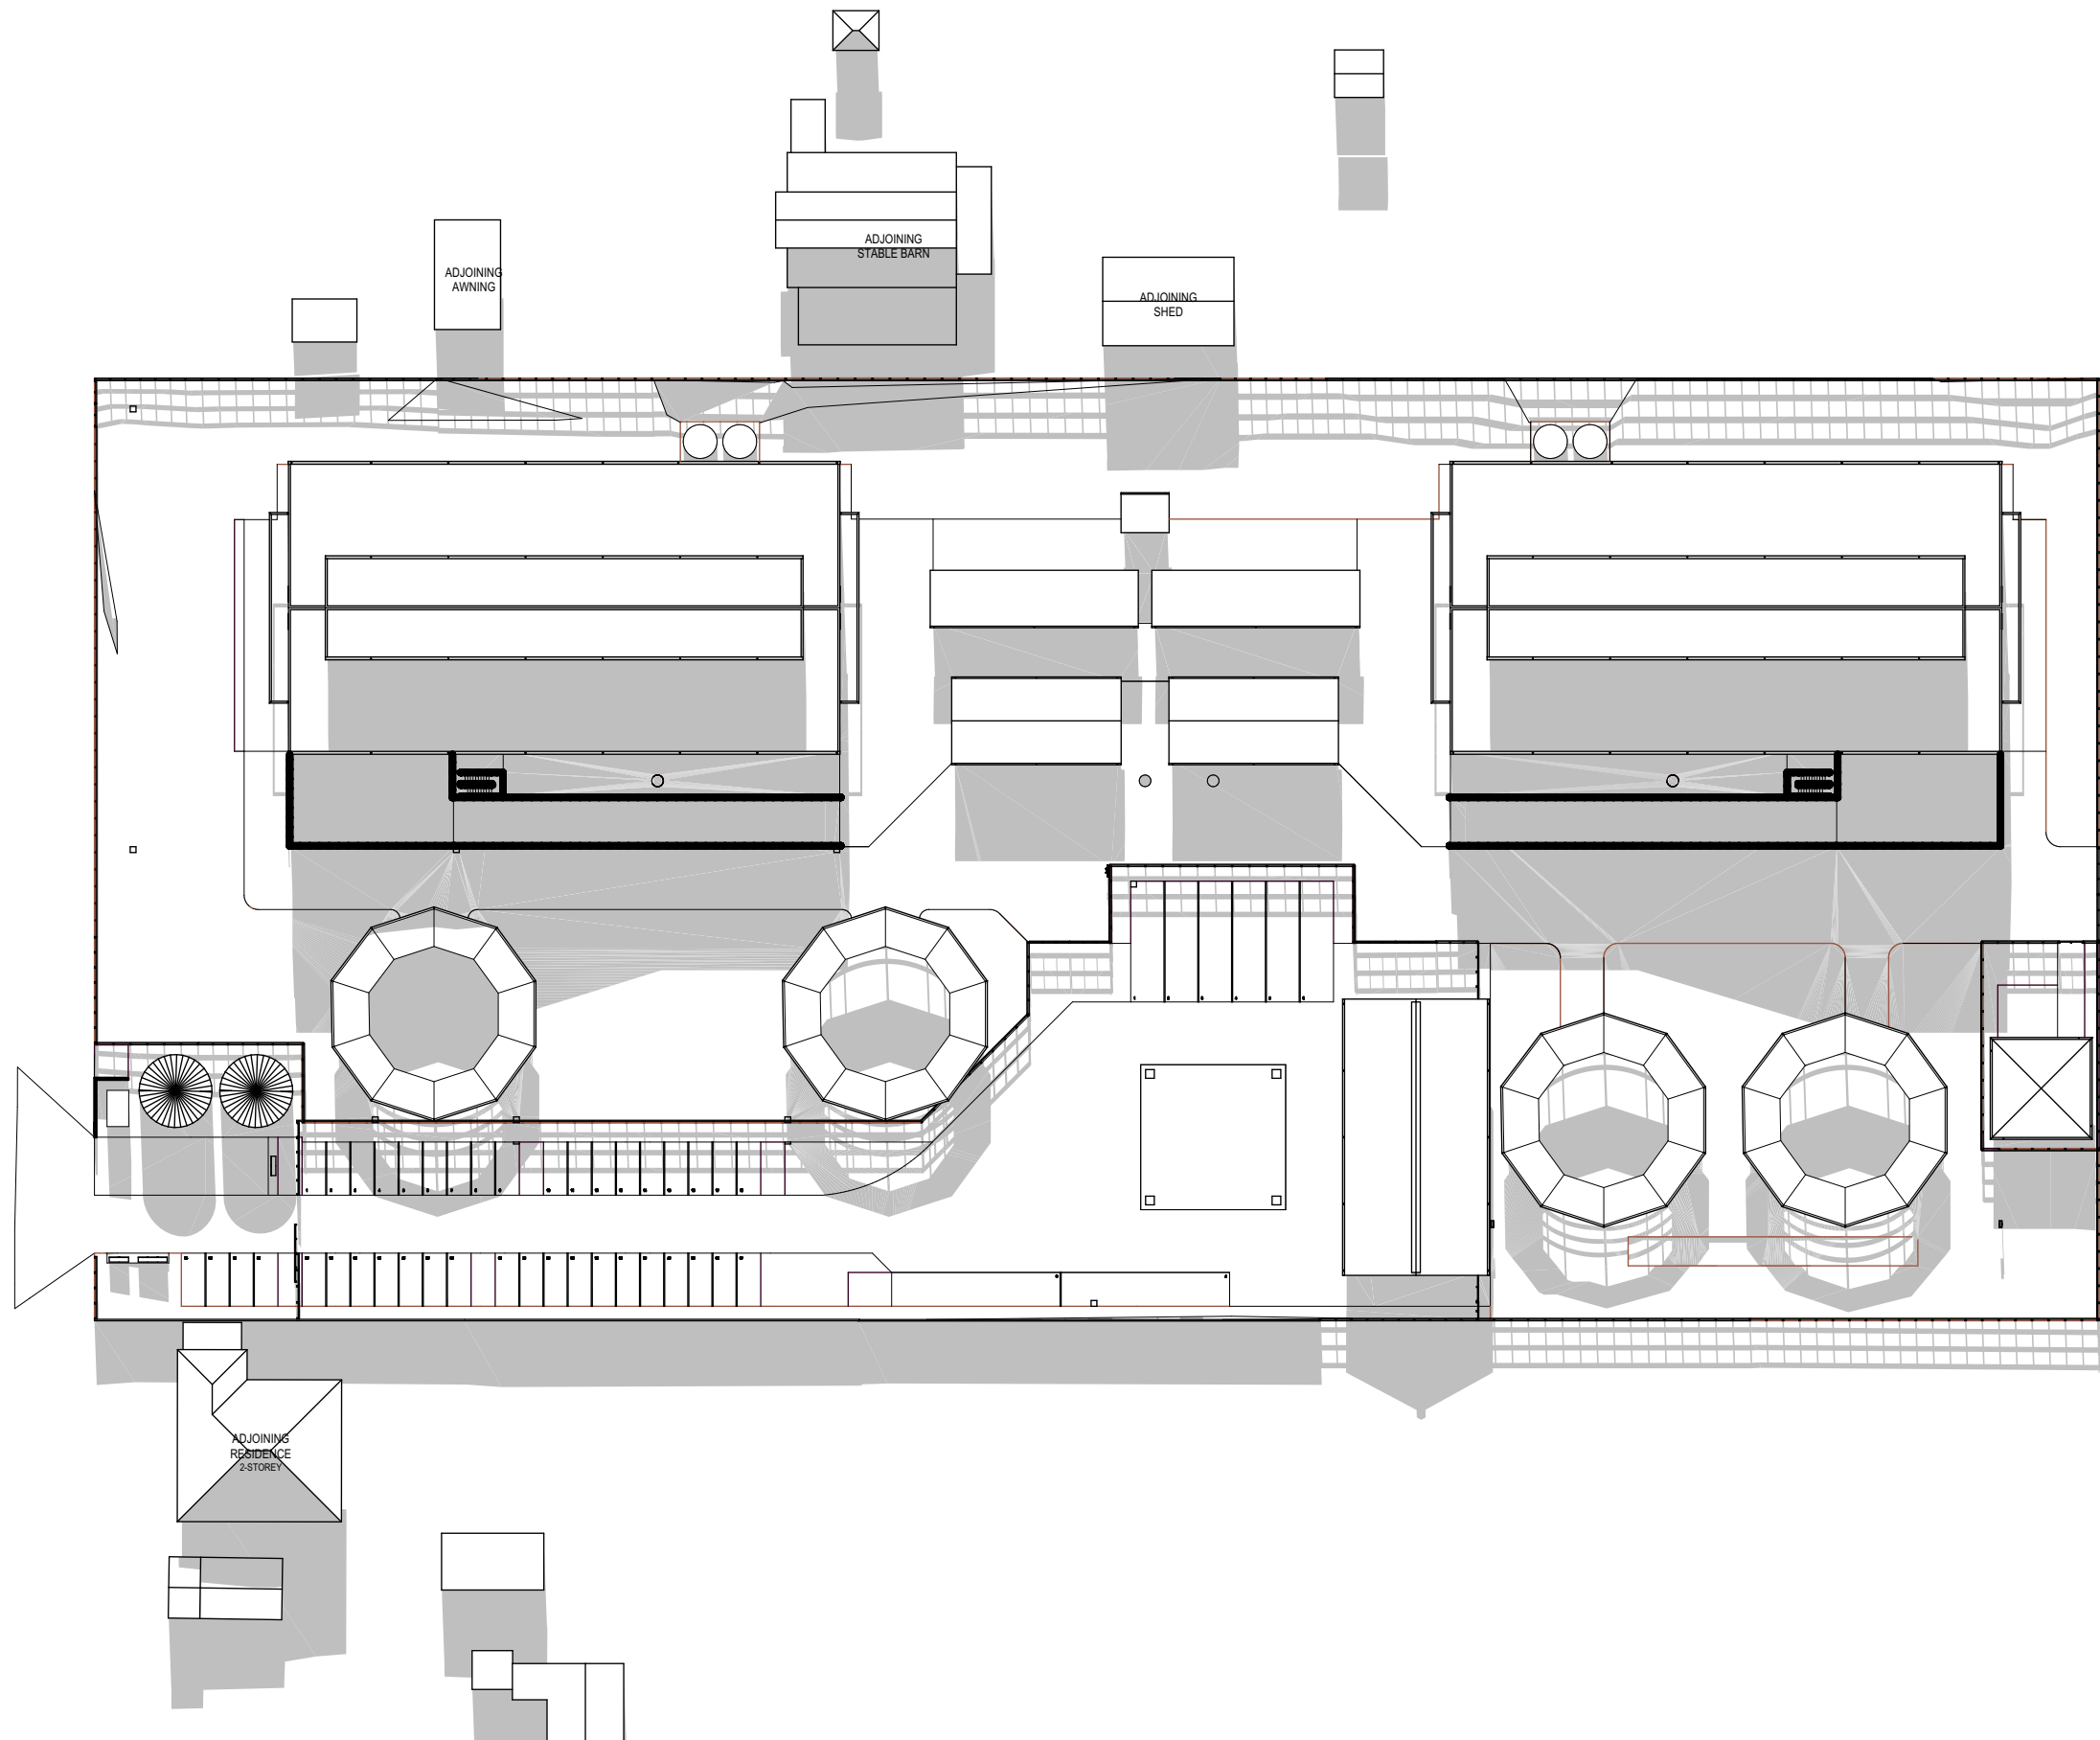

HAWKESBURY RACECOURSE

3pm JUNE 21st SHADOW DIAGRAM

RNSW Hawkesbury Stabling Development

15224 - DA - A13 - Rev A - 19 July 2024

Confidential. Copyright EJE Architecture. Nominated Architect - Bernard Collins No. 4438 (NSW ARB)

0 10mm 50mm 100mm ON ORIGINAL A3


1:750 @ A3



EJE Integrity
Innovation
Inspiration

LEGEND

10m BUILDING HEIGHT LIMIT ENVELOPE

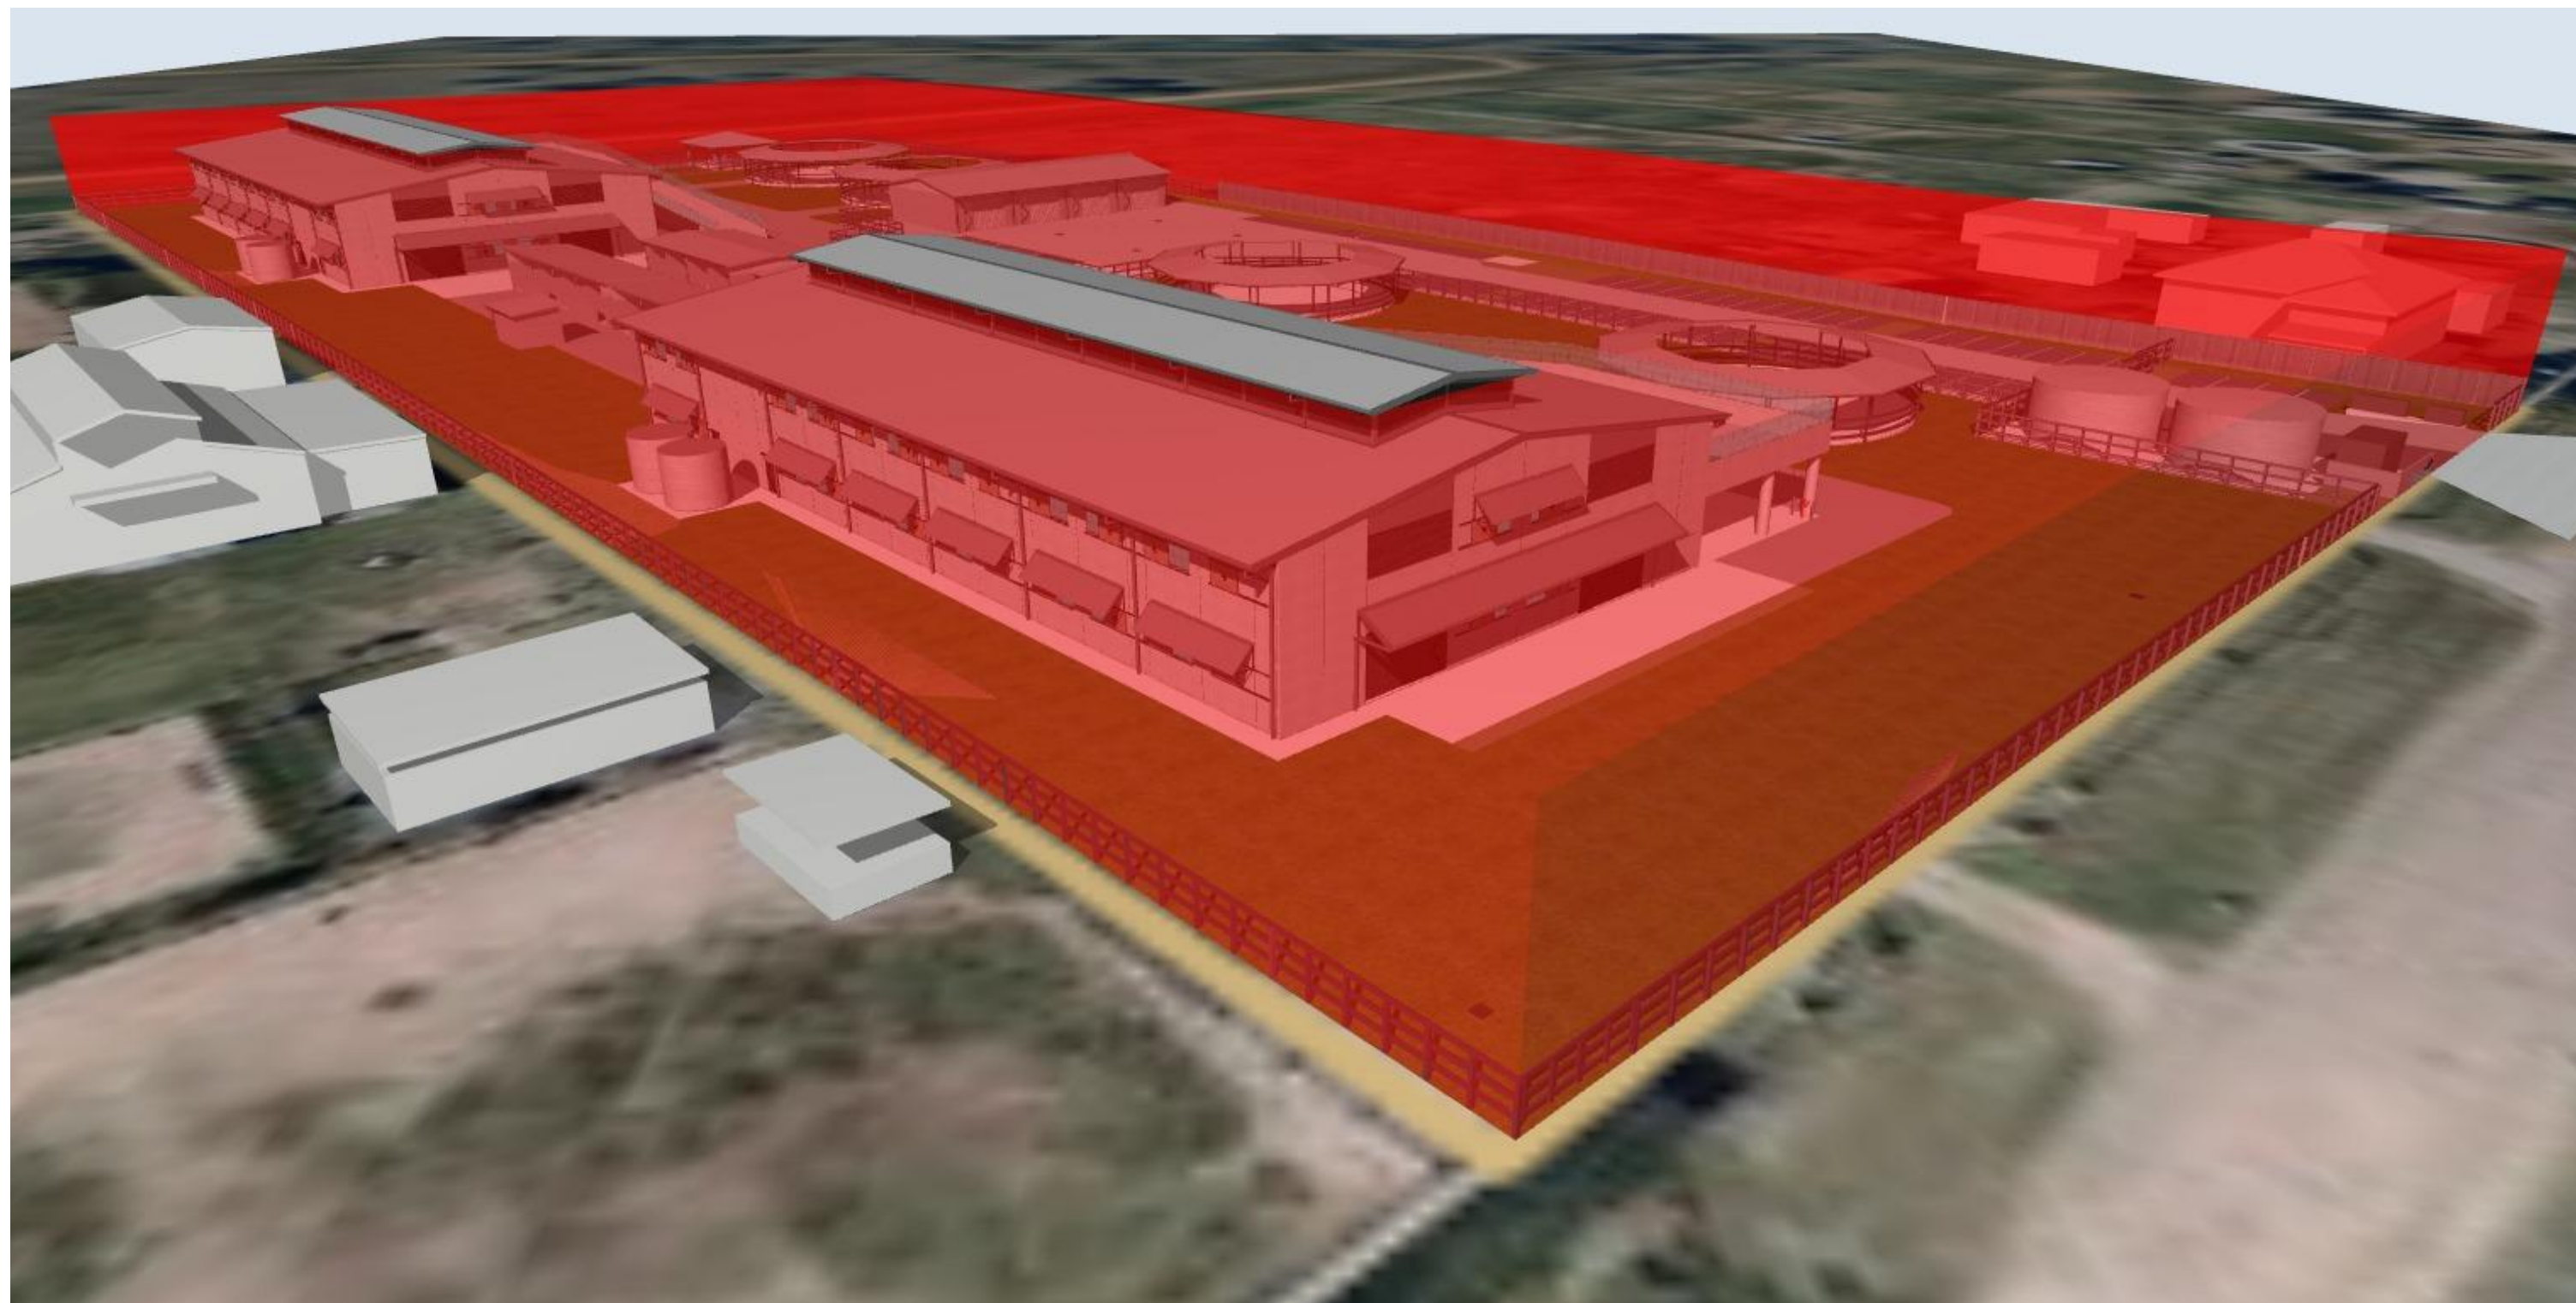

10m HEIGHT LIMIT ENCROACHMENT 3D VIEW

RNSW Hawkesbury Stabling Development

15224 - DA - A14 - Rev A - 19 July 2024

Confidential. Copyright EJE Architecture. Nominated Architect - Bernard Collins No. 4438 (NSW ARB)

0 10mm 50mm 100mm ON ORIGINAL A3 1:134.70 @ A3




EJE Integrity
Innovation
Inspiration



GROUND FLOOR LEVEL PLAN - BARN 01

RNSW Hawkesbury Stabling Development

15224 - DA - A15 - Rev A - 19 July 2024
Confidential. Copyright EJE Architecture. Nominated Architect - Bernard Collins No. 4438 (NSW ARB)

 

1:200 @ A3






BDRY 207605



5m SETBACK (OUTBUILDINGS)

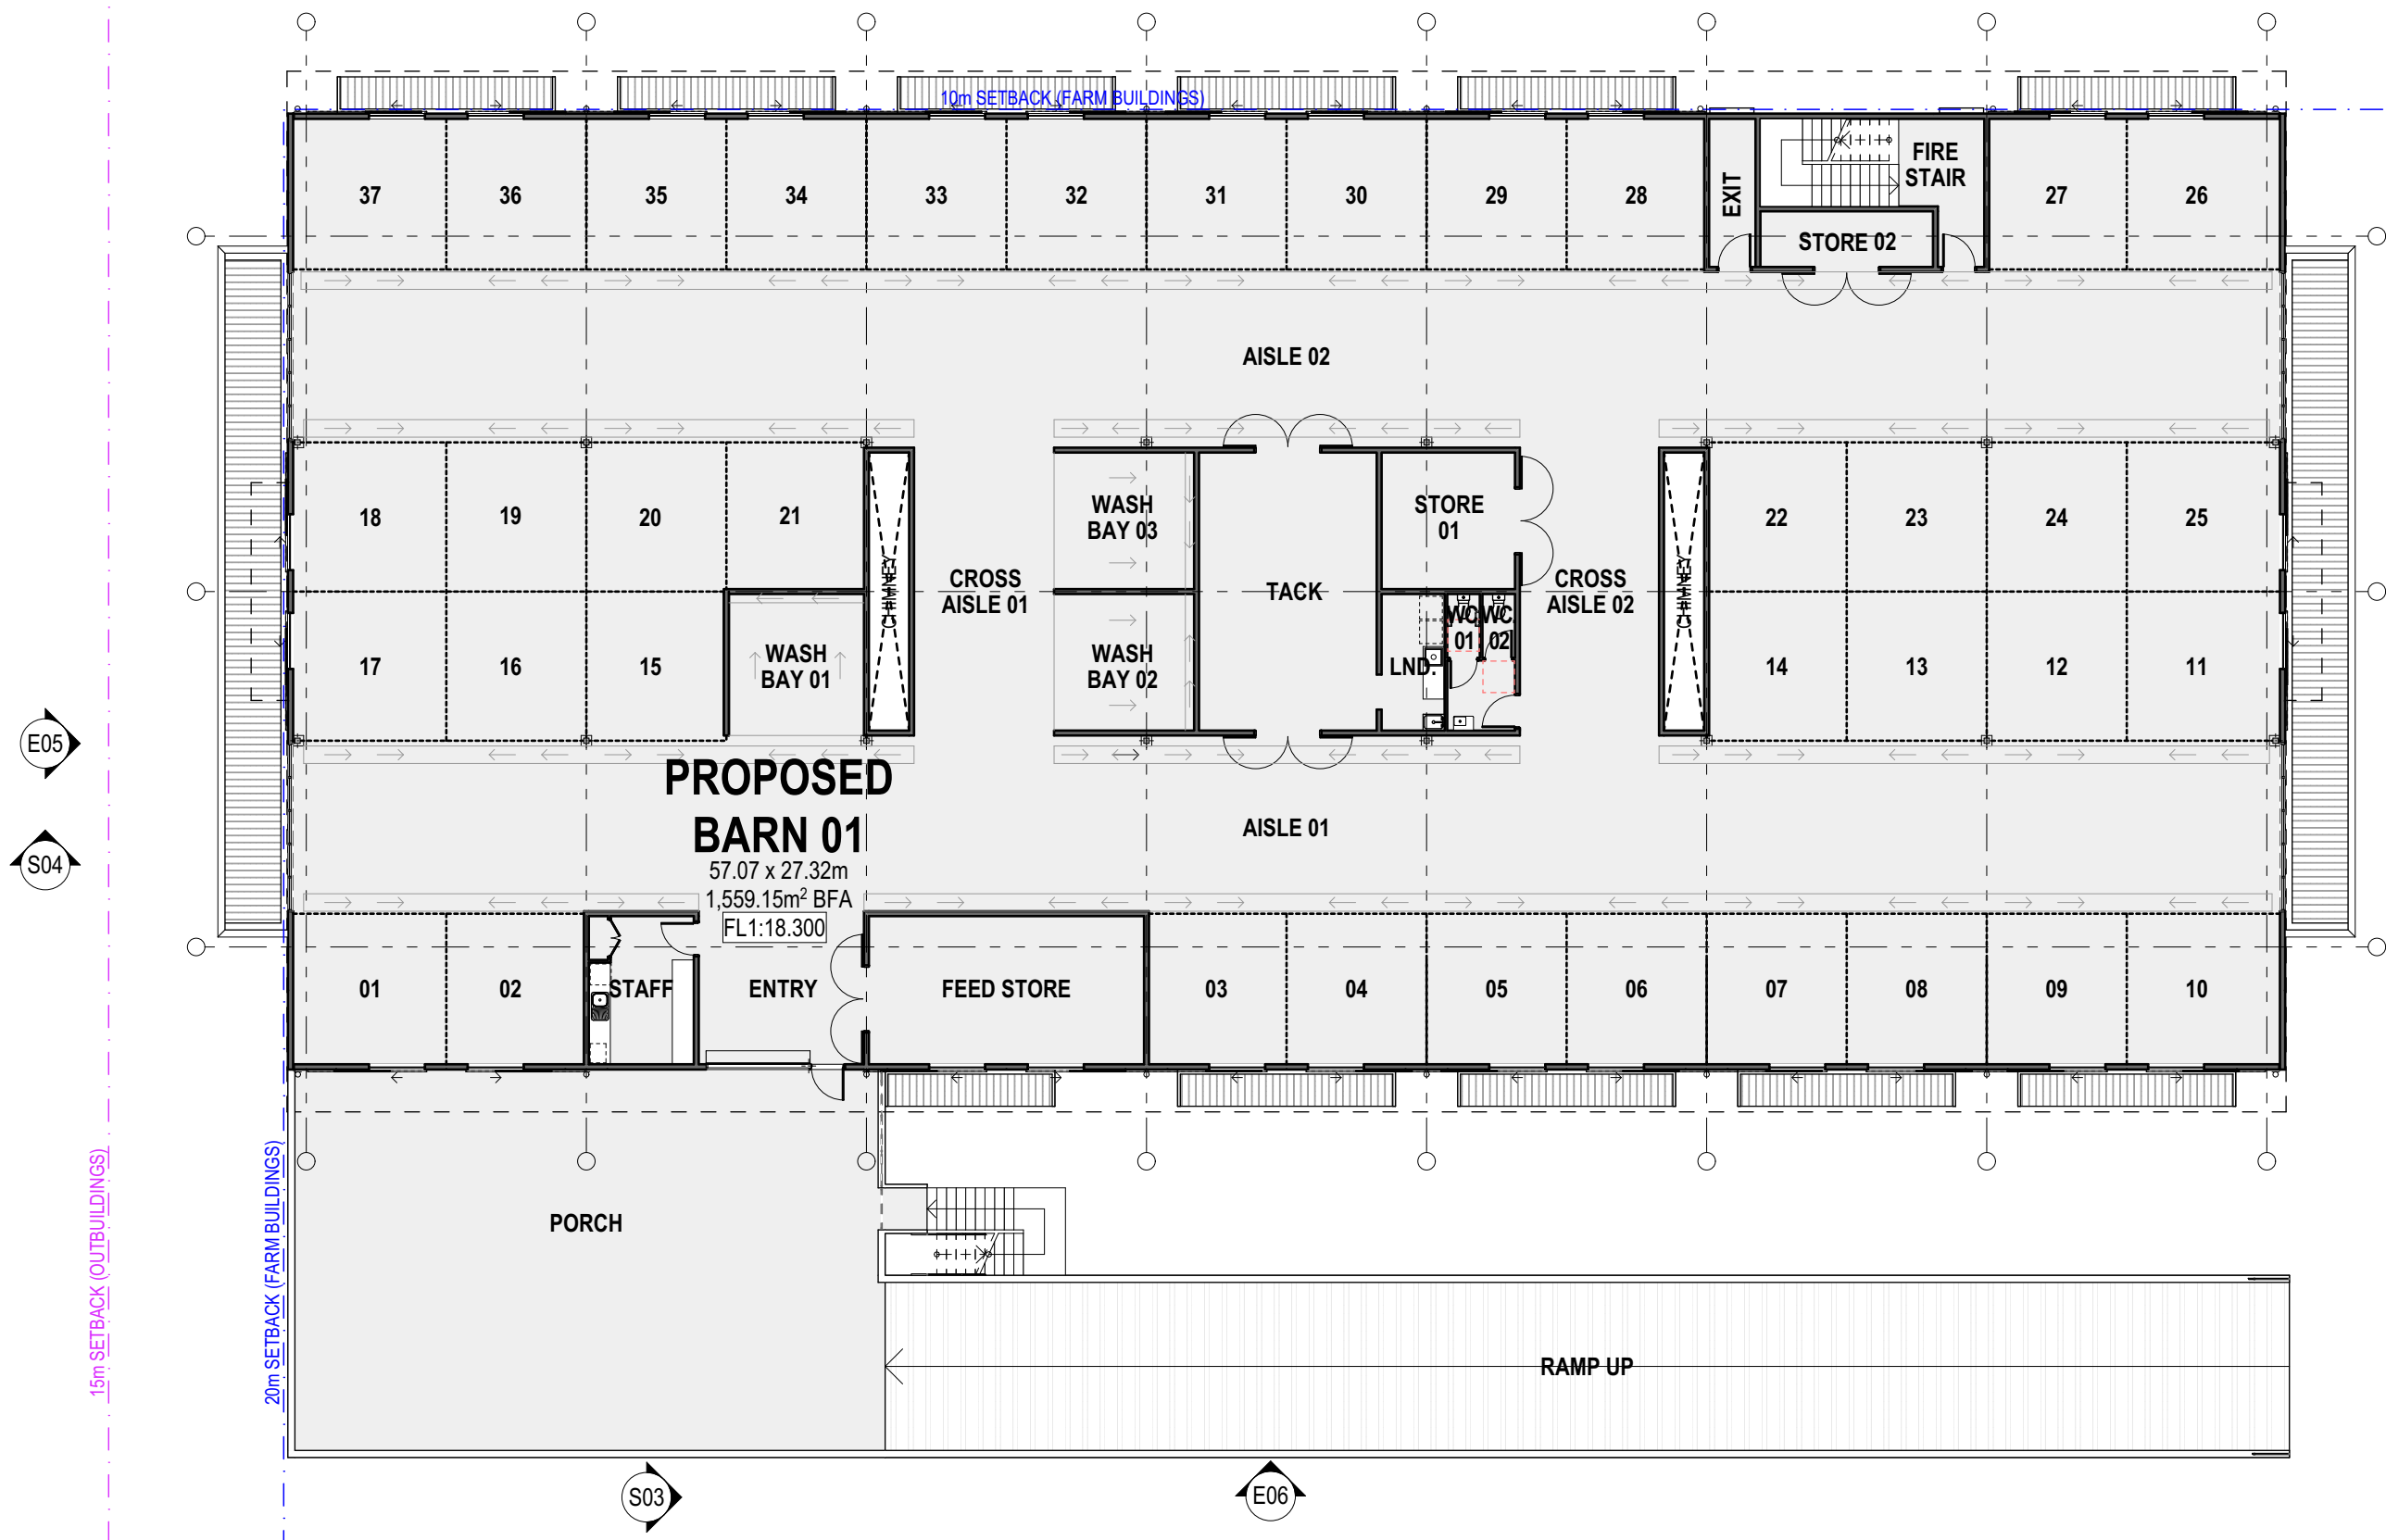

FIRST FLOOR LEVEL PLAN - BARN 01

RNSW Hawkesbury Stabling Development

15224 - DA - A16 - Rev A - 19 July 2024


Confidential. Copyright EJE Architecture. Nominated Architect - Bernard Collins No. 4438 (NSW ARB)

0 10mm 50mm 100mm ON ORIGINAL A3

1:200 @ A3



EJE Integrity
Innovation
Inspiration

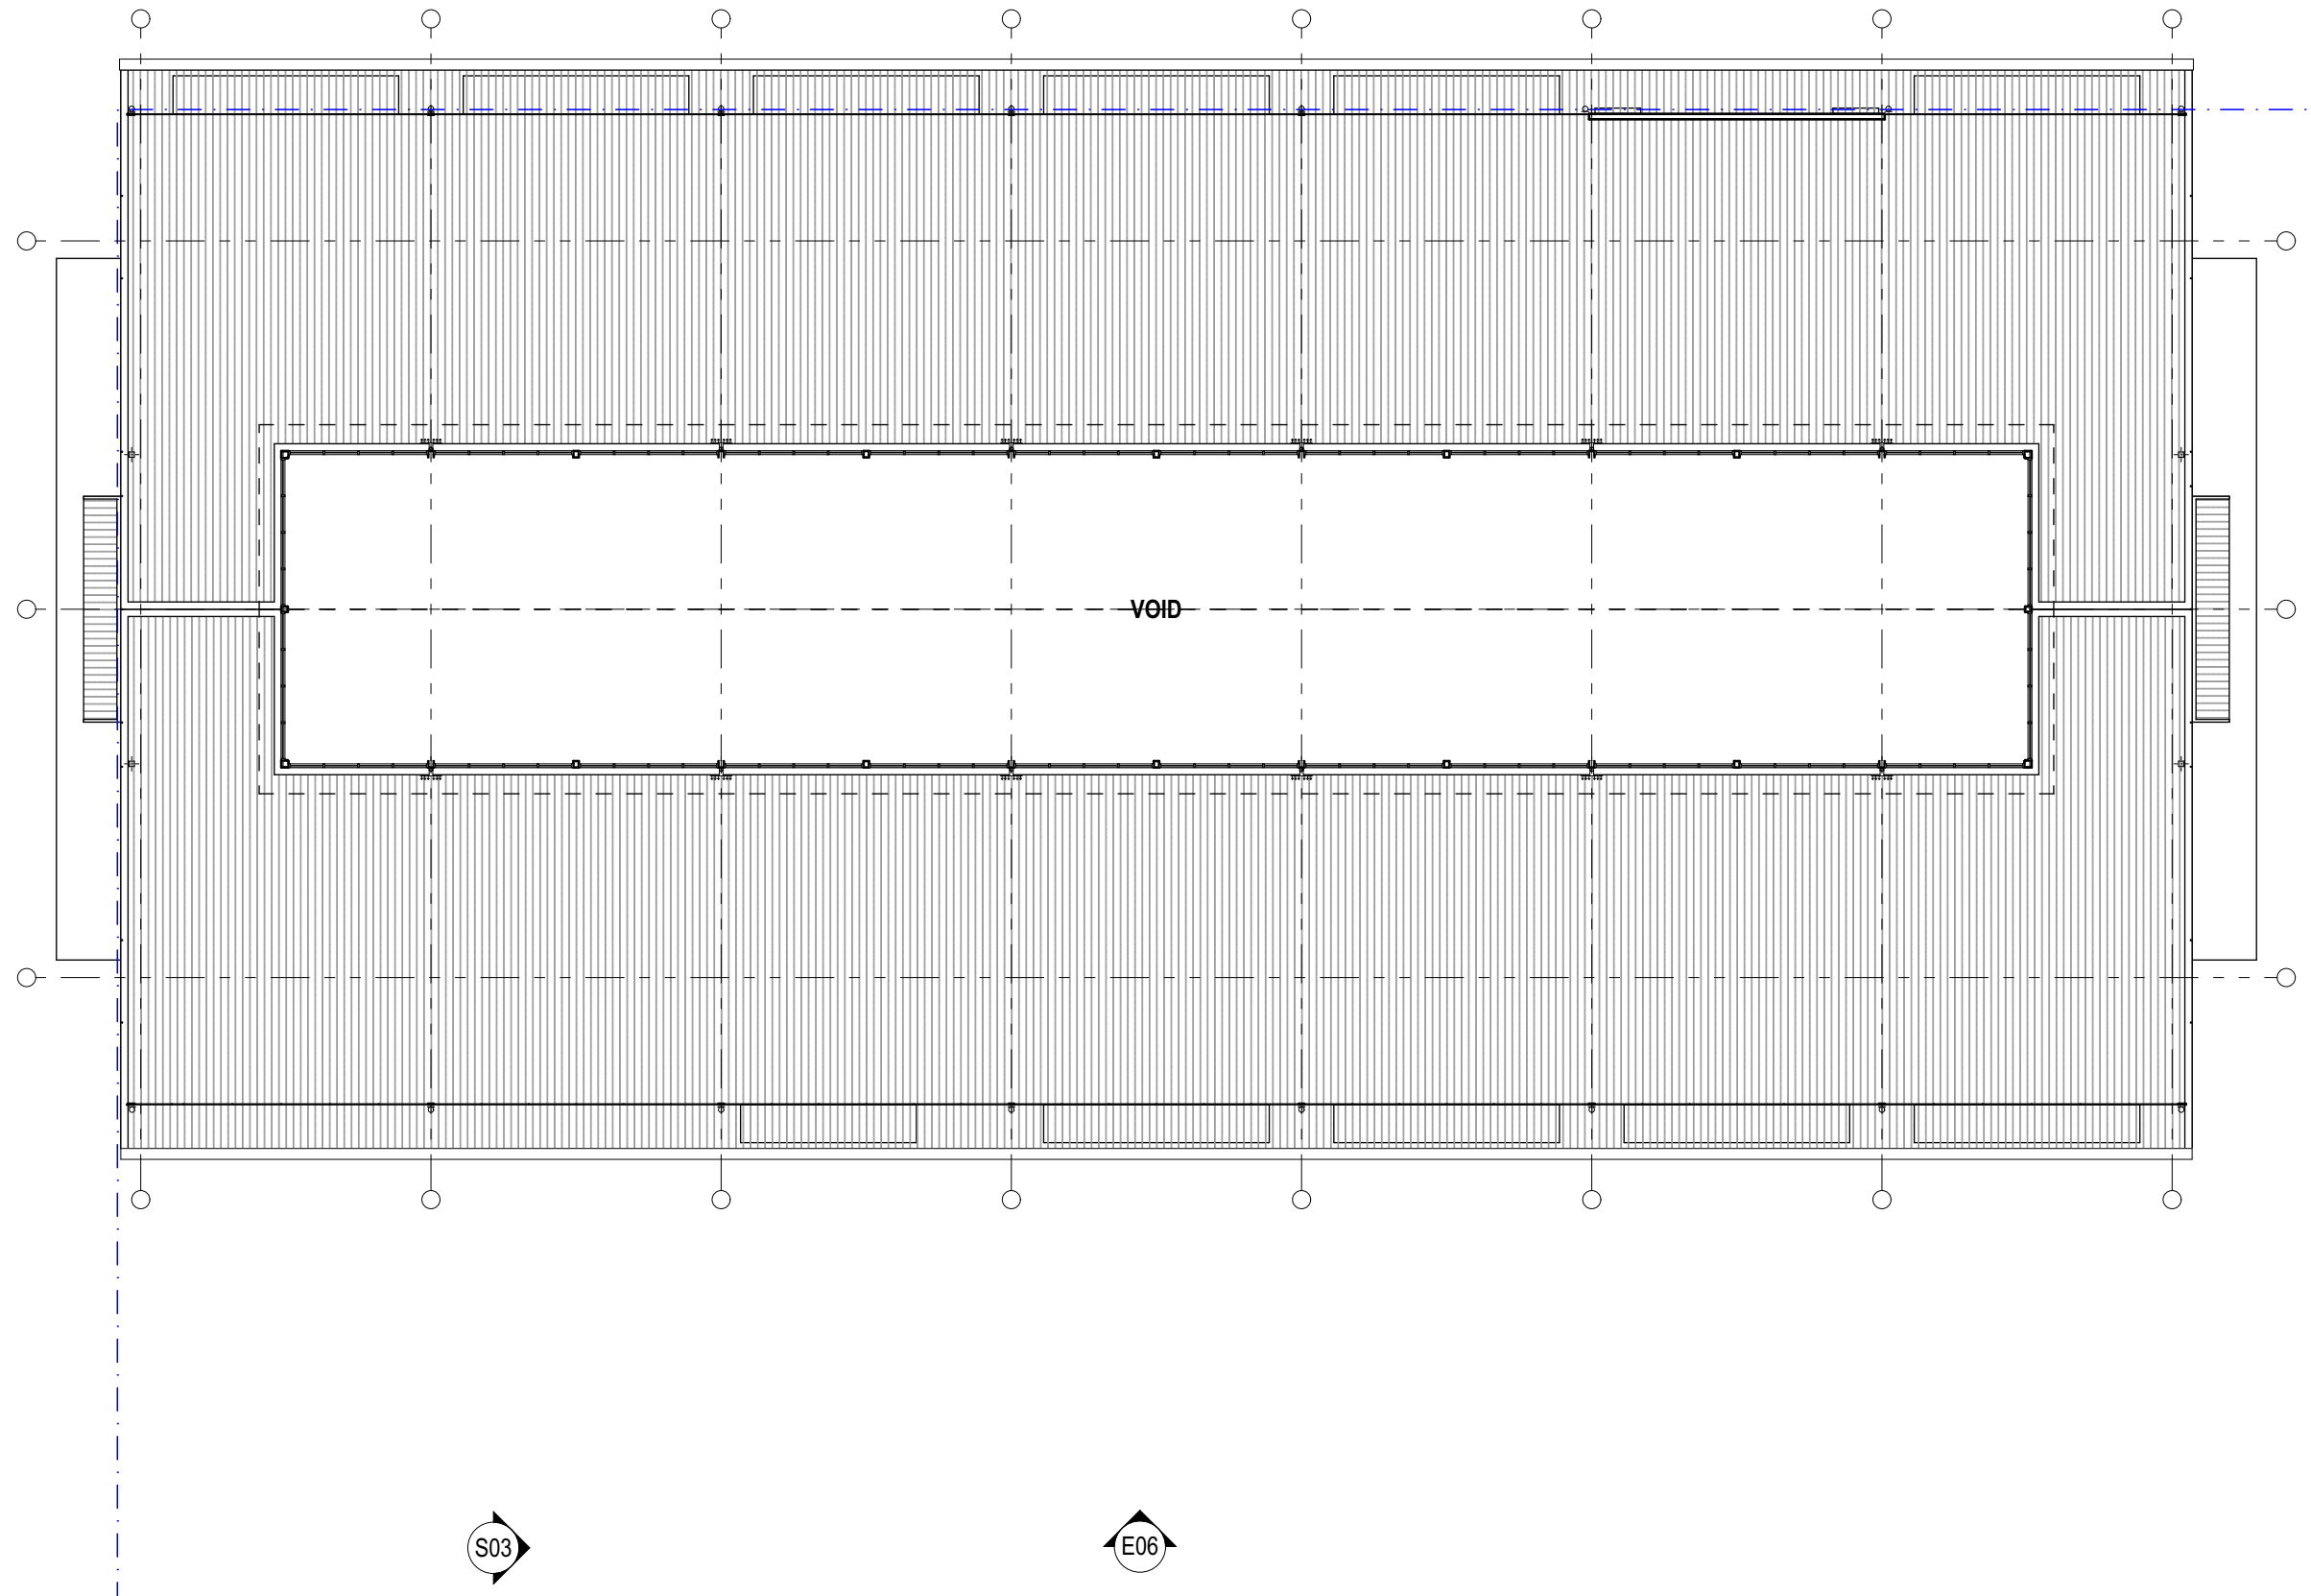

LOWER ROOF PLAN - BARN 01

RNSW Hawkesbury Stabling Development


15224 - DA - A17 - Rev A - 19 July 2024

Confidential. Copyright EJE Architecture. Nominated Architect - Bernard Collins No. 4438 (NSW ARB)

0 10mm 50mm 100mm ON ORIGINAL A3

1:200 @ A3



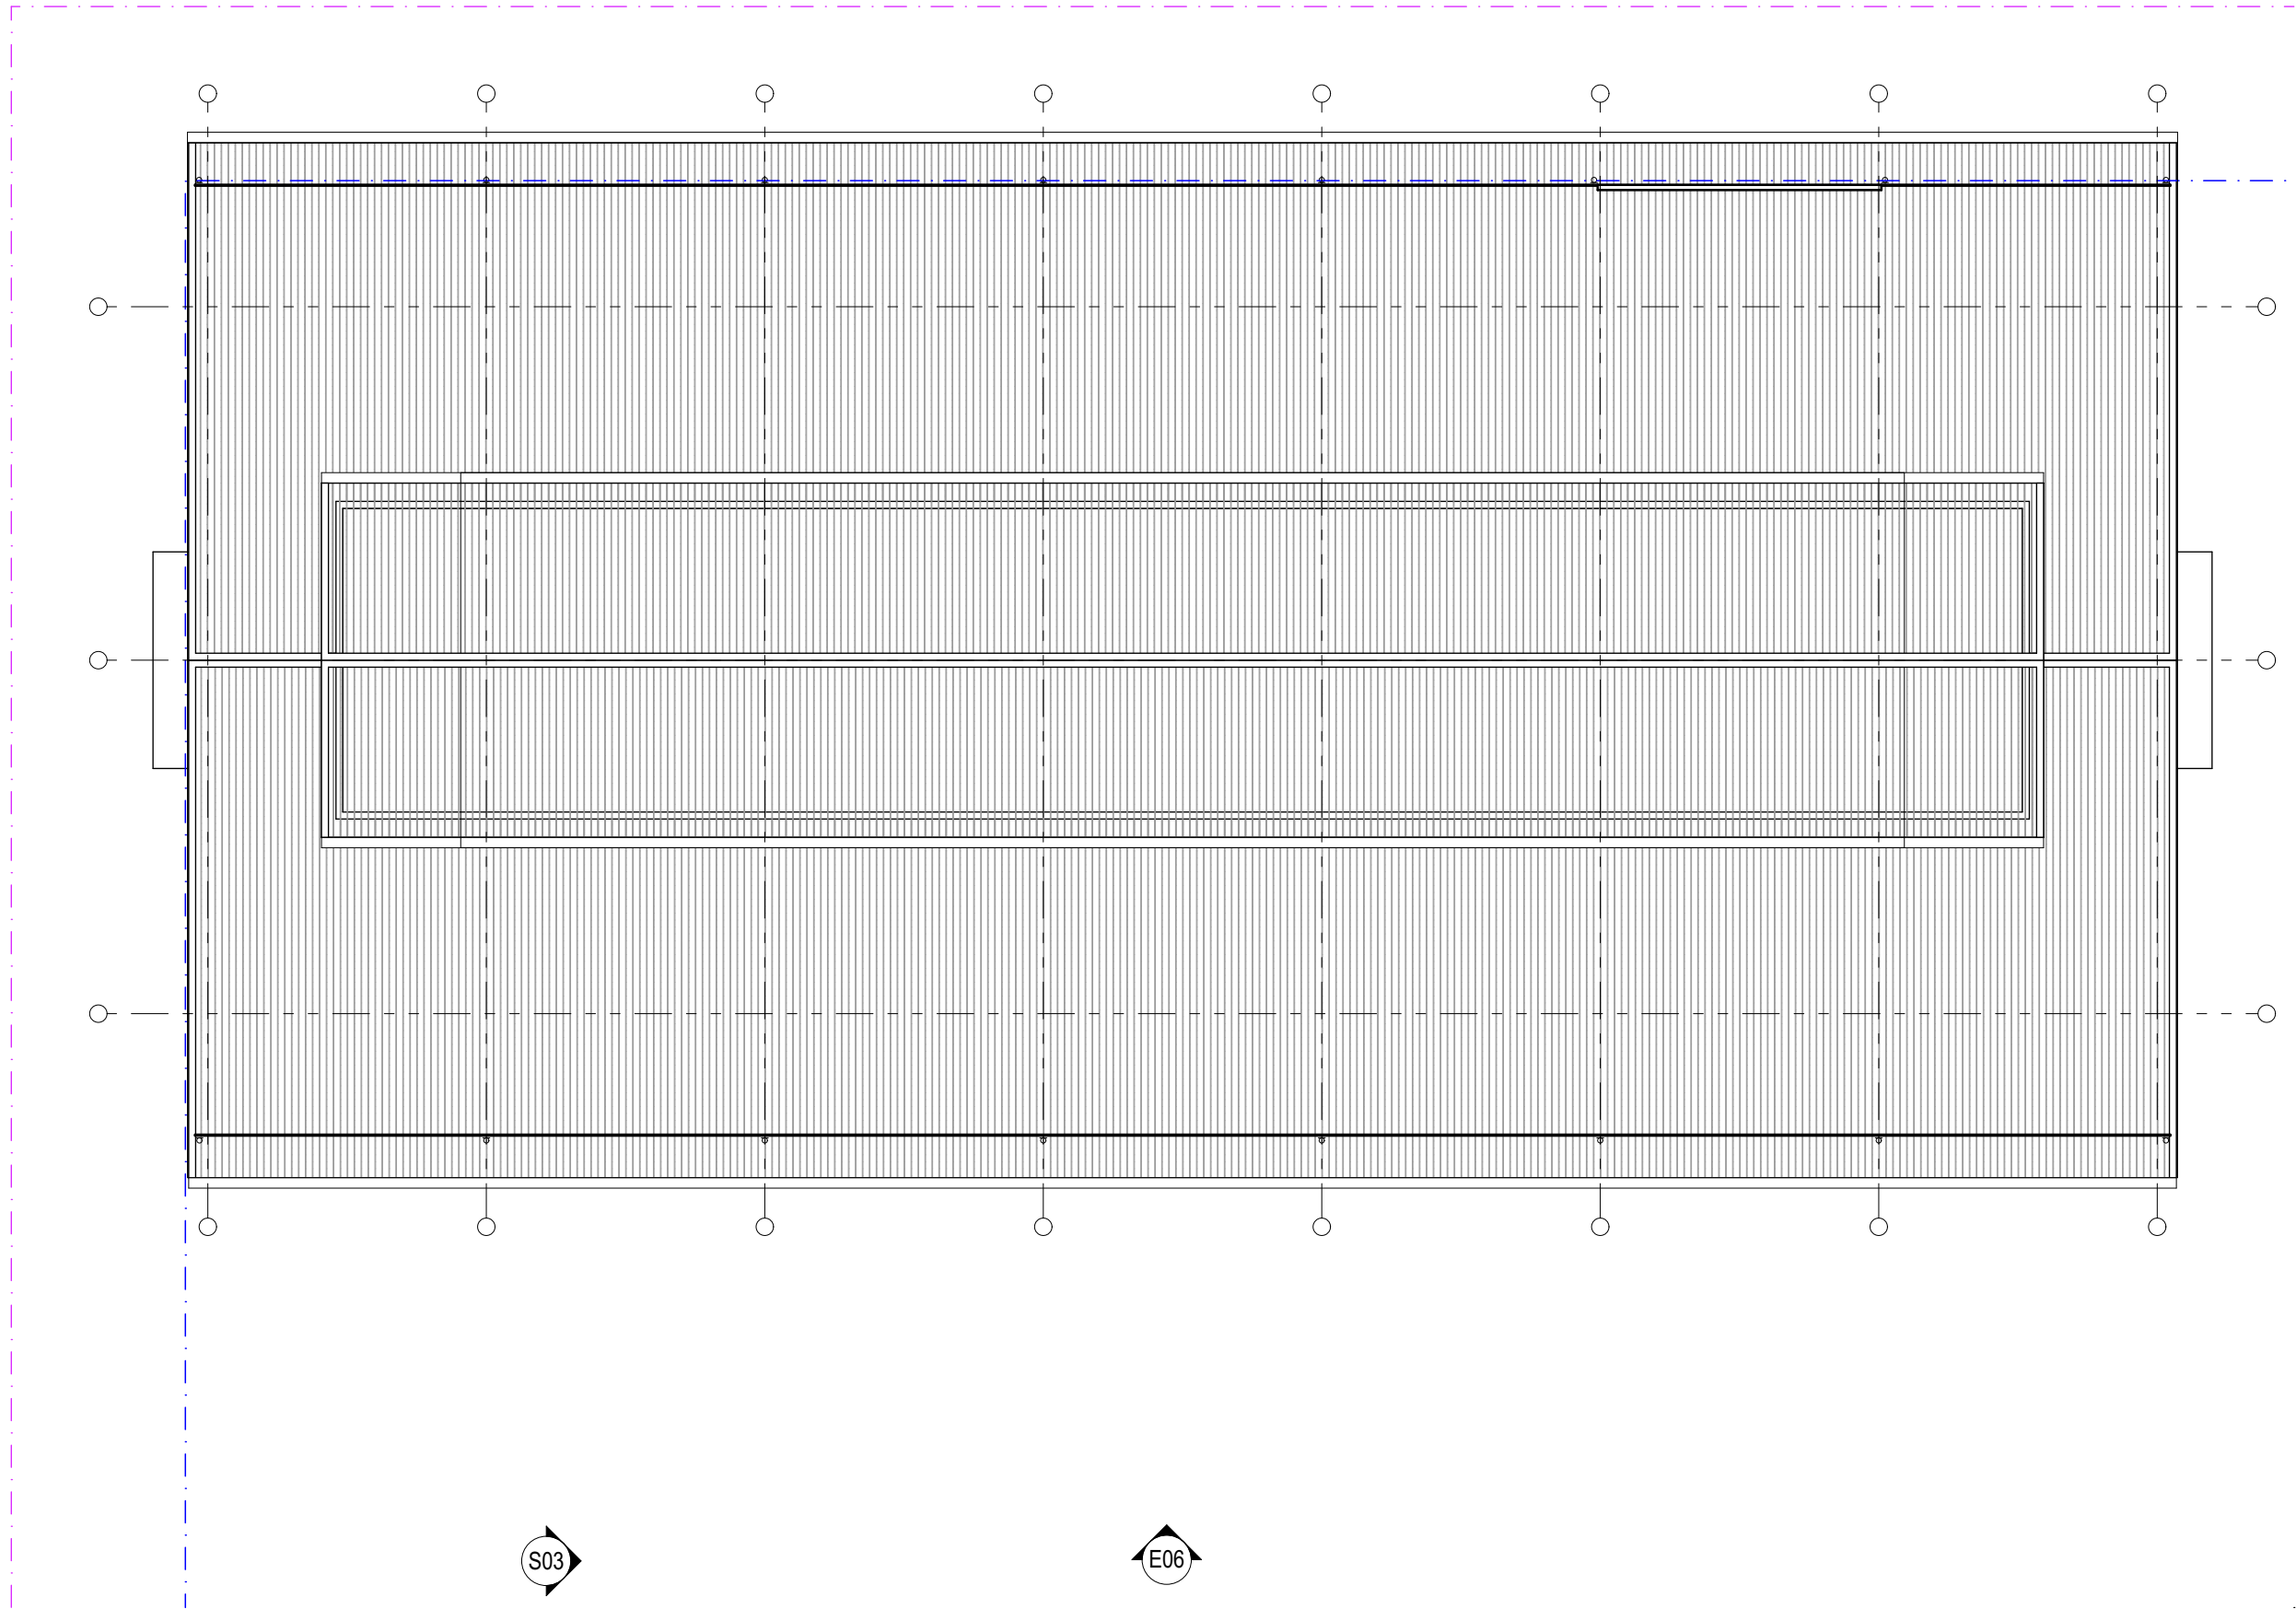

UPPER ROOF PLAN - BARN 01

RNSW Hawkesbury Stabling Development

15224 - DA - A18 - Rev A - 19 July 2024

Confidential. Copyright EJE Architecture. Nominated Architect - Bernard Collins No. 4438 (NSW ARB)


0 10mm 50mm 100mm ON ORIGINAL A3

1:200 @ A3




LEGEND

- 1 SHEET METAL ROOFING.
- 2 SHEET METAL CLADDING.
- 3 PRECAST CONCRETE EXTERNAL WALLS.
- 4 BAMBOO OR EQUAL SLIDING SHUTTERS.
- 5 ALUMINIUM FRAMED WINDOWS & LOUVRES.
- 6 STEEL BALUSTRADES.

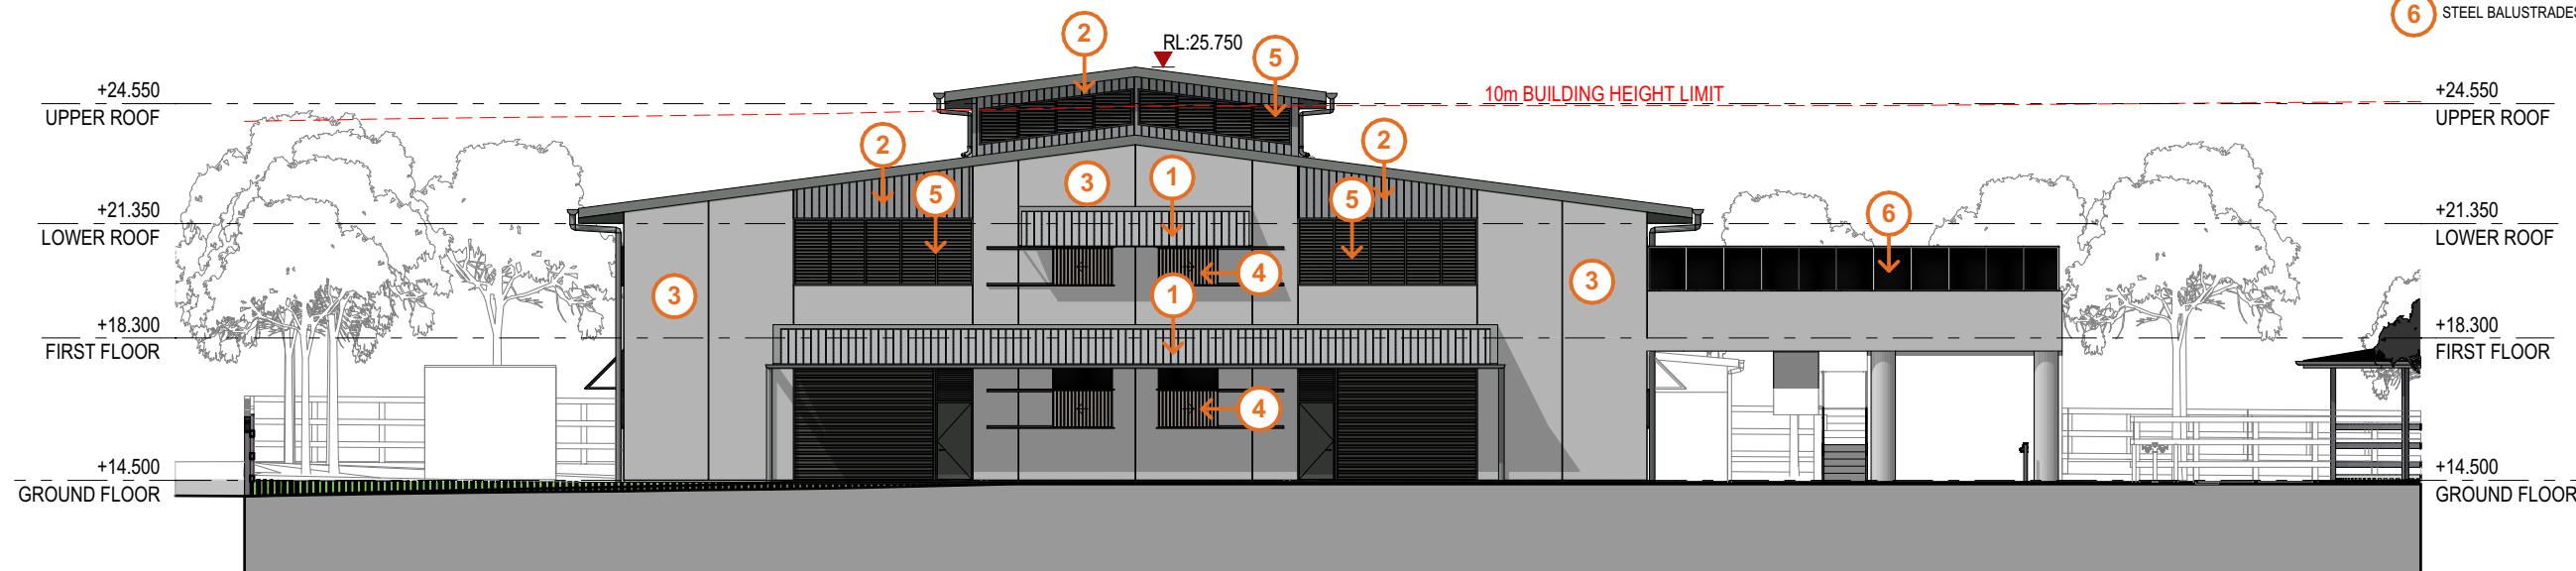

E05 - BARN 01 SW-RICKABY ST. ELEVATION

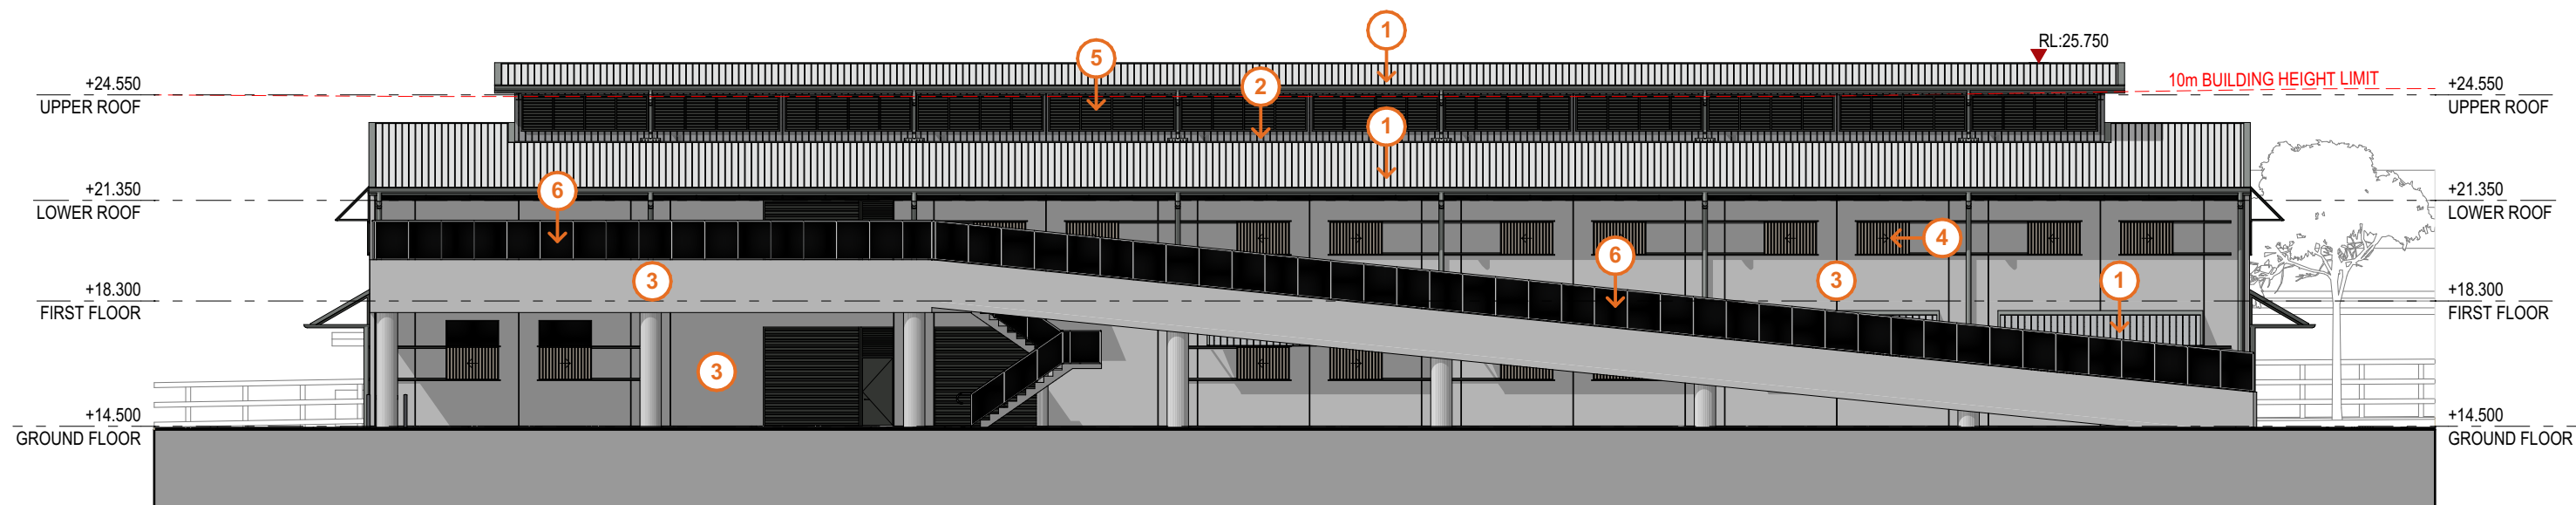

E06 - BARN 01 SE ELEVATION

BARN 01 ELEVATIONS 01

RNSW Hawkesbury Stabling Development

15224 - DA - A19 - Rev A - 19 July 2024

Confidential. Copyright EJE Architecture. Nominated Architect - Bernard Collins No. 4438 (NSW ARB)

0 10mm 50mm 100mm ON ORIGINAL A3


1:200 @ A3




EJE Integrity
Innovation
Inspiration

LEGEND

- 1 SHEET METAL ROOFING.
- 2 SHEET METAL CLADDING.
- 3 PRECAST CONCRETE EXTERNAL WALLS.
- 4 BAMBOO OR EQUAL SLIDING SHUTTERS.
- 5 ALUMINIUM FRAMED WINDOWS & LOUVRES.
- 6 STEEL BALUSTRADES.

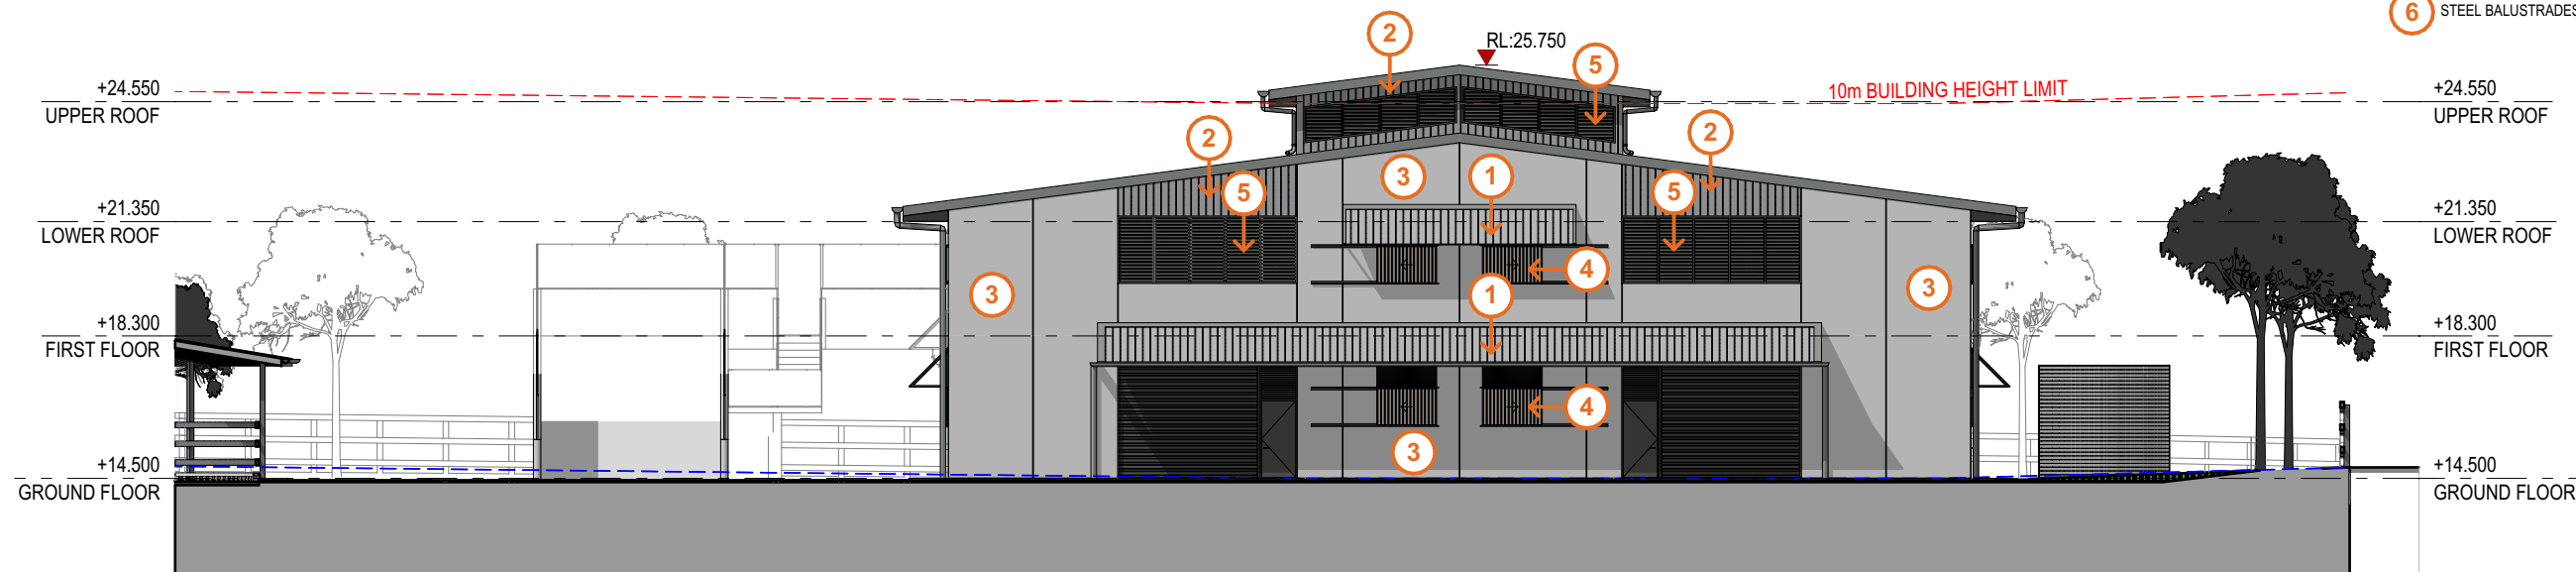

E07 - BARN 01 NE ELEVATION

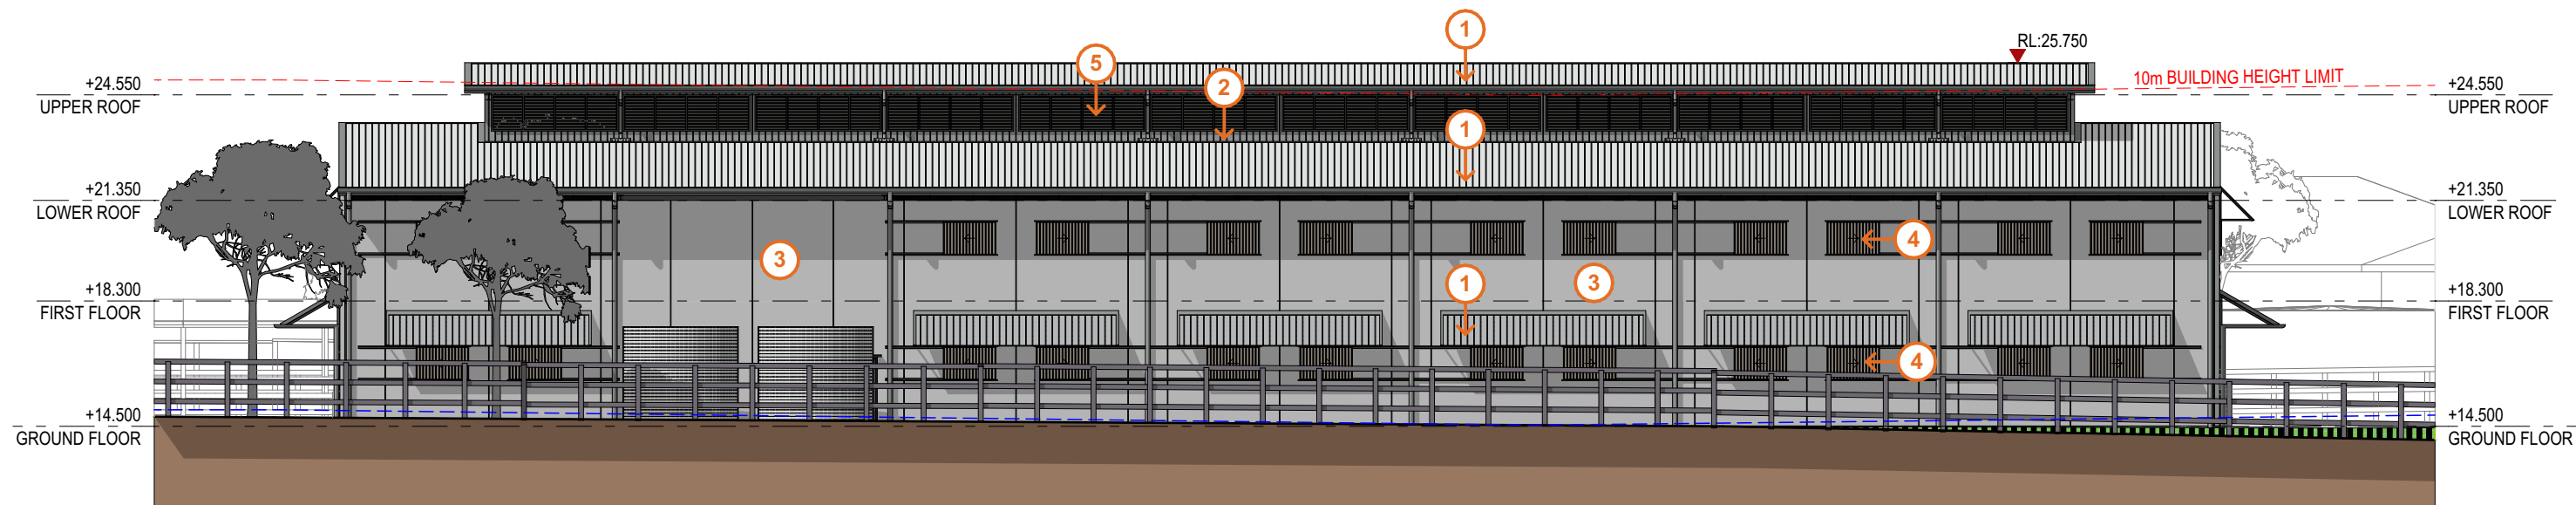

E08 - BARN 01 NW ELEVATION

BARN 01 ELEVATIONS 02

RNSW Hawkesbury Stabling Development

15224 - DA - A20 - Rev A - 19 July 2024

Confidential. Copyright EJE Architecture. Nominated Architect - Bernard Collins No. 4438 (NSW ARB)

0 10mm 50mm 100mm ON ORIGINAL A3


1:200 @ A3



EJE Integrity
Innovation
Inspiration

LEGEND

- 1 SHEET METAL ROOFING ON STEEL FRAMED ROOF STRUCTURE
- 2 PRECAST CONCRETE EXTERNAL WALLS.
- 3 REINFORCED CONCRETE SUSPENDED UPPER FLOOR SLAB & COLUMNS UNDER.
- 4 REINFORCED CONCRETE LOWER FLOOR RAFT SLAB ON GROUND.

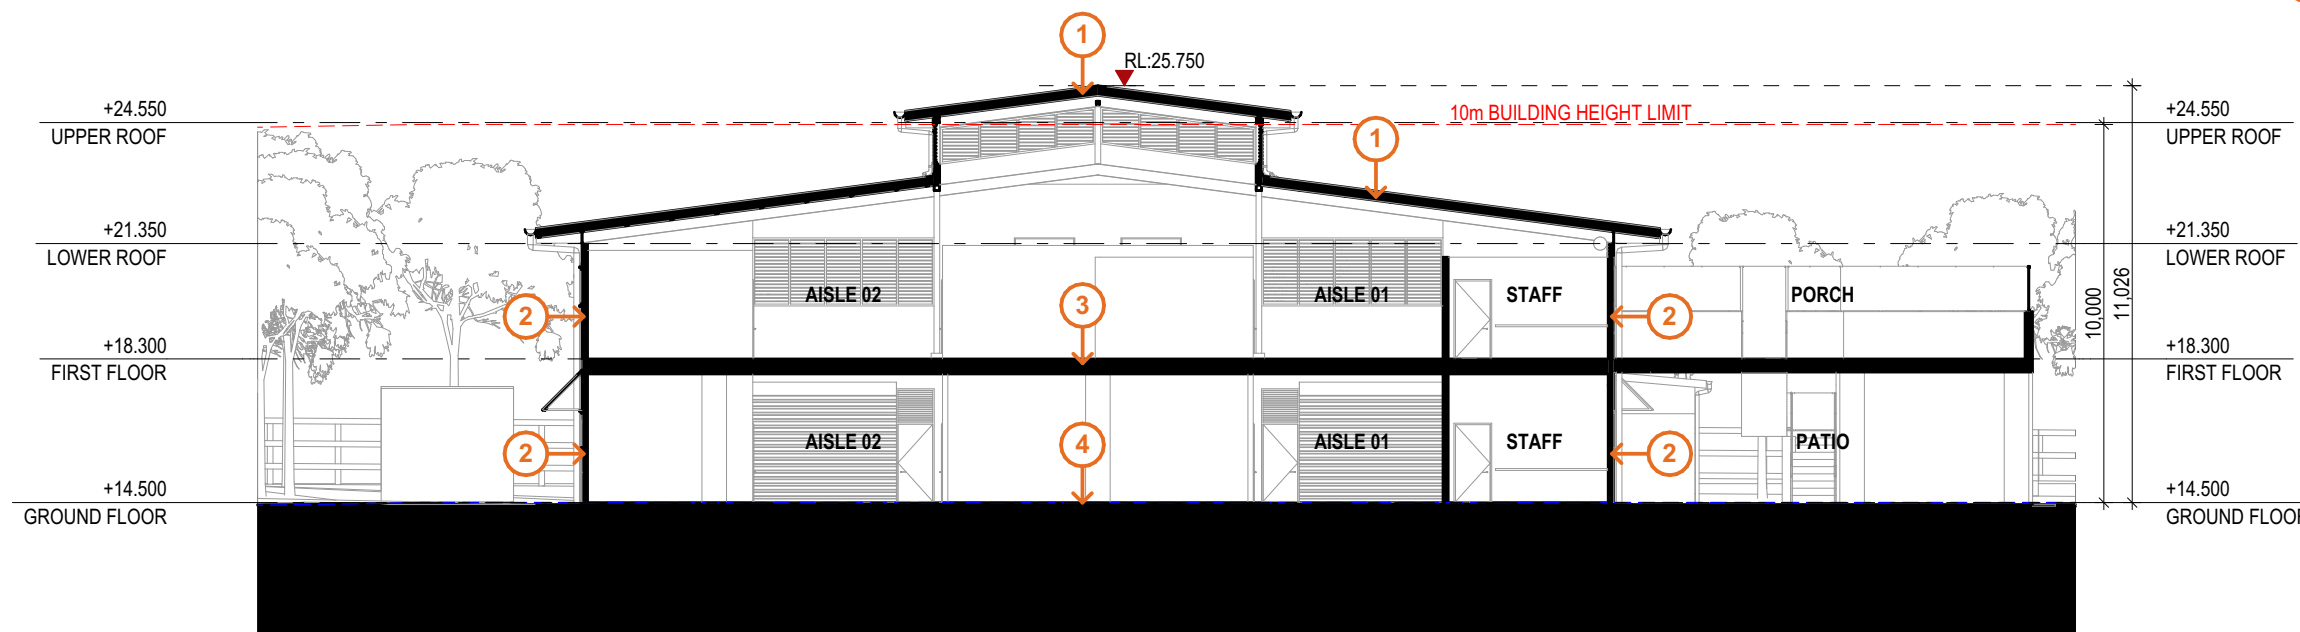

S03 - BARN 01 SECTION 01



S04 - BARN 01 SECTION 02

BARN 01 SECTIONS

RNSW Hawkesbury Stabling Development


15224 - DA - A21 - Rev A - 19 July 2024

Confidential. Copyright EJE Architecture. Nominated Architect - Bernard Collins No. 4438 (NSW ARB)

0 10mm 50mm 100mm ON ORIGINAL A3 1:200 @ A3



EJE Integrity
Innovation
Inspiration

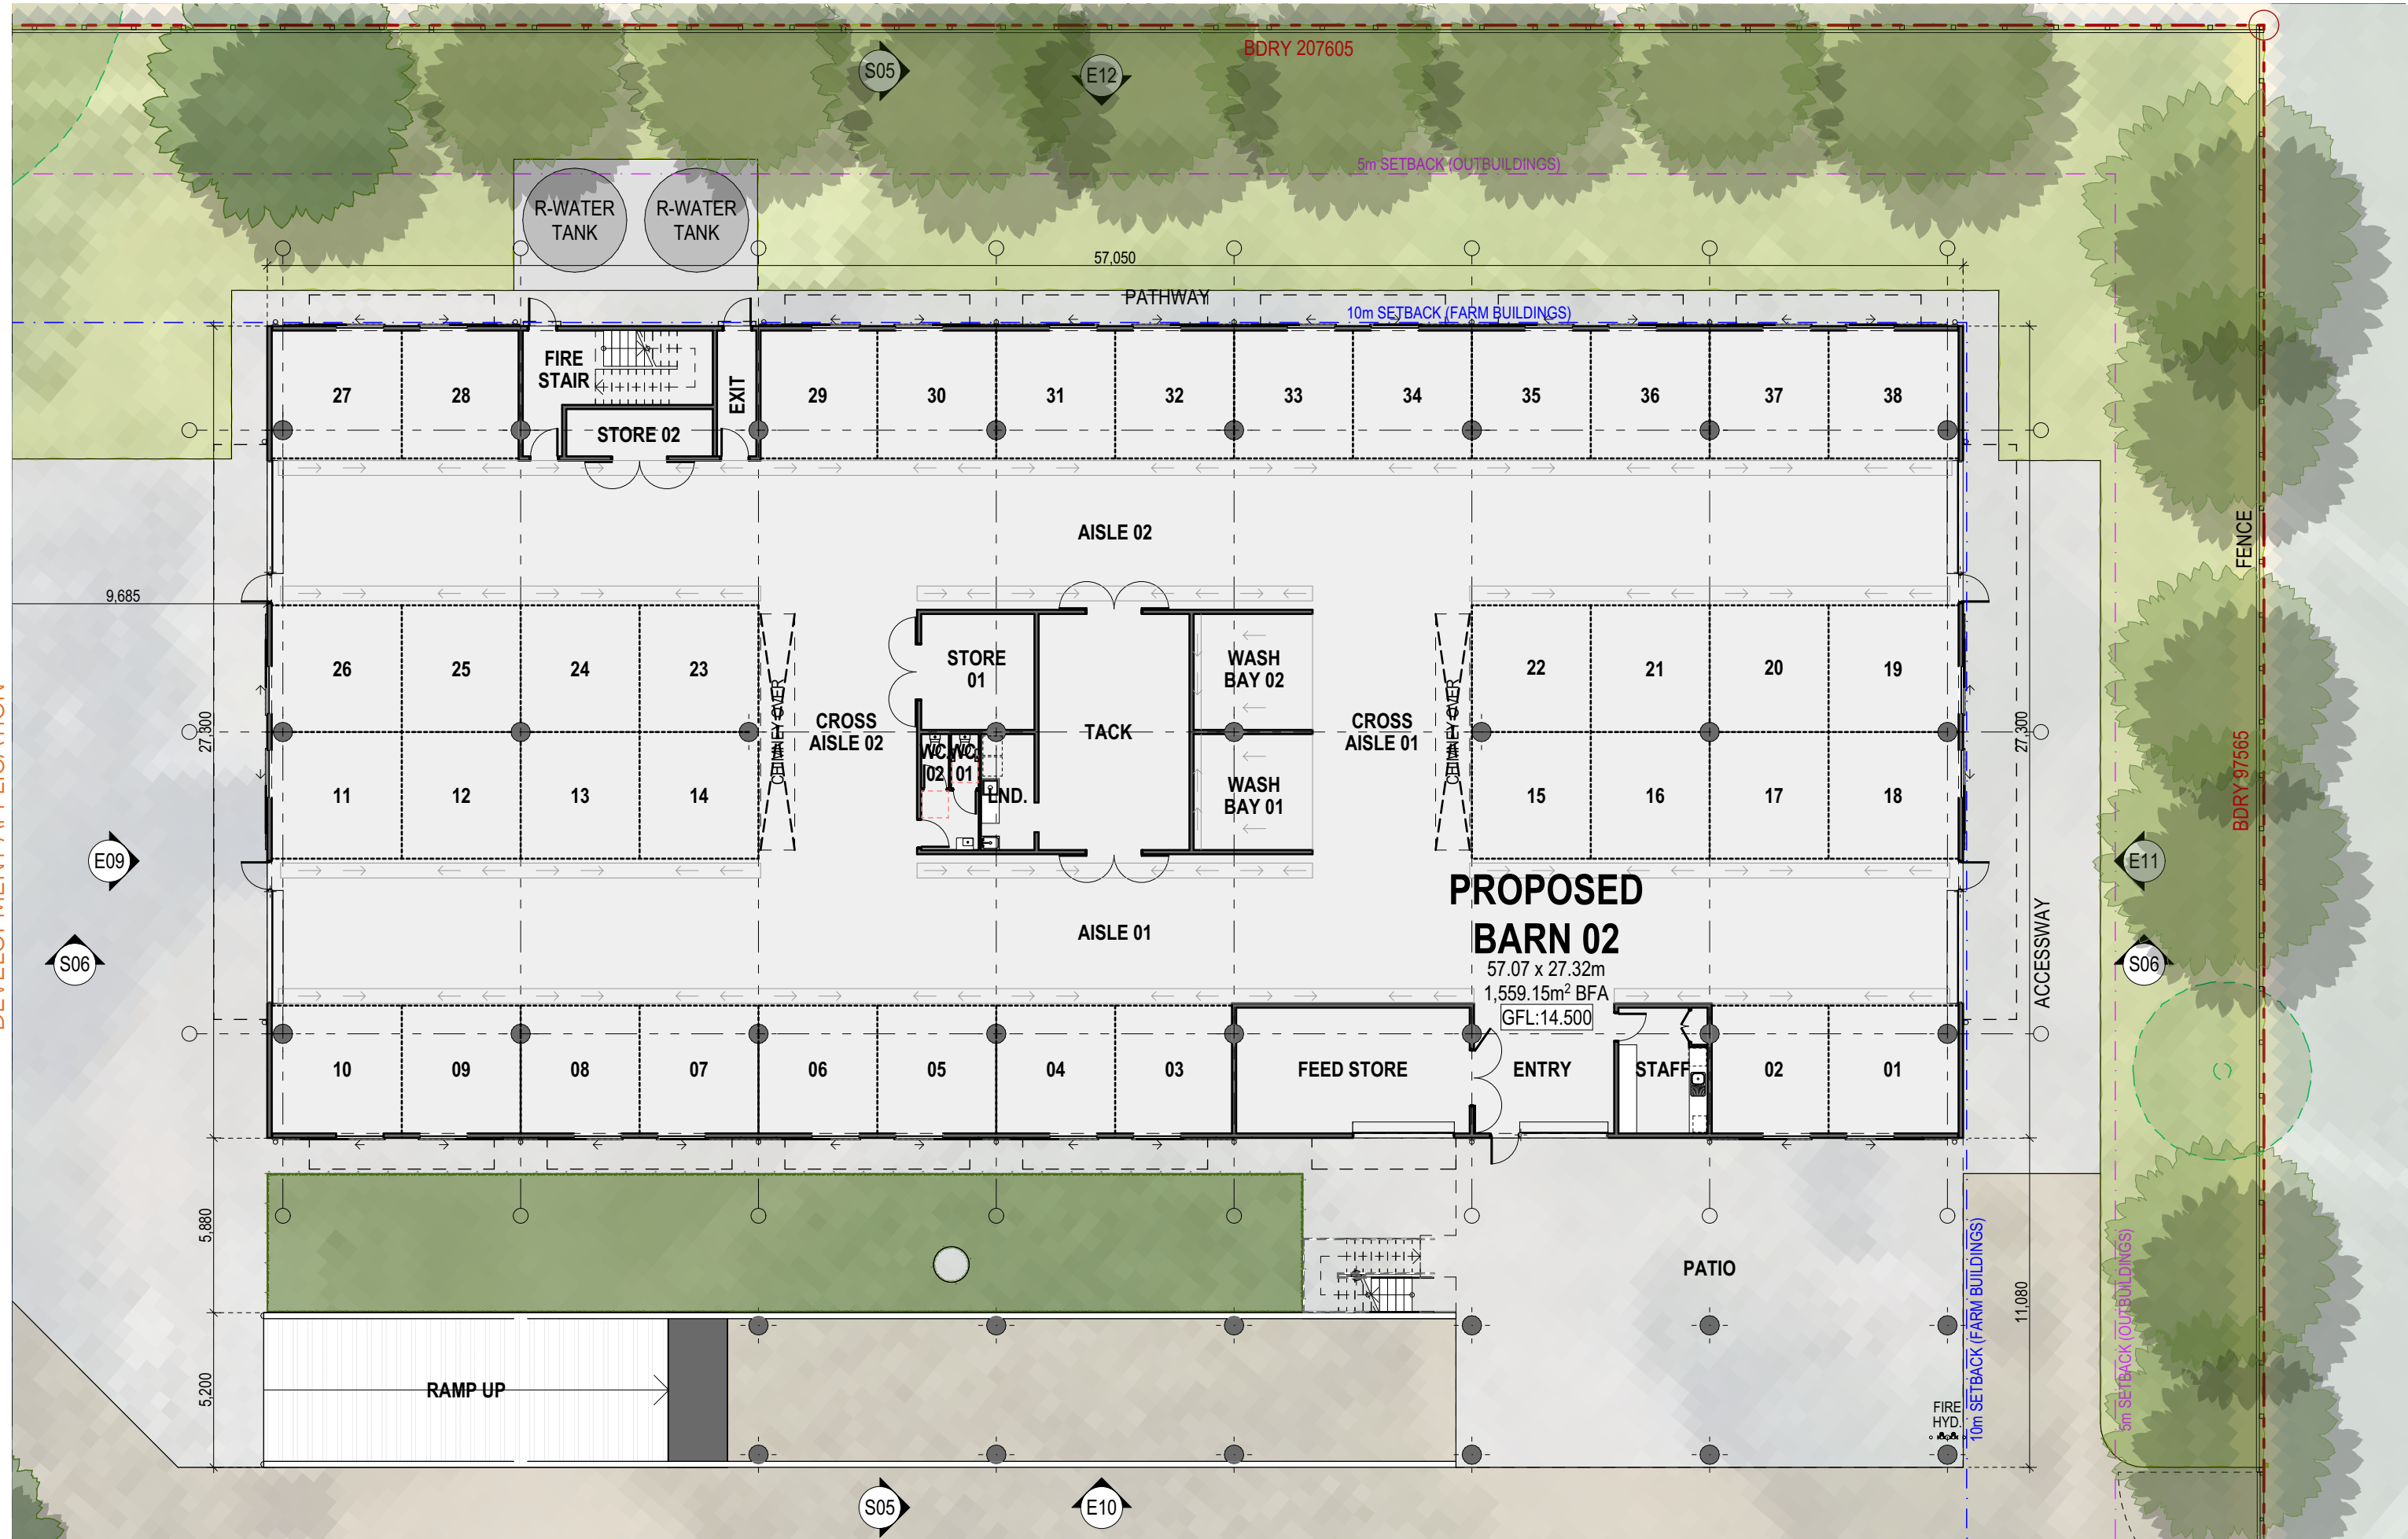

GROUND FLOOR LEVEL PLAN - BARN 02

RNSW Hawkesbury Stabling Development

15224 - DA - A22 - Rev A - 19 July 2024

Confidential. Copyright EJE Architecture. Nominated Architect - Bernard Collins No. 4438 (NSW ARB)

0 10mm 50mm 100mm ON ORIGINAL A3


1:200 @ A3




EJE Integrity
Innovation
Inspiration



Confidential. Copyright EJE Architecture. Nominated Architect - Bernard Collins No. 4438 (NSW ARB)

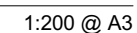

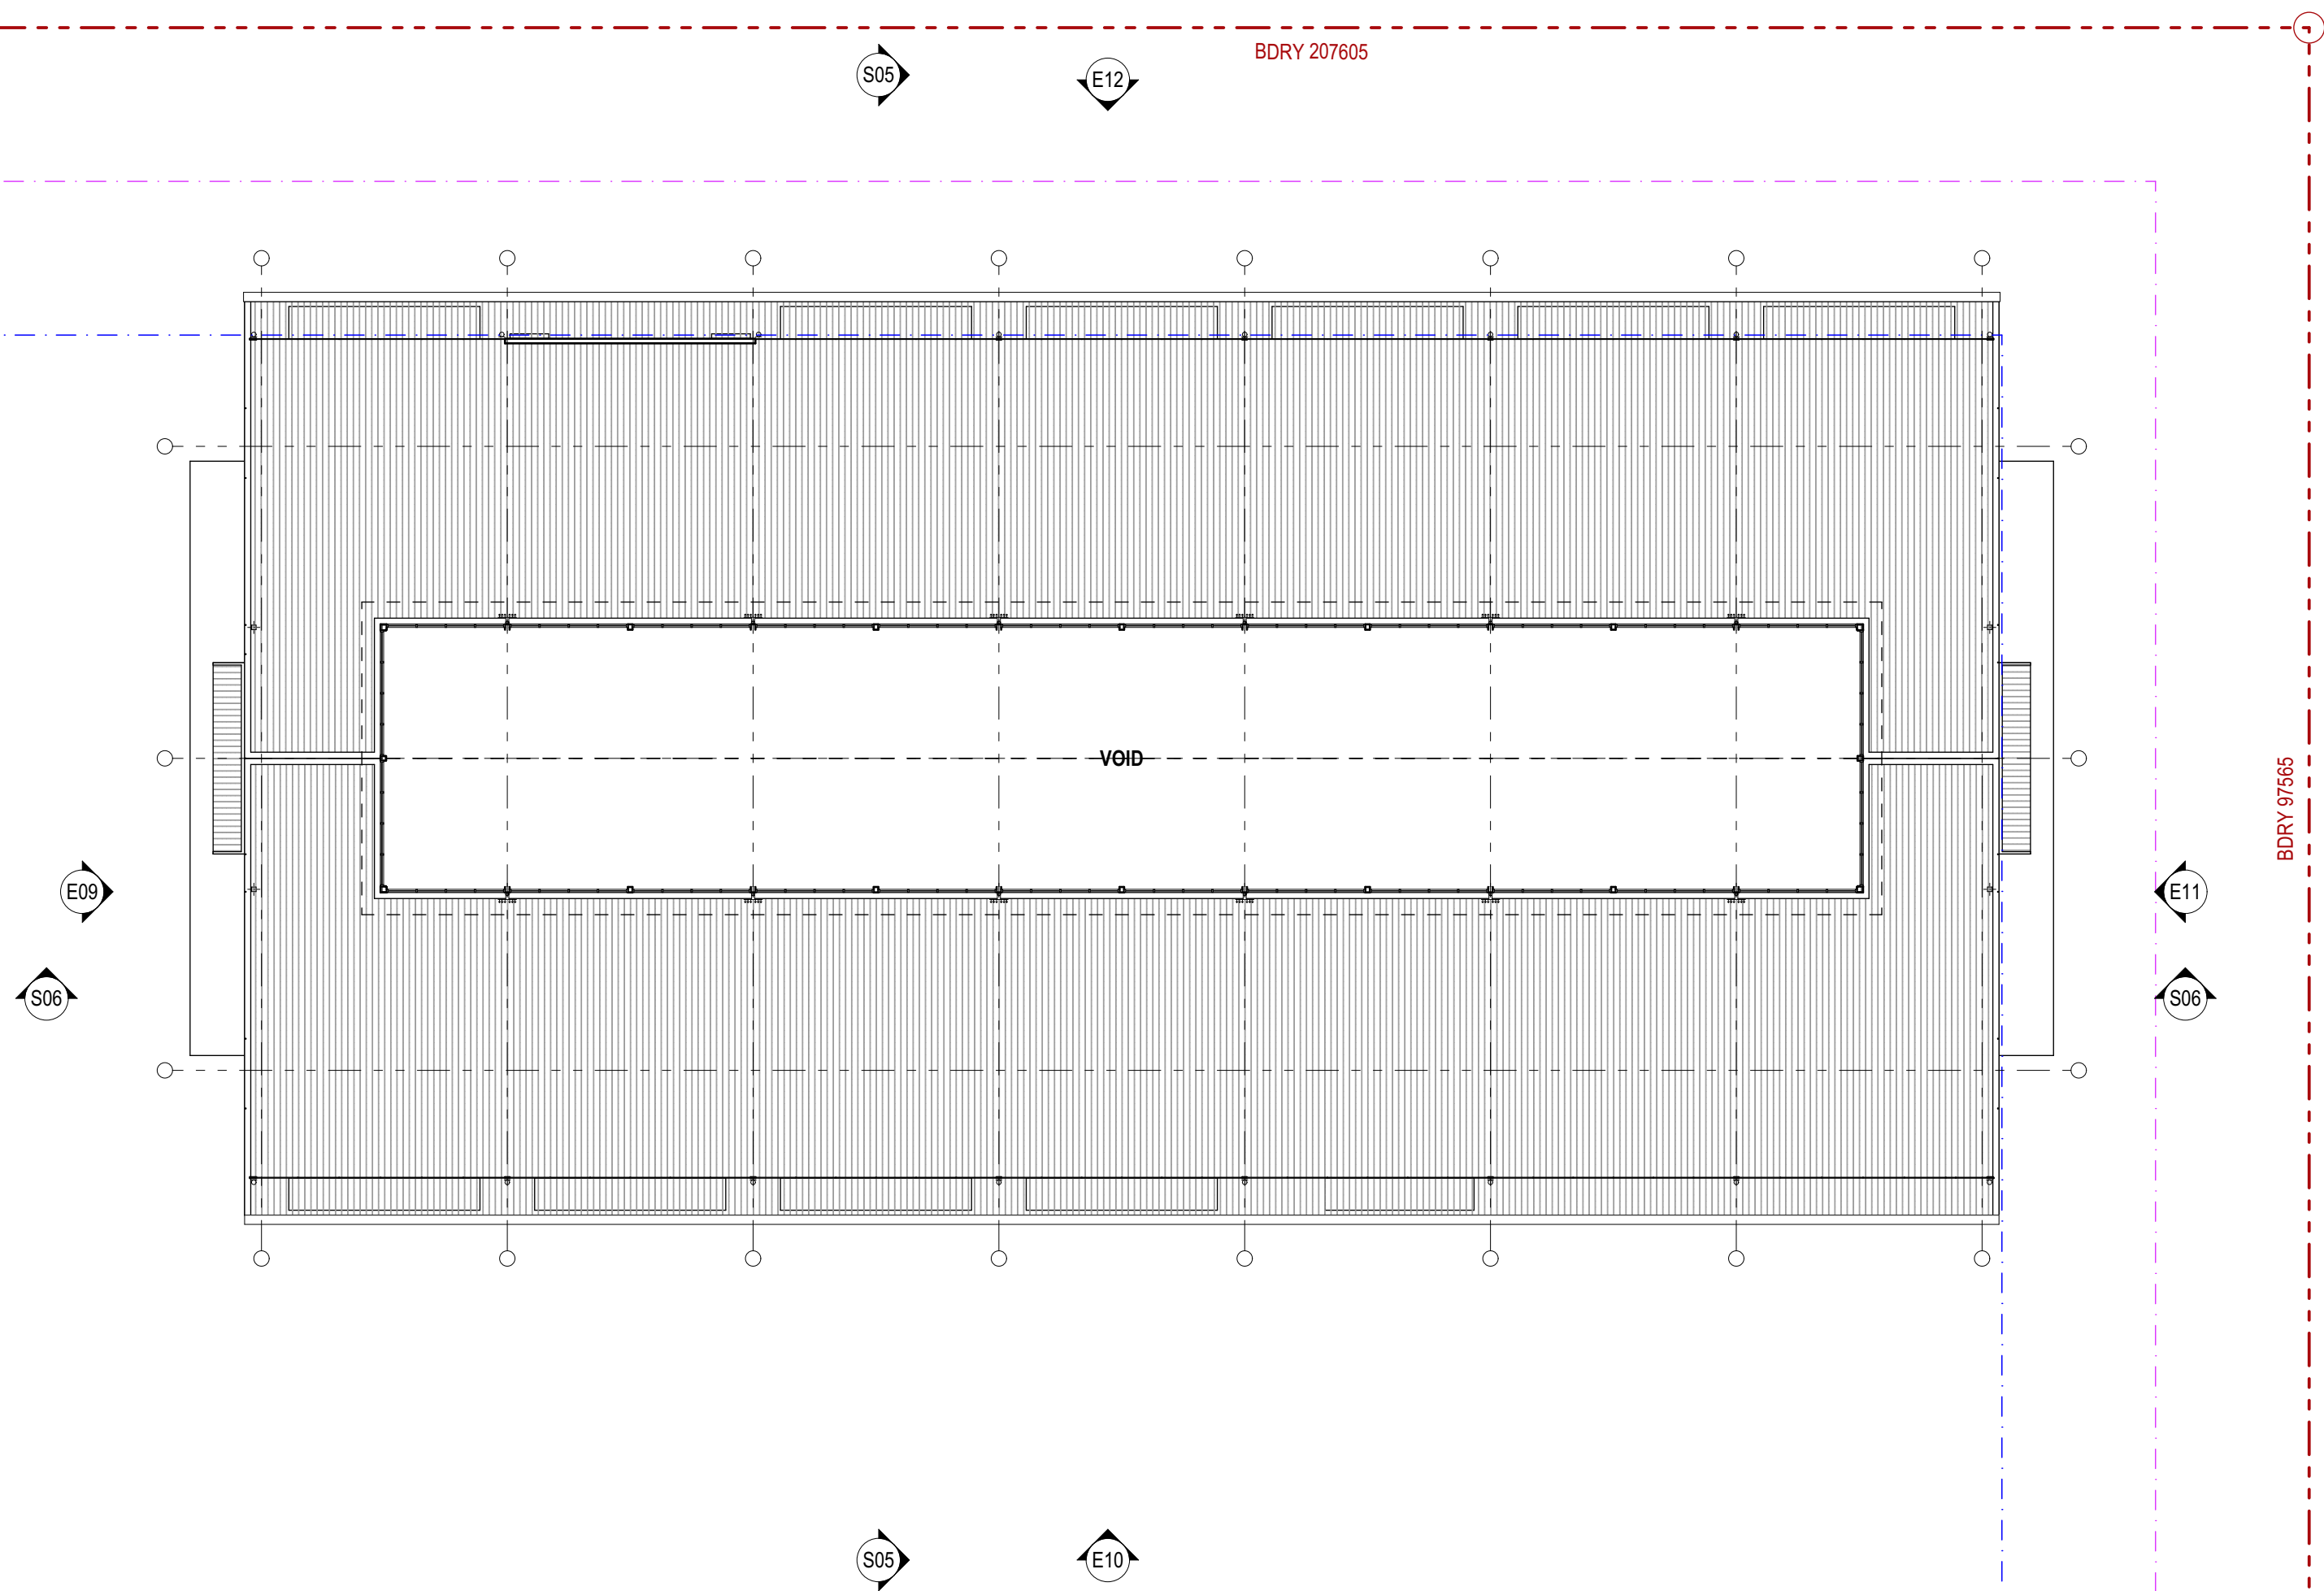

LOWER ROOF PLAN - BARN 02

RNSW Hawkesbury Stabling Development

15224 - DA - A24 - Rev A - 19 July 2024

Confidential. Copyright EJE Architecture. Nominated Architect - Bernard Collins No. 4438 (NSW ARB)


0 10mm 50mm 100mm ON ORIGINAL A3

1:200 @ A3



EJE Integrity
Innovation
Inspiration

DEVELOPMENT APPLICATION

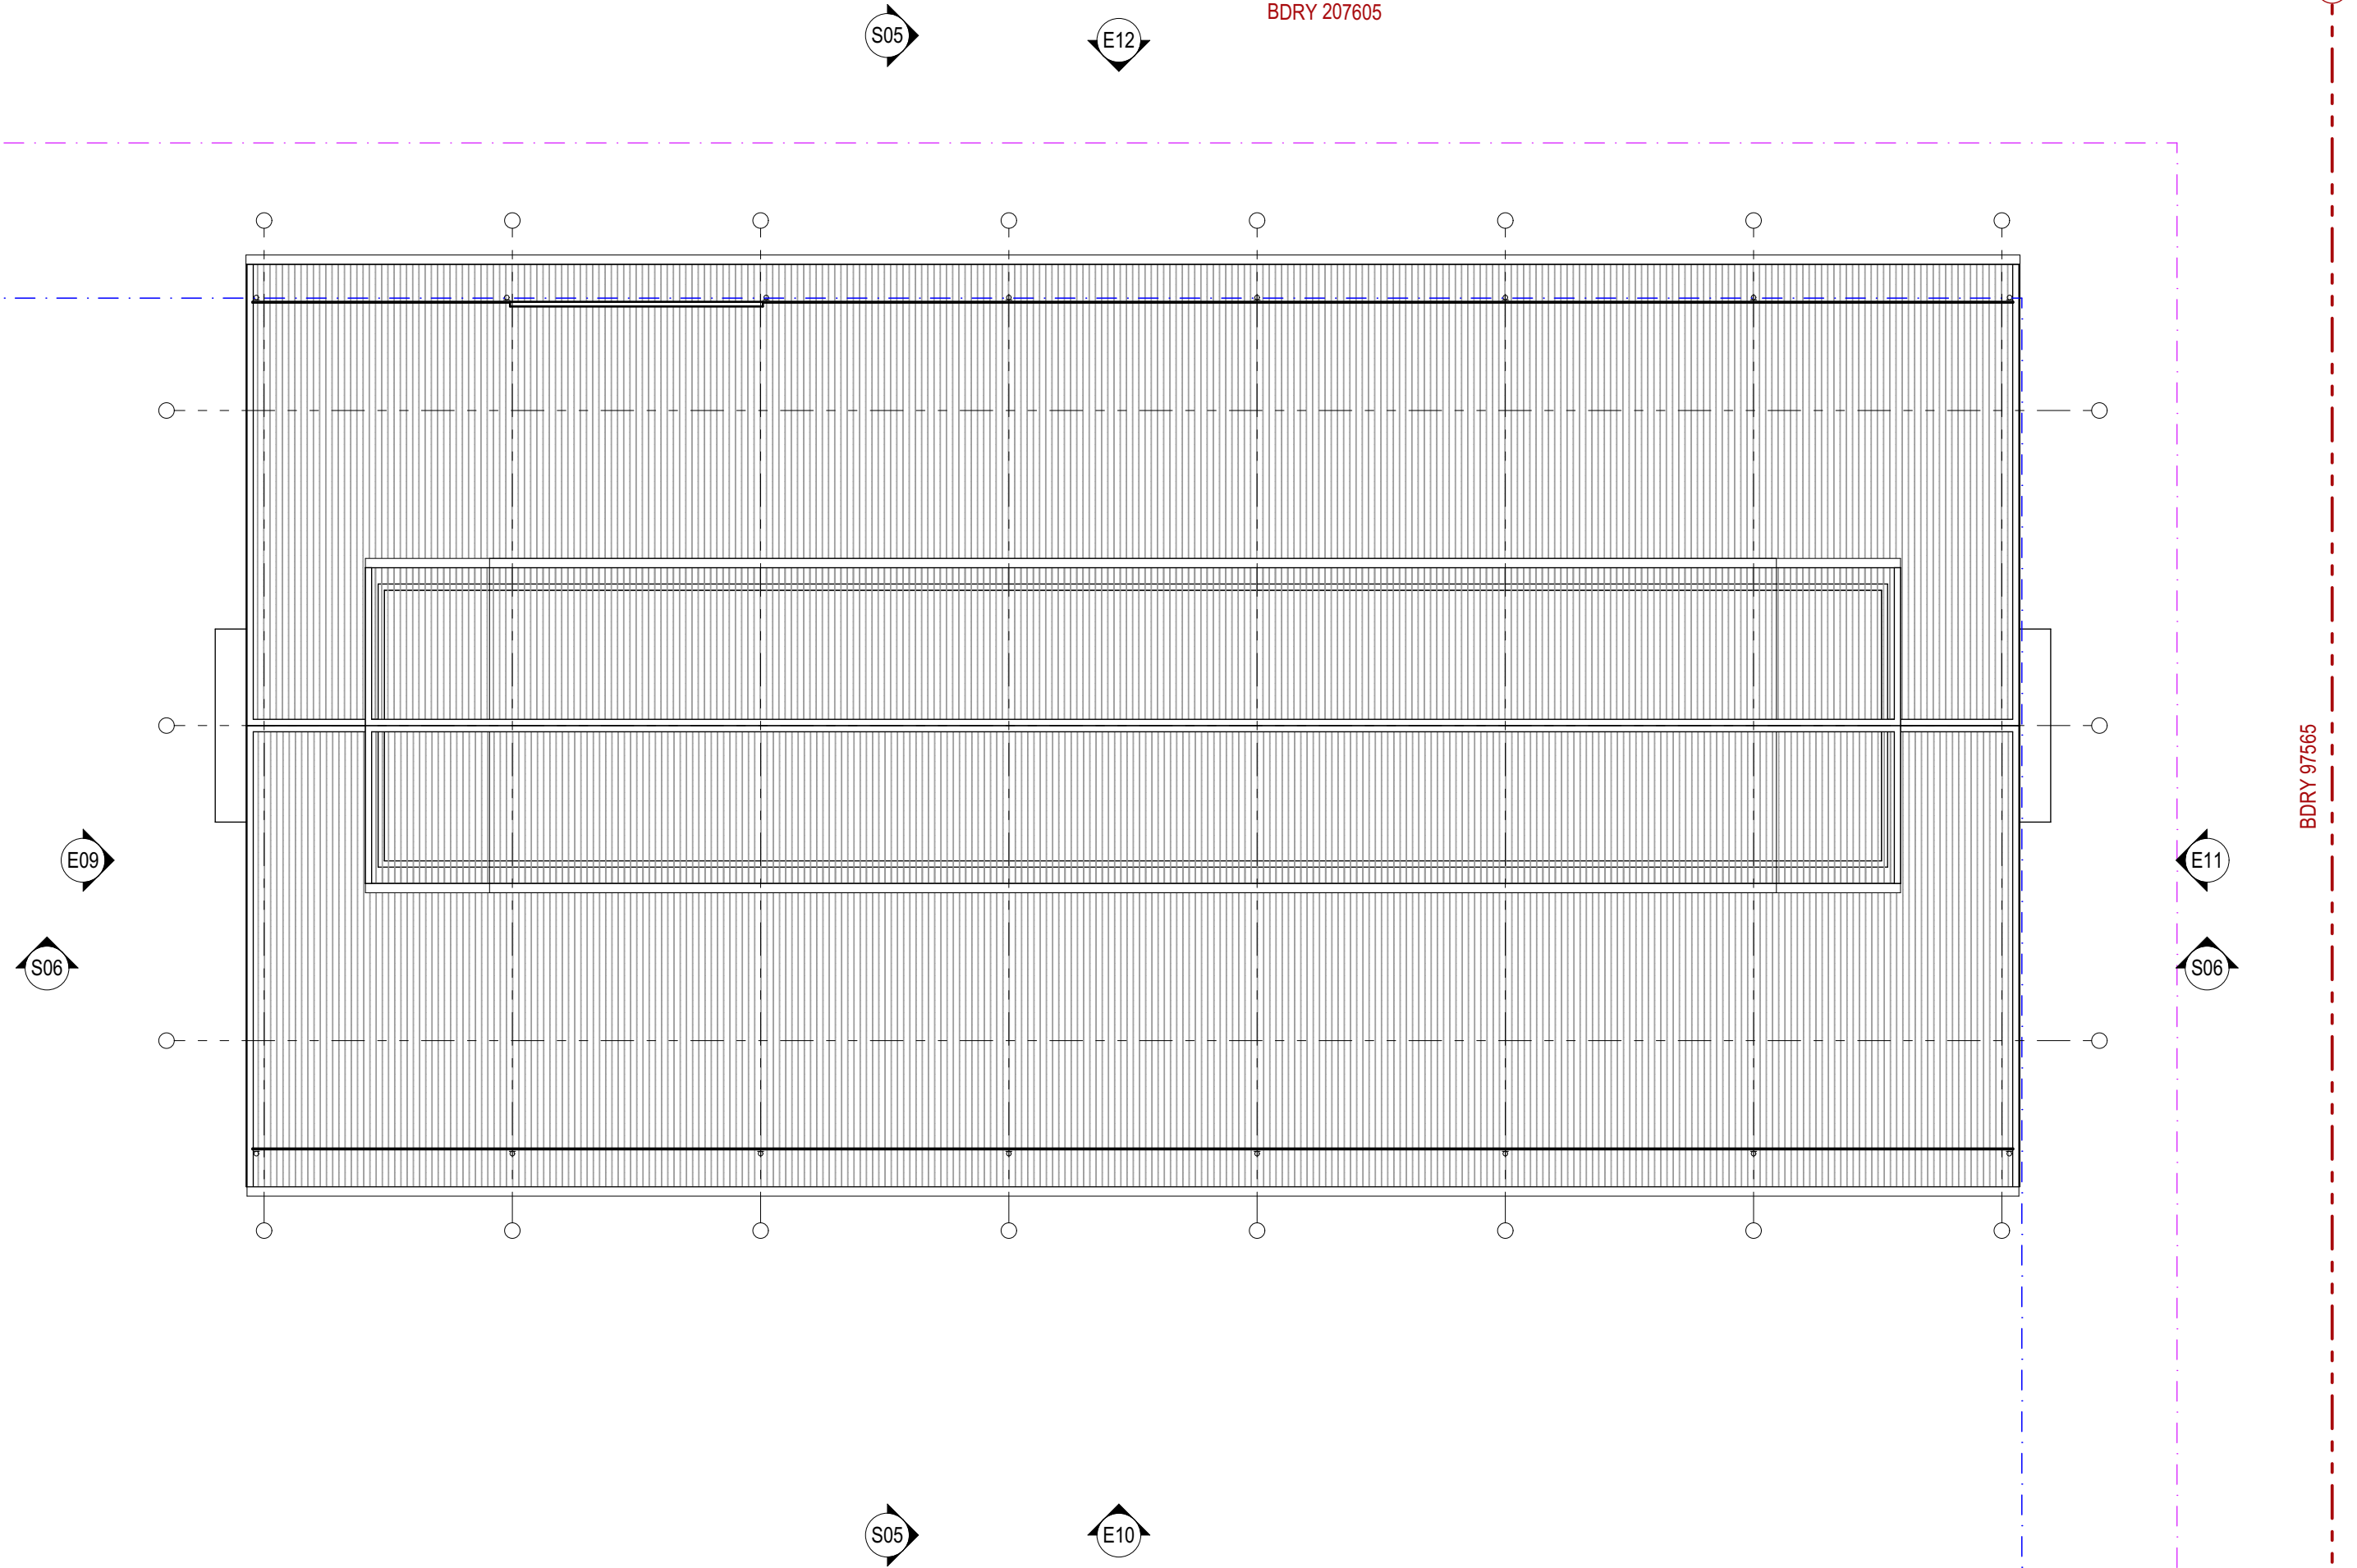

UPPER ROOF PLAN - BARN 02

RNSW Hawkesbury Stabling Development

15224 - DA - A25 - Rev A - 19 July 2024

Confidential. Copyright EJE Architecture. Nominated Architect - Bernard Collins No. 4438 (NSW ARB)

0 10mm 50mm 100mm ON ORIGINAL A3


1:200 @ A3




EJE Integrity
Innovation
Inspiration

LEGEND

- 1 SHEET METAL ROOFING.
- 2 SHEET METAL CLADDING.
- 3 PRECAST CONCRETE EXTERNAL WALLS.
- 4 BAMBOO OR EQUAL SLIDING SHUTTERS.
- 5 ALUMINIUM FRAMED WINDOWS & LOUVRES.
- 6 STEEL BALUSTRADES.

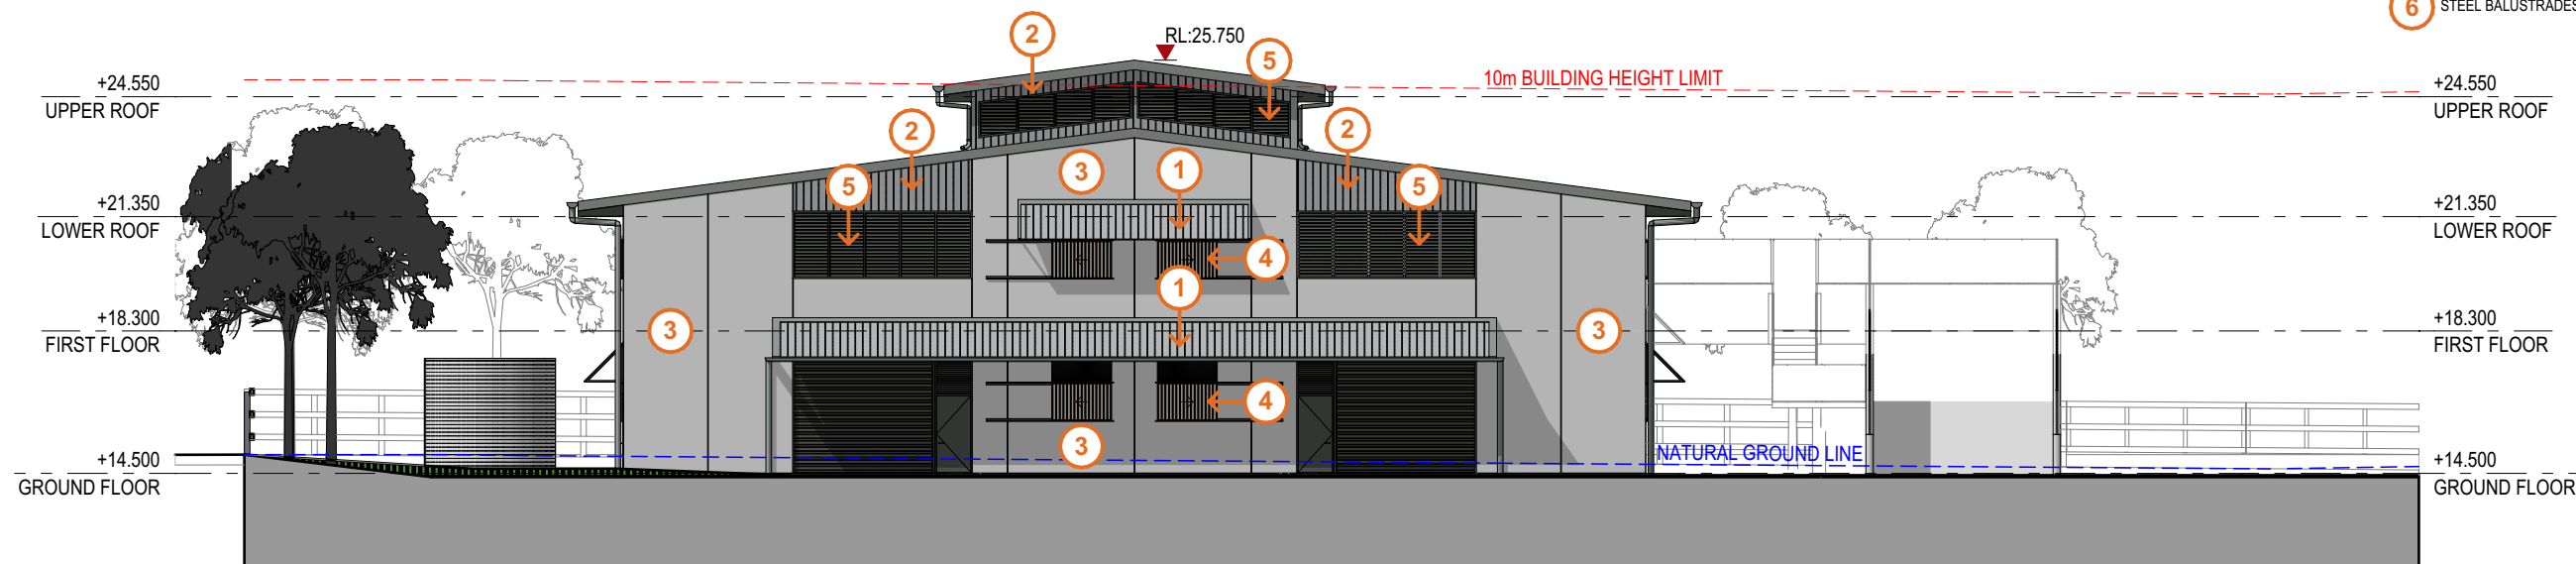

E09 - BARN 02 SW ELEVATION

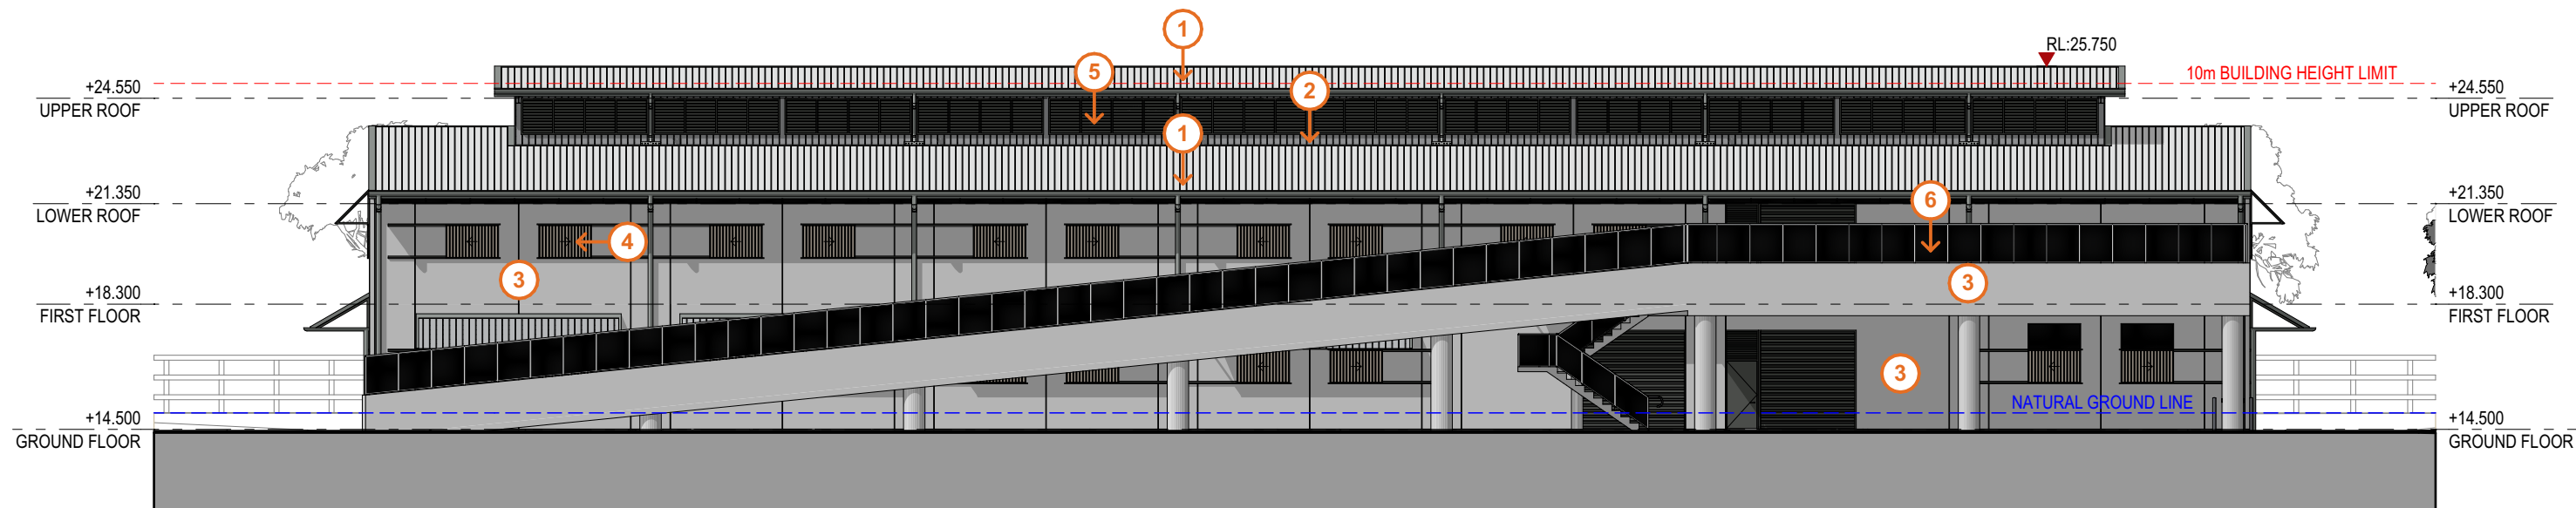

E10 - BARN 02 SE ELEVATION

BARN 02 ELEVATIONS 01

RNSW Hawkesbury Stabling Development

15224 - DA - A26 - Rev A - 19 July 2024
Confidential. Copyright EJE Architecture. Nominated Architect - Bernard Collins No. 4438 (NSW ARB)


0 10mm 50mm 100mm ON ORIGINAL A3 1:200 @ A3




EJE Integrity
Innovation
Inspiration

LEGEND

- 1 SHEET METAL ROOFING.
- 2 SHEET METAL CLADDING.
- 3 PRECAST CONCRETE EXTERNAL WALLS.
- 4 BAMBOO OR EQUAL SLIDING SHUTTERS.
- 5 ALUMINIUM FRAMED WINDOWS & LOUVRES.
- 6 STEEL BALUSTRADES.

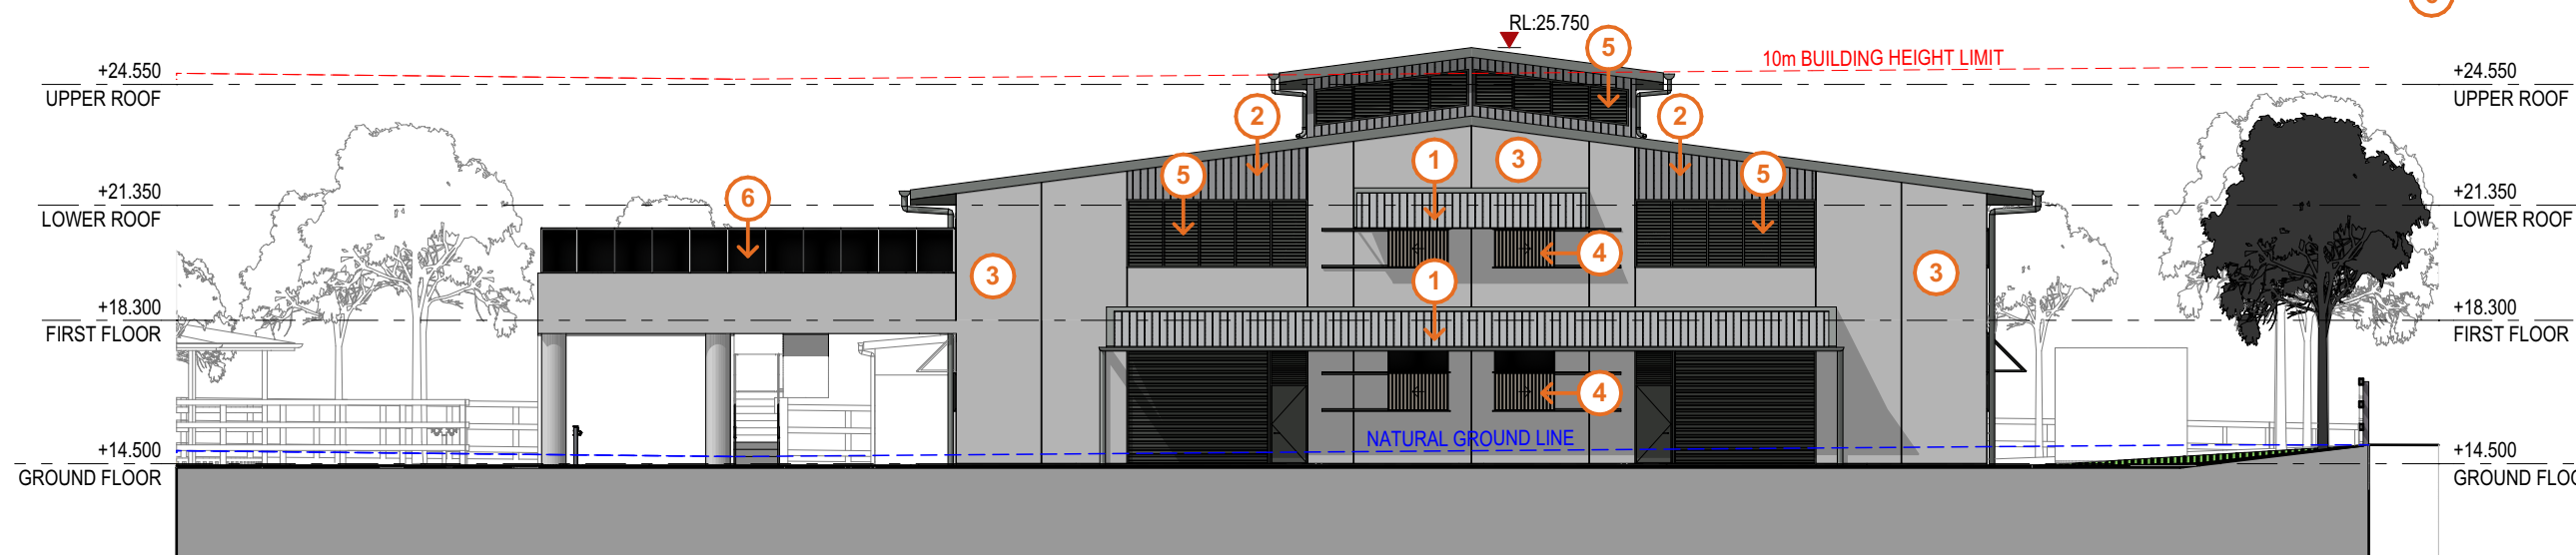

E11 - BARN 02 NE ELEVATION

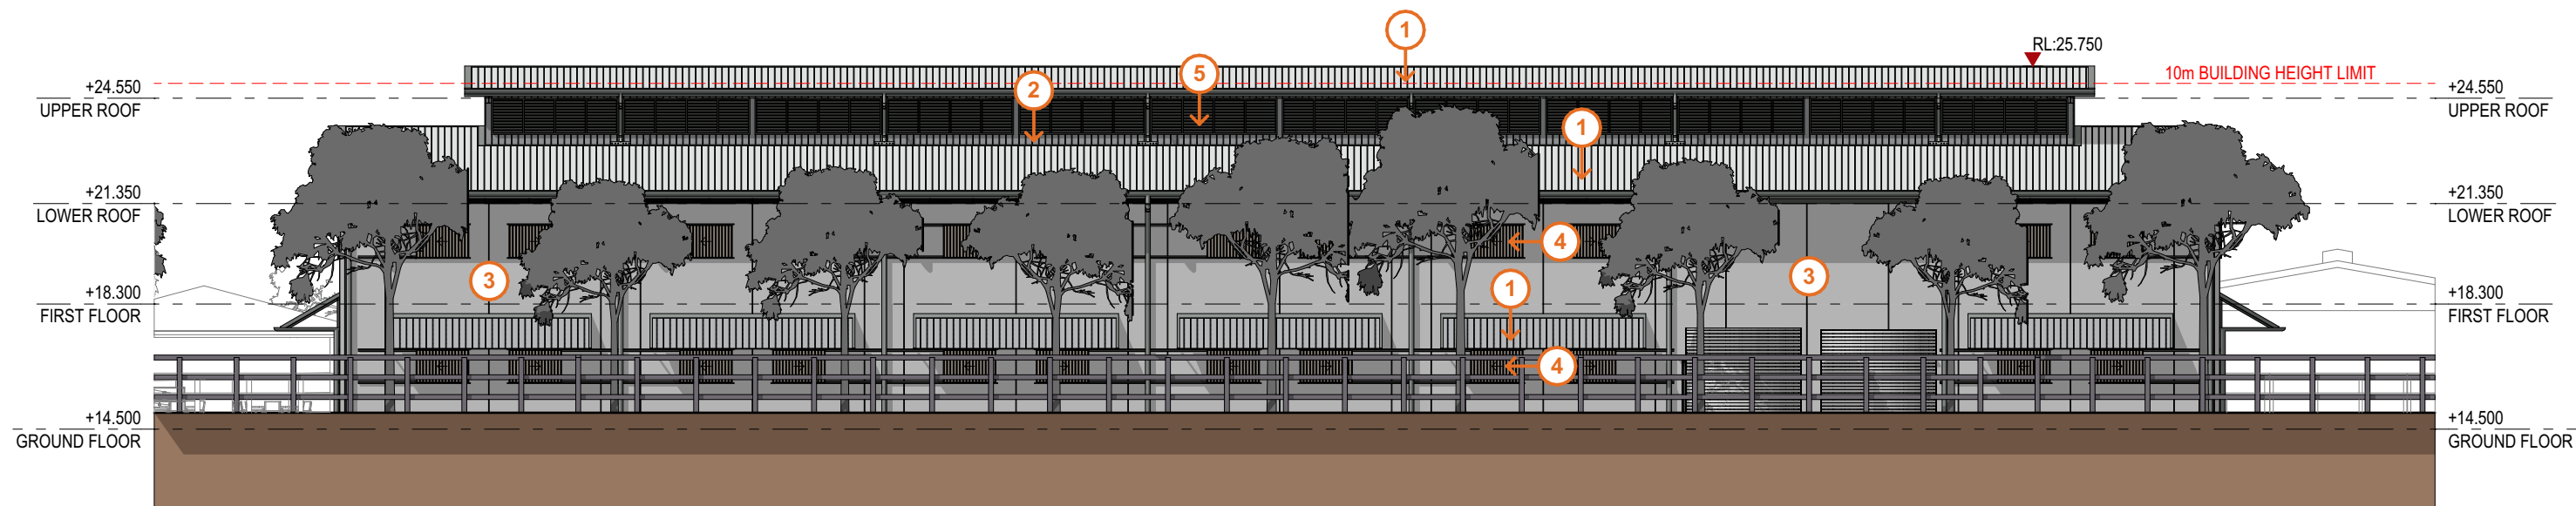

E12 - BARN 02 NW ELEVATION

BARN 02 ELEVATIONS 02

RNSW Hawkesbury Stabling Development

15224 - DA - A27 - Rev A - 19 July 2024
Confidential. Copyright EJE Architecture. Nominated Architect - Bernard Collins No. 4438 (NSW ARB)


0 10mm 50mm 100mm ON ORIGINAL A3 1:200 @ A3




EJE Integrity
Innovation
Inspiration

LEGEND

- ① SHEET METAL ROOFING ON STEEL FRAMED ROOF STRUCTURE
- ② PRECAST CONCRETE EXTERNAL WALLS.
- ③ REINFORCED CONCRETE SUSPENDED UPPER FLOOR SLAB & COLUMNS UNDER.
- ④ REINFORCED CONCRETE LOWER FLOOR RAFT SLAB ON GROUND.

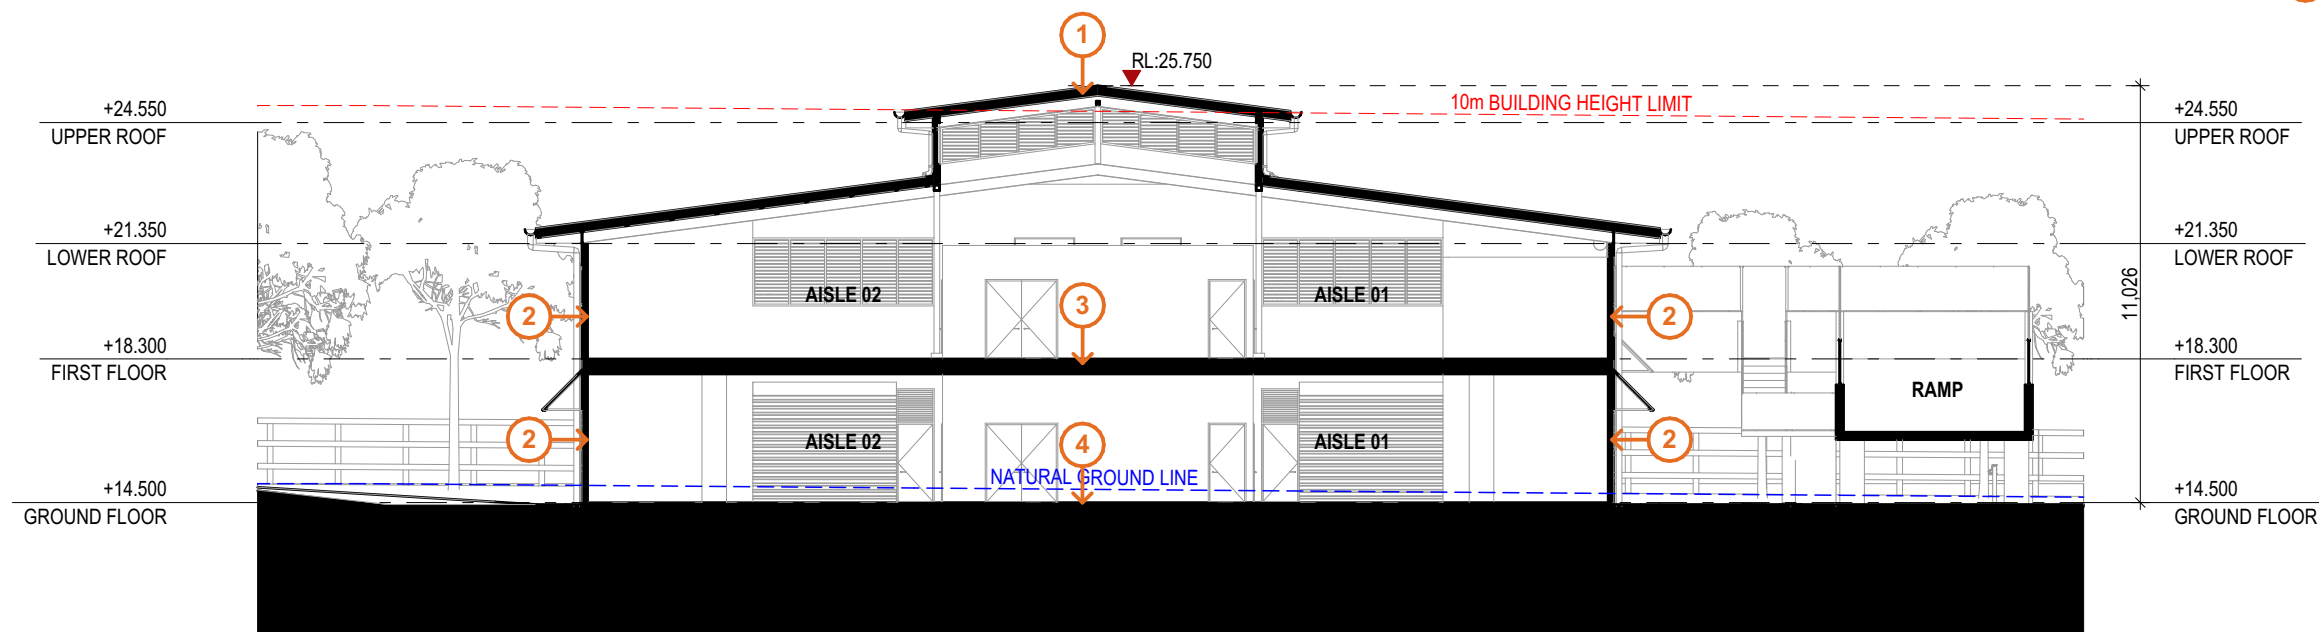

S05 - BARN 02 SECTION 05

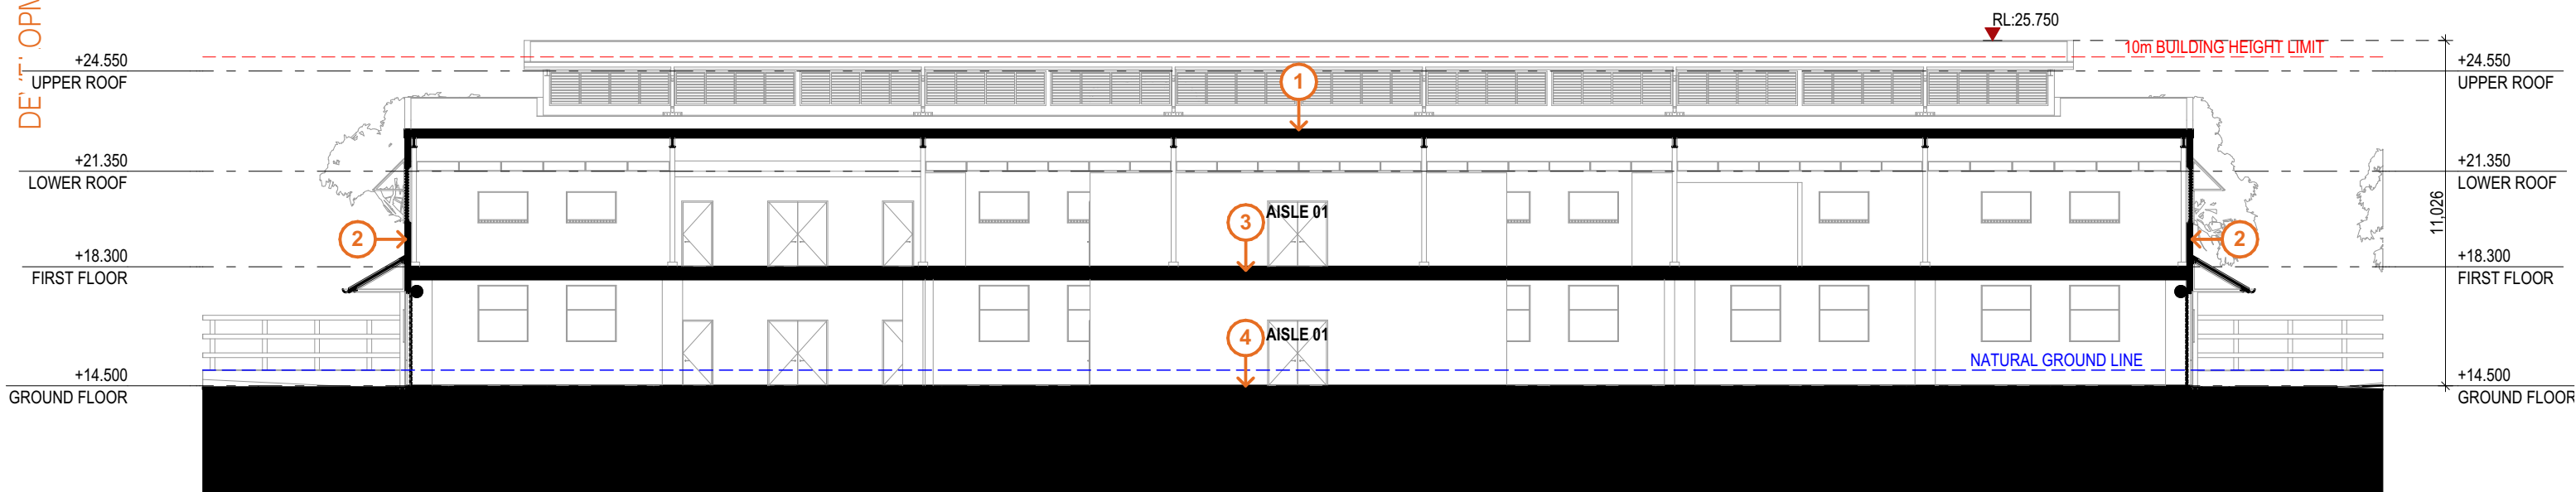

S06 - BARN 02 SECTION 02

BARN 02 SECTIONS

RNSW Hawkesbury Stabling Development


15224 - DA - A28 - Rev A - 19 July 2024

Confidential. Copyright EJE Architecture. Nominated Architect - Bernard Collins No. 4438 (NSW ARB)

0 10mm 50mm 100mm ON ORIGINAL A3 1:200 @ A3



EJE Integrity
Innovation
Inspiration

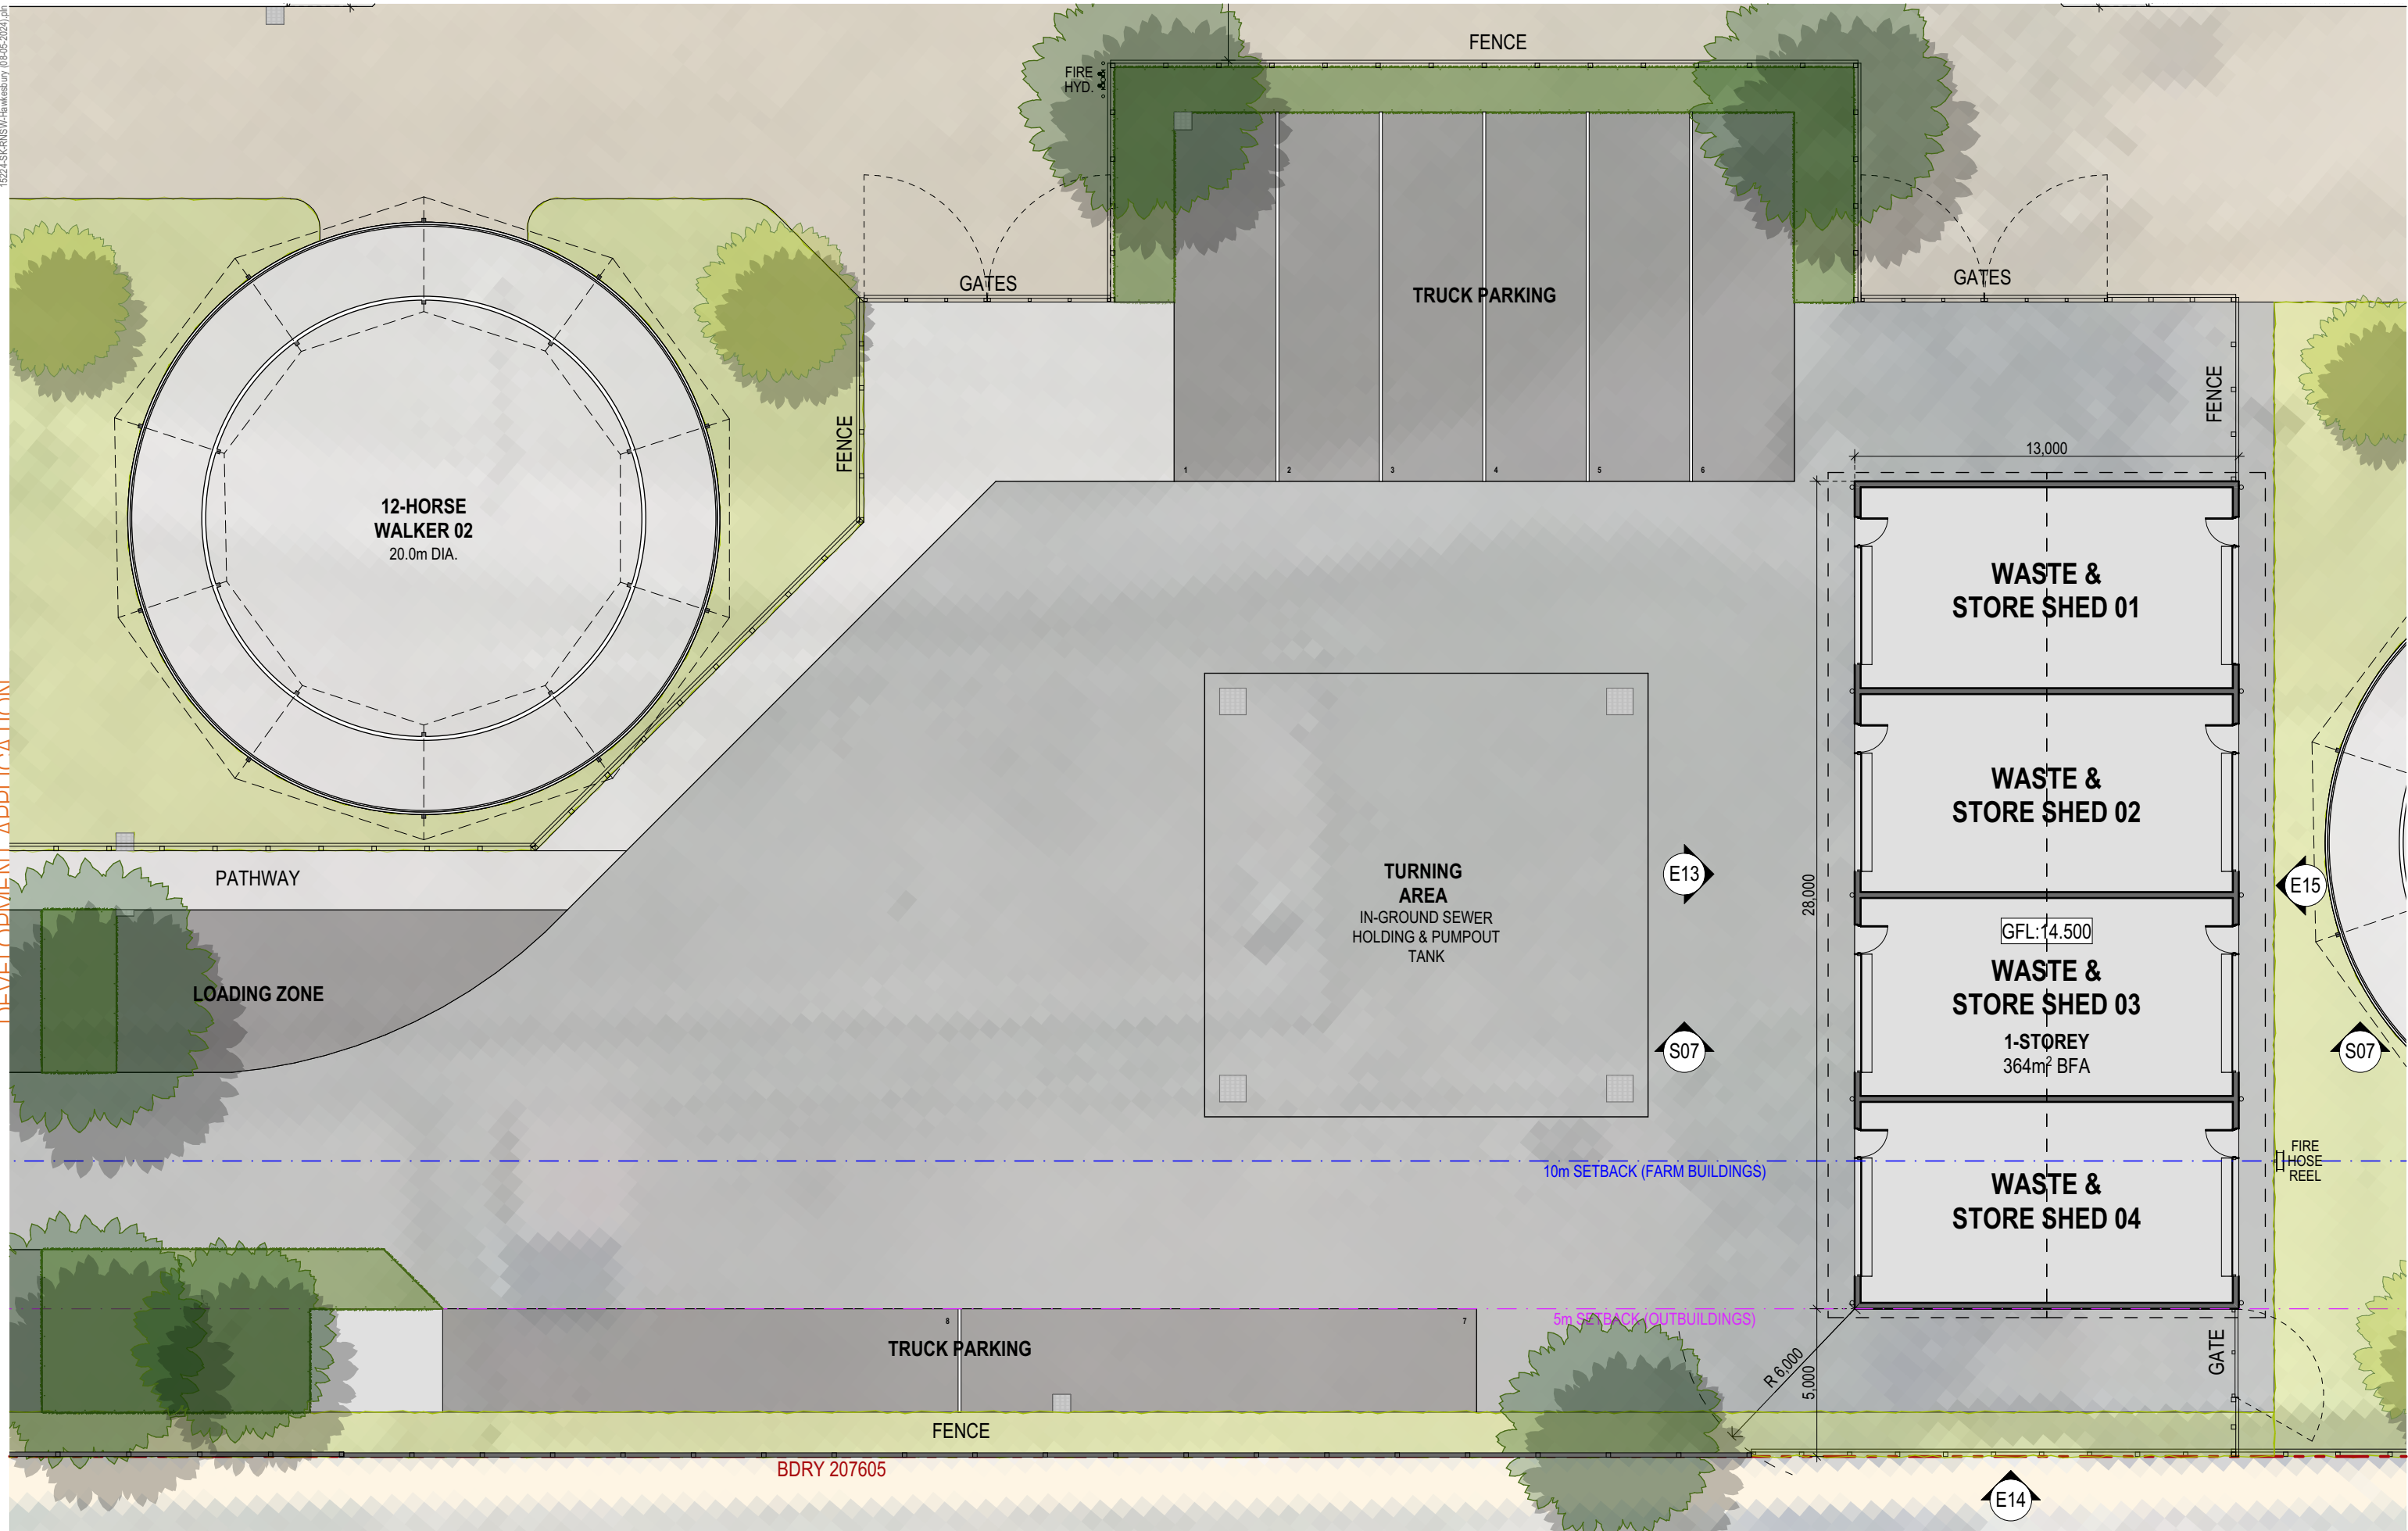

WASTE & STORE SHED PLAN

RNSW Hawkesbury Stabling Development

15224 - DA - A29 - Rev A - 19 July 2024


Confidential. Copyright EJE Architecture. Nominated Architect - Bernard Collins No. 4438 (NSW ARB)

0 10mm 50mm 100mm ON ORIGINAL A3

1:200 @ A3






EJE Integrity
Innovation
Inspiration

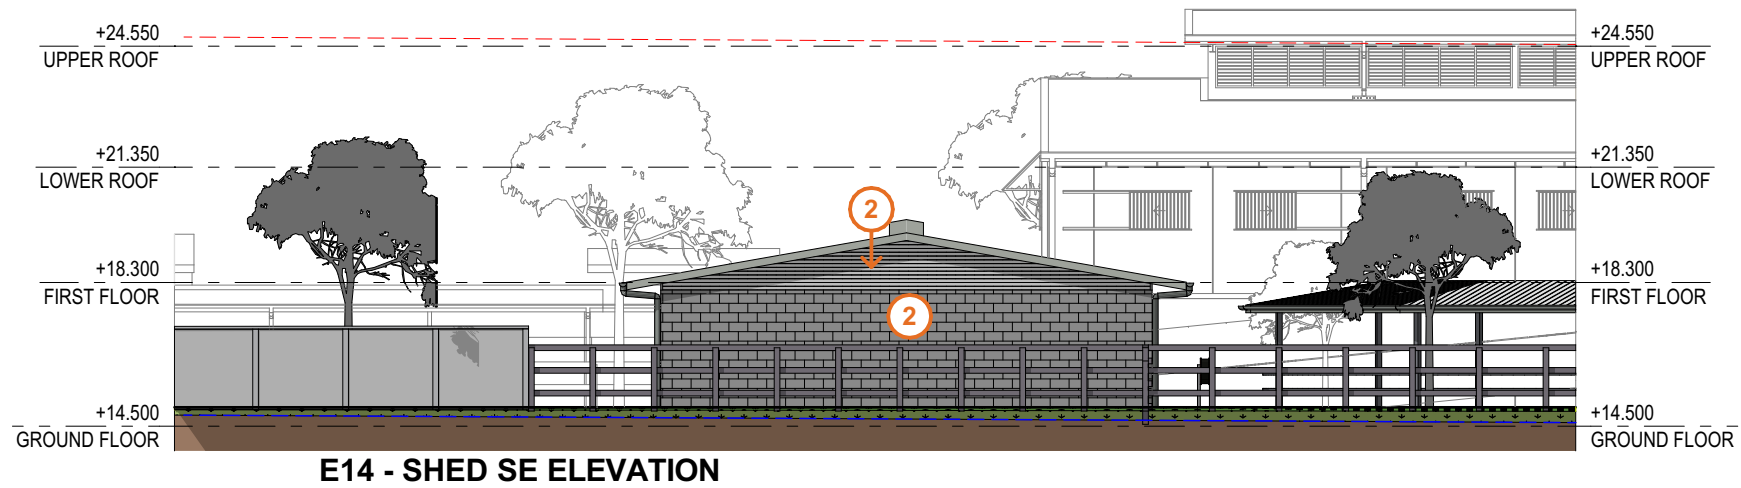

LEGEND

- 1 SHEET METAL ROOFING ON STEEL FRAMED ROOF STRUCTURE
- 2 CONCRETE BLOCK EXTERNAL WALLS.
- 3 REINFORCED CONCRETE LOWER FLOOR RAFT SLAB ON GROUND.
- 4 SHEET METAL CLADDING.

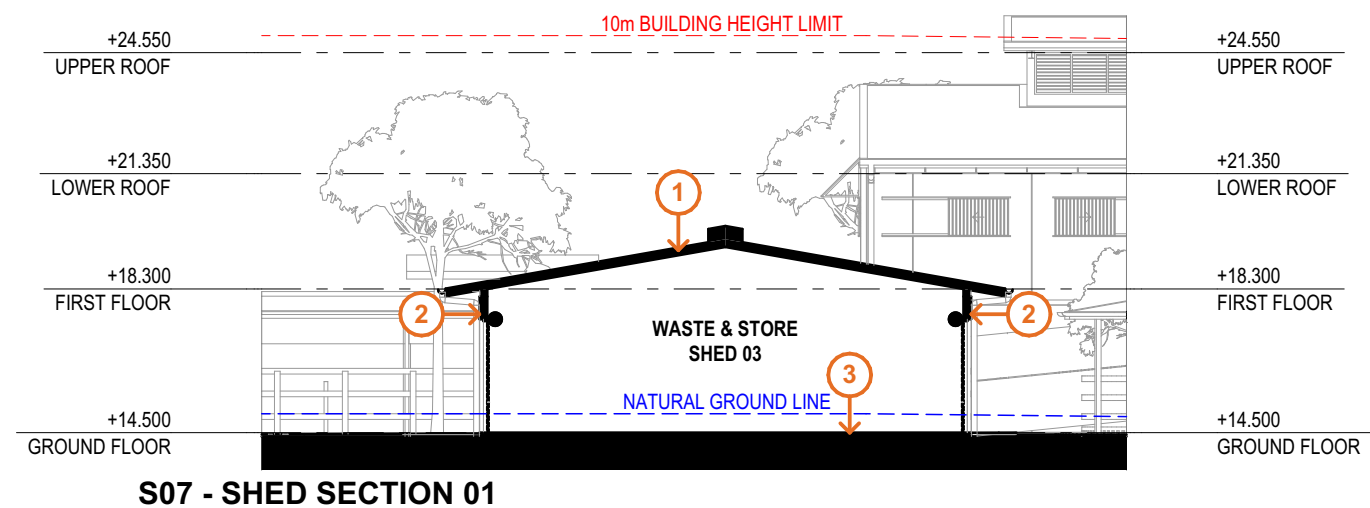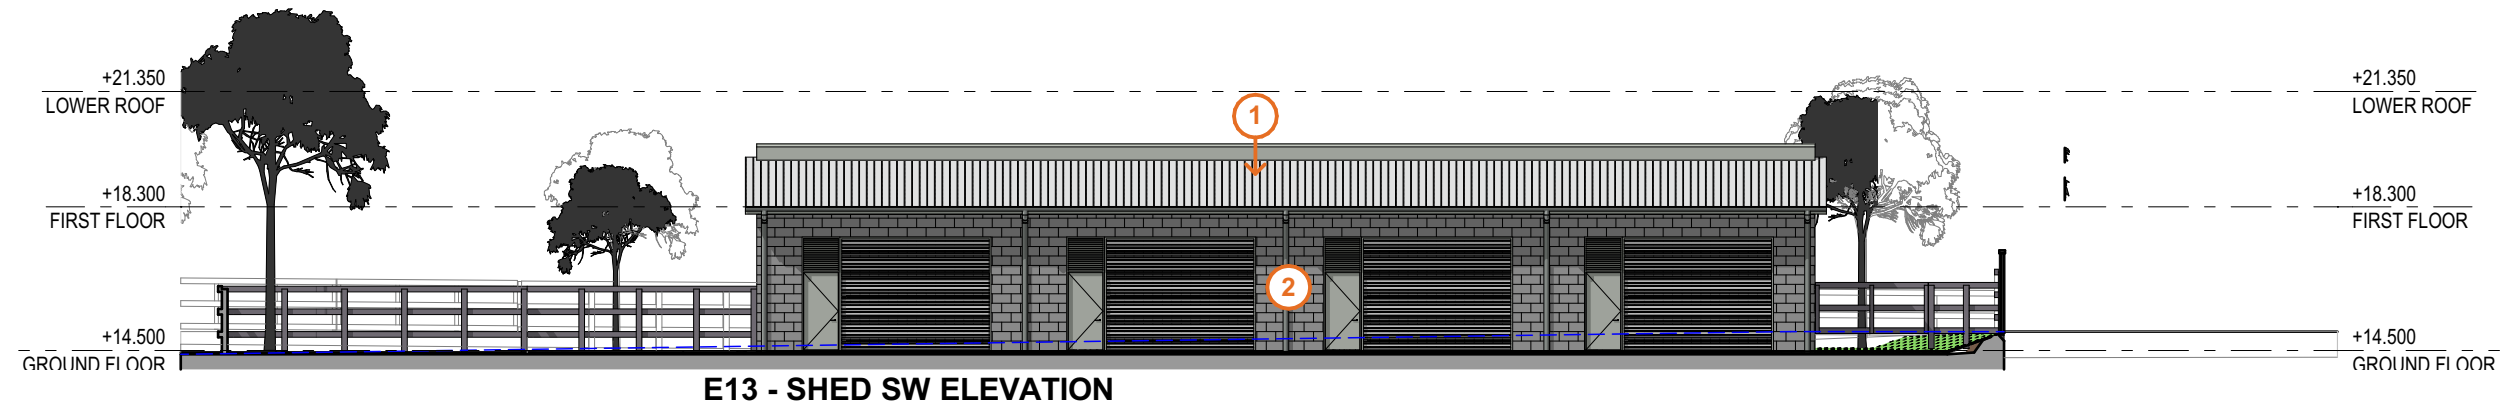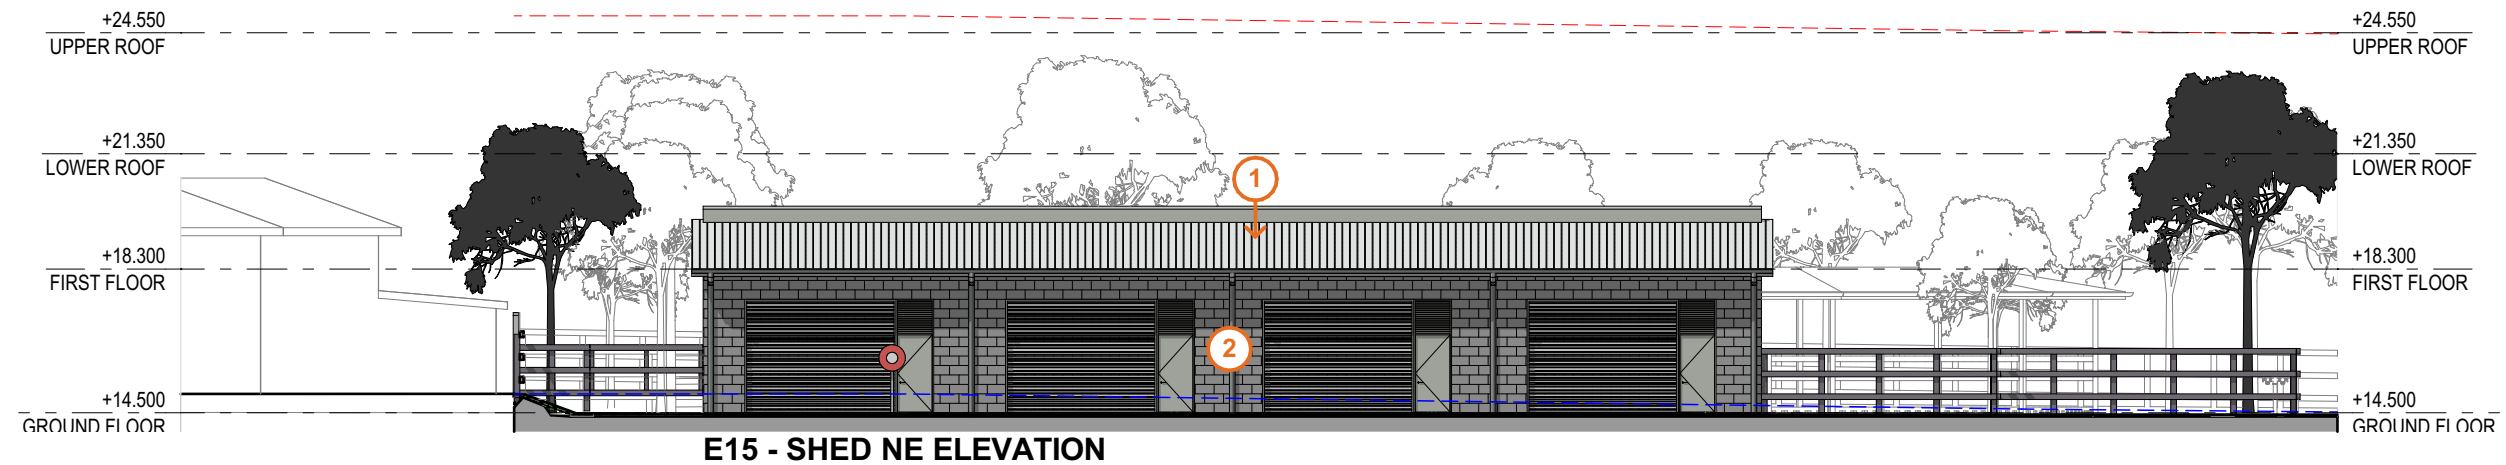

WASTE & STORE ELEVATIONS & SECTIONS

RNSW Hawkesbury Stabling Development

15224 - DA - A30 - Rev A - 19 July 2024


Confidential. Copyright EJE Architecture. Nominated Architect - Bernard Collins No. 4438 (NSW ARB)

0 10mm 50mm 100mm ON ORIGINAL A3 1:200 @ A3



EJE Integrity
Innovation
Inspiration

Confidential - Copyright EJE Architecture - Nominated Architect - Bernard Collins No 4438 (NSW ARB)
15224-SK-RNSW-Hawkesbury [08-05-2024].indd

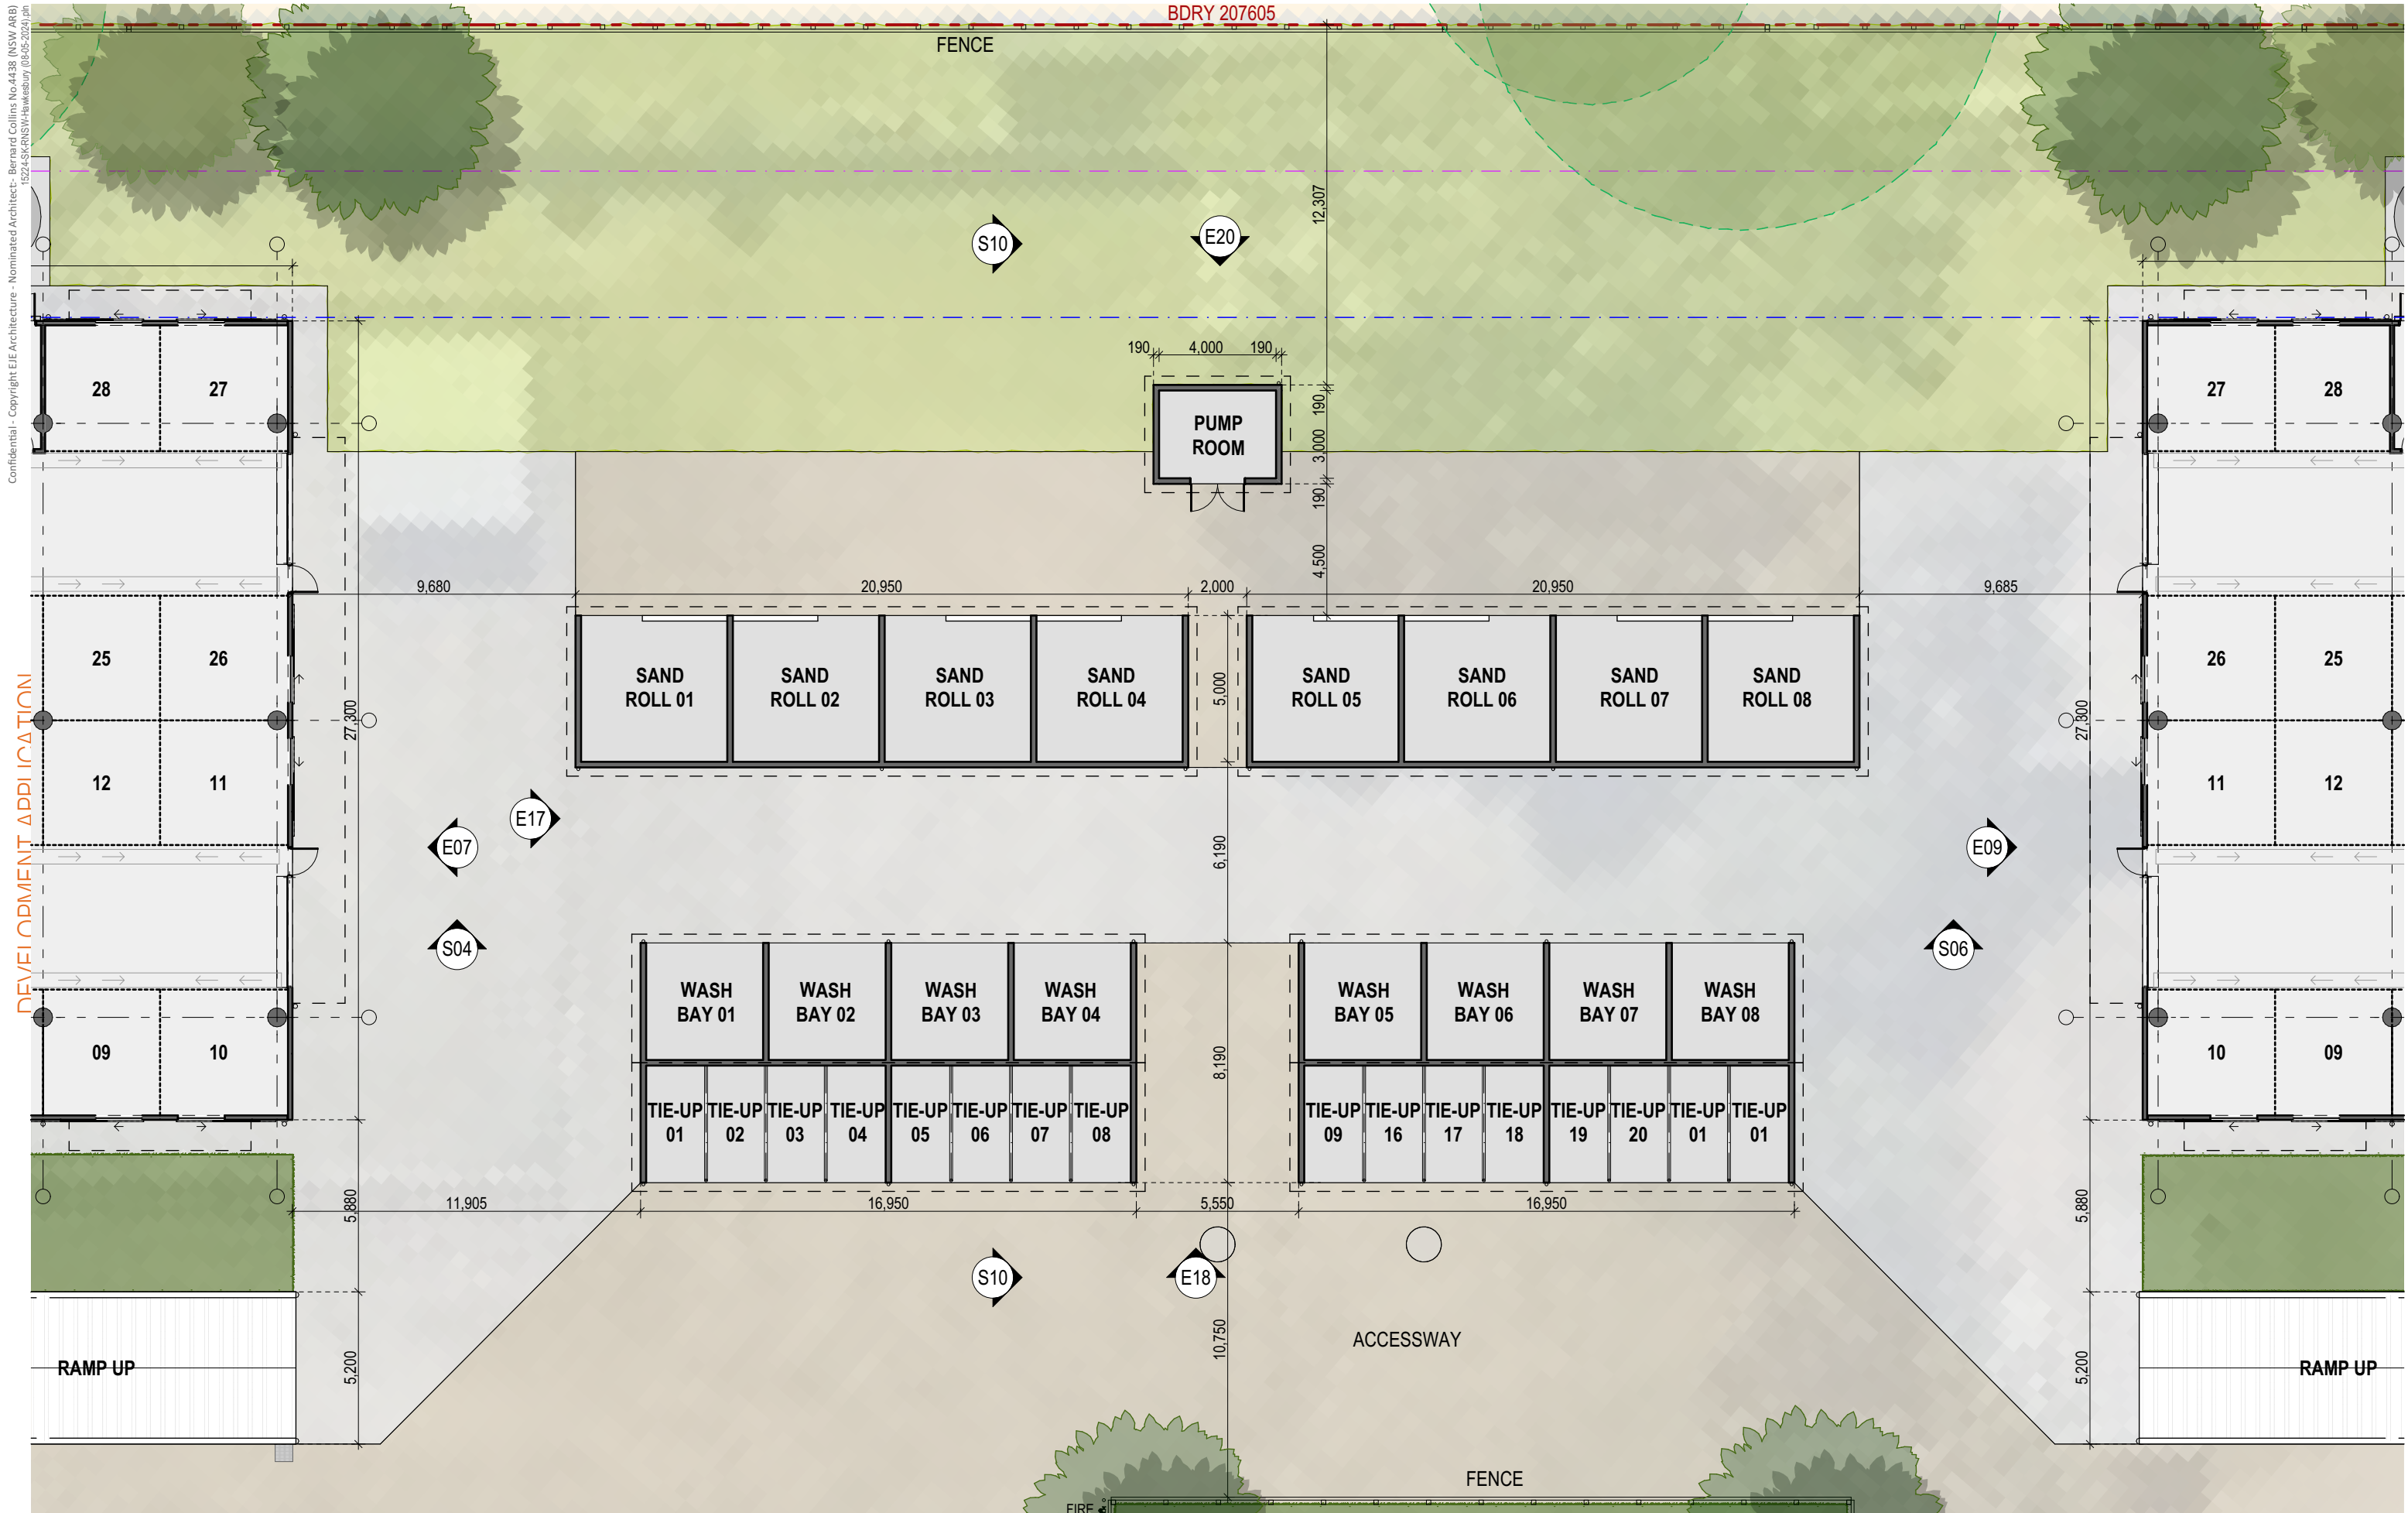


LEGEND


- 1 SHEET METAL ROOFING ON STEEL FRAMED ROOF STRUCTURE
- 2 CONCRETE BLOCK EXTERNAL WALLS.
- 3 REINFORCED CONCRETE LOWER FLOOR RAFT SLAB ON GROUND.
- 4 SHEET METAL CLADDING.




E17 - STALLS/BAYS/ROLLS SW ELEVATION

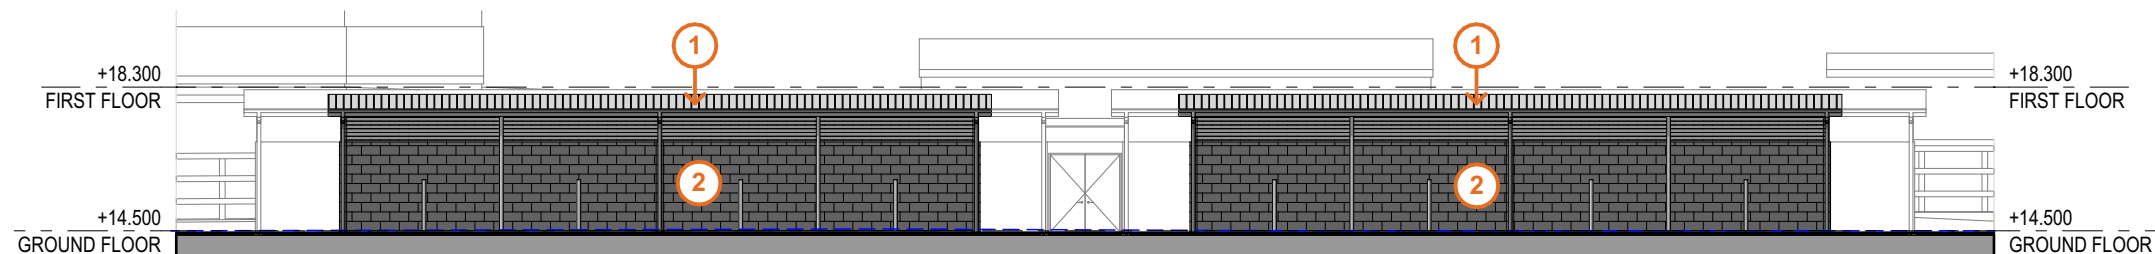

E18 - STALLS/BAYS/ROLLS SE ELEVATION

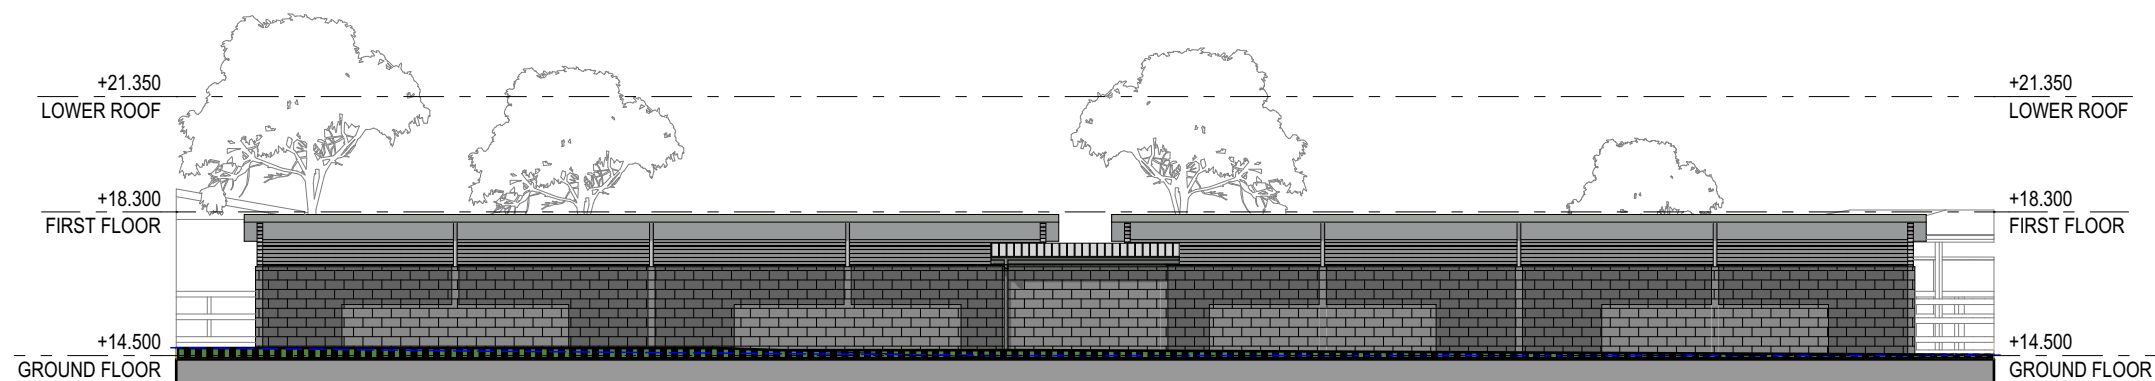

E20 - STALLS/BAYS/ROLLS NW ELEVATION

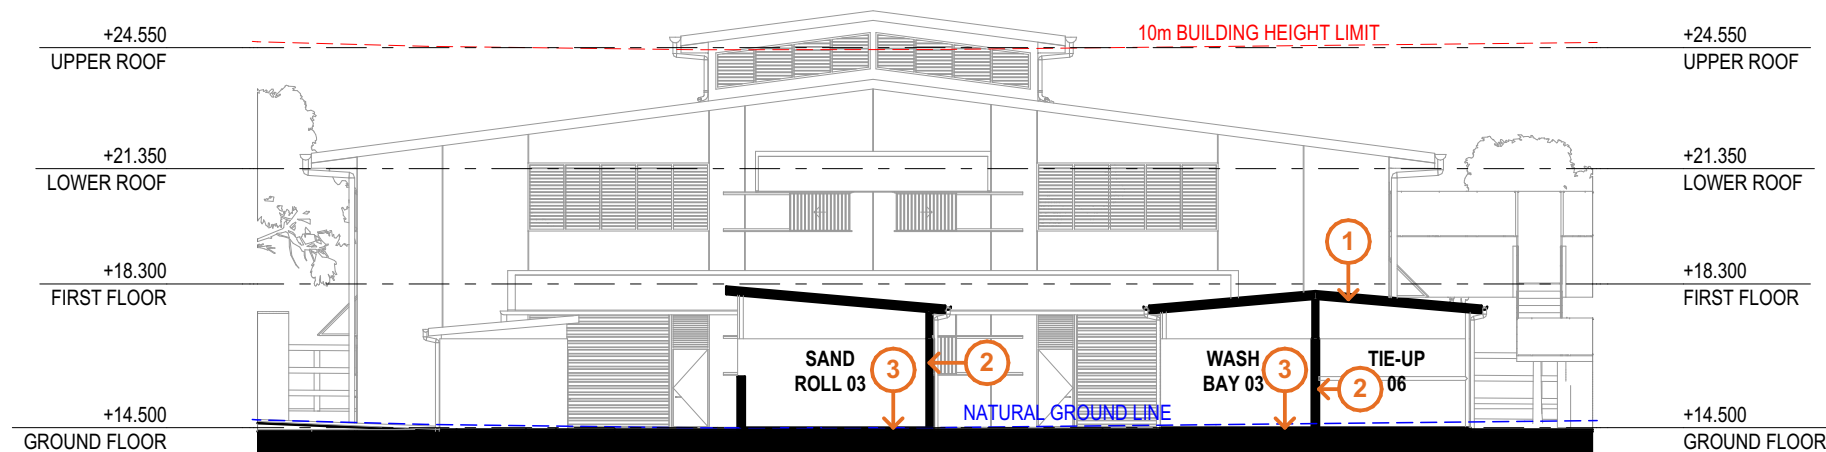

S10 - STALLS-BAYS-ROLLS SECTION 01

WASH-BAYS, TIE-UPS, & SAND-ROLLS ELEVATIONS & SECTION

RNSW Hawkesbury Stabling Development

15224 - DA - A32 - Rev A - 19 July 2024

Confidential. Copyright EJE Architecture. Nominated Architect - Bernard Collins No. 4438 (NSW ARB)

0 10mm 50mm 100mm ON ORIGINAL A3 1:200 @ A3



EJE Integrity
Innovation
Inspiration



EXTERNAL MATERIALS & FINISHES



- 1 - MAIN ROOF SHEETING**
- KILPLOK 700 IN SHALE GREY COLOUR OR EQUAL.



- 2 - MAIN ROOF TRIMS, GUTTERS, & DOWNPIPES**
- METAL IN WOODLAND GREY COLOUR OR EQUAL.




- 3 - AWNING ROOF SHEETING & TRIMS**
- TRIMDEK IN WOODLAND GREY COLOUR OR EQUAL.



- 4 - EXTERNAL WALLS**
- PRECAST CONCRETE - CLASS 2 NATURAL FINISH.



- 5 - EXTERNAL WALL INFILL PANELS**
- TRIMDEK IN WOODLAND GREY COLOUR OR EQUAL.

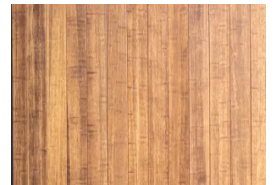

- 6 - EXTERNAL SLIDING SHUTTERS**
- TONGUE & GROOVE BAMBOO PANELLING OR EQUAL.



- 7 - DOORS, LOUVERS, & EXTERNAL FRAMES**
- METAL IN WOODLAND GREY COLOUR OR EQUAL.

EXTERNAL BUILDING MATERIALS & FINISHES

RNSW Hawkesbury Stabling Development

15224 - DA - A33 - Rev A - 19 July 2024

Confidential. Copyright EJE Architecture. Nominated Architect - Bernard Collins No. 4438 (NSW ARB)

0 10mm 50mm 100mm ON ORIGINAL A3

@ A3

