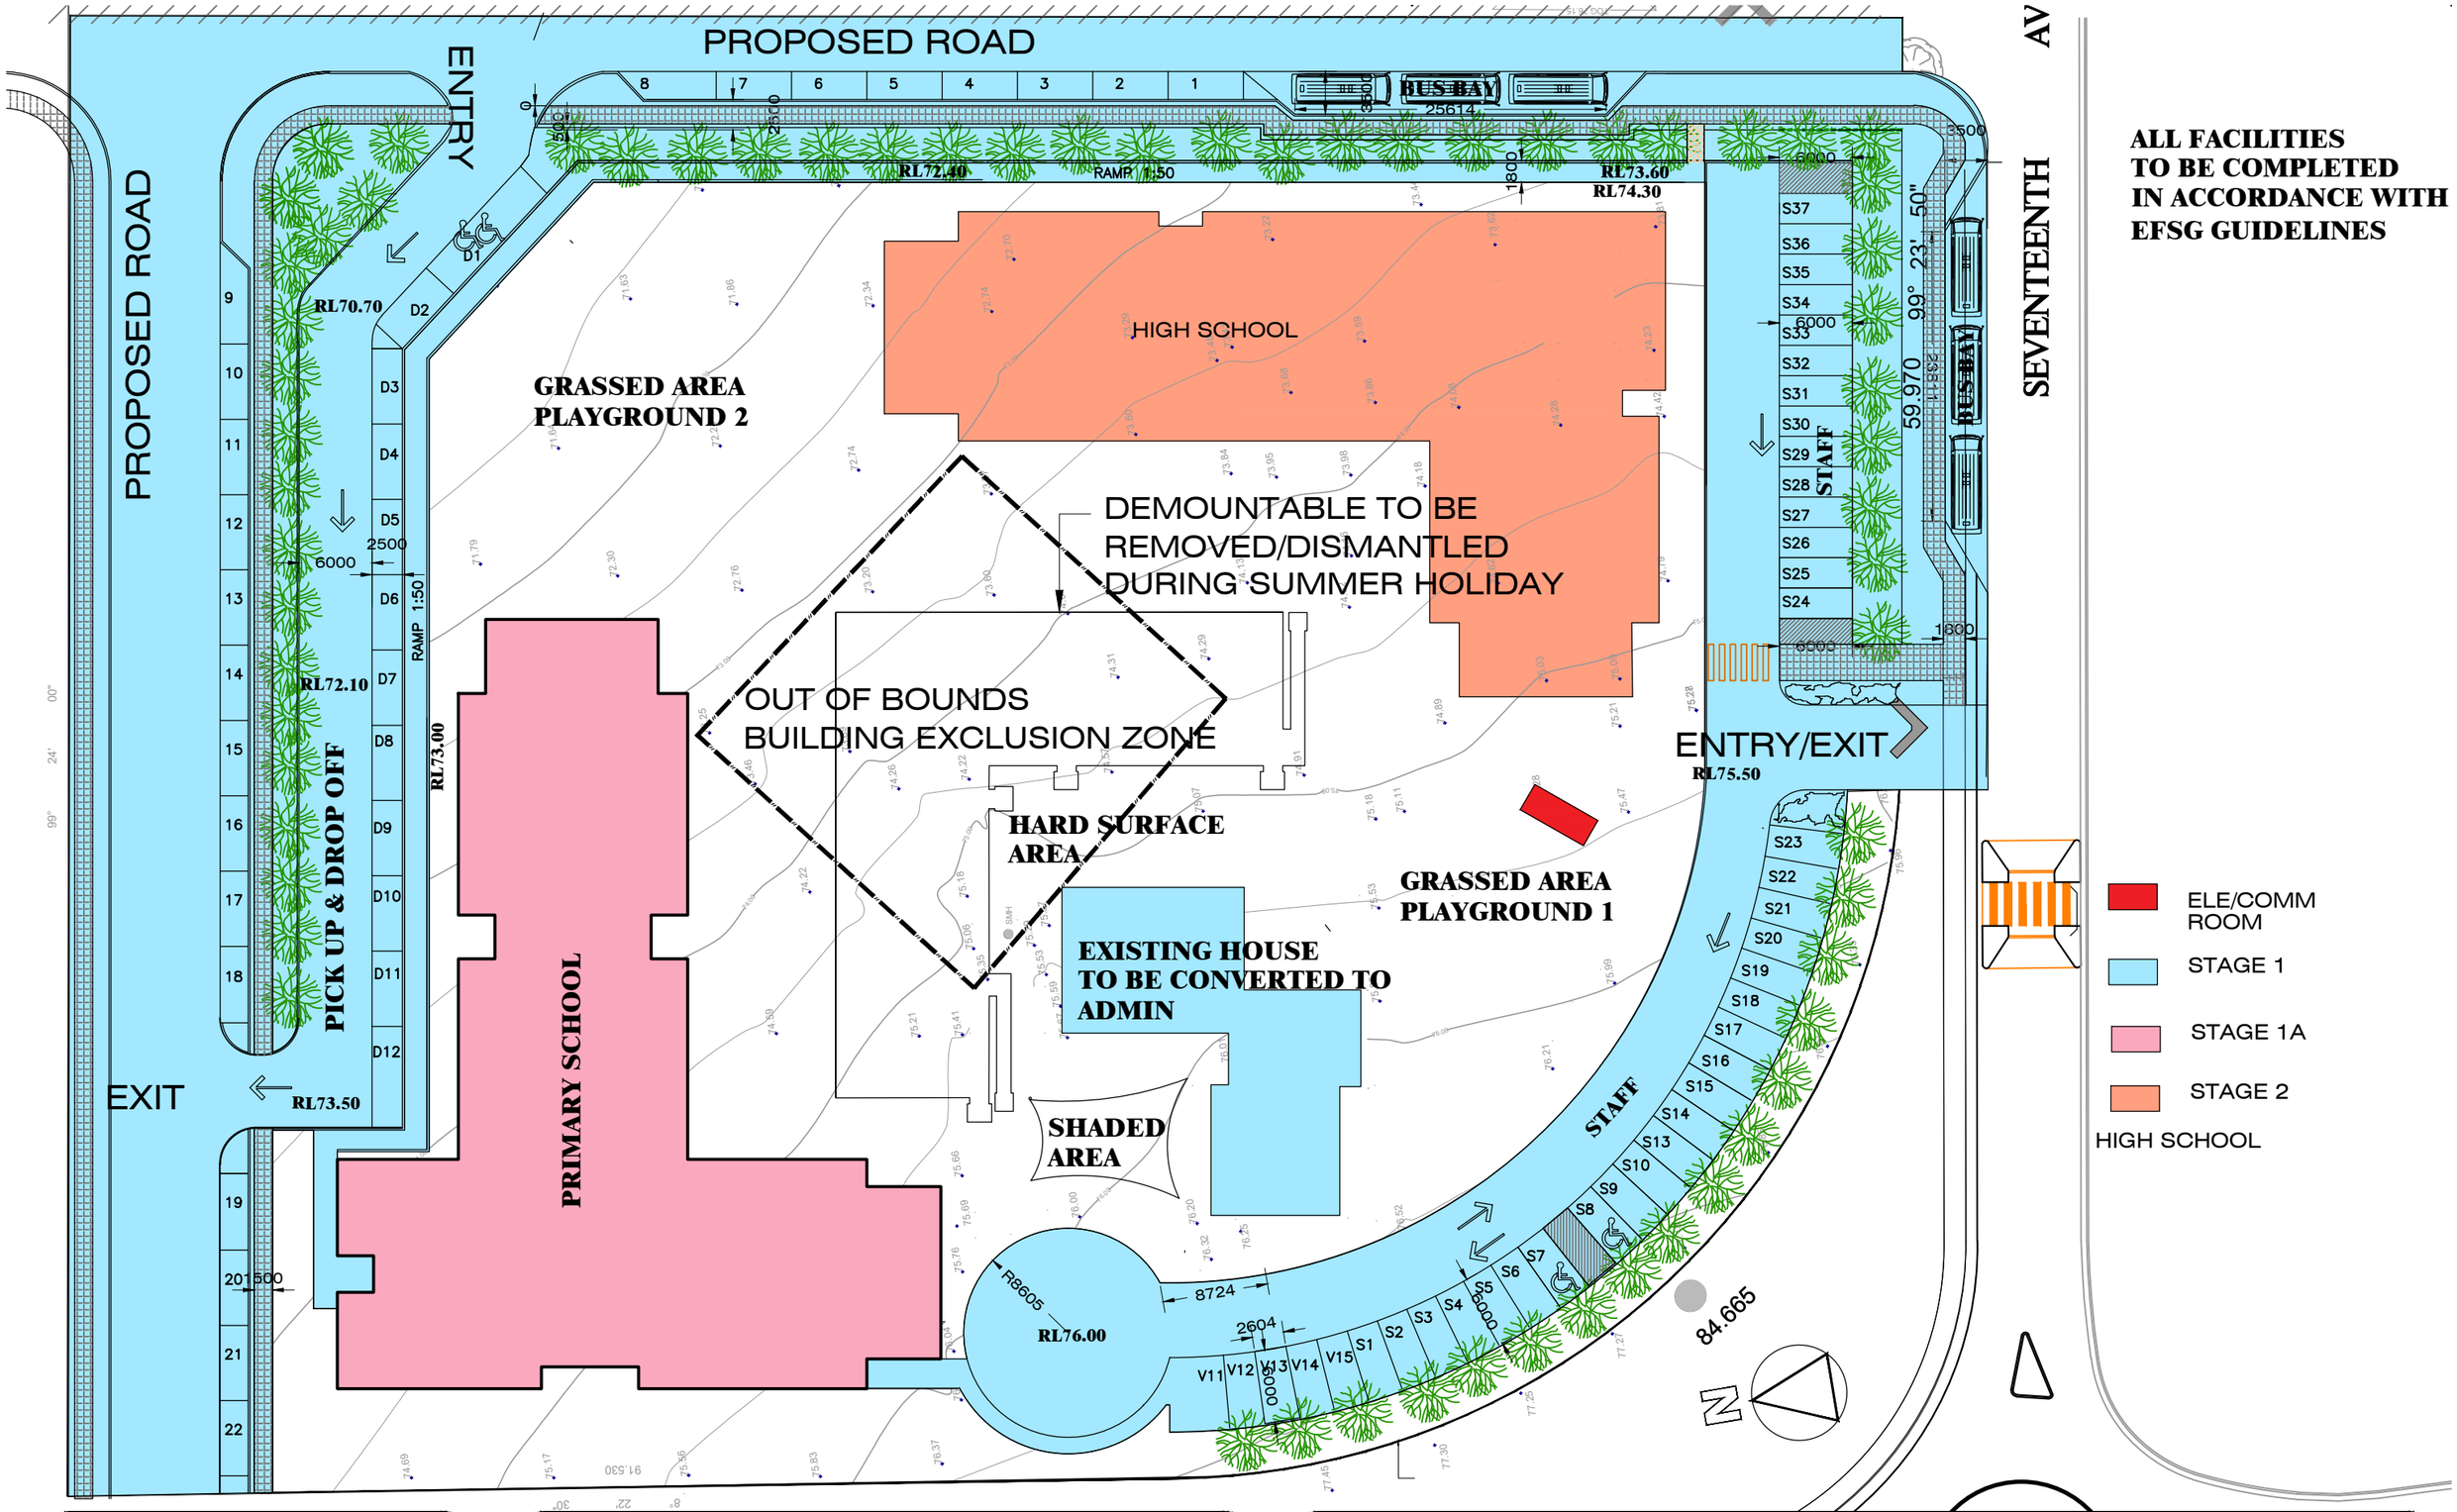

ALL FACILITIES TO BE COMPLETED IN ACCORDANCE WITH EFSG GUIDELINES

A.CHANDRAHASAN
ARCHITECT
20 Valley Road Eastwood NSW 2122
PH. 0433 599 222

CLIENT
Al Mabarat Benevolent Society Ltd
PROJECT
Arrahman College
Lot 95–105, 17th Avenue, Austral

STAGE 2

DRAWN	DWG No.
HASAN	14.09/DA06A
SCALE 1:500	DATE 20–09–2017