Attachment B

Existing Site Plan

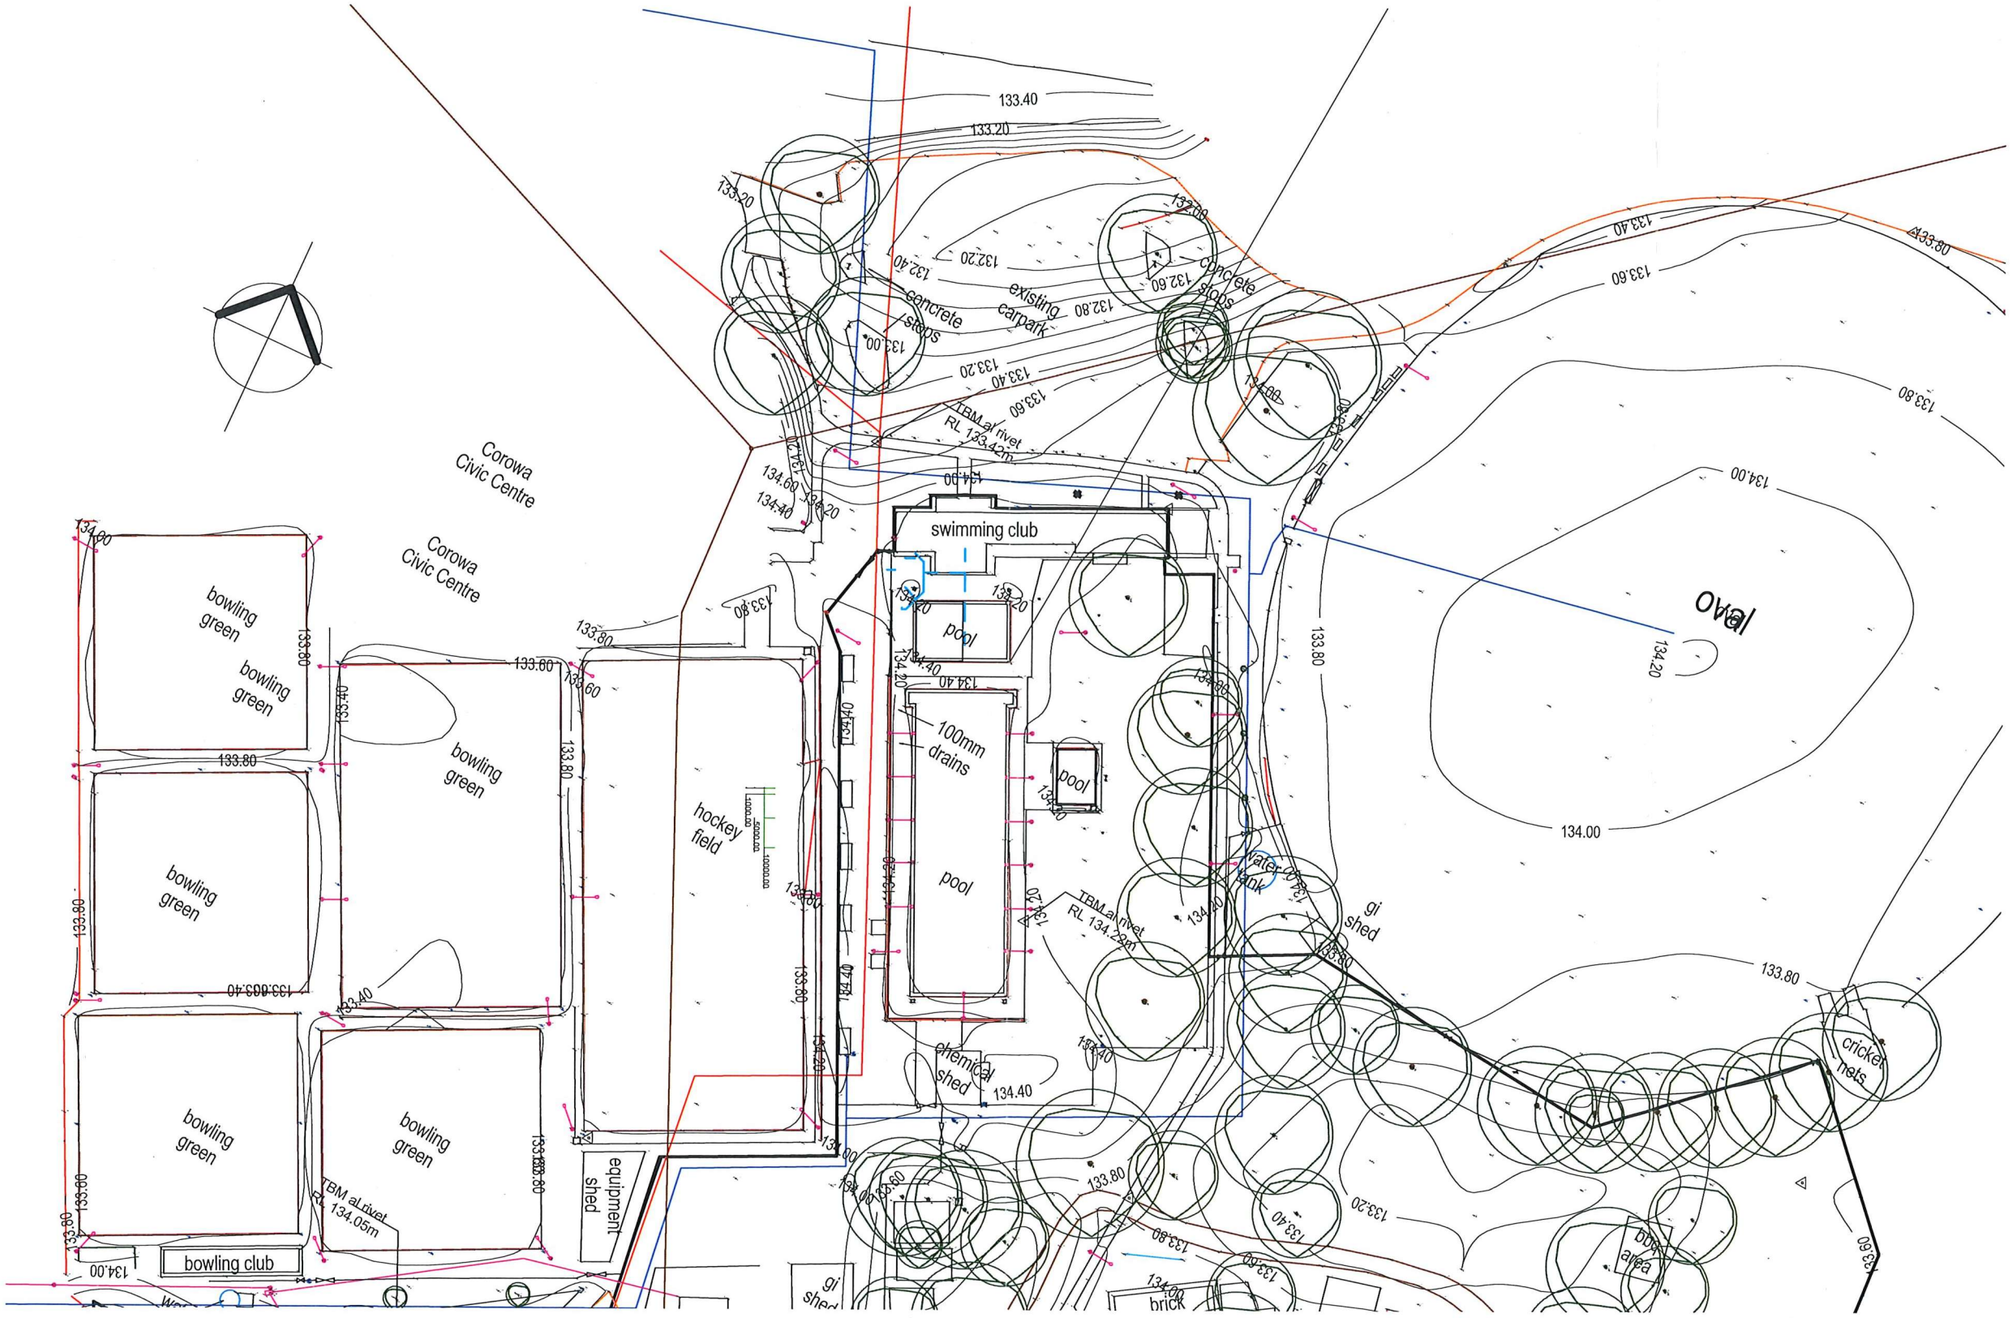

FACILITY DESIGN GROUP
Architecture & Construction

19 THE TERRACE
CAMBEWARRA NSW 2540
PH: 02 4666 0777
E:info@fdg.com.au WEB: www.fdg.com.au

DO NOT SCALE OFF DRAWINGS. WORK TO FIGURED DIMENSIONS ONLY.
VERIFY DIMENSIONS ON SITE PRIOR TO COMMENCING WORK.

NOMINATED ARCHITECT: STEPHEN JOHANSSON - NSW REG No. 7168

PROJECT
COROWA AQUATIC CENTRE
EDWARD ST. COROWA

THIS DRAWING IS COPYRIGHT & IS THE PROPERTY OF FACILITY DESIGN GROUP PTY LTD

CLIENT
FEDERATION COUNCIL

DRAWING TITLE
EXISTING SURVEY

DRAWING No.	A005			REVISION
SCALE 1 : 1000	DATE 19/08/19	JOB No. W272		

20/08/2019 9:19:13 AM