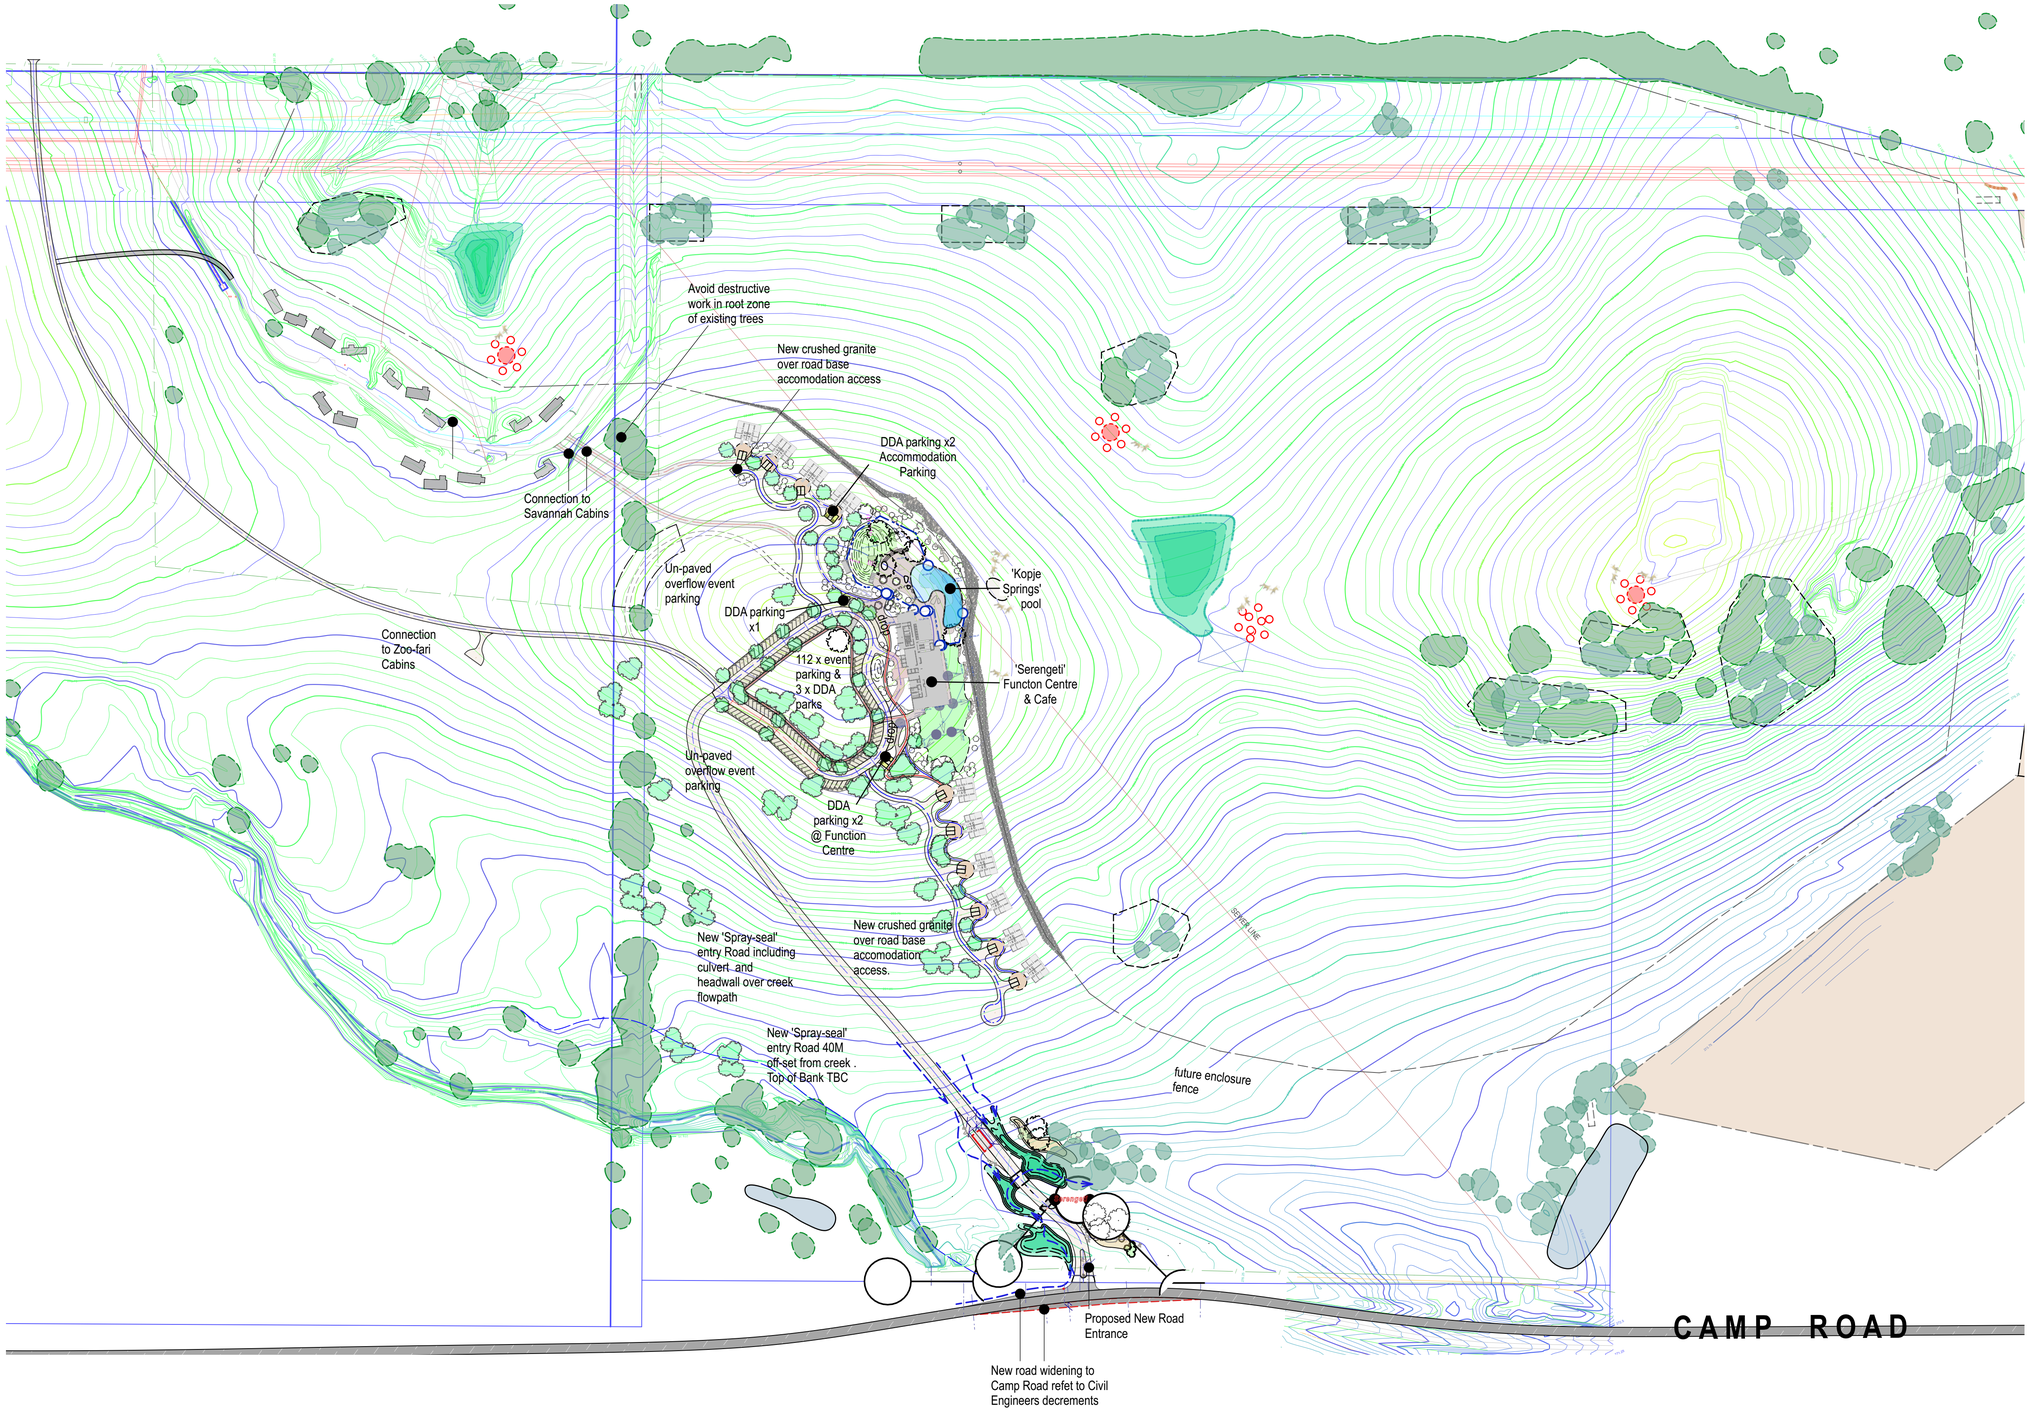

NOT FOR CONSTRUCTION

urban initiatives
LANDSCAPE ARCHITECTS & URBAN DESIGN CONSULTANTS

MELB OFFICE
SUITE 3, 25-31 ARGYLE STREET,
FITZROY VIC 3065 AUSTRALIA
T: (03) 9329 6844
E: OFFICE@URBANINITIATIVES.COM.AU

TAS OFFICE
CITY MILL, LEVEL 3 11 MORRISON STREET,
HOBART TASMANIA 7000 AUSTRALIA
T: (03) 6223 3138
E: ANDREW@URBANINITIATIVES.COM.AU
W: WWW.URBANINITIATIVES.COM.AU

NOTE
THIS WORK IS NOT TO BE COPIED OR REPRODUCED IN ANY FORM WITHOUT THE PRIOR WRITTEN PERMISSION OF THE AUTHOR.

CLIENT
TARONGA WESTERN PLAINS ZOO
troppo

SUB-CONSULTANTS

NO.	DATE	REVISION	BY

NO.	DATE	ISSUE	BY
DD	19/9/2024	DD ISSUE	AL

DRAWN BY
CHECKED BY
PLOT DATE 23/9/2024
CAD FILE NAME 240920_DD-Rev-1_v 2023 AL.vwx

NORTH

SCALE
1:2000 @A1
1: @A3

PROJECT
23020
SERENGETI EXPERIENCE

ADDRESS
TWPZ Dubbo

DRAWING NO. **REV #**
LD400

DRAWING NAME
General Arrangment: Key Plan