

Legend

- MIL Channel

Farm Channel

Farm Drain

Old Drain

Fence

Road

Farm Access Road

Existing Quarry Access Road

Proposed Quarry Access Road

Powerline

Tree (No change)

Tree (Dead)

Tree (Removal)

Approx. Title Boundary

Quarry Area Boundary

Existing Quarry Area Boundary

Proposed Quarry Area Boundary

Other Activity Area Boundary

Dimension

Description

Crown Road

Monitoring Bore

Existing Monitoring Bore

Monitoring Bore Proposed

This plan is not a "Land Survey" as defined by the Surveying Act, 2002. Any construction or design work which relies on critical setbacks from boundaries requires a detailed survey to accurately determine the boundary dimensions.

Progressive Rural Solutions accepts no responsibility for any reliance on this plan. All plans are shown for diagrammatic purposes only.

Survey work completed by Price Merret should be referenced.

Plan Type/Stage

FINAL


Overview Plan

For Discussion



Progressive Rural Solutions Pty Ltd PO Box 74 DENILQUIN NSW 2710 Ph. 0408 577 248 Email: admin@prsltd.com.au Web: www.prsltd.com.au ACN: 634 646 825 ABN: 58 634 646 825	Date.- 04/12/2025		Scale.- 1:12,000		Sheet Size.- A3	
	Client.- R H Chalmers		Drawing No.- J386-Site_overview			
	Property.- Lytton Quarry		Version	Date	Amendment	
	Project.- Sand Quarry Extension		V1R1	05/08/25	Initial Plan	
	Plan.- Site Overview		V1R2	07/11/25	Draft for review	
			V1R3	04/12/25	FINAL for lodgment	



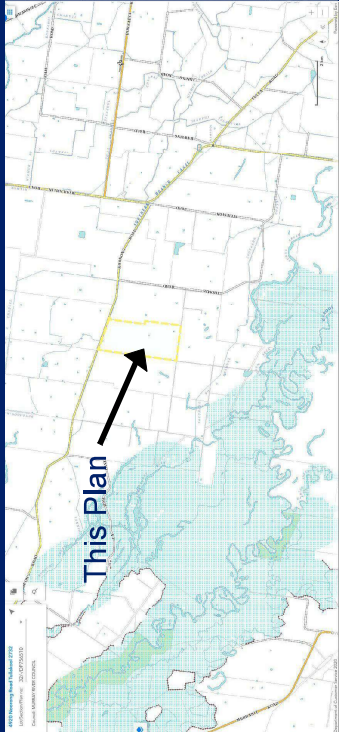

Locality Plan

Legend

- MIL Channel
- Farm Channel
- Farm Drain
- Old Drain
- Fence
- Road
- Farm Access Road
- Existing Quarry Access Road
- Proposed Quarry Access Road
- Powerline
- Tree (No change)
- Tree (Dead)
- Tree (Removal)
- Approx. Title Boundary
- Quarry Area Boundary
- Existing Quarry Area Boundary
- Proposed Quarry Area Boundary
- Other Activity Area Boundary
- Dimension
- Description
- Crown Road
- Monitoring Bore Existing
- Monitoring Bore Proposed



Plan Type/Stage

FINAL
Quarry Plan
For Application

Related & Base Plans


Date	Plan Description
No date	Price Merrett Consulting
28/02/2022	Price Merrett Consulting F9801 - Feature Survey
26/03/2025	Price Merrett Consulting F9801 - Feature Survey Soil East Sand Quarry Soil and Geotechnical Investigation
-	-
-	-



Progressive Rural Solutions Pty Ltd
PO Box 74, DENILIQUIN NSW 2710
Ph. 0408577248 ACN: 634 646 825 ABN: 58 634 646 825
Email: admin@prsltd.com.au Web: www.prsltd.com.au
*This plan is not a "Land Survey" as defined by the Surveying Act, 2002. Any construction or design work which relies on critical setbacks from boundaries requires a detailed survey to accurately determine the boundary dimensions.
Progressive Rural Solutions accepts no responsibility for any reliance on this plan. All plans are shown for diagrammatic purposes only.
Unsubstantiated claims must be approved by a professional.*

Date:- 04/12/2025
Client:- R H Chalmers
Property:- 'Lytton Sand Quarry'
Project:- Sand Quarry Extension
Plan:- Site Plan

Scale:- 1:7,500	Sheet Size:- A3
Drawing No.:- J386-Quarry-Site	Amendment
Version	Date
V1R1	05/08/25
V1R2	07/11/25
V1R3	04/12/25
	Initial Plan
	Draft Plan for client review
	Final Plan for lodgement

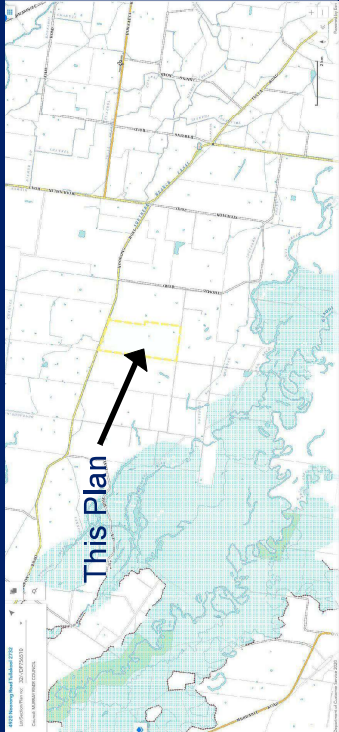


Locality Plan

GENERAL REPRESENTATION OF SITE ACTIVITIES AT LYTTON SAND QUARRY.

NOTE: AS QUARRY PROGRESSES SITE OFFICE, WC, ACCESS TRACKS AND PARKING ARE RELOCATED REHABILITATION OCCURS PROGRESSIVELY.

Legend

- MIL Channel
- Farm Channel
- Farm Drain
- Old Drain
- Fence
- Road
- Farm Access Road
- Existing Quarry Access Road
- Proposed Quarry Access Road
- Powerline
- Tree (No change)
- Tree (Dead)
- Tree (Removal)
- Approx. Title Boundary
- Quarry Area Boundary
- Existing Quarry Area Boundary
- Proposed Quarry Area Boundary
- Other Activity Area Boundary
- Dimension
- Description
- Crown Road
- Monitoring Bore Existing
- Monitoring Bore Proposed

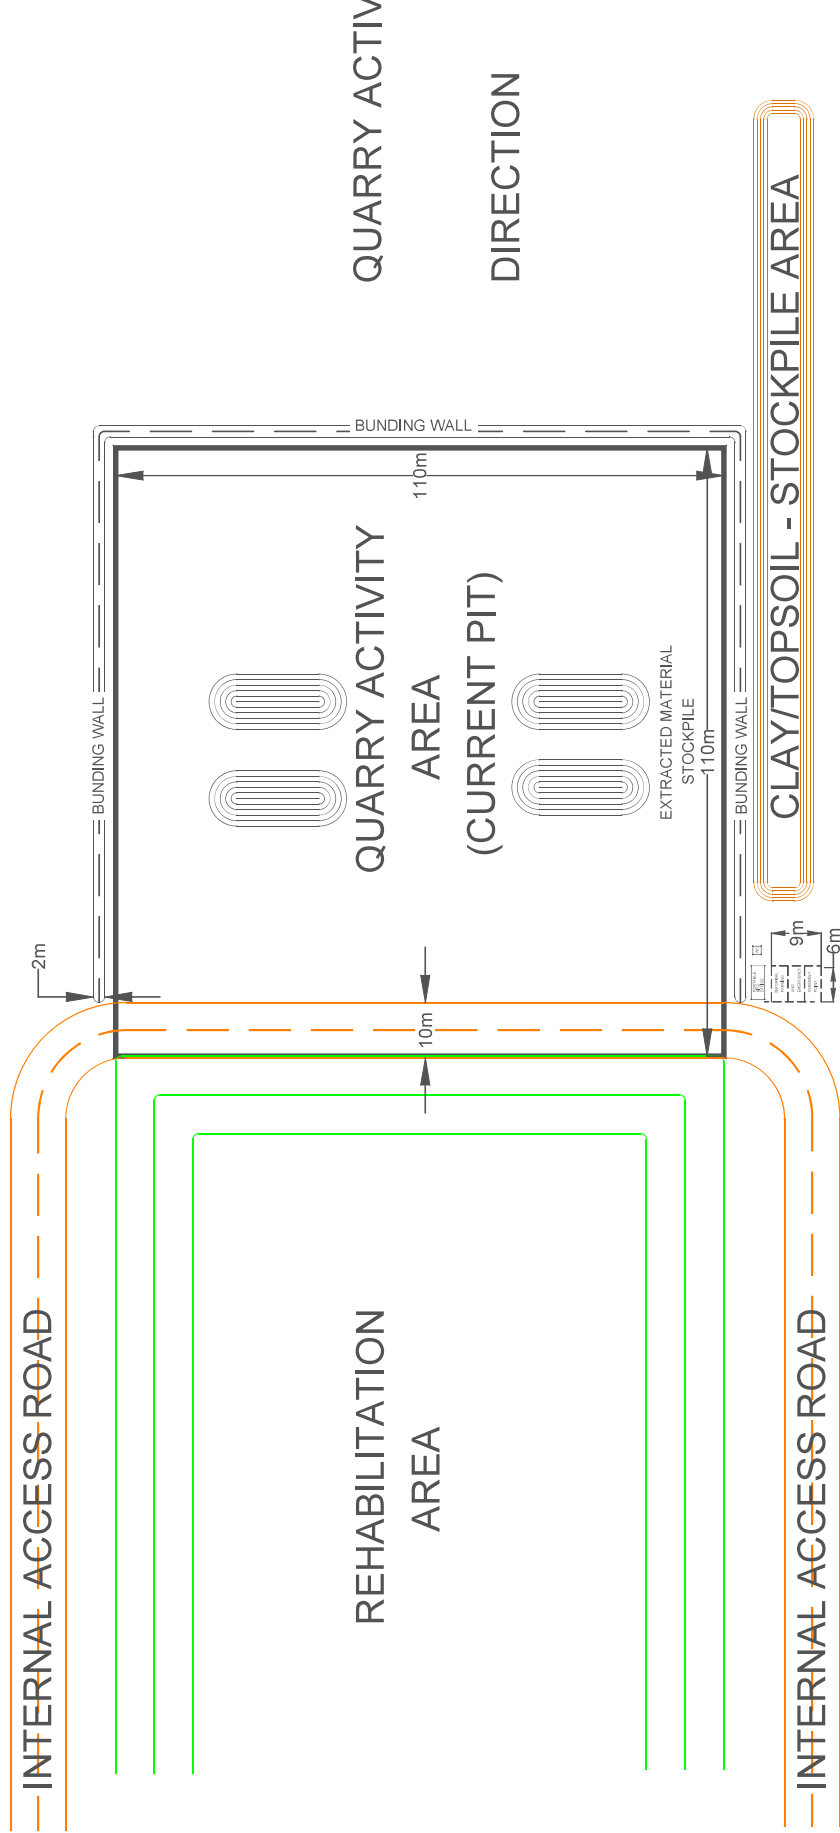

QUARRY ACTIVITY
DIRECTION

Plan Type/Stage

FINAL

Quarry Site Plan
For Application

Related & Base Plans

Date	Plan Description

Progressive Rural Solutions Pty Ltd
PO Box 74, DENILIQUIN NSW 2710
Ph. 0408577248 ACN: 634 646 825 ABN: 58 634 646 825
Email: admin@prsltd.com.au Web: www.prsltd.com.au

Date: 04/12/2025
Client: R H Chalmers
Property: 'Lytton Sand Quarry'
Project: Sand Quarry Extension
Plan: Site Plan

Scale: 1:1,000
Drawing No.: J386-Site
Version Date Amendment
V1R1 05/08/25 Initial Plan
V1R2 07/11/25 Draft Plan for client review
V1R3 04/12/25 Final Plan for lodgement

Sheet Size: A3

This plan is not a "Land Survey" as defined by the Surveying Act, 2002. Any construction or design work which relies on critical setbacks from boundaries requires a detailed survey to accurately determine the boundary dimensions.
Progressive Rural Solutions accepts no responsibility for any reliance on this plan. All plans are shown for diagrammatic purposes only.
Quarry Site Plan must be approved by the construction

