


A **WALTER STREET SOUTH ELEVATION**
1:200

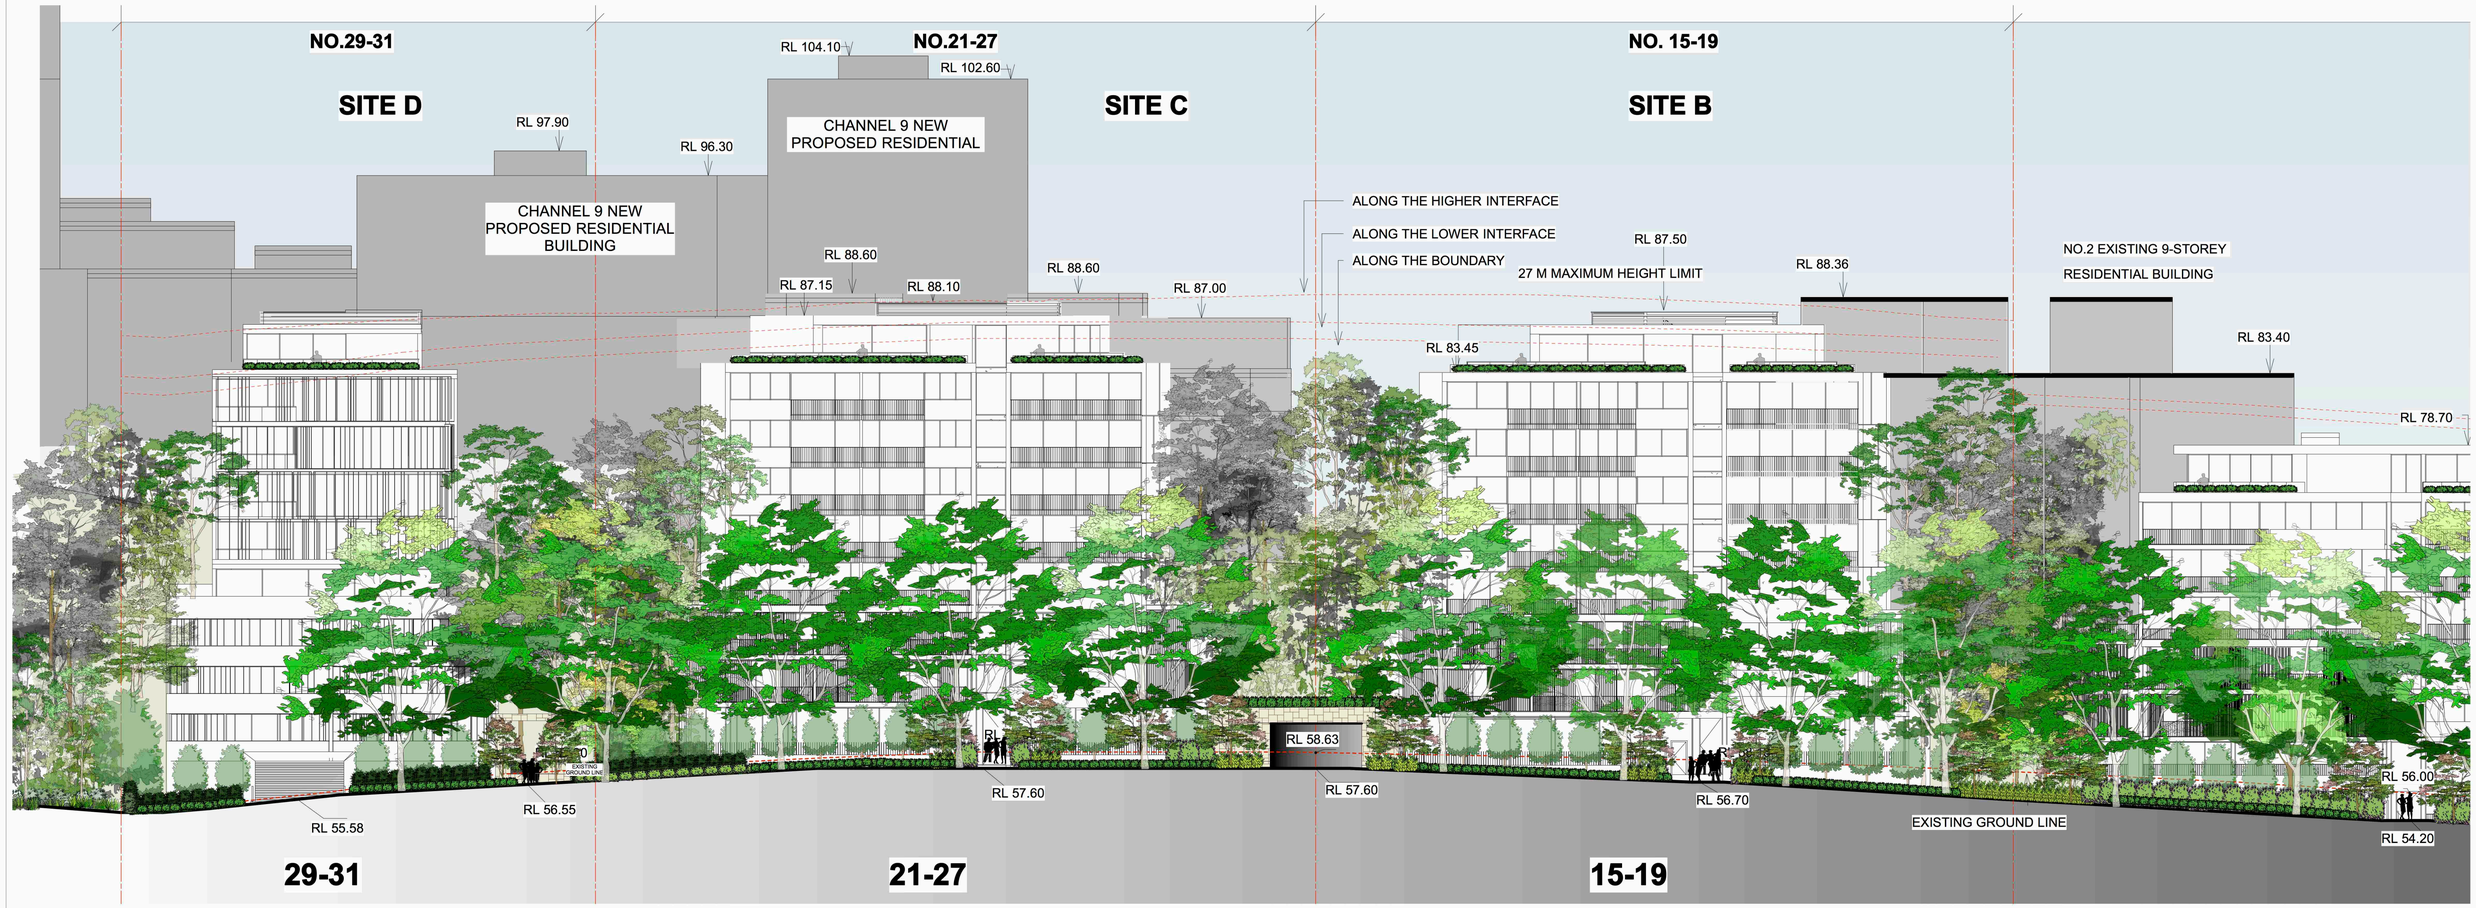


A **CONTINUATION OF SOUTH ELEVATION**
1:200

| revision | description | date |
|---|---|---|
| 02 | COUNCIL ISSUE | 13-07-2018 |
| 01 | REVISED SCHEME | 03-07-2018 |
| H | COUNCIL ISSUE | 03-11-2017 |
| G | COORDINATION ISSUE | 25-10-2017 |
| F | COUNCIL ISSUE | 03-03-2017 |
| E | COORDINATION ISSUE | 28-02-2017 |
| D | COORDINATION ISSUE | 16-02-2017 |
| C | COORDINATION ISSUE | 02-02-2017 |
| B | COORDINATION ISSUE | 02-02-2017 |
| A | PRELIMINARY ISSUE | 28-11-2016 |

client:
WALTER PROJECTS PTY LTD
ATF/
WALTER DEVELOPMENTS TRUST

architect:
AU ARCHITECTURE URBANEIA
ARCHITECTURE | INTERIORS | DEVELOPMENT
ABN 50169207818 M. CHEHELNABI REGD. ARCHITECT NO. 7057
1/53 HUME STREET CROWS NEST NSW 2065 T:02 8094 8420

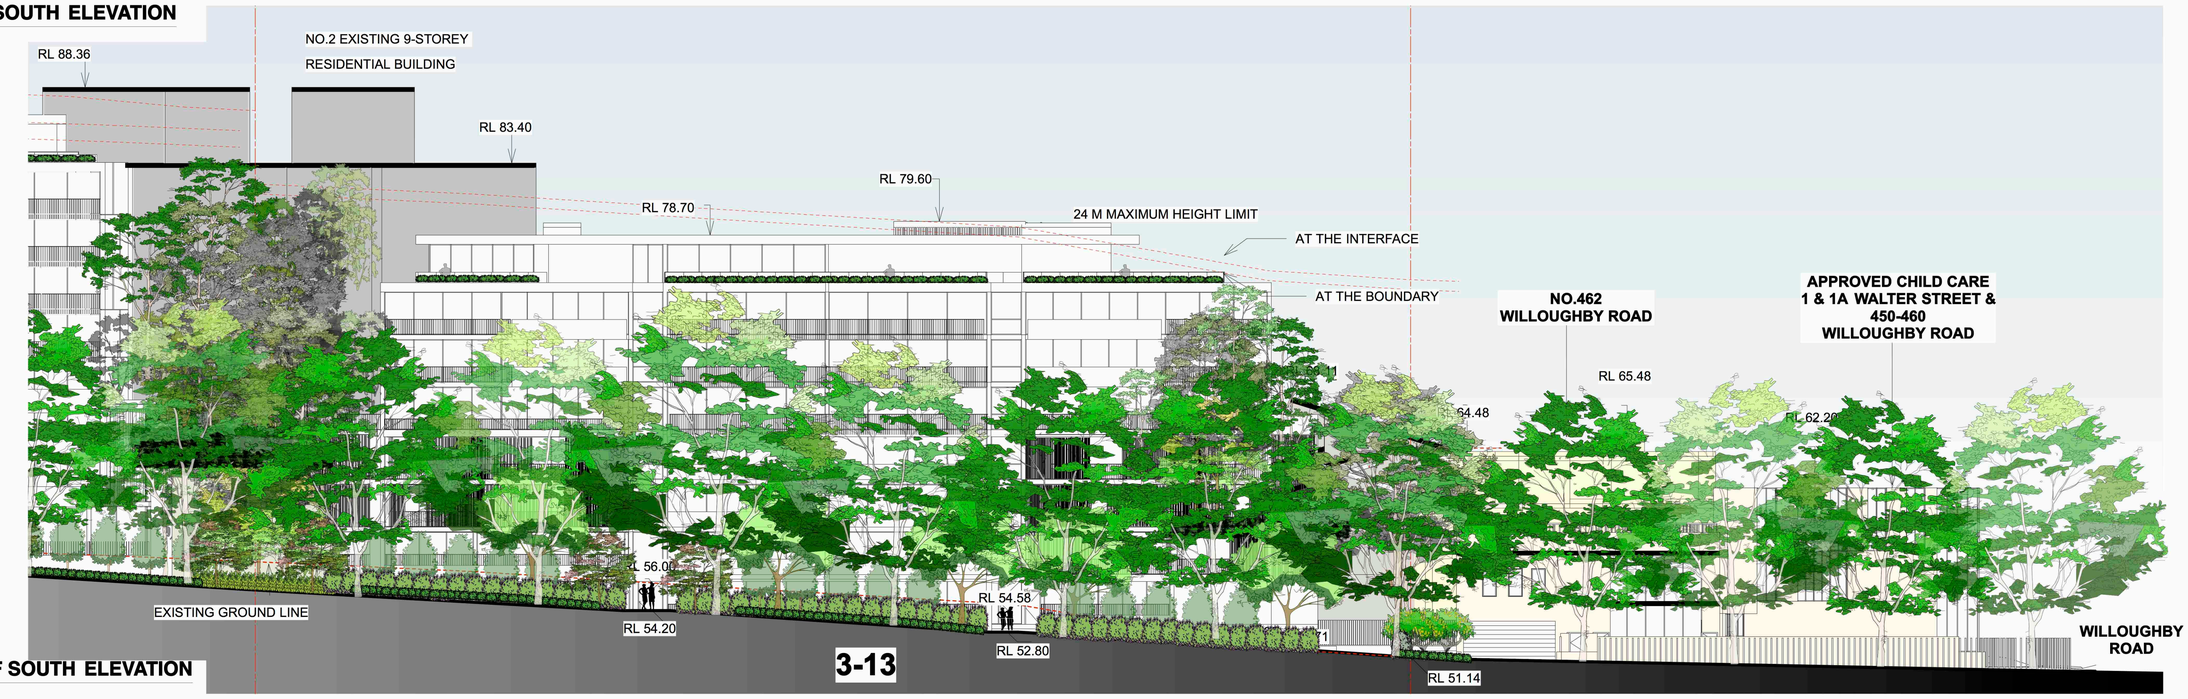landscape architect:
JOHN LOCK & associates
LANDSCAPEARCHITECTURE
jla
Suite 4, 211 Ben Boyd Road, Neutral Bay NSW 2089
p:02 9969 9866 e:landesign@bigpond.com

0 5 10 20 30 50 m

project:
**Walter Street Willoughby**

**LANDSCAPE MASTER PLAN - street elevation**

scale : 1:200 @ A1
1:400 @ A3

date : 28/11/2016

drawing no. : **2334 LP - 05**