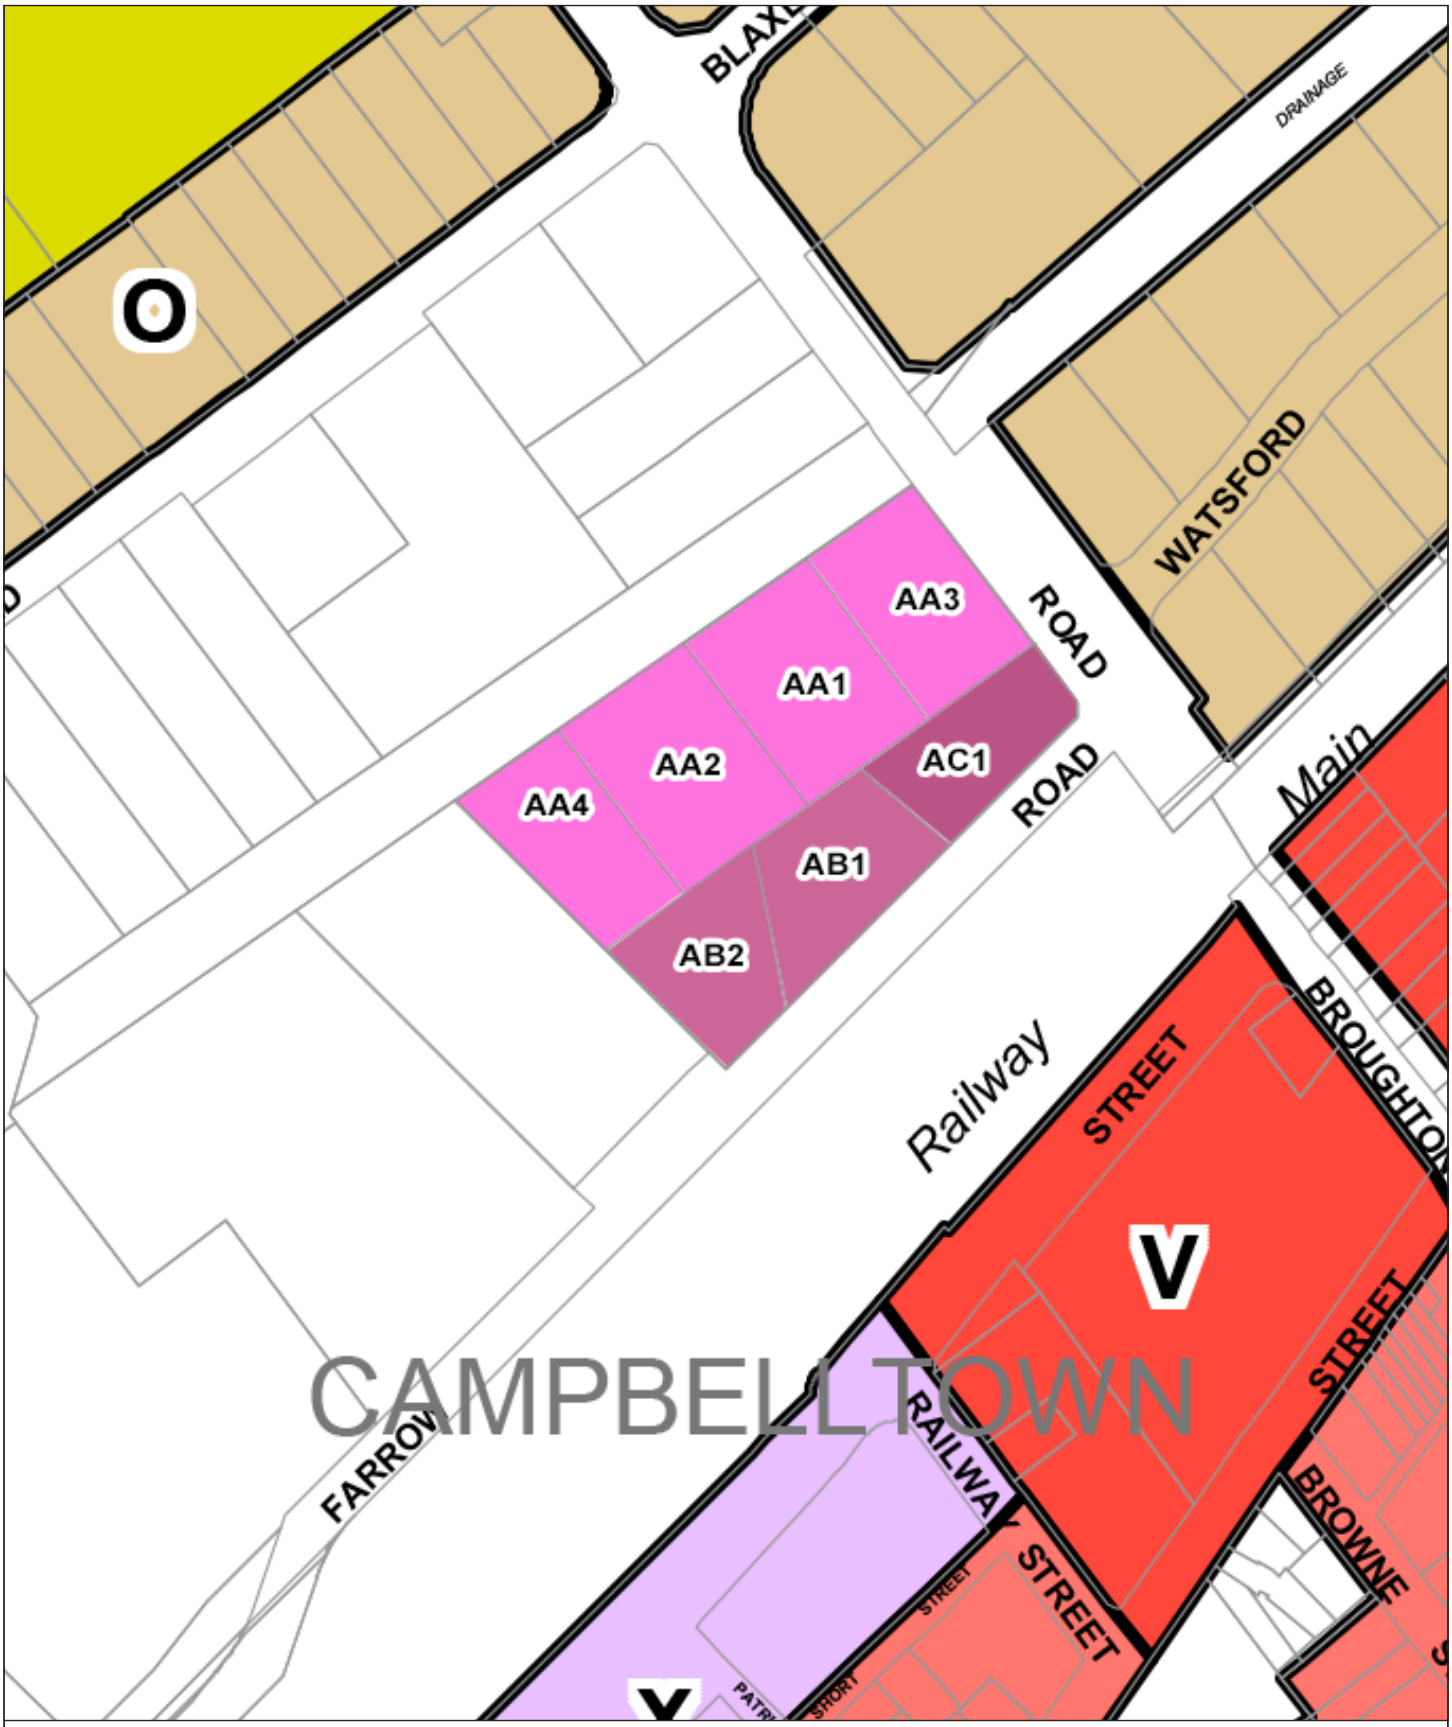

E	6	AA1	63
I	8.5	AA2	64
J	9	AA3	76
M	12	AA4	78
O	15	AB1	81
Q	19	AB2	86
R	22.5	AC1	101
T	26		
U	32		
V	38.5		
X	45		

ADDENDUM TO PLANNING PROPOSAL
2 Farrow Road Campbelltown

PROPOSED HEIGHT OF BUILDINGS

Prepared For - Hyside Projects Subone Pty Ltd

BBC
CONSULTING PLANNERS